



CRITICAL AREAS ASSESSMENT

(WETLAND DELINEATION & FISH AND WILDLIFE HCA ASSESSMENT)

GRIP ROAD GRAVEL MINE
SKAGIT COUNTY, WA`

DECEMBER 2021

NW ECOLOGICAL SERVICES
2801 Meridian St, Suite 202, Bellingham, WA 98225
nwecological.com | t 360.734.9484

EXECUTIVE SUMMARY

Northwest Ecological Services, LLC (NES) was retained to prepare a critical areas assessment for a project proposal in unincorporated Skagit County, Washington. The assessment performed by NES included identification of wetlands, streams, protected fish and wildlife habitats, shorelines, and frequently flooded areas as observed within the review area. It did not include identification of the following critical areas: geologically hazardous areas or critical aquifer recharge areas.

All information contained in this report is based on available information and site conditions at the time of the site visits. This report is intended for inclusion with future wetland, stream, and wildlife habitat permit applications to Skagit County, Washington Department of Ecology (WDOE), Washington Department of Fish and Wildlife (WDFW), and the U.S. Army Corps of Engineers (Corps), as may be required.

The review area is part of a larger approximately 735-acre tract of land that is under single ownership and managed as natural resource land- forestry. Miles Sand and Gravel has proposed conversion of a portion of this forestry land to a gravel mine. As part of the permit review process, Skagit County has requested critical area review along an existing gravel forestry road that is proposed to be used to transport gravel from the mine site. Per Skagit County requirements, the NES review area has included areas within 300-ft of the approximately 2.2-mile-long haul road. NES did not review the proposed mine site.

The review area is located north of Grip Road, east of the intersection of Grip and Prairie Road (Section 03, Township 35, Range 04; Section 34, Township 36, Range 04; Section 27, Township 36, Range 04W.M.). The review area encompasses approximately 143-acres within portions of parcels: P35704, P125622, P125623, P125624, P125625, P125626, P125627, P125628, P125629, P125630, P125631, P125632, P125633, P125646, P125647, and P125648. NES staff visited the site over multiple days in November and early December of 2021.

The review area is currently forested and undeveloped except for existing gravel access roads, a few parking pullouts, and a bridge crossing Swede Creek. The majority of the area along the road has not been recently harvested, except for two areas that were cut in 2018.

The review area is predominantly mixed or evergreen dominated forest. Portions of the forested canopy are open, while others contain dense native shrubs and herbaceous species. Decommissioned old logging roads are interspersed throughout the site. Topography on-site is variable, and slopes of varying degree separate the review area into distinct terraces.

A total of 36 wetlands were identified in the review area. Wetlands A, B, P, R, U, V, W, Z, AA, CC, GG, HH, MM, and NN are depressional wetlands. Wetlands C, F, G, H, J, T, X, Y, BB, DD, EE, KK, and LL are slope wetlands. Wetlands K, L, M, and N are riverine wetlands associated with Swede Creek, while Wetlands D and E are riverine wetlands associated with smaller tributaries. The wetlands were rated using the 2014 WDOE Wetland Rating System. The site wetlands range from Category IV to Category II wetlands with moderate or high wildlife habitat points.

Swede Creek, 21 smaller streams, and three seeps were identified in the review area. Swede Creek is a permanently flowing, fish bearing stream. Streams 1-18 and 20-22 are small seasonal, non-fish bearing streams. Three seeps were observed on the hillslope south of Swede Creek.

Swede Creek is mapped by WDFW as fish bearing, with the presence of multiple species of salmonids and trout, a number of which are state of federally listed species. The smaller tributary streams are not mapped by WDFW and do not appear to be fish bearing.

Oregon spotted frog (*Rana pretiosa*) critical habitat is mapped approximately 700 feet northeast of the site in the Samish River and associated wetlands. Oregon spotted frog is a highly aquatic species and are always found in areas with a perennial water source. The only wetland within the review area that meets the habitat needs for this species and contains potential habitat for Oregon spotted frog is Wetland JJ. This wetland also has a downstream connection via seasonal stream to mapped critical habitat associated with the Samish River. No Oregon spotted frogs were observed in Wetland JJ during the site visits. However, our observations were limited to one day in this area, and to limited to observations along one edge of the wetland.

Pileated woodpecker *(Dryocopus pileatus*) excavations were observed but only in one location mid-site. Pileated woodpecker are a Priority species in Washington State. No other listed species or habitats are mapped in the review area or vicinity by WDFW or were observed.

Wildlife usage of the subject parcel is expected to be moderate to high due to the rural nature of the site and surrounding area, connectivity to a large undisturbed corridor, and condition of the property. The site contains suitable breeding and foraging habitat for wildlife species that occupy forested areas mixed with wetland habitat including deer, songbirds, and a variety of mammals. Beaver (*Castor canadensis*) activity was observed in Wetland JJ and amphibian breeding habitat was observed in a number of site wetlands.

All site wetlands and streams are expected to be regulated by one or more of the following agencies: Skagit County, WDOE, Corps, and/or WDFW.

The Skagit County Critical Areas Ordinance (CAO) requires buffers on regulated features. Skagit County regulates all wetlands, with the exception of Category III and IV wetlands smaller than 1,000 sq. ft. that do not provide suitably significant or unique characteristics as defined by the CAO (SCC 14.24.230(6)(a)). Wetlands C, F, Y, Z, AA, and FF appear to meet this description and are not anticipated to be regulated by Skagit County.

Buffer width is based on land use, wetland category, and wildlife habitat points. Using a moderate intensity land use the following (standard or optional) buffers are anticipated to apply:

- Wetlands A, B, X, DD, and GG are expected to require 40-foot buffers
- Wetlands D, E, G, H, J, K, L, M, P, R, T, V, W, BB, CC, EE, HH, KK, LL are expected to require 110-foot buffers
- Wetlands N, U, JJ, MM, NN and PP are expected to require 225-foot buffers

Swede Creek and the smaller tributaries are anticipated to be regulated by Skagit County as fish and wildlife Habitat Conservation Areas (HCAs). As a fish bearing stream with a width of more than five feet, Swede Creek is anticipated to require a 150-foot buffer. All other streams are seasonal, non-fish bearing streams and are anticipated to require 50-foot buffers.

NES QUALIFICATIONS

NES is a specialized service-oriented environmental consulting firm based in Bellingham, Washington. We provide a range of biological services to both the public and private sectors. Our services include wetland assessments, biological assessments, wetland restoration and mitigation plans, natural resource analysis, environmental regulatory compliance, landscape and ecological design, and environmental impact assessment of plants, animals, fish and sensitive habitats. NES professionals have performed wetland and biological assessment over 33,000 acres [1991-2021] in Whatcom, Skagit, Island, Snohomish and King Counties.

NES staff qualifications summary:

- Molly Porter is an ecologist with NES and has been providing environmental services within the north Puget Sound area since 2004. Ms. Porter obtained a Bachelor of Science in Environmental Science from Huxley College of the Environment at Western Washington University. She is certified through SWS as a PWS, #2064.
- Collin Van Slyke is an ecologist with NES and has been providing environmental services within the north Puget Sound since 2014. Mr. Van Slyke obtained a Bachelor of Science in Environmental Science from Huxley College of the Environment at Western Washington University. His experience includes geographic information systems (GIS) management, exhibit creation, and wetland mitigation design and monitoring. He is certified through SWS as a PWS, #3129.
- Candice Trusty is an ecologist with NES and has been providing environmental services within the north Puget Sound since 2019. Ms. Trusty obtained a Bachelor of Science in Environmental Science from Huxley College of the Environment at Western Washington University. Her experience includes the assessment of wetland and fish & wildlife critical areas, fish removal, biological surveying, and habitat restoration. She is certified through SWS as a WPIT.
- Michael Whitehurst is an ecologist with NES. Mr. Whitehurst obtained a Bachelor of Science in Marine Biology from the University of West Florida and certificate in wetland science and management from the University of Washington. His experience includes marine and freshwater organism identification, marine and terrestrial botany, and water quality sampling and analysis.
- Alexandre Pederson is an ecologist with NES. Mr. Pederson obtained a Bachelor of Science in Ecological Engineering from Oregon State University. His experience includes bioremediation, watershed and stormwater management, and sampling and analysis of biological, chemical, and physical properties of soils.

DISCLAIMER

Wetland, stream, and lake delineations and determinations are based upon protocols defined in manuals and publications produced by federal, state and local agencies. The wetland methodology used in this report is consistent with methods described in the *Regional Supplement to the Corps of Engineers Wetland Delineation Manual: Western Mountains, Valleys, and Coast* Region (Corps, 2010) and the *Corps of Engineers Wetland Delineation Manual* (Environmental Laboratory, 1987), as required by WAC 173-22-035. The findings were based on observations of conditions at the time of the site visit(s).

This report is provided for the use and named recipient only and is not intended for use by other parties for any purpose. This report does not guarantee agency concurrence or permit approval.

TABLE OF CONTENTS

EXECUTIVE SUMMARY i

NES QUALIFICATIONS v

DISCLAIMER vii

1.0 INTRODUCTION 1

1.1 Scope of Work 1

1.2 Background and Review Area 1

2.0 ASSESSMENT METHODS 2

2.1 Document Review 2

2.2 Field Methods 2

2.3 Mapping 4

3.0 FINDINGS 4

3.1 Landscape Setting and Parcel Overview 5

3.2 Wetlands 6

3.3 Upland Areas 24

3.4 Streams and Lakes 26

3.5 Fish and Wildlife 29

3.6 Shorelines 31

3.7 Frequently Flooded Areas 31

4.0 REGULATIONS 32

4.1 Skagit County 34

4.2 Washington State Department of Ecology 35

4.3 Washington State Department of Fish and Wildlife 36

4.4 U.S. Army Corps of Engineers 36

APPENDICES

A: REFERENCES

B: FIGURES

1. VICINITY MAP
2. AERIAL PHOTOGRAPH & REVIEW AREA EXTENT
3. WETLAND/STREAM EXISTING CONDITIONS MAP (AERIAL)
4. WETLAND/ STREAM EXISTING CONDITIONS MAP (LIDAR)
5. WETLAND/ STREAM DETAIL 1
6. WETLAND/ STREAM DETAIL 2
7. WETLAND/ STREAM DETAIL 3
8. WETLAND/ STREAM DETAIL 4
9. WETLAND/ STREAM DETAIL 5
10. NRCS SOIL MAP
11. WDFW PRIORITY HABITATS AND SPECIES MAP
12. WDFW SALMONSCAPE MAP
13. DNR STREAM MAP
14. OREGON SPOTTED FROG CRITICAL HABITAT MAP

C: PHOTOGRAPHS

D: DATA SHEETS

E: WDOE WETLAND RATING FORMS

1.0 INTRODUCTION

1.1 Scope of Work


Northwest Ecological Services, LLC (NES) was retained to prepare a critical areas assessment for a proposed project within unincorporated Skagit County, Washington. The assessment performed by NES included identification of wetlands, streams, protected fish and wildlife habitats, shorelines, and frequently flooded areas as observed within the review area. It did not include identification of the following critical areas: geologically hazardous areas or critical aquifer recharge areas.

All information contained in this report is based on available information and conditions at the time of the site visit(s). This report is intended for inclusion with future wetland, stream, and wildlife habitat permit applications to Skagit County, Washington Department of Ecology (WDOE), Washington Department of Fish and Wildlife (WDFW), and the U.S. Army Corps of Engineers (Corps), as may be required.

Project Applicant
Miles Sand & Gravel Company
400 Valley Avenue NE Puyallup, WA 98372
T: 253.833.3705
Email: milesap@gravelpits.com

Project Representative:
Dan Cox, Miles Sand and Gravel
P.O. Box 280, Mount Vernon, WA 98273
T: 360.757.3121
Email: dan.cox@miles.rocks

Report prepared by NES staff:
Molly Porter, PWS
Alexandre Pederson
Northwest Ecological Services, LLC
2801 Meridian Street, Suite 202, Bellingham, WA 98225
T: 360.743.9484
Email: molly@nwecological.com
alex@nwecological.com

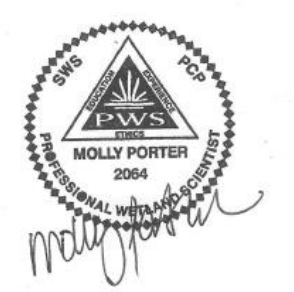

1.2 Background and Review Area

The review area is part of a larger approximately 735-acre tract of land that is under single ownership and managed as natural resource land- forestry. Miles Sand and Gravel has proposed conversion of a portion of this forestry land to a gravel mine. As part of the permit review process, Skagit County has requested a critical area review along the existing gravel forestry road that is proposed to be used to transport gravel from the mine site. Per Skagit

County requirement, as stated in the June 17, 2021 letter from Planning and Development Services, the review area has included areas within 300-ft of the approximately 2.2 mile long haul road.

The review area is located north of Grip Road, east of the intersection of Grip and Prairie Road (Section 03, Township 35, Range 04; Section 34, Township 36, Range 04; Section 27, Township 36, Range 04W.M.) (Figure 1, Appendix B). The review area encompasses approximately 143-acres within portions of parcels: P35704, P125622, P125623, P125624, P125625, P125626, P125627, P125628, P125629, P125630, P125631, P125632, P125633, P125646, P125647, and P125648. An aerial photograph of the review area and surrounding landscape is included as Figure 2 (Appendix B). Only areas owned by the applicant were directly accessed. Property under different ownership was reviewed remotely using aerial photographs, LiDAR imagery, and what could be observed from the property boundaries.

2.0 ASSESSMENT METHODS

The critical areas assessment included an office review of existing documentation and site visits on November 2nd, 8th, 10th, 11th, 17th, 22nd, 23rd, 29th and December 2nd of 2021. NES conducted the site investigation and assessments in accordance with methodology specific to each resource area (wetlands, fish and wildlife habitats, and shorelines), as described below.

2.1 Document Review

NES reviewed available maps, drawings, and applicable reports pertaining to the project area. Specifically, NES reviewed existing documents related to soils, hydrology, vegetation, wetlands, fish and wildlife habitats, and shorelines.

2.2 Field Methods

2.2.1 Wetlands

The wetland delineation was conducted in accordance with the *Regional Supplement to the Corps of Engineers Wetland Delineation Manual: Western Mountains, Valleys, and Coast Region* (Corps, 2010) and the *Corps of Engineers Wetland Delineation Manual* (Environmental Laboratory, 1987). This methodology is consistent with the WDOE's requirements established in 2011 (WAC 173-22-035) and the Skagit County CAO. To make a positive wetland determination, this methodology requires evidence that at least one positive wetland indicator be found for each of three parameters (vegetation, soils, and hydrology). An area is not considered a regulatory wetland if the area lacks indicators for any one of these three parameters under normal environmental conditions. Upland/wetland boundaries are delineated by locating the transition where soils, vegetation, or hydrology no longer indicate that wetland parameters are met. Methods for each of these parameters are as follows:

- **Vegetation:** The plant community at each sample site is considered to be hydrophytic (wetland) vegetation if the vegetation exhibits indicators of hydrophytic vegetation as defined in the delineation methodology (Corps, 2010). Most often the "Dominance Test"

is used as the indicator. The sample plot meets the dominance test for hydrophytic vegetation if more than 50 percent of the dominant species from all strata have obligate wetland, facultative wetland, and/or facultative indicator status. Indicator status is taken from the Regional National Wetland Plant List (Lichvar, Banks, Kirchner, and Melvin, 2016). Dominant species are the most abundant species that individually or collectively account for more than 50 percent of the total coverage of vegetation in the stratum (absolute percent cover), plus any other species that, by itself, accounts for at least 20 percent of the total. The wetland indicator status for each dominant species is then used to determine whether the plant community is dominated by hydrophytic vegetation. Occasionally, the "Prevalence Index" is used as the indicator of hydrophytic vegetation. The Prevalence Index is a weighted average of all plant species in the sample plot.

- **Soils:** Soil test pits are hand dug to approximately 20 inches and soils are examined for hydric soil indicators. Formal soil test pits are labeled with a sample plot number and located on the delineation map. Soil color, including concentrations, depletions, or gleying, if present, are colored using a Munsell color chart (Gretag-Macbeth, 2000). *Field Indicators of Hydric Soils in the United States* (USDA, NRCS, 2018) is used to determine hydric soil presence or absence.
- **Hydrology:** Wetland hydrology is assessed by an inspection at representative sample plots. Depth to shallow groundwater and/or saturation in each sample plot is recorded, as are observations of other indicators of hydrology including but not limited to water marks, drift lines, sediment deposits, and drainage patterns. These data provide information on timing and duration of ponding and/or saturation in the study area.
- **Growing Season:** Vegetation and hydrology indicators are dependent upon conditions during the "growing season." The growing season, as defined by the *Regional Supplement to the Corps of Engineers Wetland Delineation Manual: Western Mountains, Valleys, and Coast Region*, is when non-evergreen plants show biological activity (plant growth) and/or the soil temperature at 12 inches below the surface is a minimum of 41 degrees Fahrenheit (F) (Corps, 2010).

2.2.2 Streams and Lakes

If streams or lakes were identified on the property, NES flagged the ordinary high water mark (OHWM) consistent with state law as defined in RCW 90.58.030. NES used field indicators to determine the OHWM based on the methodology contained in *Determining the Ordinary High Water Mark for Shoreline Management Act Compliance in Washington State* (Anderson, Meyer, Olson, and Stockdale, 2016), Ecology Publication #16-06-029.

During the site visits, the investigating ecologists also completed a stream characterization of basic stream attributes including depth, vegetation, substrate, and habitat features. If lakes were present, NES documented basic lake attributes including size, surrounding vegetation, and hydrologic connectivity.

2.2.3 Fish and Wildlife

NES documented observations of any state Priority species or federal Threatened, Endangered, or Proposed species protected under the Endangered Species Act (ESA) during the site visits. NES also reviewed the site for general wildlife habitat conditions and habitat connectivity. If streams were present, NES documented any obvious fish passage barriers, characterized general stream attributes (as described above), and documented any observations of fish during the site visit.

2.2.4 Shorelines

NES reviewed the local SMP text and maps to determine the potential presence of a regulated shoreline within the review area. During the site visit, NES field verified the presence of any shoreline and determined the extent of SMP jurisdiction based on SMP mapping, OHWM, floodways, wetlands, and floodplains. If shorelines were present, NES determined the OHWM consistent with state law as defined in RCW 90.58.030 and described under Streams and Lakes, below.

2.2.5 Frequently Flooded Areas

NES reviewed Federal Emergency Management Agency (FEMA) mapping to determine if frequently flooded areas are documented on site.

2.3 Mapping

NES ecologists marked the boundaries of identified critical areas within the applicant owned parcels with pink field flagging. Per Skagit County requirement, as stated in the June 17, 2021 letter from Planning and Development Services, flagged has included wetlands within 300-feet of the approximately 2.2 mile long haul road, and streams within 200-feet.

The locations of the flags were mapped using a GPS/GNSS unit with reported sub-meter accuracy and 95 percent precision in most areas. The GPS waypoints were input to geographic information systems (GIS) mapping software to produce Figures 3 to 9 (Appendix B). The wetland boundaries shown in the attached figures are approximate and NES mapping should be replaced with a survey if/when available.

3.0 FINDINGS

Molly Porter (Professional Wetland Scientist [PWS] #2064), Collin Van Slyke (PWS #3129), Alexandre Pederson, and/or Candice Trusty (WPIT), NES ecologists, conducted site visits on November 2nd, 8th, 10th, 11th, 17th, 22nd, 23rd, 29th and December 2nd of 2021. The following description is based on observations from site visits and information gathered during document review. Photographs taken at the time of the site visits are included in Appendix D.

3.1 Landscape Setting and Parcel Overview

3.1.1 Document Review

The following provides a summary of the findings contained within documents reviewed:

- **Aerial Photograph: Google Earth (Google, 2021) (Figure 2)**
  The gravel haul road is located north of Grip Road and runs north for approximately 2.2 miles to the proposed location for mining operations. The property is currently forested and the review area is undeveloped with the exception of the existing gravel access roads, a few parking pullouts, and bridge crossing Swede Creek. Several smaller, less frequently used gravel roads extend from the main road.

  The properties are managed in forestry and have been used in this capacity for some time. The majority of the area along the road has not been harvested for some time (since the late 1990's according to aerial photograph review), however, two small areas were cut in 2018. An approximate four-acre section of forest was logged north of the Swede Creek and west of the bridge. Another approximately 38-acre section of forest was logged near the center of the site, east of the haul road. These can be seen in aerial photographs (Figure 3, 6, and 8, Appendix B).

  The site is within a fairly rural area within Skagit County. Many properties within this area remain forested. A mostly forested corridor exists to the north including Anderson Mountain all the way to Lake Whatcom, only broken by development along Prairie Road and South Bay Drive; and south to Butler Hill only broken the development along Grip Road. Overall, development in the vicinity of the site is generally rural and includes single family homes on forested acreage or with smaller pasture areas. Much of the land to the north is also forestry and is managed by the Department of Natural Resources (DNR).

- **USDA, NRCS *Soil Survey of Skagit County Area, Washington* (USDA, NRCS, 2021) (Figure 10)**
  The NRCS soil survey maps indicate five soil units within the review area: Hoogdal silt loam, 15 to 30 percent slopes (#68), Hoogdal silt loam, 8 to 15 percent slopes (#67), Skipopa silt loam, 0 to 3 percent slopes (#124), Skipopa silt loam, 3 to 8 percent slopes (#125), and Sehome loam, 8 to 15 percent slopes (#120).

  The portions of the review area that are predominantly listed as Hoogdal silt loam are located in Areas 2 and 3, and west of the road in Area 1. The portions of the review area that are predominantly listed as Skipopa silt loam are located east of the road in Area 1 and in the southern portion of Area 4. The portions of the review area that are predominantly listed as Sehome loam are the northern portion of Area 4 and then entirety of Area 5.

  Hoogdal silt loam is a moderately well-drained, non-hydric soil. It is in hydrologic soil group C/D and the depth to the water table typically ranges from 18 to 24 inches. This series is typically found on upland slopes in Puget lowland forests. The parent material for this soil is composed of loess and glaciolacustrine deposits.

Skipopa silt loam is a somewhat poorly drained, hydric soil. It is in hydrologic soil group D and the depth to the water table typically ranges from 12 to 24 inches. This series is typically found on terraces in Puget lowland wet forests. The parent material for this soil is composed of volcanic ash and loess over glaciolacustrine deposits.

Sehome loam is a moderately well-drained, non-hydric soil. It is in hydrologic soil group C and the depth to the water table typically ranges from 12 to 36 inches. This series is typically found on hillslopes in Puget lowland moist forests. The parent material for this soil is composed of volcanic ash and loess over glacial drift.

3.1.2 Field Observations

At the time of the site visits, conditions were generally consistent with the reviewed documents. The review area is entirely undeveloped with the exception of gravel roads, a few gravel pullouts/ parking areas, and a bridge over Swede Creek. The majority of the review area is forested, with the exception of the area that overlaps with the approximately 42-acres that were logged in 2018.

Topography onsite is variable. In the portion of the review area south of Swede Creek (Area 1), topography slopes west. In the areas directly surrounding Swede Creek (Area 2), topography slopes steeply into a ravine. North of Swede Creek, in the area encompassing the 180-degree turn in the road (Area 3), the topography slopes south or southeast towards Swede Creek, or the western section slopes west down a steep slope towards the Samish River basin. Near the center of the review area (Area 4), site topography in the area west of the road slopes northeast from the south, and east of the road it slopes southwest from the east. In the northern portion of the review area (Area 5), site topography slopes north or northeast towards the Samish River basin. Topography (LiDAR) can be seen in Figure 4 (Appendix B).

The site contains a number of wetlands and streams, as discussed below.

3.2 Wetlands

A total of 36 wetlands (Wetlands A, B, C, D, E, F, G, H, J, K, L, M, N, P, R, T, U, V, W, X, Y, Z, AA, BB, CC, DD, EE, FF, GG, HH, JJ, KK, LL, and MM/NN/PP) were identified in the review area (Figures 3 to 9, Appendix B). Seven of these (Wetlands D, P, U, X, HH, JJ, and MM) appear to extend off site. Off-site review was limited to observations from the subject parcel boundaries/ review area boundary or aerial photograph/ LiDAR interpretation.

3.2.1 Document Review

The following provides a summary of the findings contained within documents reviewed:

- **United States Fish and Wildlife Service (USFWS) National Wetland Inventory (NWI) Wetlands Mapper (USFWS, 2021a)**
  No wetlands are mapped within the site or vicinity by the NWI.
- **Washington Department of Fish and Wildlife (WDFW) Priority Habitat Species (PHS) Map (WDFW, 2021a) (Figure 9)**
  WDFW PHS mapping is consistent with USFWS mapping, no wetlands are indicated.

- **The Watershed Company- Critical Area Reconnaissance Sketch (June 2021).**
  The Watershed Company provided a reconnaissance of the project vicinity on June 4 of 2021. Mapping from this effort indicates 18 wetlands potentially onsite.
- **Graham- Bunting Associates, Fish and Wildlife Site Assessment: Parcels 50155, 125644, 125645.**
  Graham- Bunting Associates (GBA) prepared a wetland delineation and fish and wildlife assessment of the mine site only in 2015 with an addendum in 2017. This assessment did not include review of the haul road. One wetland, a Category II riverine wetland was identified in the eastern edge of the mine site, associated with Samish River.

3.2.2 Field Observations

NES identified 36 wetlands within the review area. The location and extent of site wetlands are depicted in Figures 3 to 9 (Appendix B). An overview of site wetlands overlaid on aerial imagery and LiDAR are depicted in Figures 3 and 4, respectively. Due to the scale of the review area, site wetlands and streams are presented in five areas (A1, A2, A3, A4, A5) in Figures 5, 6, 7, 8 and 9.

NES documented wetland conditions in Sample Plot (SP) 1, 3, 5, 6, 7, 9, 11, 13, 14, 16, 17, 21, 23, 24, 27, 28, 31, 32, 34, 35, 36, 38, 41, 42, 43, 44, 46, 48, 49, and 51. The sample plot locations are also shown in Figures 5 to 9 (Appendix B). Data sheets from the delineation are included in Appendix D of this report. The identified wetlands are summarized in Table 1 and described below.

Table 1. Wetland Classification Summary

Wetland	Hydrogeomorphic Class	Cowardin Classification	Size
A	Depressional	PSS	2261 sq. ft.
AA	Depressional	PSS	78 sq. ft.
B	Depressional	PSS	1049 sq. ft.
BB	Slope	PFO/PSS/PEM	2.5 acres
C	Slope	PSS	213 sq. ft.
CC	Depressional	PSS	5696 sq. ft.
D	Riverine	RFO	1501 sq. ft. *
DD	Slope	PSS	4202 sq. ft.
E	Riverine	RFO	2357 sq. ft.
EE	Slope	PFO/PSS	0.5 acres
F	Slope	PSS	681 sq. ft.
FF	Depressional	PSS	497 sq. ft.
G	Slope	PSS	173 sq. ft.
GG	Depressional	PSS	1154 sq. ft.
H	Slope	PFO	7987 sq. ft.
HH	Depressional	PFO	0.5 acres *
J	Slope	PFO/PSS	0.3 acres
JJ	Depressional	PSS/PEM	3.7 acres *
K	Riverine	RSS	391 sq. ft.
KK	Slope	PSS	3142 sq. ft.
L	Riverine	RSS	207 sq. ft
LL	Slope	PFO	0.2 acres
M	Riverine	RSS	1054 sq. ft.
MM	Depressional	PFO/PEM	6.0 acres *
N	Riverine	RFO	0.5 acres
NN	Depressional	PFO	213 sq. ft.
P	Depressional	PFO	1.6 acres *
PP	Depressional	PFO	77 sq. ft.
R	Depressional	PFO	0.3 acres
T	Slope	PFO/PSS	0.8 acres
U	Depressional	PFO/PSS	7.9 acres *
V	Depressional	PSS	1387 sq. ft.
W	Depressional	PSS	4667 sq. ft.
X	Slope	PSS	0.3 acres *
Y	Slope	PSS	840 sq. ft.
Z	Depressional	PSS	402 sq. ft.

(PSS: Palustrine Scrub Shrub, PFO: Palustrine Forested, PEM: Palustrine Emergent,
RFO: Riverine Forested, RSS: Riverine Scrub-shrub)
* total area is estimated due to the wetland extending off-site

3.2.3 Area 1- Figure 5 (Appendix B)

Area 1 is located in the southern portion of the site, from Grip Road to the riparian area along Swede Creek. This area contains **Wetlands A, B, C, D, E, F, MM, NN, and PP**, and six streams. In general, this area is relatively flat and slopes gently to the west, where topography becomes steeper west of the road.

Wetlands A and B – PSS, Depressional

Wetlands A and B are small, palustrine scrub-shrub (PSS), depressional wetlands located in the southeastern portion of the site. Vegetation observed in Wetlands A and B included: red alder (*Alnus rubra*), Western red cedar (*Thuja plicata*), vine maple (*Acer circinatum*), salmonberry (*Rubus spectabilis*), Himalayan blackberry (*Rubus armeniacus*), lady fern (*Athyrium filix-femina*), and piggy-back-plant (*Tolmiea menziesii*). Additional vegetation observed in Wetland A, included black twinberry (*Lonicera involucrata*), mannagrass (*Glyceria sp.*), soft rush (*Juncus effusus*), and creeping buttercup (*Ranunculus repens*).

Wetland soils were documented in Wetlands A and B in SP 1 and 51.

- SP 1 was located in Wetland A. The topsoil was a black (10YR 2/1) silt loam. The subsoil, starting at eight inches, was a grayish brown (2.5Y 5/2) silty clay loam with dark yellowish brown (10YR 4/4) concentrations. Soil in this plot was saturated at a depth of two inches and the water table was present at a depth of four inches during the site visit.
- SP 51 was located in Wetland B. Topsoil was a black (10YR 2/1) silt loam with high organic matter content (>50%). Between three and eight inches, the soil was a very dark grayish brown (10YR 3/2) silt loam. The subsoil, starting at eight inches, was a dark grayish brown (10YR 4/2) clay loam with gray (2.5Y 5/1) depletions and dark grayish brown (10YR 4/2) concentrations. The water table was present at the surface in this plot, with some surface ponding between zero and two inches.

The soils in SPs 1 and 51 met NRCS hydric soil indicators A11 (Depleted Below Dark Surface) and F3 (Depleted Matrix).

Wetland A is located in a closed depression. Wetland A appears to be between 25 and 50 percent seasonally ponded, with only a few inches of water. Wetland A does not have a distinct outlet but the depression is also shallow and appears likely to overflow into the surrounding upland during storm events. However, typically it likely contains water until infiltration or evaporation occurs. Wetland B is located in a depression with an intermittently flowing outlet that leads to the ditch along the road. Wetland B appears to be less than 25 percent seasonally ponded. Primary hydrology indicators (saturated soils, high water table, and/or standing water) were observed in both wetlands during the site visit. Sources of hydrology to these wetlands likely include direct precipitation, surface runoff, and potentially seasonally high or perched groundwater.

Wetlands D and E – PFO, Riverine

Wetlands D and E are forested, riverine wetlands located in the southwestern portion of the review area, west of the road. Vegetation observed within Wetlands D and E includes black cottonwood (*Populus balsamifera*), red alder, vine maple, salmonberry, skunk cabbage (*Lysichiton americanus*), and piggy-back-plant. Additional vegetation observed within Wetland D also includes black twinberry and swamp gooseberry (*Ribes lacustre*).

Wetland soils were documented in Wetlands D and E at SP 5 and 7.

- SP 5 was located in Wetland D. The topsoil was a dark grayish brown (10YR 3/2) silt loam. The subsoil, starting at 11 inches, was a grayish brown (2.5Y 5/2) loamy clay with dark yellowish brown (10YR 4/6) concentrations. The soil in SP 5 met NRCS hydric soil indicator A11 (Depleted Below Dark Surface). Soil in this plot was saturated between 0 and 11 inches and the water table was present at 11 inches.
- SP 7 was located in Wetland E. The topsoil was a dark gray (10YR 4/1) silt loam. The subsoil, starting at 12 inches, was a very dark gray (10YR 3/1) silty clay loam with gray (2.5Y 5/1) depletions and dark yellowish brown (10YR 3/4) concentrations. The soil in SP 7 did not meet any NRCS hydric soil indicators. Soils were saturated to the surface and the water table was present at the surface. Wetland determination was made based on wetland hydrology and best professional judgment.

Wetlands D and E both have small seasonal streams that flow through them (Streams 3 and 6). They are located in a slight depression or on a lower grade slope that slows water and forms a small wetland. Wetlands D and E receive water primarily from Stream 3 and Stream 6, respectively, but also appear to receive water from precipitation and surface runoff.

Wetlands C and F – PSS, Slope

Wetlands C and F are PSS, slope wetlands located within in the southern portion of the review area, west of the road. Vegetation observed Wetlands C and F includes red alder, vine maple, salmonberry, lady fern, giant horsetail (*Equisetum telmateia*), and piggy-back plant. Additional vegetation observed within Wetland F includes a few western red cedar, black twinberry, and mannagrass.

Wetland soils were documented in Wetlands C and F at SP 3 and 9.

- SP 3 was located in Wetland C. The topsoil was a dark grayish brown (2.5Y 3/2) loamy clay. The subsoil, starting at seven inches, was a dark gray (5Y 4/1) clay with dark brown (7.5YR 3/4) concentrations. The soil in SP 5 met NRCS hydric soil indicators A11 (Depleted Below Dark Surface) and F3 (Depleted Matrix). Soil in this plot was saturated at a depth of seven inches at the time of the site visit.
- SP 9 was located in Wetland F. The soil in SP 9 was the same as in SP 7 (Wetland E) and did not meet any NRCS hydric soil indicators. Soils were saturated to the surface and the water table was present at the surface. Wetland determination was made based on hydrology and best professional judgment.

Wetland C appears to contain areas of seasonal saturation and inundation, and an intermittently flowing outlet that drains toward Stream 3. Wetland F appears to contains areas of seasonal saturation and inundation, and has an intermittently flowing outlet that drains north toward Swede Creek. Neither wetland has a direct connection downstream. Sources of hydrology to these wetlands likely include direct precipitation, surface runoff, and potentially seasonally high or perched groundwater or seeps.

Wetlands MM, NN, and PP – PFO/PEM, Depressional

Wetland MM is a large palustrine forested (PFO) and emergent (PEM), depressional wetland located in the southern portion of the review area, east of the road. This wetland appears to extend east, off-site. Wetland MM is a mosaic with many upland hummocks and ridges that separate areas of seasonal saturation and inundation. Upland areas are present inside the area mapped as Wetland MM that were not delineated. Wetlands NN and PP are small, mostly unvegetated depressional wetlands separated from Wetland MM by upland ridges. Due to the mosaic nature of Wetland MM and its proximity to Wetlands NN and PP, all three were combined for rating purposes and are discussed together below.

The western portion and majority of Wetland MM is predominantly forested, while the southeastern off-site portion of Wetland MM appears to be dominated by emergent vegetation. Vegetation observed within the on-site portion includes red alder, black cottonwood, paper birch, western red cedar, vine maple, salmonberry, swamp gooseberry, black twinberry, hardhack (*Spiraea douglasii*), Himalayan blackberry, lady fern, skunk cabbage, piggy-back-plant, American brooklime (*Veronica americana*), and slough sedge (*Carex obnupta*).

Wetland soils were documented in the northern portion of Wetland MM at SP 49.

- At SP 49, the topsoil was a very dark grayish brown (10YR 3/2) silty loam. Between four and ten inches the soil was a dark grayish brown (10YR 4/2) silt loam with dark yellowish brown (10YR 4/4) concentrations. The subsoil, starting at 10 inches, was a dark grayish brown (10YR 4/2) clay loam with dark yellowish brown (10YR 4/6) concentrations and grayish brown (2.5Y 5/2) depletions. The soil in SP 49 met NRCS hydric soil indicators A11 (Depleted Below Dark Surface) and F3 (Depleted Matrix). A restrictive clay layer was present at 10 inches. Soil in this plot was saturated and the water table was present at the surface to the restrictive layer at 10 inches.

Wetland MM/NN/PP contains areas of seasonal saturation and seasonal ponding. Wetland MM appears to be less than 25 percent seasonally ponded, with less than six inches of water. The wetland drains southwest and outlets to Streams 5, 6, and 7. Sources of hydrology for Wetland MM/NN/PP likely include direct precipitation, surface runoff, and potentially seasonally high or perched groundwater.

3.2.4 Area 2- Figure 6 (Appendix B)

Area 2 is the riparian area along Swede Creek. This area contains **Wetlands G, H, J, K, L, M, N, KK, and LL**, Swede Creek, six streams, and three seeps. In general, this area is located in a moderate to steep ravine and most wetlands are slope wetlands that flow directly to Swede Creek or riverine wetlands associated with the stream.

Wetlands G and KK – PSS, Slope

Wetlands G and KK are PSS, slope wetlands located south of Swede Creek. Vegetation observed includes vine maple, salmonberry, lady fern, and piggy-back plant. Additional vegetation observed within KK includes a few red alder, swamp gooseberry, and giant horsetail.

Wetland soils were documented in Wetlands G and KK at SP 11 and 46.

- SP 11 was located in Wetland G. The topsoil was a black (10YR 2/1) silt loam. The subsoil, starting at a depth of eight inches, was a gray (2.5Y 5/1) clay with dark yellowish brown (10YR 4/6) concentrations. The soil in SP 11 met NRCS hydric soil indicators A11 (Depleted Below Dark Surface) and F3 (Depleted Matrix). Soil at SP 13 was saturated at a depth of four inches.
- SP 46 was located in Wetland KK. The topsoil was a very dark gray (10YR 3/1) silt loam. The subsoil, starting at a depth of six inches, was a greenish gray (Gley1 10Y 5/1)) clay with brown (7.5YR 4/4) concentrations. The soil in SP 48 met NRCS hydric soil indicators A11 (Depleted Below Dark Surface), F3 (Depleted Matrix), and F2 (Loamy Gleyed Matrix). A clay restrictive layer was present at six inches. The soil in SP 46 was saturated and the water table was present to the surface.

Wetlands G and KK are both located on slopes that drains north directly to Swede Creek. Wetland KK is located adjacent to the road and flows into the roadside ditch before flowing to the creek. Wetland G flows directly to the creek. Soils within both wetlands were saturated at the time of the site visit. Sources of hydrology likely include direct precipitation, surface runoff, and potentially seasonally high or perched groundwater or seeps (two seeps were observed on the upslope/south edge of Wetland KK).

Wetlands H and J – PFO/ PSS, Slope

Wetlands H and J are both similar slope wetlands located on the south bank of Swede Creek, that flow north to the creek. Both are PFO wetlands but Wetland J also contains a PSS component. Vegetation observed includes black cottonwood (*Populus balsamifera*), red alder, western red cedar, vine maple, salmonberry, black twinberry, devil's club (*Oplopanax horridus*), giant horsetail, skunk cabbage (*Lysichiton americanus*), creeping buttercup and piggy-back-plant,

Wetland soils were documented in Wetlands H and J at SP 13 and 15.

- SP 13 was located in Wetland H. The topsoil was a very dark gray (10YR 3/1) silt loam. Between six and ten inches the soil was a dark gray (2.5Y 4/1) loamy sand with dark yellowish brown (10YR 3/4) concentrations. The subsoil, starting at a depth of ten inches, was a gray (5Y 5/1) silty clay loam with olive brown (2.5Y 4/3) concentrations, and with inclusions of sand and gravel. The soils met NRCS hydric soil indicators A11

(Depleted Below Dark Surface) and F3 (Depleted Matrix). Soil at SP 13 was saturated to the surface and the water table was present at a depth of 10 inches.

- SP 15 was located in Wetland J. The topsoil was a dark grayish brown (2.5Y 3/2) silt loam. The subsoil, starting at nine inches, was a dark gray (2.5Y 4/1) loam with gravel and with olive brown (2.5Y 3/4) concentrations. The soil in SP 15 met NRCS hydric soil indicators A11 (Depleted Below Dark Surface) and F3 (Depleted Matrix). The soil in SP 15 was saturated and the water table was present to the surface.

Wetlands H and J are located on moderately steep slopes and both flow north directly into Swede Creek. The majority of both wetlands are sloped and predominantly seasonally saturated with occasional depressions that are seasonally inundated near the toe. Sources of hydrology for these wetlands likely include direct precipitation, surface runoff, and potentially seasonally high or perched groundwater or seeps. The very lower fringe of each wetland also may occasionally contain overflow from Swede Creek.

Wetland LL – PFO, Slope

Wetland LL is a PFO, slope wetlands located south of Swede Creek. This wetland is located outside of the riparian area, on a bench above the ravine. Wetland LL flows north via Stream 18 at its outlet, which then flows down the road and into Swede Creek.

Vegetation observed within Wetland LL includes black cottonwood (*Populus balsamifera*), red alder, vine maple, salmonberry, and piggy-back-plant.

Wetland soils were documented in Wetland LL at SP 48.

- In SP 48, topsoil was a very dark gray (10YR 3/1) silt loam. Between five and nine inches, the soil was a dark grayish brown (10YR 4/2) silt loam. The subsoil, starting at a depth of nine inches, was a light brownish gray (2.5Y 6/2) clay with dark grayish brown (10YR 4/6) concentrations. A clay restrictive layer was present at nine inches. The soil in SP 48 was saturated to the surface and the water table was present at plus two inches. The soils in SP 48 met NRCS hydric soil indicators A11 (Depleted Below Dark Surface) and F3 (Depleted Matrix).

Wetland LL contains both seasonally saturated and seasonally, shallowly inundated areas. Sources of hydrology likely include direct precipitation, surface runoff, and potentially seasonally high or perched groundwater. This wetland drains north via two outlets. The first is Stream 18. A second outlet was observed east of the first, where the wetland appears to occasionally flow down an old logging road during storm events. Both outlets flow into the ditch along the road and northeast to Swede Creek.

Wetlands K, L, M, and N – Riverine

Wetlands K, L, M, and N are riverine wetlands located along the northern OHWM of Swede Creek. Wetlands K and L are located entirely within the OHWM of Swede Creek. Wetlands M and N contain slope components above the OHWM, as well as inputs from smaller streams. Wetland N also contains depressional areas and an upland island that was not delineated.

Wetlands K and L are small, scrub-shrub wetlands located below the northern OHWM and are separated from one another by a bend in the creek. Wetlands M and N are adjacent to one another and are separated by a small upland ridge. Wetland M is predominantly scrub-shrub, while Wetland N is forested. Vegetation observed within these wetlands was similar to others onsite and includes vine maple, salmonberry, swamp gooseberry, skunk cabbage, piggy-back-plant. Additional vegetation observed within Wetland N includes western red cedar, paper birch (*Betula papyrifera*), and lady fern.

Wetland soils were documented in Wetlands L and N at SP 16 and SP17.

- SP 16 was located in Wetland L. The soil was similar to SP7 and SP9, and while soils were reduced or depleted, concentrations were not present and they did not meet any NRCS hydric soil indicators. Soils were saturated to the surface at the time of the site visit. Wetland determination was made based on hydrology and best professional judgment.
- SP 17 was located in Wetland N. The topsoil was a very dark gray (2.5Y 3/1) silty clay loam. The subsoil, starting at 10 inches, was a dark gray (2.5Y 4/1) clay with dark yellowish brown (10YR 3/4) concentrations. The soil in SP 17 met NRCS hydric soil indicators A11 (Depleted Below Dark Surface) and F3 (Depleted Matrix). A restrictive clay layer was present at 10 inches. Soil in this plot was saturated from the restrictive layer to the surface at the time of the site visit.

Wetlands K and L appear to be seasonally saturated or occasionally inundated during overbank flooding. Sources of hydrology likely include direct precipitation, surface runoff, potentially seasonally high or perched groundwater, and overflow from Swede Creek. Wetlands K and L drain directly into Swede Creek.

Wetland M also appears to be predominantly seasonally saturated. Sources of hydrology to Wetland M appear to be predominantly from Stream 9 that flows into the wetland from the north, and from occasional overflow from Swede Creek. Additional sources of hydrology may include direct precipitation, surface runoff, and potentially seasonally high or perched groundwater. Wetland M drains directly into Swede Creek through Stream 9 and through infiltration along the stream bank.

Wetland N contains areas of seasonal saturation and seasonal ponding. Sources of hydrology for Wetland N appear to be predominantly from Streams 10, 11, 12 and from occasional overflow from Swede Creek. Additional sources of hydrology may include direct precipitation, surface runoff, and potentially seasonally high or perched groundwater. Wetland N drains directly into Swede Creek along the southwestern edge.

3.2.5 Area 3- Figure 7 (Appendix B)

Area 3 is on a terrace north of Swede Creek. This area contains **Wetlands P, R, and T**, and one stream. In general, this area is located on a relatively flat bench, but the land west of the road slopes steeply west, and south or southeast along the eastern extent.

Wetlands P and R – PFO, Depressional

Wetlands P and R are PFO, depressional wetlands. The western extent of Wetland P was flagged as Q. This area is a mosaic of wetland and upland and these areas (Wetland P and Q) should be considered one wetland.

Vegetation observed in Wetlands P and R includes red alder, western red cedar, paper birch, cascara (*Frangula purshiana*), black cottonwood, vine maple, salmonberry, hardhack, slough sedge, skunk cabbage, and piggy-back-plant.

Wetland soils were documented in Wetlands P and R at SP 21 and 23.

- SP 21 was located in Wetland P. The topsoil was a very dark grayish brown (10YR 3/2) silt loam. The subsoil, starting at three inches, was a grayish brown (2.5Y 5/2) clay with brown (7.5YR 4/4) concentrations between three and seven inches and yellowish brown (10YR 5/6) concentrations throughout. Soil in this plot was saturated and the water table was at the surface, with surface ponding approximately one inch above the surface.
- SP 23 was located in Wetland R. Topsoil was a black (10YR 2/1) silt loam. Between 9 and eight inches, the soil was a very dark grayish brown (10YR 3/2) silt loam. The subsoil, starting at eight inches, was a dark grayish brown (10YR 4/2) clay loam with gray (2.5Y 5/1) depletions and dark grayish brown (10YR 4/2) concentrations. The water table was present at the surface in this plot, with some surface ponding between 0-2 inches.

The soils in SP 21 and 23 met NRCS hydric soil indicators A11 (Depleted Below Dark Surface) and F3 (Depleted Matrix).

Wetland P is located within a sloped depression, which appears to be between 25 and 50 percent seasonally inundated with no more than a few inches of water. Wetland P appears to extend outside of the review area to the north. The offsite portion appears to drain northwest via a small seasonal or intermittently flowing outlet (stream) which appears to connect to Stream 13.

Wetland R also appears to contain areas of seasonal saturation and seasonal inundation. The majority of the wetland appear to contain less than six inches of ponding, but a small pond was observed in the western extent that was approximately 20 inches deep at the time of the site visit. Wetland R appears outlet to the east towards Wetland P.

Sources of hydrology for Wetlands P and R likely include direct precipitation, surface runoff, and potentially seasonally high or perched groundwater.

Wetland T – PFO/PSS, Slope

Wetland T is a PFO/PSS, slope wetland located northwest of a bend in the road. The majority of Wetland T is forested, except for the eastern portion adjacent to the road. Vegetation observed within Wetland T includes black cottonwood, red alder, western red cedar, paper birch, cascara, vine maple, salmonberry, hardhack, and Himalayan blackberry, and piggyback plant. The PSS portion was dominated by hardhack, vine maple, and salmonberry.

Wetland soils were documented in Wetland T at SP 24.

- In SP 24, the topsoil was a black (10YR 2/1) silt loam. Between four and seven inches, the soil was a very dark grayish brown (2.5Y 3/2) silt loam. The subsoil, starting at seven inches, was a dark grayish brown (2.5Y 4/2) clay with dark yellowish brown (10YR 4/4) concentrations. The soil in SP 24 met NRCS hydric soil indicators A11 (Depleted Below Dark Surface) and F3 (Depleted Matrix). A restrictive clay layer was present at seven inches. The water table was perched above the restrictive layer to the surface and surface water was present approximately one inch above.

Wetland T contains areas of seasonal saturation and shallow inundation. Wetland T receives water from a ditch along the road, which contributes water to the western portion of Wetland T. Other sources of hydrology likely include direct precipitation, surface runoff, and potentially seasonally high or perched groundwater. Two seasonal outlets were identified along the eastern boundary, which drain into the roadside ditch. The southern flows into a culvert under the road and forms Stream 13 to the east.

3.2.6 Area 4- Figure 8 (Appendix B)

Area 4 is a continuation of the terrace north of Area 3. This area contains **Wetlands U, AA, and BB**, and four streams. In general, this area is located on a relatively flat bench. Land east of the road generally slopes gently west. Land west of the road gently slopes southeast.

Wetland U – PFO/PSS, Depressional

Wetland U is a large PFO/ PSS depressional wetland, located west of the road. This wetland appears to extend off-site to the west. The majority of the on-site portion is forested. The off-site portion of Wetland U appears to have areas dominated by scrub-shrub vegetation as observed from the review area boundary and in aerial photographs. Vegetation observed within Wetland U includes black cottonwood, red alder, western red cedar, paper birch, cascara, vine maple, salmonberry, hardhack, black twinberry, swamp gooseberry, lady fern, skunk cabbage, slough sedge, piggy-back-plant, and creeping buttercup.

Wetland soils were documented in Wetland U at SP 27.

- In SP 27, the topsoil was a black (10YR 2/1) silt loam. Between three and nine inches, the soil was a very dark gray (10YR 3/1) silty clay loam. The subsoil, starting at nine inches, was a grayish brown (2.5Y 5/2) clay with yellowish brown (10YR 5/4) concentrations. The soil in SP 24 met NRCS hydric soil indicators A11 (Depleted Below Dark Surface) and F3 (Depleted Matrix). A restrictive clay layer was present at nine inches. The water table was perched from the restrictive layer to the surface and ponding was present approximately one to two inches above.

Wetland U receives water from Wetland BB via Stream 14 and a second culvert located under the road. Both flows into northeastern portion of the wetland. Additional sources of hydrology likely include direct precipitation, surface runoff, and potentially seasonally high or perched groundwater. Wetland U appears to contain both seasonal saturation and shallow inundation. Ponded areas cover approximately 25 to 50 percent of the wetland and are generally only a few inches deep. Wetland U has two outlets, two seasonally flowing streams (Streams 15 and 21) at

the southeastern extent. The wetland also appears to flow west via another stream likely present (due to interpretation of LiDAR) at the western, offsite extent.

Wetland AA – PSS, Depressional

Wetland AA is a very small PSS, depressional wetland located east of the road. The majority of Wetland AA is unvegetated, but it contains a few swamp gooseberry and salmonberry.

Wetland soils were documented in Wetland AA at SP 100.

- In SP100, the topsoil was a dark grayish brown (10YR 4/2) silt loam. The subsoil, starting at seven inches, was a greenish gray (Gley1 5/10GY) clay with dark yellowish brown (10YR 4/4) concentrations. The soil in SP 100 met NRCS hydric soil indicator F2 (Loamy Gleyed Matrix). A restrictive clay layer was present at seven inches. The water table was perched above the restrictive layer to the surface.

Wetland A is located in a closed depression and the wetland appears to contain water until infiltration or evaporation occurs. Typically, the wetland appears to be between 25 and 50 percent seasonally ponded, with less than six inches of water. Sources of hydrology likely includes direct precipitation, surface runoff, and potentially seasonally high or perched groundwater.

Wetland BB – PFO/PSS/PEM, Slope

Wetland BB is a larger slope wetland located east of the road. This wetland is located in the area that was logged in 2018 and both vegetation and soils remain somewhat disturbed. Wetland BB is a mosaic with upland hummocks and ridges that separate areas of seasonal saturation and inundation. Upland hummocks are present inside the area mapped as Wetland BB that were not delineated. The upper part of this wetland was flagged as QQ but due to the mosaic nature this should be considered one wetland unit.

Wetland BB contains PFO, PSS, and PEM communities. The southern half of the wetland is mostly forested, while the northern half is mostly emergent. Vegetation observed in the PFO and PSS communities includes red alder, paper birch, cascara, black cottonwood, vine maple, salmonberry, hardhack, skunk cabbage, and false-lily-of-the-valley (*Maianthemum dilatatum*), and patches of Himalayan blackberry and cutleaf blackberry (*Rubus laciniatus*). Species observed in the PEM community includes soft rush, large-leaved avens (*Geum macrophyllum*), velvet grass (*Holcus lanatus*), colonial bentgrass (*Agrostis capillaris*), small-fruited bullrush (*Scirpus microcarpus*), and reed canarygrass (*Phalaris arundinacea*).

Wetland soils were documented in Wetland BB at SP 102 and 54.

- In SP 102, the topsoil was a dark grayish brown (10YR 4/2) silt loam. The subsoil, starting at eight inches, was a grayish brown (2.5Y 5/2) silt loam with strong brown (7.5YR 4/6) concentrations. The soil in SP 102 met NRCS hydric soil indicator F3 (Depleted Matrix). The soil was saturated at a depth of -9 inches at the time of the site visit.
- In SP 54, the soil was a 10YR 3/1 from 0-20 inches. Soils at SP 54 do not meet hydric indicators. The area was recently disturbed during logging which may have resulted in

changes to site hydrology. During the site visit, the soil was saturated throughout the profile and the water table was present at the surface.

Wetland BB contains areas of seasonal saturation and shallow inundation. Water was very patchy and generally present in isolated pockets within the wetland that contained two to 10 inches of ponding. Sources of hydrology for Wetland BB likely includes direct precipitation, surface runoff, and potentially seasonally high or perched groundwater. The northern portion of Wetland BB drains west through several seeps that flow into the roadside ditch and into Wetland U. Wetland BB also drains directly into Streams 20 and 22 at the southern extent.

3.2.7 Area 5- Figure 9 (Appendix B)

Area 5 is located at the northern extent of the review area. This area contains **Wetlands V, W, X, Y, Z, CC, DD, EE, FF, GG, HH, JJ**, and two small streams. In general, this area slopes gently to the north. Land north of the road/ review area slopes steeply north.

Wetlands V, W, Z, CC, FF, and GG – PSS, Depressional

Wetlands V, W, Z, CC, FF, and GG are small, PSS, depressional wetlands located in the northern portion of the review area. Wetlands V, W, Z, and CC are located west of the road, while Wetlands FF and GG are located east of the road. Wetlands Z, FF, and GG are predominantly unvegetated depressions, but vegetation observed includes a few vine maple and salmonberry. Vegetation observed within Wetlands V, W, and CC includes vine maple, salmonberry, lady fern, piggy-back-plant, and Himalayan blackberry. Additional vegetation observed within Wetland V includes black cottonwood, cascara, and manna grass. Additional vegetation observed within Wetland W includes skunk cabbage. Additional vegetation observed within Wetland CC includes soft rush, dewey sedge (*Carex deweyana*), giant horsetail, hardhack, and trailing blackberry. Additional vegetation observed within Wetland DD includes red-osier dogwood (*Cornus sericea*) and black twinberry.

Wetland soils were documented in Wetlands V, W, Z, CC, FF, and GG in SP 28, 31, 35, 36, 42, and 43.

- SP 28 was located in Wetland V. Above the topsoil was two inches of organic matter. The topsoil was a very dark gray (10YR 3/1) silt loam. Between seven and ten inches the soil was a very dark grayish brown (10YR 3/2) silt loam with dark yellowish brown (10YR 3/4) concentration. The subsoil, starting at ten inches, was a very dark grayish brown (10YR 3/2) silt loam with dark grayish brown (10YR 4/2) depletions. Soil in this plot was saturated and the water table was present at the surface during the site visit.
- SP 31 was located in Wetland W. Topsoil was a very dark gray (2.5Y 3/1) silt loam. Between six and seven inches, the soil was a black (10YR 2/1) loam. Between seven and ten inches the soil was a very dark gray (2.5Y 3/1) silt loam. The subsoil, starting at ten inches, was a dark grayish brown (2.5YR 4/2) silt loam with grayish brown (2.5Y 5/2) depletions and dark yellowish brown (10YR 4/4) concentrations). Soil in this plot was saturated and the water table was present at the surface during the site visit.
- SP 35 was located in Wetland Z. The topsoil was a very dark grayish brown (10YR 3/2) silt loam. The subsoil, starting at eight inches, was a dark grayish brown (2.5Y 4/2) silt

loam with brown (10YR 4/3) concentrations. Soil in this plot was saturated and the water table was present at the surface during the site visit

- SP 36 was located in Wetland CC. The topsoil was a very dark gray (10YR 3/1) silt loam. Between four and six inches the soil was a dark brown (10YR 3/3) silt loam. Between six and eight inches the soil was a very dark gray (10YR 3/1) silt loam. The subsoil, starting at a depth of eight inches, was a grayish brown (2.5Y 5/2) clay with dark yellowish brown (10YR 4/4 and 10YR 4/6) concentrations and gray (2.5Y 6/1) depletions. A restrictive clay layer was present at eight inches. Soils were saturated and the water table was present from the restrictive layer to the surface.
- SP 42 was located in Wetland FF. The topsoil was a very dark grayish brown (10YR 3/2) silt loam. The subsoil beginning at two inches was a grayish brown (2.5Y 5/2) clay with dark yellowish brown (10YR 4/4) concentrations. A restrictive clay layer was present at two inches. Soils were saturated and the water table was present to a depth of two inches.
- SP 43 was located in Wetland GG. The topsoil was a very dark gray (7.5YR 3/1) silt loam. Between four and ten inches the soil was a dark grayish brown (10YR 4/2) silt loam. The subsoil, starting at a depth of ten inches, was a grayish brown (2.5Y 5/2) clay with yellowish brown (10YR 5/6) concentrations. A restrictive clay layer was present at ten inches. Soils were saturated and the water table was present from the restrictive layer to the surface.

The soils in SP 35, 36, 42, 43 met NRCS hydric soil indicators A11 (Depleted Below Dark Surface) and F3 (Depleted Matrix). Soils in SP 28 and 31 met NRCS hydric soil indicator F6 (Redox Dark Surface) and A11, respectively.

Wetlands V, Z, FF, and GG are closed depressions. No distinct outlets were present and these wetlands appear to contain water until infiltration or evaporation occurs. However, Wetlands V and FF are located in fairly shallow depressions and water may overflow into surrounding uplands during larger storm events. Wetlands W and CC have intermittently flowing outlets that drain to the ditch along the western side of the road. Both then flow north. Wetlands Z and GG appear to be less than 25 percent seasonally ponded, with only a few inches of water. Wetland F appears to be between 25 to 50 percent seasonally ponded, again with only a few inches of water. Wetlands V and W appear to be greater than 50 percent seasonally ponded, with less than six inches of water in Wetland V and up to 24 inches of water in Wetland W. Sources of hydrology for these wetlands likely include direct precipitation, surface runoff, and potentially seasonally high or perched groundwater.

Wetlands X, Y, and DD – PSS, Slope

Wetlands X, Y, and DD are PSS, slope wetlands. Wetlands X and Y are located to the west of the road and Wetland X appears to extend off-site to the west. Wetland DD is located east of the road. Vegetation observed within these wetlands was dominated by vine maple and salmonberry. Additional vegetation observed within Wetlands X and DD includes hardhack,

sword fern on hummocks, lady fern, and piggy-back-plant. Additional vegetation observed within DD includes a few black cottonwood and red alder.

Wetland soils were documented in Wetlands X, Y, and DD at SP 32, 34, and 38.

- SP 32 and 34 were located in Wetlands X and Y respectively. The topsoil in these plots was a very dark grayish brown (10YR 3/2) silt loam. The subsoil, starting at a depth of seven/nine inches, was a dark grayish brown (10YR 4/2) clay with strong brown (7.5YR 4/6) concentrations and gray (2.5Y 5/1) depletions. The soil in these sample plots met NRCS hydric soil indicators A11 (Depleted Below Dark Surface) and F3 (Depleted Matrix). A restrictive clay layer was present at seven/nine inches. The water table was perched, and soils were saturated from the restrictive layer to the surface.
- SP 38 was located in Wetland DD. The topsoil was a black (10YR 2/1) silt loam. Between five and nine inches, the soil was a grayish brown (2.5Y 5/2) silt loam with dark yellowish brown (10YR 4/4) concentrations. The subsoil, starting at a depth of nine inches, was a light brownish gray (2.5Y 6/2) clay with yellowish brown (10YR 5/6) concentrations. The soil in SP 38 met NRCS hydric soil indicators A11 (Depleted Below Dark Surface), F3 (Depleted Matrix), and F2 (Loamy Gleyed Matrix). A clay restrictive layer was present at nine inches. The soil in SP 38 was saturated and the water table was present from the restrictive layer to the surface.

Wetlands X, Y and DD are slope wetlands. Sources of hydrology for these wetlands likely includes direct precipitation, surface runoff, and potentially seasonally high or perched groundwater. Wetland Y also receives water from the ditch west of the road.

Wetland Y does not have a distinct outlet and it appears hydrology either remains in the wetland or infiltration or sub-surface flow occurs along the slope gradient. The off-site extent of Wetland X appears flow into a channel that serves as an intermittent outlet (based on a review of LiDAR). Wetland DD outlets to the roadside ditch west of the wetland via multiple seeps, which then flows north.

Wetland EE – PFO/PSS, Slope

Wetland EE is a sloped wetland located in the northern extent of the review area, east of the road. Wetland EE is vegetated with both PFO and PSS communities, and a small PEM community that covers less than 10 percent of the wetland area on the northern edge. Vegetation observed within Wetland EE includes black cottonwood, red alder, western red cedar, paper birch, vine maple, salmonberry, hardhack, Himalayan blackberry, giant horsetail, piggy-back-plant, lady fern, and soft rush.

Wetland soils were documented in Wetland EE at SP 41.

- In SP 41, the topsoil was a very dark gray (10YR 3/1) silt loam. The subsoil, starting at four inches, was a gray (2.5Y 5/1) clay with dark yellowish brown (10YR 4/4) and yellowish brown (10YR 5/6) concentrations. The soil in SP 41 met NRCS hydric soil indicators A11 (Depleted Below Dark Surface) and F3 (Depleted Matrix). A restrictive clay layer was present at four inches. Soils were saturated and the water table was present from the restrictive layer to the surface.

Wetland EE contains areas of seasonal saturation and shallow inundation. Sources of hydrology likely include direct precipitation, surface runoff, and potentially seasonally high or perched groundwater. Wetland EE outlets to the north and forms two seasonal streams (Streams 16 and 17). Both flow north and underneath the road through culverts and outlet further down the slope.

Wetland HH – PFO, Depressional

Wetland HH is a PFO, depressional wetland located, east of the road. Vegetation observed includes black cottonwood, paper birch, red alder, vine maple, salmonberry, hardhack, Himalayan blackberry, lady fern, and mannagrass.

Wetland soils were documented in Wetland HH at SP 44.

- In SP 44, the topsoil was a black (10YR 2/1) silt loam. Between seven and 12 inches, the topsoil was a very dark grayish brown (10YR 3/2) silt loam. The subsoil, starting at 12 inches, was a grayish brown (2.5Y 5/2) clay with yellowish brown (10YR 5/6) concentrations. The soil in SP 44 met NRCS hydric soil indicator A11 (Depleted Below Dark Surface). A restrictive clay layer was present at 12 inches. Soils were saturated and the water table was present from the restrictive layer to the surface.

Wetland HH contains seasonally saturated and shallowly ponded areas. Ponded areas appear to be between 25 and 50 percent of the wetland area and contain a few inches of inundation. Sources of hydrology likely include direct precipitation, surface runoff, and potentially seasonally high or perched groundwater. Wetland HH appears to extend to the east, outside of the review area. The off-site extent appears to form a channel that serves as a seasonal outlet (based on a review of LiDAR). The channel appears to flow east and into the stream out of Wetland JJ, which flows northeast to the Samish River.

Wetland JJ – PSS/PEM, Depressional

Wetland JJ is a large depressional wetland located east of the road. This wetland appears to extend east outside of the review area and may have been formed or modified by beaver activity. Wetland JJ is mainly un-vegetated (aquatic bed) with PEM patches and a PSS fringe. Vegetation observed includes cascara, black twinberry, hardhack, salmonberry, vine maple, devil's club, Himalayan blackberry, skunk cabbage, small-fruited bullrush, common cattail (*Typha latifolia*), mannagrass, lady fern, tall horsetail, and American brookelime.

During the site visit, Wetland JJ was nearly 100 percent ponded. Ponding appears to extent upwards of two feet. A soil sample was not taken in Wetland JJ due to the depth of ponding.

Sources of hydrology to Wetland JJ likely includes direct precipitation, surface runoff, and potentially seasonally high or perched groundwater or seeps. Wetland JJ is segmented by at least three beaver dams. At the time of the site visit, several examples of fresh beaver chew and activity were observed. Wetland JJ drains off-site to the northeast through what is assumed to be a permanently flowing stream, which flows north to the Samish River.

3.2.8 2014 Wetland Categorization and Functional Assessment

NES categorized the identified wetlands using the WDOE Wetland Rating Systems for Western Washington: 2014 Update (Rating Systems) (Hruby, 2014) and the associated wetland rating form (January 2015) (Appendix D).

The 2014 Washington State Wetland Rating System categorizes wetlands based on specific attributes based on rarity, sensitivity to disturbance, and the functions they provide. This methodology identifies and quantifies the potential of various functions operating within a wetland. This determination is based on the physical characteristics of water quality, hydrologic, and habitat functions in the wetland and its buffers. Using this system, wetlands are given a score based on the functions provided by the wetland and are classified as Category I (highest) through Category IV (lowest). A Category I rating is assigned to wetlands that have the highest value, opportunity and potential to provide functions, and are most difficult to replace.

The 2014 Rating System scores wetland function for three categories: water quality, hydrology, and habitat. Each functional category is rated for site potential, landscape potential, and value. Rating scores are given as either "High," "Medium," and "Low."

Wetlands that rate "high" for water quality site potential typically have physical features that give the wetland the potential to provide water quality treatment. Wetlands that rate "high" for water quality landscape potential typically are in a position in the landscape that may receive potentially polluted runoff and therefore the wetlands have the opportunity to provide treatment. Wetlands that rate "high" for water quality value are typically valuable to society because they improve water quality in a basin with documented water quality impairment.

Wetlands that rate "high" for hydrologic site potential typically have physical characteristics that enable the wetland to reduce flooding and erosion by providing water storage. Wetlands that rate "high" for hydrologic landscape potential typically are in a setting where the wetlands receive runoff from developed or partially developed areas. Wetlands that rate "high" hydrologic value are typically valuable to society because they provide functions in a basin where flooding occurs.

Wetlands that rate "high" for wildlife habitat site potential typically have the physical features that provide breeding habitat, cover, and/or foraging habitat for a variety of species. Wetlands that rate "high" for habitat landscape potential are typically in a landscape position where little habitat fragmentation or loss has occurred, and the wetland has the opportunity to provide wildlife habitat as multiple species may be present. Wetlands that rate "high" for habitat value typically provide value to society because the wetlands are adjacent to habitats or species that are protected by local, state, or federal regulations.

Functions with a "moderate" rating provide the above functions to a lesser degree. Functions with a "low" rating are typically in wetlands that are degraded, are not supported by the surrounding landscape, or do not provide functions that are a value to society.

The 2014 WDOE Rating Forms for the identified wetland(s) are included in Appendix E. A summary of 2014 WDOE rating and scores are shown in Table 2.

Table 2. Wetland Rating and Functional Assessment

Wetland	Improving Water Quality	Hydrologic	Habitat	Total Score	WDOE Category
A, B	M/L/H (6)	L/L/L (3)	L/H/M (6)	**15**	**IV**
C, F	L/L/H (5)	L/L/L (3)	L/H/M (6)	**14**	**IV**
D, E, K, L, M	M/L/H (6)	M/M/M (6)	L/H/H (7)	**19**	**III**
N	M/M/H (7)	M/M/M (6)	M/H/H (8)	**21**	**II**
G	M/L/H (6)	L/L/M (4)	L/H/M (6)	**16**	**III**
H, LL	L/L/H (5)	L/L/M (4)	L/H/H (7)	**16**	**III**
J	L/L/H (5)	L/L/M (4)	M/H/H (8)	**17**	**III**
P, W	M/L/H (6)	M/L/M (5)	L/H/M (6)	**17**	**III**
R	M/L/H (6)	M/L/M (5)	M/H/M (7)	**18**	**III**
T, EE	L/L/H (5)	L/L/M (4)	M/H/M (7)	**16**	**III**
U	M/L/H (6)	M/M/M (6)	M/H/H (8)	**20**	**II**
V	M/L/H (6)	M/L/L (4)	L/H/M (6)	**16**	**III**
X, Y	L/L/H (5)	L/L/M (4)	L/H/L (5)	**14**	**IV**
Z, GG	M/L/H (6)	M/L/L (4)	L/H/L (5)	**15**	**IV**
AA	L/L/H (5)	M/L/M (5)	L/H/L (5)	**15**	**IV**
BB	M/L/H (6)	L/M/M (5)	M/H/M (7)	**18**	**III**
CC	M/L/H (6)	M/L/M (5)	L/H/L (5)	**16**	**III**
DD	L/L/H (5)	L/L/M (4)	L/H/M (6)	**15**	**IV**
FF	M/L/H (6)	L/L/L (3)	L/H/L (5)	**14**	**IV**
HH, KK	M/L/H (6)	M/L/M (5)	L/H/H (7)	**18**	**III**
JJ	M/L/H (6)	H/L/M (6)	M/H/H (8)	**20**	**II**
MM/NN/PP	M/L/H (6)	M/M/M (6)	M/H/H (8)	**20**	**II**

Site potential score /landscape potential score/ value score (total points for function)
L=Low; M=Moderate, H=High

3.3 Upland Areas

The majority of uplands on the site are primarily mixed forest. Throughout the review area there are pockets of forest that are predominantly evergreen or deciduous, however, these areas account for a small proportion of the overall forest cover. The majority of forested areas do not appear to have been logged since before 2001. The expectation is an approximate four-acre section of forest located north of the Swede Creek and west of the bridge; and another approximately 38-acre section of forest near the center of the site, in the area that encompasses Wetland BB. Both areas appear to have been logged in 2018.

Species observed in the upland forests includes Douglas fir (*Pseudotsuga menziesii*), western red cedar, big leaf maple (*Acer macrophyllum*), red alder, paper birch, cascara, western hemlock (*Tsuga hereophylla*), vine maple, salmonberry, red elderberry (*Sambucus racemosa*), hardhack, English holly (*Ilex aquifolium*), salal (*Gaultheria shallon*), swamp gooseberry, Himalayan blackberry, cut-leaf blackberry, trailing blackberry, red huckleberry (*Vaccinium parvifolium*), sword fern, bracken fern (*Pteridium aquilinum*), spiny woodfern (*Dryopteris expansa*), and herb-Robert (*Geranium robertianum*).

The forested areas dominated by an evergreen canopy of western red cedar or Douglas fir had less diverse understory primarily dominated by sword fern. Deciduous or mixed forested areas had greater diversity in understory and had denser scrub-shrub cover in general.

Species observed in the upland areas that were recently logged includes sword fern, common burdock (*Arctium minus*), colonial bentgrass, velvetgrass, white clover (*Trifolium repens*), common tansy (*Tanacetum vulgare*), dovesfoot geranium (*Geranium molle*), Himalayan blackberry, trailing blackbery, reed canarygrass, butterfly bush (*Buddleja davidii*), field horsetail (*Equisetum arvense*), common tansy (*Tanacetum vulgare*), and common mullein (*Verbascum thapsus*). Dead shrubs were also observed throughout this area.

A fill pile was observed in the vicinity of SP 52. This area contained hydric soil and hydrophytic vegetation, but no hydrology was observed. Due to the observed lack of hydrology, hydric soil was not likely formed in place, but clayey soils appear to be dense enough to support hydrophytic vegetation (dense soft rush) that was present.

Habitat features, such as pieces of large woody debris (LWD) or snags, were present in the majority of the site uplands but they were not plentiful in most areas other than in the Swede Creek riparian corridor. A few habitat features (LWD and snags) that meet the WDFW criteria of a Priority habitat feature were noted throughout the site.

Upland soils were documented at SP 2, 4, 8, 10, 14, 18, 20, 22, 25, 26, 29, 30, 33, 37, 39, 40, 45, 47, 50, 101, and 103 (Figures 5 to 9, Appendix B).

Soils in many of the upland plots were similar to other soils that are in the same soil unit. Soils in the Skipopa silt loam unit (SP 2, 4, 8, 10, 22, 25, 26, 47, 50, 101, 103) had topsoil that was between a black and very dark grayish brown (10YR 2/1, 2/2, 3/2, or 7.5YR 3/2) silt loam or loam, and a subsoil that was between a very dark grayish brown and a brown (10YR 3/2, 3/3, 4/2, or 4/3) silt loam, loam, or silty clay loam.

Soils in the Hoogdal silt loam unit (SP 18 and 20) had topsoil that was a black or very dark brown (10YR 2/1 or 2/2) silt loam and subsoil that was a brown or yellowish brown (10YR 4/3 or 5/4) clay loam.

Soils within the Sehome loam unit (SP 30, 33, 37, 39, 40, and 45) had topsoil that was between a black and dark brown (10YR 2/1, 2/2, 3/3, or 7.5YR 3/2) silt loam or loam, and a subsoil that was between a dark brown and yellowish brown (10YR 3/3, 3/4, or 2.5Y 4/3) silt loam or loam.

Soil in upland plots that did not match the descriptions above are detailed below:

- SP 4 was located upslope of Wetland C. The topsoil was a very dark grayish brown (10YR 3/2) silt loam. The subsoil, starting at a depth of nine inches, was a grayish brown (2.5Y 5/2) clay with dark yellowish brown (10YR 4/6) concentrations. Soils at SP 4 met the NRCS hydric soil indicators A11 (Depleted Below Dark Surface) and F3 (Depleted Matrix). This area lacked hydrology.
- SP 8 was located adjacent to Wetland E. The topsoil was a dark grayish brown (10YR 3/2) clay loam. Between 7 and 11 inches the soil was a brown (10YR 5/3) clay loam. The subsoil, starting at a depth of 11 inches, was a light olive brown (2.5Y 5/3) clay with light brownish gray (2.5Y 6/2) depletions.
- SP 10 was located adjacent to and upslope of Wetland F. The topsoil was a dark yellowish brown (10YR 3/4) silt loam. The subsoil, beginning at a depth of 11 inches, was a light olive brown (2.5Y 5/3) clay with olive brown (2.5Y 4/4) concentrations.
- SP14 was located adjacent to Wetland H. The topsoil was a mixed matrix composed of 75 percent olive brown (2.5Y 4/3) and 5 percent gray (2.5Y 5/1) clay with dark yellowish brown (10YR 4/4) concentrations. Between 7 and 13 inches, the soil was a dark grayish brown (2.5Y 4/2) silty clay loam. The subsoil, starting at a depth of 13 inches, was a gray (5Y 5/1) clay with dark yellowish brown (10YR 4/6) concentrations.
- SP 37 was located adjacent to and down slope of Wetland CC. Above the topsoil was a two-inch layer of organic matter. The topsoil was a dark brown (7.5YR 3/2) silt loam, high in organic matter. The subsoil, starting at a depth of 12 inches, was a dark grayish brown (2.5Y 4/2) clay loam with dark yellowish brown (10YR 4/4) concentrations. Soils met the NRCS hydric soil indicator A11 (Depleted Below Dark Surface). No hydrology indicators were observed.
- SP 39 was located adjacent to eastern portion of Wetland DD. The topsoil was a dark brown (10YR 3/3) silt loam. Between 7 and 13 inches, the soil was a dark brown (7.5YR 3/2) loamy sand. The subsoil, starting at a depth of 13 inches, was a very dark brown (7.5YR 2.5/2) sand with brown (10YR 4/3) concentrations.
- SP 40 was located adjacent to the southern portion of Wetland EE. The topsoil was a very dark brown (7.5YR 2.5/3) loam. Between four and nine inches, the soil was a dark yellowish brown (10YR 4/4) silt loam. The subsoil, starting at a depth of nine inches, was a yellowish brown (10YR 5/6) clay with grayish brown (2.5Y 5/2) depletions.

- SP 101 was located adjacent to Wetland AA. The topsoil was a dark brown (7.5YR 3/2) silt loam. Between 8 and 14 inches, the soil was a brown (7.5YR 4/4) silt loam. The subsoil, starting at a depth of 14 inches, was a light yellowish brown (2.5Y 6/4) clay loam.

Soils in the above sample plots did not meet NRCS hydric soil indicators, with the exception of SPs 4 and 37. Soils were dry in the upland plots and no wetland hydrology indicators were observed in these sample plots or elsewhere within the review area.

3.4 Streams and Lakes

Swede Creek bisects the southern portion of the review area. Twenty-one additional smaller streams were also observed within the review area, as detailed below.

3.4.1 Document Review

The following provides a summary of the findings contained within documents reviewed:

- **WDFW SalmonScape Map (WDFW, 2021b) (Figure 12)**
  WDFW SalmonScape mapping indicates Swede Creek bisecting the southern portion of the site. From the site (bridge crossing the creek) the stream flows southwest and in less than a mile (approximately 0.7 miles) flows into the Samish River. The Samish River flows approximately 10 miles south and west and into Samish Bay.

  WDFW maps three additional stream features within the site vicinity. One is an unnamed tributary to Swede Creek, mapped just offsite in the southwest part of the review area, west of Area 1. The second and third are a pond in the northeastern section, with an unnamed tributary flowing from the pond and into the Samish River, to the north.

- **WDFW PHS Map (WDFW, 2021a) (Figure 11)**
  PHS maps indicate Swede Creek and the southern Swede Creek tributary similar to SalmonScape mapping, but PHS maps do not indicate the Samish River tributary to the north.

- **Skagit County iMap (Skagit County 2021a)**
  Skagit County mapping indicates Swede Creek onsite only.

- **The Watershed Company- Critical Area Reconnaissance Sketch (June 2021).**
  The Watershed Company provided a reconnaissance of the project vicinity on June 4 of 2021. Mapping from this effort indicates two streams potentially onsite (plus Swede Creek which was not indicated on the recon map).

- **Department of Natural Resources (DNR) Forest Practices Application Mapping Tool (Figure 13)**
  The DNR mapping indicates Swede Creek as a fish bearing stream. Other streams within the review area are not mapped.

3.4.2 Field Observation

Swede Creek

Consistent with background maps, Swede Creek was observed in the southern portion of the review area. Approximately 0.25 linear miles of Swede Creek is located within the review area (Figures 3, 4, and 6, Appendix B). NES mapped the OHWM within the review area.

The stream is located at the toe of a fairly high and steep ravine. The stream is located in a moderately confined channel at the toe of the ravine. The banks are downcut by one to two feet in some but not all areas. At the time of the site visit, the channel was between 10 and 15 feet wide and generally six to 12 inches on average, but deeper pools were present. Overhanging vegetation was present over the majority of the channel and woody debris was observed within the stream. The bed was a mixture of gravel, cobble, boulders, and clay.

Streams 1-18 and 20-22

Twenty-one additional smaller streams were identified in the vicinity of the review area. These can be seen in Figures 3 to 8 (Appendix B). Figure 4 displays the stream map over LiDAR imagery of the area and includes flow arrows to clarify connectivity as indicated below. In most cases, NES marked the OHWM of the stream with pink field flagging. If the stream channel was 1.5 feet wide or smaller, only the center line was flagged. Streams 10, 11, and 12 were not flagged due to their location outside the 200 foot stream review area but the extent is approximated in Figure 6 (Appendix B).

All site streams, with the exception of Streams 16 and 17 and the stream at the outlet of Wetland JJ, flow to Swede Creek. The stream at the outlet of Wetland JJ flows north and directly into the Samish River. Streams 16 and 17 both flow north, under the haul road, and into the proposed mine site. Based on the GBA report they do not continue within this portion of the property and based on gravel in this area they are assumed to infiltrate but this was not confirmed by NES.

- Streams 1 to 7 are located in the southern portion of the review area (Figure 5, Appendix B). In general, these are all fairly small, narrow channels originating from seeps or wetlands located on the east side of the road. Streams 1 and 2 also contain runoff from Grip Road, and downcutting of Stream 1 may be undermining the stability of the roadside edge.

  The streams were generally between 0.5 feet and three feet wide and only contained a few inches of flowing water during the site visit. Streams 6 and 7 are slightly wider/ deeper and appears to contain more volume than the others. These were two to three feet wide on average and contained three to six inches of water.

  Streams 1 to 7 are all downcut one to three feet into the clay sub-soil, and many sections are moderately steep. Downcut, plunge pools were observed in the channels.

  The channel of Stream 4, east of SP 6 is not well defined. This stream originates from a culvert under the haul road. A distinct channel is present for a short stretch that may have potentially been man-made during construction of the road. The stream channel

then becomes less distinct and flows in a braided fashion down the slope between sword fern hummocks before re-channelizing west of SP 6.

During the site visits all of these streams contained flowing water with the exception of the upper reaches of Stream 3. The streams appear to converge outside of the review area and are the head waters of the aforementioned tributary to Swede Creek that is mapped by WDFW just offsite to the west.

- Streams 8 to 12 are small tributaries to Swede Creek, located west of the bridge (Figure 6, Appendix B). Stream 8 flows north into Swede Creek, while Streams 9 to 12 flow south to the creek. Streams 10, 11, and 12 were not flagged since they were outside of the 200-ft road review area. Streams 8 to 12 appear to contain water from seeps or road runoff and do not have upstream connections to other streams or wetlands. All contained flowing water during the site visits. In general, the channels were small- two to three feet wide, and contained two to four inches of water. Stream 9 was downcut by two to three feet in places, and a number of plunge pools were present. Stream 9 flows into Wetland M, and Streams 10, 11. And 12 flow into Wetland N, all before flowing into Swede Creek.
- Stream 13 forms from the outlet of Wetland T (Figure 7, Appendix B). This stream originates at the wetland on the west side of the road, flows under the road via a culvert and then flows south and east and into the off-site tributary of Swede Creek. On average this stream is two feet wide and contained two to three inches of flowing water. The channel is downcut by one to two feet and the bed was silt or clay.
- Stream 14 is a small reach that flows from the western edge of the road into Wetland U (Figure 8, Appendix B). This drainage is potentially man-made and may have been dug to direct water when the road was installed. The stream originates at the culvert under the road and contains water from the ditch east of the haul road which serves as an outlet for Wetland BB. The channel is four feet wide and contains four to six inches of water. The bed was gravel over silt or clay.
- Streams 15, 20, 21, and 22 are located mid-site and are connected in some manner (Figure 8, Appendix B). Stream 15 is the outlet of Wetland U, and flows from west to east, under the road, and the section east of the road was flagged as Stream 20. Stream 22 is an outlet of Wetland BB that flows into Stream 20. Stream 21 also flows into Stream 20, but south of the other channels. Stream 21 originates from a culvert under the road and contains flow from the roadside ditch and potentially groundwater seepage from Wetland U. These streams all generally flow southeast and into Swede Creek offsite (Figure 4, Appendix B).
- Streams 16 and 17 are located in the northern portion of the site (Figure 9, Appendix B). Both are outlets from Wetland EE and both flow north into culverts under the haul road. These streams are fairly small. Stream 16 was 0.5 feet to two feet wide and contained a few inches of flowing water during the site visit. Stream 17 was one to four feet wide and contained two to four inches of water, and the bed was cobble, silt or clay.

- Stream 18 is the outlet of Wetland LL (Figure 6, Appendix B). This stream is only a short reach that flows from the wetland and into the ditch along the road. The ditched channel then flows north, into a culvert under the road, into Stream 8, and then Swede Creek. The channel of Stream 18 was only one to two feet wide and contains up to three inches of flowing water during the site visit. The channel is downcut by one to two feet and the bed was it or clay.

Seeps

Three small seeps were also observed on the hillside between Swede Creek and the road, located on the south bank, south of the bridge. The center line of each was flagged (Figure 6, Appendix B). The seeps are located on steeper slopes above the stream generally less than 50 feet from the OHWM. Substrate is generally gravel over clay. The seep channels were approximately one foot wide on average and contained saturated soil during the site visits.

3.5 Fish and Wildlife

Swede Creek is mapped as fish bearing stream containing multiple species of salmonids and trout, including state and federally listed species.

Oregon spotted frog (*Rana pretiosa*) is a native species that can be found in Skagit County. This species is listed as federally Threatened and Endangered by Washington State. Critical habitat is present approximately 700 feet northeast of the review area. Habitat for Oregon spotted frog is potentially present in Wetland JJ and this wetland appears to have a surface connection to critical habitat. Frogs were not observed in Wetland JJ but observations were limited to one day in this area, and to limited to observations along one edge of the wetland.

Pileated woodpecker *(Dryocopus pileatus*) excavations were observed in one location mid-site. Pileated woodpecker are a Priority species in Washington State.

No other listed or Priority species or associated habitats (other than the wetlands and streams) were observed or are mapped in the review area or vicinity.

3.5.1 Document Review

The following provides a summary of the findings contained within documents reviewed:

- **WDFW SalmonScape Map (WDFW, 2021b) (Figure 12)**
  WDFW mapping indicates presence of multiple salmonids in Swede Creek. The stream is mapped with documented spawning habitat for coho salmon (*Oncorhynchus kisutch*); documented presence of steelhead salmon (*O. mykiss*); and is mapped as gradient accessible to Chinook (*O. tshawytscha*), pink (*O. gorbuscha*), and chum salmon (*O. keta*)- with documented chum 0.2 miles downstream of the onsite bridge.

  Steelhead, Chinook, chum, and coho salmonid are documented downstream in the Samish River. A partial fish passage barrier (culvert) is mapped downstream under Grip Road, just before Swede Creek flows into the river.

  The other two streams mapped by WDFW in the vicinity also are mapped as fish bearing. In the northeastern tributary to the Samish River (outlet of Wetlands JJ)- coho

salmon are mapped in the lower reaches, but only for the lower 350 feet closest to the river. In the southwestern tributary to the Swede Creek (downstream of Streams 1 to 7)- coho salmon are documented, and the stream is mapped as gradient accessible to Chinook, Steelhead, pink, and chum salmon.

Puget Sound Chinook and steelhead salmon are federally listed as a Threatened species and steelhead salmon are listed as a Candidate species in Washington State. All of the species listed above are state Priority Species by Washington State.

- **WDFW PHS Map (WDFW, 2021a) (Figure 11)**
  PHS maps indicate Swede Creek is fish bearing with the presence of coho, chum and steelhead salmon, and cutthroat trout (*O. clarki clarki*). Cutthroat are not state or federally listed, but are a Priority species in Washington State. The Swede Creek tributary is also listed as fish bearing, with the presence of coho salmon and cutthroat trout. The northern Samish River tributary is not included in PHS maps.

  No other species or habitats are shown within the site vicinity on PHS maps.

3.5.2 Field Observations

Wildlife usage of the subject parcel is expected to be moderate to high due to the rural nature of the site and surrounding area, connection to undisturbed forested areas, and condition of the property. The site contains suitable breeding and foraging habitat for wildlife species that occupy forested areas mixed with wetland habitat including deer, songbirds, and a variety of mammals.

Large woody debris and snags are scattered throughout the property that provide habitat features. Habitat features were mainly smaller diameter material but a number of both logs and snags that meet the WDFW criteria of a Priority habitat feature were noted throughout the site. These were most common in the Swede Creek riparian corridor.

Fish were not directly observed in Swede Creek during the site visit, but they are anticipated to be present due to mapping and condition of the habitat. During the site visits, two fish carcasses were observed on the stream bank. These appeared to be salmonids, but the species could not be identified due to the amount of decay.

Beaver (*Castor canadensis*) activity was observed in Wetland JJ and the very northern edge of Wetland BB. Wetland JJ contains at least three beaver dams. Beavers appear to have been present in this wetland for some time, and chew of various ages was observed along the western wetland edge. Wetland JJ also provides amphibian breeding habitat for a variety of species of frogs and salamanders.

Amphibian breeding habitat is limited for most site wetlands, mainly due to slopes and/or shallow ponding in most areas. However, amphibian breeding habitat appears present in Wetlands JJ, R, U, V, W, CC and smaller pockets within a few other site wetlands (Wetland N, P, T, BB, and MM). Only Pacific chorus frogs (*Pseudacris regilla*) were observed but other species may also be present.

Oregon spotted frog is a native species that can be found in Skagit County. This species is listed as federally Threatened and Endangered by Washington State. Critical habitat is present associated with the Samish River, approximately 700 feet northeast of the review area (USFW, 2021b) (Figure 14, Appendix B).

Oregon spotted frog is a highly aquatic species and are always found associated with a perennial water source. Habitat requirement for the species include "(1) the presence of good breeding and overwintering sites connected by year-round water; (2) reliable water levels that maintain depth throughout the period between oviposition and metamorphosis; and (3) the absence of introduced predators, especially warm-water game fish and bullfrogs" (USFW, 2021c).

The only wetland within the review area that meets this description and contains potential habitat for Oregon spotted frog is Wetland JJ. This wetland also has a downstream connection via seasonal stream to mapped critical habitat associated with the Samish River. The outlet stream was outside of our review area and not observed. No Oregon spotted frogs were observed in Wetland JJ during the site visits. However, our observations were limited to one day in this area, and to limited to observations along one edge of the wetland.

Pileated woodpecker excavations were observed but only in one location of the site, between Wetlands R and T. Pileated woodpecker are a Priority species in Washington State.

Other wildlife or signs of wildlife observed included numerous song birds, coyote (*Canis latrans*) and cougar (*Puma concolor*) have also been reported be occasionally present in the area.

No other listed or Priority species or associated habitats (other than the wetlands and streams) were observed in the vicinity of the review area during the site visit.

3.6 Shorelines

The review area is outside of County Shoreline Management Program (SMP) jurisdiction.

3.6.1 Document Review

The following provides a summary of the findings contained within documents reviewed:

- **Skagit County SMP (Skagit County, 2021b)**
  The review area is not mapped within SMP jurisdiction.

3.6.2 Field Observations

Field observations confirm mapping. Swede Creek is not listed as a Shoreline stream.

3.7 Frequently Flooded Areas

No frequently flooded areas are mapped within the review area.

3.7.1 Document Review

The following provides a summary of the findings contained within documents reviewed:

- **FEMA Flood Hazard Map (FEMA, 2021)**
  The review area is mapped as an Area of Minimal Flood Hazard.

3.7.2 Field Observations

Field observations appear to confirm information provided by resource documents. NES site visits spanned both November 2021 precipitation events which resulted in flooding in many locations throughout Whatcom and Skagit County. During our site visits, water in some wetland areas appeared likely more than typical, but no flooding was observed within the property.

4.0 REGULATIONS

Agencies with regulatory authority over site wetlands, streams, fish and wildlife habitats, and shorelines areas are summarized in Tables 3 and 4 below.

Table 3. Critical Areas Summary- Wetlands

Feature		Regulatory Authority				Corps Hydrology Classification	Regulated Buffer (ft)
	WDOE Category (habitat points)	Skagit County	Corps	WDOE	WDFW		
Wetlands A, B, DD	IV (6)	X	X	X		Adjacent to RPW	40
Wetlands C, F	IV (6)			X		Isolated	NA
Wetlands D, E, H, K, L, M, BB, EE, KK, LL	III (7)	X	X	X	X	Abutting an RPW	110
Wetlands G, P	III (6)	X	X	X		Adjacent to RPW	110
Wetlands N, U, JJ, MM, NN, PP	II (8)	X	X	X	X	Abutting an RPW	225
Wetlands R, T, HH	III (7)	X	X	X		Adjacent to RPW	110
Wetland J	III (8)	X	X	X	X	Abutting an RPW	110
Wetlands V, W	III (6)	X		X		Isolated	110
Wetlands X, GG	IV (5)	X	X	X		Adjacent to RPW	40
Wetlands Y, Z, AA, FF	IV (5)			X		Isolated	NA
Wetland CC	III (5)	X	X	X		Adjacent to RPW	110

NA = Not anticipated to be regulated by Skagit County

Table 4. Critical Areas Summary- Streams

Feature		Regulatory Authority				Corps Hydrology Classification	Regulated Buffer (ft)
	Stream Type	Skagit County	Corps	WDOE	WDFW		
Swede Creek	F	X	X	X	X	RPW	150
Streams 1-18, 20-22	Ns	X	X	X	X	RPW	50

F= Fish Bearing

4.1 Skagit County

The review area contains the following wetlands, streams, and/or HCAs under the jurisdiction of the Skagit County CAO:

- Wetlands A, B, D, E, G, H, J, K, L, M, N, P, R, T, U, V, W, X, BB, CC, DD, EE, GG, HH, JJ, KK, LL, MM, NN, and PP
- Swede Creek
- Streams 1-18 and 20-22

Skagit County regulates all wetlands, with the exception of Category III and IV wetlands smaller than 1,000 sq. ft. that do not provide suitably significant or unique characteristics as defined by the CAO (SCC 14.24.230(6)(a)). Under the 2014 Wetland Rating System, Wetlands C, F, Y, Z, AA, and FF are Category IV or III wetlands with five or six habitat points, and appear to be smaller than 1,000 sq. ft. These wetlands appear to meet the criteria listed in SCC 14.24.230(6)(a), therefore, **Skagit County does not appear to regulate Wetlands C, F, Y, Z, AA, and FF.** Other wetlands (G, K, L, MM, and PP) also meet the category and size threshold but contain unique characteristics listed in SCC 143.230(6)(a), such as location in a riparian corridor, and are therefore anticipated to be regulated by the County.

Skagit County Code states that Category III and IV wetlands between 1,000 and 4,000 sq. ft. to be exempt from the mitigation sequencing requirement to avoid impacts, provided that they meet the criteria listed in SCC 14.24.230(6)(a), and that project impacts are fully mitigated. **Wetlands A, B, V, and GG appear to be less than 4,000 sq. ft. and therefore exempt from the mitigation sequencing requirement of avoidance.**

Skagit County requires a buffer around regulated critical areas to protect functions. The buffer must remain naturally vegetated except where it can be enhanced to improve functions. Buffer widths vary depending on wetland Category, wildlife habitat score, and proposed land use impact. Forestry is considered a low intensity land use under SCC 14.24.230 but commercial use is considered high.

Section 5.2.2 of the GBA report (GBA 2015) describes their approach to the proposed land use intensity impact and argues that a moderate land use intensity should apply to the proposed gravel mine rather than a high land use impact. Their logic appears sound, was originally

approved by Skagit County. Land use impact associated with the haul road is also likely to be less than that of the mine site itself, as the road is pre-existing.

Skagit County issued a forest practice conversation permit and SEPA determination for the project, based on the moderate intensity land use, but this has been withdrawn. Based on the past determination the buffers stated in this report are those for a moderate intensity land use impact. If a high intensity land use impact is applied buffers will be larger.

The remaining wetlands (Wetlands D, E, G, H, J, K, L, M, N, P, T, Y, U, W, X, BB, CC, DD, EE, HH, JJ, KK, LL, and MM) are greater than 4,000 sq. ft. or provide suitably significant or unique characteristics as defined by the CAO [SCC 14.24.230[6)(a)]. **Buffers according to SCC 14.24.230(1)(b) using a combination of standard or optional wetland buffers, with a moderate land use impact are shown in Table 3**.

Skagit County requires a fish and wildlife HCA site assessment for any project within 200 feet of streams and rivers (SCC 14.24.520). Riparian buffers associated with site rivers and streams are based on DNR water type, according to SCC 14.24.530(1)(c). DNR mapping within this site only includes Swede Creek. The smaller streams are not mapped but meet the criteria of seasonal, non-fish bearing streams and are anticipated to be regulated by the County as such. **Buffers anticipated for streams within this site are shown in Table 4.** Seeps in the bank of Swede Creek are not listed in Table 4. The County may also regulate these features, potentially as seasonal, non-fish bearing streams. If so a 50-foot buffer would apply.

Skagit County requires that buildings and other structures are **setback a minimum of 15 feet from the edge of critical area buffers to allow for a maintenance corridor**, or from the critical areas where no buffer is required (SCC 14.24.080[4]). Uses allowed within the 15-foot maintenance corridor include: landscaping with non-invasive species; uncovered decks; building overhangs up to 18 inches; impervious surfaces such as driveways and patios, provided that they may be subject to special drainage provisions; and trails.

4.2 Washington State Department of Ecology

WDOE has authority over discharge into all wetlands (including isolated wetlands) and streams and can impose buffers and compensatory mitigation for impacts (RCW 90.48).

Under Section 401 of the Clean Water Act (CWA), any activity involving a discharge into waters of the U.S. authorized under a Federal permit must receive a CWA Section 401 Water Quality Certification (WQC). WDOE is authorized to make WQC decisions on federal, public and privates lands in Washington, with a few exceptions (where EPA or Tribes have authority). WDOE reviews all CWA Section 404 permit applications received by the Corps for WQC. WDOE requires an "individual" review of all wetland disturbances greater than one-half acre, or for projects in tidal waters or where impacts to wetlands and streams are determined to require additional review.

4.3 Washington State Department of Fish and Wildlife

The WDFW requires issuance of a Hydraulic Project Approval (HPA) prior to any activities that may directly or indirectly affect streams or associated wetlands. **The WDFW is expected to have jurisdiction if any work is proposed below the OHWM of Swede Creek, and potentially all site tributaries, and wetlands (D, E, H, J, K, L, M, BB, EE, KK, and LL) directly associated with site streams.** Mitigation may be required for impacts. Only WDFW has the authority to make this determination.

4.4 U.S. Army Corps of Engineers

The Corps regulates the discharge of dredged or fill material into wetlands, streams, and other drainages that connect to Waters of the United States (WOTUS) under Section 404 of the CWA. The Corps regulates structures and/or work in or affecting the course, condition, or capacity of WOTUS under Section 10 of the Rivers and Harbors Act of 1899. The Corps requires pre-construction notification for **all** disturbances to wetlands, streams, and potentially to other drainages (ditches/ tributaries) prior to commencing any work. It is incumbent upon the landowner to disclose disturbances.

The Environmental Protection Agency (EPA) and the Corps have published a final rule defining the scope of waters federally regulated under the Clean Water Act. The Corps hydrologic classification is based on whether a surface water meets the definition of or is connected to a waterbody that meets the definition of a Traditional Navigable Water (TNW) or a Relatively Permanent Water (RPW). A TNW is a navigable water protected under Section 10 of the Rivers and Harbors Act of 1899 or other waters currently or historically used or susceptible to use in interstate or foreign commerce. An RPW is a surface stream or river that exhibits continuous flow of more than three months out of the year.

The Corps will automatically assert jurisdiction over some surface waters and will need to complete a "significant nexus" determination for others, depending on the degree of connection to other waters and the hydrologic classification of these associated waters.

Wetland hydrologic classification and connectivity is described in this report as the "Corps hydrologic classification" in the above table using definitions provided in current Corps guidance documents.

Only the Corps has the authority to make jurisdictional determinations; however, the following is a description of the anticipated determinations. Site tributaries flow to Swede Creek or the Samish River. Both creeks and associated tributaries are considered RPWs, and all flow eventually to Samish Bay (a TNW). Wetlands D, E, H, J, K, L, M, N, U, BB, EE, JJ, KK, LL, MM, NN, and PP appear to be *abutting* RPWs are likely to be regulated by the Corps. Wetlands A, B, G, P, R, T, X, CC, DD, GG, and HH appear to be *adjacent* to RPWs and are also likely to be regulated by the Corps. Wetlands C, F, V, W, Y, Z, AA, and FF appear isolated and are not anticipated to be regulated. **A Corps Jurisdictional Determination (JD) would be needed to confirm.**

Activities in Waters of the United States that require Corps authorization may qualify for authorization under one of the general Nationwide Permits (NWPs) if the activities meet the criteria. In the more commonly used NWPs, discharge (fill) is limited to under 1/2 acre of wetland, 300 linear feet of stream, and 1/3 acre of tidal waters. Discharge exceeding the NWP thresholds requires an Individual Permit from the Corps. Mitigation is required for most activities. The Corps also has discretion to disallow disturbance to high quality wetlands. As part of their permit review, the Corps must verify the project complies with Section 7 of the Endangered Species Act, the Magnuson-Stevens Fishery Conservation and Management Act, and Section 106 of the National Historic Preservation Act, (including archeological sites).

APPENDIX A: REFERENCES

References

Anderson, P., S. Meyer, P. Olson, and E. Stockdale. 2016. *Determining the Ordinary High Water Mark for Shoreline Management Act Compliance in Washington State.* Washington State Department of Ecology, Shorelands and Environmental Assistance Program. Ecology Publication #16-06-029. Olympia, WA.

Brinson, M. 1993. *A Hydrogeomorphic Classification for Wetlands*. U.S. Army Corps of Engineers, Washington D.C. Tech. Report WRP-DE-4.

Department of Natural Resources (DNR). 2021. DNR Forest Practices Application Mapping Tool. Accessed online at [https://fpamt.dnr.wa.gov/default.aspx].

Environmental Laboratory. 1987. *Corps of Engineers Wetland Delineation Manual*. Technical Report Y-87-1, U.S. Army Engineers Waterways Experiment Station, Vicksburg, MS.

Federal Emergency Management Agency. 2021. FEMA Flood Map Service Center. Online at [msc.fema.gov/portal/search]. Accessed December 2021. [Cited in text as FEMA, 2021]

Google Maps. 2021. Available online at [https://www.google.com/maps/] accessed November 2021.

Gretag-Macbeth. 2000. Munsell soil color charts. New Windsor, NY.

Hitchcock, C.L. and A. Cronquist. 2018. *Flora of the Pacific Northwest: An Illustrated Manual, 2nd Edition*. Edited by D.E. Giblin, B.S. Legler, P.F. Zika, and R.G. Olmstead. University of Washington Press, Seattle, WA. 882 pp.

Hruby. 2005. Washington Department of Ecology. *Wetlands in Washington State: Volume I- A Synthesis of the Science*. Olympia, WA.

Hruby. 2013. Washington Department of Ecology. *Update on Wetland Buffers: The State of the Science*. Olympia, WA.

Hruby, T. 2014. Washington *State Wetlands Rating System for Western Washington, 2014 Update*. Washington State Department of Ecology Publication #14-06-029. Olympia, WA.

Lichvar, R.W., D.L. Banks, W.N. Kirchner, and N.C. Melvin. 2016. *The National Wetland Plant List: 2016 wetland ratings.* Phytoneuron 2016-30: 1-17.

Skagit County. 2021a. Skagit County iMap- Online at https://skagitcounty.net/maps/imap/ Accessed November and December 2021.

Skagit County. 2021b. Skagit County Shoreline Management Master Program. Available online at [https://skagitcounty.net/Departments/PlanningAndPermit/shoreline_toc.htm]. [Cited in text as Skagit County, 2021]

Skagit County. 2021c. *The Skagit County Code: Critical Areas Ordinance.* Chapter 14.24. Skagit County, WA. Available online at [https://www.codepublishing.com/WA/SkagitCounty/#!/SkagitCounty14/SkagitCounty1424.html#14.24]

Soil Survey Staff, United States Department of Agriculture, Natural Resource Conservation Service. Web Soil Survey. Available online at [www.websoilsurvey.nrcs.usda.gov]/accessed November 2021. [Cited in text as USDA, NRCS, 2021.]

U.S. Army Corps of Engineers. 2010. *Regional Supplement to the Corps of Engineers Wetland Delineation Manual: Western Mountains, Valleys, and Coast Region*, ed. J.S. Wakeley, R.W. Lichvar, and C.V. Noble. ERDC/EL TR-08-13. Vicksburg, MS: U.S. Army Engineer Research and Development Center. [Cited in text as Corps, 2010.]

U.S. Army Corps of Engineers. 2012b. *Western Mountains, Valleys, and Coast Final Draft Ratings.* U.S. Army Corps of Engineers, Cold Regions Research and Engineering Laboratory.

United States Department of Agriculture, Natural Resources Conservation Service. 2018. Field Indicators of Hydric Soils in the United States, Version 8.2. L.M. Vasilas, G.W. Hurt, and J.F. Berkowitz (eds.). USDA, NRCS, in cooperation with the National Technical Committee for Hydric Soils.

U.S. Fish and Wildlife Service. 2021a. National Wetlands Inventory Wetlands Mapper. Online at [http://www.fws.gov/wetlands/Data/Mapper.html]. Accessed December 2021.

U.S. Fish and Wildlife Service. 2021b. Oregon Spotted Frog, Critical Habitat Map. Available Online at [https://www.fws.gov/wafwo/Documents/maps/OSFCritHab/OSFfCH2016Unit03_SamishRiverOrtho.pdf]

U.S. Fish and Wildlife Service. 2021c. Oregon Spotted Frog Species Profile. Available Online at [https://www.fws.gov/wafwo/articles.cfm?id=149489589]

Washington State Department of Ecology. 2008. Using the Wetland Rating System in Compensatory Mitigation. Washington State Department of Ecology Publication #08-06-009. Olympia, WA.


Washington State Department of Ecology, U.S. Army Corps of Engineers Seattle District, and U.S. Environmental Protection Agency Region 10. (2021). Wetland Mitigation in Washington State–Part 1: Agency Policies and Guidance (Version 2). Washington State Department of Ecology Publication #21-06-003


Washington Department of Fish and Wildlife. 2021. PHS Data on the Web Interactive Map. Online at [http://apps.wdfw.wa.gov/phsontheweb/]. Accessed November 2021. [Cited in text as WDFW, 2021a]

Washington Department of Fish and Wildlife. 2008, updated 2021. Priority Habitat and Species List. Olympia, Washington. Online at [https://wdfw.wa.gov/sites/default/files/publications/00165/wdfw00165.pdf] [Cited in text as WDFW 2021c]


Washington Department of Fish and Wildlife. 2021. SalmonScape. Online at [http://apps.wdfw.wa.gov/salmonscape/map.html]/ Accessed November 2021. [Cited in text as WDFW, 2021b]

APPENDIX B: FIGURES

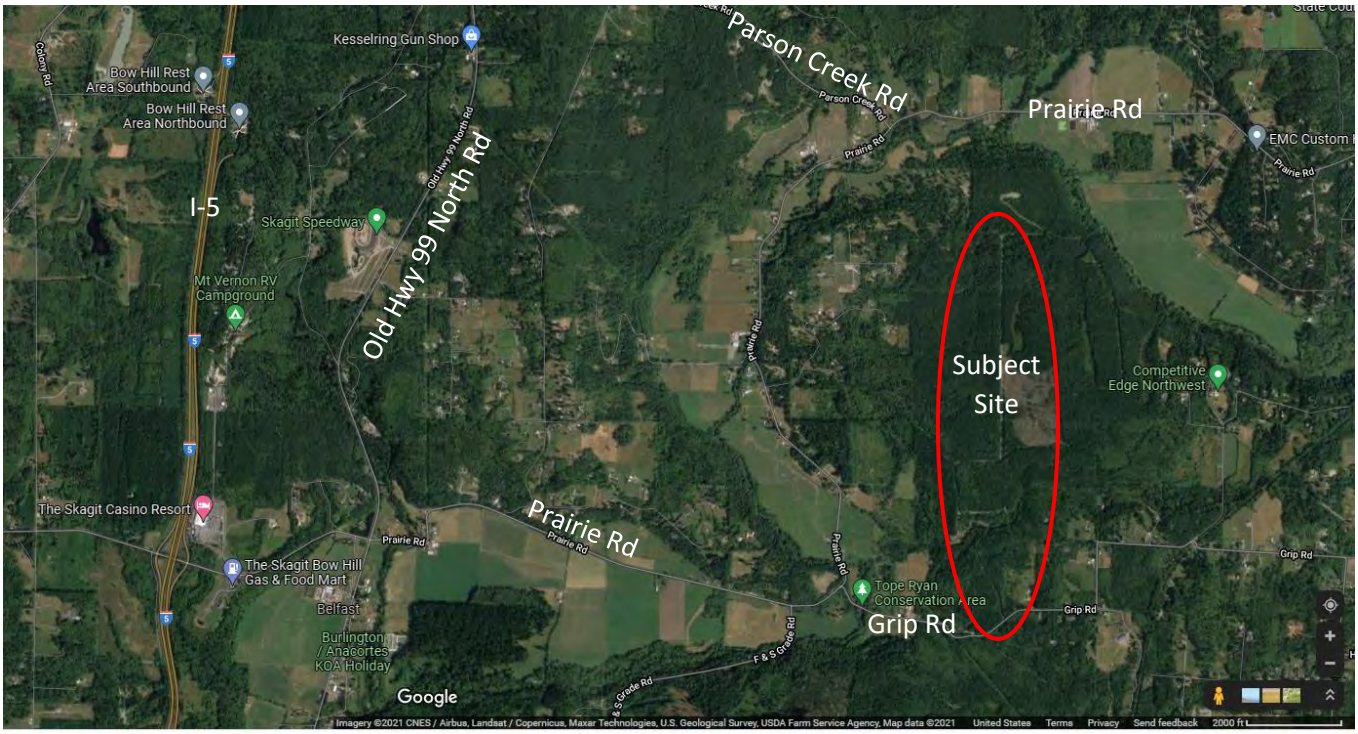

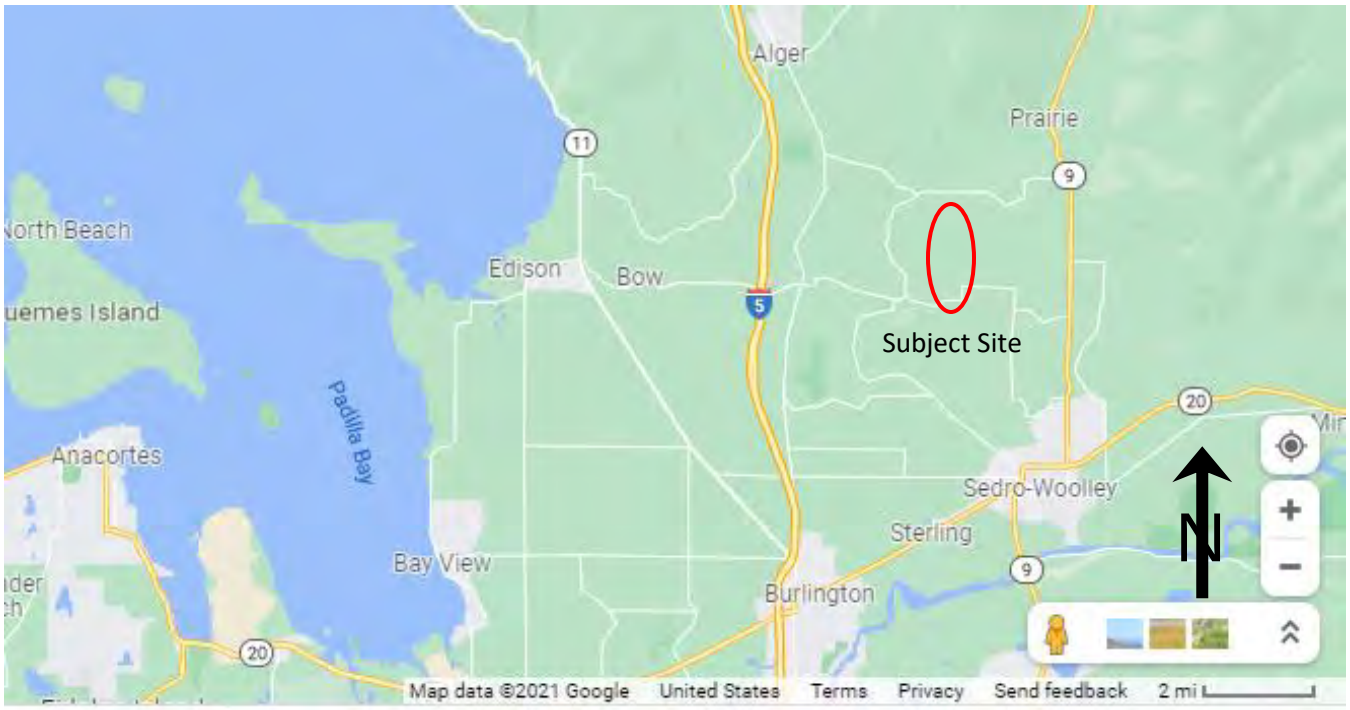

ECOLOGICAL NORTHWEST	**Vicinity Map (Google Maps)** **Grip Road Gravel Mine** **Critical Area Assessment**	**Figure 1** **DEC 2021**

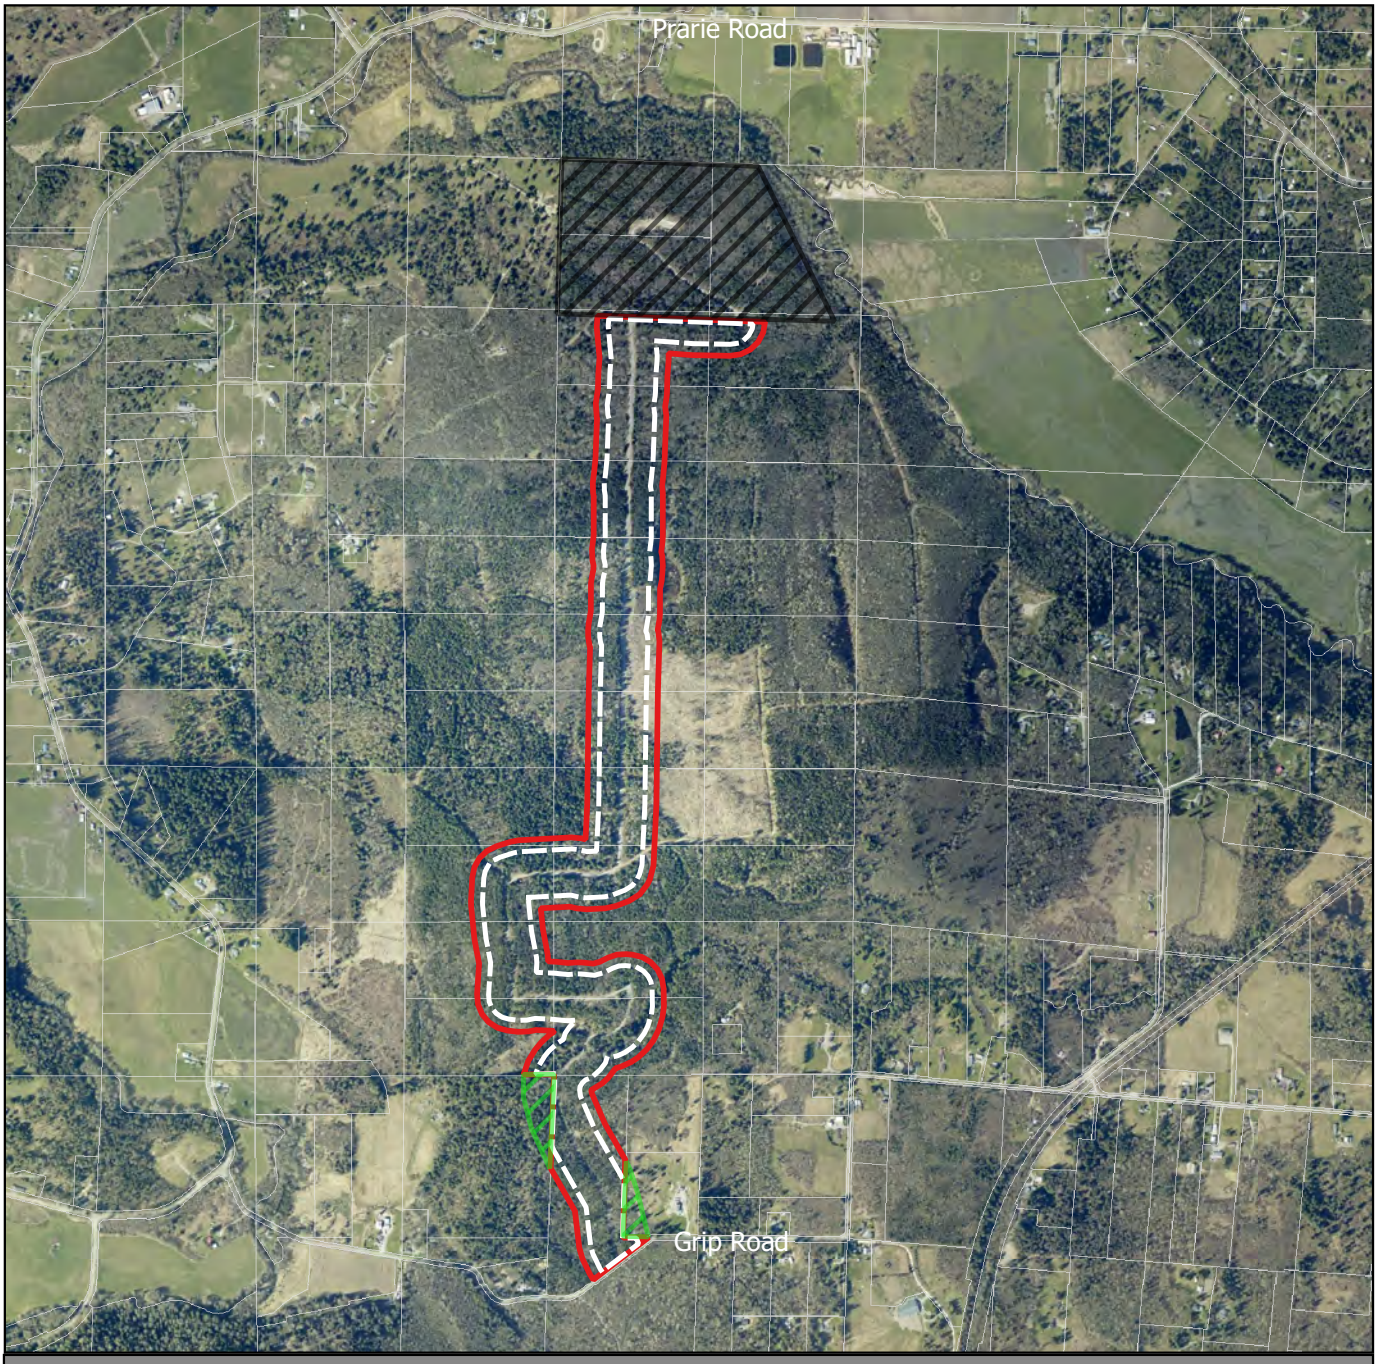


Mine Area (Approx.)
300-ft Review Area for wetlands
200-ft Review Area for streams
Area within 300 ft but remote reivew only

0 750 1,500 2,250 3,000 ft


Aerial Photo: Skagit County 2021

N


COLOGICAL ORTHWEST	**2021 Aerial Photograph with Review Area** **Grip Road Gravel Mine** **Critical Areas Assessment**	**Figure 2** **DEC 2021**

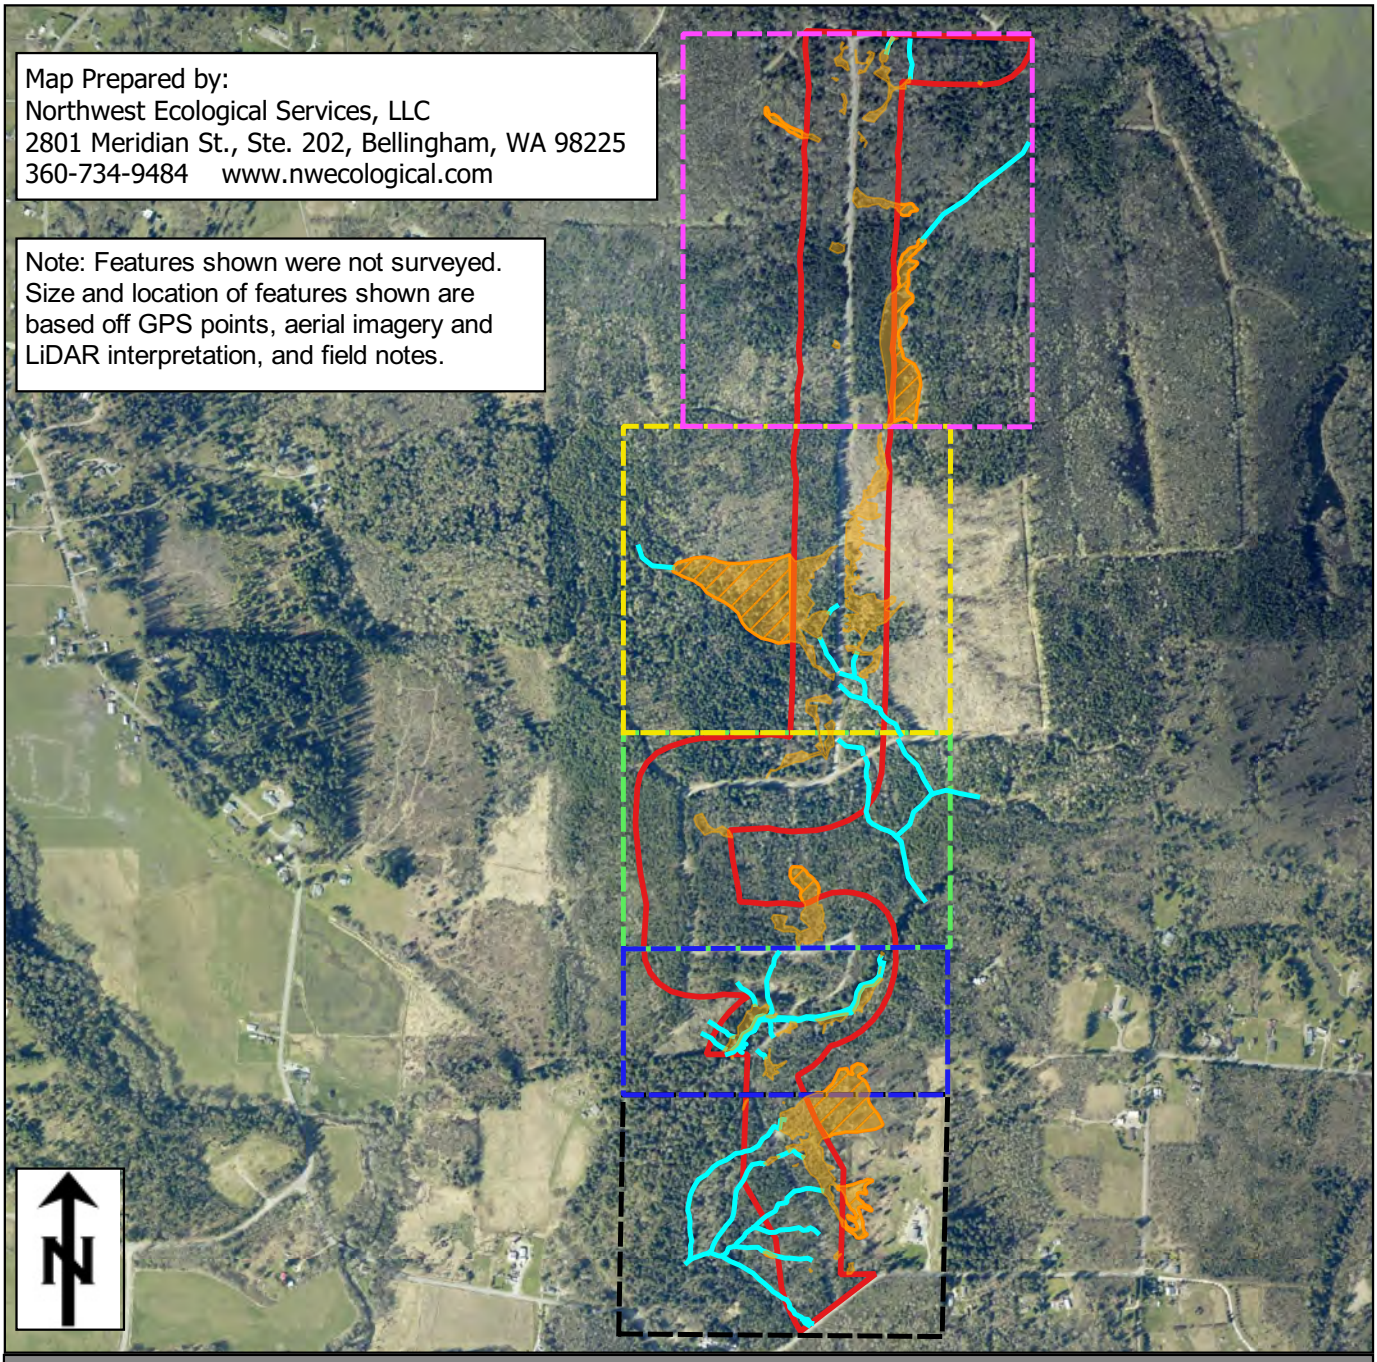


COLOGICAL ORTHWEST	**Wetland/ Stream Map (Overview with Aerial Photo)** **Grip Road Gravel Mine** **Critical Areas Assessment**	**Figure 3** **DEC 2021**

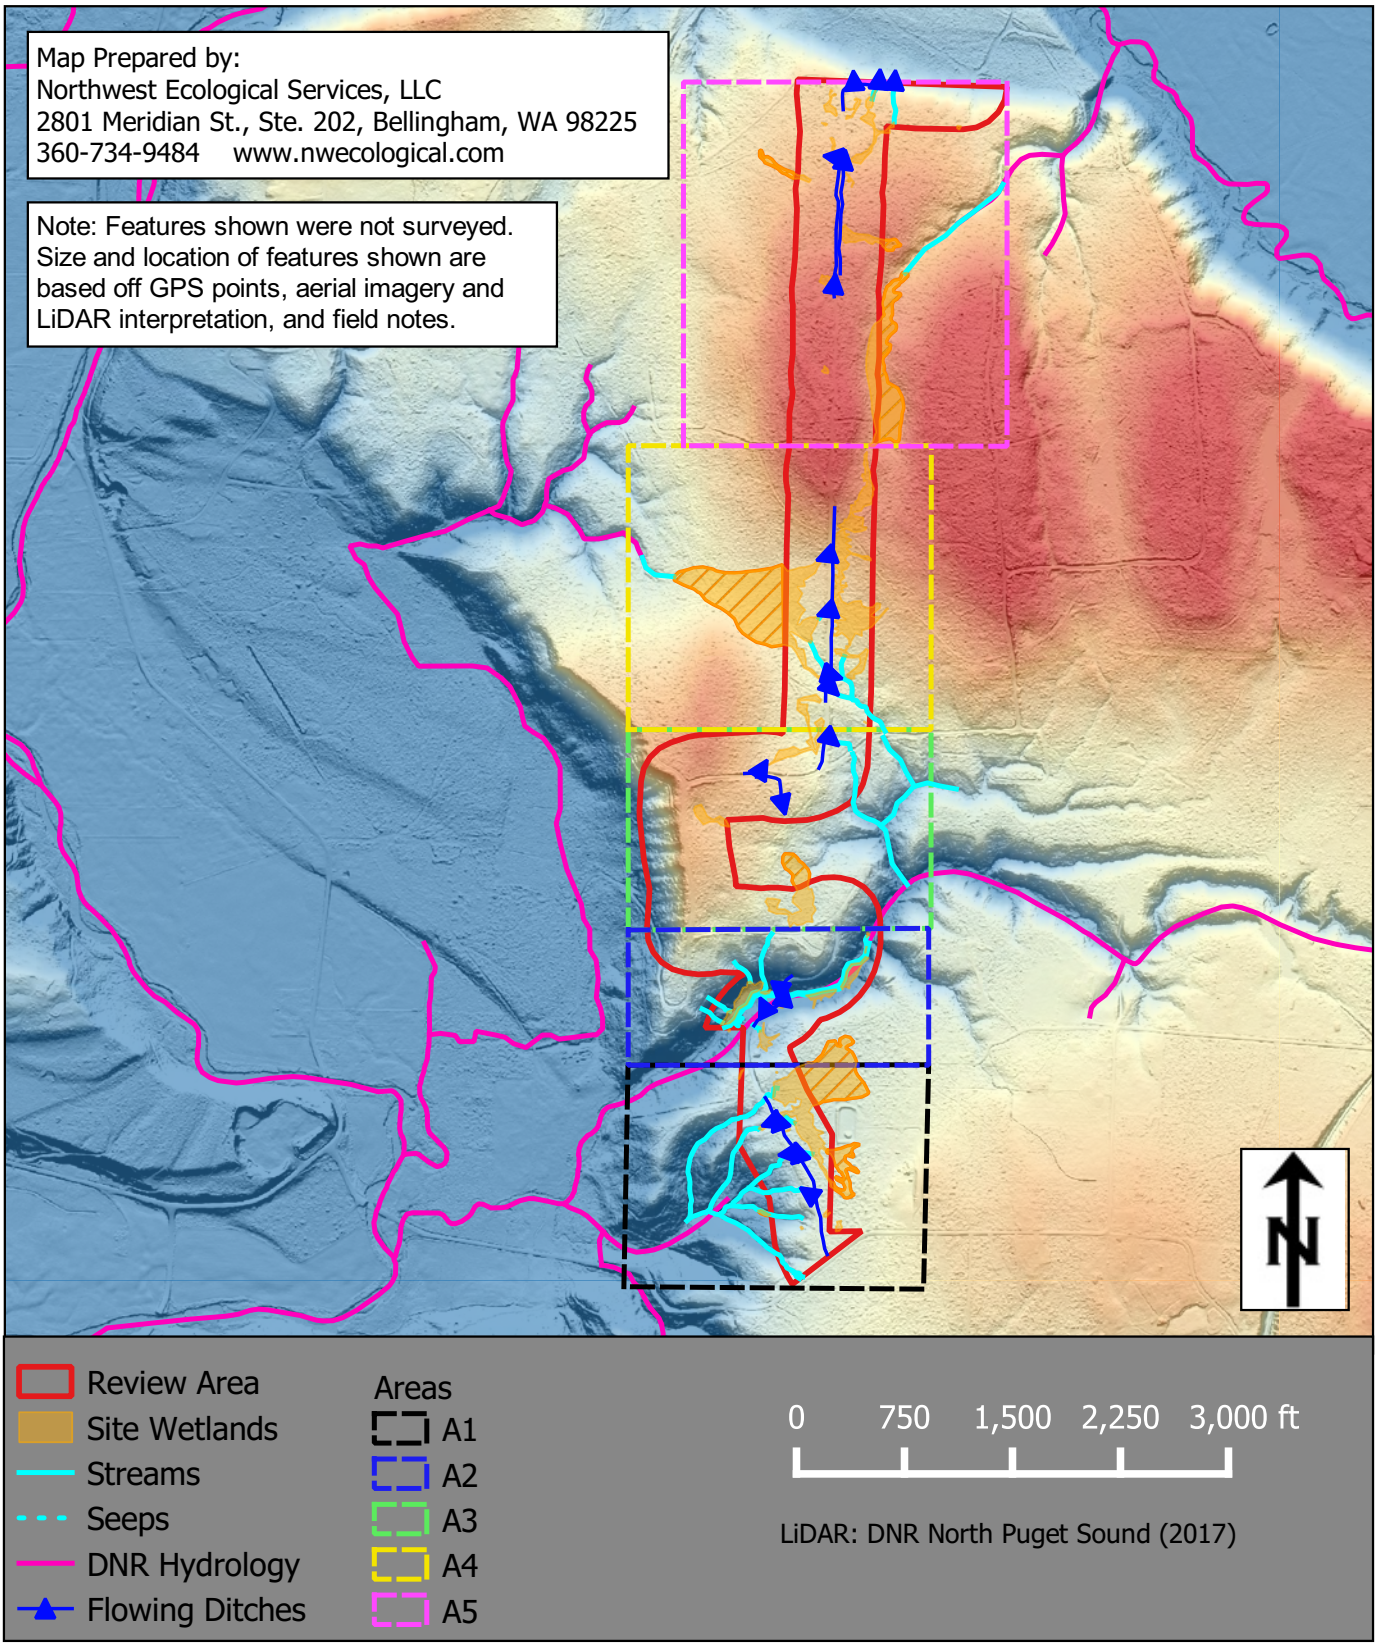


COLOGICAL ORTHWEST	**Wetland/ Stream Map (Overview with LiDAR)** **Grip Road Gravel Mine Critical Areas Assessment**	**Figure 4** **DEC 2021**

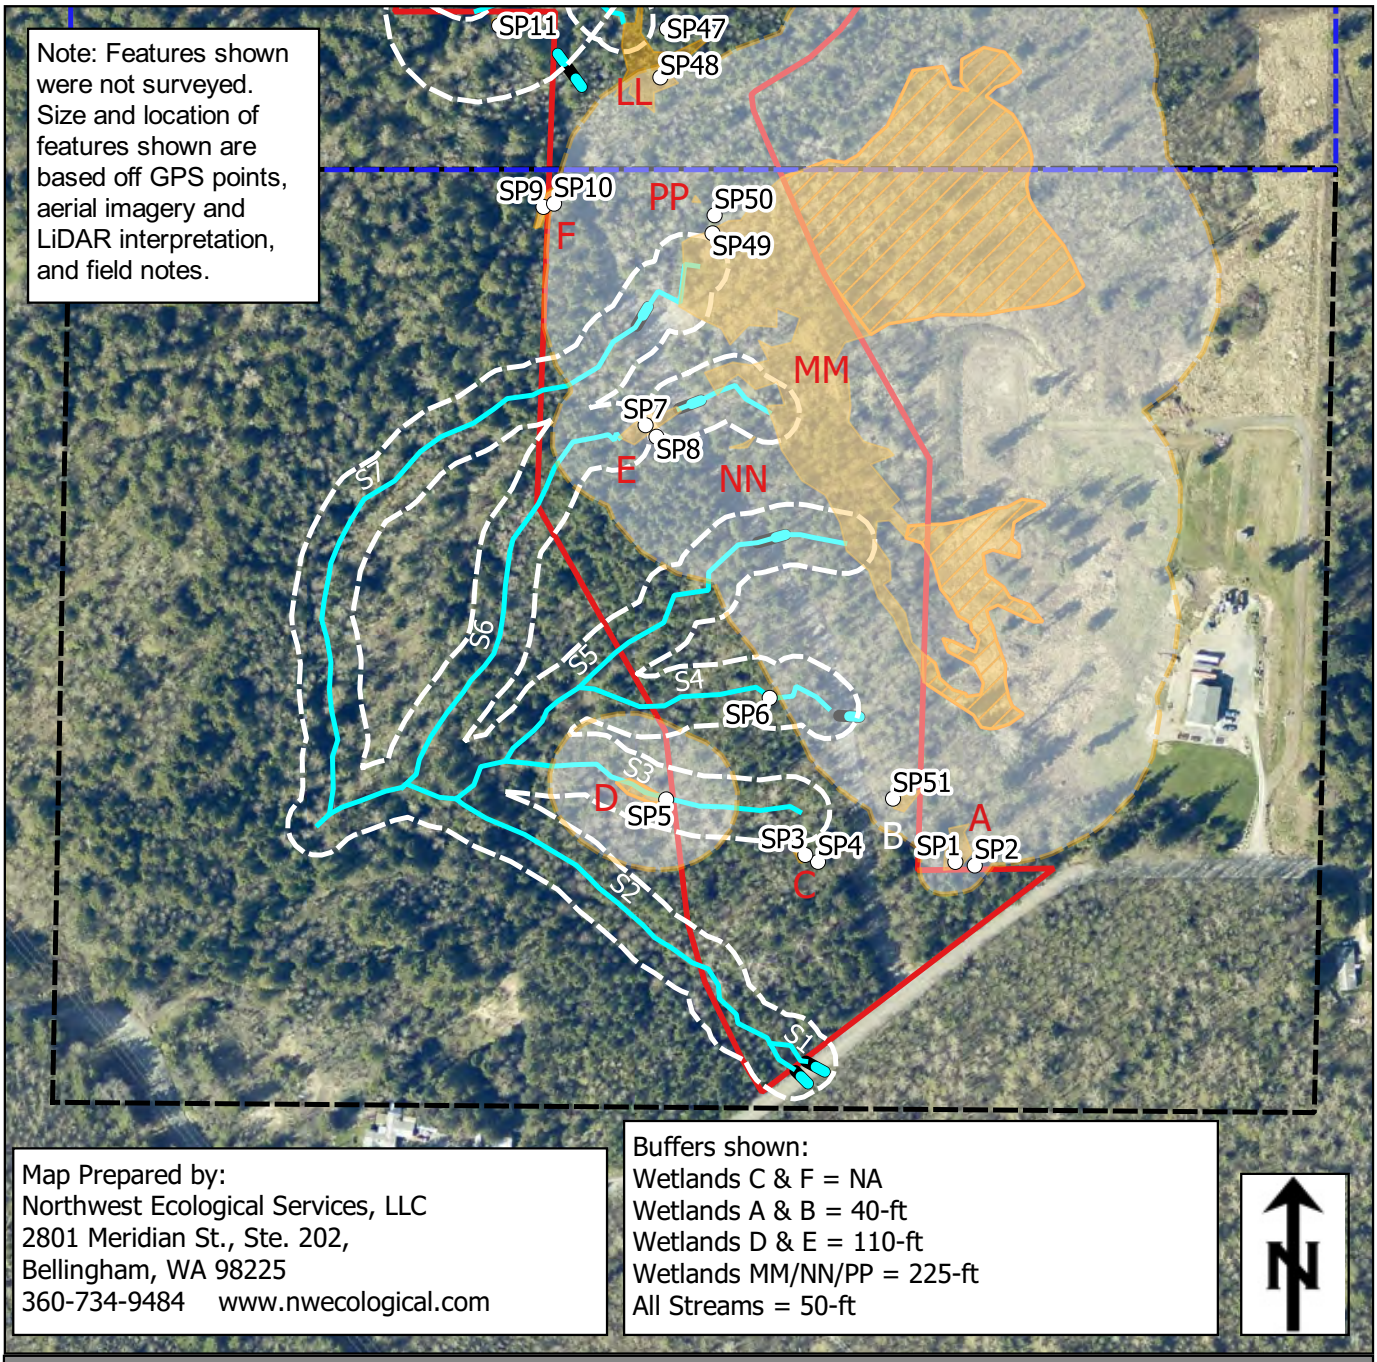


Ecological Northwest	**Wetland/ Stream Detail Map (Area 1)** **Grip Road Gravel Mine Critical Areas Assessment**	**Figure 5** **DEC 2021**

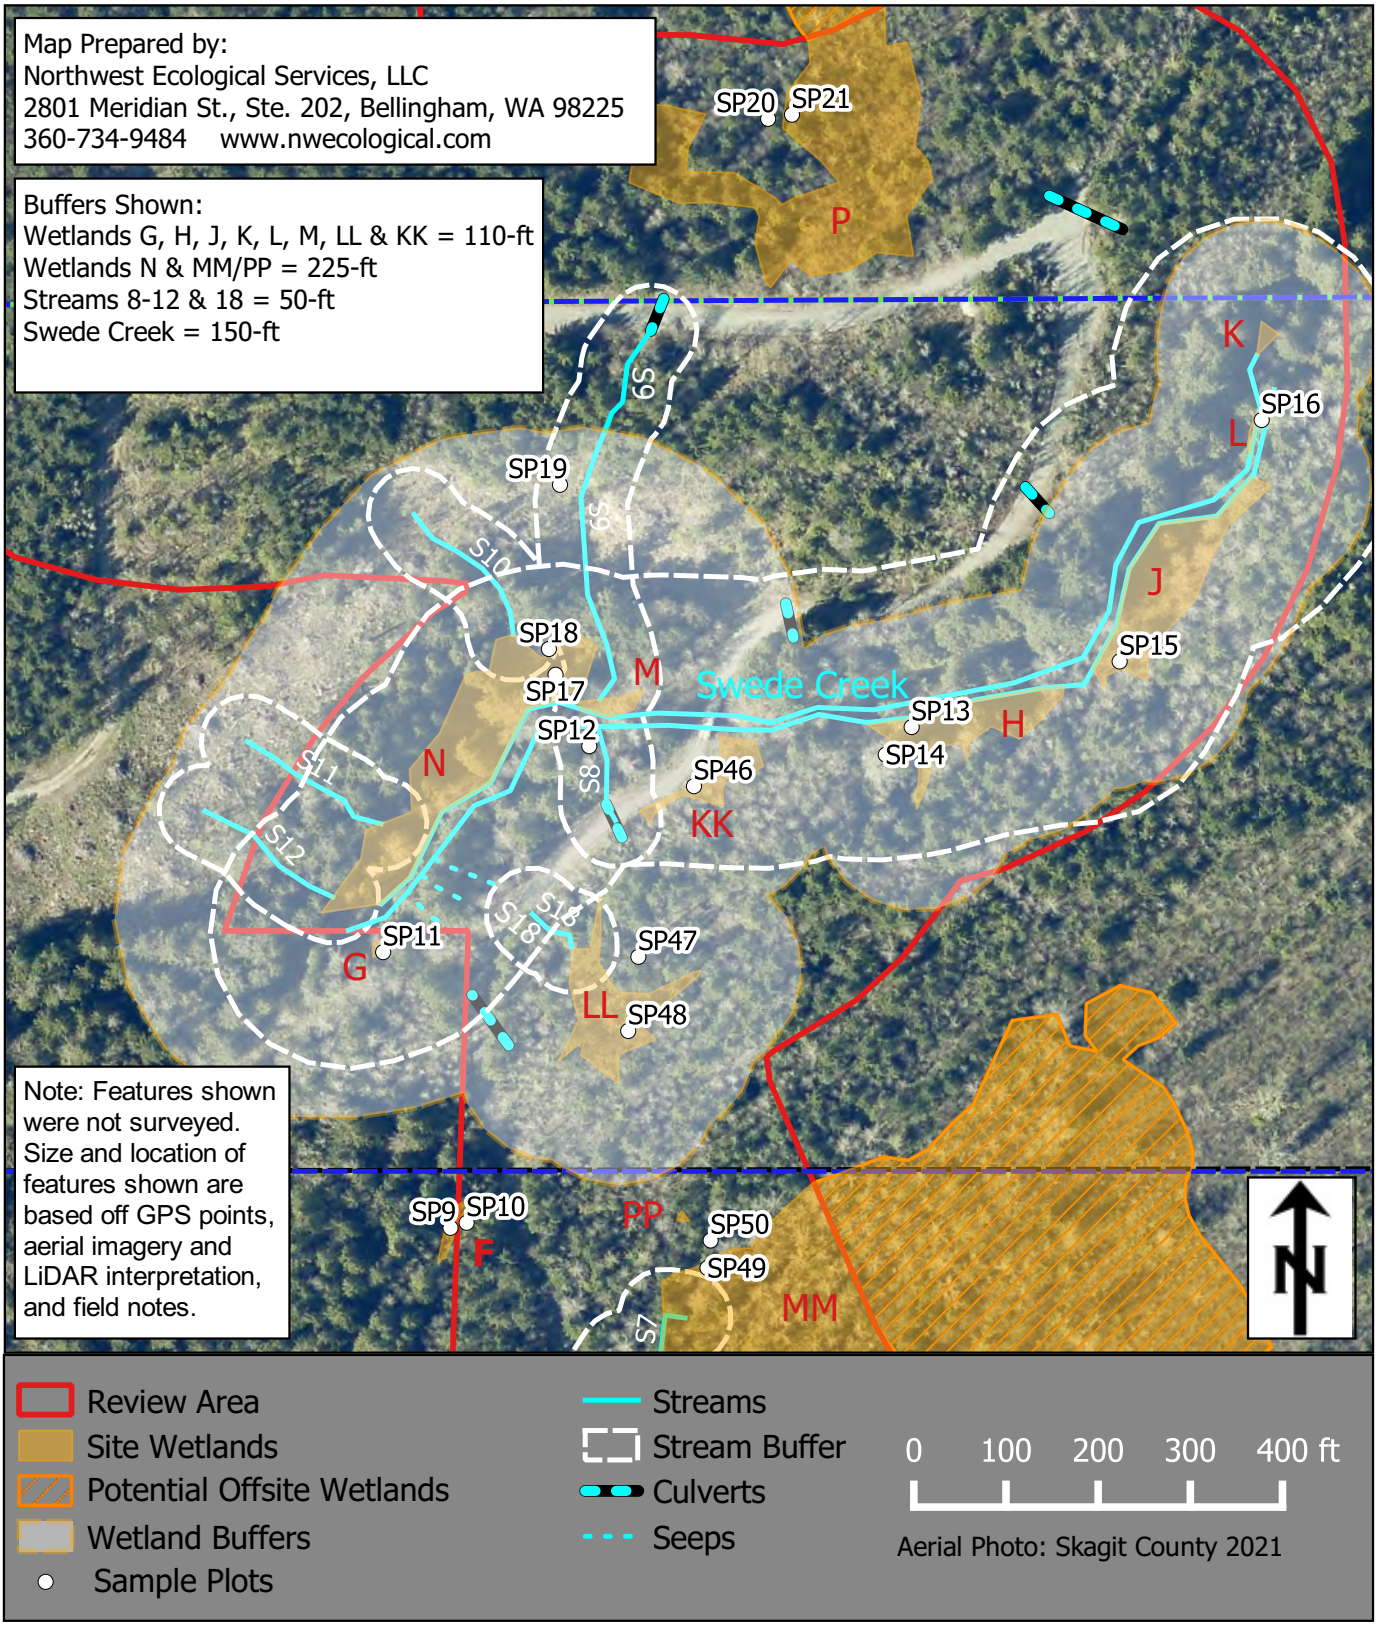


Ecological Northwest	**Wetland /Stream Detail Map (Area 2- Swede Creek Vicinity)** **Grip Road Gravel Mine Critical Areas Assessment**	**Figure 6** **DEC 2021**

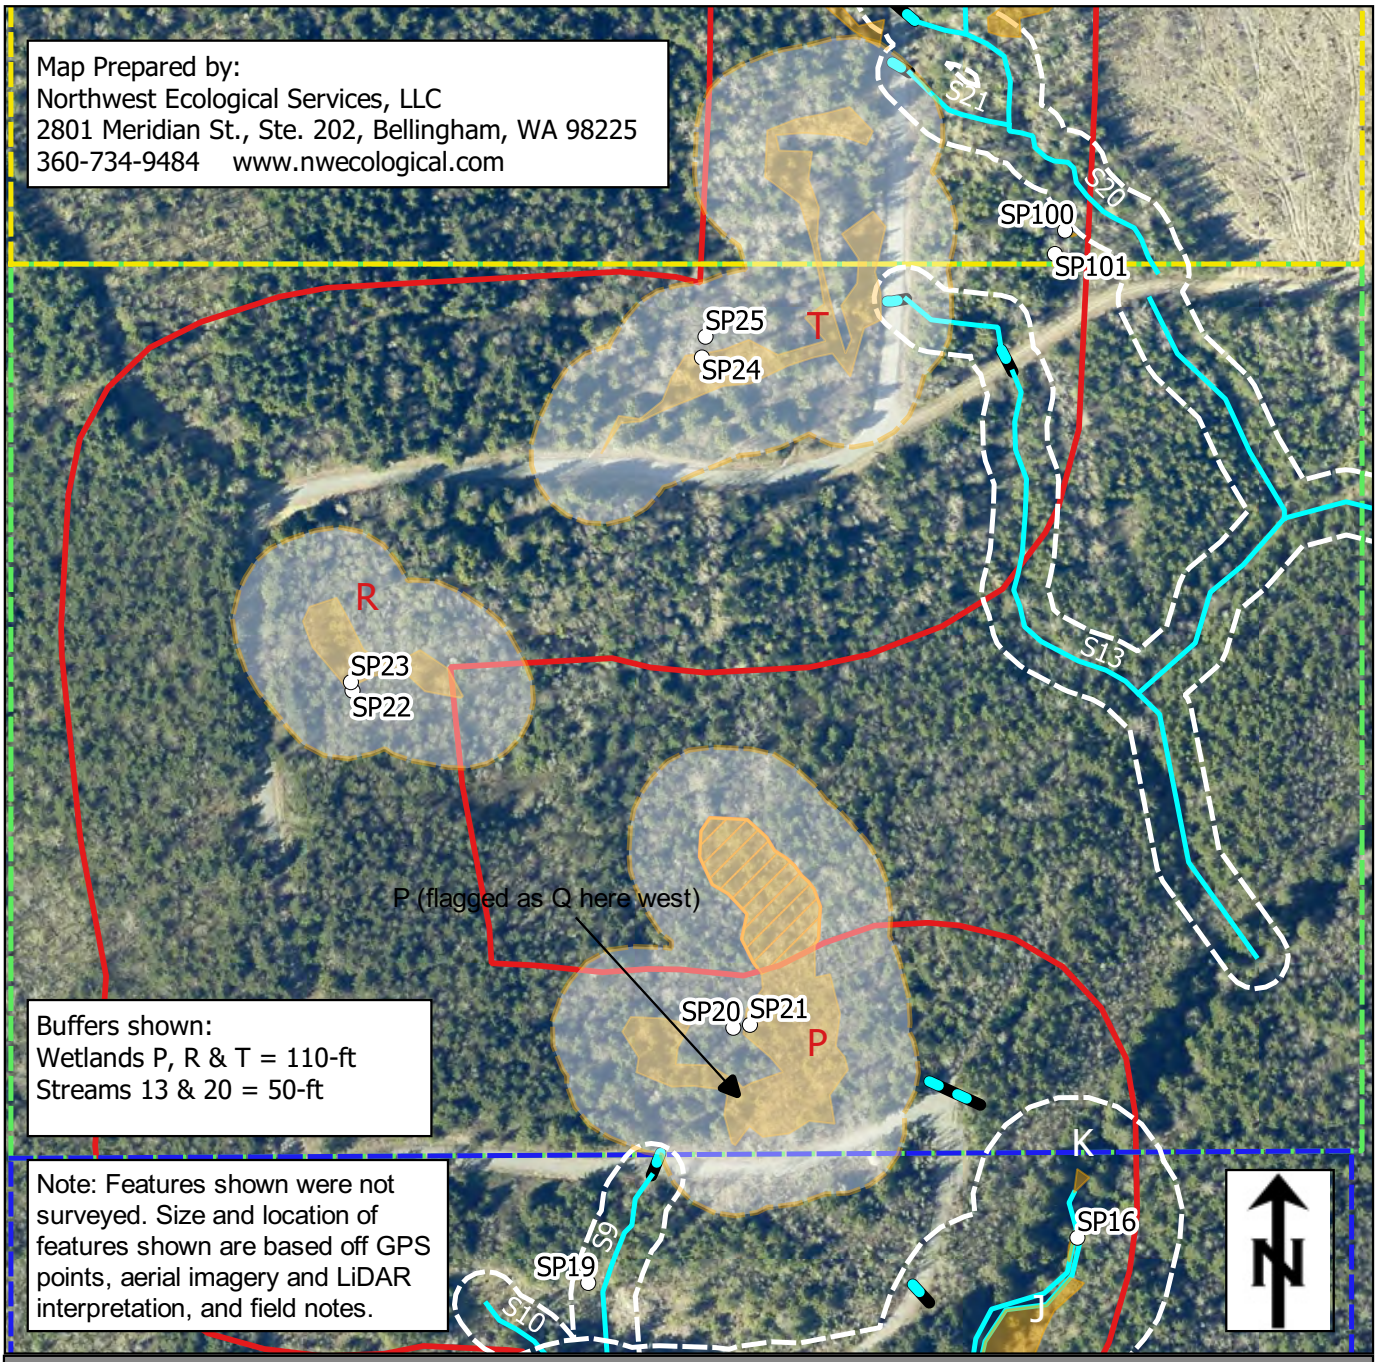


Ecological Northwest	**Wetland/ Stream Detail Map (Area 3- curve north of Swede Ck)** **Grip Road Gravel Mine Critical Areas Assessment**	**Figure 7** **DEC 2021**

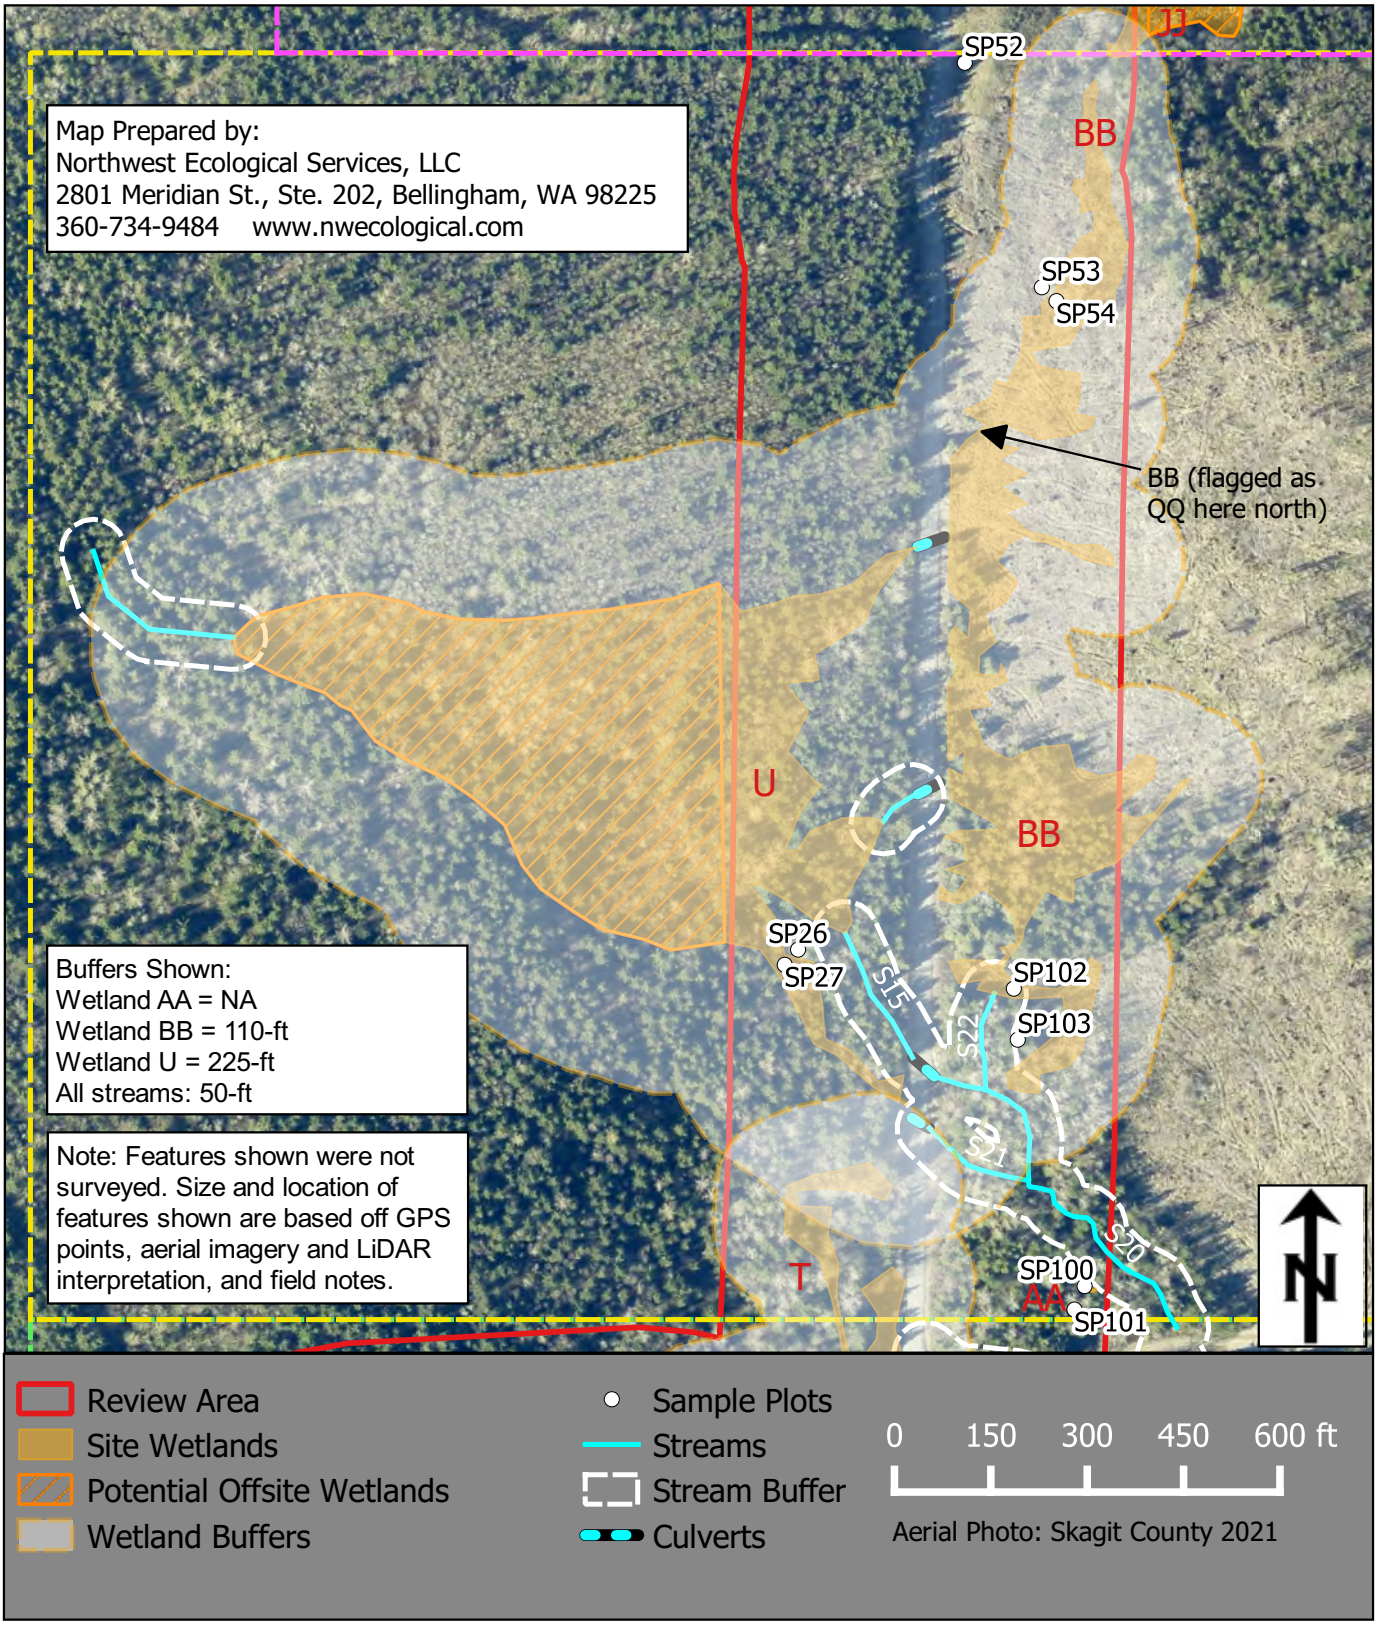


Ecological Northwest	**Wetland/ Stream Detail Map (Area 4)** **Grip Road Gravel Mine Critical Areas Assessment**	**Figure 8** **DEC 2021**

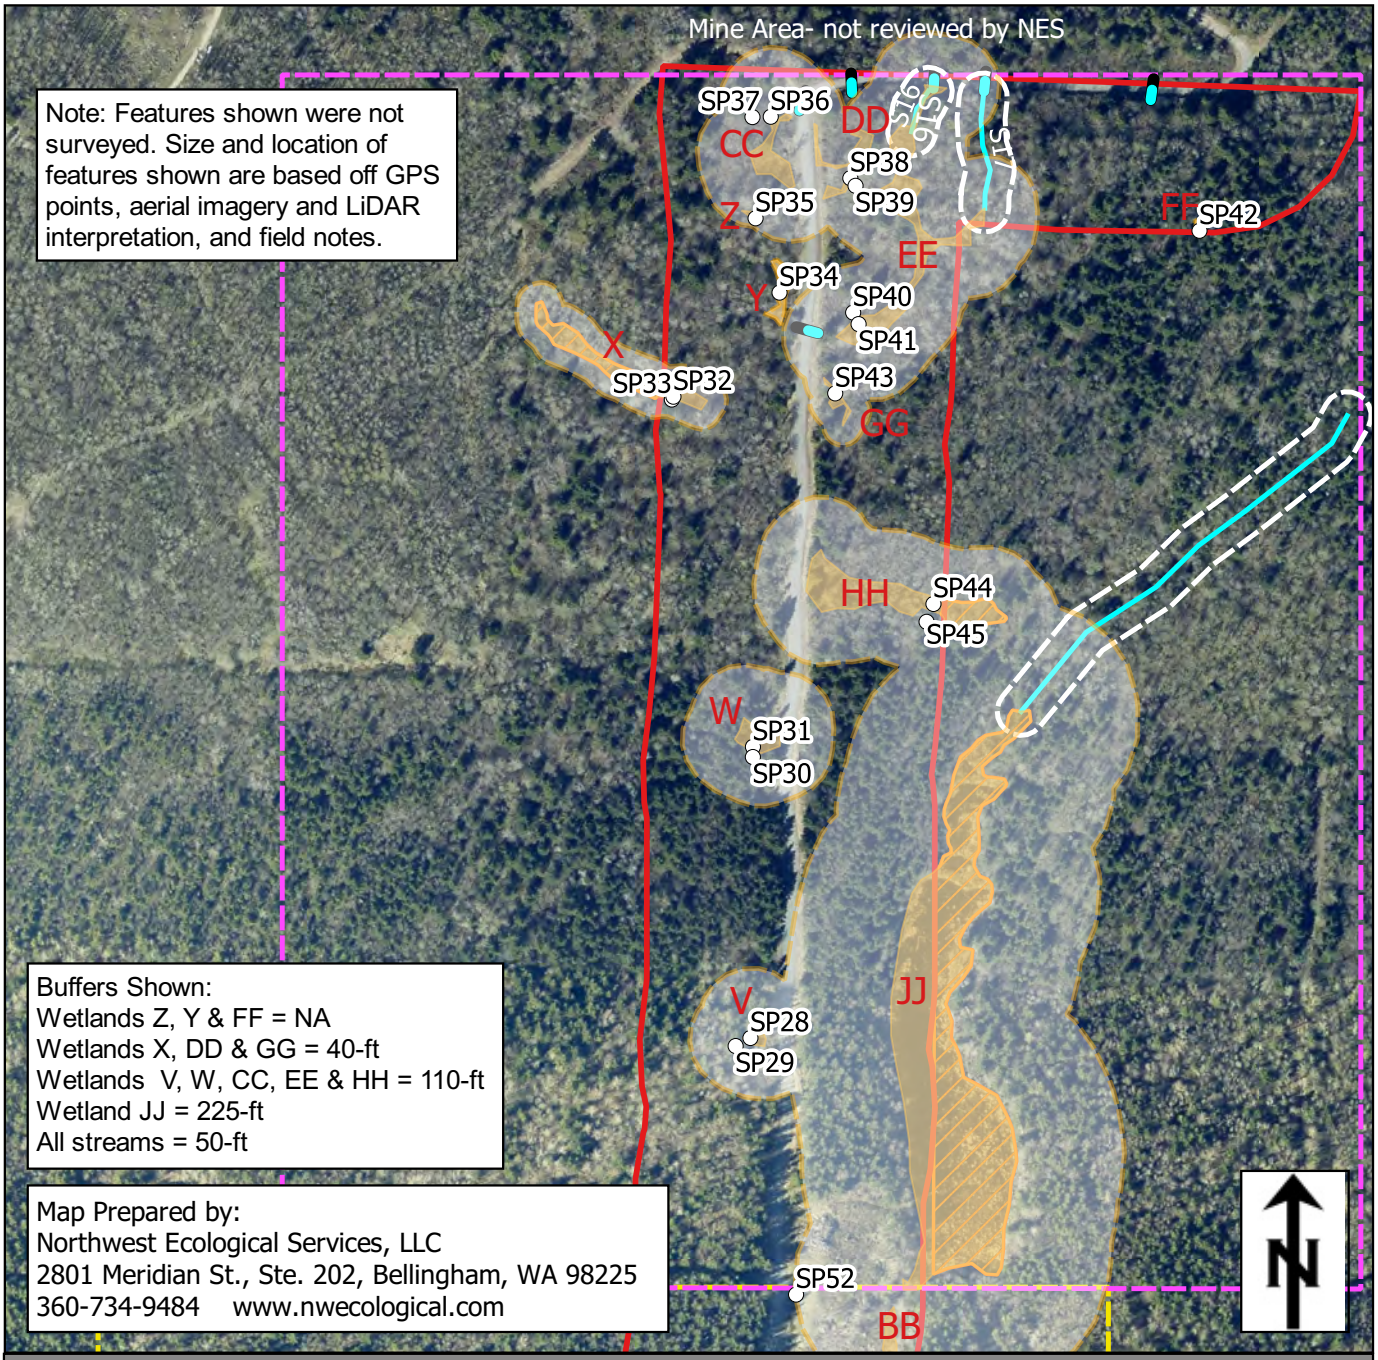


Ecological Northwest	**Wetland/ Stream Detail Map (Area 5- north)** **Grip Road Gravel Mine** **Critical Areas Assessment**	**Figure 9** **DEC 2021**

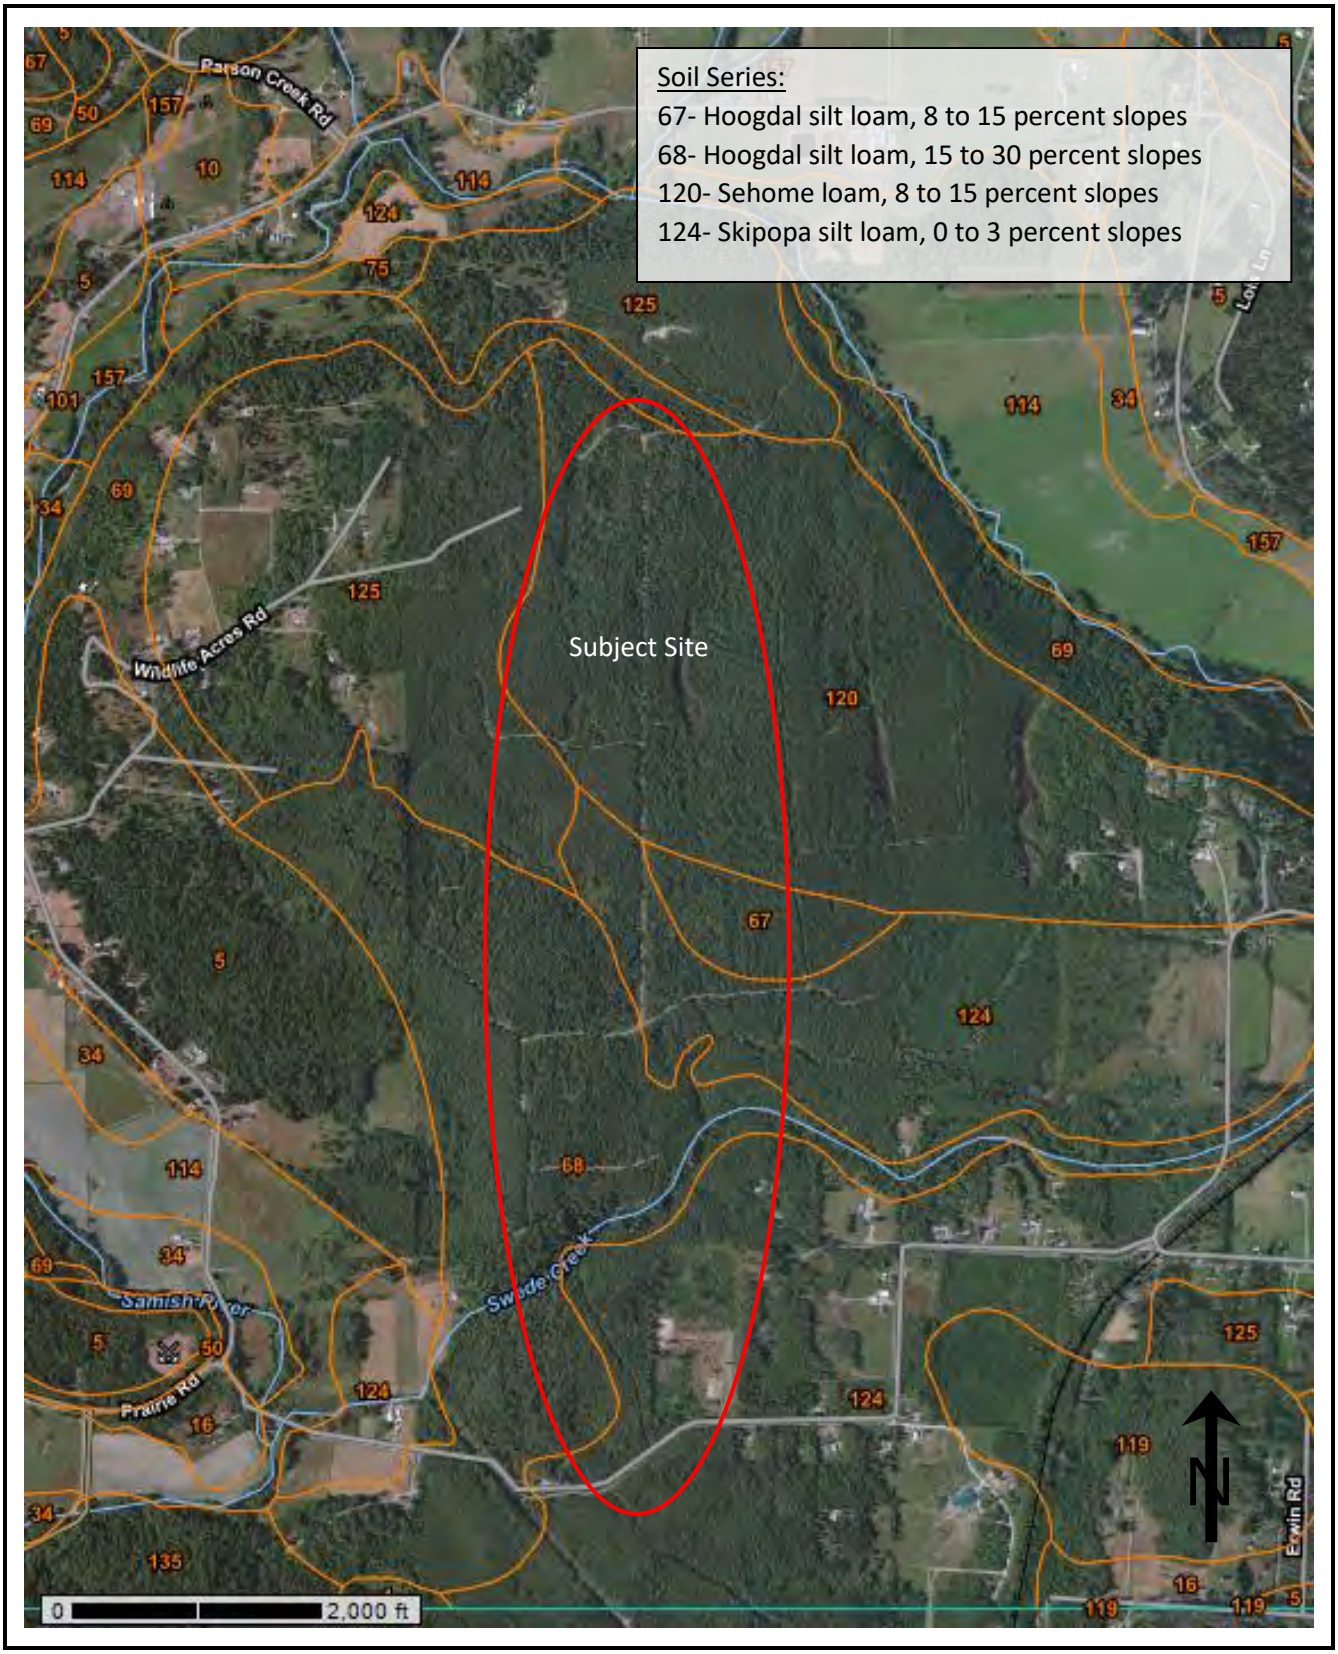


ECOLOGICAL NORTHWEST	**Soil Map** **(USDA, NRCS)** **Grip Road Gravel Mine** **Critical Area Assessment**	**Figure 10** **DEC 2021**

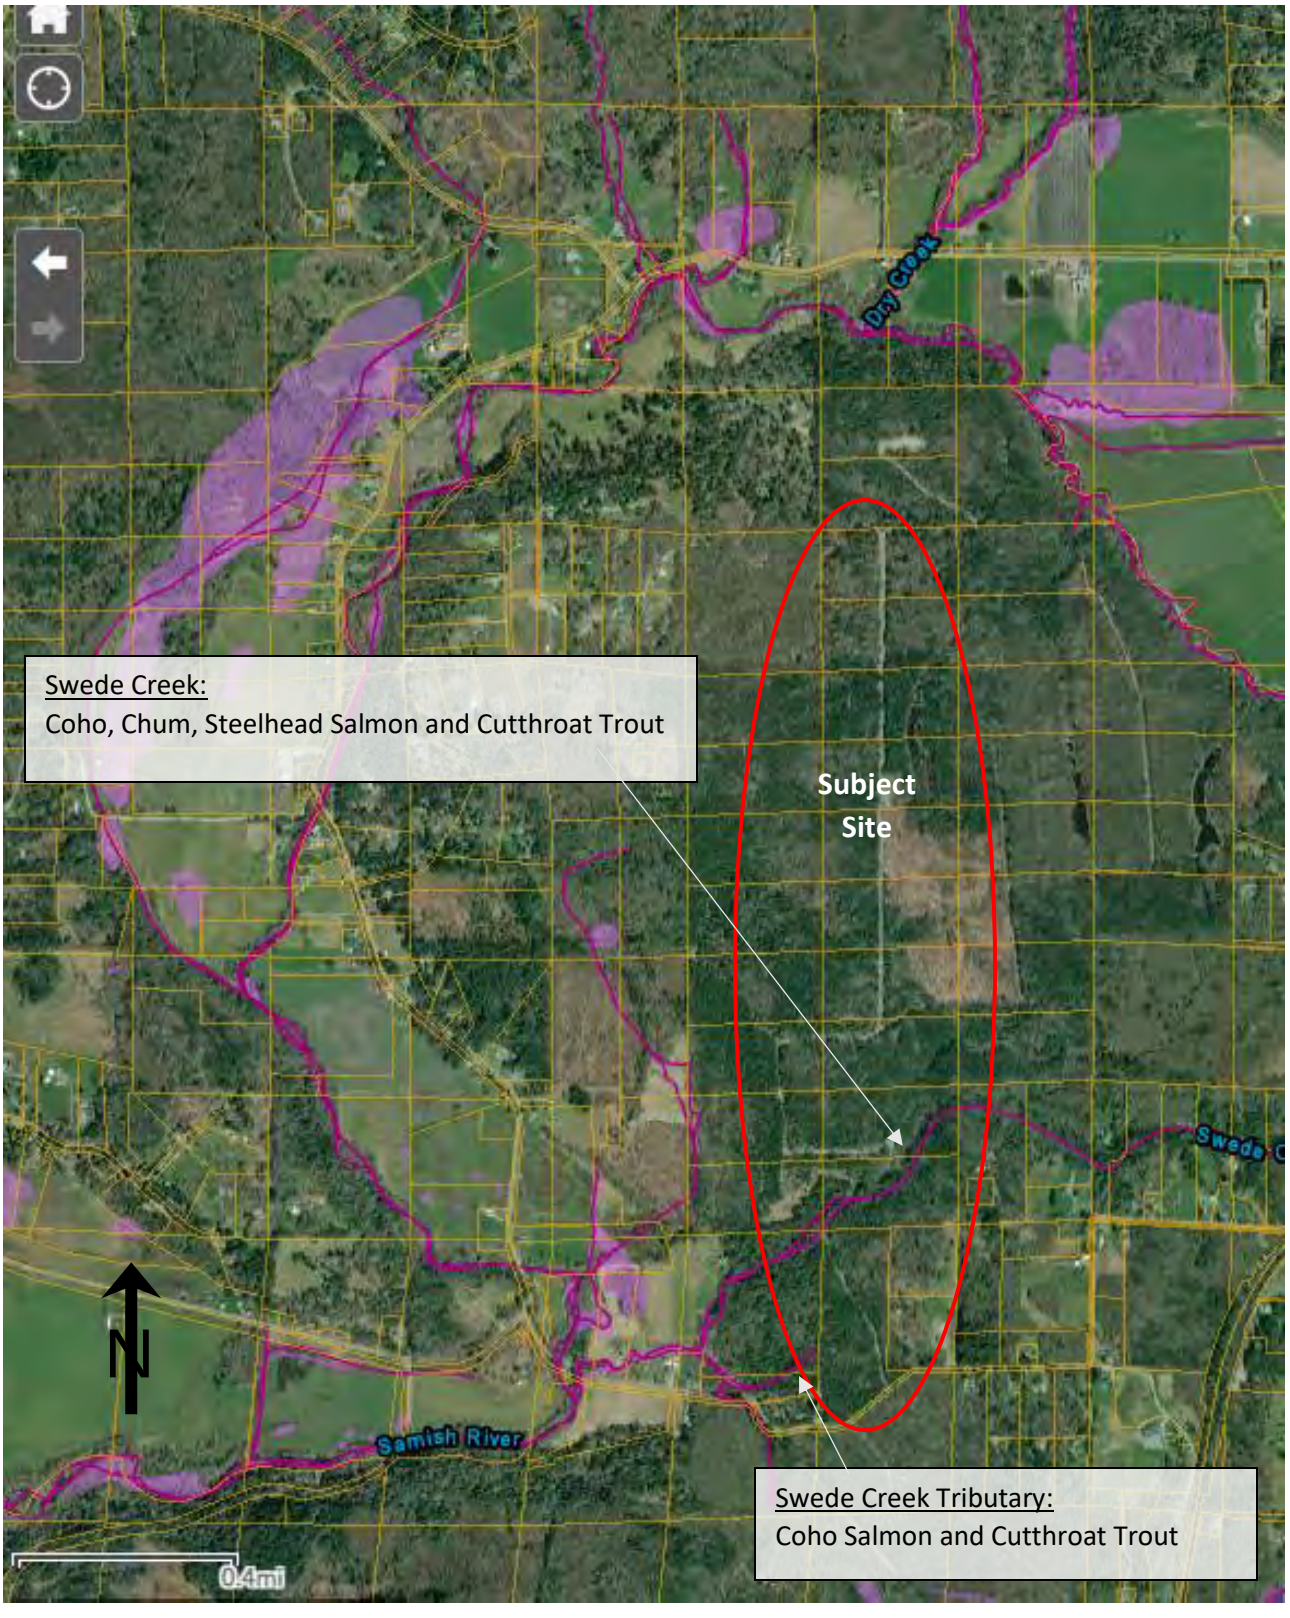


ECOLOGICAL NORTHWEST	**PHS Map** **(WDFW PHS Maps)** **Grip Road Gravel Mine** **Critical Area Assessment**	**Figure 11** **DEC 2021**

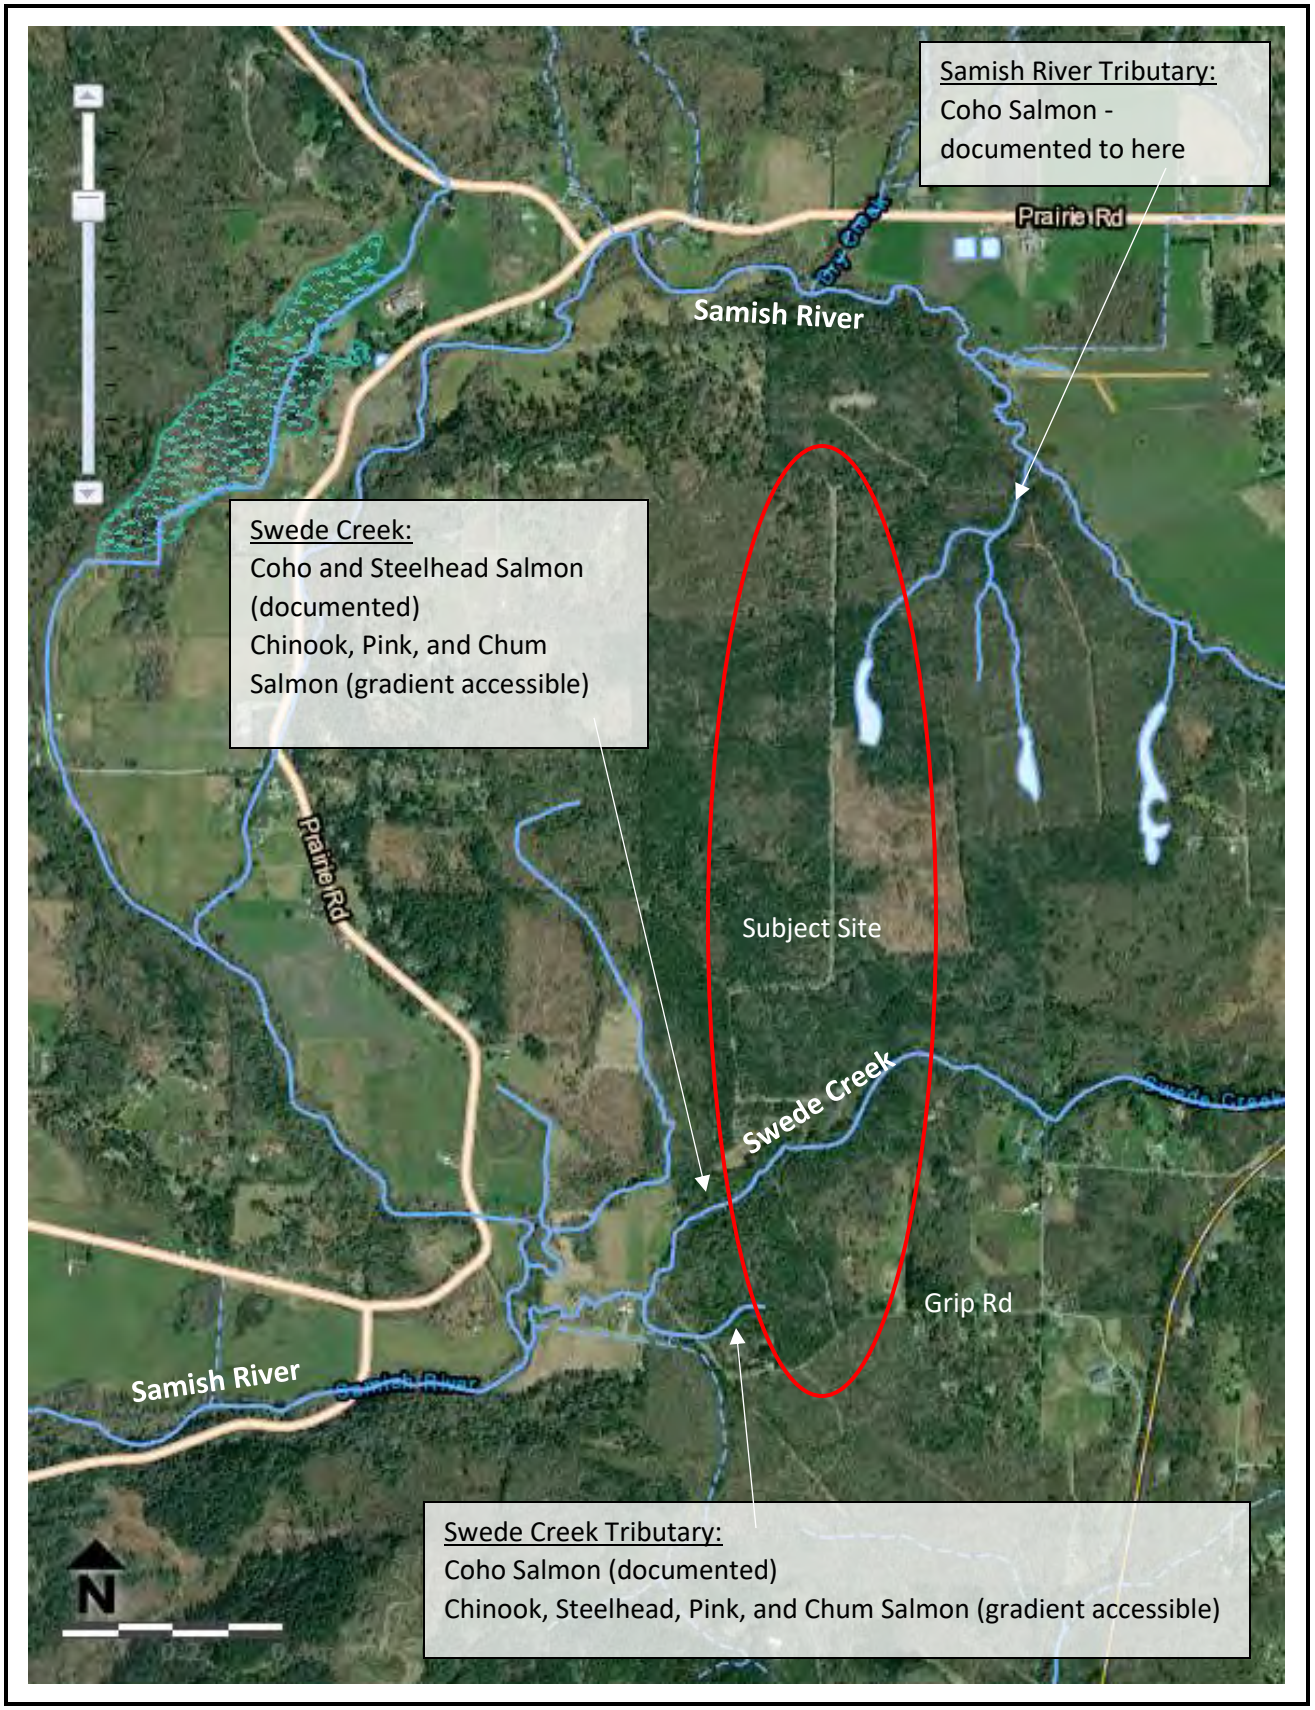

ECOLOGICAL NORTHWEST	**WDFW Stream Map** **(WDFW SalmonScape)** **Grip Road Gravel Mine** **Critical Area Assessment**	**Figure 12** **DEC 2021**

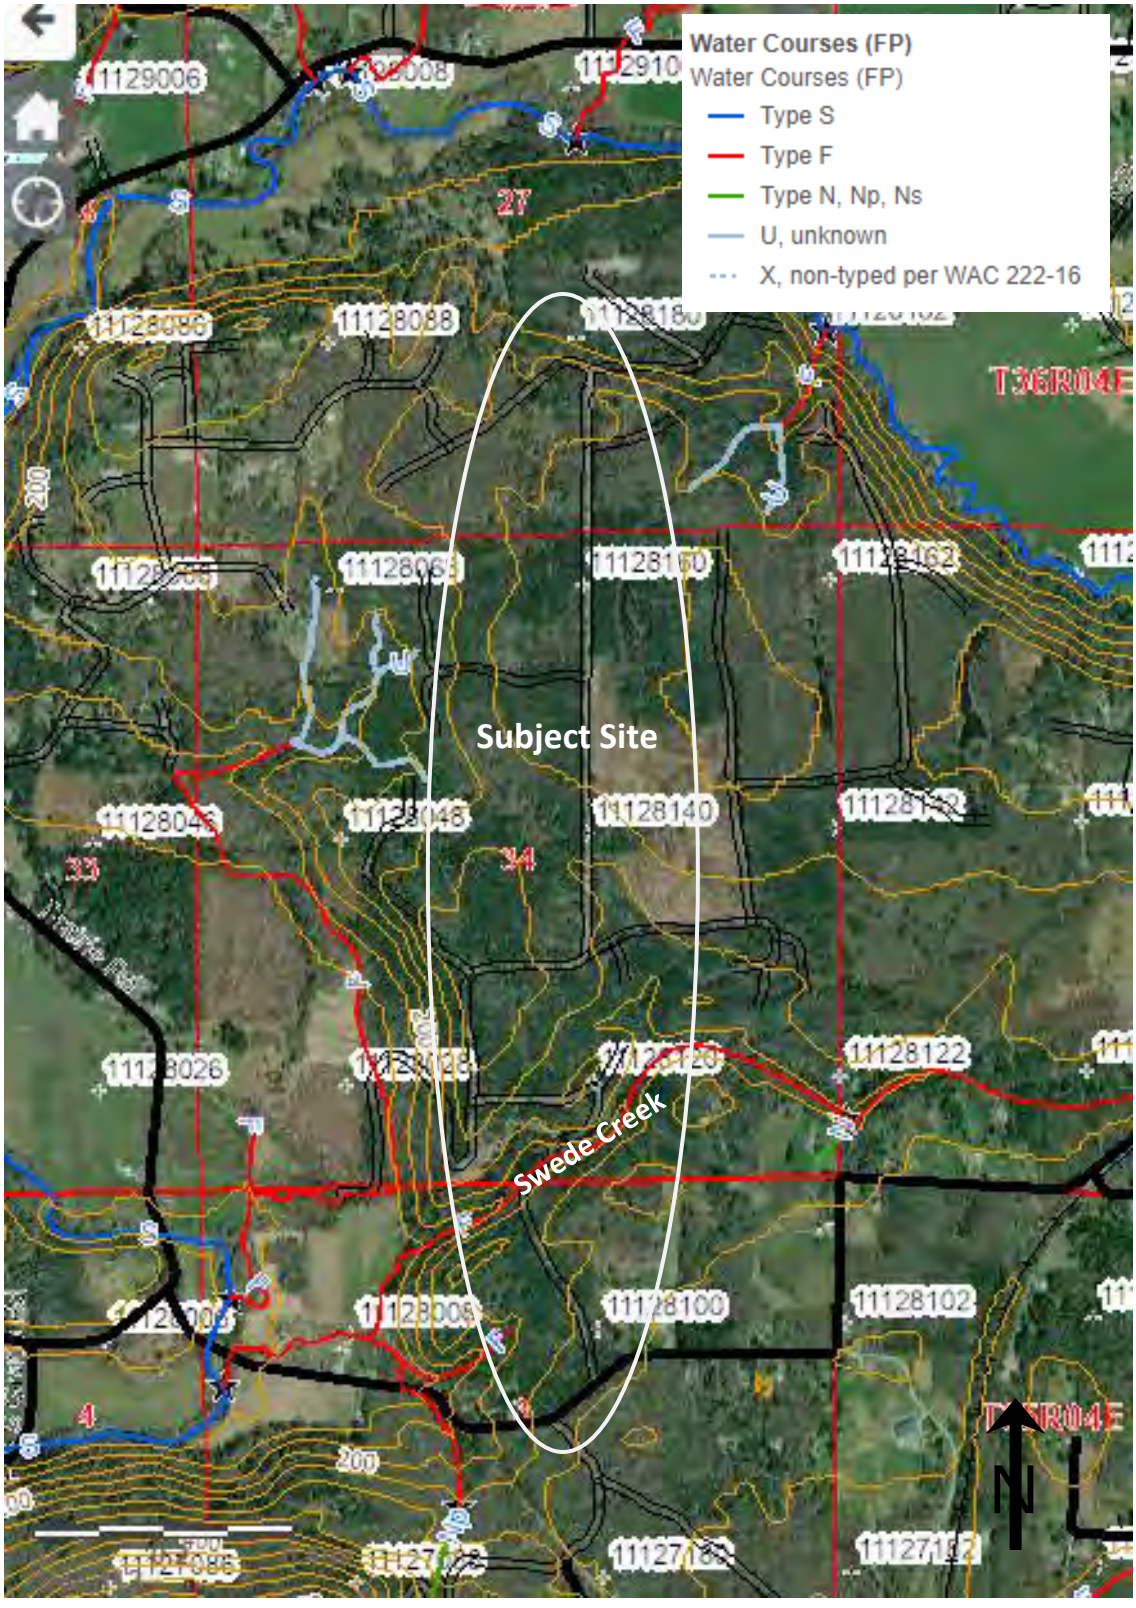

ECOLOGICAL NORTHWEST	**DNR Stream Map (DNR)** **Grip Road Gravel Mine** **Critical Area Assessment**	**Figure 13** **DEC 2021**

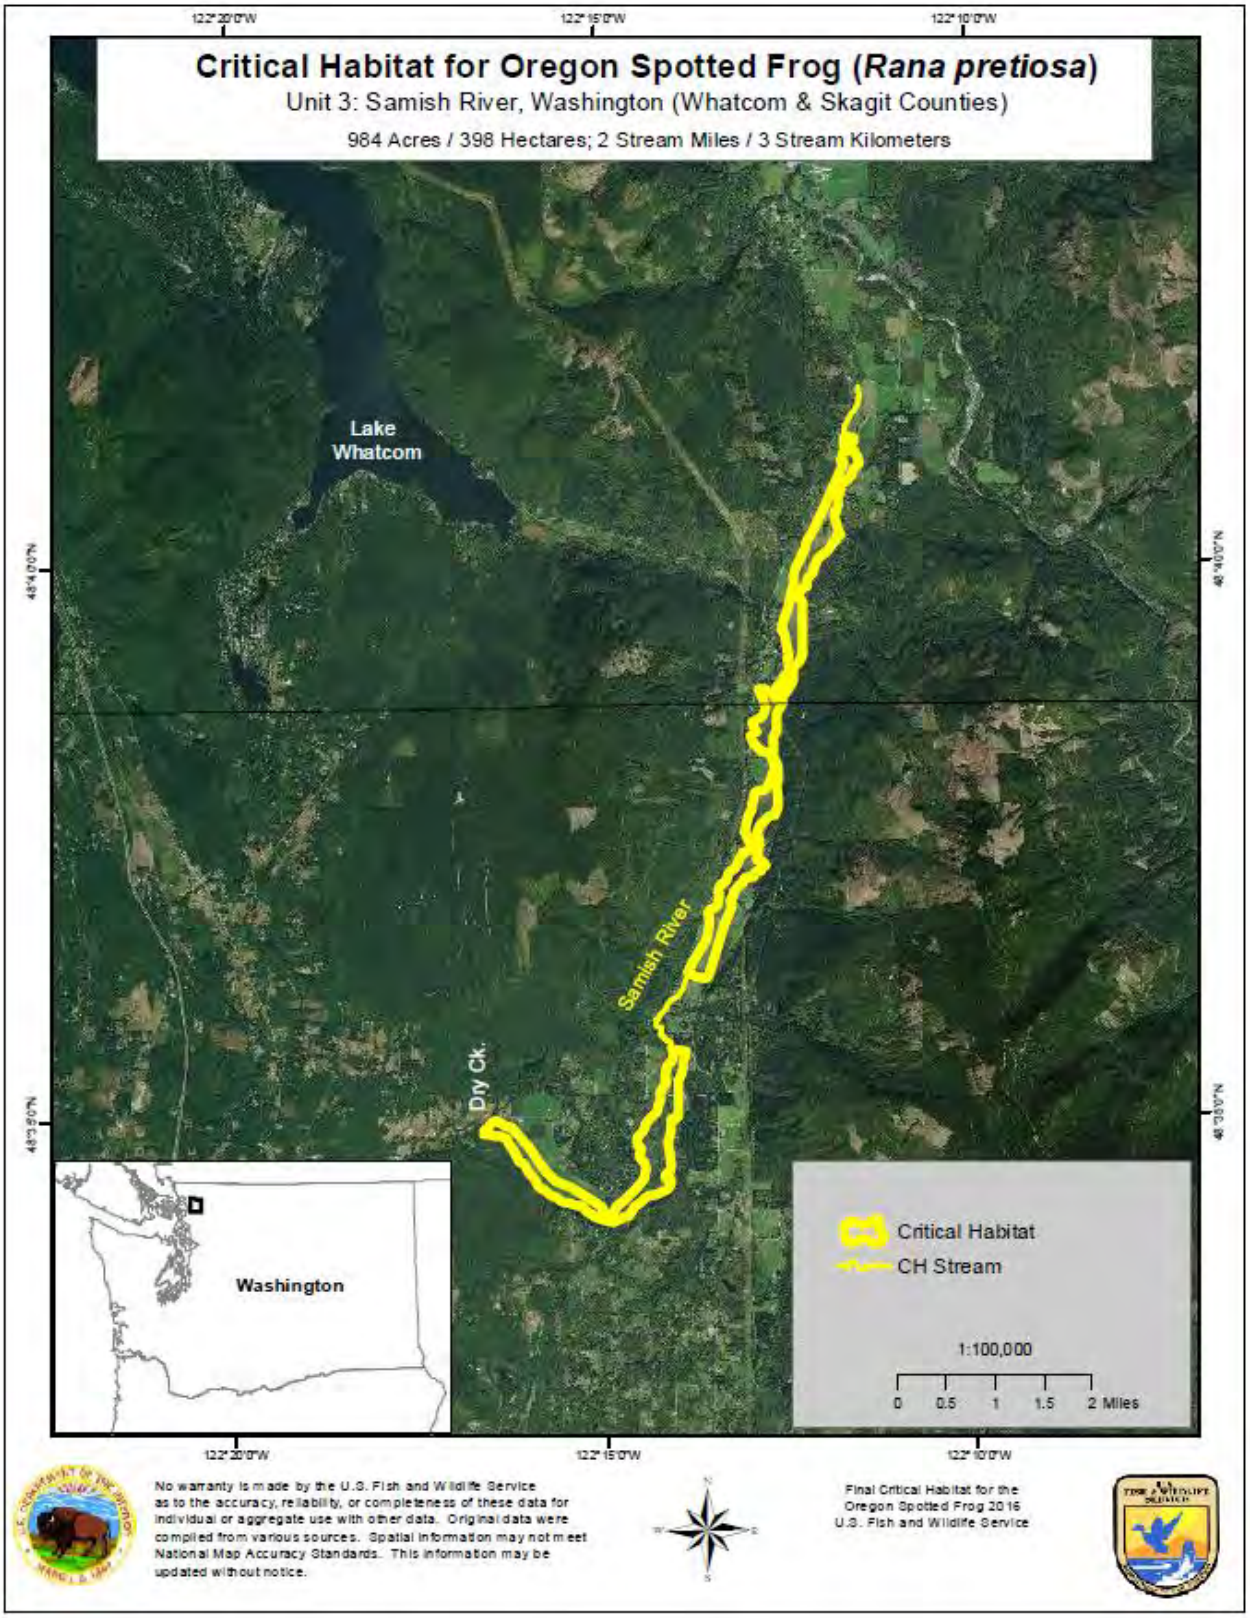

ECOLOGICAL NORTHWEST	**Oregon Spotted Frog Critical Habitat Map (USFW)** **Grip Road Gravel Mine Critical Area Assessment**	**Figure 14** **DEC 2021**

APPENDIX C: PHOTOGRAPHS



Wetland A, view facing north



Upland adjacent to Wetland A



Wetland B (SP51)



Wetland C



Wetland D



Wetland E



Wetland F



Upland area adjacent to wetland F (SP10)



Wetland G (SP11)



Wetland H eastern portion



Wetland H Western Portion



Wetland J western portion (SP15)



Wetland K



Wetland L



Wetland M



Upland between Wetlands M and N



Eastern portion of Wetland N (SP17)



Southern portion of Wetland P



Wetland P northern portion



Western portion of Wetland P (flagged as Q)



Upland forest adjacent to Wetland R



Wetland R western portion



Wetland T from the road



Western portion of Wetland T



Southeastern portion of Wetland U



Western portion of Wetland U



Eastern portion of Wetland U near Stream 14



Wetland V



Wetland W by the road



Western portion of Wetland W



Upland adjacent to Wetland W



Wetland X



Wetland Y



Wetland Z



Wetland AA



Wetland AA



Wetland BB southern portion



Wetland BB and buffer eastern portion



Wetland BB western portion



Upland forest adjacent to Wetland DD



Wetland DD (at SP38)



Wetland EE



Upland forest near Wetland FF



Wetland FF



Eastern portion of Wetland HH



Northern portion of Wetland JJ



Wetland JJ- mid wetland



Beaver chew in Wetland JJ buffer



Wetland KK



Ditch between road and Wetland KK



Upland forest above (south of) Wetland KK



Wetland LL



Northwestern portion of Wetland MM



Southeastern portion of Wetland MM



Upland north of Wetland MM (at SP50)



Wetland NN



Wetland PP



Forested north portion of Wetland BB
(flagged as QQ)



Northern portion of Wetland BB
(flagged as QQ)



Typical upland,
west of the road, west of Wetland R



Stream 1



Stream 2



Stream 3



Stream 4



Stream 5



Stream 6



Eastern portion of Stream 6



Stream 7



Eastern portion of Stream 7



Lower portion of Stream 9



Upper portion of Stream 9



Stream 13 south of the road



Stream 14



Stream 15



Outlet of Stream 16 to ditch



Stream 17



Stream 18



Stream 20



Stream 21



Swede Creek detail



Swede Creek detail



Swede Creek detail



Detail of SP 52- upland fill pile



Detail at SP 19- old logging road



Bridge over Swede Creek



Bridge over Swede Creek



Haul road typical detail- mid-site



Haul road- northern edge of review area



LWD near Swede Creek



Stumps from past logging

APPENDIX D: DATA SHEETS

WETLAND DETERMINATION DATA FORM – Western Mountain, Valley Coast Region

Project Site: Miles Sand and Gravel Haul Road	City/County: Skagit County	Sample Date: 11/02/21
Applicant/Owner: Miles Sand and Gravel	State: WA	Sample Point: SP1
Investigator: M. Porter; A. Pederson	Section/Township/Range: 34/36/04	
Landform (hillslope, terrace, etc):	Local Relief (concave, convex, none) :	Subregion: LRR A
Soil Map Unit Name: Skipopa silt loam 0-3% slopes (#124)		NWI Classification:

Are climatic/hydrologic conditions on the site typical of this time of year? Yes ☒ No ☐ (if no, explain in Remarks)

Are Vegetation ☐, Soil ☐, or Hydrology ☐ significantly disturbed? Are "Normal Circumstances" present? Yes ☒ No ☐

Are Vegetation ☐, Soil ☐, or Hydrology ☐ naturally problematic? (If needed, explain any answers in Remarks.)

SUMMARY OF FINDINGS – Attach site map showing sampling point locations, transects, important features, etc.

Hydrophytic Vegetation Present? Yes ☒ No ☐ Hydric Soil Present? Yes ☒ No ☐ Wetland Hydrology Present? Yes ☒ No ☐	**Is the Sampled Area within a Wetland?** **Yes ☒ No ☐**
Remarks: Wetland A. Positive indicators for all three parameters were observed at this location.	

VEGETATION

Tree Stratum (Plot size: 30 feet)	Absolute % Cover	Indicator Status	Dominant Species?
Alnus rubra	15	FAC	☒
		-	☐
		-	☐
		-	☐
Total Cover:	15		
Sapling/Shrub Stratum (Plot size: 15 feet)			
Rubus spectabilis	60	FAC	☒
		-	☐
		-	☐
		-	☐
		-	☐
Total Cover:	60		
Herb Stratum (Plot size: 5 feet)			
Athyrium filix-femina	30	FAC	☒
Tolmiea menziesii	10	FAC	☒
		-	☐
		-	☐
		-	☐
		-	☐
Total Cover:	40		
Woody Vine Stratum (Plot size: 30 feet)			
Rubus armeniacus	5	FAC	☒
		-	☐
Total Cover: % Bare Ground in Herb Stratum: 60	5		

Dominance Test worksheet Number of Dominant Species that are OBL, FACW, or FAC:	5 (A)
Total number of dominant species across all strata:	5 (AB)
Percent of dominant species that or OBL, FACW, FAC:	100 (A/AB)

Prevalence Index worksheet	
OBL species:	x 1=
FACW species:	x 2=
FAC species:	x 3=
FACU species:	x 4=
UPL species:	x 5=
Total: (A)	(B)
Prevalence Index = B/A =	

Hydrophytic Vegetation Indicators:

- ☒ Dominance Test is > 50%
- ☐ Prevalence Index is ≤3.0[1]
- ☐ Morphological Adaptations[1] (provide supporting data in Remarks or on a separate sheet)
- ☐ Wetland Non-Vascular Plants[1]
- ☐ Problematic Hydrophytic Vegetation[1]

[1]Indicators of hydric soil and wetland hydrology must be present.

Remarks: The majority of dominant species observed at this location were hydrophytic.	**Hydrophytic Vegetation Present?** **Yes ☒ No ☐**

SOIL

Sample Point: SP1

Profile Description: (Describe to the depth needed to document the indicator or confirm the absence of indicators.)

Depth	Soil Color		Redox Features					
(inches)	Color (moist)	%	Color (moist)	%	Type[1]	Loc[2]	Texture	Remarks
0-8	10YR 2/1	95	10YR 3/3	5	C	M	silt loam	
8-16	2.5Y 5/2	80	10YR 4/4	20	C	M	silty clay loam	
					-	-		
					-	-		
					-	-		
					-	-		

[1]Type: C=concentration D=depletion RM=reduced matrix [2]Location: PL=pore lining RC=root channel M=matrix

Hydric Soil Indicators: (applicable to all LRRs unless otherwise noted)

- ☐ Histosol (A1)
- ☐ Histic Epidedon (A2)
- ☐ Black Histic (A3)
- ☐ Hydrogen Sulfide (A4)
- ☒ Depleted Below Dark Surface (A11)
- ☐ Thick Dark Surface (A12)
- ☐ Sandy Mucky Mineral (S1)
- ☐ Sandy Gleyed Matrix (S4)
- ☐ Sandy Redox (S5)
- ☐ Stripped Matrix (S6)
- ☐ Loamy Mucky Mineral (F1) (except MLRA 1)
- ☐ Loamy Gleyed Matrix (F2)
- ☒ Depleted Matrix (F3)
- ☐ Redox Dark Surface (F6)
- ☐ Depleted Dark Surface (F7)
- ☐ Redox Depressions (F8)

Indicators for Problematic Hydric Soils[3]:

- ☐ 2 cm Muck (A10)
- ☐ Red parent material (TF2)
- ☐ Very shallow dark surface (TF12)
- ☐ Other (Explain in Remarks)

[3]Indicators of hydrophytic vegetation and wetland hydrology must be present.

Restrictive Layer (if present):

Type:

Depth (inches):

Hydric Soil Present? Yes ☒ No ☐

Remarks: Soil at this location met NRCS hydric soil indicators.

HYDROLOGY

Wetland hydrology Indicators:

Primary Indicators (any one indicator is sufficient)

- ☐ Surface Water (A1)
- ☒ High Water Table (A2)
- ☒ Saturation (A3)
- ☐ Water marks (B1)
- ☐ Sediment Deposits (B2)
- ☐ Drift Deposits (B3)
- ☐ Algal Mat or Crust (B4)
- ☐ Iron Deposits (B5)
- ☐ Surface Soil Cracks (B6)
- ☐ Inundation Visible on Aerial Imagery (B7)
- ☐ Sparsely Vegetated Concave Surface (B8)
- ☐ Water-stained Leaves (B9) (**except MLRA 1, 2, 4A and 4B)**
- ☐ Salt Crust (B11)
- ☐ Aquatic Invertebrates (B13)
- ☐ Hydrogen Sulfide Odor (C1)
- ☐ Oxidized Rhizospheres along living roots (C3)
- ☐ Presence of Reduced Iron (C4)
- ☐ Recent Iron Reduction in Tilled Soils (C6)
- ☐ Stunted or Stresses Plants (D1) **(LRR A)**
- ☐ Other (Explain in Remarks)

Secondary Indicators (2 or more required)

- ☐ Water-stained (B9) **(MLRA 1,2,4A, and 4B)**
- ☐ Drainage Patterns (B10)
- ☐ Dry-season Water Table (C2)
- ☐ Saturation Visible on Aerial Imagery (C9)
- ☐ Geomorphic Position (D2)
- ☐ Shallow Aquitard (D3)
- ☐ Frost-heave Hummocks (D7)
- ☐ FAC-neutral (D5)

Field Observations:

Surface Water Present? Yes ☐ No ☒ Depth (inches):

Water Table Present? Yes ☒ No ☐ Depth (inches): -**4**

Saturation Present? Yes ☒ No ☐ Depth (inches): -**2** (include capillary fringe)

Wetland Hydrology Present?

Yes ☒ No ☐

Describe Recorded Data (stream gauge, monitoring well, aerial photos, previous inspections), if available:

Remarks: Wetland hydrology indicators were observed at this location.

WETLAND DETERMINATION DATA FORM – Western Mountain, Valley Coast Region

Project Site: Miles Sand and Gravel Haul Road	City/County: Skagit County	Sample Date: 11/02/21
Applicant/Owner: Miles Sand and Gravel	State: WA	Sample Point: SP2
Investigator: M. Porter; A. Pederson	Section/Township/Range: 34/36/04	
Landform (hillslope, terrace, etc):	Local Relief (concave, convex, none) :	Subregion: LRR A
Soil Map Unit Name: Skipopa silt loam 0-3% slopes (#124)		NWI Classification:

Are climatic/hydrologic conditions on the site typical of this time of year? Yes ☒ No ☐ (if no, explain in Remarks)

Are Vegetation ☐, Soil ☐, or Hydrology ☐ significantly disturbed? Are "Normal Circumstances" present? Yes ☒ No ☐

Are Vegetation ☐, Soil ☐, or Hydrology ☐ naturally problematic? (If needed, explain any answers in Remarks.)

SUMMARY OF FINDINGS – Attach site map showing sampling point locations, transects, important features, etc.

Hydrophytic Vegetation Present? Yes ☒ No ☐ Hydric Soil Present? Yes ☐ No ☒ Wetland Hydrology Present? Yes ☐ No ☒	**Is the Sampled Area within a Wetland?** **Yes ☐ No ☒**
Remarks: Upland plot adjacent to Wetland A. Positive indicators for all three parameters were not observed at this location.	

VEGETATION

Tree Stratum (Plot size: 30 feet)	Absolute % Cover	Indicator Status	Dominant Species?
Alnus rubra	20	FAC	☒
Fraungula purshiana	20	FAC	☒
Thuja plicata	10	FAC	☐
Pseudotsuga menziesii	10	FACU	☐
Total Cover:	60		
Sapling/Shrub Stratum (Plot size: 15 feet)			
Rubus spectabilis	45	FAC	☒
Acer circinatum	30	FAC	☒
		-	☐
		-	☐
		-	☐
Total Cover:	75		
Herb Stratum (Plot size: 5 feet)			
Rubus ursinus	50	FACU	☒
Polystichum munitum	5	FACU	☐
Tolmiea menziesii	5	FAC	☐
Maianthemum dilatatum	5	FAC	☐
		-	☐
		-	☐
Total Cover:	65		
Woody Vine Stratum (Plot size: 30 feet)			
		-	☐
		-	☐
Total Cover: % Bare Ground in Herb Stratum: 40	0		

Dominance Test worksheet Number of Dominant Species that are OBL, FACW, or FAC:	4 (A)
Total number of dominant species across all strata:	5 (AB)
Percent of dominant species that or OBL, FACW, FAC:	80 (A/AB)

Prevalence Index worksheet	
OBL species:	x 1=
FACW species:	x 2=
FAC species:	x 3=
FACU species:	x 4=
UPL species:	x 5=
Total: (A)	(B)
Prevalence Index = B/A =	

Hydrophytic Vegetation Indicators:

- ☒ Dominance Test is > 50%
- ☐ Prevalence Index is ≤3.0[1]
- ☐ Morphological Adaptations[1] (provide supporting data in Remarks or on a separate sheet)
- ☐ Wetland Non-Vascular Plants[1]
- ☐ Problematic Hydrophytic Vegetation[1]

[1]Indicators of hydric soil and wetland hydrology must be present.

Remarks: The majority of dominant species observed at this location were hydrophytic.	**Hydrophytic Vegetation Present?** **Yes ☒ No ☐**

SOIL

Sample Point: SP2

Profile Description: (Describe to the depth needed to document the indicator or confirm the absence of indicators.)

Depth	Soil Color		Redox Features					
(inches)	Color (moist)	%	Color (moist)	%	Type[1]	Loc[2]	Texture	Remarks
0-9	10YR 3/2	100			-	-	silt loam	
9-20	10YR 4/3	100			-	-	silt loam	
					-	-		
					-	-		
					-	-		
					-	-		

[1]Type: C=concentration D=depletion RM=reduced matrix [2]Location: PL=pore lining RC=root channel M=matrix

Hydric Soil Indicators: (applicable to all LRRs unless otherwise noted)

- ☐ Histosol (A1)
- ☐ Histic Epidedon (A2)
- ☐ Black Histic (A3)
- ☐ Hydrogen Sulfide (A4)
- ☐ Depleted Below Dark Surface (A11)
- ☐ Thick Dark Surface (A12)
- ☐ Sandy Mucky Mineral (S1)
- ☐ Sandy Gleyed Matrix (S4)
- ☐ Sandy Redox (S5)
- ☐ Stripped Matrix (S6)
- ☐ Loamy Mucky Mineral (F1) (except MLRA 1)
- ☐ Loamy Gleyed Matrix (F2)
- ☐ Depleted Matrix (F3)
- ☐ Redox Dark Surface (F6)
- ☐ Depleted Dark Surface (F7)
- ☐ Redox Depressions (F8)

Indicators for Problematic Hydric Soils[3]:

- ☐ 2 cm Muck (A10)
- ☐ Red parent material (TF2)
- ☐ Very shallow dark surface (TF12)
- ☐ Other (Explain in Remarks)

[3]Indicators of hydrophytic vegetation and wetland hydrology must be present.

Restrictive Layer (if present):

Type:

Depth (inches):

Hydric Soil Present? Yes ☐ No ☒

Remarks: Soil at this location did not meet NRCS hydric soil indicators.

HYDROLOGY

Wetland hydrology Indicators:

Primary Indicators (any one indicator is sufficient)

- ☐ Surface Water (A1)
- ☐ High Water Table (A2)
- ☐ Saturation (A3)
- ☐ Water marks (B1)
- ☐ Sediment Deposits (B2)
- ☐ Drift Deposits (B3)
- ☐ Algal Mat or Crust (B4)
- ☐ Iron Deposits (B5)
- ☐ Surface Soil Cracks (B6)
- ☐ Inundation Visible on Aerial Imagery (B7)
- ☐ Sparsely Vegetated Concave Surface (B8)
- ☐ Water-stained Leaves (B9) **(except MLRA 1, 2, 4A and 4B)**
- ☐ Salt Crust (B11)
- ☐ Aquatic Invertebrates (B13)
- ☐ Hydrogen Sulfide Odor (C1)
- ☐ Oxidized Rhizospheres along living roots (C3)
- ☐ Presence of Reduced Iron (C4)
- ☐ Recent Iron Reduction in Tilled Soils (C6)
- ☐ Stunted or Stresses Plants (D1) **(LRR A)**
- ☐ Other (Explain in Remarks)

Secondary Indicators (2 or more required)

- ☐ Water-stained (B9) **(MLRA 1,2,4A, and 4B)**
- ☐ Drainage Patterns (B10)
- ☐ Dry-season Water Table (C2)
- ☐ Saturation Visible on Aerial Imagery (C9)
- ☐ Geomorphic Position (D2)
- ☐ Shallow Aquitard (D3)
- ☐ Frost-heave Hummocks (D7)
- ☐ FAC-neutral (D5)

Field Observations:

Surface Water Present? Yes ☐ No ☒ Depth (inches):

Water Table Present? Yes ☐ No ☒ Depth (inches):

Saturation Present? Yes ☐ No ☒ Depth (inches): (include capillary fringe)

Wetland Hydrology Present?

Yes ☐ No ☒

Describe Recorded Data (stream gauge, monitoring well, aerial photos, previous inspections), if available:

Remarks: Wetland hydrology indicators were not observed at this location.

WETLAND DETERMINATION DATA FORM – Western Mountain, Valley Coast Region

Project Site: Miles Sand and Gravel Haul Road	City/County: Skagit County	Sample Date: 11/02/21
Applicant/Owner: Miles Sand and Gravel	State: WA	Sample Point: SP3
Investigator: M. Porter; A. Pederson	Section/Township/Range: 34/36/04	
Landform (hillslope, terrace, etc):	Local Relief (concave, convex, none) :	Subregion: LRR A
Soil Map Unit Name: Skipopa silt loam 0-3% slopes (#124)		NWI Classification:

Are climatic/hydrologic conditions on the site typical of this time of year? Yes ☒ No ☐ (if no, explain in Remarks)

Are Vegetation ☐, Soil ☐, or Hydrology ☐ significantly disturbed? Are "Normal Circumstances" present? Yes ☒ No ☐

Are Vegetation ☐, Soil ☐, or Hydrology ☐ naturally problematic? (If needed, explain any answers in Remarks.)

SUMMARY OF FINDINGS – Attach site map showing sampling point locations, transects, important features, etc.

Hydrophytic Vegetation Present? Yes ☒ No ☐ Hydric Soil Present? Yes ☒ No ☐ Wetland Hydrology Present? Yes ☒ No ☐	**Is the Sampled Area within a Wetland?** **Yes ☒ No ☐**
Remarks: Wetland C. Positive indicators for all three parameters were observed at this location.	

VEGETATION

Tree Stratum (Plot size: 30 feet)	Absolute % Cover	Indicator Status	Dominant Species?
Alnus rubra	25	FAC	☒
		-	☐
		-	☐
		-	☐
Total Cover:	25		
Sapling/Shrub Stratum (Plot size: 15 feet)			
Rubus spectabilis	15	FAC	☒
		-	☐
		-	☐
		-	☐
		-	☐
Total Cover:	15		
Herb Stratum (Plot size: 5 feet)			
Athyrium filix-femina	5	FAC	☒
Eqiusetum arvense	5	FAC	☒
		-	☐
		-	☐
		-	☐
		-	☐
Total Cover:	10		
Woody Vine Stratum (Plot size: 30 feet)			
		-	☐
		-	☐
Total Cover:	0		
% Bare Ground in Herb Stratum: 100			

Dominance Test worksheet Number of Dominant Species that are OBL, FACW, or FAC:	4 (A)
Total number of dominant species across all strata:	4 (AB)
Percent of dominant species that or OBL, FACW, FAC:	100 (A/AB)

Prevalence Index worksheet	
OBL species:	x 1=
FACW species:	x 2=
FAC species:	x 3=
FACU species:	x 4=
UPL species:	x 5=
Total: (A)	(B)
Prevalence Index = B/A =	

Hydrophytic Vegetation Indicators:

- ☒ Dominance Test is > 50%
- ☐ Prevalence Index is ≤3.0[1]
- ☐ Morphological Adaptations[1] (provide supporting data in Remarks or on a separate sheet)
- ☐ Wetland Non-Vascular Plants[1]
- ☐ Problematic Hydrophytic Vegetation[1]

[1]Indicators of hydric soil and wetland hydrology must be present.

Remarks: The majority of dominant species observed at this location were hydrophytic.	**Hydrophytic Vegetation Present?** **Yes ☒ No ☐**

SOIL

Sample Point: SP3

Profile Description: (Describe to the depth needed to document the indicator or confirm the absence of indicators.)

Depth	Soil Color		Redox Features					
(inches)	Color (moist)	%	Color (moist)	%	Type[1]	Loc[2]	Texture	Remarks
0-7	2.5Y 3/2	100			-	-	loamy clay	
7-20	5Y 4/1	80	7.5YR 3/4	20	-	-	clay	
					-	-		
					-	-		
					-	-		
					-	-		

[1]Type: C=concentration D=depletion RM=reduced matrix [2]Location: PL=pore lining RC=root channel M=matrix

Hydric Soil Indicators: (applicable to all LRRs unless otherwise noted)

- ☐ Histosol (A1)
- ☐ Histic Epidedon (A2)
- ☐ Black Histic (A3)
- ☐ Hydrogen Sulfide (A4)
- ☒ Depleted Below Dark Surface (A11)
- ☐ Thick Dark Surface (A12)
- ☐ Sandy Mucky Mineral (S1)
- ☐ Sandy Gleyed Matrix (S4)
- ☐ Sandy Redox (S5)
- ☐ Stripped Matrix (S6)
- ☐ Loamy Mucky Mineral (F1) (except MLRA 1)
- ☐ Loamy Gleyed Matrix (F2)
- ☒ Depleted Matrix (F3)
- ☐ Redox Dark Surface (F6)
- ☐ Depleted Dark Surface (F7)
- ☐ Redox Depressions (F8)

Indicators for Problematic Hydric Soils[3]:

- ☐ 2 cm Muck (A10)
- ☐ Red parent material (TF2)
- ☐ Very shallow dark surface (TF12)
- ☐ Other (Explain in Remarks)

[3]Indicators of hydrophytic vegetation and wetland hydrology must be present.

Restrictive Layer (if present):

Type:

Depth (inches):

Hydric Soil Present? Yes ☒ No ☐

Remarks: Soil at this location met NRCS hydric soil indicators.

HYDROLOGY

Wetland hydrology Indicators:

Primary Indicators (any one indicator is sufficient)

- ☐ Surface Water (A1)
- ☐ High Water Table (A2)
- ☒ Saturation (A3)
- ☐ Water marks (B1)
- ☐ Sediment Deposits (B2)
- ☐ Drift Deposits (B3)
- ☐ Algal Mat or Crust (B4)
- ☐ Iron Deposits (B5)
- ☐ Surface Soil Cracks (B6)
- ☐ Inundation Visible on Aerial Imagery (B7)
- ☐ Sparsely Vegetated Concave Surface (B8)
- ☐ Water-stained Leaves (B9) (**except MLRA 1, 2, 4A and 4B)**
- ☐ Salt Crust (B11)
- ☐ Aquatic Invertebrates (B13)
- ☐ Hydrogen Sulfide Odor (C1)
- ☐ Oxidized Rhizospheres along living roots (C3)
- ☐ Presence of Reduced Iron (C4)
- ☐ Recent Iron Reduction in Tilled Soils (C6)
- ☐ Stunted or Stresses Plants (D1) **(LRR A)**
- ☐ Other (Explain in Remarks)

Secondary Indicators (2 or more required)

- ☐ Water-stained (B9) **(MLRA 1,2,4A, and 4B)**
- ☐ Drainage Patterns (B10)
- ☐ Dry-season Water Table (C2)
- ☐ Saturation Visible on Aerial Imagery (C9)
- ☐ Geomorphic Position (D2)
- ☐ Shallow Aquitard (D3)
- ☐ Frost-heave Hummocks (D7)
- ☐ FAC-neutral (D5)

Field Observations:

Surface Water Present? Yes ☐ No ☒ Depth (inches):

Water Table Present? Yes ☐ No ☒ Depth (inches):

Saturation Present? Yes ☒ No ☐ Depth (inches): -**7** (include capillary fringe)

Wetland Hydrology Present?

Yes ☒ No ☐

Describe Recorded Data (stream gauge, monitoring well, aerial photos, previous inspections), if available:

Remarks: Wetland hydrology indicators were observed at this location.

WETLAND DETERMINATION DATA FORM – Western Mountain, Valley Coast Region

Project Site: Miles Sand and Gravel Haul Road	City/County: Skagit County	Sample Date: 11/02/21
Applicant/Owner: Miles Sand and Gravel	State: WA	Sample Point: SP4
Investigator: M. Porter; A. Pederson	Section/Township/Range: 34/36/04	
Landform (hillslope, terrace, etc):	Local Relief (concave, convex, none) :	Subregion: LRR A
Soil Map Unit Name: Skipopa silt loam 0-3% slopes (#124)		NWI Classification:

Are climatic/hydrologic conditions on the site typical of this time of year? Yes ☒ No ☐ (if no, explain in Remarks)

Are Vegetation ☐, Soil ☐, or Hydrology ☐ significantly disturbed? Are "Normal Circumstances" present? Yes ☒ No ☐

Are Vegetation ☐, Soil ☐, or Hydrology ☐ naturally problematic? (If needed, explain any answers in Remarks.)

SUMMARY OF FINDINGS – Attach site map showing sampling point locations, transects, important features, etc.

Hydrophytic Vegetation Present? Yes ☐ No ☒ Hydric Soil Present? Yes ☒ No ☐ Wetland Hydrology Present? Yes ☐ No ☒	**Is the Sampled Area within a Wetland?** **Yes ☐ No ☒**
Remarks: Upland plot adjacent to Wetland C. Positive indicators for all three parameters were not observed at this location.	

VEGETATION

Tree Stratum (Plot size: 30 feet)	Absolute % Cover	Indicator Status	Dominant Species?
Pseudotsuga menziesii	35	FACU	☒
Thuja plicata	25	FAC	☒
Alnus rubra	15	FAC	☒
		-	☐
Total Cover:	75		
Sapling/Shrub Stratum (Plot size: 15 feet)			
Rubus spectabilis	30	FAC	☒
		-	☐
		-	☐
		-	☐
		-	☐
Total Cover:	30		
Herb Stratum (Plot size: 5 feet)			
Polystichum munitum	40	FACU	☒
Rubus ursinus	25	FACU	☒
Athyrium filix-femina	2	FAC	☐
		-	☐
		-	☐
		-	☐
Total Cover:	67		
Woody Vine Stratum (Plot size: 30 feet)			
		-	☐
		-	☐
Total Cover: % Bare Ground in Herb Stratum: 50	0		

Dominance Test worksheet Number of Dominant Species that are OBL, FACW, or FAC:	3 (A)
Total number of dominant species across all strata:	6 (AB)
Percent of dominant species that or OBL, FACW, FAC:	50 (A/AB)

Prevalence Index worksheet	
OBL species:	x 1=
FACW species:	x 2=
FAC species: 70	x 3= 210
FACU species: 100	x 4= 400
UPL species:	x 5=
Total: 170 (A)	610 (B)
Prevalence Index = B/A =	

Hydrophytic Vegetation Indicators:

- ☐ Dominance Test is > 50%
- ☐ Prevalence Index is ≤3.0[1]
- ☐ Morphological Adaptations[1] (provide supporting data in Remarks or on a separate sheet)
- ☐ Wetland Non-Vascular Plants[1]
- ☐ Problematic Hydrophytic Vegetation[1]

[1]Indicators of hydric soil and wetland hydrology must be present.

Remarks: The majority of dominant species observed at this location were not hydrophytic.	**Hydrophytic Vegetation Present?** **Yes ☐ No ☒**

SOIL

Sample Point: SP4

Profile Description: (Describe to the depth needed to document the indicator or confirm the absence of indicators.)

Depth	Soil Color		Redox Features					
(inches)	Color (moist)	%	Color (moist)	%	Type[1]	Loc[2]	Texture	Remarks
0-9	10YR 3/2	100			-	-	silt loam	
9-20	2.5Y 5/2	70	10YR 4/6	30	C	M	clay	
					-	-		
					-	-		
					-	-		
					-	-		

[1]Type: C=concentration D=depletion RM=reduced matrix [2]Location: PL=pore lining RC=root channel M=matrix

Hydric Soil Indicators: (applicable to all LRRs unless otherwise noted)

- ☐ Histosol (A1)
- ☐ Histic Epidedon (A2)
- ☐ Black Histic (A3)
- ☐ Hydrogen Sulfide (A4)
- ☒ Depleted Below Dark Surface (A11)
- ☐ Thick Dark Surface (A12)
- ☐ Sandy Mucky Mineral (S1)
- ☐ Sandy Gleyed Matrix (S4)
- ☐ Sandy Redox (S5)
- ☐ Stripped Matrix (S6)
- ☐ Loamy Mucky Mineral (F1) (except MLRA 1)
- ☐ Loamy Gleyed Matrix (F2)
- ☒ Depleted Matrix (F3)
- ☐ Redox Dark Surface (F6)
- ☐ Depleted Dark Surface (F7)
- ☐ Redox Depressions (F8)

Indicators for Problematic Hydric Soils[3]:

- ☐ 2 cm Muck (A10)
- ☐ Red parent material (TF2)
- ☐ Very shallow dark surface (TF12)
- ☐ Other (Explain in Remarks)

[3]Indicators of hydrophytic vegetation and wetland hydrology must be present.

Restrictive Layer (if present):

Type:

Depth (inches):

Hydric Soil Present? Yes ☒ No ☐

Remarks: Soil at this location met NRCS hydric soil indicators.

HYDROLOGY

Wetland hydrology Indicators:

Primary Indicators (any one indicator is sufficient)

- ☐ Surface Water (A1)
- ☐ High Water Table (A2)
- ☐ Saturation (A3)
- ☐ Water marks (B1)
- ☐ Sediment Deposits (B2)
- ☐ Drift Deposits (B3)
- ☐ Algal Mat or Crust (B4)
- ☐ Iron Deposits (B5)
- ☐ Surface Soil Cracks (B6)
- ☐ Inundation Visible on Aerial Imagery (B7)
- ☐ Sparsely Vegetated Concave Surface (B8)
- ☐ Water-stained Leaves (B9) (**except MLRA 1, 2, 4A and 4B)**
- ☐ Salt Crust (B11)
- ☐ Aquatic Invertebrates (B13)
- ☐ Hydrogen Sulfide Odor (C1)
- ☐ Oxidized Rhizospheres along living roots (C3)
- ☐ Presence of Reduced Iron (C4)
- ☐ Recent Iron Reduction in Tilled Soils (C6)
- ☐ Stunted or Stresses Plants (D1) **(LRR A)**
- ☐ Other (Explain in Remarks)

Secondary Indicators (2 or more required)

- ☐ Water-stained (B9) **(MLRA 1,2,4A, and 4B)**
- ☐ Drainage Patterns (B10)
- ☐ Dry-season Water Table (C2)
- ☐ Saturation Visible on Aerial Imagery (C9)
- ☐ Geomorphic Position (D2)
- ☐ Shallow Aquitard (D3)
- ☐ Frost-heave Hummocks (D7)
- ☐ FAC-neutral (D5)

Field Observations:

Surface Water Present? Yes ☐ No ☒ Depth (inches):

Water Table Present? Yes ☐ No ☒ Depth (inches):

Saturation Present? Yes ☐ No ☒ Depth (inches): (include capillary fringe)

Wetland Hydrology Present?

Yes ☐ No ☒

Describe Recorded Data (stream gauge, monitoring well, aerial photos, previous inspections), if available:

Remarks: Wetland hydrology indicators were not observed at this location.

WETLAND DETERMINATION DATA FORM – Western Mountain, Valley Coast Region

Project Site: Miles Sand and Gravel Haul Road	City/County: Skagit County	Sample Date: 11/02/21
Applicant/Owner: Miles Sand and Gravel	State: WA	Sample Point: SP5
Investigator: M. Porter; A. Pederson	Section/Township/Range: 34/36/04	
Landform (hillslope, terrace, etc):	Local Relief (concave, convex, none) :	Subregion: LRR A
Soil Map Unit Name: Hoogdal silt loam 15-30% slopes (#68)		NWI Classification:

Are climatic/hydrologic conditions on the site typical of this time of year? Yes ☒ No ☐ (if no, explain in Remarks)

Are Vegetation ☐, Soil ☐, or Hydrology ☐ significantly disturbed? Are "Normal Circumstances" present? Yes ☒ No ☐

Are Vegetation ☐, Soil ☐, or Hydrology ☐ naturally problematic? (If needed, explain any answers in Remarks.)

SUMMARY OF FINDINGS – Attach site map showing sampling point locations, transects, important features, etc.

Hydrophytic Vegetation Present? Yes ☒ No ☐ Hydric Soil Present? Yes ☒ No ☐ Wetland Hydrology Present? Yes ☒ No ☐	**Is the Sampled Area within a Wetland?** **Yes ☐ No ☐**
Remarks: Wetland D. Positive indicators for all three parameters were observed at this location.	

VEGETATION

Tree Stratum (Plot size: 30 feet)	Absolute % Cover	Indicator Status	Dominant Species?
Populus balsamifera	30	FAC	☒
		-	☐
		-	☐
		-	☐
Total Cover:	30		
Sapling/Shrub Stratum (Plot size: 15 feet)			
Rubus spectabilis	25	FAC	☒
Lonicera involucrata	15	FAC	☒
Ribes lacustre	10	FAC	☒
		-	☐
		-	☐
Total Cover:	50		
Herb Stratum (Plot size: 5 feet)			
Tolmiea menziesii	10	FAC	☒
		-	☐
		-	☐
		-	☐
		-	☐
		-	☐
Total Cover:	10		
Woody Vine Stratum (Plot size: 30 feet)			
		-	☐
		-	☐
Total Cover:	0		
% Bare Ground in Herb Stratum: 90			

Dominance Test worksheet Number of Dominant Species that are OBL, FACW, or FAC:	5 (A)
Total number of dominant species across all strata:	5 (AB)
Percent of dominant species that or OBL, FACW, FAC:	100 (A/AB)

Prevalence Index worksheet	
OBL species:	x 1=
FACW species:	x 2=
FAC species:	x 3=
FACU species:	x 4=
UPL species:	x 5=
Total: (A)	(B)
Prevalence Index = B/A =	

Hydrophytic Vegetation Indicators:

- ☒ Dominance Test is > 50%
- ☐ Prevalence Index is ≤3.0[1]
- ☐ Morphological Adaptations[1] (provide supporting data in Remarks or on a separate sheet)
- ☐ Wetland Non-Vascular Plants[1]
- ☐ Problematic Hydrophytic Vegetation[1]

[1]Indicators of hydric soil and wetland hydrology must be present.

Remarks: The majority of dominant species observed at this location were hydrophytic.	**Hydrophytic Vegetation Present?** **Yes ☒ No ☐**

SOIL

Sample Point: SP5

Profile Description: (Describe to the depth needed to document the indicator or confirm the absence of indicators.)

Depth	Soil Color		Redox Features					
(inches)	Color (moist)	%	Color (moist)	%	Type[1]	Loc[2]	Texture	Remarks
0-11	10YR 3/2	100			-	-	silt loam	
11-20	2.5Y 5/1	65	10YR 4/6	35	C	M	loamy clay	
					-	-		
					-	-		
					-	-		
					-	-		

[1]Type: C=concentration D=depletion RM=reduced matrix [2]Location: PL=pore lining RC=root channel M=matrix

Hydric Soil Indicators: (applicable to all LRRs unless otherwise noted)

- ☐ Histosol (A1)
- ☐ Histic Epidedon (A2)
- ☐ Black Histic (A3)
- ☐ Hydrogen Sulfide (A4)
- ☒ Depleted Below Dark Surface (A11)
- ☐ Thick Dark Surface (A12)
- ☐ Sandy Mucky Mineral (S1)
- ☐ Sandy Gleyed Matrix (S4)
- ☐ Sandy Redox (S5)
- ☐ Stripped Matrix (S6)
- ☐ Loamy Mucky Mineral (F1) (except MLRA 1)
- ☐ Loamy Gleyed Matrix (F2)
- ☐ Depleted Matrix (F3)
- ☐ Redox Dark Surface (F6)
- ☐ Depleted Dark Surface (F7)
- ☐ Redox Depressions (F8)

Indicators for Problematic Hydric Soils[3]:

- ☐ 2 cm Muck (A10)
- ☐ Red parent material (TF2)
- ☐ Very shallow dark surface (TF12)
- ☐ Other (Explain in Remarks)

[3]Indicators of hydrophytic vegetation and wetland hydrology must be present.

Restrictive Layer (if present):

Type:

Depth (inches):

Hydric Soil Present? Yes ☒ No ☐

Remarks: Soil at this location met NRCS hydric soil indicators.

HYDROLOGY

Wetland hydrology Indicators:

Primary Indicators (any one indicator is sufficient)

- ☐ Surface Water (A1)
- ☐ High Water Table (A2)
- ☒ Saturation (A3)
- ☐ Water marks (B1)
- ☐ Sediment Deposits (B2)
- ☐ Drift Deposits (B3)
- ☐ Algal Mat or Crust (B4)
- ☐ Iron Deposits (B5)
- ☐ Surface Soil Cracks (B6)
- ☐ Inundation Visible on Aerial Imagery (B7)
- ☒ Sparsely Vegetated Concave Surface (B8)
- ☐ Water-stained Leaves (B9) (**except MLRA 1, 2, 4A and 4B)**
- ☐ Salt Crust (B11)
- ☐ Aquatic Invertebrates (B13)
- ☐ Hydrogen Sulfide Odor (C1)
- ☐ Oxidized Rhizospheres along living roots (C3)
- ☐ Presence of Reduced Iron (C4)
- ☐ Recent Iron Reduction in Tilled Soils (C6)
- ☐ Stunted or Stresses Plants (D1) **(LRR A)**
- ☐ Other (Explain in Remarks)

Secondary Indicators (2 or more required)

- ☒ Water-stained (B9) **(MLRA 1,2,4A, and 4B)**
- ☐ Drainage Patterns (B10)
- ☐ Dry-season Water Table (C2)
- ☐ Saturation Visible on Aerial Imagery (C9)
- ☒ Geomorphic Position (D2)
- ☐ Shallow Aquitard (D3)
- ☐ Frost-heave Hummocks (D7)
- ☐ FAC-neutral (D5)

Field Observations:

Surface Water Present? Yes ☐ No ☒ Depth (inches):

Water Table Present? Yes ☒ No ☐ Depth (inches): **-15**

Saturation Present? Yes ☒ No ☐ Depth (inches): **-11** (include capillary fringe)

Wetland Hydrology Present?

Yes ☒ No ☐

Describe Recorded Data (stream gauge, monitoring well, aerial photos, previous inspections), if available:

Remarks: Wetland hydrology indicators were observed at this location. Water table likely to be higher later in the wet season.

WETLAND DETERMINATION DATA FORM – Western Mountain, Valley Coast Region

Project Site: Miles Sand and Gravel Haul Road	City/County: Skagit County	Sample Date: 11/02/21
Applicant/Owner: Miles Sand and Gravel	State: WA	Sample Point: SP6
Investigator: M. Porter; A. Pederson	Section/Township/Range: 34/36/04	
Landform (hillslope, terrace, etc):	Local Relief (concave, convex, none) :	Subregion: LRR A
Soil Map Unit Name: Skipopa silt loam 0-3% slopes (#124)		NWI Classification:

Are climatic/hydrologic conditions on the site typical of this time of year? Yes ☒ No ☐ (if no, explain in Remarks)

Are Vegetation ☐, Soil ☐, or Hydrology ☐ significantly disturbed? Are "Normal Circumstances" present? Yes ☒ No ☐

Are Vegetation ☐, Soil ☐, or Hydrology ☐ naturally problematic? (If needed, explain any answers in Remarks.)

SUMMARY OF FINDINGS – Attach site map showing sampling point locations, transects, important features, etc.

Hydrophytic Vegetation Present? Yes ☒ No ☐ Hydric Soil Present? Yes ☐ No ☒ Wetland Hydrology Present? Yes ☒ No ☐	**Is the Sampled Area within a Wetland?** **Yes ☐ No ☒**
Remarks: Sample plot in Stream 4. Positive indicators for all three parameters were not observed at this location.	

VEGETATION

Tree Stratum (Plot size: 30 feet)	Absolute % Cover	Indicator Status	Dominant Species?
Alnus rubra	30	FAC	☒
Pseudotsuga menziesii	10	FACU	☐
Populus balsamifera	10	FAC	☐
Acer macrophyllum	5	FACU	☐
Betula papyrifera	5	FAC	
Total Cover:	60		
Sapling/Shrub Stratum (Plot size: 15 feet)			
Rubus spectabilis	40	FAC	☒
		-	☐
		-	☐
		-	☐
		-	☐
Total Cover:	40		
Herb Stratum (Plot size: 5 feet)			
Polystichum munitum	40	FACU	☒
Tolmiea menziesii	2	FAC	☐
		-	☐
		-	☐
		-	☐
		-	☐
Total Cover:	42		
Woody Vine Stratum (Plot size: 30 feet)			
		-	☐
		-	☐
Total Cover:	0		
% Bare Ground in Herb Stratum: 98			

Dominance Test worksheet Number of Dominant Species that are OBL, FACW, or FAC:	2 (A)
Total number of dominant species across all strata:	3 (AB)
Percent of dominant species that or OBL, FACW, FAC:	66 (A/AB)

Prevalence Index worksheet

OBL species:	x 1=
FACW species:	x 2=
FAC species:	x 3=
FACU species:	x 4=
UPL species:	x 5=
Total: (A)	(B)

Prevalence Index = B/A =

Hydrophytic Vegetation Indicators:

- ☒ Dominance Test is > 50%
- ☐ Prevalence Index is ≤3.0[1]
- ☐ Morphological Adaptations[1] (provide supporting data in Remarks or on a separate sheet)
- ☐ Wetland Non-Vascular Plants[1]
- ☐ Problematic Hydrophytic Vegetation[1]

[1]Indicators of hydric soil and wetland hydrology must be present.

Remarks: The majority of dominant species observed at this location were hydrophytic.

Hydrophytic Vegetation Present?

Yes ☒ No ☐

SOIL

Sample Point: SP6

Profile Description: (Describe to the depth needed to document the indicator or confirm the absence of indicators.)

Depth	Soil Color		Redox Features					
(inches)	Color (moist)	%	Color (moist)	%	Type[1]	Loc[2]	Texture	Remarks
0-7	10YR 3/2	100			-	-	clay loam	
7-11	10YR 5/3	100			-	-	clay loam	
11-16	2.5Y 5/3	70	2.5Y 6/2	30	C	M	clay	
					-	-		
					-	-		
					-	-		

[1]Type: C=concentration D=depletion RM=reduced matrix [2]Location: PL=pore lining RC=root channel M=matrix

Hydric Soil Indicators: (applicable to all LRRs unless otherwise noted)

- ☐ Histosol (A1)
- ☐ Histic Epidedon (A2)
- ☐ Black Histic (A3)
- ☐ Hydrogen Sulfide (A4)
- ☐ Depleted Below Dark Surface (A11)
- ☐ Thick Dark Surface (A12)
- ☐ Sandy Mucky Mineral (S1)
- ☐ Sandy Gleyed Matrix (S4)
- ☐ Sandy Redox (S5)
- ☐ Stripped Matrix (S6)
- ☐ Loamy Mucky Mineral (F1) (except MLRA 1)
- ☐ Loamy Gleyed Matrix (F2)
- ☐ Depleted Matrix (F3)
- ☐ Redox Dark Surface (F6)
- ☐ Depleted Dark Surface (F7)
- ☐ Redox Depressions (F8)

Indicators for Problematic Hydric Soils[3]:

- ☐ 2 cm Muck (A10)
- ☐ Red parent material (TF2)
- ☐ Very shallow dark surface (TF12)
- ☐ Other (Explain in Remarks)

[3]Indicators of hydrophytic vegetation and wetland hydrology must be present.

Restrictive Layer (if present):

Type:

Depth (inches):

Hydric Soil Present? Yes ☐ No ☒

Remarks: Soil at this location did not meet NRCS hydric soil indicators.

HYDROLOGY

Wetland hydrology Indicators:

Primary Indicators (any one indicator is sufficient)

- ☐ Surface Water (A1)
- ☐ High Water Table (A2)
- ☒ Saturation (A3)
- ☐ Water marks (B1)
- ☐ Sediment Deposits (B2)
- ☐ Drift Deposits (B3)
- ☐ Algal Mat or Crust (B4)
- ☐ Iron Deposits (B5)
- ☐ Surface Soil Cracks (B6)
- ☐ Inundation Visible on Aerial Imagery (B7)
- ☐ Sparsely Vegetated Concave Surface (B8)
- ☐ Water-stained Leaves (B9) (**except MLRA 1, 2, 4A and 4B)**
- ☐ Salt Crust (B11)
- ☐ Aquatic Invertebrates (B13)
- ☐ Hydrogen Sulfide Odor (C1)
- ☐ Oxidized Rhizospheres along living roots (C3)
- ☐ Presence of Reduced Iron (C4)
- ☐ Recent Iron Reduction in Tilled Soils (C6)
- ☐ Stunted or Stresses Plants (D1) **(LRR A)**
- ☐ Other (Explain in Remarks)

Secondary Indicators (2 or more required)

- ☐ Water-stained (B9) **(MLRA 1,2,4A, and 4B)**
- ☐ Drainage Patterns (B10)
- ☐ Dry-season Water Table (C2)
- ☐ Saturation Visible on Aerial Imagery (C9)
- ☐ Geomorphic Position (D2)
- ☐ Shallow Aquitard (D3)
- ☐ Frost-heave Hummocks (D7)
- ☐ FAC-neutral (D5)

Field Observations:

Surface Water Present? Yes ☐ No ☒ Depth (inches):

Water Table Present? Yes ☐ No ☒ Depth (inches):

Saturation Present? Yes ☒ No ☐ Depth (inches): 0-7 (include capillary fringe)

Wetland Hydrology Present?

Yes ☒ No ☐

Describe Recorded Data (stream gauge, monitoring well, aerial photos, previous inspections), if available:

Remarks: Hydrology indicators were observed at this location. Hydrology remained similar during later site visit (12/2), flagged area as Stream 4.

WETLAND DETERMINATION DATA FORM – Western Mountain, Valley Coast Region

Project Site: Miles Sand and Gravel Haul Road	City/County: Skagit County	Sample Date: 11/02/21
Applicant/Owner: Miles Sand and Gravel	State: WA	Sample Point: SP7
Investigator: M. Porter; A. Pederson	Section/Township/Range: 34/36/04	
Landform (hillslope, terrace, etc):	Local Relief (concave, convex, none) :	Subregion: LRR A
Soil Map Unit Name: Skipopa silt loam 0-3% slopes (#124)		NWI Classification:

Are climatic/hydrologic conditions on the site typical of this time of year? Yes ☒ No ☐ (if no, explain in Remarks)

Are Vegetation ☐, Soil ☐, or Hydrology ☐ significantly disturbed? Are "Normal Circumstances" present? Yes ☒ No ☐

Are Vegetation ☐, Soil ☐, or Hydrology ☐ naturally problematic? (If needed, explain any answers in Remarks.)

SUMMARY OF FINDINGS – Attach site map showing sampling point locations, transects, important features, etc.

Hydrophytic Vegetation Present? Yes ☒ No ☐ Hydric Soil Present? Yes ☐ No ☒ Wetland Hydrology Present? Yes ☒ No ☐	**Is the Sampled Area within a Wetland?** **Yes ☒ No ☐**
Remarks: Wetland E. Positive indicators for vegetation and hydrology present. Soils were reduced with concentrations at -12 inches but soil does not meet hydric indicators. Wetland determination made based on hydrology and best professional judgement.	

VEGETATION

Tree Stratum (Plot size: 30 feet)	Absolute % Cover	Indicator Status	Dominant Species?
Populus balsamifera	40	FAC	☒
Alnus rubra	10	FAC	☒
		-	☐
		-	☐
Total Cover:	50		
Sapling/Shrub Stratum (Plot size: 15 feet)			
Lonicera involucrata	50	FAC	☒
Rubus spectabilis	40	FAC	☒
		-	☐
		-	☐
		-	☐
Total Cover:	90		
Herb Stratum (Plot size: 5 feet)			
Rubus ursinus	30	FACU	☒
		-	☐
		-	☐
		-	☐
		-	☐
		-	☐
Total Cover:	30		
Woody Vine Stratum (Plot size: 30 feet)			
		-	☐
		-	☐
Total Cover: % Bare Ground in Herb Stratum: 70	0		

Dominance Test worksheet Number of Dominant Species that are OBL, FACW, or FAC:	4 (A)
Total number of dominant species across all strata:	5 (AB)
Percent of dominant species that or OBL, FACW, FAC:	80 (A/AB)

Prevalence Index worksheet	
OBL species:	x 1=
FACW species:	x 2=
FAC species:	x 3=
FACU species:	x 4=
UPL species:	x 5=
Total: (A)	(B)
Prevalence Index = B/A =	

Hydrophytic Vegetation Indicators:

- ☒ Dominance Test is > 50%
- ☐ Prevalence Index is ≤3.0[1]
- ☐ Morphological Adaptations[1] (provide supporting data in Remarks or on a separate sheet)
- ☐ Wetland Non-Vascular Plants[1]
- ☐ Problematic Hydrophytic Vegetation[1]

[1]Indicators of hydric soil and wetland hydrology must be present.

Remarks: The majority of dominant species observed at this location were hydrophytic.

Hydrophytic Vegetation Present?

Yes ☒ No ☐

SOIL

Sample Point: SP7

Profile Description: (Describe to the depth needed to document the indicator or confirm the absence of indicators.)

Depth	Soil Color		Redox Features					
(inches)	Color (moist)	%	Color (moist)	%	Type[1]	Loc[2]	Texture	Remarks
0-12	10YR 4/1	100			-	-	silt loam	
12-16	10YR 3/1	90	10YR 3/4	10	C	M	clay silt loam	
					-	-		
					-	-		
					-	-		
					-	-		

[1]Type: C=concentration D=depletion RM=reduced matrix [2]Location: PL=pore lining RC=root channel M=matrix

Hydric Soil Indicators: (applicable to all LRRs unless otherwise noted)

- ☐ Histosol (A1)
- ☐ Histic Epidedon (A2)
- ☐ Black Histic (A3)
- ☐ Hydrogen Sulfide (A4)
- ☐ Depleted Below Dark Surface (A11)
- ☐ Thick Dark Surface (A12)
- ☐ Sandy Mucky Mineral (S1)
- ☐ Sandy Gleyed Matrix (S4)
- ☐ Sandy Redox (S5)
- ☐ Stripped Matrix (S6)
- ☐ Loamy Mucky Mineral (F1) (except MLRA 1)
- ☐ Loamy Gleyed Matrix (F2)
- ☐ Depleted Matrix (F3)
- ☐ Redox Dark Surface (F6)
- ☐ Depleted Dark Surface (F7)
- ☐ Redox Depressions (F8)

Indicators for Problematic Hydric Soils[3]:

- ☐ 2 cm Muck (A10)
- ☐ Red parent material (TF2)
- ☐ Very shallow dark surface (TF12)
- ☐ Other (Explain in Remarks)

[3]Indicators of hydrophytic vegetation and wetland hydrology must be present.

Restrictive Layer (if present):

Type:

Depth (inches):

Hydric Soil Present? Yes ☐ No ☒

Remarks: Soil at this location did not meet NRCS hydric soil indicators.

HYDROLOGY

Wetland hydrology Indicators:

Primary Indicators (any one indicator is sufficient)

- ☐ Surface Water (A1)
- ☒ High Water Table (A2)
- ☒ Saturation (A3)
- ☐ Water marks (B1)
- ☐ Sediment Deposits (B2)
- ☐ Drift Deposits (B3)
- ☐ Algal Mat or Crust (B4)
- ☐ Iron Deposits (B5)
- ☐ Surface Soil Cracks (B6)
- ☐ Inundation Visible on Aerial Imagery (B7)
- ☐ Sparsely Vegetated Concave Surface (B8)
- ☐ Water-stained Leaves (B9) **(except MLRA 1, 2, 4A and 4B)**
- ☐ Salt Crust (B11)
- ☐ Aquatic Invertebrates (B13)
- ☐ Hydrogen Sulfide Odor (C1)
- ☐ Oxidized Rhizospheres along living roots (C3)
- ☐ Presence of Reduced Iron (C4)
- ☐ Recent Iron Reduction in Tilled Soils (C6)
- ☐ Stunted or Stresses Plants (D1) **(LRR A)**
- ☐ Other (Explain in Remarks)

Secondary Indicators (2 or more required)

- ☐ Water-stained (B9) **(MLRA 1,2,4A, and 4B)**
- ☐ Drainage Patterns (B10)
- ☐ Dry-season Water Table (C2)
- ☐ Saturation Visible on Aerial Imagery (C9)
- ☐ Geomorphic Position (D2)
- ☐ Shallow Aquitard (D3)
- ☐ Frost-heave Hummocks (D7)
- ☐ FAC-neutral (D5)

Field Observations:

Surface Water Present? Yes ☐ No ☒ Depth (inches):

Water Table Present? Yes ☒ No ☐ Depth (inches): **0**

Saturation Present? Yes ☒ No ☐ Depth (inches): **0** (include capillary fringe)

Wetland Hydrology Present?

Yes ☒ No ☐

Describe Recorded Data (stream gauge, monitoring well, aerial photos, previous inspections), if available:

Remarks: Wetland hydrology indicators were observed at this location.

WETLAND DETERMINATION DATA FORM – Western Mountain, Valley Coast Region

Project Site: Miles Sand and Gravel Haul Road	City/County: Skagit County	Sample Date: 11/02/21
Applicant/Owner: Miles Sand and Gravel	State: WA	Sample Point: SP8
Investigator: M. Porter; A. Pederson	Section/Township/Range: 34/36/04	
Landform (hillslope, terrace, etc):	Local Relief (concave, convex, none) :	Subregion: LRR A
Soil Map Unit Name: Skipopa silt loam 0-3% slopes (#124)		NWI Classification:

Are climatic/hydrologic conditions on the site typical of this time of year? Yes ☒ No ☐ (if no, explain in Remarks)

Are Vegetation ☐, Soil ☐, or Hydrology ☐ significantly disturbed? Are "Normal Circumstances" present? Yes ☒ No ☐

Are Vegetation ☐, Soil ☐, or Hydrology ☐ naturally problematic? (If needed, explain any answers in Remarks.)

SUMMARY OF FINDINGS – Attach site map showing sampling point locations, transects, important features, etc.

Hydrophytic Vegetation Present? Yes ☐ No ☒ Hydric Soil Present? Yes ☐ No ☒ Wetland Hydrology Present? Yes ☐ No ☒	**Is the Sampled Area within a Wetland?** **Yes ☐ No ☒**
Remarks: Upland plot adjacent to Wetland E. Positive indicators for all three parameters were not observed at this location.	

VEGETATION

Tree Stratum (Plot size: 30 feet)	Absolute % Cover	Indicator Status	Dominant Species?
Populus balsamifera	30	FAC	☒
Pseudotsuga menziesii	15	FACU	☒
Acer macrophyllum	10	FACU	☐
Alnus rubra	5	FAC	☐
Total Cover:	60		
Sapling/Shrub Stratum (Plot size: 15 feet)			
Rubus spectaibilis	25	FAC	☒
Ribes lacustre	10	FAC	☒
		-	☐
		-	☐
		-	☐
Total Cover:	35		
Herb Stratum (Plot size: 5 feet)			
Polystichum munitum	40	FACU	☒
Rubus ursinus	20	FACU	☒
		-	☐
		-	☐
		-	☐
		-	☐
Total Cover:	60		
Woody Vine Stratum (Plot size: 30 feet)			
		-	☐
		-	☐
Total Cover: % Bare Ground in Herb Stratum: 40	0		

Dominance Test worksheet Number of Dominant Species that are OBL, FACW, or FAC:	3 (A)
Total number of dominant species across all strata:	6 (AB)
Percent of dominant species that or OBL, FACW, FAC:	50 (A/AB)

Prevalence Index worksheet	
OBL species:	x 1=
FACW species:	x 2=
FAC species:	x 3=
FACU species:	x 4=
UPL species:	x 5=
Total: (A)	(B)
Prevalence Index = B/A =	

Hydrophytic Vegetation Indicators:

- ☐ Dominance Test is > 50%
- ☐ Prevalence Index is ≤3.0[1]
- ☐ Morphological Adaptations[1] (provide supporting data in Remarks or on a separate sheet)
- ☐ Wetland Non-Vascular Plants[1]
- ☐ Problematic Hydrophytic Vegetation[1]

[1]Indicators of hydric soil and wetland hydrology must be present.

Remarks: The majority of dominant species observed at this location were not hydrophytic.	**Hydrophytic Vegetation Present?** **Yes ☐ No ☒**

SOIL

Sample Point: SP8

Profile Description: (Describe to the depth needed to document the indicator or confirm the absence of indicators.)

Depth	Soil Color		Redox Features					
(inches)	Color (moist)	%	Color (moist)	%	Type[1]	Loc[2]	Texture	Remarks
0-7	10YR 3/2	100			-	-	clay loam	
7-11	10YR 5/3	100			-	-	clay loam	
11-16	2.5Y 5/3	70	2.5Y 6/2	30	D	M	clay	
					-	-		
					-	-		
					-	-		

[1]Type: C=concentration D=depletion RM=reduced matrix [2]Location: PL=pore lining RC=root channel M=matrix

Hydric Soil Indicators: (applicable to all LRRs unless otherwise noted)

- ☐ Histosol (A1)
- ☐ Histic Epidedon (A2)
- ☐ Black Histic (A3)
- ☐ Hydrogen Sulfide (A4)
- ☐ Depleted Below Dark Surface (A11)
- ☐ Thick Dark Surface (A12)
- ☐ Sandy Mucky Mineral (S1)
- ☐ Sandy Gleyed Matrix (S4)
- ☐ Sandy Redox (S5)
- ☐ Stripped Matrix (S6)
- ☐ Loamy Mucky Mineral (F1) (except MLRA 1)
- ☐ Loamy Gleyed Matrix (F2)
- ☐ Depleted Matrix (F3)
- ☐ Redox Dark Surface (F6)
- ☐ Depleted Dark Surface (F7)
- ☐ Redox Depressions (F8)

Indicators for Problematic Hydric Soils[3]:

- ☐ 2 cm Muck (A10)
- ☐ Red parent material (TF2)
- ☐ Very shallow dark surface (TF12)
- ☐ Other (Explain in Remarks)

[3]Indicators of hydrophytic vegetation and wetland hydrology must be present.

Restrictive Layer (if present):

Type:

Depth (inches):

Hydric Soil Present? Yes ☐ No ☒

Remarks: Soil at this location did not meet NRCS hydric soil indicators.

HYDROLOGY

Wetland hydrology Indicators:

Primary Indicators (any one indicator is sufficient)

- ☐ Surface Water (A1)
- ☐ High Water Table (A2)
- ☐ Saturation (A3)
- ☐ Water marks (B1)
- ☐ Sediment Deposits (B2)
- ☐ Drift Deposits (B3)
- ☐ Algal Mat or Crust (B4)
- ☐ Iron Deposits (B5)
- ☐ Surface Soil Cracks (B6)
- ☐ Inundation Visible on Aerial Imagery (B7)
- ☐ Sparsely Vegetated Concave Surface (B8)
- ☐ Water-stained Leaves (B9) (**except MLRA 1, 2, 4A and 4B)**
- ☐ Salt Crust (B11)
- ☐ Aquatic Invertebrates (B13)
- ☐ Hydrogen Sulfide Odor (C1)
- ☐ Oxidized Rhizospheres along living roots (C3)
- ☐ Presence of Reduced Iron (C4)
- ☐ Recent Iron Reduction in Tilled Soils (C6)
- ☐ Stunted or Stresses Plants (D1) **(LRR A)**
- ☐ Other (Explain in Remarks)

Secondary Indicators (2 or more required)

- ☐ Water-stained (B9) **(MLRA 1,2,4A, and 4B)**
- ☐ Drainage Patterns (B10)
- ☐ Dry-season Water Table (C2)
- ☐ Saturation Visible on Aerial Imagery (C9)
- ☐ Geomorphic Position (D2)
- ☐ Shallow Aquitard (D3)
- ☐ Frost-heave Hummocks (D7)
- ☐ FAC-neutral (D5)

Field Observations:

Surface Water Present? Yes ☐ No ☒ Depth (inches):

Water Table Present? Yes ☐ No ☒ Depth (inches):

Saturation Present? Yes ☐ No ☒ Depth (inches): (include capillary fringe)

Wetland Hydrology Present?

Yes ☐ No ☒

Describe Recorded Data (stream gauge, monitoring well, aerial photos, previous inspections), if available:

Remarks: Wetland hydrology indicators were not observed at this location.

WETLAND DETERMINATION DATA FORM – Western Mountain, Valley Coast Region

Project Site: Miles Sand and Gravel Haul Road	City/County: Skagit County	Sample Date: 11/08/21
Applicant/Owner: Miles Sand and Gravel	State: WA	Sample Point: SP9
Investigator: M. Porter; A. Pederson	Section/Township/Range: 34/36/04	
Landform (hillslope, terrace, etc):	Local Relief (concave, convex, none) :	Subregion: LRR A
Soil Map Unit Name: Skipopa silt loam 0-3% slopes (#124)		NWI Classification:

Are climatic/hydrologic conditions on the site typical of this time of year? Yes ☒ No ☐ (if no, explain in Remarks)

Are Vegetation ☐, Soil ☐, or Hydrology ☐ significantly disturbed? Are "Normal Circumstances" present? Yes ☒ No ☐

Are Vegetation ☐, Soil ☐, or Hydrology ☐ naturally problematic? (If needed, explain any answers in Remarks.)

SUMMARY OF FINDINGS – Attach site map showing sampling point locations, transects, important features, etc.

Hydrophytic Vegetation Present? Yes ☒ No ☐ Hydric Soil Present? Yes ☒ No ☐ Wetland Hydrology Present? Yes ☒ No ☐	**Is the Sampled Area within a Wetland?** **Yes ☒ No ☐**
Remarks: Wetland F. Positive indicators for all three parameters were observed at this location.	

VEGETATION

Tree Stratum (Plot size: 30 feet)	Absolute % Cover	Indicator Status	Dominant Species?
Alnus rubra	35	FAC	☒
Thuja plicata	25	FAC	☒
		-	☐
		-	☐
Total Cover:	60		
Sapling/Shrub Stratum (Plot size: 15 feet)			
Rubus spectabilis	45	FAC	☒
Lonicera involucrata	10	FAC	☐
		-	☐
		-	☐
		-	☐
Total Cover:	55		
Herb Stratum (Plot size: 5 feet)			
Tolmiea menziesii	70	FAC	☒
Rubus ursinus	40	FACU	☒
Glyceria sp.	30	FACW	☒
Equisetum telmateia	5	FACW	☐
		-	☐
		-	☐
Total Cover:	145		
Woody Vine Stratum (Plot size: 30 feet)			
		-	☐
		-	☐
Total Cover:	0		
% Bare Ground in Herb Stratum: 25			

Dominance Test worksheet Number of Dominant Species that are OBL, FACW, or FAC:	5 (A)
Total number of dominant species across all strata:	6 (AB)
Percent of dominant species that or OBL, FACW, FAC:	83 (A/AB)

Prevalence Index worksheet

OBL species:	x 1=
FACW species:	x 2=
FAC species:	x 3=
FACU species:	x 4=
UPL species:	x 5=
Total: (A)	(B)

Prevalence Index = B/A =

Hydrophytic Vegetation Indicators:

- ☒ Dominance Test is > 50%
- ☐ Prevalence Index is ≤3.0[1]
- ☐ Morphological Adaptations[1] (provide supporting data in Remarks or on a separate sheet)
- ☐ Wetland Non-Vascular Plants[1]
- ☐ Problematic Hydrophytic Vegetation[1]

[1]Indicators of hydric soil and wetland hydrology must be present.

Remarks: The majority of dominant species observed at this location were hydrophytic.	**Hydrophytic Vegetation Present?** **Yes ☒ No ☐**

SOIL

Sample Point: SP9

Profile Description: (Describe to the depth needed to document the indicator or confirm the absence of indicators.)

Depth	Soil Color		Redox Features					
(inches)	Color (moist)	%	Color (moist)	%	Type[1]	Loc[2]	Texture	Remarks
0-6	5Y 5/1	85	2.5Y 4/3	15	C	M	clay	
6-20	2.5Y 3/2	40	5Y 5/1	60	RM	M	clay	
					-	-		
					-	-		
					-	-		
					-	-		

[1]Type: C=concentration D=depletion RM=reduced matrix [2]Location: PL=pore lining RC=root channel M=matrix

Hydric Soil Indicators: (applicable to all LRRs unless otherwise noted)

- ☐ Histosol (A1)
- ☐ Histic Epidedon (A2)
- ☐ Black Histic (A3)
- ☐ Hydrogen Sulfide (A4)
- ☐ Depleted Below Dark Surface (A11)
- ☐ Thick Dark Surface (A12)
- ☐ Sandy Mucky Mineral (S1)
- ☐ Sandy Gleyed Matrix (S4)
- ☐ Sandy Redox (S5)
- ☐ Stripped Matrix (S6)
- ☐ Loamy Mucky Mineral (F1) (except MLRA 1)
- ☐ Loamy Gleyed Matrix (F2)
- ☒ Depleted Matrix (F3)
- ☐ Redox Dark Surface (F6)
- ☐ Depleted Dark Surface (F7)
- ☐ Redox Depressions (F8)

Indicators for Problematic Hydric Soils[3]:

- ☐ 2 cm Muck (A10)
- ☐ Red parent material (TF2)
- ☐ Very shallow dark surface (TF12)
- ☐ Other (Explain in Remarks)

[3]Indicators of hydrophytic vegetation and wetland hydrology must be present.

Restrictive Layer (if present):

Type: Clay

Depth (inches): 6

Hydric Soil Present? Yes ☒ No ☐

Remarks: Soil at this location met NRCS hydric soil indicators.

HYDROLOGY

Wetland hydrology Indicators:

Primary Indicators (any one indicator is sufficient)

- ☐ Surface Water (A1)
- ☐ High Water Table (A2)
- ☒ Saturation (A3)
- ☐ Water marks (B1)
- ☐ Sediment Deposits (B2)
- ☐ Drift Deposits (B3)
- ☐ Algal Mat or Crust (B4)
- ☐ Iron Deposits (B5)
- ☐ Surface Soil Cracks (B6)
- ☐ Inundation Visible on Aerial Imagery (B7)
- ☐ Sparsely Vegetated Concave Surface (B8)
- ☐ Water-stained Leaves (B9) (**except MLRA 1, 2, 4A and 4B)**
- ☐ Salt Crust (B11)
- ☐ Aquatic Invertebrates (B13)
- ☐ Hydrogen Sulfide Odor (C1)
- ☐ Oxidized Rhizospheres along living roots (C3)
- ☐ Presence of Reduced Iron (C4)
- ☐ Recent Iron Reduction in Tilled Soils (C6)
- ☐ Stunted or Stresses Plants (D1) **(LRR A)**
- ☐ Other (Explain in Remarks)

Secondary Indicators (2 or more required)

- ☒ Water-stained (B9) **(MLRA 1,2,4A, and 4B)**
- ☐ Drainage Patterns (B10)
- ☐ Dry-season Water Table (C2)
- ☐ Saturation Visible on Aerial Imagery (C9)
- ☒ Geomorphic Position (D2)
- ☐ Shallow Aquitard (D3)
- ☐ Frost-heave Hummocks (D7)
- ☐ FAC-neutral (D5)

Field Observations:

Surface Water Present? Yes ☐ No ☒ Depth (inches):

Water Table Present? Yes ☐ No ☒ Depth (inches):

Saturation Present? Yes ☒ No ☐ Depth (inches): surface to -**6** (include capillary fringe)

Wetland Hydrology Present?

Yes ☒ **No** ☐

Describe Recorded Data (stream gauge, monitoring well, aerial photos, previous inspections), if available:

Remarks: Wetland hydrology indicators were observed at this location.

WETLAND DETERMINATION DATA FORM – Western Mountain, Valley Coast Region

Project Site: Miles Sand and Gravel Haul Road	City/County: Skagit County	Sample Date: 11/08/21
Applicant/Owner: Miles Sand and Gravel	State: WA	Sample Point: SP10
Investigator: M. Porter; A. Pederson	Section/Township/Range: 34/36/04	
Landform (hillslope, terrace, etc):	Local Relief (concave, convex, none) :	Subregion: LRR A
Soil Map Unit Name: Skipopa silt loam 0-3% slopes (#124)		NWI Classification:

Are climatic/hydrologic conditions on the site typical of this time of year? Yes ☒ No ☐ (if no, explain in Remarks)

Are Vegetation ☐, Soil ☐, or Hydrology ☐ significantly disturbed? Are "Normal Circumstances" present? Yes ☒ No ☐

Are Vegetation ☐, Soil ☐, or Hydrology ☐ naturally problematic? (If needed, explain any answers in Remarks.)

SUMMARY OF FINDINGS – Attach site map showing sampling point locations, transects, important features, etc.

Hydrophytic Vegetation Present? Yes ☐ No ☒ Hydric Soil Present? Yes ☐ No ☒ Wetland Hydrology Present? Yes ☐ No ☒	**Is the Sampled Area within a Wetland?** **Yes ☐ No ☒**
Remarks: Upland plot adjacent to Wetland F. Positive indicators for all three parameters were not observed at this location.	

VEGETATION

Tree Stratum (Plot size: 30 feet)	Absolute % Cover	Indicator Status	Dominant Species?
Thuja plicata	75	FAC	☒
Pseudotsuga menziesii	10	FACU	☐
Betula papyrifera	5	FAC	☐
		-	☐
Total Cover:	90		
Sapling/Shrub Stratum (Plot size: 15 feet)			
Acer circinatum	20	FAC	☒
Rubus spectabilis	10	FAC	☒
		-	☐
		-	☐
		-	☐
Total Cover:	30		
Herb Stratum (Plot size: 5 feet)			
Rubus ursinus	40	FACU	☒
Polystichum munitum	30	FACU	☒
Equisetum arvense	1	FACW	☐
		-	☐
		-	☐
		-	☐
Total Cover:	71		
Woody Vine Stratum (Plot size: 30 feet)			
Rubus laciniatus	5	FACU	☒
		-	☐
Total Cover:	5		
% Bare Ground in Herb Stratum: 30			

Dominance Test worksheet Number of Dominant Species that are OBL, FACW, or FAC:	3 (A)
Total number of dominant species across all strata:	6 (AB)
Percent of dominant species that or OBL, FACW, FAC:	50 (A/AB)

Prevalence Index worksheet	
OBL species:	x 1=
FACW species:	x 2=
FAC species:	x 3=
FACU species:	x 4=
UPL species:	x 5=
Total: (A)	(B)
Prevalence Index = B/A =	

Hydrophytic Vegetation Indicators:

- ☐ Dominance Test is > 50%
- ☐ Prevalence Index is ≤3.0[1]
- ☐ Morphological Adaptations[1] (provide supporting data in Remarks or on a separate sheet)
- ☐ Wetland Non-Vascular Plants[1]
- ☐ Problematic Hydrophytic Vegetation[1]

[1]Indicators of hydric soil and wetland hydrology must be present.

Remarks: The majority of dominant species observed at this location were not hydrophytic.

Hydrophytic Vegetation Present?

Yes ☐ No ☒

SOIL **Sample Point: SP10**

Profile Description: (Describe to the depth needed to document the indicator or confirm the absence of indicators.)

Depth	Soil Color		Redox Features					
(inches)	Color (moist)	%	Color (moist)	%	Type[1]	Loc[2]	Texture	Remarks
0-11	10YR 3/4	100			-	-	silt loam	
11-20	2.5Y 5/3	95	2.5Y 4/4	5	C	M	clay	
					-	-		
					-	-		
					-	-		
					-	-		

[1]Type: C=concentration D=depletion RM=reduced matrix [2]Location: PL=pore lining RC=root channel M=matrix

Hydric Soil Indicators: (applicable to all LRRs unless otherwise noted)

- ☐ Histosol (A1)
- ☐ Histic Epidedon (A2)
- ☐ Black Histic (A3)
- ☐ Hydrogen Sulfide (A4)
- ☐ Depleted Below Dark Surface (A11)
- ☐ Thick Dark Surface (A12)
- ☐ Sandy Mucky Mineral (S1)
- ☐ Sandy Gleyed Matrix (S4)
- ☐ Sandy Redox (S5)
- ☐ Stripped Matrix (S6)
- ☐ Loamy Mucky Mineral (F1) (except MLRA 1)
- ☐ Loamy Gleyed Matrix (F2)
- ☐ Depleted Matrix (F3)
- ☐ Redox Dark Surface (F6)
- ☐ Depleted Dark Surface (F7)
- ☐ Redox Depressions (F8)

Indicators for Problematic Hydric Soils[3]:

- ☐ 2 cm Muck (A10)
- ☐ Red parent material (TF2)
- ☐ Very shallow dark surface (TF12)
- ☐ Other (Explain in Remarks)

[3]Indicators of hydrophytic vegetation and wetland hydrology must be present.

Restrictive Layer (if present):

Type:

Depth (inches):

Hydric Soil Present? Yes ☐ No ☒

Remarks: Soil at this location did not meet NRCS hydric soil indicators.

HYDROLOGY

Wetland hydrology Indicators:

Primary Indicators (any one indicator is sufficient)

- ☐ Surface Water (A1)
- ☐ High Water Table (A2)
- ☐ Saturation (A3)
- ☐ Water marks (B1)
- ☐ Sediment Deposits (B2)
- ☐ Drift Deposits (B3)
- ☐ Algal Mat or Crust (B4)
- ☐ Iron Deposits (B5)
- ☐ Surface Soil Cracks (B6)
- ☐ Inundation Visible on Aerial Imagery (B7)
- ☐ Sparsely Vegetated Concave Surface (B8)
- ☐ Water-stained Leaves (B9) (**except MLRA 1, 2, 4A and 4B)**
- ☐ Salt Crust (B11)
- ☐ Aquatic Invertebrates (B13)
- ☐ Hydrogen Sulfide Odor (C1)
- ☐ Oxidized Rhizospheres along living roots (C3)
- ☐ Presence of Reduced Iron (C4)
- ☐ Recent Iron Reduction in Tilled Soils (C6)
- ☐ Stunted or Stresses Plants (D1) **(LRR A)**
- ☐ Other (Explain in Remarks)

Secondary Indicators (2 or more required)

- ☐ Water-stained (B9) **(MLRA 1,2,4A, and 4B)**
- ☐ Drainage Patterns (B10)
- ☐ Dry-season Water Table (C2)
- ☐ Saturation Visible on Aerial Imagery (C9)
- ☐ Geomorphic Position (D2)
- ☐ Shallow Aquitard (D3)
- ☐ Frost-heave Hummocks (D7)
- ☐ FAC-neutral (D5)

Field Observations:

Surface Water Present? Yes ☐ No ☒ Depth (inches):

Water Table Present? Yes ☐ No ☒ Depth (inches):

Saturation Present? Yes ☐ No ☒ Depth (inches): (include capillary fringe)

Wetland Hydrology Present?

Yes ☐ No ☒

Describe Recorded Data (stream gauge, monitoring well, aerial photos, previous inspections), if available:

Remarks: Wetland hydrology indicators were not observed at this location.

WETLAND DETERMINATION DATA FORM – Western Mountain, Valley Coast Region

Project Site: Miles Sand and Gravel Haul Road	City/County: Skagit County	Sample Date: 11/08/21
Applicant/Owner: Miles Sand and Gravel	State: WA	Sample Point: SP11
Investigator: M. Porter; A. Pederson	Section/Township/Range: 34/36/04	
Landform (hillslope, terrace, etc):	Local Relief (concave, convex, none) :	Subregion: LRR A
Soil Map Unit Name: Hoogdal silt loam 15-30% slopes (#68)		NWI Classification:

Are climatic/hydrologic conditions on the site typical of this time of year? Yes ☒ No ☐ (if no, explain in Remarks)

Are Vegetation ☐, Soil ☐, or Hydrology ☐ significantly disturbed? Are "Normal Circumstances" present? Yes ☒ No ☐

Are Vegetation ☐, Soil ☐, or Hydrology ☐ naturally problematic? (If needed, explain any answers in Remarks.)

SUMMARY OF FINDINGS – Attach site map showing sampling point locations, transects, important features, etc.

Hydrophytic Vegetation Present? Yes ☒ No ☐ Hydric Soil Present? Yes ☒ No ☐ Wetland Hydrology Present? Yes ☒ No ☐	**Is the Sampled Area within a Wetland?** **Yes ☒ No ☐**
Remarks: Wetland G. Positive indicators for all three parameters were observed at this location.	

VEGETATION

Tree Stratum (Plot size: 30 feet)	Absolute % Cover	Indicator Status	Dominant Species?
		-	☐
		-	☐
		-	☐
		-	☐
Total Cover:	0		
Sapling/Shrub Stratum (Plot size: 15 feet)			
Acer circinatum	10	FAC	☒
Rubus spectablis	10	FAC	☒
		-	☐
		-	☐
		-	☐
Total Cover:	20		
Herb Stratum (Plot size: 5 feet)			
Athyrium filix-femina	40	FAC	☒
Tolmiea menziesii	20	FAC	☒
		-	☐
		-	☐
		-	☐
		-	☐
Total Cover:	60		
Woody Vine Stratum (Plot size: 30 feet)			
		-	☐
		-	☐
Total Cover:	0		
% Bare Ground in Herb Stratum: 40			

Dominance Test worksheet Number of Dominant Species that are OBL, FACW, or FAC:	4 (A)
Total number of dominant species across all strata:	4 (AB)
Percent of dominant species that or OBL, FACW, FAC:	100 (A/AB)

Prevalence Index worksheet	
OBL species:	x 1=
FACW species:	x 2=
FAC species:	x 3=
FACU species:	x 4=
UPL species:	x 5=
Total: (A)	(B)
Prevalence Index = B/A =	

Hydrophytic Vegetation Indicators:

- ☐ Dominance Test is > 50%
- ☐ Prevalence Index is ≤3.0[1]
- ☐ Morphological Adaptations[1] (provide supporting data in Remarks or on a separate sheet)
- ☐ Wetland Non-Vascular Plants[1]
- ☐ Problematic Hydrophytic Vegetation[1]

[1]Indicators of hydric soil and wetland hydrology must be present.

Remarks: The majority of dominant species observed at this location were hydrophytic.	**Hydrophytic Vegetation Present?** **Yes ☒ No ☐**

SOIL

Sample Point: SP11

Profile Description: (Describe to the depth needed to document the indicator or confirm the absence of indicators.)

Depth	Soil Color		Redox Features					
(inches)	Color (moist)	%	Color (moist)	%	Type[1]	Loc[2]	Texture	Remarks
0-8	10YR 2/1	100			-	-	silt loam	
8-16	2.5Y 5/1	60	10YR 4/6	40	C	M	clay	
					-	-		
					-	-		
					-	-		
					-	-		

[1]Type: C=concentration D=depletion RM=reduced matrix [2]Location: PL=pore lining RC=root channel M=matrix

Hydric Soil Indicators: (applicable to all LRRs unless otherwise noted)

- ☐ Histosol (A1)
- ☐ Histic Epidedon (A2)
- ☐ Black Histic (A3)
- ☐ Hydrogen Sulfide (A4)
- ☒ Depleted Below Dark Surface (A11)
- ☐ Thick Dark Surface (A12)
- ☐ Sandy Mucky Mineral (S1)
- ☐ Sandy Gleyed Matrix (S4)
- ☐ Sandy Redox (S5)
- ☐ Stripped Matrix (S6)
- ☐ Loamy Mucky Mineral (F1) (except MLRA 1)
- ☐ Loamy Gleyed Matrix (F2)
- ☒ Depleted Matrix (F3)
- ☐ Redox Dark Surface (F6)
- ☐ Depleted Dark Surface (F7)
- ☐ Redox Depressions (F8)

Indicators for Problematic Hydric Soils[3]:

- ☐ 2 cm Muck (A10)
- ☐ Red parent material (TF2)
- ☐ Very shallow dark surface (TF12)
- ☐ Other (Explain in Remarks)

[3]Indicators of hydrophytic vegetation and wetland hydrology must be present.

Restrictive Layer (if present):

Type:

Depth (inches):

Hydric Soil Present? Yes ☒ No ☐

Remarks: Soil at this location met NRCS hydric soil indicators.

HYDROLOGY

Wetland hydrology Indicators:

Primary Indicators (any one indicator is sufficient)

- ☐ Surface Water (A1)
- ☐ High Water Table (A2)
- ☒ Saturation (A3)
- ☐ Water marks (B1)
- ☐ Sediment Deposits (B2)
- ☐ Drift Deposits (B3)
- ☐ Algal Mat or Crust (B4)
- ☐ Iron Deposits (B5)
- ☐ Surface Soil Cracks (B6)
- ☐ Inundation Visible on Aerial Imagery (B7)
- ☐ Sparsely Vegetated Concave Surface (B8)
- ☐ Water-stained Leaves (B9) (**except MLRA 1, 2, 4A and 4B)**
- ☐ Salt Crust (B11)
- ☐ Aquatic Invertebrates (B13)
- ☐ Hydrogen Sulfide Odor (C1)
- ☐ Oxidized Rhizospheres along living roots (C3)
- ☐ Presence of Reduced Iron (C4)
- ☐ Recent Iron Reduction in Tilled Soils (C6)
- ☐ Stunted or Stresses Plants (D1) **(LRR A)**
- ☐ Other (Explain in Remarks)

Secondary Indicators (2 or more required)

- ☒ Water-stained (B9) **(MLRA 1,2,4A, and 4B)**
- ☐ Drainage Patterns (B10)
- ☐ Dry-season Water Table (C2)
- ☐ Saturation Visible on Aerial Imagery (C9)
- ☐ Geomorphic Position (D2)
- ☐ Shallow Aquitard (D3)
- ☐ Frost-heave Hummocks (D7)
- ☐ FAC-neutral (D5)

Field Observations:

Surface Water Present? Yes ☐ No ☒ Depth (inches):

Water Table Present? Yes ☐ No ☒ Depth (inches):

Saturation Present? Yes ☒ No ☐ Depth (inches): **-4** (include capillary fringe)

Wetland Hydrology Present?

Yes ☒ No ☐

Describe Recorded Data (stream gauge, monitoring well, aerial photos, previous inspections), if available:

Remarks: Wetland hydrology indicators were observed at this location.

WETLAND DETERMINATION DATA FORM – Western Mountain, Valley Coast Region

Project Site: Miles Sand and Gravel Haul Road	City/County: Skagit County	Sample Date: 11/08/21
Applicant/Owner: Miles Sand and Gravel	State: WA	Sample Point: SP12
Investigator: M. Porter; A. Pederson	Section/Township/Range: 34/36/04	
Landform (hillslope, terrace, etc):	Local Relief (concave, convex, none) :	Subregion: LRR A
Soil Map Unit Name: Hoogdal silt loam 15-30% slopes (#68)		NWI Classification:

Are climatic/hydrologic conditions on the site typical of this time of year? Yes ☒ No ☐ (if no, explain in Remarks)

Are Vegetation ☐, Soil ☐, or Hydrology ☐ significantly disturbed? Are "Normal Circumstances" present? Yes ☒ No ☐

Are Vegetation ☐, Soil ☐, or Hydrology ☐ naturally problematic? (If needed, explain any answers in Remarks.)

SUMMARY OF FINDINGS – Attach site map showing sampling point locations, transects, important features, etc.

Hydrophytic Vegetation Present? Yes ☒ No ☐ Hydric Soil Present? Yes ☐ No ☒ Wetland Hydrology Present? Yes ☐ No ☒	**Is the Sampled Area within a Wetland?** **Yes ☐ No ☒**
Remarks: Sample plot south of Stream 8. Positive indicators for all three parameters were not observed at this location.	

VEGETATION

Tree Stratum (Plot size: 30 feet)	Absolute % Cover	Indicator Status	Dominant Species?
Thuja plicata	15	FAC	☒
Alnus rubra	10	FAC	☒
		-	☐
		-	☐
Total Cover:	25		
Sapling/Shrub Stratum (Plot size: 15 feet)			
Rubus spectabilis	20	FAC	☒
Acer circinatum	10	FAC	☒
Ribes lacustre	2	FAC	☐
		-	☐
		-	☐
Total Cover:	32		
Herb Stratum (Plot size: 5 feet)			
Tolmiea menziesii	30	FAC	☒
Ranunculus repens	20	FAC	☒
Athyrium filix-femina	5	FAC	☐
Glyceria sp.	5	FACW	☐
Lysichiton americanus	2	OBL	☐
		-	☐
Total Cover:	62		
Woody Vine Stratum (Plot size: 30 feet)			
		-	☐
		-	☐
Total Cover: % Bare Ground in Herb Stratum: 50	0		

Dominance Test worksheet Number of Dominant Species that are OBL, FACW, or FAC:	6 (A)
Total number of dominant species across all strata:	6 (AB)
Percent of dominant species that or OBL, FACW, FAC:	100 (A/AB)

Prevalence Index worksheet

OBL species:	x 1=
FACW species:	x 2=
FAC species:	x 3=
FACU species:	x 4=
UPL species:	x 5=
Total: (A)	(B)

Prevalence Index = B/A =

Hydrophytic Vegetation Indicators:

- ☒ Dominance Test is > 50%
- ☐ Prevalence Index is ≤3.0[1]
- ☐ Morphological Adaptations[1] (provide supporting data in Remarks or on a separate sheet)
- ☐ Wetland Non-Vascular Plants[1]
- ☐ Problematic Hydrophytic Vegetation[1]

[1]Indicators of hydric soil and wetland hydrology must be present.

Remarks: The majority of dominant species observed at this location were hydrophytic.

Hydrophytic Vegetation Present?

Yes ☒ No ☐

SOIL **Sample Point: SP12**

Profile Description: (Describe to the depth needed to document the indicator or confirm the absence of indicators.)

Depth	Soil Color		Redox Features					
(inches)	Color (moist)	%	Color (moist)	%	Type[1]	Loc[2]	Texture	Remarks
0-7	2.5Y 4/2	100			-	-	silty clay loam	
7-20	10YR 4/1	100			-	-	silt loam	
					-	-		
					-	-		
					-	-		
					-	-		

[1]Type: C=concentration D=depletion RM=reduced matrix [2]Location: PL=pore lining RC=root channel M=matrix

Hydric Soil Indicators: (applicable to all LRRs unless otherwise noted)

- ☐ Histosol (A1)
- ☐ Histic Epidedon (A2)
- ☐ Black Histic (A3)
- ☐ Hydrogen Sulfide (A4)
- ☐ Depleted Below Dark Surface (A11)
- ☐ Thick Dark Surface (A12)
- ☐ Sandy Mucky Mineral (S1)
- ☐ Sandy Gleyed Matrix (S4)
- ☐ Sandy Redox (S5)
- ☐ Stripped Matrix (S6)
- ☐ Loamy Mucky Mineral (F1) (except MLRA 1)
- ☐ Loamy Gleyed Matrix (F2)
- ☐ Depleted Matrix (F3)
- ☐ Redox Dark Surface (F6)
- ☐ Depleted Dark Surface (F7)
- ☐ Redox Depressions (F8)

Indicators for Problematic Hydric Soils[3]:

- ☐ 2 cm Muck (A10)
- ☐ Red parent material (TF2)
- ☐ Very shallow dark surface (TF12)
- ☐ Other (Explain in Remarks)

[3]Indicators of hydrophytic vegetation and wetland hydrology must be present.

Restrictive Layer (if present):

Type:

Depth (inches):

Hydric Soil Present? Yes ☐ No ☒

Remarks: Soil at this location did not meet NRCS hydric soil indicators.

HYDROLOGY

Wetland hydrology Indicators:

Primary Indicators (any one indicator is sufficient)

- ☐ Surface Water (A1)
- ☐ High Water Table (A2)
- ☐ Saturation (A3)
- ☐ Water marks (B1)
- ☐ Sediment Deposits (B2)
- ☐ Drift Deposits (B3)
- ☐ Algal Mat or Crust (B4)
- ☐ Iron Deposits (B5)
- ☐ Surface Soil Cracks (B6)
- ☐ Inundation Visible on Aerial Imagery (B7)
- ☐ Sparsely Vegetated Concave Surface (B8)
- ☐ Water-stained Leaves (B9) (**except MLRA 1, 2, 4A and 4B)**
- ☐ Salt Crust (B11)
- ☐ Aquatic Invertebrates (B13)
- ☐ Hydrogen Sulfide Odor (C1)
- ☐ Oxidized Rhizospheres along living roots (C3)
- ☐ Presence of Reduced Iron (C4)
- ☐ Recent Iron Reduction in Tilled Soils (C6)
- ☐ Stunted or Stresses Plants (D1) **(LRR A)**
- ☐ Other (Explain in Remarks)

Secondary Indicators (2 or more required)

- ☐ Water-stained (B9) **(MLRA 1,2,4A, and 4B)**
- ☐ Drainage Patterns (B10)
- ☐ Dry-season Water Table (C2)
- ☐ Saturation Visible on Aerial Imagery (C9)
- ☐ Geomorphic Position (D2)
- ☐ Shallow Aquitard (D3)
- ☐ Frost-heave Hummocks (D7)
- ☐ FAC-neutral (D5)

Field Observations:

Surface Water Present? Yes ☐ No ☒ Depth (inches):

Water Table Present? Yes ☐ No ☒ Depth (inches):

Saturation Present? Yes ☐ No ☒ Depth (inches): (include capillary fringe)

Wetland Hydrology Present?

Yes ☐ No ☒

Describe Recorded Data (stream gauge, monitoring well, aerial photos, previous inspections), if available:

Remarks: Wetland hydrology indicators were not observed at this location.

WETLAND DETERMINATION DATA FORM – Western Mountain, Valley Coast Region

Project Site: Miles Sand and Gravel Haul Road	City/County: Skagit County	Sample Date: 11/08/21
Applicant/Owner: Miles Sand and Gravel	State: WA	Sample Point: SP13
Investigator: M. Porter; A. Pederson	Section/Township/Range: 34/36/04	
Landform (hillslope, terrace, etc):	Local Relief (concave, convex, none) :	Subregion: LRR A
Soil Map Unit Name: Hoogdal silt loam 15-30% slopes (#68)		NWI Classification:

Are climatic/hydrologic conditions on the site typical of this time of year? Yes ☒ No ☐ (if no, explain in Remarks)

Are Vegetation ☐, Soil ☐, or Hydrology ☐ significantly disturbed? Are "Normal Circumstances" present? Yes ☒ No ☐

Are Vegetation ☐, Soil ☐, or Hydrology ☐ naturally problematic? (If needed, explain any answers in Remarks.)

SUMMARY OF FINDINGS – Attach site map showing sampling point locations, transects, important features, etc.

Hydrophytic Vegetation Present? Yes ☒ No ☐ Hydric Soil Present? Yes ☒ No ☐ Wetland Hydrology Present? Yes ☒ No ☐	**Is the Sampled Area within a Wetland?** **Yes ☒ No ☐**
Remarks: Wetland H. Positive indicators for all three parameters were observed at this location.	

VEGETATION

Tree Stratum (Plot size: 30 feet)	Absolute % Cover	Indicator Status	Dominant Species?
Alnus rubra	15	FAC	☒
		-	☐
		-	☐
		-	☐
Total Cover:	15		
Sapling/Shrub Stratum (Plot size: 15 feet)			
Rubus spectabilis	80	FAC	☒
Oplopanax horridus	5	FAC	☐
		-	☐
		-	☐
		-	☐
Total Cover:	85		
Herb Stratum (Plot size: 5 feet)			
Tolmiea menziesii	75	FAC	☒
Athyrium filix-femina	30	FAC	☒
Equisetum telmateia	10	FACW	☐
Lysichiton americanus	5	OBL	☐
		-	☐
		-	☐
Total Cover:	120		
Woody Vine Stratum (Plot size: 30 feet)			
		-	☐
		-	☐
Total Cover:	0		
% Bare Ground in Herb Stratum: 25			

Dominance Test worksheet Number of Dominant Species that are OBL, FACW, or FAC:	4 (A)
Total number of dominant species across all strata:	4 (AB)
Percent of dominant species that or OBL, FACW, FAC:	100 (A/AB)

Prevalence Index worksheet	
OBL species:	x 1=
FACW species:	x 2=
FAC species:	x 3=
FACU species:	x 4=
UPL species:	x 5=
Total: (A)	(B)
Prevalence Index = B/A =	

Hydrophytic Vegetation Indicators:

- ☒ Dominance Test is > 50%
- ☐ Prevalence Index is ≤3.0[1]
- ☐ Morphological Adaptations[1] (provide supporting data in Remarks or on a separate sheet)
- ☐ Wetland Non-Vascular Plants[1]
- ☐ Problematic Hydrophytic Vegetation[1]

[1]Indicators of hydric soil and wetland hydrology must be present.

Remarks: The majority of dominant species observed at this location were hydrophytic.	**Hydrophytic Vegetation Present?** **Yes ☒ No ☐**

SOIL

Sample Point: SP13

Profile Description: (Describe to the depth needed to document the indicator or confirm the absence of indicators.)

Depth	Soil Color		Redox Features					
(inches)	Color (moist)	%	Color (moist)	%	Type[1]	Loc[2]	Texture	Remarks
0-6	10YR 3/1	100			-	-	silt loam	
6-10	2.5Y 4/1	85	10YR 3/4	15	C	M	loamy sand	
10-20	5Y 5/1	95	2.5Y 4/3	5	C	M	silty clay loam	sand and gravel present
					-	-		
					-	-		
					-	-		

[1]Type: C=concentration D=depletion RM=reduced matrix [2]Location: PL=pore lining RC=root channel M=matrix

Hydric Soil Indicators: (applicable to all LRRs unless otherwise noted)

- ☐ Histosol (A1)
- ☐ Histic Epidedon (A2)
- ☐ Black Histic (A3)
- ☐ Hydrogen Sulfide (A4)
- ☒ Depleted Below Dark Surface (A11)
- ☐ Thick Dark Surface (A12)
- ☐ Sandy Mucky Mineral (S1)
- ☐ Sandy Gleyed Matrix (S4)
- ☒ Sandy Redox (S5)
- ☐ Stripped Matrix (S6)
- ☐ Loamy Mucky Mineral (F1) (except MLRA 1)
- ☐ Loamy Gleyed Matrix (F2)
- ☒ Depleted Matrix (F3)
- ☐ Redox Dark Surface (F6)
- ☐ Depleted Dark Surface (F7)
- ☐ Redox Depressions (F8)

Indicators for Problematic Hydric Soils[3]:

- ☐ 2 cm Muck (A10)
- ☐ Red parent material (TF2)
- ☐ Very shallow dark surface (TF12)
- ☐ Other (Explain in Remarks)

[3]Indicators of hydrophytic vegetation and wetland hydrology must be present.

Restrictive Layer (if present):

Type:

Depth (inches):

Hydric Soil Present? Yes ☒ No ☐

Remarks: Soil at this location met NRCS hydric soil indicators.

HYDROLOGY

Wetland hydrology Indicators:

Primary Indicators (any one indicator is sufficient)

- ☐ Surface Water (A1)
- ☒ High Water Table (A2)
- ☒ Saturation (A3)
- ☐ Water marks (B1)
- ☐ Sediment Deposits (B2)
- ☐ Drift Deposits (B3)
- ☐ Algal Mat or Crust (B4)
- ☐ Iron Deposits (B5)
- ☐ Surface Soil Cracks (B6)
- ☐ Inundation Visible on Aerial Imagery (B7)
- ☐ Sparsely Vegetated Concave Surface (B8)
- ☐ Water-stained Leaves (B9) (**except MLRA 1, 2, 4A and 4B)**
- ☐ Salt Crust (B11)
- ☐ Aquatic Invertebrates (B13)
- ☐ Hydrogen Sulfide Odor (C1)
- ☐ Oxidized Rhizospheres along living roots (C3)
- ☐ Presence of Reduced Iron (C4)
- ☐ Recent Iron Reduction in Tilled Soils (C6)
- ☐ Stunted or Stresses Plants (D1) **(LRR A)**
- ☐ Other (Explain in Remarks)

Secondary Indicators (2 or more required)

- ☐ Water-stained (B9) **(MLRA 1,2,4A, and 4B)**
- ☐ Drainage Patterns (B10)
- ☐ Dry-season Water Table (C2)
- ☐ Saturation Visible on Aerial Imagery (C9)
- ☐ Geomorphic Position (D2)
- ☐ Shallow Aquitard (D3)
- ☐ Frost-heave Hummocks (D7)
- ☐ FAC-neutral (D5)

Field Observations:

Surface Water Present? Yes ☐ No ☒ Depth (inches):

Water Table Present? Yes ☒ No ☐ Depth (inches): **-10**

Saturation Present? Yes ☒ No ☐ Depth (inches): **0** (include capillary fringe)

Wetland Hydrology Present?

Yes ☒ No ☐

Describe Recorded Data (stream gauge, monitoring well, aerial photos, previous inspections), if available:

Remarks: Wetland hydrology indicators were observed at this location.

WETLAND DETERMINATION DATA FORM – Western Mountain, Valley Coast Region

Project Site: Miles Sand and Gravel Haul Road	City/County: Skagit County	Sample Date: 11/08/21
Applicant/Owner: Miles Sand and Gravel	State: WA	Sample Point: SP14
Investigator: M. Porter; A. Pederson	Section/Township/Range: 34/36/04	
Landform (hillslope, terrace, etc):	Local Relief (concave, convex, none) :	Subregion: LRR A
Soil Map Unit Name: Hoogdal silt loam 15-30% slopes (#68)		NWI Classification:

Are climatic/hydrologic conditions on the site typical of this time of year? Yes ☒ No ☐ (if no, explain in Remarks)

Are Vegetation ☐, Soil ☐, or Hydrology ☐ significantly disturbed? Are "Normal Circumstances" present? Yes ☒ No ☐

Are Vegetation ☐, Soil ☐, or Hydrology ☐ naturally problematic? (If needed, explain any answers in Remarks.)

SUMMARY OF FINDINGS – Attach site map showing sampling point locations, transects, important features, etc.

Hydrophytic Vegetation Present? Yes ☒ No ☐ Hydric Soil Present? Yes ☐ No ☒ Wetland Hydrology Present? Yes ☐ No ☒	**Is the Sampled Area within a Wetland?** **Yes ☐ No ☒**
Remarks: Upland plot adjacent to Wetland H. Positive indicators for all three parameters were not observed at this location.	

VEGETATION

Tree Stratum (Plot size: 30 feet)	Absolute % Cover	Indicator Status	Dominant Species?
Thuja plicata	80	FAC	☒
		-	☐
		-	☐
		-	☐
Total Cover:	80		
Sapling/Shrub Stratum (Plot size: 15 feet)			
Rubus spectabilis	15	FAC	☒
Ribes lacustre	10	FAC	☒
		-	☐
		-	☐
		-	☐
Total Cover:	25		
Herb Stratum (Plot size: 5 feet)			
Polystichum munitum	10	FACU	☒
Equisetum arvense	5	FAC	☒
		-	☐
		-	☐
		-	☐
		-	☐
Total Cover:	15		
Woody Vine Stratum (Plot size: 30 feet)			
		-	☐
		-	☐
Total Cover:	0		
% Bare Ground in Herb Stratum: 95			

Dominance Test worksheet Number of Dominant Species that are OBL, FACW, or FAC:	4 (A)
Total number of dominant species across all strata:	5 (AB)
Percent of dominant species that or OBL, FACW, FAC:	80 (A/AB)

Prevalence Index worksheet

OBL species:	x 1=
FACW species:	x 2=
FAC species:	x 3=
FACU species:	x 4=
UPL species:	x 5=
Total: (A)	(B)

Prevalence Index = B/A =

Hydrophytic Vegetation Indicators:

- ☒ Dominance Test is > 50%
- ☐ Prevalence Index is ≤3.0[1]
- ☐ Morphological Adaptations[1] (provide supporting data in Remarks or on a separate sheet)
- ☐ Wetland Non-Vascular Plants[1]
- ☐ Problematic Hydrophytic Vegetation[1]

[1]Indicators of hydric soil and wetland hydrology must be present.

Remarks: The majority of dominant species observed at this location were hydrophytic.

Hydrophytic Vegetation Present?

Yes ☒ No ☐

SOIL

Sample Point: SP14

Profile Description: (Describe to the depth needed to document the indicator or confirm the absence of indicators.)

Depth	Soil Color		Redox Features					
(inches)	Color (moist)	%	Color (moist)	%	Type[1]	Loc[2]	Texture	Remarks
0-7	2.5Y 4/3	75	10YR 4/4	20	C	M	clay loam	
	2.5Y 5/1	5			-	-	clay loam	
7-13	2.5Y 4/2	100			-	-	silty clay loam	
13-20	5Y 5/1	70	10YR 4/6	30	C	M	clay	
					-	-		
					-	-		

[1]Type: C=concentration D=depletion RM=reduced matrix [2]Location: PL=pore lining RC=root channel M=matrix

Hydric Soil Indicators: (applicable to all LRRs unless otherwise noted)

- ☐ Histosol (A1)
- ☐ Histic Epidedon (A2)
- ☐ Black Histic (A3)
- ☐ Hydrogen Sulfide (A4)
- ☐ Depleted Below Dark Surface (A11)
- ☐ Thick Dark Surface (A12)
- ☐ Sandy Mucky Mineral (S1)
- ☐ Sandy Gleyed Matrix (S4)
- ☐ Sandy Redox (S5)
- ☐ Stripped Matrix (S6)
- ☐ Loamy Mucky Mineral (F1) (except MLRA 1)
- ☐ Loamy Gleyed Matrix (F2)
- ☐ Depleted Matrix (F3)
- ☐ Redox Dark Surface (F6)
- ☐ Depleted Dark Surface (F7)
- ☐ Redox Depressions (F8)

Indicators for Problematic Hydric Soils[3]:

- ☐ 2 cm Muck (A10)
- ☐ Red parent material (TF2)
- ☐ Very shallow dark surface (TF12)
- ☐ Other (Explain in Remarks)

[3]Indicators of hydrophytic vegetation and wetland hydrology must be present.

Restrictive Layer (if present):

Type: clay

Depth (inches): 13

Hydric Soil Present? Yes ☐ No ☒

Remarks: Soil at this location did not meet NRCS hydric soil indicators.

HYDROLOGY

Wetland hydrology Indicators:

Primary Indicators (any one indicator is sufficient)

- ☐ Surface Water (A1)
- ☐ High Water Table (A2)
- ☐ Saturation (A3)
- ☐ Water marks (B1)
- ☐ Sediment Deposits (B2)
- ☐ Drift Deposits (B3)
- ☐ Algal Mat or Crust (B4)
- ☐ Iron Deposits (B5)
- ☐ Surface Soil Cracks (B6)
- ☐ Inundation Visible on Aerial Imagery (B7)
- ☐ Sparsely Vegetated Concave Surface (B8)
- ☐ Water-stained Leaves (B9) (**except MLRA 1, 2, 4A and 4B**)
- ☐ Salt Crust (B11)
- ☐ Aquatic Invertebrates (B13)
- ☐ Hydrogen Sulfide Odor (C1)
- ☐ Oxidized Rhizospheres along living roots (C3)
- ☐ Presence of Reduced Iron (C4)
- ☐ Recent Iron Reduction in Tilled Soils (C6)
- ☐ Stunted or Stresses Plants (D1) **(LRR A)**
- ☐ Other (Explain in Remarks)

Secondary Indicators (2 or more required)

- ☐ Water-stained (B9) **(MLRA 1,2,4A, and 4B)**
- ☐ Drainage Patterns (B10)
- ☐ Dry-season Water Table (C2)
- ☐ Saturation Visible on Aerial Imagery (C9)
- ☐ Geomorphic Position (D2)
- ☐ Shallow Aquitard (D3)
- ☐ Frost-heave Hummocks (D7)
- ☐ FAC-neutral (D5)

Field Observations:

Surface Water Present? Yes ☐ No ☒ Depth (inches):

Water Table Present? Yes ☐ No ☒ Depth (inches):

Saturation Present? Yes ☐ No ☒ Depth (inches): (include capillary fringe)

Wetland Hydrology Present?

Yes ☐ No ☒

Describe Recorded Data (stream gauge, monitoring well, aerial photos, previous inspections), if available:

Remarks: Wetland hydrology indicators were not observed at this location.

WETLAND DETERMINATION DATA FORM – Western Mountain, Valley Coast Region

Project Site: Miles Sand and Gravel Haul Road	City/County: Skagit County	Sample Date: 11/08/21
Applicant/Owner: Miles Sand and Gravel	State: WA	Sample Point: SP15
Investigator: M. Porter; A. Pederson	Section/Township/Range: 34/36/04	
Landform (hillslope, terrace, etc):	Local Relief (concave, convex, none) :	Subregion: LRR A
Soil Map Unit Name: Hoogdal silt loam 15-30% slopes (#68)		NWI Classification:

Are climatic/hydrologic conditions on the site typical of this time of year? Yes ☒ No ☐ (if no, explain in Remarks)

Are Vegetation ☐, Soil ☐, or Hydrology ☐ significantly disturbed? Are "Normal Circumstances" present? Yes ☒ No ☐

Are Vegetation ☐, Soil ☐, or Hydrology ☐ naturally problematic? (If needed, explain any answers in Remarks.)

SUMMARY OF FINDINGS – Attach site map showing sampling point locations, transects, important features, etc.

Hydrophytic Vegetation Present? Yes ☒ No ☐ Hydric Soil Present? Yes ☒ No ☐ Wetland Hydrology Present? Yes ☒ No ☐	**Is the Sampled Area within a Wetland?** **Yes ☒ No ☐**
Remarks: Wetland J. Positive indicators for all three parameters were observed at this location.	

VEGETATION

Tree Stratum (Plot size: 30 feet)	Absolute % Cover	Indicator Status	Dominant Species?
Alnus rubra	75	FAC	☒
		-	☐
		-	☐
		-	☐
Total Cover:	75		
Sapling/Shrub Stratum (Plot size: 15 feet)			
Rubus spectabilis	60	FAC	☒
Lonicera involucrata	15	FAC	☒
		-	☐
		-	☐
		-	☐
Total Cover:	75		
Herb Stratum (Plot size: 5 feet)			
Tolmiea menziesii	80	FAC	☒
Athyrium filix-femina	40	FAC	☒
Lysichiton americanus	15	OBL	☐
Equisetum telmateia	5	FACW	☐
		-	☐
		-	☐
Total Cover:	140		
Woody Vine Stratum (Plot size: 30 feet)			
		-	☐
		-	☐
Total Cover: % Bare Ground in Herb Stratum: 10	0		

Dominance Test worksheet Number of Dominant Species that are OBL, FACW, or FAC:	5 (A)
Total number of dominant species across all strata:	5 (AB)
Percent of dominant species that or OBL, FACW, FAC:	100 (A/AB)

Prevalence Index worksheet

OBL species:	x 1=
FACW species:	x 2=
FAC species:	x 3=
FACU species:	x 4=
UPL species:	x 5=
Total: (A)	(B)

Prevalence Index = B/A =

Hydrophytic Vegetation Indicators:

- ☒ Dominance Test is > 50%
- ☐ Prevalence Index is ≤3.0[1]
- ☐ Morphological Adaptations[1] (provide supporting data in Remarks or on a separate sheet)
- ☐ Wetland Non-Vascular Plants[1]
- ☐ Problematic Hydrophytic Vegetation[1]

[1]Indicators of hydric soil and wetland hydrology must be present.

Remarks: The majority of dominant species observed at this location were hydrophytic.

Hydrophytic Vegetation Present?

Yes ☒ No ☐

SOIL

Sample Point: SP15

Profile Description: (Describe to the depth needed to document the indicator or confirm the absence of indicators.)

Depth	Soil Color		Redox Features					
(inches)	Color (moist)	%	Color (moist)	%	Type[1]	Loc[2]	Texture	Remarks
0-9	2.5Y 3/2	95	10YR 3/3	5	C	M	silt loam	
9-20	2.5Y 4/1	98	2.5Y 3/4	2	C	M	loam	with gravel
					-	-		
					-	-		
					-	-		
					-	-		

[1]Type: C=concentration D=depletion RM=reduced matrix [2]Location: PL=pore lining RC=root channel M=matrix

Hydric Soil Indicators: (applicable to all LRRs unless otherwise noted)

- ☐ Histosol (A1)
- ☐ Histic Epidedon (A2)
- ☐ Black Histic (A3)
- ☐ Hydrogen Sulfide (A4)
- ☒ Depleted Below Dark Surface (A11)
- ☐ Thick Dark Surface (A12)
- ☐ Sandy Mucky Mineral (S1)
- ☐ Sandy Gleyed Matrix (S4)
- ☐ Sandy Redox (S5)
- ☐ Stripped Matrix (S6)
- ☐ Loamy Mucky Mineral (F1) (except MLRA 1)
- ☐ Loamy Gleyed Matrix (F2)
- ☐ Depleted Matrix (F3)
- ☐ Redox Dark Surface (F6)
- ☐ Depleted Dark Surface (F7)
- ☐ Redox Depressions (F8)

Indicators for Problematic Hydric Soils[3]:

- ☐ 2 cm Muck (A10)
- ☐ Red parent material (TF2)
- ☐ Very shallow dark surface (TF12)
- ☐ Other (Explain in Remarks)

[3]Indicators of hydrophytic vegetation and wetland hydrology must be present.

Restrictive Layer (if present):

Type:

Depth (inches):

Hydric Soil Present? Yes ☒ No ☐

Remarks: Soil at this location met NRCS hydric soil indicators.

HYDROLOGY

Wetland hydrology Indicators:

Primary Indicators (any one indicator is sufficient)

- ☒ Surface Water (A1)
- ☒ High Water Table (A2)
- ☒ Saturation (A3)
- ☐ Water marks (B1)
- ☐ Sediment Deposits (B2)
- ☐ Drift Deposits (B3)
- ☐ Algal Mat or Crust (B4)
- ☐ Iron Deposits (B5)
- ☐ Surface Soil Cracks (B6)
- ☐ Inundation Visible on Aerial Imagery (B7)
- ☐ Sparsely Vegetated Concave Surface (B8)
- ☐ Water-stained Leaves (B9) (**except MLRA 1, 2, 4A and 4B)**
- ☐ Salt Crust (B11)
- ☐ Aquatic Invertebrates (B13)
- ☐ Hydrogen Sulfide Odor (C1)
- ☐ Oxidized Rhizospheres along living roots (C3)
- ☐ Presence of Reduced Iron (C4)
- ☐ Recent Iron Reduction in Tilled Soils (C6)
- ☐ Stunted or Stresses Plants (D1) **(LRR A)**
- ☐ Other (Explain in Remarks)

Secondary Indicators (2 or more required)

- ☐ Water-stained (B9) **(MLRA 1,2,4A, and 4B)**
- ☐ Drainage Patterns (B10)
- ☐ Dry-season Water Table (C2)
- ☐ Saturation Visible on Aerial Imagery (C9)
- ☐ Geomorphic Position (D2)
- ☐ Shallow Aquitard (D3)
- ☐ Frost-heave Hummocks (D7)
- ☐ FAC-neutral (D5)

Field Observations:

Surface Water Present? Yes ☒ No ☐ Depth (inches): **+1**

Water Table Present? Yes ☒ No ☐ Depth (inches): **0**

Saturation Present? Yes ☒ No ☐ Depth (inches): **0** (include capillary fringe)

Wetland Hydrology Present?

Yes ☒ No ☐

Describe Recorded Data (stream gauge, monitoring well, aerial photos, previous inspections), if available:

Remarks: Wetland hydrology indicators were observed at this location.

WETLAND DETERMINATION DATA FORM – Western Mountain, Valley Coast Region

Project Site: Miles Sand and Gravel Haul Road	City/County: Skagit County	Sample Date: 11/10/21
Applicant/Owner: Miles Sand and Gravel	State: WA	Sample Point: SP16
Investigator: M. Porter; A. Pederson	Section/Township/Range: 34/36/04	
Landform (hillslope, terrace, etc):	Local Relief (concave, convex, none) :	Subregion: LRR A
Soil Map Unit Name: Hoogdal silt loam 15-30% slopes (#68)		NWI Classification:

Are climatic/hydrologic conditions on the site typical of this time of year? Yes ☒ No ☐ (if no, explain in Remarks)

Are Vegetation ☐, Soil ☐, or Hydrology ☐ significantly disturbed? Are "Normal Circumstances" present? Yes ☒ No ☐

Are Vegetation ☐, Soil ☐, or Hydrology ☐ naturally problematic? (If needed, explain any answers in Remarks.)

SUMMARY OF FINDINGS – Attach site map showing sampling point locations, transects, important features, etc.

Hydrophytic Vegetation Present? Yes ☒ No ☐ Hydric Soil Present? Yes ☐ No ☒ Wetland Hydrology Present? Yes ☒ No ☐	**Is the Sampled Area within a Wetland?** **Yes ☒ No ☐**
Remarks: Wetland L. Positive indicators for hydrophytic vegetation and wetland hydrology were present. Soil do not meet hydric indicators. Wetland on bench adjacent to Swede Creek. Determinatoin made based on hydrology and best professional judgement.	

VEGETATION

Tree Stratum (Plot size: 30 feet)	Absolute % Cover	Indicator Status	Dominant Species?
		-	☐
		-	☐
		-	☐
		-	☐
Total Cover:	0		
Sapling/Shrub Stratum (Plot size: 15 feet)			
Rubus spectabilis	70	FAC	☒
Acer circinatum	25	FAC	☒
Ribes lacustre	5	FAC	☐
		-	☐
		-	☐
Total Cover:	100		
Herb Stratum (Plot size: 5 feet)			
Tolmiea menziesii	75	FAC	☒
Lysichiton americanus	5	OBL	☐
Athyrium filix-femina	2	FAC	☐
		-	☐
		-	☐
		-	☐
Total Cover:	82		
Woody Vine Stratum (Plot size: 30 feet)			
		-	☐
		-	☐
Total Cover: % Bare Ground in Herb Stratum: 20	0		

Dominance Test worksheet Number of Dominant Species that are OBL, FACW, or FAC:	3 (A)
Total number of dominant species across all strata:	3 (AB)
Percent of dominant species that or OBL, FACW, FAC:	100 (A/AB)

Prevalence Index worksheet

OBL species:	x 1=
FACW species:	x 2=
FAC species:	x 3=
FACU species:	x 4=
UPL species:	x 5=
Total: (A)	(B)

Prevalence Index = B/A =

Hydrophytic Vegetation Indicators:

- ☒ Dominance Test is > 50%
- ☐ Prevalence Index is ≤3.0[1]
- ☐ Morphological Adaptations[1] (provide supporting data in Remarks or on a separate sheet)
- ☐ Wetland Non-Vascular Plants[1]
- ☐ Problematic Hydrophytic Vegetation[1]

[1]Indicators of hydric soil and wetland hydrology must be present.

Remarks: The majority of dominant species observed at this location were hydrophytic.	**Hydrophytic Vegetation Present?** **Yes ☒ No ☐**

SOIL

Sample Point: SP16

Profile Description: (Describe to the depth needed to document the indicator or confirm the absence of indicators.)

Depth	Soil Color		Redox Features					
(inches)	Color (moist)	%	Color (moist)	%	Type[1]	Loc[2]	Texture	Remarks
0-8	2.5Y 3/2	100			-	-	silt loam	
8-16	2.5Y 4/2	100			-	-	loam	gravel present
					-	-		
					-	-		
					-	-		
					-	-		

[1]Type: C=concentration D=depletion RM=reduced matrix [2]Location: PL=pore lining RC=root channel M=matrix

Hydric Soil Indicators: (applicable to all LRRs unless otherwise noted)

- ☐ Histosol (A1)
- ☐ Histic Epidedon (A2)
- ☐ Black Histic (A3)
- ☐ Hydrogen Sulfide (A4)
- ☐ Depleted Below Dark Surface (A11)
- ☐ Thick Dark Surface (A12)
- ☐ Sandy Mucky Mineral (S1)
- ☐ Sandy Gleyed Matrix (S4)
- ☐ Sandy Redox (S5)
- ☐ Stripped Matrix (S6)
- ☐ Loamy Mucky Mineral (F1) (except MLRA 1)
- ☐ Loamy Gleyed Matrix (F2)
- ☐ Depleted Matrix (F3)
- ☐ Redox Dark Surface (F6)
- ☐ Depleted Dark Surface (F7)
- ☐ Redox Depressions (F8)

Indicators for Problematic Hydric Soils[3]:

- ☐ 2 cm Muck (A10)
- ☐ Red parent material (TF2)
- ☐ Very shallow dark surface (TF12)
- ☐ Other (Explain in Remarks)

[3]Indicators of hydrophytic vegetation and wetland hydrology must be present.

Restrictive Layer (if present):

Type:

Depth (inches):

Hydric Soil Present? Yes ☐ No ☒

Remarks: Soil at this location did not meet NRCS hydric soil indicators.

HYDROLOGY

Wetland hydrology Indicators:

Primary Indicators (any one indicator is sufficient)

- ☐ Surface Water (A1)
- ☐ High Water Table (A2)
- ☒ Saturation (A3)
- ☐ Water marks (B1)
- ☐ Sediment Deposits (B2)
- ☐ Drift Deposits (B3)
- ☐ Algal Mat or Crust (B4)
- ☐ Iron Deposits (B5)
- ☐ Surface Soil Cracks (B6)
- ☐ Inundation Visible on Aerial Imagery (B7)
- ☐ Sparsely Vegetated Concave Surface (B8)
- ☐ Water-stained Leaves (B9) (**except MLRA 1, 2, 4A and 4B)**
- ☐ Salt Crust (B11)
- ☐ Aquatic Invertebrates (B13)
- ☐ Hydrogen Sulfide Odor (C1)
- ☐ Oxidized Rhizospheres along living roots (C3)
- ☐ Presence of Reduced Iron (C4)
- ☐ Recent Iron Reduction in Tilled Soils (C6)
- ☐ Stunted or Stresses Plants (D1) **(LRR A)**
- ☐ Other (Explain in Remarks)

Secondary Indicators (2 or more required)

- ☐ Water-stained (B9) **(MLRA 1,2,4A, and 4B)**
- ☐ Drainage Patterns (B10)
- ☐ Dry-season Water Table (C2)
- ☐ Saturation Visible on Aerial Imagery (C9)
- ☒ Geomorphic Position (D2)
- ☐ Shallow Aquitard (D3)
- ☐ Frost-heave Hummocks (D7)
- ☒ FAC-neutral (D5)

Field Observations:

Surface Water Present? Yes ☐ No ☒ Depth (inches):

Water Table Present? Yes ☐ No ☒ Depth (inches):

Saturation Present? Yes ☒ No ☐ Depth (inches): -**5** (include capillary fringe)

Wetland Hydrology Present?

Yes ☒ No ☐

Describe Recorded Data (stream gauge, monitoring well, aerial photos, previous inspections), if available:

Remarks: Wetland hydrology indicators were observed at this location.

WETLAND DETERMINATION DATA FORM – Western Mountain, Valley Coast Region

Project Site: Miles Sand and Gravel Haul Road	City/County: Skagit County	Sample Date: 11/10/21
Applicant/Owner: Miles Sand and Gravel	State: WA	Sample Point: SP17
Investigator: M. Porter; A. Pederson	Section/Township/Range: 34/36/04	
Landform (hillslope, terrace, etc):	Local Relief (concave, convex, none) :	Subregion: LRR A
Soil Map Unit Name: Hoogdal silt loam 15-30% slopes (#68)		NWI Classification:

Are climatic/hydrologic conditions on the site typical of this time of year? Yes ☒ No ☐ (if no, explain in Remarks)

Are Vegetation ☐, Soil ☐, or Hydrology ☐ significantly disturbed? Are "Normal Circumstances" present? Yes ☒ No ☐

Are Vegetation ☐, Soil ☐, or Hydrology ☐ naturally problematic? (If needed, explain any answers in Remarks.)

SUMMARY OF FINDINGS – Attach site map showing sampling point locations, transects, important features, etc.

Hydrophytic Vegetation Present? Yes ☒ No ☐ Hydric Soil Present? Yes ☒ No ☐ Wetland Hydrology Present? Yes ☒ No ☐	**Is the Sampled Area within a Wetland?** **Yes ☒ No ☐**
Remarks: Wetland N. Positive indicators for all three parameters were observed at this location.	

VEGETATION

Tree Stratum (Plot size: 30 feet)	Absolute % Cover	Indicator Status	Dominant Species?
Betula papyrifera	2	FAC	☒
		-	☐
		-	☐
		-	☐
Total Cover:	2		
Sapling/Shrub Stratum (Plot size: 15 feet)			
Acer circinatum	60	FAC	☒
Thuja plicata	20	FAC	☒
Rubus spectabilis	20	FAC	☒
		-	☐
		-	☐
Total Cover:	100		
Herb Stratum (Plot size: 5 feet)			
Lysichiton americanus	15	OBL	☒
Athyrium filix-femina	15	FAC	☒
Equisetum telmateia	2	FACW	☐
		-	☐
		-	☐
		-	☐
Total Cover:	32		
Woody Vine Stratum (Plot size: 30 feet)			
		-	☐
		-	☐
Total Cover:	0		
% Bare Ground in Herb Stratum: 90			

Dominance Test worksheet Number of Dominant Species that are OBL, FACW, or FAC:	6 (A)
Total number of dominant species across all strata:	6 (AB)
Percent of dominant species that or OBL, FACW, FAC:	100 (A/AB)

Prevalence Index worksheet	
OBL species:	x 1=
FACW species:	x 2=
FAC species:	x 3=
FACU species:	x 4=
UPL species:	x 5=
Total: (A)	(B)
Prevalence Index = B/A =	

Hydrophytic Vegetation Indicators:

- ☒ Dominance Test is > 50%
- ☐ Prevalence Index is ≤3.0[1]
- ☐ Morphological Adaptations[1] (provide supporting data in Remarks or on a separate sheet)
- ☐ Wetland Non-Vascular Plants[1]
- ☐ Problematic Hydrophytic Vegetation[1]

[1]Indicators of hydric soil and wetland hydrology must be present.

Remarks: The majority of dominant species observed at this location were hydrophytic.	**Hydrophytic Vegetation Present?** **Yes ☒ No ☐**

SOIL

Sample Point: SP17

Profile Description: (Describe to the depth needed to document the indicator or confirm the absence of indicators.)

Depth	Soil Color		Redox Features					
(inches)	Color (moist)	%	Color (moist)	%	Type[1]	Loc[2]	Texture	Remarks
0-10	2.5Y 3/1	100			-	-	silty clay loam	
10-20	2.5Y 4/1	85	10YR 3/4	15	C	M	clay	
					-	-		
					-	-		
					-	-		
					-	-		

[1]Type: C=concentration D=depletion RM=reduced matrix [2]Location: PL=pore lining RC=root channel M=matrix

Hydric Soil Indicators: (applicable to all LRRs unless otherwise noted)

- ☐ Histosol (A1)
- ☐ Histic Epidedon (A2)
- ☐ Black Histic (A3)
- ☐ Hydrogen Sulfide (A4)
- ☒ Depleted Below Dark Surface (A11)
- ☐ Thick Dark Surface (A12)
- ☐ Sandy Mucky Mineral (S1)
- ☐ Sandy Gleyed Matrix (S4)
- ☐ Sandy Redox (S5)
- ☐ Stripped Matrix (S6)
- ☐ Loamy Mucky Mineral (F1) (except MLRA 1)
- ☐ Loamy Gleyed Matrix (F2)
- ☐ Depleted Matrix (F3)
- ☐ Redox Dark Surface (F6)
- ☐ Depleted Dark Surface (F7)
- ☐ Redox Depressions (F8)

Indicators for Problematic Hydric Soils[3]:

- ☐ 2 cm Muck (A10)
- ☐ Red parent material (TF2)
- ☐ Very shallow dark surface (TF12)
- ☐ Other (Explain in Remarks)

[3]Indicators of hydrophytic vegetation and wetland hydrology must be present.

Restrictive Layer (if present):

Type: clay

Depth (inches): 10

Hydric Soil Present? Yes ☒ No ☐

Remarks: Soil at this location met NRCS hydric soil indicators.

HYDROLOGY

Wetland hydrology Indicators:

Primary Indicators (any one indicator is sufficient)

- ☐ Surface Water (A1)
- ☐ High Water Table (A2)
- ☒ Saturation (A3)
- ☐ Water marks (B1)
- ☐ Sediment Deposits (B2)
- ☐ Drift Deposits (B3)
- ☐ Algal Mat or Crust (B4)
- ☐ Iron Deposits (B5)
- ☐ Surface Soil Cracks (B6)
- ☐ Inundation Visible on Aerial Imagery (B7)
- ☐ Sparsely Vegetated Concave Surface (B8)
- ☐ Water-stained Leaves (B9) (**except MLRA 1, 2, 4A and 4B)**
- ☐ Salt Crust (B11)
- ☐ Aquatic Invertebrates (B13)
- ☐ Hydrogen Sulfide Odor (C1)
- ☐ Oxidized Rhizospheres along living roots (C3)
- ☐ Presence of Reduced Iron (C4)
- ☐ Recent Iron Reduction in Tilled Soils (C6)
- ☐ Stunted or Stresses Plants (D1) **(LRR A)**
- ☐ Other (Explain in Remarks)

Secondary Indicators (2 or more required)

- ☐ Water-stained (B9) **(MLRA 1,2,4A, and 4B)**
- ☐ Drainage Patterns (B10)
- ☐ Dry-season Water Table (C2)
- ☐ Saturation Visible on Aerial Imagery (C9)
- ☐ Geomorphic Position (D2)
- ☐ Shallow Aquitard (D3)
- ☐ Frost-heave Hummocks (D7)
- ☐ FAC-neutral (D5)

Field Observations:

Surface Water Present? Yes ☐ No ☒ Depth (inches):

Water Table Present? Yes ☐ No ☒ Depth (inches):

Saturation Present? Yes ☒ No ☐ Depth (inches): surface to -10 (include capillary fringe)

Wetland Hydrology Present?

Yes ☒ No ☐

Describe Recorded Data (stream gauge, monitoring well, aerial photos, previous inspections), if available:

Remarks: Wetland hydrology indicators were observed at this location.

WETLAND DETERMINATION DATA FORM – Western Mountain, Valley Coast Region

Project Site: Miles Sand and Gravel Haul Road	City/County: Skagit County	Sample Date: 11/10/21
Applicant/Owner: Miles Sand and Gravel	State: WA	Sample Point: SP18
Investigator: M. Porter; A. Pederson	Section/Township/Range: 34/36/04	
Landform (hillslope, terrace, etc):	Local Relief (concave, convex, none) :	Subregion: LRR A
Soil Map Unit Name: Hoogdal silt loam 15-30% slopes (#68)		NWI Classification:

Are climatic/hydrologic conditions on the site typical of this time of year? Yes ☒ No ☐ (if no, explain in Remarks)

Are Vegetation ☐, Soil ☐, or Hydrology ☐ significantly disturbed? Are "Normal Circumstances" present? Yes ☒ No ☐

Are Vegetation ☐, Soil ☐, or Hydrology ☐ naturally problematic? (If needed, explain any answers in Remarks.)

SUMMARY OF FINDINGS – Attach site map showing sampling point locations, transects, important features, etc.

Hydrophytic Vegetation Present? Yes ☐ No ☒ Hydric Soil Present? Yes ☐ No ☒ Wetland Hydrology Present? Yes ☐ No ☒	**Is the Sampled Area within a Wetland?** **Yes ☐ No ☒**
Remarks: Upland plot adjacent to Wetland N. Positive indicators for all three parameters were not observed at this location.	

VEGETATION

Tree Stratum (Plot size: 30 feet)	Absolute % Cover	Indicator Status	Dominant Species?
Thuja plicata	40	FAC	☒
Tsuga heterophylla	25	FACU	☒
Acer macrophyllum	20	FACU	☒
Pseudotsuga menziesii	15	FACU	☐
Total Cover:	100		
Sapling/Shrub Stratum (Plot size: 15 feet)			
		-	☐
		-	☐
		-	☐
		-	☐
		-	☐
Total Cover:	0		
Herb Stratum (Plot size: 5 feet)			
Polystichum munitum	60	FACU	☒
Pteridium aquilinum	5	FACU	☐
		-	☐
		-	☐
		-	☐
		-	☐
Total Cover:	65		
Woody Vine Stratum (Plot size: 30 feet)			
		-	☐
		-	☐
Total Cover:	0		
% Bare Ground in Herb Stratum: 90			

Dominance Test worksheet Number of Dominant Species that are OBL, FACW, or FAC:	1 (A)
Total number of dominant species across all strata:	4 (AB)
Percent of dominant species that or OBL, FACW, FAC:	25 (A/AB)

Prevalence Index worksheet

OBL species:	x 1=
FACW species:	x 2=
FAC species:	x 3=
FACU species:	x 4=
UPL species:	x 5=
Total: (A)	(B)
Prevalence Index = B/A =	

Hydrophytic Vegetation Indicators:

- ☐ Dominance Test is > 50%
- ☐ Prevalence Index is ≤3.0[1]
- ☐ Morphological Adaptations[1] (provide supporting data in Remarks or on a separate sheet)
- ☐ Wetland Non-Vascular Plants[1]
- ☐ Problematic Hydrophytic Vegetation[1]

[1]Indicators of hydric soil and wetland hydrology must be present.

Remarks: The majority of dominant species observed at this location were not hydrophytic.	**Hydrophytic Vegetation Present?** **Yes ☐ No ☒**

SOIL **Sample Point: SP18**

Profile Description: (Describe to the depth needed to document the indicator or confirm the absence of indicators.)

Depth	Soil Color		Redox Features					
(inches)	Color (moist)	%	Color (moist)	%	Type[1]	Loc[2]	Texture	Remarks
0-9	10YR 2/1	100			-	-	loam	
9-15	10YR 3/6	100			-	-	silt loam	
15-20	10YR 4/3	98	10YR 3/4	2	C	M	clay loam	
					-	-		
					-	-		
					-	-		

[1]Type: C=concentration D=depletion RM=reduced matrix [2]Location: PL=pore lining RC=root channel M=matrix

Hydric Soil Indicators: (applicable to all LRRs unless otherwise noted)

- ☐ Histosol (A1)
- ☐ Histic Epidedon (A2)
- ☐ Black Histic (A3)
- ☐ Hydrogen Sulfide (A4)
- ☐ Depleted Below Dark Surface (A11)
- ☐ Thick Dark Surface (A12)
- ☐ Sandy Mucky Mineral (S1)
- ☐ Sandy Gleyed Matrix (S4)
- ☐ Sandy Redox (S5)
- ☐ Stripped Matrix (S6)
- ☐ Loamy Mucky Mineral (F1) (except MLRA 1)
- ☐ Loamy Gleyed Matrix (F2)
- ☐ Depleted Matrix (F3)
- ☐ Redox Dark Surface (F6)
- ☐ Depleted Dark Surface (F7)
- ☐ Redox Depressions (F8)

Indicators for Problematic Hydric Soils[3]:

- ☐ 2 cm Muck (A10)
- ☐ Red parent material (TF2)
- ☐ Very shallow dark surface (TF12)
- ☐ Other (Explain in Remarks)

[3]Indicators of hydrophytic vegetation and wetland hydrology must be present.

Restrictive Layer (if present):

Type:

Depth (inches):

Hydric Soil Present? Yes ☐ No ☒

Remarks: Soil at this location did not meet NRCS hydric soil indicators.

HYDROLOGY

Wetland hydrology Indicators:

Primary Indicators (any one indicator is sufficient)

- ☐ Surface Water (A1)
- ☐ High Water Table (A2)
- ☐ Saturation (A3)
- ☐ Water marks (B1)
- ☐ Sediment Deposits (B2)
- ☐ Drift Deposits (B3)
- ☐ Algal Mat or Crust (B4)
- ☐ Iron Deposits (B5)
- ☐ Surface Soil Cracks (B6)
- ☐ Inundation Visible on Aerial Imagery (B7)
- ☐ Sparsely Vegetated Concave Surface (B8)
- ☐ Water-stained Leaves (B9) (**except MLRA 1, 2, 4A and 4B)**
- ☐ Salt Crust (B11)
- ☐ Aquatic Invertebrates (B13)
- ☐ Hydrogen Sulfide Odor (C1)
- ☐ Oxidized Rhizospheres along living roots (C3)
- ☐ Presence of Reduced Iron (C4)
- ☐ Recent Iron Reduction in Tilled Soils (C6)
- ☐ Stunted or Stresses Plants (D1) **(LRR A)**
- ☐ Other (Explain in Remarks)

Secondary Indicators (2 or more required)

- ☐ Water-stained (B9) **(MLRA 1,2,4A, and 4B)**
- ☐ Drainage Patterns (B10)
- ☐ Dry-season Water Table (C2)
- ☐ Saturation Visible on Aerial Imagery (C9)
- ☐ Geomorphic Position (D2)
- ☐ Shallow Aquitard (D3)
- ☐ Frost-heave Hummocks (D7)
- ☐ FAC-neutral (D5)

Field Observations:

Surface Water Present? Yes ☐ No ☒ Depth (inches):

Water Table Present? Yes ☐ No ☒ Depth (inches):

Saturation Present? Yes ☐ No ☒ Depth (inches): (include capillary fringe)

Wetland Hydrology Present?

Yes ☐ No ☒

Describe Recorded Data (stream gauge, monitoring well, aerial photos, previous inspections), if available:

Remarks: Wetland hydrology indicators were not observed at this location.

WETLAND DETERMINATION DATA FORM – Western Mountain, Valley Coast Region

Project Site: Miles Sand and Gravel Haul Road	City/County: Skagit County	Sample Date: 11/10/21
Applicant/Owner: Miles Sand and Gravel	State: WA	Sample Point: SP19
Investigator: M. Porter; A. Pederson	Section/Township/Range: 34/36/04	
Landform (hillslope, terrace, etc):	Local Relief (concave, convex, none) :	Subregion: LRR A
Soil Map Unit Name: Hoogdal silt loam 15-30% slopes (#68)		NWI Classification:

Are climatic/hydrologic conditions on the site typical of this time of year? Yes ☒ No ☐ (if no, explain in Remarks)

Are Vegetation ☐, Soil ☐, or Hydrology ☐ significantly disturbed? Are "Normal Circumstances" present? Yes ☒ No ☐

Are Vegetation ☐, Soil ☐, or Hydrology ☐ naturally problematic? (If needed, explain any answers in Remarks.)

SUMMARY OF FINDINGS – Attach site map showing sampling point locations, transects, important features, etc.

Hydrophytic Vegetation Present? Yes ☒ No ☐ Hydric Soil Present? Yes ☒ No ☐ Wetland Hydrology Present? Yes ☐ No ☒	**Is the Sampled Area within a Wetland?** **Yes ☐ No ☒**
Remarks: Sample plot was located on an old logging road. Soil was disturbed. Positive indicators for all three parameters were not observed at this location- this area is not anticipated to contain consistent hydrology.	

VEGETATION

Tree Stratum (Plot size: 30 feet)	Absolute % Cover	Indicator Status	Dominant Species?
		-	☐
		-	☐
		-	☐
		-	☐
Total Cover:	0		
Sapling/Shrub Stratum (Plot size: 15 feet)			
Rubus spectabilis	1	FAC	☒
Rubus parviflorus	1	FACU	☒
Buddleja davidii	1	FACU	☒
		-	☐
		-	☐
Total Cover:	3		
Herb Stratum (Plot size: 5 feet)			
Glyceria sp.	80	FACW	☒
Veronica americana	30	OBL	☒
Schedonorus arundinaceus	15	FAC	☐
Ranunculus repens	10	FAC	☐
Juncus effusus	10	FACW	☐
		-	☐
Total Cover:	145		
Woody Vine Stratum (Plot size: 30 feet)			
		-	☐
		-	☐
Total Cover: % Bare Ground in Herb Stratum: 0	0		

Dominance Test worksheet Number of Dominant Species that are OBL, FACW, or FAC:	3 (A)
Total number of dominant species across all strata:	5 (AB)
Percent of dominant species that or OBL, FACW, FAC:	60 (A/AB)

Prevalence Index worksheet	
OBL species:	x 1=
FACW species:	x 2=
FAC species:	x 3=
FACU species:	x 4=
UPL species:	x 5=
Total: (A)	(B)
Prevalence Index = B/A =	

Hydrophytic Vegetation Indicators:

- ☒ Dominance Test is > 50%
- ☐ Prevalence Index is ≤3.0[1]
- ☐ Morphological Adaptations[1] (provide supporting data in Remarks or on a separate sheet)
- ☐ Wetland Non-Vascular Plants[1]
- ☐ Problematic Hydrophytic Vegetation[1]

[1]Indicators of hydric soil and wetland hydrology must be present.

Remarks: The majority of dominant species observed at this location were hydrophytic.

Hydrophytic Vegetation Present?

Yes ☒ No ☐

SOIL

Sample Point: SP19

Profile Description: (Describe to the depth needed to document the indicator or confirm the absence of indicators.)

Depth	Soil Color		Redox Features					
(inches)	Color (moist)	%	Color (moist)	%	Type[1]	Loc[2]	Texture	Remarks
0-20	2.5Y 6/2	80	10YR 4/6	20	C	M	clay	
					-	-		
					-	-		
					-	-		
					-	-		
					-	-		

[1]Type: C=concentration D=depletion RM=reduced matrix [2]Location: PL=pore lining RC=root channel M=matrix

Hydric Soil Indicators: (applicable to all LRRs unless otherwise noted)

- ☐ Histosol (A1)
- ☐ Histic Epidedon (A2)
- ☐ Black Histic (A3)
- ☐ Hydrogen Sulfide (A4)
- ☐ Depleted Below Dark Surface (A11)
- ☐ Thick Dark Surface (A12)
- ☐ Sandy Mucky Mineral (S1)
- ☐ Sandy Gleyed Matrix (S4)
- ☐ Sandy Redox (S5)
- ☐ Stripped Matrix (S6)
- ☐ Loamy Mucky Mineral (F1) (except MLRA 1)
- ☐ Loamy Gleyed Matrix (F2)
- ☒ Depleted Matrix (F3)
- ☐ Redox Dark Surface (F6)
- ☐ Depleted Dark Surface (F7)
- ☐ Redox Depressions (F8)

Indicators for Problematic Hydric Soils[3]:

- ☐ 2 cm Muck (A10)
- ☐ Red parent material (TF2)
- ☐ Very shallow dark surface (TF12)
- ☐ Other (Explain in Remarks)

[3]Indicators of hydrophytic vegetation and wetland hydrology must be present.

Restrictive Layer (if present):

Type:

Depth (inches):

Hydric Soil Present? Yes ☒ No ☐

Remarks: Soil at this location met NRCS hydric soil indicators. No topsoil is present. Soils disturbed due to past logging activity.

HYDROLOGY

Wetland hydrology Indicators:

Primary Indicators (any one indicator is sufficient)

- ☐ Surface Water (A1)
- ☐ High Water Table (A2)
- ☐ Saturation (A3)
- ☐ Water marks (B1)
- ☐ Sediment Deposits (B2)
- ☐ Drift Deposits (B3)
- ☐ Algal Mat or Crust (B4)
- ☐ Iron Deposits (B5)
- ☐ Surface Soil Cracks (B6)
- ☐ Inundation Visible on Aerial Imagery (B7)
- ☐ Sparsely Vegetated Concave Surface (B8)
- ☐ Water-stained Leaves (B9) (**except MLRA 1, 2, 4A and 4B)**
- ☐ Salt Crust (B11)
- ☐ Aquatic Invertebrates (B13)
- ☐ Hydrogen Sulfide Odor (C1)
- ☐ Oxidized Rhizospheres along living roots (C3)
- ☐ Presence of Reduced Iron (C4)
- ☐ Recent Iron Reduction in Tilled Soils (C6)
- ☐ Stunted or Stresses Plants (D1) **(LRR A)**
- ☐ Other (Explain in Remarks)

Secondary Indicators (2 or more required)

- ☐ Water-stained (B9) **(MLRA 1,2,4A, and 4B)**
- ☐ Drainage Patterns (B10)
- ☐ Dry-season Water Table (C2)
- ☐ Saturation Visible on Aerial Imagery (C9)
- ☐ Geomorphic Position (D2)
- ☐ Shallow Aquitard (D3)
- ☐ Frost-heave Hummocks (D7)
- ☐ FAC-neutral (D5)

Field Observations:

Surface Water Present? Yes ☐ No ☒ Depth (inches):

Water Table Present? Yes ☐ No ☒ Depth (inches):

Saturation Present? Yes ☒ No ☐ Depth (inches): **0-2** (include capillary fringe)

Wetland Hydrology Present?

Yes ☐ No ☒

Describe Recorded Data (stream gauge, monitoring well, aerial photos, previous inspections), if available:

Remarks: Surface saturation was observed but depth was not sufficient to meet wetland hydrology indicators. Saturation likely due to slow infiltration in clay soil after precipitation. Saturation is on surface only and is not likely persistent.

WETLAND DETERMINATION DATA FORM – Western Mountain, Valley Coast Region

Project Site: Miles Sand and Gravel Haul Road	City/County: Skagit County	Sample Date: 11/10/21
Applicant/Owner: Miles Sand and Gravel	State: WA	Sample Point: SP20
Investigator: M. Porter; A. Pederson	Section/Township/Range: 34/36/04	
Landform (hillslope, terrace, etc):	Local Relief (concave, convex, none) :	Subregion: LRR A
Soil Map Unit Name: Hoogdal silt loam 15-30% slopes (#68)		NWI Classification:

Are climatic/hydrologic conditions on the site typical of this time of year? Yes ☒ No ☐ (if no, explain in Remarks)

Are Vegetation ☐, Soil ☐, or Hydrology ☐ significantly disturbed? Are "Normal Circumstances" present? Yes ☒ No ☐

Are Vegetation ☐, Soil ☐, or Hydrology ☐ naturally problematic? (If needed, explain any answers in Remarks.)

SUMMARY OF FINDINGS – Attach site map showing sampling point locations, transects, important features, etc.

Hydrophytic Vegetation Present? Yes ☒ No ☐ Hydric Soil Present? Yes ☐ No ☒ Wetland Hydrology Present? Yes ☐ No ☒	**Is the Sampled Area within a Wetland?** **Yes ☐ No ☒**
Remarks: Upland plot adjacent to Wetland P. Positive indicators for all three parameters were not observed at this location. P	

VEGETATION

Tree Stratum (Plot size: 30 feet)	Absolute % Cover	Indicator Status	Dominant Species?
Pseudotsuga menziesii	40	FACU	☒
Frangula purshiana	15	FAC	☒
Betula papyrifera	15	FAC	☒
		-	☐
Total Cover:	70		
Sapling/Shrub Stratum (Plot size: 15 feet)			
Rubus spectabilis	10	FAC	☒
Acer circinatum	10	FAC	☒
		-	☐
		-	☐
		-	☐
Total Cover:	20		
Herb Stratum (Plot size: 5 feet)			
Rubus ursinus	10	FACU	☒
Polystichum munitum	5	FACU	☒
		-	☐
		-	☐
		-	☐
		-	☐
Total Cover:	15		
Woody Vine Stratum (Plot size: 30 feet)			
		-	☐
		-	☐
Total Cover: % Bare Ground in Herb Stratum: 90	0		

Dominance Test worksheet Number of Dominant Species that are OBL, FACW, or FAC:	4 (A)
Total number of dominant species across all strata:	7 (AB)
Percent of dominant species that or OBL, FACW, FAC:	57 (A/AB)

Prevalence Index worksheet	
OBL species:	x 1=
FACW species:	x 2=
FAC species:	x 3=
FACU species:	x 4=
UPL species:	x 5=
Total: (A)	(B)
Prevalence Index = B/A =	

Hydrophytic Vegetation Indicators:

- ☒ Dominance Test is > 50%
- ☐ Prevalence Index is ≤3.0[1]
- ☐ Morphological Adaptations[1] (provide supporting data in Remarks or on a separate sheet)
- ☐ Wetland Non-Vascular Plants[1]
- ☐ Problematic Hydrophytic Vegetation[1]

[1]Indicators of hydric soil and wetland hydrology must be present.

Remarks: The majority of dominant species observed at this location were hydrophytic.

Hydrophytic Vegetation Present?

Yes ☒ No ☐

SOIL

Sample Point: SP20

Profile Description: (Describe to the depth needed to document the indicator or confirm the absence of indicators.)

Depth	Soil Color		Redox Features					
(inches)	Color (moist)	%	Color (moist)	%	Type[1]	Loc[2]	Texture	Remarks
0-3	10YR 2/2	100			-	-	silt loam	
3-6	10YR 4/3	100			-	-	silt loam	
6-11	10YR 4/4	100			-	-	clay loam	
11-16	10YR 5/4	60	2.5Y 5/2	40	D	M	clay loam	
					-	-		
					-	-		

[1]Type: C=concentration D=depletion RM=reduced matrix [2]Location: PL=pore lining RC=root channel M=matrix

Hydric Soil Indicators: (applicable to all LRRs unless otherwise noted)

- ☐ Histosol (A1)
- ☐ Histic Epidedon (A2)
- ☐ Black Histic (A3)
- ☐ Hydrogen Sulfide (A4)
- ☐ Depleted Below Dark Surface (A11)
- ☐ Thick Dark Surface (A12)
- ☐ Sandy Mucky Mineral (S1)
- ☐ Sandy Gleyed Matrix (S4)
- ☐ Sandy Redox (S5)
- ☐ Stripped Matrix (S6)
- ☐ Loamy Mucky Mineral (F1) (except MLRA 1)
- ☐ Loamy Gleyed Matrix (F2)
- ☐ Depleted Matrix (F3)
- ☐ Redox Dark Surface (F6)
- ☐ Depleted Dark Surface (F7)
- ☐ Redox Depressions (F8)

Indicators for Problematic Hydric Soils[3]:

- ☐ 2 cm Muck (A10)
- ☐ Red parent material (TF2)
- ☐ Very shallow dark surface (TF12)
- ☐ Other (Explain in Remarks)

[3]Indicators of hydrophytic vegetation and wetland hydrology must be present.

Restrictive Layer (if present):

Type:

Depth (inches):

Hydric Soil Present? Yes ☐ No ☒

Remarks: Soil at this location did not meet NRCS hydric soil indicators.

HYDROLOGY

Wetland hydrology Indicators:

Primary Indicators (any one indicator is sufficient)

- ☐ Surface Water (A1)
- ☐ High Water Table (A2)
- ☐ Saturation (A3)
- ☐ Water marks (B1)
- ☐ Sediment Deposits (B2)
- ☐ Drift Deposits (B3)
- ☐ Algal Mat or Crust (B4)
- ☐ Iron Deposits (B5)
- ☐ Surface Soil Cracks (B6)
- ☐ Inundation Visible on Aerial Imagery (B7)
- ☐ Sparsely Vegetated Concave Surface (B8)
- ☐ Water-stained Leaves (B9) (**except MLRA 1, 2, 4A and 4B)**
- ☐ Salt Crust (B11)
- ☐ Aquatic Invertebrates (B13)
- ☐ Hydrogen Sulfide Odor (C1)
- ☐ Oxidized Rhizospheres along living roots (C3)
- ☐ Presence of Reduced Iron (C4)
- ☐ Recent Iron Reduction in Tilled Soils (C6)
- ☐ Stunted or Stresses Plants (D1) **(LRR A)**
- ☐ Other (Explain in Remarks)

Secondary Indicators (2 or more required)

- ☐ Water-stained (B9) **(MLRA 1,2,4A, and 4B)**
- ☐ Drainage Patterns (B10)
- ☐ Dry-season Water Table (C2)
- ☐ Saturation Visible on Aerial Imagery (C9)
- ☐ Geomorphic Position (D2)
- ☐ Shallow Aquitard (D3)
- ☐ Frost-heave Hummocks (D7)
- ☐ FAC-neutral (D5)

Field Observations:

Surface Water Present? Yes ☐ No ☒ Depth (inches):

Water Table Present? Yes ☐ No ☒ Depth (inches):

Saturation Present? Yes ☐ No ☒ Depth (inches): (include capillary fringe)

Wetland Hydrology Present?

Yes ☐ No ☒

Describe Recorded Data (stream gauge, monitoring well, aerial photos, previous inspections), if available:

Remarks: Wetland hydrology indicators were not observed at this location.

WETLAND DETERMINATION DATA FORM – Western Mountain, Valley Coast Region

Project Site: Miles Sand and Gravel Haul Road	City/County: Skagit County	Sample Date: 11/10/21
Applicant/Owner: Miles Sand and Gravel	State: WA	Sample Point: SP21
Investigator: M. Porter; A. Pederson	Section/Township/Range: 34/36/04	
Landform (hillslope, terrace, etc):	Local Relief (concave, convex, none) :	Subregion: LRR A
Soil Map Unit Name: Hoogdal silt loam 15-30% slopes (#68)		NWI Classification:

Are climatic/hydrologic conditions on the site typical of this time of year? Yes ☒ No ☐ (if no, explain in Remarks)

Are Vegetation ☐, Soil ☐, or Hydrology ☐ significantly disturbed? Are "Normal Circumstances" present? Yes ☒ No ☐

Are Vegetation ☐, Soil ☐, or Hydrology ☐ naturally problematic? (If needed, explain any answers in Remarks.)

SUMMARY OF FINDINGS – Attach site map showing sampling point locations, transects, important features, etc.

Hydrophytic Vegetation Present? Yes ☒ No ☐ Hydric Soil Present? Yes ☒ No ☐ Wetland Hydrology Present? Yes ☒ No ☐	**Is the Sampled Area within a Wetland?** **Yes ☒ No ☐**
Remarks: Wetland P. Positive indicators for all three parameters were observed at this location.	

VEGETATION

Tree Stratum (Plot size: 30 feet)	Absolute % Cover	Indicator Status	Dominant Species?
Pseudotsuga menziesii (on edge)	20	FACU	☒
Populus balsamifera	10	FAC	☒
Betula papyrifera	5	FAC	☐
		-	☐
Total Cover:	35		
Sapling/Shrub Stratum (Plot size: 15 feet)			
Rubus spectabilis	40	FAC	☒
		-	☐
		-	☐
		-	☐
		-	☐
Total Cover:	40		
Herb Stratum (Plot size: 5 feet)			
Carex obnupta	70	OBL	☒
		-	☐
		-	☐
		-	☐
		-	☐
		-	☐
Total Cover:	70		
Woody Vine Stratum (Plot size: 30 feet)			
		-	☐
		-	☐
Total Cover: % Bare Ground in Herb Stratum: 30	0		

Dominance Test worksheet Number of Dominant Species that are OBL, FACW, or FAC:	3 (A)
Total number of dominant species across all strata:	4 (AB)
Percent of dominant species that or OBL, FACW, FAC:	75 (A/AB)

Prevalence Index worksheet	
OBL species:	x 1=
FACW species:	x 2=
FAC species:	x 3=
FACU species:	x 4=
UPL species:	x 5=
Total: (A)	(B)
Prevalence Index = B/A =	

Hydrophytic Vegetation Indicators:

- ☒ Dominance Test is > 50%
- ☐ Prevalence Index is ≤3.0[1]
- ☐ Morphological Adaptations[1] (provide supporting data in Remarks or on a separate sheet)
- ☐ Wetland Non-Vascular Plants[1]
- ☐ Problematic Hydrophytic Vegetation[1]

[1]Indicators of hydric soil and wetland hydrology must be present.

Remarks: The majority of dominant species observed at this location were hydrophytic.	**Hydrophytic Vegetation Present?** **Yes ☒ No ☐**

SOIL

Sample Point: SP21

Profile Description: (Describe to the depth needed to document the indicator or confirm the absence of indicators.)

Depth	Soil Color		Redox Features					
(inches)	Color (moist)	%	Color (moist)	%	Type[1]	Loc[2]	Texture	Remarks
0-3	10YR 3/2	100			-	-	silt loam	
3-16	2.5Y 5/2	80	10YR 5/6	20	C	M	clay	
3-7			7.5YR 4/4	5	C	M		concentrations at depth of 3-7 only
					-	-		
					-	-		
					-	-		

[1]Type: C=concentration D=depletion RM=reduced matrix [2]Location: PL=pore lining RC=root channel M=matrix

Hydric Soil Indicators: (applicable to all LRRs unless otherwise noted)

- ☐ Histosol (A1)
- ☐ Histic Epidedon (A2)
- ☐ Black Histic (A3)
- ☐ Hydrogen Sulfide (A4)
- ☒ Depleted Below Dark Surface (A11)
- ☐ Thick Dark Surface (A12)
- ☐ Sandy Mucky Mineral (S1)
- ☐ Sandy Gleyed Matrix (S4)
- ☐ Sandy Redox (S5)
- ☐ Stripped Matrix (S6)
- ☐ Loamy Mucky Mineral (F1) (except MLRA 1)
- ☐ Loamy Gleyed Matrix (F2)
- ☒ Depleted Matrix (F3)
- ☐ Redox Dark Surface (F6)
- ☐ Depleted Dark Surface (F7)
- ☐ Redox Depressions (F8)

Indicators for Problematic Hydric Soils[3]:

- ☐ 2 cm Muck (A10)
- ☐ Red parent material (TF2)
- ☐ Very shallow dark surface (TF12)
- ☐ Other (Explain in Remarks)

[3]Indicators of hydrophytic vegetation and wetland hydrology must be present.

Restrictive Layer (if present):

Type:

Depth (inches):

Hydric Soil Present? Yes ☒ No ☐

Remarks: Soil at this location met NRCS hydric soil indicators.

HYDROLOGY

Wetland hydrology Indicators:

Primary Indicators (any one indicator is sufficient)

- ☒ Surface Water (A1)
- ☒ High Water Table (A2)
- ☒ Saturation (A3)
- ☐ Water marks (B1)
- ☐ Sediment Deposits (B2)
- ☐ Drift Deposits (B3)
- ☐ Algal Mat or Crust (B4)
- ☐ Iron Deposits (B5)
- ☐ Surface Soil Cracks (B6)
- ☐ Inundation Visible on Aerial Imagery (B7)
- ☐ Sparsely Vegetated Concave Surface (B8)
- ☐ Water-stained Leaves (B9) (**except MLRA 1, 2, 4A and 4B)**
- ☐ Salt Crust (B11)
- ☐ Aquatic Invertebrates (B13)
- ☐ Hydrogen Sulfide Odor (C1)
- ☐ Oxidized Rhizospheres along living roots (C3)
- ☐ Presence of Reduced Iron (C4)
- ☐ Recent Iron Reduction in Tilled Soils (C6)
- ☐ Stunted or Stresses Plants (D1) **(LRR A)**
- ☐ Other (Explain in Remarks)

Secondary Indicators (2 or more required)

- ☐ Water-stained (B9) **(MLRA 1,2,4A, and 4B)**
- ☐ Drainage Patterns (B10)
- ☐ Dry-season Water Table (C2)
- ☐ Saturation Visible on Aerial Imagery (C9)
- ☐ Geomorphic Position (D2)
- ☐ Shallow Aquitard (D3)
- ☐ Frost-heave Hummocks (D7)
- ☐ FAC-neutral (D5)

Field Observations:

Surface Water Present? Yes ☒ No ☐ Depth (inches): **+1**

Water Table Present? Yes ☒ No ☐ Depth (inches): **0**

Saturation Present? Yes ☒ No ☐ Depth (inches): **0** (include capillary fringe)

Wetland Hydrology Present?

Yes ☒ No ☐

Describe Recorded Data (stream gauge, monitoring well, aerial photos, previous inspections), if available:

Remarks: Wetland hydrology indicators were observed at this location.

WETLAND DETERMINATION DATA FORM – Western Mountain, Valley Coast Region

Project Site: Miles Sand and Gravel Haul Road	City/County: Skagit County	Sample Date: 11/11/21
Applicant/Owner: Miles Sand and Gravel	State: WA	Sample Point: SP22
Investigator: M. Porter; A. Pederson	Section/Township/Range: 34/36/04	
Landform (hillslope, terrace, etc):	Local Relief (concave, convex, none) :	Subregion: LRR A
Soil Map Unit Name: Hoogdal silt loam 15-30% slopes (#68)		NWI Classification:

Are climatic/hydrologic conditions on the site typical of this time of year? Yes ☒ No ☐ (if no, explain in Remarks)

Are Vegetation ☐, Soil ☐, or Hydrology ☐ significantly disturbed? Are "Normal Circumstances" present? Yes ☒ No ☐

Are Vegetation ☐, Soil ☐, or Hydrology ☐ naturally problematic? (If needed, explain any answers in Remarks.)

SUMMARY OF FINDINGS – Attach site map showing sampling point locations, transects, important features, etc.

Hydrophytic Vegetation Present? Yes ☒ No ☐ Hydric Soil Present? Yes ☐ No ☒ Wetland Hydrology Present? Yes ☐ No ☒	**Is the Sampled Area within a Wetland?** **Yes ☐ No ☒**
Remarks: Upland plot adjacent to Wetland R.Positive indicators for all three parameters were not observed at this location.	

VEGETATION

Tree Stratum (Plot size: 30 feet)	Absolute % Cover	Indicator Status	Dominant Species?
Alnus rubra	40	FAC	☒
Betula papyrifera	30	FAC	☒
Frangula purshiana	10	FAC	☐
Pseudotsuga menziesii	5	FACU	☐
Total Cover:	85		
Sapling/Shrub Stratum (Plot size: 15 feet)			
Acer circinatum	30	FAC	☒
Rubus spectabilis	5	FAC	☐
		-	☐
		-	☐
		-	☐
Total Cover:	35		
Herb Stratum (Plot size: 5 feet)			
Rubus ursinus	10	FACU	☒
		-	☐
		-	☐
		-	☐
		-	☐
		-	☐
Total Cover:	10		
Woody Vine Stratum (Plot size: 30 feet)			
		-	☐
		-	☐
Total Cover: % Bare Ground in Herb Stratum: 90	0		

Dominance Test worksheet Number of Dominant Species that are OBL, FACW, or FAC:	3 (A)
Total number of dominant species across all strata:	4 (AB)
Percent of dominant species that or OBL, FACW, FAC:	75 (A/AB)

Prevalence Index worksheet	
OBL species:	x 1=
FACW species:	x 2=
FAC species:	x 3=
FACU species:	x 4=
UPL species:	x 5=
Total: (A)	(B)
Prevalence Index = B/A =	

Hydrophytic Vegetation Indicators:

- ☒ Dominance Test is > 50%
- ☐ Prevalence Index is ≤3.0[1]
- ☐ Morphological Adaptations[1] (provide supporting data in Remarks or on a separate sheet)
- ☐ Wetland Non-Vascular Plants[1]
- ☐ Problematic Hydrophytic Vegetation[1]

[1]Indicators of hydric soil and wetland hydrology must be present.

Remarks: The majority of dominant species observed at this location were hydrophytic.	**Hydrophytic Vegetation Present?** **Yes ☒ No ☐**

SOIL

Sample Point: SP22

Profile Description: (Describe to the depth needed to document the indicator or confirm the absence of indicators.)

Depth	Soil Color		Redox Features					
(inches)	Color (moist)	%	Color (moist)	%	Type[1]	Loc[2]	Texture	Remarks
0-5	10YR 2/2	100			-	-	loam	
5-16	10YR 3/3	100			-	-	loam	
					-	-		
					-	-		
					-	-		
					-	-		

[1]Type: C=concentration D=depletion RM=reduced matrix [2]Location: PL=pore lining RC=root channel M=matrix

Hydric Soil Indicators: (applicable to all LRRs unless otherwise noted)

- ☐ Histosol (A1)
- ☐ Histic Epidedon (A2)
- ☐ Black Histic (A3)
- ☐ Hydrogen Sulfide (A4)
- ☐ Depleted Below Dark Surface (A11)
- ☐ Thick Dark Surface (A12)
- ☐ Sandy Mucky Mineral (S1)
- ☐ Sandy Gleyed Matrix (S4)
- ☐ Sandy Redox (S5)
- ☐ Stripped Matrix (S6)
- ☐ Loamy Mucky Mineral (F1) (except MLRA 1)
- ☐ Loamy Gleyed Matrix (F2)
- ☐ Depleted Matrix (F3)
- ☐ Redox Dark Surface (F6)
- ☐ Depleted Dark Surface (F7)
- ☐ Redox Depressions (F8)

Indicators for Problematic Hydric Soils[3]:

- ☐ 2 cm Muck (A10)
- ☐ Red parent material (TF2)
- ☐ Very shallow dark surface (TF12)
- ☐ Other (Explain in Remarks)

[3]Indicators of hydrophytic vegetation and wetland hydrology must be present.

Restrictive Layer (if present):

Type:

Depth (inches):

Hydric Soil Present? Yes ☐ No ☒

Remarks: Soil at this location did not meet NRCS hydric soil indicators.

HYDROLOGY

Wetland hydrology Indicators:

Primary Indicators (any one indicator is sufficient)

- ☐ Surface Water (A1)
- ☐ High Water Table (A2)
- ☐ Saturation (A3)
- ☐ Water marks (B1)
- ☐ Sediment Deposits (B2)
- ☐ Drift Deposits (B3)
- ☐ Algal Mat or Crust (B4)
- ☐ Iron Deposits (B5)
- ☐ Surface Soil Cracks (B6)
- ☐ Inundation Visible on Aerial Imagery (B7)
- ☐ Sparsely Vegetated Concave Surface (B8)
- ☐ Water-stained Leaves (B9) (**except MLRA 1, 2, 4A and 4B)**
- ☐ Salt Crust (B11)
- ☐ Aquatic Invertebrates (B13)
- ☐ Hydrogen Sulfide Odor (C1)
- ☐ Oxidized Rhizospheres along living roots (C3)
- ☐ Presence of Reduced Iron (C4)
- ☐ Recent Iron Reduction in Tilled Soils (C6)
- ☐ Stunted or Stresses Plants (D1) **(LRR A)**
- ☐ Other (Explain in Remarks)

Secondary Indicators (2 or more required)

- ☐ Water-stained (B9) **(MLRA 1,2,4A, and 4B)**
- ☐ Drainage Patterns (B10)
- ☐ Dry-season Water Table (C2)
- ☐ Saturation Visible on Aerial Imagery (C9)
- ☐ Geomorphic Position (D2)
- ☐ Shallow Aquitard (D3)
- ☐ Frost-heave Hummocks (D7)
- ☐ FAC-neutral (D5)

Field Observations:

Surface Water Present? Yes ☐ No ☒ Depth (inches):

Water Table Present? Yes ☐ No ☒ Depth (inches):

Saturation Present? Yes ☐ No ☒ Depth (inches): (include capillary fringe)

Wetland Hydrology Present?

Yes ☐ No ☒

Describe Recorded Data (stream gauge, monitoring well, aerial photos, previous inspections), if available:

Remarks: Wetland hydrology indicators were not observed at this location.

WETLAND DETERMINATION DATA FORM – Western Mountain, Valley Coast Region

Project Site: Miles Sand and Gravel Haul Road	City/County: Skagit County	Sample Date: 11/11/21
Applicant/Owner: Miles Sand and Gravel	State: WA	Sample Point: SP23
Investigator: M. Porter; A. Pederson	Section/Township/Range: 34/36/04	
Landform (hillslope, terrace, etc):	Local Relief (concave, convex, none) :	Subregion: LRR A
Soil Map Unit Name: Hoogdal silt loam 15-30% slopes (#68)		NWI Classification:
Are climatic/hydrologic conditions on the site typical of this time of year? Yes ☒ No ☐ (if no, explain in Remarks)		
Are Vegetation ☐, Soil ☐, or Hydrology ☐ significantly disturbed?	Are "Normal Circumstances" present? Yes ☐ No ☐	
Are Vegetation ☐, Soil ☐, or Hydrology ☐ naturally problematic?	(If needed, explain any answers in Remarks.)	

SUMMARY OF FINDINGS – Attach site map showing sampling point locations, transects, important features, etc.

Hydrophytic Vegetation Present? Yes ☒ No ☐ Hydric Soil Present? Yes ☐ No ☒ Wetland Hydrology Present? Yes ☒ No ☐	**Is the Sampled Area within a Wetland?** **Yes ☒ No ☐**
Remarks: Wetland R. Positive indicators for vegetation and wetland hydrology were present. Soil very close to meeting hydric indicators A12- see notes. Determination made based on hydrology and best professsional judgement.	

VEGETATION

Tree Stratum (Plot size: 30 feet)	Absolute % Cover	Indicator Status	Dominant Species?
Alnus rubra	30	FAC	☒
Betula payrifera	20	FAC	☒
Frangula purshiana	10	FAC	☐
		-	☐
Total Cover:	60		
Sapling/Shrub Stratum (Plot size: 15 feet)			
Rubus spectabilis	10	FAC	☒
		-	☐
		-	☐
		-	☐
		-	☐
Total Cover:	10		
Herb Stratum (Plot size: 5 feet)			
Lysichiton americanus	10	OBL	☒
		-	☐
		-	☐
		-	☐
		-	☐
		-	☐
Total Cover:	10		
Woody Vine Stratum (Plot size: 30 feet)			
		-	☐
		-	☐
Total Cover: % Bare Ground in Herb Stratum: 90	0		

Dominance Test worksheet Number of Dominant Species that are OBL, FACW, or FAC:	4 (A)
Total number of dominant species across all strata:	4 (AB)
Percent of dominant species that or OBL, FACW, FAC:	100 (A/AB)

Prevalence Index worksheet	
OBL species:	x 1=
FACW species:	x 2=
FAC species:	x 3=
FACU species:	x 4=
UPL species:	x 5=
Total: (A)	(B)
Prevalence Index = B/A =	

Hydrophytic Vegetation Indicators:

- ☒ Dominance Test is > 50%
- ☐ Prevalence Index is ≤3.0[1]
- ☐ Morphological Adaptations[1] (provide supporting data in Remarks or on a separate sheet)
- ☐ Wetland Non-Vascular Plants[1]
- ☐ Problematic Hydrophytic Vegetation[1]

[1]Indicators of hydric soil and wetland hydrology must be present.

Remarks: The majority of dominant species observed at this location were hydrophytic.	**Hydrophytic Vegetation Present?** **Yes ☒ No ☐**

SOIL

Sample Point: SP23

Profile Description: (Describe to the depth needed to document the indicator or confirm the absence of indicators.)

Depth	Soil Color		Redox Features					
(inches)	Color (moist)	%	Color (moist)	%	Type[1]	Loc[2]	Texture	Remarks
0-9	10YR 2/1	100			-	-	silt loam	
9-15	10YR 3/1	100			-	-	silt loam	gravel and sand present
15-20	2.5Y 5/1	75	10YR 4/6	20	C	M	clay	
			10YR 3/6	5	C	M		
					-	-		
					-	-		

[1]Type: C=concentration D=depletion RM=reduced matrix [2]Location: PL=pore lining RC=root channel M=matrix

Hydric Soil Indicators: (applicable to all LRRs unless otherwise noted)

- ☐ Histosol (A1)
- ☐ Histic Epidedon (A2)
- ☐ Black Histic (A3)
- ☐ Hydrogen Sulfide (A4)
- ☐ Depleted Below Dark Surface (A11)
- ☐ Thick Dark Surface (A12)
- ☐ Sandy Mucky Mineral (S1)
- ☐ Sandy Gleyed Matrix (S4)
- ☐ Sandy Redox (S5)
- ☐ Stripped Matrix (S6)
- ☐ Loamy Mucky Mineral (F1) (except MLRA 1)
- ☐ Loamy Gleyed Matrix (F2)
- ☐ Depleted Matrix (F3)
- ☐ Redox Dark Surface (F6)
- ☐ Depleted Dark Surface (F7)
- ☐ Redox Depressions (F8)

Indicators for Problematic Hydric Soils[3]:

- ☐ 2 cm Muck (A10)
- ☐ Red parent material (TF2)
- ☐ Very shallow dark surface (TF12)
- ☐ Other (Explain in Remarks)

[3]Indicators of hydrophytic vegetation and wetland hydrology must be present.

Restrictive Layer (if present):

Type: clay

Depth (inches): 15

Hydric Soil Present? Yes ☐ No ☒

Remarks: Soil at this location is very close to meeting the Thick Dark Surface (A12) hydric soil indicator. Lacked topsoil depth to meet this indicator but the surface color was reduced and the subsoil was depleted with concentrations.

HYDROLOGY

Wetland hydrology Indicators:

Primary Indicators (any one indicator is sufficient)

- ☒ Surface Water (A1)
- ☒ High Water Table (A2)
- ☒ Saturation (A3)
- ☒ Water marks (B1)
- ☐ Sediment Deposits (B2)
- ☐ Drift Deposits (B3)
- ☐ Algal Mat or Crust (B4)
- ☐ Iron Deposits (B5)
- ☐ Surface Soil Cracks (B6)
- ☐ Inundation Visible on Aerial Imagery (B7)
- ☐ Sparsely Vegetated Concave Surface (B8)
- ☐ Water-stained Leaves (B9) **(except MLRA 1, 2, 4A and 4B)**
- ☐ Salt Crust (B11)
- ☐ Aquatic Invertebrates (B13)
- ☐ Hydrogen Sulfide Odor (C1)
- ☐ Oxidized Rhizospheres along living roots (C3)
- ☐ Presence of Reduced Iron (C4)
- ☐ Recent Iron Reduction in Tilled Soils (C6)
- ☐ Stunted or Stresses Plants (D1) **(LRR A)**
- ☐ Other (Explain in Remarks)

Secondary Indicators (2 or more required)

- ☒ Water-stained (B9) **(MLRA 1,2,4A, and 4B)**
- ☐ Drainage Patterns (B10)
- ☐ Dry-season Water Table (C2)
- ☐ Saturation Visible on Aerial Imagery (C9)
- ☐ Geomorphic Position (D2)
- ☐ Shallow Aquitard (D3)
- ☐ Frost-heave Hummocks (D7)
- ☐ FAC-neutral (D5)

Field Observations:

Surface Water Present? Yes ☒ No ☐ Depth (inches): +1

Water Table Present? Yes ☒ No ☐ Depth (inches): **0-15**

Saturation Present? Yes ☒ No ☐ Depth (inches): **0-15** (include capillary fringe)

Wetland Hydrology Present?

Yes ☒ No ☐

Describe Recorded Data (stream gauge, monitoring well, aerial photos, previous inspections), if available:

Remarks: Wetland hydrology indicators were observed at this location. Water appears perched above dense subsoil.

WETLAND DETERMINATION DATA FORM – Western Mountain, Valley Coast Region

Project Site: Miles Sand and Gravel Haul Road	City/County: Skagit County	Sample Date: 11/11/21
Applicant/Owner: Miles Sand and Gravel	State: WA	Sample Point: SP24
Investigator: M. Porter; A. Pederson	Section/Township/Range: 34/36/04	
Landform (hillslope, terrace, etc):	Local Relief (concave, convex, none) :	Subregion: LRR A
Soil Map Unit Name: Hoogdal silt loam 15-30% slopes (#68)		NWI Classification:

Are climatic/hydrologic conditions on the site typical of this time of year? Yes ☒ No ☐ (if no, explain in Remarks)

Are Vegetation ☐, Soil ☐, or Hydrology ☐ significantly disturbed? Are "Normal Circumstances" present? Yes ☒ No ☐

Are Vegetation ☐, Soil ☐, or Hydrology ☐ naturally problematic? (If needed, explain any answers in Remarks.)

SUMMARY OF FINDINGS – Attach site map showing sampling point locations, transects, important features, etc.

Hydrophytic Vegetation Present? Yes ☒ No ☐ Hydric Soil Present? Yes ☒ No ☐ Wetland Hydrology Present? Yes ☒ No ☐	**Is the Sampled Area within a Wetland?** **Yes ☒ No ☐**
Remarks: Wetland T. Positive indicators for all three parameters were observed at this location.	

VEGETATION

Tree Stratum (Plot size: 30 feet)	Absolute % Cover	Indicator Status	Dominant Species?
Frangula purshiana	10	FAC	☒
		-	☐
		-	☐
		-	☐
Total Cover:	10		
Sapling/Shrub Stratum (Plot size: 15 feet)			
Acer circinatum	40	FAC	☒
Spiraea douglasii	25	FACW	☒
Rubus spectabilis	10	FAC	☐
		-	☐
		-	☐
Total Cover:	75		
Herb Stratum (Plot size: 5 feet)			
Rubus ursinus	5	FACU	☒
		-	☐
		-	☐
		-	☐
		-	☐
		-	☐
Total Cover:	5		
Woody Vine Stratum (Plot size: 30 feet)			
		-	☐
		-	☐
Total Cover: % Bare Ground in Herb Stratum: 95	0		

Dominance Test worksheet Number of Dominant Species that are OBL, FACW, or FAC:	3 (A)
Total number of dominant species across all strata:	4 (AB)
Percent of dominant species that or OBL, FACW, FAC:	75 (A/AB)

Prevalence Index worksheet

OBL species:	x 1=
FACW species:	x 2=
FAC species:	x 3=
FACU species:	x 4=
UPL species:	x 5=
Total: (A)	(B)

Prevalence Index = B/A =

Hydrophytic Vegetation Indicators:

- ☒ Dominance Test is > 50%
- ☐ Prevalence Index is ≤3.0[1]
- ☐ Morphological Adaptations[1] (provide supporting data in Remarks or on a separate sheet)
- ☐ Wetland Non-Vascular Plants[1]
- ☐ Problematic Hydrophytic Vegetation[1]

[1]Indicators of hydric soil and wetland hydrology must be present.

Remarks: The majority of dominant species observed at this location were hydrophytic.

Hydrophytic Vegetation Present?

Yes ☒ No ☐

SOIL

Sample Point: SP24

Profile Description: (Describe to the depth needed to document the indicator or confirm the absence of indicators.)

Depth	Soil Color		Redox Features					
(inches)	Color (moist)	%	Color (moist)	%	Type[1]	Loc[2]	Texture	Remarks
0-4	10YR 2/1	100			-	-	silt loam	
4-7	2.5Y 3/2	100			-	-	silt loam	
7-20	2.5Y 4/2	80	10YR 4/4	20	C	M	clay	
					-	-		
					-	-		
					-	-		

[1]Type: C=concentration D=depletion RM=reduced matrix [2]Location: PL=pore lining RC=root channel M=matrix

Hydric Soil Indicators: (applicable to all LRRs unless otherwise noted)

- ☐ Histosol (A1)
- ☐ Histic Epidedon (A2)
- ☐ Black Histic (A3)
- ☐ Hydrogen Sulfide (A4)
- ☒ Depleted Below Dark Surface (A11)
- ☐ Thick Dark Surface (A12)
- ☐ Sandy Mucky Mineral (S1)
- ☐ Sandy Gleyed Matrix (S4)
- ☐ Sandy Redox (S5)
- ☐ Stripped Matrix (S6)
- ☐ Loamy Mucky Mineral (F1) (except MLRA 1)
- ☐ Loamy Gleyed Matrix (F2)
- ☒ Depleted Matrix (F3)
- ☐ Redox Dark Surface (F6)
- ☐ Depleted Dark Surface (F7)
- ☐ Redox Depressions (F8)

Indicators for Problematic Hydric Soils[3]:

- ☐ 2 cm Muck (A10)
- ☐ Red parent material (TF2)
- ☐ Very shallow dark surface (TF12)
- ☐ Other (Explain in Remarks)

[3]Indicators of hydrophytic vegetation and wetland hydrology must be present.

Restrictive Layer (if present):

Type: clay

Depth (inches): 7

Hydric Soil Present? Yes ☒ No ☐

Remarks: Soil at this location met NRCS hydric soil indicators.

HYDROLOGY

Wetland hydrology Indicators:

Primary Indicators (any one indicator is sufficient)

- ☒ Surface Water (A1)
- ☒ High Water Table (A2)
- ☒ Saturation (A3)
- ☐ Water marks (B1)
- ☐ Sediment Deposits (B2)
- ☐ Drift Deposits (B3)
- ☐ Algal Mat or Crust (B4)
- ☐ Iron Deposits (B5)
- ☐ Surface Soil Cracks (B6)
- ☐ Inundation Visible on Aerial Imagery (B7)
- ☐ Sparsely Vegetated Concave Surface (B8)
- ☐ Water-stained Leaves (B9) (**except MLRA 1, 2, 4A and 4B)**
- ☐ Salt Crust (B11)
- ☐ Aquatic Invertebrates (B13)
- ☐ Hydrogen Sulfide Odor (C1)
- ☐ Oxidized Rhizospheres along living roots (C3)
- ☐ Presence of Reduced Iron (C4)
- ☐ Recent Iron Reduction in Tilled Soils (C6)
- ☐ Stunted or Stresses Plants (D1) **(LRR A)**
- ☐ Other (Explain in Remarks)

Secondary Indicators (2 or more required)

- ☐ Water-stained (B9) **(MLRA 1,2,4A, and 4B)**
- ☐ Drainage Patterns (B10)
- ☐ Dry-season Water Table (C2)
- ☐ Saturation Visible on Aerial Imagery (C9)
- ☐ Geomorphic Position (D2)
- ☐ Shallow Aquitard (D3)
- ☐ Frost-heave Hummocks (D7)
- ☐ FAC-neutral (D5)

Field Observations:

Surface Water Present? Yes ☒ No ☐ Depth (inches): **+1**

Water Table Present? Yes ☒ No ☐ Depth (inches): **0-7**

Saturation Present? Yes ☒ No ☐ Depth (inches): **0-7** (include capillary fringe)

Wetland Hydrology Present?

Yes ☒ No ☐

Describe Recorded Data (stream gauge, monitoring well, aerial photos, previous inspections), if available:

Remarks: Wetland hydrology indicators were observed at this location.

WETLAND DETERMINATION DATA FORM – Western Mountain, Valley Coast Region

Project Site: Miles Sand and Gravel Haul Road	City/County: Skagit County	Sample Date: 11/11/21
Applicant/Owner: Miles Sand and Gravel	State: WA	Sample Point: SP25
Investigator: M. Porter; A. Pederson	Section/Township/Range: 34/36/04	
Landform (hillslope, terrace, etc):	Local Relief (concave, convex, none) :	Subregion: LRR A
Soil Map Unit Name: Hoogdal silt loam 15-30% slopes (#68)		NWI Classification:

Are climatic/hydrologic conditions on the site typical of this time of year? Yes ☒ No ☐ (if no, explain in Remarks)

Are Vegetation ☐, Soil ☐, or Hydrology ☐ significantly disturbed? Are "Normal Circumstances" present? Yes ☒ No ☐

Are Vegetation ☐, Soil ☐, or Hydrology ☐ naturally problematic? (If needed, explain any answers in Remarks.)

SUMMARY OF FINDINGS – Attach site map showing sampling point locations, transects, important features, etc.

Hydrophytic Vegetation Present? Yes ☒ No ☐ Hydric Soil Present? Yes ☐ No ☒ Wetland Hydrology Present? Yes ☐ No ☒	**Is the Sampled Area within a Wetland?** **Yes ☐ No ☒**
Remarks: Upland plot adjacent to Wetland T.Positive indicators for all three parameters were not observed at this location.	

VEGETATION

Tree Stratum (Plot size: 30 feet)	Absolute % Cover	Indicator Status	Dominant Species?
Betula papyrifera	20	FAC	☒
Acer macrophyllum	15	FACU	☒
Populus balsamifera	10	FAC	☐
Frangula purshiana	10	FAC	☐
Total Cover:	55		
Sapling/Shrub Stratum (Plot size: 15 feet)			
Acer circinatum	45	FAC	☒
Spiraea douglasii	15	FACW	☒
Rubus spectabilis	5	FAC	☐
		-	☐
		-	☐
Total Cover:	65		
Herb Stratum (Plot size: 5 feet)			
Polystichum munitum	25	FACU	☒
		-	☐
		-	☐
		-	☐
		-	☐
		-	☐
Total Cover:	25		
Woody Vine Stratum (Plot size: 30 feet)			
		-	☐
		-	☐
Total Cover: % Bare Ground in Herb Stratum: 90	0		

Dominance Test worksheet Number of Dominant Species that are OBL, FACW, or FAC:	3 (A)
Total number of dominant species across all strata:	5 (AB)
Percent of dominant species that or OBL, FACW, FAC:	60 (A/AB)

Prevalence Index worksheet

OBL species:	x 1=
FACW species:	x 2=
FAC species:	x 3=
FACU species:	x 4=
UPL species:	x 5=
Total: (A)	(B)

Prevalence Index = B/A =

Hydrophytic Vegetation Indicators:

- ☒ Dominance Test is > 50%
- ☐ Prevalence Index is ≤3.0[1]
- ☐ Morphological Adaptations[1] (provide supporting data in Remarks or on a separate sheet)
- ☐ Wetland Non-Vascular Plants[1]
- ☐ Problematic Hydrophytic Vegetation[1]

[1]Indicators of hydric soil and wetland hydrology must be present.

Remarks: The majority of dominant species observed at this location were hydrophytic.

Hydrophytic Vegetation Present?

Yes ☒ No ☐

SOIL

Sample Point: SP25

Profile Description: (Describe to the depth needed to document the indicator or confirm the absence of indicators.)

Depth	Soil Color		Redox Features					
(inches)	Color (moist)	%	Color (moist)	%	Type[1]	Loc[2]	Texture	Remarks
0-7	10YR 2/2	100			-	-	silt loam	
7-16	10YR 4/3	100			-	-	silty clay loam	
					-	-		
					-	-		
					-	-		
					-	-		

[1]Type: C=concentration D=depletion RM=reduced matrix [2]Location: PL=pore lining RC=root channel M=matrix

Hydric Soil Indicators: (applicable to all LRRs unless otherwise noted)

- ☐ Histosol (A1)
- ☐ Histic Epidedon (A2)
- ☐ Black Histic (A3)
- ☐ Hydrogen Sulfide (A4)
- ☐ Depleted Below Dark Surface (A11)
- ☐ Thick Dark Surface (A12)
- ☐ Sandy Mucky Mineral (S1)
- ☐ Sandy Gleyed Matrix (S4)
- ☐ Sandy Redox (S5)
- ☐ Stripped Matrix (S6)
- ☐ Loamy Mucky Mineral (F1) (except MLRA 1)
- ☐ Loamy Gleyed Matrix (F2)
- ☐ Depleted Matrix (F3)
- ☐ Redox Dark Surface (F6)
- ☐ Depleted Dark Surface (F7)
- ☐ Redox Depressions (F8)

Indicators for Problematic Hydric Soils[3]:

- ☐ 2 cm Muck (A10)
- ☐ Red parent material (TF2)
- ☐ Very shallow dark surface (TF12)
- ☐ Other (Explain in Remarks)

[3]Indicators of hydrophytic vegetation and wetland hydrology must be present.

Restrictive Layer (if present):

Type:

Depth (inches):

Hydric Soil Present? Yes ☐ No ☒

Remarks: Soil at this location did not meet NRCS hydric soil indicators.

HYDROLOGY

Wetland hydrology Indicators:

Primary Indicators (any one indicator is sufficient)

- ☐ Surface Water (A1)
- ☐ High Water Table (A2)
- ☐ Saturation (A3)
- ☐ Water marks (B1)
- ☐ Sediment Deposits (B2)
- ☐ Drift Deposits (B3)
- ☐ Algal Mat or Crust (B4)
- ☐ Iron Deposits (B5)
- ☐ Surface Soil Cracks (B6)
- ☐ Inundation Visible on Aerial Imagery (B7)
- ☐ Sparsely Vegetated Concave Surface (B8)
- ☐ Water-stained Leaves (B9) (**except MLRA 1, 2, 4A and 4B)**
- ☐ Salt Crust (B11)
- ☐ Aquatic Invertebrates (B13)
- ☐ Hydrogen Sulfide Odor (C1)
- ☐ Oxidized Rhizospheres along living roots (C3)
- ☐ Presence of Reduced Iron (C4)
- ☐ Recent Iron Reduction in Tilled Soils (C6)
- ☐ Stunted or Stresses Plants (D1) **(LRR A)**
- ☐ Other (Explain in Remarks)

Secondary Indicators (2 or more required)

- ☐ Water-stained (B9) **(MLRA 1,2,4A, and 4B)**
- ☐ Drainage Patterns (B10)
- ☐ Dry-season Water Table (C2)
- ☐ Saturation Visible on Aerial Imagery (C9)
- ☐ Geomorphic Position (D2)
- ☐ Shallow Aquitard (D3)
- ☐ Frost-heave Hummocks (D7)
- ☐ FAC-neutral (D5)

Field Observations:

Surface Water Present? Yes ☐ No ☒ Depth (inches):

Water Table Present? Yes ☐ No ☒ Depth (inches):

Saturation Present? Yes ☐ No ☒ Depth (inches): (include capillary fringe)

Wetland Hydrology Present?

Yes ☐ No ☒

Describe Recorded Data (stream gauge, monitoring well, aerial photos, previous inspections), if available:

Remarks: Wetland hydrology indicators were not observed at this location.

WETLAND DETERMINATION DATA FORM – Western Mountain, Valley Coast Region

Project Site: Miles Sand and Gravel Haul Road	City/County: Skagit County	Sample Date: 11/17/21
Applicant/Owner: Miles Sand and Gravel	State: WA	Sample Point: SP26
Investigator: M. Porter; A. Pederson	Section/Township/Range: 34/36/04	
Landform (hillslope, terrace, etc):	Local Relief (concave, convex, none) :	Subregion: LRR A
Soil Map Unit Name: Skipopa silt loam 0-3% slopes (#124)		NWI Classification:

Are climatic/hydrologic conditions on the site typical of this time of year? Yes ☒ No ☐ (if no, explain in Remarks)

Are Vegetation ☐, Soil ☐, or Hydrology ☐ significantly disturbed? Are "Normal Circumstances" present? Yes ☒ No ☐

Are Vegetation ☐, Soil ☐, or Hydrology ☐ naturally problematic? (If needed, explain any answers in Remarks.)

SUMMARY OF FINDINGS – Attach site map showing sampling point locations, transects, important features, etc.

Hydrophytic Vegetation Present? Yes ☒ No ☐ Hydric Soil Present? Yes ☐ No ☒ Wetland Hydrology Present? Yes ☐ No ☒	**Is the Sampled Area within a Wetland?** **Yes ☐ No ☒**
Remarks: Upland plot adjacent to Wetland U. Positive indicators for all three parameters were not observed at this location.	

VEGETATION

Tree Stratum (Plot size: 30 feet)	Absolute % Cover	Indicator Status	Dominant Species?
Pseudotsuga menziesii	30	FACU	☒
Betula papyrifera	20	FAC	☒
Populus balsamifera	15	FAC	☒
Frangula purshiana	10	FAC	☐
Total Cover:	75		
Sapling/Shrub Stratum (Plot size: 15 feet)			
Acer circinatum	10	FAC	☒
Rubus spectabilis	10	FAC	☒
		-	☐
		-	☐
		-	☐
Total Cover:	20		
Herb Stratum (Plot size: 5 feet)			
Rubus ursinus	25	FACU	☒
		-	☐
		-	☐
		-	☐
		-	☐
		-	☐
Total Cover:	25		
Woody Vine Stratum (Plot size: 30 feet)			
Rubus laciniatus	2	FACU	☒
		-	☐
Total Cover:	2		
% Bare Ground in Herb Stratum: 75			

Dominance Test worksheet Number of Dominant Species that are OBL, FACW, or FAC:	4 (A)
Total number of dominant species across all strata:	7 (AB)
Percent of dominant species that or OBL, FACW, FAC:	58 (A/AB)

Prevalence Index worksheet	
OBL species:	x 1=
FACW species:	x 2=
FAC species:	x 3=
FACU species:	x 4=
UPL species:	x 5=
Total: (A)	(B)
Prevalence Index = B/A =	

Hydrophytic Vegetation Indicators:

- ☒ Dominance Test is > 50%
- ☐ Prevalence Index is ≤3.0[1]
- ☐ Morphological Adaptations[1] (provide supporting data in Remarks or on a separate sheet)
- ☐ Wetland Non-Vascular Plants[1]
- ☐ Problematic Hydrophytic Vegetation[1]

[1]Indicators of hydric soil and wetland hydrology must be present.

Remarks: The majority of dominant species observed at this location were hydrophytic.

Hydrophytic Vegetation Present?

Yes ☒ No ☐

SOIL **Sample Point: SP26**

Profile Description: (Describe to the depth needed to document the indicator or confirm the absence of indicators.)

Depth	Soil Color		Redox Features					
(inches)	Color (moist)	%	Color (moist)	%	Type[1]	Loc[2]	Texture	Remarks
0-3	10YR 2/2	100			-	-	loam	
3-10	10YR 3/4	75			-	-	silt loam	
3-10	10YR 4/3	25			-	-	silt loam	
10-16	10YR 4/2	100			-	-	loam	
					-	-		
					-	-		

[1]Type: C=concentration D=depletion RM=reduced matrix [2]Location: PL=pore lining RC=root channel M=matrix

Hydric Soil Indicators: (applicable to all LRRs unless otherwise noted)

- ☐ Histosol (A1)
- ☐ Histic Epidedon (A2)
- ☐ Black Histic (A3)
- ☐ Hydrogen Sulfide (A4)
- ☐ Depleted Below Dark Surface (A11)
- ☐ Thick Dark Surface (A12)
- ☐ Sandy Mucky Mineral (S1)
- ☐ Sandy Gleyed Matrix (S4)
- ☐ Sandy Redox (S5)
- ☐ Stripped Matrix (S6)
- ☐ Loamy Mucky Mineral (F1) (except MLRA 1)
- ☐ Loamy Gleyed Matrix (F2)
- ☐ Depleted Matrix (F3)
- ☐ Redox Dark Surface (F6)
- ☐ Depleted Dark Surface (F7)
- ☐ Redox Depressions (F8)

Indicators for Problematic Hydric Soils[3]:

- ☐ 2 cm Muck (A10)
- ☐ Red parent material (TF2)
- ☐ Very shallow dark surface (TF12)
- ☐ Other (Explain in Remarks)

[3]Indicators of hydrophytic vegetation and wetland hydrology must be present.

Restrictive Layer (if present):

Type:

Depth (inches):

Hydric Soil Present? Yes ☐ No ☒

Remarks: Soil at this location did not meet NRCS hydric soil indicators.

HYDROLOGY

Wetland hydrology Indicators:

Primary Indicators (any one indicator is sufficient)

- ☐ Surface Water (A1)
- ☐ High Water Table (A2)
- ☐ Saturation (A3)
- ☐ Water marks (B1)
- ☐ Sediment Deposits (B2)
- ☐ Drift Deposits (B3)
- ☐ Algal Mat or Crust (B4)
- ☐ Iron Deposits (B5)
- ☐ Surface Soil Cracks (B6)
- ☐ Inundation Visible on Aerial Imagery (B7)
- ☐ Sparsely Vegetated Concave Surface (B8)
- ☐ Water-stained Leaves (B9) (**except MLRA 1, 2, 4A and 4B)**
- ☐ Salt Crust (B11)
- ☐ Aquatic Invertebrates (B13)
- ☐ Hydrogen Sulfide Odor (C1)
- ☐ Oxidized Rhizospheres along living roots (C3)
- ☐ Presence of Reduced Iron (C4)
- ☐ Recent Iron Reduction in Tilled Soils (C6)
- ☐ Stunted or Stresses Plants (D1) **(LRR A)**
- ☐ Other (Explain in Remarks)

Secondary Indicators (2 or more required)

- ☐ Water-stained (B9) **(MLRA 1,2,4A, and 4B)**
- ☐ Drainage Patterns (B10)
- ☐ Dry-season Water Table (C2)
- ☐ Saturation Visible on Aerial Imagery (C9)
- ☐ Geomorphic Position (D2)
- ☐ Shallow Aquitard (D3)
- ☐ Frost-heave Hummocks (D7)
- ☐ FAC-neutral (D5)

Field Observations:

Surface Water Present? Yes ☐ No ☒ Depth (inches):

Water Table Present? Yes ☐ No ☒ Depth (inches):

Saturation Present? Yes ☐ No ☒ Depth (inches): (include capillary fringe)

Wetland Hydrology Present?

Yes ☐ No ☒

Describe Recorded Data (stream gauge, monitoring well, aerial photos, previous inspections), if available:

Remarks: Wetland hydrology indicators were not observed at this location.

WETLAND DETERMINATION DATA FORM – Western Mountain, Valley Coast Region

Project Site: Miles Sand and Gravel Haul Road	City/County: Skagit County	Sample Date: 11/17/21
Applicant/Owner: Miles Sand and Gravel	State: WA	Sample Point: SP27
Investigator: M. Porter; A. Pederson	Section/Township/Range: 34/36/04	
Landform (hillslope, terrace, etc):	Local Relief (concave, convex, none) :	Subregion: LRR A
Soil Map Unit Name: Skipopa silt loam 0-3% slopes (#124)		NWI Classification:

Are climatic/hydrologic conditions on the site typical of this time of year? Yes ☒ No ☐ (if no, explain in Remarks)

Are Vegetation ☐, Soil ☐, or Hydrology ☐ significantly disturbed? Are "Normal Circumstances" present? Yes ☒ No ☐

Are Vegetation ☐, Soil ☐, or Hydrology ☐ naturally problematic? (If needed, explain any answers in Remarks.)

SUMMARY OF FINDINGS – Attach site map showing sampling point locations, transects, important features, etc.

Hydrophytic Vegetation Present? Yes ☒ No ☐ Hydric Soil Present? Yes ☒ No ☐ Wetland Hydrology Present? Yes ☒ No ☐	**Is the Sampled Area within a Wetland?** **Yes ☒ No ☐**
Remarks: Wetland U. Positive indicators for all three parameters were observed at this location.	

VEGETATION

Tree Stratum (Plot size: 30 feet)	Absolute % Cover	Indicator Status	Dominant Species?
Alnus rubra	35	FAC	☒
Populus balsamifera	20	FAC	☒
Betula papyrifera	5	FAC	☐
		-	☐
Total Cover:	60		
Sapling/Shrub Stratum (Plot size: 15 feet)			
Acer circinatum	30	FAC	☒
Rubus spectabilis	10	FAC	☒
Lonicera involucrata	5	FAC	☐
		-	☐
		-	☐
Total Cover:	45		
Herb Stratum (Plot size: 5 feet)			
Polystichum munitum	15	FACU	☒
		-	☐
		-	☐
		-	☐
		-	☐
		-	☐
Total Cover:	15		
Woody Vine Stratum (Plot size: 30 feet)			
		-	☐
		-	☐
Total Cover:	0		
% Bare Ground in Herb Stratum: 100			

Dominance Test worksheet Number of Dominant Species that are OBL, FACW, or FAC:	4 (A)
Total number of dominant species across all strata:	5 (AB)
Percent of dominant species that or OBL, FACW, FAC:	80 (A/AB)

Prevalence Index worksheet

OBL species:	x 1=
FACW species:	x 2=
FAC species:	x 3=
FACU species:	x 4=
UPL species:	x 5=
Total: (A)	(B)

Prevalence Index = B/A =

Hydrophytic Vegetation Indicators:

- ☒ Dominance Test is > 50%
- ☐ Prevalence Index is ≤3.0[1]
- ☐ Morphological Adaptations[1] (provide supporting data in Remarks or on a separate sheet)
- ☐ Wetland Non-Vascular Plants[1]
- ☐ Problematic Hydrophytic Vegetation[1]

[1]Indicators of hydric soil and wetland hydrology must be present.

Remarks: The majority of dominant species observed at this location were hydrophytic.

Hydrophytic Vegetation Present?

Yes ☒ No ☐

SOIL **Sample Point: SP27**

Profile Description: (Describe to the depth needed to document the indicator or confirm the absence of indicators.)

Depth	Soil Color		Redox Features					
(inches)	Color (moist)	%	Color (moist)	%	Type[1]	Loc[2]	Texture	Remarks
0-3	10YR 2/1	100			-	-	silt loam	
3-9	10YR 3/1	100			-	-	silty clay loam	
9-16	2.5 5/2	75	10YR 5/4	25	C	M	clay	
					-	-		
					-	-		
					-	-		

[1]Type: C=concentration D=depletion RM=reduced matrix [2]Location: PL=pore lining RC=root channel M=matrix

Hydric Soil Indicators: (applicable to all LRRs unless otherwise noted)

- ☐ Histosol (A1)
- ☐ Histic Epidedon (A2)
- ☐ Black Histic (A3)
- ☐ Hydrogen Sulfide (A4)
- ☒ Depleted Below Dark Surface (A11)
- ☐ Thick Dark Surface (A12)
- ☐ Sandy Mucky Mineral (S1)
- ☐ Sandy Gleyed Matrix (S4)
- ☐ Sandy Redox (S5)
- ☐ Stripped Matrix (S6)
- ☐ Loamy Mucky Mineral (F1) (except MLRA 1)
- ☐ Loamy Gleyed Matrix (F2)
- ☒ Depleted Matrix (F3)
- ☐ Redox Dark Surface (F6)
- ☐ Depleted Dark Surface (F7)
- ☐ Redox Depressions (F8)

Indicators for Problematic Hydric Soils[3]:

- ☐ 2 cm Muck (A10)
- ☐ Red parent material (TF2)
- ☐ Very shallow dark surface (TF12)
- ☐ Other (Explain in Remarks)

[3]Indicators of hydrophytic vegetation and wetland hydrology must be present.

Restrictive Layer (if present):

Type: clay

Depth (inches): 9

Hydric Soil Present? Yes ☒ No ☐

Remarks: Soil at this location met NRCS hydric soil indicators.

HYDROLOGY

Wetland hydrology Indicators:

Primary Indicators (any one indicator is sufficient)

- ☒ Surface Water (A1)
- ☒ High Water Table (A2)
- ☒ Saturation (A3)
- ☐ Water marks (B1)
- ☐ Sediment Deposits (B2)
- ☐ Drift Deposits (B3)
- ☐ Algal Mat or Crust (B4)
- ☐ Iron Deposits (B5)
- ☐ Surface Soil Cracks (B6)
- ☐ Inundation Visible on Aerial Imagery (B7)
- ☐ Sparsely Vegetated Concave Surface (B8)
- ☐ Water-stained Leaves (B9) **(except MLRA 1, 2, 4A and 4B)**
- ☐ Salt Crust (B11)
- ☐ Aquatic Invertebrates (B13)
- ☐ Hydrogen Sulfide Odor (C1)
- ☐ Oxidized Rhizospheres along living roots (C3)
- ☐ Presence of Reduced Iron (C4)
- ☐ Recent Iron Reduction in Tilled Soils (C6)
- ☐ Stunted or Stresses Plants (D1) **(LRR A)**
- ☐ Other (Explain in Remarks)

Secondary Indicators (2 or more required)

- ☐ Water-stained (B9) **(MLRA 1,2,4A, and 4B)**
- ☐ Drainage Patterns (B10)
- ☐ Dry-season Water Table (C2)
- ☐ Saturation Visible on Aerial Imagery (C9)
- ☐ Geomorphic Position (D2)
- ☐ Shallow Aquitard (D3)
- ☐ Frost-heave Hummocks (D7)
- ☐ FAC-neutral (D5)

Field Observations:

Surface Water Present? Yes ☒ No ☐ Depth (inches): **+2**

Water Table Present? Yes ☒ No ☐ Depth (inches): **0-9**

Saturation Present? Yes ☒ No ☐ Depth (inches): **0-9** (include capillary fringe)

Wetland Hydrology Present?

Yes ☒ No ☐

Describe Recorded Data (stream gauge, monitoring well, aerial photos, previous inspections), if available:

Remarks: Wetland hydrology indicators were observed at this location.

WETLAND DETERMINATION DATA FORM – Western Mountain, Valley Coast Region

Project Site: Miles Sand and Gravel Haul Road	City/County: Skagit County	Sample Date: 11/17/21
Applicant/Owner: Miles Sand and Gravel	State: WA	Sample Point: 100
Investigator: C. Van Slyke, C. Trusty	Section/Township/Range: 34/36/04	
Landform (hillslope, terrace, etc):	Local Relief (concave, convex, none) :	Subregion: LRR A
Soil Map Unit Name: Skipopa silt loam 0-3% slopes (#124)		NWI Classification:

Are climatic/hydrologic conditions on the site typical of this time of year? Yes ☒ No ☐ (if no, explain in Remarks)

Are Vegetation ☐, Soil ☐, or Hydrology ☐ significantly disturbed? Are "Normal Circumstances" present? Yes ☒ No ☐

Are Vegetation ☐, Soil ☐, or Hydrology ☐ naturally problematic? (If needed, explain any answers in Remarks.)

SUMMARY OF FINDINGS – Attach site map showing sampling point locations, transects, important features, etc.

Hydrophytic Vegetation Present? Yes ☒ No ☐ Hydric Soil Present? Yes ☒ No ☐ Wetland Hydrology Present? Yes ☒ No ☐	**Is the Sampled Area within a Wetland?** **Yes ☒ No ☐**
Remarks: Wetland AA. Positive indicators for all three parameters were observed at this location.	

VEGETATION

Tree Stratum (Plot size: 30 feet)	Absolute % Cover	Indicator Status	Dominant Species?
		-	☐
		-	☐
		-	☐
		-	☐
Total Cover:	0		
Sapling/Shrub Stratum (Plot size: 15 feet)			
Ribes lacustre	5	FAC	☒
		-	☐
		-	☐
		-	☐
		-	☐
Total Cover:	5		
Herb Stratum (Plot size: 5 feet)			
		-	☐
		-	☐
		-	☐
		-	☐
		-	☐
		-	☐
Total Cover:	0		
Woody Vine Stratum (Plot size: 30 feet)			
		-	☐
		-	☐
Total Cover: % Bare Ground in Herb Stratum: 95	0		

Dominance Test worksheet Number of Dominant Species that are OBL, FACW, or FAC:	1 (A)
Total number of dominant species across all strata:	1 (AB)
Percent of dominant species that or OBL, FACW, FAC:	1 (A/AB)

Prevalence Index worksheet

OBL species:	x 1=
FACW species:	x 2=
FAC species:	x 3=
FACU species:	x 4=
UPL species:	x 5=
Total: (A)	(B)

Prevalence Index = B/A =

Hydrophytic Vegetation Indicators:

- ☒ Dominance Test is > 50%
- ☐ Prevalence Index is ≤3.0[1]
- ☐ Morphological Adaptations[1] (provide supporting data in Remarks or on a separate sheet)
- ☐ Wetland Non-Vascular Plants[1]
- ☐ Problematic Hydrophytic Vegetation[1]

[1]Indicators of hydric soil and wetland hydrology must be present.

Remarks: This area largely unvegetated. The one species observed in this area was hydrophytic.

Hydrophytic Vegetation Present?

Yes ☒ No ☐

SOIL

Sample Point: 100

Profile Description: (Describe to the depth needed to document the indicator or confirm the absence of indicators.)

Depth	Soil Color		Redox Features					
(inches)	Color (moist)	%	Color (moist)	%	Type[1]	Loc[2]	Texture	Remarks
0-7	10YR 4/2	90	10YR 4/4	10	C	M	silt loam	
7-16	Gley 1 5/10GY	80	10YR 4/4	20	C	M	clay	
					-	-		
					-	-		
					-	-		
					-	-		

[1]Type: C=concentration D=depletion RM=reduced matrix [2]Location: PL=pore lining RC=root channel M=matrix

Hydric Soil Indicators: (applicable to all LRRs unless otherwise noted)

- ☐ Histosol (A1)
- ☐ Histic Epidedon (A2)
- ☐ Black Histic (A3)
- ☐ Hydrogen Sulfide (A4)
- ☐ Depleted Below Dark Surface (A11)
- ☐ Thick Dark Surface (A12)
- ☐ Sandy Mucky Mineral (S1)
- ☐ Sandy Gleyed Matrix (S4)
- ☐ Sandy Redox (S5)
- ☐ Stripped Matrix (S6)
- ☐ Loamy Mucky Mineral (F1) (except MLRA 1)
- ☒ Loamy Gleyed Matrix (F2)
- ☐ Depleted Matrix (F3)
- ☐ Redox Dark Surface (F6)
- ☐ Depleted Dark Surface (F7)
- ☐ Redox Depressions (F8)

Indicators for Problematic Hydric Soils[3]:

- ☐ 2 cm Muck (A10)
- ☐ Red parent material (TF2)
- ☐ Very shallow dark surface (TF12)
- ☐ Other (Explain in Remarks)

[3]Indicators of hydrophytic vegetation and wetland hydrology must be present.

Restrictive Layer (if present):

Type: clay

Depth (inches): 7

Hydric Soil Present? Yes ☒ No ☐

Remarks: Soil at this location met NRCS hydric soil indicators.

HYDROLOGY

Wetland hydrology Indicators:

Primary Indicators (any one indicator is sufficient)

- ☐ Surface Water (A1)
- ☒ High Water Table (A2)
- ☒ Saturation (A3)
- ☐ Water marks (B1)
- ☐ Sediment Deposits (B2)
- ☐ Drift Deposits (B3)
- ☐ Algal Mat or Crust (B4)
- ☐ Iron Deposits (B5)
- ☐ Surface Soil Cracks (B6)
- ☐ Inundation Visible on Aerial Imagery (B7)
- ☒ Sparsely Vegetated Concave Surface (B8)
- ☐ Water-stained Leaves (B9) (**except MLRA 1, 2, 4A and 4B)**
- ☐ Salt Crust (B11)
- ☐ Aquatic Invertebrates (B13)
- ☐ Hydrogen Sulfide Odor (C1)
- ☐ Oxidized Rhizospheres along living roots (C3)
- ☐ Presence of Reduced Iron (C4)
- ☐ Recent Iron Reduction in Tilled Soils (C6)
- ☐ Stunted or Stresses Plants (D1) **(LRR A)**
- ☐ Other (Explain in Remarks)

Secondary Indicators (2 or more required)

- ☐ Water-stained (B9) **(MLRA 1,2,4A, and 4B)**
- ☐ Drainage Patterns (B10)
- ☐ Dry-season Water Table (C2)
- ☐ Saturation Visible on Aerial Imagery (C9)
- ☐ Geomorphic Position (D2)
- ☐ Shallow Aquitard (D3)
- ☐ Frost-heave Hummocks (D7)
- ☐ FAC-neutral (D5)

Field Observations:

Surface Water Present? Yes ☐ No ☒ Depth (inches):

Water Table Present? Yes ☒ No ☐ Depth (inches): **0-7**

Saturation Present? Yes ☒ No ☐ Depth (inches): **0-7** (include capillary fringe)

Wetland Hydrology Present?

Yes ☒ No ☐

Describe Recorded Data (stream gauge, monitoring well, aerial photos, previous inspections), if available:

Remarks: Wetland hydrology indicators were observed at this location.

WETLAND DETERMINATION DATA FORM – Western Mountain, Valley Coast Region

Project Site: Miles Sand and Gravel Haul Road	City/County: Skagit County	Sample Date: 11/17/21
Applicant/Owner: Miles Sand and Gravel	State: WA	Sample Point: SP101
Investigator: C. Van Slyke, C. Trusty	Section/Township/Range: 34/36/04	
Landform (hillslope, terrace, etc):	Local Relief (concave, convex, none) :	Subregion: LRR A
Soil Map Unit Name: Skipopa silt loam 0-3% slopes (#124)		NWI Classification:

Are climatic/hydrologic conditions on the site typical of this time of year? Yes ☒ No ☐ (if no, explain in Remarks)

Are Vegetation ☐, Soil ☐, or Hydrology ☐ significantly disturbed? Are "Normal Circumstances" present? Yes ☒ No ☐

Are Vegetation ☐, Soil ☐, or Hydrology ☐ naturally problematic? (If needed, explain any answers in Remarks.)

SUMMARY OF FINDINGS – Attach site map showing sampling point locations, transects, important features, etc.

Hydrophytic Vegetation Present? Yes ☐ No ☒ Hydric Soil Present? Yes ☐ No ☒ Wetland Hydrology Present? Yes ☐ No ☒	**Is the Sampled Area within a Wetland?** **Yes ☐ No ☒**
Remarks: Upland plot adjacent to Wetland AA .Positive indicators for all three parameters were not observed at this location.	

VEGETATION

Tree Stratum (Plot size: 30 feet)	Absolute % Cover	Indicator Status	Dominant Species?
Pseudotsuga menziesii	30	FACU	☒
Populus balsamifera	25	FAC	☒
Thuja plicata	15	FAC	☐
Betula papyrifera	10	FAC	☐
Total Cover:	80		
Sapling/Shrub Stratum (Plot size: 15 feet)			
Acer circinatum	40	FAC	☒
		-	☐
		-	☐
		-	☐
		-	☐
Total Cover:	40		
Herb Stratum (Plot size: 5 feet)			
Polystichum munitum	25	FACU	☒
		-	☐
		-	☐
		-	☐
		-	☐
		-	☐
Total Cover:	25		
Woody Vine Stratum (Plot size: 30 feet)			
		-	☐
		-	☐
Total Cover:	0		
% Bare Ground in Herb Stratum: 75			

Dominance Test worksheet Number of Dominant Species that are OBL, FACW, or FAC:	2 (A)
Total number of dominant species across all strata:	4 (AB)
Percent of dominant species that or OBL, FACW, FAC:	50 (A/AB)

Prevalence Index worksheet	
OBL species:	x 1=
FACW species:	x 2=
FAC species:	x 3=
FACU species:	x 4=
UPL species:	x 5=
Total: (A)	(B)
Prevalence Index = B/A =	

Hydrophytic Vegetation Indicators:

- ☐ Dominance Test is > 50%
- ☐ Prevalence Index is ≤3.0[1]
- ☐ Morphological Adaptations[1] (provide supporting data in Remarks or on a separate sheet)
- ☐ Wetland Non-Vascular Plants[1]
- ☐ Problematic Hydrophytic Vegetation[1]

[1]Indicators of hydric soil and wetland hydrology must be present.

Remarks: The majority of dominant species observed at this location were not hydrophytic.	**Hydrophytic Vegetation Present?** **Yes ☐ No ☒**

SOIL

Sample Point: SP101

Profile Description: (Describe to the depth needed to document the indicator or confirm the absence of indicators.)

Depth	Soil Color		Redox Features					
(inches)	Color (moist)	%	Color (moist)	%	Type[1]	Loc[2]	Texture	Remarks
0-8	7.5YR 3/2	100			-	-	silt loam	
8-14	7.5YR 4/4	100			-	-	silt loam	
14-17	2.5Y 6/4	100			-	-	clay loam	
					-	-		
					-	-		
					-	-		

[1]Type: C=concentration D=depletion RM=reduced matrix [2]Location: PL=pore lining RC=root channel M=matrix

Hydric Soil Indicators: (applicable to all LRRs unless otherwise noted)

- ☐ Histosol (A1)
- ☐ Histic Epidedon (A2)
- ☐ Black Histic (A3)
- ☐ Hydrogen Sulfide (A4)
- ☐ Depleted Below Dark Surface (A11)
- ☐ Thick Dark Surface (A12)
- ☐ Sandy Mucky Mineral (S1)
- ☐ Sandy Gleyed Matrix (S4)
- ☐ Sandy Redox (S5)
- ☐ Stripped Matrix (S6)
- ☐ Loamy Mucky Mineral (F1) (except MLRA 1)
- ☐ Loamy Gleyed Matrix (F2)
- ☐ Depleted Matrix (F3)
- ☐ Redox Dark Surface (F6)
- ☐ Depleted Dark Surface (F7)
- ☐ Redox Depressions (F8)

Indicators for Problematic Hydric Soils[3]:

- ☐ 2 cm Muck (A10)
- ☐ Red parent material (TF2)
- ☐ Very shallow dark surface (TF12)
- ☐ Other (Explain in Remarks)

[3]Indicators of hydrophytic vegetation and wetland hydrology must be present.

Restrictive Layer (if present):

Type:

Depth (inches):

Hydric Soil Present? Yes ☐ No ☒

Remarks: Soil at this location did not meet NRCS hydric soil indicators.

HYDROLOGY

Wetland hydrology Indicators:

Primary Indicators (any one indicator is sufficient)

- ☐ Surface Water (A1)
- ☐ High Water Table (A2)
- ☐ Saturation (A3)
- ☐ Water marks (B1)
- ☐ Sediment Deposits (B2)
- ☐ Drift Deposits (B3)
- ☐ Algal Mat or Crust (B4)
- ☐ Iron Deposits (B5)
- ☐ Surface Soil Cracks (B6)
- ☐ Inundation Visible on Aerial Imagery (B7)
- ☐ Sparsely Vegetated Concave Surface (B8)
- ☐ Water-stained Leaves (B9) (**except MLRA 1, 2, 4A and 4B)**
- ☐ Salt Crust (B11)
- ☐ Aquatic Invertebrates (B13)
- ☐ Hydrogen Sulfide Odor (C1)
- ☐ Oxidized Rhizospheres along living roots (C3)
- ☐ Presence of Reduced Iron (C4)
- ☐ Recent Iron Reduction in Tilled Soils (C6)
- ☐ Stunted or Stresses Plants (D1) **(LRR A)**
- ☐ Other (Explain in Remarks)

Secondary Indicators (2 or more required)

- ☐ Water-stained (B9) **(MLRA 1,2,4A, and 4B)**
- ☐ Drainage Patterns (B10)
- ☐ Dry-season Water Table (C2)
- ☐ Saturation Visible on Aerial Imagery (C9)
- ☐ Geomorphic Position (D2)
- ☐ Shallow Aquitard (D3)
- ☐ Frost-heave Hummocks (D7)
- ☐ FAC-neutral (D5)

Field Observations:

Surface Water Present? Yes ☐ No ☒ Depth (inches):

Water Table Present? Yes ☐ No ☒ Depth (inches):

Saturation Present? Yes ☐ No ☒ Depth (inches): (include capillary fringe)

Wetland Hydrology Present?

Yes ☐ No ☒

Describe Recorded Data (stream gauge, monitoring well, aerial photos, previous inspections), if available:

Remarks: Wetland hydrology indicators were not observed at this location.

WETLAND DETERMINATION DATA FORM – Western Mountain, Valley Coast Region

Project Site: Miles Sand and Gravel Haul Road	City/County: Skagit County	Sample Date: 11/17/21
Applicant/Owner: Miles Sand and Gravel	State: WA	Sample Point: SP102
Investigator: C. Van Slyke, C. Trusty	Section/Township/Range: 34/36/04	
Landform (hillslope, terrace, etc):	Local Relief (concave, convex, none) :	Subregion: LRR A
Soil Map Unit Name: Skipopa silt loam 0-3% slopes (#124)		NWI Classification:

Are climatic/hydrologic conditions on the site typical of this time of year? Yes ☒ No ☐ (if no, explain in Remarks)

Are Vegetation ☐, Soil ☐, or Hydrology ☐ significantly disturbed? Are "Normal Circumstances" present? Yes ☒ No ☐

Are Vegetation ☐, Soil ☐, or Hydrology ☐ naturally problematic? (If needed, explain any answers in Remarks.)

SUMMARY OF FINDINGS – Attach site map showing sampling point locations, transects, important features, etc.

Hydrophytic Vegetation Present? Yes ☒ No ☐ Hydric Soil Present? Yes ☒ No ☐ Wetland Hydrology Present? Yes ☒ No ☐	**Is the Sampled Area within a Wetland?** **Yes ☒ No ☐**
Remarks: Wetland BB. Positive indicators for all three parameters were observed at this location.	

VEGETATION

Tree Stratum (Plot size: 30 feet)	Absolute % Cover	Indicator Status	Dominant Species?
		-	☐
		-	☐
		-	☐
		-	☐
Total Cover:	0		
Sapling/Shrub Stratum (Plot size: 15 feet)			
Populus balsamifera (sapling)	40	FAC	☒
Rubus spectabilis	30	FAC	☒
Acer circinatum	10	FAC	☐
Frangula purshiana (sapling)	5	FAC	☐
		-	☐
Total Cover:	85		
Herb Stratum (Plot size: 5 feet)			
Phalaris arundinacea	15	FACW	☒
Rubus ursinus	15	FACU	☒
Maianthemum dilatatum	1	FAC	☐
Geum macrophyllum	1	FAC	☐
		-	☐
		-	☐
Total Cover:	32		
Woody Vine Stratum (Plot size: 30 feet)			
Rubus armeniacus	15	FAC	☒
Rubus laciniatus	15	FACU	☒
Total Cover:	30		
% Bare Ground in Herb Stratum: 60			

Dominance Test worksheet Number of Dominant Species that are OBL, FACW, or FAC:	4 (A)
Total number of dominant species across all strata:	6 (AB)
Percent of dominant species that or OBL, FACW, FAC:	66 (A/AB)

Prevalence Index worksheet

OBL species:	x 1=
FACW species:	x 2=
FAC species:	x 3=
FACU species:	x 4=
UPL species:	x 5=
Total: (A)	(B)

Prevalence Index = B/A =

Hydrophytic Vegetation Indicators:

- ☒ Dominance Test is > 50%
- ☐ Prevalence Index is ≤3.0[1]
- ☐ Morphological Adaptations[1] (provide supporting data in Remarks or on a separate sheet)
- ☐ Wetland Non-Vascular Plants[1]
- ☐ Problematic Hydrophytic Vegetation[1]

[1]Indicators of hydric soil and wetland hydrology must be present.

Remarks: The majority of dominant species observed at this location were hydrophytic.	**Hydrophytic Vegetation Present?** **Yes ☒ No ☐**

SOIL

Sample Point: SP102

Profile Description: (Describe to the depth needed to document the indicator or confirm the absence of indicators.)

Depth	Soil Color		Redox Features					
(inches)	Color (moist)	%	Color (moist)	%	Type[1]	Loc[2]	Texture	Remarks
0-8	10YR 4/2	100			-	-	silt loam	
8-16	2.5Y 5/2	95	7.5YR 4/6	5	C	M	silt loam	
					-	-		
					-	-		
					-	-		
					-	-		

[1]Type: C=concentration D=depletion RM=reduced matrix [2]Location: PL=pore lining RC=root channel M=matrix

Hydric Soil Indicators: (applicable to all LRRs unless otherwise noted)

- ☐ Histosol (A1)
- ☐ Histic Epidedon (A2)
- ☐ Black Histic (A3)
- ☐ Hydrogen Sulfide (A4)
- ☐ Depleted Below Dark Surface (A11)
- ☐ Thick Dark Surface (A12)
- ☐ Sandy Mucky Mineral (S1)
- ☐ Sandy Gleyed Matrix (S4)
- ☐ Sandy Redox (S5)
- ☐ Stripped Matrix (S6)
- ☐ Loamy Mucky Mineral (F1) (except MLRA 1)
- ☐ Loamy Gleyed Matrix (F2)
- ☒ Depleted Matrix (F3)
- ☐ Redox Dark Surface (F6)
- ☐ Depleted Dark Surface (F7)
- ☐ Redox Depressions (F8)

Indicators for Problematic Hydric Soils[3]:

- ☐ 2 cm Muck (A10)
- ☐ Red parent material (TF2)
- ☐ Very shallow dark surface (TF12)
- ☐ Other (Explain in Remarks)

[3]Indicators of hydrophytic vegetation and wetland hydrology must be present.

Restrictive Layer (if present):

Type:

Depth (inches):

Hydric Soil Present? Yes ☒ No ☐

Remarks: Soil at this location met NRCS hydric soil indicators.

HYDROLOGY

Wetland hydrology Indicators:

Primary Indicators (any one indicator is sufficient)

- ☐ Surface Water (A1)
- ☐ High Water Table (A2)
- ☒ Saturation (A3)
- ☐ Water marks (B1)
- ☐ Sediment Deposits (B2)
- ☐ Drift Deposits (B3)
- ☐ Algal Mat or Crust (B4)
- ☐ Iron Deposits (B5)
- ☐ Surface Soil Cracks (B6)
- ☐ Inundation Visible on Aerial Imagery (B7)
- ☐ Sparsely Vegetated Concave Surface (B8)
- ☐ Water-stained Leaves (B9) (**except MLRA 1, 2, 4A and 4B)**
- ☐ Salt Crust (B11)
- ☐ Aquatic Invertebrates (B13)
- ☐ Hydrogen Sulfide Odor (C1)
- ☐ Oxidized Rhizospheres along living roots (C3)
- ☐ Presence of Reduced Iron (C4)
- ☐ Recent Iron Reduction in Tilled Soils (C6)
- ☐ Stunted or Stresses Plants (D1) **(LRR A)**
- ☐ Other (Explain in Remarks)

Secondary Indicators (2 or more required)

- ☐ Water-stained (B9) **(MLRA 1,2,4A, and 4B)**
- ☐ Drainage Patterns (B10)
- ☐ Dry-season Water Table (C2)
- ☐ Saturation Visible on Aerial Imagery (C9)
- ☐ Geomorphic Position (D2)
- ☐ Shallow Aquitard (D3)
- ☐ Frost-heave Hummocks (D7)
- ☐ FAC-neutral (D5)

Field Observations:

Surface Water Present? Yes ☐ No ☒ Depth (inches):

Water Table Present? Yes ☐ No ☒ Depth (inches):

Saturation Present? Yes ☒ No ☐ Depth (inches): -**9** (include capillary fringe)

Wetland Hydrology Present?

Yes ☒ No ☐

Describe Recorded Data (stream gauge, monitoring well, aerial photos, previous inspections), if available:

Remarks: Wetland hydrology indicators were observed at this location.

WETLAND DETERMINATION DATA FORM – Western Mountain, Valley Coast Region

Project Site: Miles Sand and Gravel Haul Road	City/County: Skagit County	Sample Date: 11/17/21
Applicant/Owner: Miles Sand and Gravel	State: WA	Sample Point: SP103
Investigator: C. Van Slyke, C. Trusty	Section/Township/Range: 34/36/04	
Landform (hillslope, terrace, etc):	Local Relief (concave, convex, none) :	Subregion: LRR A
Soil Map Unit Name: Skipopa silt loam 0-3% slopes (#124)		NWI Classification:

Are climatic/hydrologic conditions on the site typical of this time of year? Yes ☒ No ☐ (if no, explain in Remarks)

Are Vegetation ☐, Soil ☐, or Hydrology ☐ significantly disturbed? Are "Normal Circumstances" present? Yes ☒ No ☐

Are Vegetation ☐, Soil ☐, or Hydrology ☐ naturally problematic? (If needed, explain any answers in Remarks.)

SUMMARY OF FINDINGS – Attach site map showing sampling point locations, transects, important features, etc.

Hydrophytic Vegetation Present? Yes ☒ No ☐ Hydric Soil Present? Yes ☐ No ☒ Wetland Hydrology Present? Yes ☐ No ☒	**Is the Sampled Area within a Wetland?** **Yes ☐ No ☒**
Remarks: Upland plot adjacent to Wetland BB. Positive indicators for all three parameters were not observed at this location.	

VEGETATION

Tree Stratum (Plot size: 30 feet)	Absolute % Cover	Indicator Status	Dominant Species?
Populus balsamifera	40	FAC	☒
Pseudotsuga menziesii	30	FACU	☒
Thuja plicata	20	FAC	☒
		-	☐
Total Cover:	90		
Sapling/Shrub Stratum (Plot size: 15 feet)			
Acer circinatum	60	FAC	☒
Pseudotsuga menziesi (sapling)i	10	FACU	☐
		-	☐
		-	☐
		-	☐
Total Cover:	70		
Herb Stratum (Plot size: 5 feet)			
Polystichum munitum	15	FACU	☒
		-	☐
		-	☐
		-	☐
		-	☐
		-	☐
Total Cover:	15		
Woody Vine Stratum (Plot size: 30 feet)			
		-	☐
		-	☐
Total Cover: % Bare Ground in Herb Stratum: 85	0		

Dominance Test worksheet Number of Dominant Species that are OBL, FACW, or FAC:	3 (A)
Total number of dominant species across all strata:	5 (AB)
Percent of dominant species that or OBL, FACW, FAC:	60 (A/AB)

Prevalence Index worksheet	
OBL species:	x 1=
FACW species:	x 2=
FAC species:	x 3=
FACU species:	x 4=
UPL species:	x 5=
Total: (A)	(B)
Prevalence Index = B/A =	

Hydrophytic Vegetation Indicators:

- ☒ Dominance Test is > 50%
- ☐ Prevalence Index is ≤3.0[1]
- ☐ Morphological Adaptations[1] (provide supporting data in Remarks or on a separate sheet)
- ☐ Wetland Non-Vascular Plants[1]
- ☐ Problematic Hydrophytic Vegetation[1]

[1]Indicators of hydric soil and wetland hydrology must be present.

Remarks: The majority of dominant species observed at this location were hydrophytic.	**Hydrophytic Vegetation Present?** **Yes ☒ No ☐**

SOIL

Sample Point: SP103

Profile Description: (Describe to the depth needed to document the indicator or confirm the absence of indicators.)

Depth	Soil Color		Redox Features					
(inches)	Color (moist)	%	Color (moist)	%	Type[1]	Loc[2]	Texture	Remarks
0-10	7.5YR 3/2	100			-	-	silt loam	
10-16	10YR 4/3	100			-	-	silt loam	
					-	-		
					-	-		
					-	-		
					-	-		

[1]Type: C=concentration D=depletion RM=reduced matrix [2]Location: PL=pore lining RC=root channel M=matrix

Hydric Soil Indicators: (applicable to all LRRs unless otherwise noted)

- ☐ Histosol (A1)
- ☐ Histic Epidedon (A2)
- ☐ Black Histic (A3)
- ☐ Hydrogen Sulfide (A4)
- ☐ Depleted Below Dark Surface (A11)
- ☐ Thick Dark Surface (A12)
- ☐ Sandy Mucky Mineral (S1)
- ☐ Sandy Gleyed Matrix (S4)
- ☐ Sandy Redox (S5)
- ☐ Stripped Matrix (S6)
- ☐ Loamy Mucky Mineral (F1) (except MLRA 1)
- ☐ Loamy Gleyed Matrix (F2)
- ☐ Depleted Matrix (F3)
- ☐ Redox Dark Surface (F6)
- ☐ Depleted Dark Surface (F7)
- ☐ Redox Depressions (F8)

Indicators for Problematic Hydric Soils[3]:

- ☐ 2 cm Muck (A10)
- ☐ Red parent material (TF2)
- ☐ Very shallow dark surface (TF12)
- ☐ Other (Explain in Remarks)

[3]Indicators of hydrophytic vegetation and wetland hydrology must be present.

Restrictive Layer (if present):

Type:

Depth (inches):

Hydric Soil Present? Yes ☐ No ☒

Remarks: Soil at this location did not meet NRCS hydric soil indicators.

HYDROLOGY

Wetland hydrology Indicators:

Primary Indicators (any one indicator is sufficient)

- ☐ Surface Water (A1)
- ☐ High Water Table (A2)
- ☐ Saturation (A3)
- ☐ Water marks (B1)
- ☐ Sediment Deposits (B2)
- ☐ Drift Deposits (B3)
- ☐ Algal Mat or Crust (B4)
- ☐ Iron Deposits (B5)
- ☐ Surface Soil Cracks (B6)
- ☐ Inundation Visible on Aerial Imagery (B7)
- ☐ Sparsely Vegetated Concave Surface (B8)
- ☐ Water-stained Leaves (B9) (**except MLRA 1, 2, 4A and 4B)**
- ☐ Salt Crust (B11)
- ☐ Aquatic Invertebrates (B13)
- ☐ Hydrogen Sulfide Odor (C1)
- ☐ Oxidized Rhizospheres along living roots (C3)
- ☐ Presence of Reduced Iron (C4)
- ☐ Recent Iron Reduction in Tilled Soils (C6)
- ☐ Stunted or Stresses Plants (D1) **(LRR A)**
- ☐ Other (Explain in Remarks)

Secondary Indicators (2 or more required)

- ☐ Water-stained (B9) **(MLRA 1,2,4A, and 4B)**
- ☐ Drainage Patterns (B10)
- ☐ Dry-season Water Table (C2)
- ☐ Saturation Visible on Aerial Imagery (C9)
- ☐ Geomorphic Position (D2)
- ☐ Shallow Aquitard (D3)
- ☐ Frost-heave Hummocks (D7)
- ☐ FAC-neutral (D5)

Field Observations:

Surface Water Present? Yes ☐ No ☒ Depth (inches):

Water Table Present? Yes ☐ No ☒ Depth (inches):

Saturation Present? Yes ☐ No ☒ Depth (inches): (include capillary fringe)

Wetland Hydrology Present?

Yes ☐ No ☒

Describe Recorded Data (stream gauge, monitoring well, aerial photos, previous inspections), if available:

Remarks: Wetland hydrology indicators were not observed at this location.

WETLAND DETERMINATION DATA FORM – Western Mountain, Valley Coast Region

Project Site: Miles Sand and Gravel Haul Road	City/County: Skagit County	Sample Date: 11/22/21
Applicant/Owner: Miles Sand and Gravel	State: WA	Sample Point: SP28
Investigator: M. Porter; A. Pederson	Section/Township/Range: 34/36/04	
Landform (hillslope, terrace, etc):	Local Relief (concave, convex, none) :	Subregion: LRR A
Soil Map Unit Name: Sehome loam 8-15% slopes (#120)		NWI Classification:

Are climatic/hydrologic conditions on the site typical of this time of year? Yes ☒ No ☐ (if no, explain in Remarks)

Are Vegetation ☐, Soil ☐, or Hydrology ☐ significantly disturbed? Are "Normal Circumstances" present? Yes ☒ No ☐

Are Vegetation ☐, Soil ☐, or Hydrology ☐ naturally problematic? (If needed, explain any answers in Remarks.)

SUMMARY OF FINDINGS – Attach site map showing sampling point locations, transects, important features, etc.

Hydrophytic Vegetation Present? Yes ☒ No ☐ Hydric Soil Present? Yes ☒ No ☐ Wetland Hydrology Present? Yes ☒ No ☐	**Is the Sampled Area within a Wetland?** **Yes ☒ No ☐**
Remarks: Wetland V. Positive indicators for all three parameters were observed at this location.	

VEGETATION

Tree Stratum (Plot size: 30 feet)	Absolute % Cover	Indicator Status	Dominant Species?
Populus balsamifera	20	FAC	☒
Frangula purshiana	10	FAC	☒
		-	☐
		-	☐
Total Cover:	30		
Sapling/Shrub Stratum (Plot size: 15 feet)			
Acer circinatum	60	FAC	☒
Rubus spectabilis	25	FAC	☒
		-	☐
		-	☐
		-	☐
Total Cover:	85		
Herb Stratum (Plot size: 5 feet)			
Glyceria sp.	10	FACW	☒
Athyrium filix-femina	5	FAC	☒
		-	☐
		-	☐
		-	☐
		-	☐
Total Cover:	15		
Woody Vine Stratum (Plot size: 30 feet)			
		-	☐
		-	☐
Total Cover:	0		
% Bare Ground in Herb Stratum: 85			

Dominance Test worksheet Number of Dominant Species that are OBL, FACW, or FAC:	6 (A)
Total number of dominant species across all strata:	6 (AB)
Percent of dominant species that or OBL, FACW, FAC:	100 (A/AB)

Prevalence Index worksheet

OBL species:	x 1=
FACW species:	x 2=
FAC species:	x 3=
FACU species:	x 4=
UPL species:	x 5=
Total: (A)	(B)

Prevalence Index = B/A =

Hydrophytic Vegetation Indicators:

- ☒ Dominance Test is > 50%
- ☐ Prevalence Index is ≤3.0[1]
- ☐ Morphological Adaptations[1] (provide supporting data in Remarks or on a separate sheet)
- ☐ Wetland Non-Vascular Plants[1]
- ☐ Problematic Hydrophytic Vegetation[1]

[1]Indicators of hydric soil and wetland hydrology must be present.

Remarks: The majority of dominant species observed at this location were hydrophytic.

Hydrophytic Vegetation Present?

Yes ☒ No ☐

SOIL

Sample Point: SP28

Profile Description: (Describe to the depth needed to document the indicator or confirm the absence of indicators.)

Depth	Soil Color		Redox Features					
(inches)	Color (moist)	%	Color (moist)	%	Type[1]	Loc[2]	Texture	Remarks
+2					-	-	Organic Matter	
0-7	2.5Y 3/1	100			-	-	silt loam	with organic matter
7-10	10YR 3/2	95	10YR 3/4	5	C	M	silt loam	
10-20	10YR 3/2	95	10YR 4/2	5	D	M	silt loam	
					-	-		
					-	-		

[1]Type: C=concentration D=depletion RM=reduced matrix [2]Location: PL=pore lining RC=root channel M=matrix

Hydric Soil Indicators: (applicable to all LRRs unless otherwise noted)

- ☐ Histosol (A1)
- ☐ Histic Epidedon (A2)
- ☐ Black Histic (A3)
- ☐ Hydrogen Sulfide (A4)
- ☐ Depleted Below Dark Surface (A11)
- ☐ Thick Dark Surface (A12)
- ☐ Sandy Mucky Mineral (S1)
- ☐ Sandy Gleyed Matrix (S4)
- ☐ Sandy Redox (S5)
- ☐ Stripped Matrix (S6)
- ☐ Loamy Mucky Mineral (F1) (except MLRA 1)
- ☐ Loamy Gleyed Matrix (F2)
- ☐ Depleted Matrix (F3)
- ☒ Redox Dark Surface (F6)
- ☐ Depleted Dark Surface (F7)
- ☐ Redox Depressions (F8)

Indicators for Problematic Hydric Soils[3]:

- ☐ 2 cm Muck (A10)
- ☐ Red parent material (TF2)
- ☐ Very shallow dark surface (TF12)
- ☐ Other (Explain in Remarks)

[3]Indicators of hydrophytic vegetation and wetland hydrology must be present.

Restrictive Layer (if present):

Type:

Depth (inches):

Hydric Soil Present? Yes ☒ No ☐

Remarks: Soil at this location met NRCS hydric soil indicators.

HYDROLOGY

Wetland hydrology Indicators:

Primary Indicators (any one indicator is sufficient)

- ☐ Surface Water (A1)
- ☒ High Water Table (A2)
- ☒ Saturation (A3)
- ☐ Water marks (B1)
- ☐ Sediment Deposits (B2)
- ☐ Drift Deposits (B3)
- ☐ Algal Mat or Crust (B4)
- ☐ Iron Deposits (B5)
- ☐ Surface Soil Cracks (B6)
- ☐ Inundation Visible on Aerial Imagery (B7)
- ☐ Sparsely Vegetated Concave Surface (B8)
- ☐ Water-stained Leaves (B9) **(except MLRA 1, 2, 4A and 4B)**
- ☐ Salt Crust (B11)
- ☐ Aquatic Invertebrates (B13)
- ☐ Hydrogen Sulfide Odor (C1)
- ☐ Oxidized Rhizospheres along living roots (C3)
- ☐ Presence of Reduced Iron (C4)
- ☐ Recent Iron Reduction in Tilled Soils (C6)
- ☐ Stunted or Stresses Plants (D1) **(LRR A)**
- ☐ Other (Explain in Remarks)

Secondary Indicators (2 or more required)

- ☐ Water-stained (B9) **(MLRA 1,2,4A, and 4B)**
- ☐ Drainage Patterns (B10)
- ☐ Dry-season Water Table (C2)
- ☐ Saturation Visible on Aerial Imagery (C9)
- ☐ Geomorphic Position (D2)
- ☐ Shallow Aquitard (D3)
- ☐ Frost-heave Hummocks (D7)
- ☐ FAC-neutral (D5)

Field Observations:

Surface Water Present? Yes ☐ No ☒ Depth (inches):

Water Table Present? Yes ☒ No ☐ Depth (inches): **0**

Saturation Present? Yes ☒ No ☐ Depth (inches): **0** (include capillary fringe)

Wetland Hydrology Present?

Yes ☒ No ☐

Describe Recorded Data (stream gauge, monitoring well, aerial photos, previous inspections), if available:

Remarks: Wetland hydrology indicators were observed at this location.

WETLAND DETERMINATION DATA FORM – Western Mountain, Valley Coast Region

Project Site: Miles Sand and Gravel Haul Road	City/County: Skagit County	Sample Date: 11/22/21
Applicant/Owner: Miles Sand and Gravel	State: WA	Sample Point: SP29
Investigator: M. Porter; A. Pederson	Section/Township/Range: 34/36/04	
Landform (hillslope, terrace, etc):	Local Relief (concave, convex, none) :	Subregion: LRR A
Soil Map Unit Name: Sehome loam 8-15% slopes (#120)		NWI Classification:

Are climatic/hydrologic conditions on the site typical of this time of year? Yes ☒ No ☐ (if no, explain in Remarks)

Are Vegetation ☐, Soil ☐, or Hydrology ☐ significantly disturbed? Are "Normal Circumstances" present? Yes ☒ No ☐

Are Vegetation ☐, Soil ☐, or Hydrology ☐ naturally problematic? (If needed, explain any answers in Remarks.)

SUMMARY OF FINDINGS – Attach site map showing sampling point locations, transects, important features, etc.

Hydrophytic Vegetation Present? Yes ☐ No ☒ Hydric Soil Present? Yes ☐ No ☒ Wetland Hydrology Present? Yes ☐ No ☒	**Is the Sampled Area within a Wetland?** **Yes ☐ No ☒**
Remarks: Upland plot adjacent to Wetland V.Positive indicators for all three parameters were not observed at this location.	

VEGETATION

Tree Stratum (Plot size: 30 feet)	Absolute % Cover	Indicator Status	Dominant Species?
Pseudotsuga menziesii	40	FACU	☒
Frangula purshiana	30	FAC	☒
Betula papyrifera	10	FAC	☐
		-	☐
Total Cover:	80		
Sapling/Shrub Stratum (Plot size: 15 feet)			
Acer circinatum	20	FAC	☒
Rubus spectabilis	15	FAC	☒
Ribes lacustre	1	FAC	☐
		-	☐
		-	☐
Total Cover:	36		
Herb Stratum (Plot size: 5 feet)			
Rubus ursinus	25	FACU	☒
Polystichum munitum	15	FACU	☒
		-	☐
		-	☐
		-	☐
		-	☐
Total Cover:	40		
Woody Vine Stratum (Plot size: 30 feet)			
		-	☐
		-	☐
Total Cover:	0		
% Bare Ground in Herb Stratum: 75			

Dominance Test worksheet Number of Dominant Species that are OBL, FACW, or FAC:	3 (A)
Total number of dominant species across all strata:	6 (AB)
Percent of dominant species that or OBL, FACW, FAC:	50 (A/AB)

Prevalence Index worksheet

OBL species:	x 1=
FACW species:	x 2=
FAC species:	x 3=
FACU species:	x 4=
UPL species:	x 5=
Total: (A)	(B)

Prevalence Index = B/A =

Hydrophytic Vegetation Indicators:

- ☐ Dominance Test is > 50%
- ☐ Prevalence Index is ≤3.0[1]
- ☐ Morphological Adaptations[1] (provide supporting data in Remarks or on a separate sheet)
- ☐ Wetland Non-Vascular Plants[1]
- ☐ Problematic Hydrophytic Vegetation[1]

[1]Indicators of hydric soil and wetland hydrology must be present.

Remarks: The majority of dominant species observed at this location were not hydrophytic.

Hydrophytic Vegetation Present?

Yes ☐ No ☒

SOIL

Sample Point: SP29

Profile Description: (Describe to the depth needed to document the indicator or confirm the absence of indicators.)

Depth	Soil Color		Redox Features					
(inches)	Color (moist)	%	Color (moist)	%	Type[1]	Loc[2]	Texture	Remarks
0-2	10YR 2/2	100			-	-	loam	
2-9	10YR 3/3	100			-	-	loam	
9-16	2.5Y 4/3	70			-	-	loam	mixed matrix colors
	10YR 4/4	30			-	-	loam	
					-	-		
					-	-		

[1]Type: C=concentration D=depletion RM=reduced matrix [2]Location: PL=pore lining RC=root channel M=matrix

Hydric Soil Indicators: (applicable to all LRRs unless otherwise noted)

- ☐ Histosol (A1)
- ☐ Histic Epidedon (A2)
- ☐ Black Histic (A3)
- ☐ Hydrogen Sulfide (A4)
- ☐ Depleted Below Dark Surface (A11)
- ☐ Thick Dark Surface (A12)
- ☐ Sandy Mucky Mineral (S1)
- ☐ Sandy Gleyed Matrix (S4)
- ☐ Sandy Redox (S5)
- ☐ Stripped Matrix (S6)
- ☐ Loamy Mucky Mineral (F1) (except MLRA 1)
- ☐ Loamy Gleyed Matrix (F2)
- ☐ Depleted Matrix (F3)
- ☐ Redox Dark Surface (F6)
- ☐ Depleted Dark Surface (F7)
- ☐ Redox Depressions (F8)

Indicators for Problematic Hydric Soils[3]:

- ☐ 2 cm Muck (A10)
- ☐ Red parent material (TF2)
- ☐ Very shallow dark surface (TF12)
- ☐ Other (Explain in Remarks)

[3]Indicators of hydrophytic vegetation and wetland hydrology must be present.

Restrictive Layer (if present):

Type:

Depth (inches):

Hydric Soil Present? Yes ☐ No ☒

Remarks: Soil at this location did not meet NRCS hydric soil indicators.

HYDROLOGY

Wetland hydrology Indicators:

Primary Indicators (any one indicator is sufficient)

- ☐ Surface Water (A1)
- ☐ High Water Table (A2)
- ☐ Saturation (A3)
- ☐ Water marks (B1)
- ☐ Sediment Deposits (B2)
- ☐ Drift Deposits (B3)
- ☐ Algal Mat or Crust (B4)
- ☐ Iron Deposits (B5)
- ☐ Surface Soil Cracks (B6)
- ☐ Inundation Visible on Aerial Imagery (B7)
- ☐ Sparsely Vegetated Concave Surface (B8)
- ☐ Water-stained Leaves (B9) (**except MLRA 1, 2, 4A and 4B)**
- ☐ Salt Crust (B11)
- ☐ Aquatic Invertebrates (B13)
- ☐ Hydrogen Sulfide Odor (C1)
- ☐ Oxidized Rhizospheres along living roots (C3)
- ☐ Presence of Reduced Iron (C4)
- ☐ Recent Iron Reduction in Tilled Soils (C6)
- ☐ Stunted or Stresses Plants (D1) **(LRR A)**
- ☐ Other (Explain in Remarks)

Secondary Indicators (2 or more required)

- ☐ Water-stained (B9) **(MLRA 1,2,4A, and 4B)**
- ☐ Drainage Patterns (B10)
- ☐ Dry-season Water Table (C2)
- ☐ Saturation Visible on Aerial Imagery (C9)
- ☐ Geomorphic Position (D2)
- ☐ Shallow Aquitard (D3)
- ☐ Frost-heave Hummocks (D7)
- ☐ FAC-neutral (D5)

Field Observations:

Surface Water Present? Yes ☐ No ☒ Depth (inches):

Water Table Present? Yes ☐ No ☒ Depth (inches):

Saturation Present? Yes ☐ No ☒ Depth (inches): (include capillary fringe)

Wetland Hydrology Present?

Yes ☐ No ☒

Describe Recorded Data (stream gauge, monitoring well, aerial photos, previous inspections), if available:

Remarks: Wetland hydrology indicators were not observed at this location.

WETLAND DETERMINATION DATA FORM – Western Mountain, Valley Coast Region

Project Site: Miles Sand and Gravel Haul Road	City/County: Skagit County	Sample Date: 11/22/21
Applicant/Owner: Miles Sand and Gravel	State: WA	Sample Point: SP30
Investigator: M. Porter; A. Pederson	Section/Township/Range: 34/36/04	
Landform (hillslope, terrace, etc):	Local Relief (concave, convex, none) :	Subregion: LRR A
Soil Map Unit Name: Sehome loam 8-15% slopes (#120)		NWI Classification:

Are climatic/hydrologic conditions on the site typical of this time of year? Yes ☒ No ☐ (if no, explain in Remarks)

Are Vegetation ☐, Soil ☐, or Hydrology ☐ significantly disturbed? Are "Normal Circumstances" present? Yes ☒ No ☐

Are Vegetation ☐, Soil ☐, or Hydrology ☐ naturally problematic? (If needed, explain any answers in Remarks.)

SUMMARY OF FINDINGS – Attach site map showing sampling point locations, transects, important features, etc.

Hydrophytic Vegetation Present? Yes ☐ No ☒ Hydric Soil Present? Yes ☐ No ☒ Wetland Hydrology Present? Yes ☐ No ☒	**Is the Sampled Area within a Wetland?** **Yes ☐ No ☒**
Remarks: Uplant plot adjacent to Wetland W. Positive indicators for all three parameters were not observed at this location.	

VEGETATION

Tree Stratum (Plot size: 30 feet)	Absolute % Cover	Indicator Status	Dominant Species?
Pseudotsuga menziesii	90	FACU	☒
		-	☐
		-	☐
		-	☐
Total Cover:	90		
Sapling/Shrub Stratum (Plot size: 15 feet)			
Rubus spectabilis	10	FAC	☒
Ilex aquifolium	5	FACU	☒
		-	☐
		-	☐
		-	☐
Total Cover:	15		
Herb Stratum (Plot size: 5 feet)			
Polystichum munitum	70	FACU	☒
		-	☐
		-	☐
		-	☐
		-	☐
		-	☐
Total Cover:	70		
Woody Vine Stratum (Plot size: 30 feet)			
		-	☐
		-	☐
Total Cover:	0		
% Bare Ground in Herb Stratum: 30			

Dominance Test worksheet Number of Dominant Species that are OBL, FACW, or FAC:	1 (A)
Total number of dominant species across all strata:	4 (AB)
Percent of dominant species that or OBL, FACW, FAC:	25 (A/AB)

Prevalence Index worksheet	
OBL species:	x 1=
FACW species:	x 2=
FAC species:	x 3=
FACU species:	x 4=
UPL species:	x 5=
Total: (A)	(B)
Prevalence Index = B/A =	

Hydrophytic Vegetation Indicators:

- ☐ Dominance Test is > 50%
- ☐ Prevalence Index is ≤3.0[1]
- ☐ Morphological Adaptations[1] (provide supporting data in Remarks or on a separate sheet)
- ☐ Wetland Non-Vascular Plants[1]
- ☐ Problematic Hydrophytic Vegetation[1]

[1]Indicators of hydric soil and wetland hydrology must be present.

Remarks: The majority of dominant species observed at this location were not hydrophytic.	**Hydrophytic Vegetation Present?** **Yes ☐ No ☒**

SOIL

Sample Point: SP30

Profile Description: (Describe to the depth needed to document the indicator or confirm the absence of indicators.)

Depth	Soil Color		Redox Features					
(inches)	Color (moist)	%	Color (moist)	%	Type[1]	Loc[2]	Texture	Remarks
0-4	10YR 2/1	100			-	-	loam	high in OM
4-6	10YR 2/2	100			-	-	loam	
6-20	10YR 3/4	100			-	-	silt loam	
					-	-		
					-	-		
					-	-		

[1]Type: C=concentration D=depletion RM=reduced matrix [2]Location: PL=pore lining RC=root channel M=matrix

Hydric Soil Indicators: (applicable to all LRRs unless otherwise noted)

- ☐ Histosol (A1)
- ☐ Histic Epidedon (A2)
- ☐ Black Histic (A3)
- ☐ Hydrogen Sulfide (A4)
- ☐ Depleted Below Dark Surface (A11)
- ☐ Thick Dark Surface (A12)
- ☐ Sandy Mucky Mineral (S1)
- ☐ Sandy Gleyed Matrix (S4)
- ☐ Sandy Redox (S5)
- ☐ Stripped Matrix (S6)
- ☐ Loamy Mucky Mineral (F1) (except MLRA 1)
- ☐ Loamy Gleyed Matrix (F2)
- ☐ Depleted Matrix (F3)
- ☐ Redox Dark Surface (F6)
- ☐ Depleted Dark Surface (F7)
- ☐ Redox Depressions (F8)

Indicators for Problematic Hydric Soils[3]:

- ☐ 2 cm Muck (A10)
- ☐ Red parent material (TF2)
- ☐ Very shallow dark surface (TF12)
- ☐ Other (Explain in Remarks)

[3]Indicators of hydrophytic vegetation and wetland hydrology must be present.

Restrictive Layer (if present):

Type:

Depth (inches):

Hydric Soil Present? Yes ☐ No ☒

Remarks: Soil at this location did not meet NRCS hydric soil indicators.

HYDROLOGY

Wetland hydrology Indicators:

Primary Indicators (any one indicator is sufficient)

- ☐ Surface Water (A1)
- ☐ High Water Table (A2)
- ☐ Saturation (A3)
- ☐ Water marks (B1)
- ☐ Sediment Deposits (B2)
- ☐ Drift Deposits (B3)
- ☐ Algal Mat or Crust (B4)
- ☐ Iron Deposits (B5)
- ☐ Surface Soil Cracks (B6)
- ☐ Inundation Visible on Aerial Imagery (B7)
- ☐ Sparsely Vegetated Concave Surface (B8)
- ☐ Water-stained Leaves (B9) (**except MLRA 1, 2, 4A and 4B)**
- ☐ Salt Crust (B11)
- ☐ Aquatic Invertebrates (B13)
- ☐ Hydrogen Sulfide Odor (C1)
- ☐ Oxidized Rhizospheres along living roots (C3)
- ☐ Presence of Reduced Iron (C4)
- ☐ Recent Iron Reduction in Tilled Soils (C6)
- ☐ Stunted or Stresses Plants (D1) **(LRR A)**
- ☐ Other (Explain in Remarks)

Secondary Indicators (2 or more required)

- ☐ Water-stained (B9) **(MLRA 1,2,4A, and 4B)**
- ☐ Drainage Patterns (B10)
- ☐ Dry-season Water Table (C2)
- ☐ Saturation Visible on Aerial Imagery (C9)
- ☐ Geomorphic Position (D2)
- ☐ Shallow Aquitard (D3)
- ☐ Frost-heave Hummocks (D7)
- ☐ FAC-neutral (D5)

Field Observations:

Surface Water Present? Yes ☐ No ☒ Depth (inches):

Water Table Present? Yes ☐ No ☒ Depth (inches):

Saturation Present? Yes ☐ No ☒ Depth (inches): (include capillary fringe)

Wetland Hydrology Present?

Yes ☐ No ☒

Describe Recorded Data (stream gauge, monitoring well, aerial photos, previous inspections), if available:

Remarks: Wetland hydrology indicators were not observed at this location.

WETLAND DETERMINATION DATA FORM – Western Mountain, Valley Coast Region

Project Site: Miles Sand and Gravel Haul Road	City/County: Skagit County	Sample Date: 11/22/21
Applicant/Owner: Miles Sand and Gravel	State: WA	Sample Point: SP31
Investigator: M. Porter; A. Pederson	Section/Township/Range: 34/36/04	
Landform (hillslope, terrace, etc):	Local Relief (concave, convex, none) :	Subregion: LRR A
Soil Map Unit Name: Sehome loam 8-15% slopes (#120)		NWI Classification:

Are climatic/hydrologic conditions on the site typical of this time of year? Yes ☒ No ☐ (if no, explain in Remarks)

Are Vegetation ☐, Soil ☐, or Hydrology ☐ significantly disturbed? Are "Normal Circumstances" present? Yes ☒ No ☐

Are Vegetation ☐, Soil ☐, or Hydrology ☐ naturally problematic? (If needed, explain any answers in Remarks.)

SUMMARY OF FINDINGS – Attach site map showing sampling point locations, transects, important features, etc.

Hydrophytic Vegetation Present? Yes ☒ No ☐ Hydric Soil Present? Yes ☒ No ☐ Wetland Hydrology Present? Yes ☒ No ☐	**Is the Sampled Area within a Wetland?** **Yes ☒ No ☐**
Remarks: Wetland W. Positive indicators for all three parameters were observed at this location.	

VEGETATION

Tree Stratum (Plot size: 30 feet)	Absolute % Cover	Indicator Status	Dominant Species?
		-	☐
		-	☐
		-	☐
		-	☐
Total Cover:	0		
Sapling/Shrub Stratum (Plot size: 15 feet)			
Rubus spectabilis	60	FAC	☒
Acer circinatum	10	FAC	☐
		-	☐
		-	☐
		-	☐
Total Cover:	70		
Herb Stratum (Plot size: 5 feet)			
Athyrium filix-femina	15	FAC	☒
Tolmiea menziesii	10	FAC	☒
		-	☐
		-	☐
		-	☐
		-	☐
Total Cover:	25		
Woody Vine Stratum (Plot size: 30 feet)			
		-	☐
		-	☐
Total Cover:	0		
% Bare Ground in Herb Stratum: 90			

Dominance Test worksheet Number of Dominant Species that are OBL, FACW, or FAC:	3 (A)
Total number of dominant species across all strata:	3 (AB)
Percent of dominant species that or OBL, FACW, FAC:	100 (A/AB)

Prevalence Index worksheet	
OBL species:	x 1=
FACW species:	x 2=
FAC species:	x 3=
FACU species:	x 4=
UPL species:	x 5=
Total: (A)	(B)
Prevalence Index = B/A =	

Hydrophytic Vegetation Indicators:

- ☒ Dominance Test is > 50%
- ☐ Prevalence Index is ≤3.0[1]
- ☐ Morphological Adaptations[1] (provide supporting data in Remarks or on a separate sheet)
- ☐ Wetland Non-Vascular Plants[1]
- ☐ Problematic Hydrophytic Vegetation[1]

[1]Indicators of hydric soil and wetland hydrology must be present.

Remarks: The majority of dominant species observed at this location were hydrophytic.	**Hydrophytic Vegetation Present?** **Yes ☒ No ☐**

SOIL

Sample Point: SP31

Profile Description: (Describe to the depth needed to document the indicator or confirm the absence of indicators.)

Depth	Soil Color		Redox Features					
(inches)	Color (moist)	%	Color (moist)	%	Type[1]	Loc[2]	Texture	Remarks
0-6 & 7-10	2.5Y 3/1	100			-	-	silt loam	
6-7	10YR 2/1	100			-	-	loam	
10-20	2.5Y 4/2	70	10YR 4/4	20	C	M	silt loam	
			2.5Y 5/2	10	D	M		
					-	-		
					-	-		

[1]Type: C=concentration D=depletion RM=reduced matrix [2]Location: PL=pore lining RC=root channel M=matrix

Hydric Soil Indicators: (applicable to all LRRs unless otherwise noted)

- ☐ Histosol (A1)
- ☐ Histic Epidedon (A2)
- ☐ Black Histic (A3)
- ☐ Hydrogen Sulfide (A4)
- ☒ Depleted Below Dark Surface (A11)
- ☐ Thick Dark Surface (A12)
- ☐ Sandy Mucky Mineral (S1)
- ☐ Sandy Gleyed Matrix (S4)
- ☐ Sandy Redox (S5)
- ☐ Stripped Matrix (S6)
- ☐ Loamy Mucky Mineral (F1) (except MLRA 1)
- ☐ Loamy Gleyed Matrix (F2)
- ☐ Depleted Matrix (F3)
- ☐ Redox Dark Surface (F6)
- ☐ Depleted Dark Surface (F7)
- ☐ Redox Depressions (F8)

Indicators for Problematic Hydric Soils[3]:

- ☐ 2 cm Muck (A10)
- ☐ Red parent material (TF2)
- ☐ Very shallow dark surface (TF12)
- ☐ Other (Explain in Remarks)

[3]Indicators of hydrophytic vegetation and wetland hydrology must be present.

Restrictive Layer (if present):

Type:

Depth (inches):

Hydric Soil Present? Yes ☒ No ☐

Remarks: Soil at this location met NRCS hydric soil indicators.

HYDROLOGY

Wetland hydrology Indicators:

Primary Indicators (any one indicator is sufficient)

- ☐ Surface Water (A1)
- ☒ High Water Table (A2)
- ☒ Saturation (A3)
- ☐ Water marks (B1)
- ☐ Sediment Deposits (B2)
- ☐ Drift Deposits (B3)
- ☐ Algal Mat or Crust (B4)
- ☐ Iron Deposits (B5)
- ☐ Surface Soil Cracks (B6)
- ☐ Inundation Visible on Aerial Imagery (B7)
- ☐ Sparsely Vegetated Concave Surface (B8)
- ☐ Water-stained Leaves (B9) (**except MLRA 1, 2, 4A and 4B)**
- ☐ Salt Crust (B11)
- ☐ Aquatic Invertebrates (B13)
- ☐ Hydrogen Sulfide Odor (C1)
- ☐ Oxidized Rhizospheres along living roots (C3)
- ☐ Presence of Reduced Iron (C4)
- ☐ Recent Iron Reduction in Tilled Soils (C6)
- ☐ Stunted or Stresses Plants (D1) **(LRR A)**
- ☐ Other (Explain in Remarks)

Secondary Indicators (2 or more required)

- ☒ Water-stained (B9) **(MLRA 1,2,4A, and 4B)**
- ☐ Drainage Patterns (B10)
- ☐ Dry-season Water Table (C2)
- ☐ Saturation Visible on Aerial Imagery (C9)
- ☐ Geomorphic Position (D2)
- ☐ Shallow Aquitard (D3)
- ☐ Frost-heave Hummocks (D7)
- ☐ FAC-neutral (D5)

Field Observations:

Surface Water Present? Yes ☐ No ☒ Depth (inches):

Water Table Present? Yes ☒ No ☐ Depth (inches): **0**

Saturation Present? Yes ☒ No ☐ Depth (inches): **0** (include capillary fringe)

Wetland Hydrology Present?

Yes ☒ No ☐

Describe Recorded Data (stream gauge, monitoring well, aerial photos, previous inspections), if available:

Remarks: Wetland hydrology indicators were observed at this location.

WETLAND DETERMINATION DATA FORM – Western Mountain, Valley Coast Region

Project Site: Miles Sand and Gravel Haul Road	City/County: Skagit County	Sample Date: 11/22/21
Applicant/Owner: Miles Sand and Gravel	State: WA	Sample Point: SP32
Investigator: M. Porter; A. Pederson	Section/Township/Range: 34/36/04	
Landform (hillslope, terrace, etc):	Local Relief (concave, convex, none) :	Subregion: LRR A
Soil Map Unit Name: Sehome loam 8-15% slopes (#120)		NWI Classification:

Are climatic/hydrologic conditions on the site typical of this time of year? Yes ☒ No ☐ (if no, explain in Remarks)

Are Vegetation ☐, Soil ☐, or Hydrology ☐ significantly disturbed? Are "Normal Circumstances" present? Yes ☒ No ☐

Are Vegetation ☐, Soil ☐, or Hydrology ☐ naturally problematic? (If needed, explain any answers in Remarks.)

SUMMARY OF FINDINGS – Attach site map showing sampling point locations, transects, important features, etc.

Hydrophytic Vegetation Present? Yes ☒ No ☐ Hydric Soil Present? Yes ☒ No ☐ Wetland Hydrology Present? Yes ☒ No ☐	**Is the Sampled Area within a Wetland?** **Yes ☒ No ☐**
Remarks: Wetland X. Positive indicators for all three parameters were observed at this location.	

VEGETATION

Tree Stratum (Plot size: 30 feet)	Absolute % Cover	Indicator Status	Dominant Species?
		-	☐
		-	☐
		-	☐
		-	☐
Total Cover:	0		
Sapling/Shrub Stratum (Plot size: 15 feet)			
Acer circinatum	50	FAC	☒
Spiraea douglasii	30	FACW	☒
Rubus spectabilis	10	FAC	☐
		-	☐
		-	☐
Total Cover:	90		
Herb Stratum (Plot size: 5 feet)			
Polystichum munitum	20	FACU	☒
Athyrium filix-femina	10	FAC	☒
Tolmiea menziesii	5	FAC	☐
		-	☐
		-	☐
		-	☐
Total Cover:	35		
Woody Vine Stratum (Plot size: 30 feet)			
		-	☐
		-	☐
Total Cover:	0		
% Bare Ground in Herb Stratum: 80			

Dominance Test worksheet Number of Dominant Species that are OBL, FACW, or FAC:	3 (A)
Total number of dominant species across all strata:	4 (AB)
Percent of dominant species that or OBL, FACW, FAC:	75 (A/AB)

Prevalence Index worksheet	
OBL species:	x 1=
FACW species:	x 2=
FAC species:	x 3=
FACU species:	x 4=
UPL species:	x 5=
Total: (A)	(B)
Prevalence Index = B/A =	

Hydrophytic Vegetation Indicators:

- ☒ Dominance Test is > 50%
- ☐ Prevalence Index is ≤3.0[1]
- ☐ Morphological Adaptations[1] (provide supporting data in Remarks or on a separate sheet)
- ☐ Wetland Non-Vascular Plants[1]
- ☐ Problematic Hydrophytic Vegetation[1]

[1]Indicators of hydric soil and wetland hydrology must be present.

Remarks: The majority of dominant species observed at this location were hydrophytic.	**Hydrophytic Vegetation Present?** **Yes ☒ No ☐**

SOIL

Sample Point: SP32

Profile Description: (Describe to the depth needed to document the indicator or confirm the absence of indicators.)

Depth	Soil Color		Redox Features					
(inches)	Color (moist)	%	Color (moist)	%	Type[1]	Loc[2]	Texture	Remarks
0-7	10YR 3/2	100			-	-	silt loam	
7-20	10YR 4/2	60	7.5YR 4/6	30	C	M	clay	
			2.5Y 5/1	10	D	M		
					-	-		
					-	-		
					-	-		

[1]Type: C=concentration D=depletion RM=reduced matrix [2]Location: PL=pore lining RC=root channel M=matrix

Hydric Soil Indicators: (applicable to all LRRs unless otherwise noted)

- ☐ Histosol (A1)
- ☐ Histic Epidedon (A2)
- ☐ Black Histic (A3)
- ☐ Hydrogen Sulfide (A4)
- ☒ Depleted Below Dark Surface (A11)
- ☐ Thick Dark Surface (A12)
- ☐ Sandy Mucky Mineral (S1)
- ☐ Sandy Gleyed Matrix (S4)
- ☐ Sandy Redox (S5)
- ☐ Stripped Matrix (S6)
- ☐ Loamy Mucky Mineral (F1) (except MLRA 1)
- ☐ Loamy Gleyed Matrix (F2)
- ☒ Depleted Matrix (F3)
- ☐ Redox Dark Surface (F6)
- ☐ Depleted Dark Surface (F7)
- ☐ Redox Depressions (F8)

Indicators for Problematic Hydric Soils[3]:

- ☐ 2 cm Muck (A10)
- ☐ Red parent material (TF2)
- ☐ Very shallow dark surface (TF12)
- ☐ Other (Explain in Remarks)

[3]Indicators of hydrophytic vegetation and wetland hydrology must be present.

Restrictive Layer (if present):

Type: clay

Depth (inches): 7

Hydric Soil Present? Yes ☒ No ☐

Remarks: Soil at this location met NRCS hydric soil indicators.

HYDROLOGY

Wetland hydrology Indicators:

Primary Indicators (any one indicator is sufficient)

- ☐ Surface Water (A1)
- ☒ High Water Table (A2)
- ☒ Saturation (A3)
- ☐ Water marks (B1)
- ☐ Sediment Deposits (B2)
- ☐ Drift Deposits (B3)
- ☐ Algal Mat or Crust (B4)
- ☐ Iron Deposits (B5)
- ☐ Surface Soil Cracks (B6)
- ☐ Inundation Visible on Aerial Imagery (B7)
- ☐ Sparsely Vegetated Concave Surface (B8)
- ☐ Water-stained Leaves (B9) (**except MLRA 1, 2, 4A and 4B)**
- ☐ Salt Crust (B11)
- ☐ Aquatic Invertebrates (B13)
- ☐ Hydrogen Sulfide Odor (C1)
- ☐ Oxidized Rhizospheres along living roots (C3)
- ☐ Presence of Reduced Iron (C4)
- ☐ Recent Iron Reduction in Tilled Soils (C6)
- ☐ Stunted or Stresses Plants (D1) **(LRR A)**
- ☐ Other (Explain in Remarks)

Secondary Indicators (2 or more required)

- ☐ Water-stained (B9) **(MLRA 1,2,4A, and 4B)**
- ☐ Drainage Patterns (B10)
- ☐ Dry-season Water Table (C2)
- ☐ Saturation Visible on Aerial Imagery (C9)
- ☐ Geomorphic Position (D2)
- ☐ Shallow Aquitard (D3)
- ☐ Frost-heave Hummocks (D7)
- ☐ FAC-neutral (D5)

Field Observations:

Surface Water Present? Yes ☐ No ☒ Depth (inches):

Water Table Present? Yes ☒ No ☐ Depth (inches): **0-7**

Saturation Present? Yes ☒ No ☐ Depth (inches): **0-7** (include capillary fringe)

Wetland Hydrology Present?

Yes ☒ No ☐

Describe Recorded Data (stream gauge, monitoring well, aerial photos, previous inspections), if available:

Remarks: Wetland hydrology indicators were observed at this location.

WETLAND DETERMINATION DATA FORM – Western Mountain, Valley Coast Region

Project Site: Miles Sand and Gravel Haul Road	City/County: Skagit County	Sample Date: 11/22/21
Applicant/Owner: Miles Sand and Gravel	State: WA	Sample Point: SP33
Investigator: M. Porter; A. Pederson	Section/Township/Range: 34/36/04	
Landform (hillslope, terrace, etc):	Local Relief (concave, convex, none) :	Subregion: LRR A
Soil Map Unit Name: Sehome loam 8-15% slopes (#120)		NWI Classification:

Are climatic/hydrologic conditions on the site typical of this time of year? Yes ☒ No ☐ (if no, explain in Remarks)

Are Vegetation ☐, Soil ☐, or Hydrology ☐ significantly disturbed? Are "Normal Circumstances" present? Yes ☒ No ☐

Are Vegetation ☐, Soil ☐, or Hydrology ☐ naturally problematic? (If needed, explain any answers in Remarks.)

SUMMARY OF FINDINGS – Attach site map showing sampling point locations, transects, important features, etc.

Hydrophytic Vegetation Present? Yes ☐ No ☒ Hydric Soil Present? Yes ☐ No ☒ Wetland Hydrology Present? Yes ☐ No ☒	**Is the Sampled Area within a Wetland?** **Yes ☐ No ☒**
Remarks: Upland plot adjacent to Wetland X.Positive indicators for all three parameters were not observed at this location.	

VEGETATION

Tree Stratum (Plot size: 30 feet)	Absolute % Cover	Indicator Status	Dominant Species?
Pseudotsuga menziesii	30	FACU	☒
Frangula purshiana	10	FAC	☒
		-	☐
		-	☐
Total Cover:	40		
Sapling/Shrub Stratum (Plot size: 15 feet)			
Acer circinatum	60	FAC	☒
Rubus spectabilis	30	FAC	☒
		-	☐
		-	☐
		-	☐
Total Cover:	90		
Herb Stratum (Plot size: 5 feet)			
Polystichum munitum	20	FACU	☒
Rubus ursinus	5	FACU	☒
		-	☐
		-	☐
		-	☐
		-	☐
Total Cover:	25		
Woody Vine Stratum (Plot size: 30 feet)			
		-	☐
		-	☐
Total Cover: % Bare Ground in Herb Stratum: 95	0		

Dominance Test worksheet Number of Dominant Species that are OBL, FACW, or FAC:	3 (A)
Total number of dominant species across all strata:	6 (AB)
Percent of dominant species that or OBL, FACW, FAC:	50 (A/AB)

Prevalence Index worksheet	
OBL species:	x 1=
FACW species:	x 2=
FAC species:	x 3=
FACU species:	x 4=
UPL species:	x 5=
Total: (A)	(B)
Prevalence Index = B/A =	

Hydrophytic Vegetation Indicators:

- ☒ Dominance Test is > 50%
- ☐ Prevalence Index is ≤3.0[1]
- ☐ Morphological Adaptations[1] (provide supporting data in Remarks or on a separate sheet)
- ☐ Wetland Non-Vascular Plants[1]
- ☐ Problematic Hydrophytic Vegetation[1]

[1]Indicators of hydric soil and wetland hydrology must be present.

Remarks: The majority of dominant species observed at this location were not hydrophytic.	**Hydrophytic Vegetation Present?** **Yes ☐ No ☒**

SOIL

Sample Point: SP33

Profile Description: (Describe to the depth needed to document the indicator or confirm the absence of indicators.)

Depth	Soil Color		Redox Features					
(inches)	Color (moist)	%	Color (moist)	%	Type[1]	Loc[2]	Texture	Remarks
0-10	7.5YR 3/2	100			-	-	silt loam	
10-16	10YR 3/4	100			-	-	silt loam	
					-	-		
					-	-		
					-	-		
					-	-		

[1]Type: C=concentration D=depletion RM=reduced matrix [2]Location: PL=pore lining RC=root channel M=matrix

Hydric Soil Indicators: (applicable to all LRRs unless otherwise noted)

- ☐ Histosol (A1)
- ☐ Histic Epidedon (A2)
- ☐ Black Histic (A3)
- ☐ Hydrogen Sulfide (A4)
- ☐ Depleted Below Dark Surface (A11)
- ☐ Thick Dark Surface (A12)
- ☐ Sandy Mucky Mineral (S1)
- ☐ Sandy Gleyed Matrix (S4)
- ☐ Sandy Redox (S5)
- ☐ Stripped Matrix (S6)
- ☐ Loamy Mucky Mineral (F1) (except MLRA 1)
- ☐ Loamy Gleyed Matrix (F2)
- ☐ Depleted Matrix (F3)
- ☐ Redox Dark Surface (F6)
- ☐ Depleted Dark Surface (F7)
- ☐ Redox Depressions (F8)

Indicators for Problematic Hydric Soils[3]:

- ☐ 2 cm Muck (A10)
- ☐ Red parent material (TF2)
- ☐ Very shallow dark surface (TF12)
- ☐ Other (Explain in Remarks)

[3]Indicators of hydrophytic vegetation and wetland hydrology must be present.

Restrictive Layer (if present):

Type:

Depth (inches):

Hydric Soil Present? Yes ☐ No ☒

Remarks: Soil at this location did not meet NRCS hydric soil indicators.

HYDROLOGY

Wetland hydrology Indicators:

Primary Indicators (any one indicator is sufficient)

- ☐ Surface Water (A1)
- ☐ High Water Table (A2)
- ☐ Saturation (A3)
- ☐ Water marks (B1)
- ☐ Sediment Deposits (B2)
- ☐ Drift Deposits (B3)
- ☐ Algal Mat or Crust (B4)
- ☐ Iron Deposits (B5)
- ☐ Surface Soil Cracks (B6)
- ☐ Inundation Visible on Aerial Imagery (B7)
- ☐ Sparsely Vegetated Concave Surface (B8)
- ☐ Water-stained Leaves (B9) (**except MLRA 1, 2, 4A and 4B)**
- ☐ Salt Crust (B11)
- ☐ Aquatic Invertebrates (B13)
- ☐ Hydrogen Sulfide Odor (C1)
- ☐ Oxidized Rhizospheres along living roots (C3)
- ☐ Presence of Reduced Iron (C4)
- ☐ Recent Iron Reduction in Tilled Soils (C6)
- ☐ Stunted or Stresses Plants (D1) **(LRR A)**
- ☐ Other (Explain in Remarks)

Secondary Indicators (2 or more required)

- ☐ Water-stained (B9) **(MLRA 1,2,4A, and 4B)**
- ☐ Drainage Patterns (B10)
- ☐ Dry-season Water Table (C2)
- ☐ Saturation Visible on Aerial Imagery (C9)
- ☐ Geomorphic Position (D2)
- ☐ Shallow Aquitard (D3)
- ☐ Frost-heave Hummocks (D7)
- ☐ FAC-neutral (D5)

Field Observations:

Surface Water Present? Yes ☐ No ☒ Depth (inches):

Water Table Present? Yes ☐ No ☒ Depth (inches):

Saturation Present? Yes ☐ No ☒ Depth (inches): (include capillary fringe)

Wetland Hydrology Present?

Yes ☐ No ☒

Describe Recorded Data (stream gauge, monitoring well, aerial photos, previous inspections), if available:

Remarks: Wetland hydrology indicators were not observed at this location.

WETLAND DETERMINATION DATA FORM – Western Mountain, Valley Coast Region

Project Site: Miles Sand and Gravel Haul Road	City/County: Skagit County	Sample Date: 11/22/21
Applicant/Owner: Miles Sand and Gravel	State: WA	Sample Point: SP34
Investigator: M. Porter; A. Pederson	Section/Township/Range: 34/36/04	
Landform (hillslope, terrace, etc):	Local Relief (concave, convex, none) :	Subregion: LRR A
Soil Map Unit Name: Sehome loam 8-15% slopes (#120)		NWI Classification:

Are climatic/hydrologic conditions on the site typical of this time of year? Yes ☒ No ☐ (if no, explain in Remarks)

Are Vegetation ☐, Soil ☐, or Hydrology ☐ significantly disturbed? Are "Normal Circumstances" present? Yes ☒ No ☐

Are Vegetation ☐, Soil ☐, or Hydrology ☐ naturally problematic? (If needed, explain any answers in Remarks.)

SUMMARY OF FINDINGS – Attach site map showing sampling point locations, transects, important features, etc.

Hydrophytic Vegetation Present? Yes ☒ No ☐ Hydric Soil Present? Yes ☒ No ☐ Wetland Hydrology Present? Yes ☒ No ☐	**Is the Sampled Area within a Wetland?** **Yes ☒ No ☐**
Remarks: Wetland Y. Positive indicators for all three parameters were observed at this location.	

VEGETATION

Tree Stratum (Plot size: 30 feet)	Absolute % Cover	Indicator Status	Dominant Species?
		-	☐
		-	☐
		-	☐
		-	☐
Total Cover:	0		
Sapling/Shrub Stratum (Plot size: 15 feet)			
Acer circinatum	50	FAC	☒
Rubus spectabilis	30	FAC	☒
		-	☐
		-	☐
		-	☐
Total Cover:	80		
Herb Stratum (Plot size: 5 feet)			
		-	☐
		-	☐
		-	☐
		-	☐
		-	☐
		-	☐
Total Cover:	0		
Woody Vine Stratum (Plot size: 30 feet)			
		-	☐
		-	☐
Total Cover: % Bare Ground in Herb Stratum: 100	0		

Dominance Test worksheet Number of Dominant Species that are OBL, FACW, or FAC:	2 (A)
Total number of dominant species across all strata:	2 (AB)
Percent of dominant species that or OBL, FACW, FAC:	100 (A/AB)

Prevalence Index worksheet	
OBL species:	x 1=
FACW species:	x 2=
FAC species:	x 3=
FACU species:	x 4=
UPL species:	x 5=
Total: (A)	(B)
Prevalence Index = B/A =	

Hydrophytic Vegetation Indicators:

- ☒ Dominance Test is > 50%
- ☐ Prevalence Index is ≤3.0[1]
- ☐ Morphological Adaptations[1] (provide supporting data in Remarks or on a separate sheet)
- ☐ Wetland Non-Vascular Plants[1]
- ☐ Problematic Hydrophytic Vegetation[1]

[1]Indicators of hydric soil and wetland hydrology must be present.

Remarks: The majority of dominant species observed at this location were hydrophytic.	**Hydrophytic Vegetation Present?** **Yes ☒ No ☐**

SOIL

Sample Point: SP34

Profile Description: (Describe to the depth needed to document the indicator or confirm the absence of indicators.)

Depth	Soil Color		Redox Features					
(inches)	Color (moist)	%	Color (moist)	%	Type[1]	Loc[2]	Texture	Remarks
0-9	10YR 3/2	100			-	-	silt loam	
9-20	10YR 4/2	60	7.5YR 4/6	20	C	M	clay	
			2.5Y 5/1	20	D	M		
					-	-		
					-	-		
					-	-		

[1]Type: C=concentration D=depletion RM=reduced matrix [2]Location: PL=pore lining RC=root channel M=matrix

Hydric Soil Indicators: (applicable to all LRRs unless otherwise noted)

- ☐ Histosol (A1)
- ☐ Histic Epidedon (A2)
- ☐ Black Histic (A3)
- ☐ Hydrogen Sulfide (A4)
- ☒ Depleted Below Dark Surface (A11)
- ☐ Thick Dark Surface (A12)
- ☐ Sandy Mucky Mineral (S1)
- ☐ Sandy Gleyed Matrix (S4)
- ☐ Sandy Redox (S5)
- ☐ Stripped Matrix (S6)
- ☐ Loamy Mucky Mineral (F1) (except MLRA 1)
- ☐ Loamy Gleyed Matrix (F2)
- ☒ Depleted Matrix (F3)
- ☐ Redox Dark Surface (F6)
- ☐ Depleted Dark Surface (F7)
- ☐ Redox Depressions (F8)

Indicators for Problematic Hydric Soils[3]:

- ☐ 2 cm Muck (A10)
- ☐ Red parent material (TF2)
- ☐ Very shallow dark surface (TF12)
- ☐ Other (Explain in Remarks)

[3]Indicators of hydrophytic vegetation and wetland hydrology must be present.

Restrictive Layer (if present):

Type: clay

Depth (inches): 9

Hydric Soil Present? Yes ☒ No ☐

Remarks: Soil at this location met NRCS hydric soil indicators.

HYDROLOGY

Wetland hydrology Indicators:

Primary Indicators (any one indicator is sufficient)

- ☐ Surface Water (A1)
- ☒ High Water Table (A2)
- ☒ Saturation (A3)
- ☐ Water marks (B1)
- ☐ Sediment Deposits (B2)
- ☐ Drift Deposits (B3)
- ☐ Algal Mat or Crust (B4)
- ☐ Iron Deposits (B5)
- ☐ Surface Soil Cracks (B6)
- ☐ Inundation Visible on Aerial Imagery (B7)
- ☐ Sparsely Vegetated Concave Surface (B8)
- ☐ Water-stained Leaves (B9) (**except MLRA 1, 2, 4A and 4B)**
- ☐ Salt Crust (B11)
- ☐ Aquatic Invertebrates (B13)
- ☐ Hydrogen Sulfide Odor (C1)
- ☐ Oxidized Rhizospheres along living roots (C3)
- ☐ Presence of Reduced Iron (C4)
- ☐ Recent Iron Reduction in Tilled Soils (C6)
- ☐ Stunted or Stresses Plants (D1) **(LRR A)**
- ☐ Other (Explain in Remarks)

Secondary Indicators (2 or more required)

- ☐ Water-stained (B9) **(MLRA 1,2,4A, and 4B)**
- ☐ Drainage Patterns (B10)
- ☐ Dry-season Water Table (C2)
- ☐ Saturation Visible on Aerial Imagery (C9)
- ☐ Geomorphic Position (D2)
- ☐ Shallow Aquitard (D3)
- ☐ Frost-heave Hummocks (D7)
- ☐ FAC-neutral (D5)

Field Observations:

Surface Water Present? Yes ☐ No ☐ Depth (inches):

Water Table Present? Yes ☒ No ☐ Depth (inches): **0-9**

Saturation Present? Yes ☒ No ☐ Depth (inches): **0-9** (include capillary fringe)

Wetland Hydrology Present?

Yes ☒ No ☐

Describe Recorded Data (stream gauge, monitoring well, aerial photos, previous inspections), if available:

Remarks: Wetland hydrology indicators were observed at this location.

WETLAND DETERMINATION DATA FORM – Western Mountain, Valley Coast Region

Project Site: Miles Sand and Gravel Haul Road	City/County: Skagit County	Sample Date: 11/22/21
Applicant/Owner: Miles Sand and Gravel	State: WA	Sample Point: SP35
Investigator: M. Porter; A. Pederson	Section/Township/Range: 34/36/04	
Landform (hillslope, terrace, etc):	Local Relief (concave, convex, none) :	Subregion: LRR A
Soil Map Unit Name: Sehome loam 8-15% slopes (#120)		NWI Classification:

Are climatic/hydrologic conditions on the site typical of this time of year? Yes ☒ No ☐ (if no, explain in Remarks)

Are Vegetation ☐, Soil ☐, or Hydrology ☐ significantly disturbed? Are "Normal Circumstances" present? Yes ☒ No ☐

Are Vegetation ☐, Soil ☐, or Hydrology ☐ naturally problematic? (If needed, explain any answers in Remarks.)

SUMMARY OF FINDINGS – Attach site map showing sampling point locations, transects, important features, etc.

Hydrophytic Vegetation Present? Yes ☒ No ☐ Hydric Soil Present? Yes ☒ No ☐ Wetland Hydrology Present? Yes ☒ No ☐	**Is the Sampled Area within a Wetland?** **Yes ☒ No ☐**
Remarks: Wetland Z. Positive indicators for all three parameters were observed at this location.	

VEGETATION

Tree Stratum (Plot size: 30 feet)	Absolute % Cover	Indicator Status	Dominant Species?
Frangula purshiana	15	FAC	☒
		-	☐
		-	☐
		-	☐
Total Cover:	15		
Sapling/Shrub Stratum (Plot size: 15 feet)			
Acer circinatum	20	FAC	☒
		-	☐
		-	☐
		-	☐
		-	☐
Total Cover:	20		
Herb Stratum (Plot size: 5 feet)			
		-	☐
		-	☐
		-	☐
		-	☐
		-	☐
		-	☐
Total Cover:	0		
Woody Vine Stratum (Plot size: 30 feet)			
		-	☐
		-	☐
Total Cover:	0		
% Bare Ground in Herb Stratum: 100			

Dominance Test worksheet Number of Dominant Species that are OBL, FACW, or FAC:	2 (A)
Total number of dominant species across all strata:	2 (AB)
Percent of dominant species that or OBL, FACW, FAC:	100 (A/AB)

Prevalence Index worksheet

OBL species:	x 1=
FACW species:	x 2=
FAC species:	x 3=
FACU species:	x 4=
UPL species:	x 5=
Total: (A)	(B)

Prevalence Index = B/A =

Hydrophytic Vegetation Indicators:

- ☒ Dominance Test is > 50%
- ☐ Prevalence Index is ≤3.0[1]
- ☐ Morphological Adaptations[1] (provide supporting data in Remarks or on a separate sheet)
- ☐ Wetland Non-Vascular Plants[1]
- ☐ Problematic Hydrophytic Vegetation[1]

[1]Indicators of hydric soil and wetland hydrology must be present.

Remarks: The majority of dominant species observed at this location were hydrophytic.

Hydrophytic Vegetation Present?

Yes ☒ No ☐

SOIL

Sample Point: SP35

Profile Description: (Describe to the depth needed to document the indicator or confirm the absence of indicators.)

Depth	Soil Color		Redox Features					
(inches)	Color (moist)	%	Color (moist)	%	Type[1]	Loc[2]	Texture	Remarks
0-8	10YR 3/2	100			-	-	silt loam	
8-16	2.5Y 4/2	60	10YR 4/3	40	C	M	silt loam	
					-	-		
					-	-		
					-	-		
					-	-		

[1]Type: C=concentration D=depletion RM=reduced matrix [2]Location: PL=pore lining RC=root channel M=matrix

Hydric Soil Indicators: (applicable to all LRRs unless otherwise noted)

- ☐ Histosol (A1)
- ☐ Histic Epidedon (A2)
- ☐ Black Histic (A3)
- ☐ Hydrogen Sulfide (A4)
- ☒ Depleted Below Dark Surface (A11)
- ☐ Thick Dark Surface (A12)
- ☐ Sandy Mucky Mineral (S1)
- ☐ Sandy Gleyed Matrix (S4)
- ☐ Sandy Redox (S5)
- ☐ Stripped Matrix (S6)
- ☐ Loamy Mucky Mineral (F1) (except MLRA 1)
- ☐ Loamy Gleyed Matrix (F2)
- ☒ Depleted Matrix (F3)
- ☐ Redox Dark Surface (F6)
- ☐ Depleted Dark Surface (F7)
- ☐ Redox Depressions (F8)

Indicators for Problematic Hydric Soils[3]:

- ☐ 2 cm Muck (A10)
- ☐ Red parent material (TF2)
- ☐ Very shallow dark surface (TF12)
- ☐ Other (Explain in Remarks)

[3]Indicators of hydrophytic vegetation and wetland hydrology must be present.

Restrictive Layer (if present):

Type:

Depth (inches):

Hydric Soil Present? Yes ☒ No ☐

Remarks: Soil at this location met NRCS hydric soil indicators.

HYDROLOGY

Wetland hydrology Indicators:

Primary Indicators (any one indicator is sufficient)

- ☐ Surface Water (A1)
- ☒ High Water Table (A2)
- ☒ Saturation (A3)
- ☐ Water marks (B1)
- ☐ Sediment Deposits (B2)
- ☐ Drift Deposits (B3)
- ☐ Algal Mat or Crust (B4)
- ☐ Iron Deposits (B5)
- ☐ Surface Soil Cracks (B6)
- ☐ Inundation Visible on Aerial Imagery (B7)
- ☒ Sparsely Vegetated Concave Surface (B8)
- ☐ Water-stained Leaves (B9) (**except MLRA 1, 2, 4A and 4B)**
- ☐ Salt Crust (B11)
- ☐ Aquatic Invertebrates (B13)
- ☐ Hydrogen Sulfide Odor (C1)
- ☐ Oxidized Rhizospheres along living roots (C3)
- ☐ Presence of Reduced Iron (C4)
- ☐ Recent Iron Reduction in Tilled Soils (C6)
- ☐ Stunted or Stresses Plants (D1) **(LRR A)**
- ☐ Other (Explain in Remarks)

Secondary Indicators (2 or more required)

- ☐ Water-stained (B9) **(MLRA 1,2,4A, and 4B)**
- ☐ Drainage Patterns (B10)
- ☐ Dry-season Water Table (C2)
- ☐ Saturation Visible on Aerial Imagery (C9)
- ☐ Geomorphic Position (D2)
- ☐ Shallow Aquitard (D3)
- ☐ Frost-heave Hummocks (D7)
- ☐ FAC-neutral (D5)

Field Observations:

Surface Water Present? Yes ☐ No ☒ Depth (inches):

Water Table Present? Yes ☒ No ☐ Depth (inches): **0**

Saturation Present? Yes ☒ No ☐ Depth (inches): **0** (include capillary fringe)

Wetland Hydrology Present?

Yes ☒ No ☐

Describe Recorded Data (stream gauge, monitoring well, aerial photos, previous inspections), if available:

Remarks: Wetland hydrology indicators were observed at this location.

WETLAND DETERMINATION DATA FORM – Western Mountain, Valley Coast Region

Project Site: Miles Sand and Gravel Haul Road	City/County: Skagit County	Sample Date: 11/22/21
Applicant/Owner: Miles Sand and Gravel	State: WA	Sample Point: SP36
Investigator: M. Porter; A. Pederson	Section/Township/Range: 34/36/04	
Landform (hillslope, terrace, etc):	Local Relief (concave, convex, none) :	Subregion: LRR A
Soil Map Unit Name: Sehome loam 8-15% slopes (#120)		NWI Classification:

Are climatic/hydrologic conditions on the site typical of this time of year? Yes ☒ No ☐ (if no, explain in Remarks)

Are Vegetation ☐, Soil ☐, or Hydrology ☐ significantly disturbed? Are "Normal Circumstances" present? Yes ☒ No ☐

Are Vegetation ☐, Soil ☐, or Hydrology ☐ naturally problematic? (If needed, explain any answers in Remarks.)

SUMMARY OF FINDINGS – Attach site map showing sampling point locations, transects, important features, etc.

Hydrophytic Vegetation Present? Yes ☒ No ☐ Hydric Soil Present? Yes ☒ No ☐ Wetland Hydrology Present? Yes ☒ No ☐	**Is the Sampled Area within a Wetland?** **Yes ☒ No ☐**
Remarks: Wetland CC. Positive indicators for all three parameters were observed at this location.	

VEGETATION

Tree Stratum (Plot size: 30 feet)	Absolute % Cover	Indicator Status	Dominant Species?
		-	☐
		-	☐
		-	☐
		-	☐
Total Cover:	0		
Sapling/Shrub Stratum (Plot size: 15 feet)			
Rubus spectabilis	40	FAC	☒
Acer circinatum	10	FAC	☒
		-	☐
		-	☐
		-	☐
Total Cover:	50		
Herb Stratum (Plot size: 5 feet)			
Rubus ursinus	5	FACU	☒
Carex deweyana	5	FAC	☒
		-	☐
		-	☐
		-	☐
		-	☐
		-	☐
Total Cover:	10		
Woody Vine Stratum (Plot size: 30 feet)			
		-	☐
		-	☐
Total Cover:	0		
% Bare Ground in Herb Stratum: 90			

Dominance Test worksheet Number of Dominant Species that are OBL, FACW, or FAC:	3 (A)
Total number of dominant species across all strata:	4 (AB)
Percent of dominant species that or OBL, FACW, FAC:	75 (A/AB)

Prevalence Index worksheet

OBL species:	x 1=
FACW species:	x 2=
FAC species:	x 3=
FACU species:	x 4=
UPL species:	x 5=
Total: (A)	(B)

Prevalence Index = B/A =

Hydrophytic Vegetation Indicators:

- ☒ Dominance Test is > 50%
- ☐ Prevalence Index is ≤3.0[1]
- ☐ Morphological Adaptations[1] (provide supporting data in Remarks or on a separate sheet)
- ☐ Wetland Non-Vascular Plants[1]
- ☐ Problematic Hydrophytic Vegetation[1]

[1]Indicators of hydric soil and wetland hydrology must be present.

Remarks: The majority of dominant species observed at this location were hydrophytic.	**Hydrophytic Vegetation Present?** **Yes ☒ No ☐**

SOIL

Sample Point: SP36

Profile Description: (Describe to the depth needed to document the indicator or confirm the absence of indicators.)

Depth	Soil Color		Redox Features					
(inches)	Color (moist)	%	Color (moist)	%	Type[1]	Loc[2]	Texture	Remarks
0-4	10YR 3/1	100			-	-	silt loam	
4-6	10YR 3/3	100			-	-	silt loam	
6-8	10YR 3/1	100			-	-	silt loam	
8-20	2.5Y 5/2	63	10YR 4/4	20	C	M	clay	
			10YR 4/6	2	C	M		
			2.5Y 6/1	15	D	M		

[1]Type: C=concentration D=depletion RM=reduced matrix [2]Location: PL=pore lining RC=root channel M=matrix

Hydric Soil Indicators: (applicable to all LRRs unless otherwise noted)

- ☐ Histosol (A1)
- ☐ Histic Epidedon (A2)
- ☐ Black Histic (A3)
- ☐ Hydrogen Sulfide (A4)
- ☒ Depleted Below Dark Surface (A11)
- ☐ Thick Dark Surface (A12)
- ☐ Sandy Mucky Mineral (S1)
- ☐ Sandy Gleyed Matrix (S4)
- ☐ Sandy Redox (S5)
- ☐ Stripped Matrix (S6)
- ☐ Loamy Mucky Mineral (F1) (except MLRA 1)
- ☐ Loamy Gleyed Matrix (F2)
- ☒ Depleted Matrix (F3)
- ☐ Redox Dark Surface (F6)
- ☐ Depleted Dark Surface (F7)
- ☐ Redox Depressions (F8)

Indicators for Problematic Hydric Soils[3]:

- ☐ 2 cm Muck (A10)
- ☐ Red parent material (TF2)
- ☐ Very shallow dark surface (TF12)
- ☐ Other (Explain in Remarks)

[3]Indicators of hydrophytic vegetation and wetland hydrology must be present.

Restrictive Layer (if present):

Type: clay

Depth (inches): 8

Hydric Soil Present? Yes ☒ No ☐

Remarks: Soil at this location met NRCS hydric soil indicators.

HYDROLOGY

Wetland hydrology Indicators:

Primary Indicators (any one indicator is sufficient)

- ☐ Surface Water (A1)
- ☒ High Water Table (A2)
- ☒ Saturation (A3)
- ☐ Water marks (B1)
- ☐ Sediment Deposits (B2)
- ☐ Drift Deposits (B3)
- ☐ Algal Mat or Crust (B4)
- ☐ Iron Deposits (B5)
- ☐ Surface Soil Cracks (B6)
- ☐ Inundation Visible on Aerial Imagery (B7)
- ☐ Sparsely Vegetated Concave Surface (B8)
- ☐ Water-stained Leaves (B9) (**except MLRA 1, 2, 4A and 4B)**
- ☐ Salt Crust (B11)
- ☐ Aquatic Invertebrates (B13)
- ☐ Hydrogen Sulfide Odor (C1)
- ☐ Oxidized Rhizospheres along living roots (C3)
- ☐ Presence of Reduced Iron (C4)
- ☐ Recent Iron Reduction in Tilled Soils (C6)
- ☐ Stunted or Stresses Plants (D1) **(LRR A)**
- ☐ Other (Explain in Remarks)

Secondary Indicators (2 or more required)

- ☐ Water-stained (B9) **(MLRA 1,2,4A, and 4B)**
- ☐ Drainage Patterns (B10)
- ☐ Dry-season Water Table (C2)
- ☐ Saturation Visible on Aerial Imagery (C9)
- ☐ Geomorphic Position (D2)
- ☐ Shallow Aquitard (D3)
- ☐ Frost-heave Hummocks (D7)
- ☐ FAC-neutral (D5)

Field Observations:

Surface Water Present? Yes ☐ No ☒ Depth (inches):

Water Table Present? Yes ☒ No ☐ Depth (inches): **0-8**

Saturation Present? Yes ☒ No ☐ Depth (inches): **0-8** (include capillary fringe)

Wetland Hydrology Present?

Yes ☒ No ☐

Describe Recorded Data (stream gauge, monitoring well, aerial photos, previous inspections), if available:

Remarks: Wetland hydrology indicators were observed at this location.

WETLAND DETERMINATION DATA FORM – Western Mountain, Valley Coast Region

Project Site: Miles Sand and Gravel Haul Road	City/County: Skagit County	Sample Date: 11/22/21
Applicant/Owner: Miles Sand and Gravel	State: WA	Sample Point: SP37
Investigator: M. Porter; A. Pederson	Section/Township/Range: 34/36/04	
Landform (hillslope, terrace, etc):	Local Relief (concave, convex, none) :	Subregion: LRR A
Soil Map Unit Name: Sehome loam 8-15% slopes (#120)		NWI Classification:

Are climatic/hydrologic conditions on the site typical of this time of year? Yes ☒ No ☐ (if no, explain in Remarks)

Are Vegetation ☐, Soil ☐, or Hydrology ☐ significantly disturbed? Are "Normal Circumstances" present? Yes ☒ No ☐

Are Vegetation ☐, Soil ☐, or Hydrology ☐ naturally problematic? (If needed, explain any answers in Remarks.)

SUMMARY OF FINDINGS – Attach site map showing sampling point locations, transects, important features, etc.

Hydrophytic Vegetation Present? Yes ☐ No ☒ Hydric Soil Present? Yes ☒ No ☐ Wetland Hydrology Present? Yes ☐ No ☒	**Is the Sampled Area within a Wetland?** **Yes ☐ No ☒**
Remarks: Upland plot adjacent to Wetland CC. Positive indicators for all three parameters were not observed at this location.	

VEGETATION

Tree Stratum (Plot size: 30 feet)	Absolute % Cover	Indicator Status	Dominant Species?
Betula papyrifera	25	FAC	☒
Pseudotsuga menziesii	20	FACU	☒
Frangula purshiana	10	FAC	☐
		-	☐
Total Cover:	55		
Sapling/Shrub Stratum (Plot size: 15 feet)			
Acer circinatum	50	FAC	☒
		-	☐
		-	☐
		-	☐
		-	☐
Total Cover:	50		
Herb Stratum (Plot size: 5 feet)			
Polystichum munitum	75	FACU	☒
Rubus ursinus	10	FACU	☐
		-	☐
		-	☐
		-	☐
		-	☐
Total Cover:	85		
Woody Vine Stratum (Plot size: 30 feet)			
		-	☐
		-	☐
Total Cover: % Bare Ground in Herb Stratum: 900			

Dominance Test worksheet Number of Dominant Species that are OBL, FACW, or FAC:	2 (A)
Total number of dominant species across all strata:	4 (AB)
Percent of dominant species that or OBL, FACW, FAC:	40 (A/AB)

Prevalence Index worksheet

OBL species:	x 1=
FACW species:	x 2=
FAC species:	x 3=
FACU species:	x 4=
UPL species:	x 5=
Total: (A)	(B)

Prevalence Index = B/A =

Hydrophytic Vegetation Indicators:

- ☐ Dominance Test is > 50%
- ☐ Prevalence Index is ≤3.0[1]
- ☐ Morphological Adaptations[1] (provide supporting data in Remarks or on a separate sheet)
- ☐ Wetland Non-Vascular Plants[1]
- ☐ Problematic Hydrophytic Vegetation[1]

[1]Indicators of hydric soil and wetland hydrology must be present.

Remarks: The majority of dominant species observed at this location were not hydrophytic.

Hydrophytic Vegetation Present?

Yes ☐ No ☒

SOIL

Sample Point: SP37

Profile Description: (Describe to the depth needed to document the indicator or confirm the absence of indicators.)

Depth	Soil Color		Redox Features					
(inches)	Color (moist)	%	Color (moist)	%	Type[1]	Loc[2]	Texture	Remarks
+2					-	-	Organic Matter	
0-12	7.5YR 3/2	100			-	-	silt loam	high in OM
12-20	2.5Y 4/2	93	10YR 4/4	7	C	M	clay loam	
					-	-		
					-	-		
					-	-		

[1]Type: C=concentration D=depletion RM=reduced matrix [2]Location: PL=pore lining RC=root channel M=matrix

Hydric Soil Indicators: (applicable to all LRRs unless otherwise noted)

- ☐ Histosol (A1)
- ☐ Histic Epidedon (A2)
- ☐ Black Histic (A3)
- ☐ Hydrogen Sulfide (A4)
- ☒ Depleted Below Dark Surface (A11)
- ☐ Thick Dark Surface (A12)
- ☐ Sandy Mucky Mineral (S1)
- ☐ Sandy Gleyed Matrix (S4)
- ☐ Sandy Redox (S5)
- ☐ Stripped Matrix (S6)
- ☐ Loamy Mucky Mineral (F1) (except MLRA 1)
- ☐ Loamy Gleyed Matrix (F2)
- ☐ Depleted Matrix (F3)
- ☐ Redox Dark Surface (F6)
- ☐ Depleted Dark Surface (F7)
- ☐ Redox Depressions (F8)

Indicators for Problematic Hydric Soils[3]:

- ☐ 2 cm Muck (A10)
- ☐ Red parent material (TF2)
- ☐ Very shallow dark surface (TF12)
- ☐ Other (Explain in Remarks)

[3]Indicators of hydrophytic vegetation and wetland hydrology must be present.

Restrictive Layer (if present):

Type:

Depth (inches):

Hydric Soil Present? Yes ☒ No ☐

Remarks: Soil at this location met NRCS hydric soil indicators.

HYDROLOGY

Wetland hydrology Indicators:

Primary Indicators (any one indicator is sufficient)

- ☐ Surface Water (A1)
- ☐ High Water Table (A2)
- ☐ Saturation (A3)
- ☐ Water marks (B1)
- ☐ Sediment Deposits (B2)
- ☐ Drift Deposits (B3)
- ☐ Algal Mat or Crust (B4)
- ☐ Iron Deposits (B5)
- ☐ Surface Soil Cracks (B6)
- ☐ Inundation Visible on Aerial Imagery (B7)
- ☐ Sparsely Vegetated Concave Surface (B8)
- ☐ Water-stained Leaves (B9) (**except MLRA 1, 2, 4A and 4B)**
- ☐ Salt Crust (B11)
- ☐ Aquatic Invertebrates (B13)
- ☐ Hydrogen Sulfide Odor (C1)
- ☐ Oxidized Rhizospheres along living roots (C3)
- ☐ Presence of Reduced Iron (C4)
- ☐ Recent Iron Reduction in Tilled Soils (C6)
- ☐ Stunted or Stresses Plants (D1) **(LRR A)**
- ☐ Other (Explain in Remarks)

Secondary Indicators (2 or more required)

- ☐ Water-stained (B9) **(MLRA 1,2,4A, and 4B)**
- ☐ Drainage Patterns (B10)
- ☐ Dry-season Water Table (C2)
- ☐ Saturation Visible on Aerial Imagery (C9)
- ☐ Geomorphic Position (D2)
- ☐ Shallow Aquitard (D3)
- ☐ Frost-heave Hummocks (D7)
- ☐ FAC-neutral (D5)

Field Observations:

Surface Water Present? Yes ☐ No ☒ Depth (inches):

Water Table Present? Yes ☐ No ☒ Depth (inches):

Saturation Present? Yes ☒ No ☐ Depth (inches): -**14** (include capillary fringe)

Wetland Hydrology Present?

Yes ☐ No ☒

Describe Recorded Data (stream gauge, monitoring well, aerial photos, previous inspections), if available:

Remarks: Wetland hydrology indicators were not observed at this location. Saturation at this depth does not met wetland criteria.

WETLAND DETERMINATION DATA FORM – Western Mountain, Valley Coast Region

Project Site: Miles Sand and Gravel Haul Road	City/County: Skagit County	Sample Date: 11/23/21
Applicant/Owner: Miles Sand and Gravel	State: WA	Sample Point: SP38
Investigator: M. Porter; A. Pederson	Section/Township/Range: 34/36/04	
Landform (hillslope, terrace, etc):	Local Relief (concave, convex, none) :	Subregion: LRR A
Soil Map Unit Name: Sehome loam 8-15% slopes (#120)		NWI Classification:

Are climatic/hydrologic conditions on the site typical of this time of year? Yes ☒ No ☐ (if no, explain in Remarks)

Are Vegetation ☐, Soil ☐, or Hydrology ☐ significantly disturbed? Are "Normal Circumstances" present? Yes ☒ No ☐

Are Vegetation ☐, Soil ☐, or Hydrology ☐ naturally problematic? (If needed, explain any answers in Remarks.)

SUMMARY OF FINDINGS – Attach site map showing sampling point locations, transects, important features, etc.

Hydrophytic Vegetation Present? Yes ☒ No ☐ Hydric Soil Present? Yes ☒ No ☐ Wetland Hydrology Present? Yes ☒ No ☐	**Is the Sampled Area within a Wetland?** **Yes ☒ No ☐**
Remarks: Wetland DD. Positive indicators for all three parameters were observed at this location.	

VEGETATION

Tree Stratum (Plot size: 30 feet)	Absolute % Cover	Indicator Status	Dominant Species?
Alnus rubra	30	FAC	☒
Populus balsamifera	10	FAC	☒
		-	☐
		-	☐
Total Cover:	40		
Sapling/Shrub Stratum (Plot size: 15 feet)			
Acer circinatum	40	FAC	☒
Rubus spectabilis	40	FAC	☒
Spiraea douglasii	10	FACW	☐
		-	☐
		-	☐
Total Cover:	90		
Herb Stratum (Plot size: 5 feet)			
Tolmiea menziesii	1	FAC	☐
		-	☐
		-	☐
		-	☐
		-	☐
		-	☐
Total Cover:	1		
Woody Vine Stratum (Plot size: 30 feet)			
		-	☐
		-	☐
Total Cover: % Bare Ground in Herb Stratum: 99	0		

Dominance Test worksheet Number of Dominant Species that are OBL, FACW, or FAC:	4 (A)
Total number of dominant species across all strata:	4 (AB)
Percent of dominant species that or OBL, FACW, FAC:	100 (A/AB)

Prevalence Index worksheet	
OBL species:	x 1=
FACW species:	x 2=
FAC species:	x 3=
FACU species:	x 4=
UPL species:	x 5=
Total: (A)	(B)
Prevalence Index = B/A =	

Hydrophytic Vegetation Indicators:

- ☒ Dominance Test is > 50%
- ☐ Prevalence Index is ≤3.0[1]
- ☐ Morphological Adaptations[1] (provide supporting data in Remarks or on a separate sheet)
- ☐ Wetland Non-Vascular Plants[1]
- ☐ Problematic Hydrophytic Vegetation[1]

[1]Indicators of hydric soil and wetland hydrology must be present.

Remarks: The majority of dominant species observed at this location were hydrophytic.	**Hydrophytic Vegetation Present?** **Yes ☒ No ☐**

SOIL

Sample Point: SP38

Profile Description: (Describe to the depth needed to document the indicator or confirm the absence of indicators.)

Depth	Soil Color		Redox Features					
(inches)	Color (moist)	%	Color (moist)	%	Type[1]	Loc[2]	Texture	Remarks
0-5	10YR 2/1	100			-	-	silt loam	
5-9	2.5Y 5/2	95	10YR 4/4	5	C	M	silt loam	
9-16	2.5Y 6/2	85	10YR 5/6	15	C	M	clay	
					-	-		
					-	-		
					-	-		

[1]Type: C=concentration D=depletion RM=reduced matrix [2]Location: PL=pore lining RC=root channel M=matrix

Hydric Soil Indicators: (applicable to all LRRs unless otherwise noted)

- ☐ Histosol (A1)
- ☐ Histic Epidedon (A2)
- ☐ Black Histic (A3)
- ☐ Hydrogen Sulfide (A4)
- ☒ Depleted Below Dark Surface (A11)
- ☐ Thick Dark Surface (A12)
- ☐ Sandy Mucky Mineral (S1)
- ☐ Sandy Gleyed Matrix (S4)
- ☐ Sandy Redox (S5)
- ☐ Stripped Matrix (S6)
- ☐ Loamy Mucky Mineral (F1) (except MLRA 1)
- ☐ Loamy Gleyed Matrix (F2)
- ☒ Depleted Matrix (F3)
- ☐ Redox Dark Surface (F6)
- ☐ Depleted Dark Surface (F7)
- ☐ Redox Depressions (F8)

Indicators for Problematic Hydric Soils[3]:

- ☐ 2 cm Muck (A10)
- ☐ Red parent material (TF2)
- ☐ Very shallow dark surface (TF12)
- ☐ Other (Explain in Remarks)

[3]Indicators of hydrophytic vegetation and wetland hydrology must be present.

Restrictive Layer (if present):

Type: clay

Depth (inches): 9

Hydric Soil Present? Yes ☒ No ☐

Remarks: Soil at this location met NRCS hydric soil indicators.

HYDROLOGY

Wetland hydrology Indicators:

Primary Indicators (any one indicator is sufficient)

- ☐ Surface Water (A1)
- ☒ High Water Table (A2)
- ☒ Saturation (A3)
- ☐ Water marks (B1)
- ☐ Sediment Deposits (B2)
- ☐ Drift Deposits (B3)
- ☐ Algal Mat or Crust (B4)
- ☐ Iron Deposits (B5)
- ☐ Surface Soil Cracks (B6)
- ☐ Inundation Visible on Aerial Imagery (B7)
- ☐ Sparsely Vegetated Concave Surface (B8)
- ☐ Water-stained Leaves (B9) (**except MLRA 1, 2, 4A and 4B)**
- ☐ Salt Crust (B11)
- ☐ Aquatic Invertebrates (B13)
- ☐ Hydrogen Sulfide Odor (C1)
- ☐ Oxidized Rhizospheres along living roots (C3)
- ☐ Presence of Reduced Iron (C4)
- ☐ Recent Iron Reduction in Tilled Soils (C6)
- ☐ Stunted or Stresses Plants (D1) **(LRR A)**
- ☐ Other (Explain in Remarks)

Secondary Indicators (2 or more required)

- ☐ Water-stained (B9) **(MLRA 1,2,4A, and 4B)**
- ☐ Drainage Patterns (B10)
- ☐ Dry-season Water Table (C2)
- ☐ Saturation Visible on Aerial Imagery (C9)
- ☐ Geomorphic Position (D2)
- ☐ Shallow Aquitard (D3)
- ☐ Frost-heave Hummocks (D7)
- ☐ FAC-neutral (D5)

Field Observations:

Surface Water Present? Yes ☐ No ☒ Depth (inches):

Water Table Present? Yes ☒ No ☐ Depth (inches): **0-9**

Saturation Present? Yes ☒ No ☐ Depth (inches): **0-9** (include capillary fringe)

Wetland Hydrology Present?

Yes ☒ No ☐

Describe Recorded Data (stream gauge, monitoring well, aerial photos, previous inspections), if available:

Remarks: Wetland hydrology indicators were observed at this location.

WETLAND DETERMINATION DATA FORM – Western Mountain, Valley Coast Region

Project Site: Miles Sand and Gravel Haul Road	City/County: Skagit County	Sample Date: 11/23/21
Applicant/Owner: Miles Sand and Gravel	State: WA	Sample Point: SP39
Investigator: M. Porter; A. Pederson	Section/Township/Range: 34/36/04	
Landform (hillslope, terrace, etc):	Local Relief (concave, convex, none) :	Subregion: LRR A
Soil Map Unit Name: Sehome loam 8-15% slopes (#120)		NWI Classification:

Are climatic/hydrologic conditions on the site typical of this time of year? Yes ☒ No ☐ (if no, explain in Remarks)

Are Vegetation ☐, Soil ☐, or Hydrology ☐ significantly disturbed? Are "Normal Circumstances" present? Yes ☒ No ☐

Are Vegetation ☐, Soil ☐, or Hydrology ☐ naturally problematic? (If needed, explain any answers in Remarks.)

SUMMARY OF FINDINGS – Attach site map showing sampling point locations, transects, important features, etc.

Hydrophytic Vegetation Present? Yes ☐ No ☒ Hydric Soil Present? Yes ☐ No ☒ Wetland Hydrology Present? Yes ☐ No ☒	**Is the Sampled Area within a Wetland?** **Yes ☐ No ☒**
Remarks: Upland plot adjacent to Wetland DD. Positive indicators for all three parameters were not observed at this location.	

VEGETATION

Tree Stratum (Plot size: 30 feet)	Absolute % Cover	Indicator Status	Dominant Species?
Alnus rubra	40	FAC	☒
Acer macrophyllum	30	FACU	☒
		-	☐
		-	☐
Total Cover:	70		
Sapling/Shrub Stratum (Plot size: 15 feet)			
Rubus spectabilis	20	FAC	☒
Acer circinatum	10	FAC	☒
		-	☐
		-	☐
		-	☐
Total Cover:	30		
Herb Stratum (Plot size: 5 feet)			
Polystichum munitum	25	FACU	☒
Rubus ursinus	10	FACU	☒
		-	☐
		-	☐
		-	☐
		-	☐
Total Cover:	35		
Woody Vine Stratum (Plot size: 30 feet)			
		-	☐
		-	☐
Total Cover: % Bare Ground in Herb Stratum: 90	0		

Dominance Test worksheet Number of Dominant Species that are OBL, FACW, or FAC:	3 (A)
Total number of dominant species across all strata:	6 (AB)
Percent of dominant species that or OBL, FACW, FAC:	50 (A/AB)

Prevalence Index worksheet	
OBL species:	x 1=
FACW species:	x 2=
FAC species:	x 3=
FACU species:	x 4=
UPL species:	x 5=
Total: (A)	(B)
Prevalence Index = B/A =	

Hydrophytic Vegetation Indicators:

- ☐ Dominance Test is > 50%
- ☐ Prevalence Index is ≤3.0[1]
- ☐ Morphological Adaptations[1] (provide supporting data in Remarks or on a separate sheet)
- ☐ Wetland Non-Vascular Plants[1]
- ☐ Problematic Hydrophytic Vegetation[1]

[1]Indicators of hydric soil and wetland hydrology must be present.

Remarks: The majority of dominant species observed at this location were not hydrophytic.	**Hydrophytic Vegetation Present?** **Yes ☐ No ☒**

SOIL

Sample Point: SP39

Profile Description: (Describe to the depth needed to document the indicator or confirm the absence of indicators.)

Depth	Soil Color		Redox Features					
(inches)	Color (moist)	%	Color (moist)	%	Type[1]	Loc[2]	Texture	Remarks
0-7	10YR 3/3	100			-	-	silt loam	
7-13	7.5 YR 3/2	100			-	-	loamy sand	
13-20	7.5YR 2.5/2	95	10YR 4/3	5	C	M	sand	
					-	-		
					-	-		
					-	-		

[1]Type: C=concentration D=depletion RM=reduced matrix [2]Location: PL=pore lining RC=root channel M=matrix

Hydric Soil Indicators: (applicable to all LRRs unless otherwise noted)

- ☐ Histosol (A1)
- ☐ Histic Epidedon (A2)
- ☐ Black Histic (A3)
- ☐ Hydrogen Sulfide (A4)
- ☐ Depleted Below Dark Surface (A11)
- ☐ Thick Dark Surface (A12)
- ☐ Sandy Mucky Mineral (S1)
- ☐ Sandy Gleyed Matrix (S4)
- ☐ Sandy Redox (S5)
- ☐ Stripped Matrix (S6)
- ☐ Loamy Mucky Mineral (F1) (except MLRA 1)
- ☐ Loamy Gleyed Matrix (F2)
- ☐ Depleted Matrix (F3)
- ☐ Redox Dark Surface (F6)
- ☐ Depleted Dark Surface (F7)
- ☐ Redox Depressions (F8)

Indicators for Problematic Hydric Soils[3]:

- ☐ 2 cm Muck (A10)
- ☐ Red parent material (TF2)
- ☐ Very shallow dark surface (TF12)
- ☐ Other (Explain in Remarks)

[3]Indicators of hydrophytic vegetation and wetland hydrology must be present.

Restrictive Layer (if present):

Type:

Depth (inches):

Hydric Soil Present? Yes ☐ No ☒

Remarks: Soil at this location did not meet NRCS hydric soil indicators.

HYDROLOGY

Wetland hydrology Indicators:

Primary Indicators (any one indicator is sufficient)

- ☐ Surface Water (A1)
- ☐ High Water Table (A2)
- ☐ Saturation (A3)
- ☐ Water marks (B1)
- ☐ Sediment Deposits (B2)
- ☐ Drift Deposits (B3)
- ☐ Algal Mat or Crust (B4)
- ☐ Iron Deposits (B5)
- ☐ Surface Soil Cracks (B6)
- ☐ Inundation Visible on Aerial Imagery (B7)
- ☐ Sparsely Vegetated Concave Surface (B8)
- ☐ Water-stained Leaves (B9) (**except MLRA 1, 2, 4A and 4B)**
- ☐ Salt Crust (B11)
- ☐ Aquatic Invertebrates (B13)
- ☐ Hydrogen Sulfide Odor (C1)
- ☐ Oxidized Rhizospheres along living roots (C3)
- ☐ Presence of Reduced Iron (C4)
- ☐ Recent Iron Reduction in Tilled Soils (C6)
- ☐ Stunted or Stresses Plants (D1) **(LRR A)**
- ☐ Other (Explain in Remarks)

Secondary Indicators (2 or more required)

- ☐ Water-stained (B9) **(MLRA 1,2,4A, and 4B)**
- ☐ Drainage Patterns (B10)
- ☐ Dry-season Water Table (C2)
- ☐ Saturation Visible on Aerial Imagery (C9)
- ☐ Geomorphic Position (D2)
- ☐ Shallow Aquitard (D3)
- ☐ Frost-heave Hummocks (D7)
- ☐ FAC-neutral (D5)

Field Observations:

Surface Water Present? Yes ☐ No ☒ Depth (inches):

Water Table Present? Yes ☐ No ☒ Depth (inches):

Saturation Present? Yes ☐ No ☒ Depth (inches): (include capillary fringe)

Wetland Hydrology Present?

Yes ☐ No ☒

Describe Recorded Data (stream gauge, monitoring well, aerial photos, previous inspections), if available:

Remarks: Wetland hydrology indicators were not observed at this location.

WETLAND DETERMINATION DATA FORM – Western Mountain, Valley Coast Region

Project Site: Miles Sand and Gravel Haul Road	City/County: Skagit County	Sample Date: 11/23/21
Applicant/Owner: Miles Sand and Gravel	State: WA	Sample Point: SP40
Investigator: M. Porter; A. Pederson	Section/Township/Range: 34/36/04	
Landform (hillslope, terrace, etc):	Local Relief (concave, convex, none) :	Subregion: LRR A
Soil Map Unit Name: Sehome loam 8-15% slopes (#120)		NWI Classification:

Are climatic/hydrologic conditions on the site typical of this time of year? Yes ☒ No ☐ (if no, explain in Remarks)

Are Vegetation ☐, Soil ☐, or Hydrology ☐ significantly disturbed? Are "Normal Circumstances" present? Yes ☒ No ☐

Are Vegetation ☐, Soil ☐, or Hydrology ☐ naturally problematic? (If needed, explain any answers in Remarks.)

SUMMARY OF FINDINGS – Attach site map showing sampling point locations, transects, important features, etc.

Hydrophytic Vegetation Present? Yes ☒ No ☐ Hydric Soil Present? Yes ☐ No ☒ Wetland Hydrology Present? Yes ☐ No ☒	**Is the Sampled Area within a Wetland?** **Yes ☐ No ☒**
Remarks: Upland plot adjacent to Wetland EE. Positive indicators for all three parameters were not observed at this location.	

VEGETATION

Tree Stratum (Plot size: 30 feet)	Absolute % Cover	Indicator Status	Dominant Species?
Populus balsamifera	30	FAC	☒
Alnus rubra	10	FAC	☒
		-	☐
		-	☐
Total Cover:	40		
Sapling/Shrub Stratum (Plot size: 15 feet)			
Acer circinatum	90	FAC	☒
		-	☐
		-	☐
		-	☐
		-	☐
Total Cover:	90		
Herb Stratum (Plot size: 5 feet)			
		-	☐
		-	☐
		-	☐
		-	☐
		-	☐
		-	☐
Total Cover:	0		
Woody Vine Stratum (Plot size: 30 feet)			
		-	☐
		-	☐
Total Cover:	0		
% Bare Ground in Herb Stratum: 100			

Dominance Test worksheet Number of Dominant Species that are OBL, FACW, or FAC:	3 (A)
Total number of dominant species across all strata:	3 (AB)
Percent of dominant species that or OBL, FACW, FAC:	100 (A/AB)

Prevalence Index worksheet

OBL species:	x 1=
FACW species:	x 2=
FAC species:	x 3=
FACU species:	x 4=
UPL species:	x 5=
Total: (A)	(B)

Prevalence Index = B/A =

Hydrophytic Vegetation Indicators:

- ☒ Dominance Test is > 50%
- ☐ Prevalence Index is ≤3.0[1]
- ☐ Morphological Adaptations[1] (provide supporting data in Remarks or on a separate sheet)
- ☐ Wetland Non-Vascular Plants[1]
- ☐ Problematic Hydrophytic Vegetation[1]

[1]Indicators of hydric soil and wetland hydrology must be present.

Remarks: The majority of dominant species observed at this location were hydrophytic.

Hydrophytic Vegetation Present?

Yes ☒ No ☐

SOIL **Sample Point: SP40**

Profile Description: (Describe to the depth needed to document the indicator or confirm the absence of indicators.)

Depth	Soil Color		Redox Features					
(inches)	Color (moist)	%	Color (moist)	%	Type[1]	Loc[2]	Texture	Remarks
0-4	7.5YR 2.5/3	100			-	-	loam	
4-9	10YR 4/4	100			-	-	silt loam	
9-20	10YR 5/6	95	2.5Y 5/2	5	D	M	clay	
					-	-		
					-	-		
					-	-		

[1]Type: C=concentration D=depletion RM=reduced matrix [2]Location: PL=pore lining RC=root channel M=matrix

Hydric Soil Indicators: (applicable to all LRRs unless otherwise noted)

- ☐ Histosol (A1)
- ☐ Histic Epidedon (A2)
- ☐ Black Histic (A3)
- ☐ Hydrogen Sulfide (A4)
- ☐ Depleted Below Dark Surface (A11)
- ☐ Thick Dark Surface (A12)
- ☐ Sandy Mucky Mineral (S1)
- ☐ Sandy Gleyed Matrix (S4)
- ☐ Sandy Redox (S5)
- ☐ Stripped Matrix (S6)
- ☐ Loamy Mucky Mineral (F1) (except MLRA 1)
- ☐ Loamy Gleyed Matrix (F2)
- ☐ Depleted Matrix (F3)
- ☐ Redox Dark Surface (F6)
- ☐ Depleted Dark Surface (F7)
- ☐ Redox Depressions (F8)

Indicators for Problematic Hydric Soils[3]:

- ☐ 2 cm Muck (A10)
- ☐ Red parent material (TF2)
- ☐ Very shallow dark surface (TF12)
- ☐ Other (Explain in Remarks)

[3]Indicators of hydrophytic vegetation and wetland hydrology must be present.

Restrictive Layer (if present):

Type:

Depth (inches):

Hydric Soil Present? Yes ☐ No ☒

Remarks: Soil at this location did not meet NRCS hydric soil indicators.

HYDROLOGY

Wetland hydrology Indicators:

Primary Indicators (any one indicator is sufficient)

- ☐ Surface Water (A1)
- ☐ High Water Table (A2)
- ☐ Saturation (A3)
- ☐ Water marks (B1)
- ☐ Sediment Deposits (B2)
- ☐ Drift Deposits (B3)
- ☐ Algal Mat or Crust (B4)
- ☐ Iron Deposits (B5)
- ☐ Surface Soil Cracks (B6)
- ☐ Inundation Visible on Aerial Imagery (B7)
- ☐ Sparsely Vegetated Concave Surface (B8)
- ☐ Water-stained Leaves (B9) (**except MLRA 1, 2, 4A and 4B)**
- ☐ Salt Crust (B11)
- ☐ Aquatic Invertebrates (B13)
- ☐ Hydrogen Sulfide Odor (C1)
- ☐ Oxidized Rhizospheres along living roots (C3)
- ☐ Presence of Reduced Iron (C4)
- ☐ Recent Iron Reduction in Tilled Soils (C6)
- ☐ Stunted or Stresses Plants (D1) **(LRR A)**
- ☐ Other (Explain in Remarks)

Secondary Indicators (2 or more required)

- ☐ Water-stained (B9) **(MLRA 1,2,4A, and 4B)**
- ☐ Drainage Patterns (B10)
- ☐ Dry-season Water Table (C2)
- ☐ Saturation Visible on Aerial Imagery (C9)
- ☐ Geomorphic Position (D2)
- ☐ Shallow Aquitard (D3)
- ☐ Frost-heave Hummocks (D7)
- ☐ FAC-neutral (D5)

Field Observations:

Surface Water Present? Yes ☐ No ☒ Depth (inches):

Water Table Present? Yes ☐ No ☒ Depth (inches):

Saturation Present? Yes ☐ No ☒ Depth (inches): (include capillary fringe)

Wetland Hydrology Present?

Yes ☐ No ☒

Describe Recorded Data (stream gauge, monitoring well, aerial photos, previous inspections), if available:

Remarks: Wetland hydrology indicators were not observed at this location.

WETLAND DETERMINATION DATA FORM – Western Mountain, Valley Coast Region

Project Site: Miles Sand and Gravel Haul Road	City/County: Skagit County	Sample Date: 11/23/21
Applicant/Owner: Miles Sand and Gravel	State: WA	Sample Point: SP41
Investigator: M. Porter; A. Pederson	Section/Township/Range: 34/36/04	
Landform (hillslope, terrace, etc):	Local Relief (concave, convex, none) :	Subregion: LRR A
Soil Map Unit Name: Sehome loam 8-15% slopes (#120)		NWI Classification:

Are climatic/hydrologic conditions on the site typical of this time of year? Yes ☒ No ☐ (if no, explain in Remarks)

Are Vegetation ☐, Soil ☐, or Hydrology ☐ significantly disturbed? Are "Normal Circumstances" present? Yes ☒ No ☐

Are Vegetation ☐, Soil ☐, or Hydrology ☐ naturally problematic? (If needed, explain any answers in Remarks.)

SUMMARY OF FINDINGS – Attach site map showing sampling point locations, transects, important features, etc.

Hydrophytic Vegetation Present? Yes ☒ No ☐ Hydric Soil Present? Yes ☒ No ☐ Wetland Hydrology Present? Yes ☒ No ☐	**Is the Sampled Area within a Wetland?** **Yes ☒ No ☐**
Remarks: Wetland EE. Positive indicators for all three parameters were observed at this location.	

VEGETATION

Tree Stratum (Plot size: 30 feet)	Absolute % Cover	Indicator Status	Dominant Species?
Populus balsamifera	30	FAC	☒
Betula papyrifera	5	FAC	☐
		-	☐
		-	☐
Total Cover:	35		
Sapling/Shrub Stratum (Plot size: 15 feet)			
Acer circinatum	80	FAC	☒
		-	☐
		-	☐
		-	☐
		-	☐
Total Cover:	80		
Herb Stratum (Plot size: 5 feet)			
		-	☐
		-	☐
		-	☐
		-	☐
		-	☐
		-	☐
Total Cover:	0		
Woody Vine Stratum (Plot size: 30 feet)			
		-	☐
		-	☐
Total Cover:	0		
% Bare Ground in Herb Stratum: 100			

Dominance Test worksheet Number of Dominant Species that are OBL, FACW, or FAC:	2 (A)
Total number of dominant species across all strata:	2 (AB)
Percent of dominant species that or OBL, FACW, FAC:	100 (A/AB)

Prevalence Index worksheet	
OBL species:	x 1=
FACW species:	x 2=
FAC species:	x 3=
FACU species:	x 4=
UPL species:	x 5=
Total: (A)	(B)
Prevalence Index = B/A =	

Hydrophytic Vegetation Indicators:

- ☒ Dominance Test is > 50%
- ☐ Prevalence Index is ≤3.0[1]
- ☐ Morphological Adaptations[1] (provide supporting data in Remarks or on a separate sheet)
- ☐ Wetland Non-Vascular Plants[1]
- ☐ Problematic Hydrophytic Vegetation[1]

[1]Indicators of hydric soil and wetland hydrology must be present.

Remarks: The majority of dominant species observed at this location were hydrophytic.	**Hydrophytic Vegetation Present?** **Yes ☒ No ☐**

SOIL

Sample Point: SP41

Profile Description: (Describe to the depth needed to document the indicator or confirm the absence of indicators.)

Depth	Soil Color		Redox Features					
(inches)	Color (moist)	%	Color (moist)	%	Type[1]	Loc[2]	Texture	Remarks
0-4	10YR 3/1	100			-	-	silt loam	high in OM
4-16	2.5Y 5/1	65	10YR 5/6	5	C	M	clay	
			10YR 4/4	30	C	M		
					-	-		
					-	-		
					-	-		

[1]Type: C=concentration D=depletion RM=reduced matrix [2]Location: PL=pore lining RC=root channel M=matrix

Hydric Soil Indicators: (applicable to all LRRs unless otherwise noted)

- ☐ Histosol (A1)
- ☐ Histic Epidedon (A2)
- ☐ Black Histic (A3)
- ☐ Hydrogen Sulfide (A4)
- ☒ Depleted Below Dark Surface (A11)
- ☐ Thick Dark Surface (A12)
- ☐ Sandy Mucky Mineral (S1)
- ☐ Sandy Gleyed Matrix (S4)
- ☐ Sandy Redox (S5)
- ☐ Stripped Matrix (S6)
- ☐ Loamy Mucky Mineral (F1) (except MLRA 1)
- ☐ Loamy Gleyed Matrix (F2)
- ☒ Depleted Matrix (F3)
- ☐ Redox Dark Surface (F6)
- ☐ Depleted Dark Surface (F7)
- ☐ Redox Depressions (F8)

Indicators for Problematic Hydric Soils[3]:

- ☐ 2 cm Muck (A10)
- ☐ Red parent material (TF2)
- ☐ Very shallow dark surface (TF12)
- ☐ Other (Explain in Remarks)

[3]Indicators of hydrophytic vegetation and wetland hydrology must be present.

Restrictive Layer (if present):

Type: clay

Depth (inches): 4

Hydric Soil Present? Yes ☒ No ☐

Remarks: Soil at this location met NRCS hydric soil indicators.

HYDROLOGY

Wetland hydrology Indicators:

Primary Indicators (any one indicator is sufficient)

- ☐ Surface Water (A1)
- ☒ High Water Table (A2)
- ☒ Saturation (A3)
- ☐ Water marks (B1)
- ☐ Sediment Deposits (B2)
- ☐ Drift Deposits (B3)
- ☐ Algal Mat or Crust (B4)
- ☐ Iron Deposits (B5)
- ☐ Surface Soil Cracks (B6)
- ☐ Inundation Visible on Aerial Imagery (B7)
- ☒ Sparsely Vegetated Concave Surface (B8)
- ☐ Water-stained Leaves (B9) (**except MLRA 1, 2, 4A and 4B)**
- ☐ Salt Crust (B11)
- ☐ Aquatic Invertebrates (B13)
- ☐ Hydrogen Sulfide Odor (C1)
- ☐ Oxidized Rhizospheres along living roots (C3)
- ☐ Presence of Reduced Iron (C4)
- ☐ Recent Iron Reduction in Tilled Soils (C6)
- ☐ Stunted or Stresses Plants (D1) **(LRR A)**
- ☐ Other (Explain in Remarks)

Secondary Indicators (2 or more required)

- ☐ Water-stained (B9) **(MLRA 1,2,4A, and 4B)**
- ☐ Drainage Patterns (B10)
- ☐ Dry-season Water Table (C2)
- ☐ Saturation Visible on Aerial Imagery (C9)
- ☐ Geomorphic Position (D2)
- ☐ Shallow Aquitard (D3)
- ☐ Frost-heave Hummocks (D7)
- ☐ FAC-neutral (D5)

Field Observations:

Surface Water Present? Yes ☐ No ☒ Depth (inches):

Water Table Present? Yes ☒ No ☐ Depth (inches): **0-4**

Saturation Present? Yes ☒ No ☐ Depth (inches): **0-4** (include capillary fringe)

Wetland Hydrology Present?

Yes ☒ No ☐

Describe Recorded Data (stream gauge, monitoring well, aerial photos, previous inspections), if available:

Remarks: Wetland hydrology indicators were observed at this location.

WETLAND DETERMINATION DATA FORM – Western Mountain, Valley Coast Region

Project Site: Miles Sand and Gravel Haul Road	City/County: Skagit County	Sample Date: 11/23/21
Applicant/Owner: Miles Sand and Gravel	State: WA	Sample Point: SP42
Investigator: M. Porter; A. Pederson	Section/Township/Range: 34/36/04	
Landform (hillslope, terrace, etc):	Local Relief (concave, convex, none) :	Subregion: LRR A
Soil Map Unit Name: Sehome loam 8-15% slopes (#120)		NWI Classification:

Are climatic/hydrologic conditions on the site typical of this time of year? Yes ☒ No ☐ (if no, explain in Remarks)

Are Vegetation ☐, Soil ☐, or Hydrology ☐ significantly disturbed? Are "Normal Circumstances" present? Yes ☒ No ☐

Are Vegetation ☐, Soil ☐, or Hydrology ☐ naturally problematic? (If needed, explain any answers in Remarks.)

SUMMARY OF FINDINGS – Attach site map showing sampling point locations, transects, important features, etc.

Hydrophytic Vegetation Present? Yes ☒ No ☐ Hydric Soil Present? Yes ☒ No ☐ Wetland Hydrology Present? Yes ☒ No ☐	**Is the Sampled Area within a Wetland?** **Yes ☒ No ☐**
Remarks: Wetland FF. Positive indicators for all three parameters were observed at this location.	

VEGETATION

Tree Stratum (Plot size: 30 feet)	Absolute % Cover	Indicator Status	Dominant Species?
		-	☐
		-	☐
		-	☐
		-	☐
Total Cover:	0		
Sapling/Shrub Stratum (Plot size: 15 feet)			
Acer circinatum	40	FAC	☒
Rubus spectabilis	25	FAC	☒
		-	☐
		-	☐
		-	☐
Total Cover:	65		
Herb Stratum (Plot size: 5 feet)			
Rubus ursinus	1	FACU	☒
		-	☐
		-	☐
		-	☐
		-	☐
		-	☐
Total Cover:	1		
Woody Vine Stratum (Plot size: 30 feet)			
		-	☐
		-	☐
Total Cover: % Bare Ground in Herb Stratum: 99	0		

Dominance Test worksheet Number of Dominant Species that are OBL, FACW, or FAC:	2 (A)
Total number of dominant species across all strata:	3 (AB)
Percent of dominant species that or OBL, FACW, FAC:	67 (A/AB)

Prevalence Index worksheet	
OBL species:	x 1=
FACW species:	x 2=
FAC species:	x 3=
FACU species:	x 4=
UPL species:	x 5=
Total: (A)	(B)
Prevalence Index = B/A =	

Hydrophytic Vegetation Indicators:

- ☒ Dominance Test is > 50%
- ☐ Prevalence Index is ≤3.0[1]
- ☐ Morphological Adaptations[1] (provide supporting data in Remarks or on a separate sheet)
- ☐ Wetland Non-Vascular Plants[1]
- ☐ Problematic Hydrophytic Vegetation[1]

[1]Indicators of hydric soil and wetland hydrology must be present.

Remarks: The majority of dominant species observed at this location were hydrophytic.	**Hydrophytic Vegetation Present?** **Yes ☒ No ☐**

SOIL

Sample Point: SP42

Profile Description: (Describe to the depth needed to document the indicator or confirm the absence of indicators.)

Depth	Soil Color		Redox Features					
(inches)	Color (moist)	%	Color (moist)	%	Type[1]	Loc[2]	Texture	Remarks
0-2	10YR 3/2	100			-	-	silt loam	
2-16	2.5Y 5/2	70	10YR 4/4	30	C	M	clay	
					-	-		
					-	-		
					-	-		
					-	-		

[1]Type: C=concentration D=depletion RM=reduced matrix [2]Location: PL=pore lining RC=root channel M=matrix

Hydric Soil Indicators: (applicable to all LRRs unless otherwise noted)

- ☐ Histosol (A1)
- ☐ Histic Epidedon (A2)
- ☐ Black Histic (A3)
- ☐ Hydrogen Sulfide (A4)
- ☒ Depleted Below Dark Surface (A11)
- ☐ Thick Dark Surface (A12)
- ☐ Sandy Mucky Mineral (S1)
- ☐ Sandy Gleyed Matrix (S4)
- ☐ Sandy Redox (S5)
- ☐ Stripped Matrix (S6)
- ☐ Loamy Mucky Mineral (F1) (except MLRA 1)
- ☐ Loamy Gleyed Matrix (F2)
- ☒ Depleted Matrix (F3)
- ☐ Redox Dark Surface (F6)
- ☐ Depleted Dark Surface (F7)
- ☐ Redox Depressions (F8)

Indicators for Problematic Hydric Soils[3]:

- ☐ 2 cm Muck (A10)
- ☐ Red parent material (TF2)
- ☐ Very shallow dark surface (TF12)
- ☐ Other (Explain in Remarks)

[3]Indicators of hydrophytic vegetation and wetland hydrology must be present.

Restrictive Layer (if present):

Type:

Depth (inches):

Hydric Soil Present? Yes ☒ No ☐

Remarks: Soil at this location met NRCS hydric soil indicators.

HYDROLOGY

Wetland hydrology Indicators:

Primary Indicators (any one indicator is sufficient)

- ☐ Surface Water (A1)
- ☒ High Water Table (A2)
- ☒ Saturation (A3)
- ☐ Water marks (B1)
- ☐ Sediment Deposits (B2)
- ☐ Drift Deposits (B3)
- ☐ Algal Mat or Crust (B4)
- ☐ Iron Deposits (B5)
- ☐ Surface Soil Cracks (B6)
- ☐ Inundation Visible on Aerial Imagery (B7)
- ☒ Sparsely Vegetated Concave Surface (B8)
- ☐ Water-stained Leaves (B9) (**except MLRA 1, 2, 4A and 4B)**
- ☐ Salt Crust (B11)
- ☐ Aquatic Invertebrates (B13)
- ☐ Hydrogen Sulfide Odor (C1)
- ☐ Oxidized Rhizospheres along living roots (C3)
- ☐ Presence of Reduced Iron (C4)
- ☐ Recent Iron Reduction in Tilled Soils (C6)
- ☐ Stunted or Stresses Plants (D1) **(LRR A)**
- ☐ Other (Explain in Remarks)

Secondary Indicators (2 or more required)

- ☒ Water-stained (B9) **(MLRA 1,2,4A, and 4B)**
- ☐ Drainage Patterns (B10)
- ☐ Dry-season Water Table (C2)
- ☐ Saturation Visible on Aerial Imagery (C9)
- ☐ Geomorphic Position (D2)
- ☐ Shallow Aquitard (D3)
- ☐ Frost-heave Hummocks (D7)
- ☐ FAC-neutral (D5)

Field Observations:

Surface Water Present? Yes ☐ No ☒ Depth (inches):

Water Table Present? Yes ☒ No ☐ Depth (inches): **0**

Saturation Present? Yes ☒ No ☐ Depth (inches): **0** (include capillary fringe)

Wetland Hydrology Present?

Yes ☒ No ☐

Describe Recorded Data (stream gauge, monitoring well, aerial photos, previous inspections), if available:

Remarks: Wetland hydrology indicators were observed at this location.

WETLAND DETERMINATION DATA FORM – Western Mountain, Valley Coast Region

Project Site: Miles Sand and Gravel Haul Road	City/County: Skagit County	Sample Date: 11/23/21
Applicant/Owner: Miles Sand and Gravel	State: WA	Sample Point: SP43
Investigator: M. Porter; A. Pederson	Section/Township/Range: 34/36/04	
Landform (hillslope, terrace, etc):	Local Relief (concave, convex, none) :	Subregion: LRR A
Soil Map Unit Name: Sehome loam 8-15% slopes (#120)		NWI Classification:

Are climatic/hydrologic conditions on the site typical of this time of year? Yes ☒ No ☐ (if no, explain in Remarks)

Are Vegetation ☐, Soil ☐, or Hydrology ☐ significantly disturbed? Are "Normal Circumstances" present? Yes ☒ No ☐

Are Vegetation ☐, Soil ☐, or Hydrology ☐ naturally problematic? (If needed, explain any answers in Remarks.)

SUMMARY OF FINDINGS – Attach site map showing sampling point locations, transects, important features, etc.

Hydrophytic Vegetation Present? Yes ☒ No ☐ Hydric Soil Present? Yes ☒ No ☐ Wetland Hydrology Present? Yes ☒ No ☐	**Is the Sampled Area within a Wetland?** **Yes ☒ No ☐**
Remarks: Wetland GG. Positive indicators for all three parameters were observed at this location.	

VEGETATION

Tree Stratum (Plot size: 30 feet)	Absolute % Cover	Indicator Status	Dominant Species?
		-	☐
		-	☐
		-	☐
		-	☐
Total Cover:	0		
Sapling/Shrub Stratum (Plot size: 15 feet)			
Acer circinatum	20	FAC	☒
		-	☐
		-	☐
		-	☐
		-	☐
Total Cover:	20		
Herb Stratum (Plot size: 5 feet)			
		-	☐
		-	☐
		-	☐
		-	☐
		-	☐
		-	☐
Total Cover:	0		
Woody Vine Stratum (Plot size: 30 feet)			
		-	☐
		-	☐
Total Cover: % Bare Ground in Herb Stratum: 100	0		

Dominance Test worksheet Number of Dominant Species that are OBL, FACW, or FAC:	1 (A)
Total number of dominant species across all strata:	1 (AB)
Percent of dominant species that or OBL, FACW, FAC:	100 (A/AB)

Prevalence Index worksheet	
OBL species:	x 1=
FACW species:	x 2=
FAC species:	x 3=
FACU species:	x 4=
UPL species:	x 5=
Total: (A)	(B)
Prevalence Index = B/A =	

Hydrophytic Vegetation Indicators:

- ☒ Dominance Test is > 50%
- ☐ Prevalence Index is ≤3.0[1]
- ☐ Morphological Adaptations[1] (provide supporting data in Remarks or on a separate sheet)
- ☐ Wetland Non-Vascular Plants[1]
- ☐ Problematic Hydrophytic Vegetation[1]

[1]Indicators of hydric soil and wetland hydrology must be present.

Remarks: Sparsely vegetated area. The dominant species in this area was hydrophytic.	**Hydrophytic Vegetation Present?** **Yes ☒ No ☐**

SOIL

Sample Point: SP43

Profile Description: (Describe to the depth needed to document the indicator or confirm the absence of indicators.)

Depth	Soil Color		Redox Features					
(inches)	Color (moist)	%	Color (moist)	%	Type[1]	Loc[2]	Texture	Remarks
0-4	7.5YR 3/1	100			-	-	silt loam	
4-10	10YR 4/2	100			-	-	silt loam	
10-16	2.5Y 5/2	70	10YR 5/6	30	C	M	clay	
					-	-		
					-	-		
					-	-		

[1]Type: C=concentration D=depletion RM=reduced matrix [2]Location: PL=pore lining RC=root channel M=matrix

Hydric Soil Indicators: (applicable to all LRRs unless otherwise noted)

- ☐ Histosol (A1)
- ☐ Histic Epidedon (A2)
- ☐ Black Histic (A3)
- ☐ Hydrogen Sulfide (A4)
- ☒ Depleted Below Dark Surface (A11)
- ☐ Thick Dark Surface (A12)
- ☐ Sandy Mucky Mineral (S1)
- ☐ Sandy Gleyed Matrix (S4)
- ☐ Sandy Redox (S5)
- ☐ Stripped Matrix (S6)
- ☐ Loamy Mucky Mineral (F1) (except MLRA 1)
- ☐ Loamy Gleyed Matrix (F2)
- ☒ Depleted Matrix (F3)
- ☐ Redox Dark Surface (F6)
- ☐ Depleted Dark Surface (F7)
- ☐ Redox Depressions (F8)

Indicators for Problematic Hydric Soils[3]:

- ☐ 2 cm Muck (A10)
- ☐ Red parent material (TF2)
- ☐ Very shallow dark surface (TF12)
- ☐ Other (Explain in Remarks)

[3]Indicators of hydrophytic vegetation and wetland hydrology must be present.

Restrictive Layer (if present):

Type: clay

Depth (inches): 10

Hydric Soil Present? Yes ☒ No ☐

Remarks: Soil at this location met NRCS hydric soil indicators.

HYDROLOGY

Wetland hydrology Indicators:

Primary Indicators (any one indicator is sufficient)

- ☐ Surface Water (A1)
- ☒ High Water Table (A2)
- ☒ Saturation (A3)
- ☐ Water marks (B1)
- ☐ Sediment Deposits (B2)
- ☐ Drift Deposits (B3)
- ☐ Algal Mat or Crust (B4)
- ☐ Iron Deposits (B5)
- ☐ Surface Soil Cracks (B6)
- ☐ Inundation Visible on Aerial Imagery (B7)
- ☒ Sparsely Vegetated Concave Surface (B8)
- ☐ Water-stained Leaves (B9) (**except MLRA 1, 2, 4A and 4B)**
- ☐ Salt Crust (B11)
- ☐ Aquatic Invertebrates (B13)
- ☐ Hydrogen Sulfide Odor (C1)
- ☐ Oxidized Rhizospheres along living roots (C3)
- ☐ Presence of Reduced Iron (C4)
- ☐ Recent Iron Reduction in Tilled Soils (C6)
- ☐ Stunted or Stresses Plants (D1) **(LRR A)**
- ☐ Other (Explain in Remarks)

Secondary Indicators (2 or more required)

- ☐ Water-stained (B9) **(MLRA 1,2,4A, and 4B)**
- ☐ Drainage Patterns (B10)
- ☐ Dry-season Water Table (C2)
- ☐ Saturation Visible on Aerial Imagery (C9)
- ☐ Geomorphic Position (D2)
- ☐ Shallow Aquitard (D3)
- ☐ Frost-heave Hummocks (D7)
- ☐ FAC-neutral (D5)

Field Observations:

Surface Water Present? Yes ☐ No ☒ Depth (inches):

Water Table Present? Yes ☒ No ☐ Depth (inches): **0-10**

Saturation Present? Yes ☒ No ☐ Depth (inches): **0-10** (include capillary fringe)

Wetland Hydrology Present?

Yes ☒ No ☐

Describe Recorded Data (stream gauge, monitoring well, aerial photos, previous inspections), if available:

Remarks: Wetland hydrology indicators were observed at this location.

WETLAND DETERMINATION DATA FORM – Western Mountain, Valley Coast Region

Project Site: Miles Sand and Gravel Haul Road	City/County: Skagit County	Sample Date: 11/23/21
Applicant/Owner: Miles Sand and Gravel	State: WA	Sample Point: SP44
Investigator: M. Porter; A. Pederson	Section/Township/Range: 34/36/04	
Landform (hillslope, terrace, etc):	Local Relief (concave, convex, none) :	Subregion: LRR A
Soil Map Unit Name: Sehome loam 8-15% slopes (#120)		NWI Classification:

Are climatic/hydrologic conditions on the site typical of this time of year? Yes ☒ No ☐ (if no, explain in Remarks)

Are Vegetation ☐, Soil ☐, or Hydrology ☐ significantly disturbed? Are "Normal Circumstances" present? Yes ☒ No ☐

Are Vegetation ☐, Soil ☐, or Hydrology ☐ naturally problematic? (If needed, explain any answers in Remarks.)

SUMMARY OF FINDINGS – Attach site map showing sampling point locations, transects, important features, etc.

Hydrophytic Vegetation Present? Yes ☒ No ☐ Hydric Soil Present? Yes ☒ No ☐ Wetland Hydrology Present? Yes ☒ No ☐	**Is the Sampled Area within a Wetland?** **Yes ☒ No ☐**
Remarks: Wetland HH. Positive indicators for all three parameters were observed at this location.	

VEGETATION

Tree Stratum (Plot size: 30 feet)	Absolute % Cover	Indicator Status	Dominant Species?
Betula papyrifera	35	FAC	☒
Alnus rubra	25	FAC	☒
Populus balsamifera	5	FAC	☐
		-	☐
Total Cover:	65		
Sapling/Shrub Stratum (Plot size: 15 feet)			
Rubus spectabilis	50	FAC	☒
Acer circinatum	15	FAC	☒
Spiraea douglasii	5	FACW	☐
		-	☐
		-	☐
Total Cover:	70		
Herb Stratum (Plot size: 5 feet)			
		-	☐
		-	☐
		-	☐
		-	☐
		-	☐
		-	☐
Total Cover:	0		
Woody Vine Stratum (Plot size: 30 feet)			
		-	☐
		-	☐
Total Cover:	0		
% Bare Ground in Herb Stratum: 100			

Dominance Test worksheet Number of Dominant Species that are OBL, FACW, or FAC:	4 (A)
Total number of dominant species across all strata:	4 (AB)
Percent of dominant species that or OBL, FACW, FAC:	100 (A/AB)

Prevalence Index worksheet

OBL species:	x 1=
FACW species:	x 2=
FAC species:	x 3=
FACU species:	x 4=
UPL species:	x 5=
Total: (A)	(B)

Prevalence Index = B/A =

Hydrophytic Vegetation Indicators:

- ☒ Dominance Test is > 50%
- ☐ Prevalence Index is ≤3.0[1]
- ☐ Morphological Adaptations[1] (provide supporting data in Remarks or on a separate sheet)
- ☐ Wetland Non-Vascular Plants[1]
- ☐ Problematic Hydrophytic Vegetation[1]

[1]Indicators of hydric soil and wetland hydrology must be present.

Remarks: The majority of dominant species observed at this location were hydrophytic.

Hydrophytic Vegetation Present?

Yes ☒ No ☐

SOIL

Sample Point: SP44

Profile Description: (Describe to the depth needed to document the indicator or confirm the absence of indicators.)

Depth	Soil Color		Redox Features					
(inches)	Color (moist)	%	Color (moist)	%	Type[1]	Loc[2]	Texture	Remarks
0-7	10YR 2/1	100			-	-	silt loam	
7-12	10YR 3/2	100			-	-	silt loam	
12-20	2.5Y 5/2	75	10YR 5/6	25	C	M	clay	
					-	-		
					-	-		
					-	-		

[1]Type: C=concentration D=depletion RM=reduced matrix [2]Location: PL=pore lining RC=root channel M=matrix

Hydric Soil Indicators: (applicable to all LRRs unless otherwise noted)

- ☐ Histosol (A1)
- ☐ Histic Epidedon (A2)
- ☐ Black Histic (A3)
- ☐ Hydrogen Sulfide (A4)
- ☒ Depleted Below Dark Surface (A11)
- ☐ Thick Dark Surface (A12)
- ☐ Sandy Mucky Mineral (S1)
- ☐ Sandy Gleyed Matrix (S4)
- ☐ Sandy Redox (S5)
- ☐ Stripped Matrix (S6)
- ☐ Loamy Mucky Mineral (F1) (except MLRA 1)
- ☐ Loamy Gleyed Matrix (F2)
- ☐ Depleted Matrix (F3)
- ☐ Redox Dark Surface (F6)
- ☐ Depleted Dark Surface (F7)
- ☐ Redox Depressions (F8)

Indicators for Problematic Hydric Soils[3]:

- ☐ 2 cm Muck (A10)
- ☐ Red parent material (TF2)
- ☐ Very shallow dark surface (TF12)
- ☐ Other (Explain in Remarks)

[3]Indicators of hydrophytic vegetation and wetland hydrology must be present.

Restrictive Layer (if present):

Type: clay

Depth (inches): 12

Hydric Soil Present? Yes ☒ No ☐

Remarks: Soil at this location met NRCS hydric soil indicators.

HYDROLOGY

Wetland hydrology Indicators:

Primary Indicators (any one indicator is sufficient)

- ☐ Surface Water (A1)
- ☒ High Water Table (A2)
- ☒ Saturation (A3)
- ☐ Water marks (B1)
- ☐ Sediment Deposits (B2)
- ☐ Drift Deposits (B3)
- ☐ Algal Mat or Crust (B4)
- ☐ Iron Deposits (B5)
- ☐ Surface Soil Cracks (B6)
- ☐ Inundation Visible on Aerial Imagery (B7)
- ☐ Sparsely Vegetated Concave Surface (B8)
- ☐ Water-stained Leaves (B9) (**except MLRA 1, 2, 4A and 4B)**
- ☐ Salt Crust (B11)
- ☐ Aquatic Invertebrates (B13)
- ☐ Hydrogen Sulfide Odor (C1)
- ☐ Oxidized Rhizospheres along living roots (C3)
- ☐ Presence of Reduced Iron (C4)
- ☐ Recent Iron Reduction in Tilled Soils (C6)
- ☐ Stunted or Stresses Plants (D1) **(LRR A)**
- ☐ Other (Explain in Remarks)

Secondary Indicators (2 or more required)

- ☐ Water-stained (B9) **(MLRA 1,2,4A, and 4B)**
- ☐ Drainage Patterns (B10)
- ☐ Dry-season Water Table (C2)
- ☐ Saturation Visible on Aerial Imagery (C9)
- ☐ Geomorphic Position (D2)
- ☐ Shallow Aquitard (D3)
- ☐ Frost-heave Hummocks (D7)
- ☐ FAC-neutral (D5)

Field Observations:

Surface Water Present? Yes ☐ No ☒ Depth (inches):

Water Table Present? Yes ☒ No ☐ Depth (inches): **0**

Saturation Present? Yes ☒ No ☐ Depth (inches): **0** (include capillary fringe)

Wetland Hydrology Present?

Yes ☒ No ☐

Describe Recorded Data (stream gauge, monitoring well, aerial photos, previous inspections), if available:

Remarks: Wetland hydrology indicators were observed at this location.

WETLAND DETERMINATION DATA FORM – Western Mountain, Valley Coast Region

Project Site: Miles Sand and Gravel Haul Road	City/County: Skagit County	Sample Date: 11/23/21
Applicant/Owner: Miles Sand and Gravel	State: WA	Sample Point: SP45
Investigator: M. Porter; A. Pederson	Section/Township/Range: 34/36/04	
Landform (hillslope, terrace, etc):	Local Relief (concave, convex, none) :	Subregion: LRR A
Soil Map Unit Name: Sehome loam 8-15% slopes (#120)		NWI Classification:

Are climatic/hydrologic conditions on the site typical of this time of year? Yes ☒ No ☐ (if no, explain in Remarks)

Are Vegetation ☐, Soil ☐, or Hydrology ☐ significantly disturbed? Are "Normal Circumstances" present? Yes ☒ No ☐

Are Vegetation ☐, Soil ☐, or Hydrology ☐ naturally problematic? (If needed, explain any answers in Remarks.)

SUMMARY OF FINDINGS – Attach site map showing sampling point locations, transects, important features, etc.

Hydrophytic Vegetation Present? Yes ☒ No ☐ Hydric Soil Present? Yes ☐ No ☒ Wetland Hydrology Present? Yes ☐ No ☒	**Is the Sampled Area within a Wetland?** **Yes ☐ No ☒**
Remarks: Upland plot adjacent to Wetland HH. Positive indicators for all three parameters were not observed at this location.	

VEGETATION

Tree Stratum (Plot size: 30 feet)	Absolute % Cover	Indicator Status	Dominant Species?
Pseudotsuga menziesii	30	FACU	☒
Betula papyrifera	25	FAC	☒
Alnus rubra	20	FAC	☒
		-	☐
Total Cover:	75		
Sapling/Shrub Stratum (Plot size: 15 feet)			
Rubus spectabilis	40	FAC	☒
Acer circinatum	35	FAC	☒
		-	☐
		-	☐
		-	☐
Total Cover:	75		
Herb Stratum (Plot size: 5 feet)			
Polystichum munitum	60	FACU	☒
		-	☐
		-	☐
		-	☐
		-	☐
		-	☐
Total Cover:	60		
Woody Vine Stratum (Plot size: 30 feet)			
		-	☐
		-	☐
Total Cover:	0		
% Bare Ground in Herb Stratum: 100			

Dominance Test worksheet Number of Dominant Species that are OBL, FACW, or FAC:	4 (A)
Total number of dominant species across all strata:	6 (AB)
Percent of dominant species that or OBL, FACW, FAC:	67 (A/AB)

Prevalence Index worksheet

OBL species:	x 1=
FACW species:	x 2=
FAC species:	x 3=
FACU species:	x 4=
UPL species:	x 5=
Total: (A)	(B)

Prevalence Index = B/A =

Hydrophytic Vegetation Indicators:

- ☒ Dominance Test is > 50%
- ☐ Prevalence Index is ≤3.0[1]
- ☐ Morphological Adaptations[1] (provide supporting data in Remarks or on a separate sheet)
- ☐ Wetland Non-Vascular Plants[1]
- ☐ Problematic Hydrophytic Vegetation[1]

[1]Indicators of hydric soil and wetland hydrology must be present.

Remarks: The majority of dominant species observed at this location were hydrophytic.

Hydrophytic Vegetation Present?

Yes ☒ No ☐

SOIL **Sample Point: SP45**

Profile Description: (Describe to the depth needed to document the indicator or confirm the absence of indicators.)

Depth	Soil Color		Redox Features					
(inches)	Color (moist)	%	Color (moist)	%	Type[1]	Loc[2]	Texture	Remarks
0-1					-	-	Organic Matter	
1-16	10YR 3/3	100			-	-	loam	
					-	-		
					-	-		
					-	-		
					-	-		

[1]Type: C=concentration D=depletion RM=reduced matrix [2]Location: PL=pore lining RC=root channel M=matrix

Hydric Soil Indicators: (applicable to all LRRs unless otherwise noted)

- ☐ Histosol (A1)
- ☐ Histic Epidedon (A2)
- ☐ Black Histic (A3)
- ☐ Hydrogen Sulfide (A4)
- ☐ Depleted Below Dark Surface (A11)
- ☐ Thick Dark Surface (A12)
- ☐ Sandy Mucky Mineral (S1)
- ☐ Sandy Gleyed Matrix (S4)
- ☐ Sandy Redox (S5)
- ☐ Stripped Matrix (S6)
- ☐ Loamy Mucky Mineral (F1) (except MLRA 1)
- ☐ Loamy Gleyed Matrix (F2)
- ☐ Depleted Matrix (F3)
- ☐ Redox Dark Surface (F6)
- ☐ Depleted Dark Surface (F7)
- ☐ Redox Depressions (F8)

Indicators for Problematic Hydric Soils[3]:

- ☐ 2 cm Muck (A10)
- ☐ Red parent material (TF2)
- ☐ Very shallow dark surface (TF12)
- ☐ Other (Explain in Remarks)

[3]Indicators of hydrophytic vegetation and wetland hydrology must be present.

Restrictive Layer (if present):

Type:

Depth (inches):

Hydric Soil Present? Yes ☐ No ☒

Remarks: Soil at this location did not meet NRCS hydric soil indicators.

HYDROLOGY

Wetland hydrology Indicators:
Primary Indicators (any one indicator is sufficient)

- ☐ Surface Water (A1)
- ☐ High Water Table (A2)
- ☐ Saturation (A3)
- ☐ Water marks (B1)
- ☐ Sediment Deposits (B2)
- ☐ Drift Deposits (B3)
- ☐ Algal Mat or Crust (B4)
- ☐ Iron Deposits (B5)
- ☐ Surface Soil Cracks (B6)
- ☐ Inundation Visible on Aerial Imagery (B7)
- ☐ Sparsely Vegetated Concave Surface (B8)
- ☐ Water-stained Leaves (B9) (**except MLRA 1, 2, 4A and 4B)**
- ☐ Salt Crust (B11)
- ☐ Aquatic Invertebrates (B13)
- ☐ Hydrogen Sulfide Odor (C1)
- ☐ Oxidized Rhizospheres along living roots (C3)
- ☐ Presence of Reduced Iron (C4)
- ☐ Recent Iron Reduction in Tilled Soils (C6)
- ☐ Stunted or Stresses Plants (D1) **(LRR A)**
- ☐ Other (Explain in Remarks)

Secondary Indicators (2 or more required)

- ☐ Water-stained (B9) **(MLRA 1,2,4A, and 4B)**
- ☐ Drainage Patterns (B10)
- ☐ Dry-season Water Table (C2)
- ☐ Saturation Visible on Aerial Imagery (C9)
- ☐ Geomorphic Position (D2)
- ☐ Shallow Aquitard (D3)
- ☐ Frost-heave Hummocks (D7)
- ☐ FAC-neutral (D5)

Field Observations:

Surface Water Present? Yes ☐ No ☒ Depth (inches):

Water Table Present? Yes ☐ No ☒ Depth (inches):

Saturation Present? Yes ☐ No ☒ Depth (inches): (include capillary fringe)

Wetland Hydrology Present?

Yes ☐ No ☒

Describe Recorded Data (stream gauge, monitoring well, aerial photos, previous inspections), if available:

Remarks: Wetland hydrology indicators were not observed at this location.

WETLAND DETERMINATION DATA FORM – Western Mountain, Valley Coast Region

Project Site: Miles Sand and Gravel Haul Road	City/County: Skagit County	Sample Date: 11/29/21
Applicant/Owner: Miles Sand and Gravel	State: WA	Sample Point: SP46
Investigator: M. Porter; A. Pederson	Section/Township/Range: 34/36/04	
Landform (hillslope, terrace, etc):	Local Relief (concave, convex, none) :	Subregion: LRR A
Soil Map Unit Name: Skipopa silt loam 0-3% slopes (#124)		NWI Classification:

Are climatic/hydrologic conditions on the site typical of this time of year? Yes ☒ No ☐ (if no, explain in Remarks)

Are Vegetation ☐, Soil ☐, or Hydrology ☐ significantly disturbed? Are "Normal Circumstances" present? Yes ☒ No ☐

Are Vegetation ☐, Soil ☐, or Hydrology ☐ naturally problematic? (If needed, explain any answers in Remarks.)

SUMMARY OF FINDINGS – Attach site map showing sampling point locations, transects, important features, etc.

Hydrophytic Vegetation Present? Yes ☒ No ☐ Hydric Soil Present? Yes ☒ No ☐ Wetland Hydrology Present? Yes ☒ No ☐	**Is the Sampled Area within a Wetland?** **Yes ☒ No ☐**
Remarks: Wetland KK. Positive indicators for all three parameters were observed at this location.	

VEGETATION

Tree Stratum (Plot size: 30 feet)	Absolute % Cover	Indicator Status	Dominant Species?
Alnus rubra	20	FAC	☒
		-	☐
		-	☐
		-	☐
Total Cover:	20		
Sapling/Shrub Stratum (Plot size: 15 feet)			
Rubus spectabilis	40	FAC	☒
		-	☐
		-	☐
		-	☐
		-	☐
Total Cover:	40		
Herb Stratum (Plot size: 5 feet)			
Equisetum telmateia	50	FACW	☒
Athyrium filix-femina	40	FAC	☒
Tolmiea menziesii	40	FAC	☒
		-	☐
		-	☐
		-	☐
Total Cover:	130		
Woody Vine Stratum (Plot size: 30 feet)			
		-	☐
		-	☐
Total Cover: % Bare Ground in Herb Stratum: 60	0		

Dominance Test worksheet Number of Dominant Species that are OBL, FACW, or FAC:	5 (A)
Total number of dominant species across all strata:	5 (AB)
Percent of dominant species that or OBL, FACW, FAC:	100 (A/AB)

Prevalence Index worksheet	
OBL species:	x 1=
FACW species:	x 2=
FAC species:	x 3=
FACU species:	x 4=
UPL species:	x 5=
Total: (A)	(B)
Prevalence Index = B/A =	

Hydrophytic Vegetation Indicators:

- ☒ Dominance Test is > 50%
- ☐ Prevalence Index is ≤3.0[1]
- ☐ Morphological Adaptations[1] (provide supporting data in Remarks or on a separate sheet)
- ☐ Wetland Non-Vascular Plants[1]
- ☐ Problematic Hydrophytic Vegetation[1]

[1]Indicators of hydric soil and wetland hydrology must be present.

Remarks: The majority of dominant species observed at this location were hydrophytic.	**Hydrophytic Vegetation Present?** **Yes ☒ No ☐**

SOIL **Sample Point: SP46**

Profile Description: (Describe to the depth needed to document the indicator or confirm the absence of indicators.)

Depth	Soil Color		Redox Features					
(inches)	Color (moist)	%	Color (moist)	%	Type[1]	Loc[2]	Texture	Remarks
0-6	10YR 3/1	100			-	-	silt loam	
6-16	Gley1 10Y 5\1	80	7.5YR 4/4	20	C	M	clay	
					-	-		
					-	-		
					-	-		
					-	-		

[1]Type: C=concentration D=depletion RM=reduced matrix [2]Location: PL=pore lining RC=root channel M=matrix

Hydric Soil Indicators: (applicable to all LRRs unless otherwise noted)

- ☐ Histosol (A1)
- ☐ Histic Epidedon (A2)
- ☐ Black Histic (A3)
- ☐ Hydrogen Sulfide (A4)
- ☒ Depleted Below Dark Surface (A11)
- ☐ Thick Dark Surface (A12)
- ☐ Sandy Mucky Mineral (S1)
- ☐ Sandy Gleyed Matrix (S4)
- ☐ Sandy Redox (S5)
- ☐ Stripped Matrix (S6)
- ☐ Loamy Mucky Mineral (F1) (except MLRA 1)
- ☒ Loamy Gleyed Matrix (F2)
- ☒ Depleted Matrix (F3)
- ☐ Redox Dark Surface (F6)
- ☐ Depleted Dark Surface (F7)
- ☐ Redox Depressions (F8)

Indicators for Problematic Hydric Soils[3]:

- ☐ 2 cm Muck (A10)
- ☐ Red parent material (TF2)
- ☐ Very shallow dark surface (TF12)
- ☐ Other (Explain in Remarks)

[3]Indicators of hydrophytic vegetation and wetland hydrology must be present.

Restrictive Layer (if present):

Type: clay

Depth (inches): 6

Hydric Soil Present? Yes ☒ No ☐

Remarks: Soil at this location met NRCS hydric soil indicators.

HYDROLOGY

Wetland hydrology Indicators:

Primary Indicators (any one indicator is sufficient)

- ☒ Surface Water (A1)
- ☒ High Water Table (A2)
- ☒ Saturation (A3)
- ☐ Water marks (B1)
- ☐ Sediment Deposits (B2)
- ☐ Drift Deposits (B3)
- ☐ Algal Mat or Crust (B4)
- ☐ Iron Deposits (B5)
- ☐ Surface Soil Cracks (B6)
- ☐ Inundation Visible on Aerial Imagery (B7)
- ☐ Sparsely Vegetated Concave Surface (B8)
- ☐ Water-stained Leaves (B9) (**except MLRA 1, 2, 4A and 4B)**
- ☐ Salt Crust (B11)
- ☐ Aquatic Invertebrates (B13)
- ☐ Hydrogen Sulfide Odor (C1)
- ☐ Oxidized Rhizospheres along living roots (C3)
- ☐ Presence of Reduced Iron (C4)
- ☐ Recent Iron Reduction in Tilled Soils (C6)
- ☐ Stunted or Stresses Plants (D1) **(LRR A)**
- ☐ Other (Explain in Remarks)

Secondary Indicators (2 or more required)

- ☐ Water-stained (B9) **(MLRA 1,2,4A, and 4B)**
- ☐ Drainage Patterns (B10)
- ☐ Dry-season Water Table (C2)
- ☐ Saturation Visible on Aerial Imagery (C9)
- ☐ Geomorphic Position (D2)
- ☐ Shallow Aquitard (D3)
- ☐ Frost-heave Hummocks (D7)
- ☐ FAC-neutral (D5)

Field Observations:

Surface Water Present? Yes ☒ No ☐ Depth (inches): **+1**

Water Table Present? Yes ☒ No ☐ Depth (inches): **0-6**

Saturation Present? Yes ☒ No ☐ Depth (inches): **0-6** (include capillary fringe)

Wetland Hydrology Present?

Yes ☒ No ☐

Describe Recorded Data (stream gauge, monitoring well, aerial photos, previous inspections), if available:

Remarks: Wetland hydrology indicators were observed at this location.

WETLAND DETERMINATION DATA FORM – Western Mountain, Valley Coast Region

Project Site: Miles Sand and Gravel Haul Road	City/County: Skagit County	Sample Date: 11/29/21
Applicant/Owner: Miles Sand and Gravel	State: WA	Sample Point: SP47
Investigator: M. Porter; A. Pederson	Section/Township/Range: 34/36/04	
Landform (hillslope, terrace, etc):	Local Relief (concave, convex, none) :	Subregion: LRR A
Soil Map Unit Name: Skipopa silt loam 0-3% slopes (#124)		NWI Classification:

Are climatic/hydrologic conditions on the site typical of this time of year? Yes ☒ No ☐ (if no, explain in Remarks)

Are Vegetation ☐, Soil ☐, or Hydrology ☐ significantly disturbed? Are "Normal Circumstances" present? Yes ☒ No ☐

Are Vegetation ☐, Soil ☐, or Hydrology ☐ naturally problematic? (If needed, explain any answers in Remarks.)

SUMMARY OF FINDINGS – Attach site map showing sampling point locations, transects, important features, etc.

Hydrophytic Vegetation Present? Yes ☐ No ☒ Hydric Soil Present? Yes ☐ No ☒ Wetland Hydrology Present? Yes ☐ No ☒	**Is the Sampled Area within a Wetland?** **Yes ☐ No ☒**
Remarks: Upland plot adjacent to Wetland LL. Positive indicators for all three parameters were not observed at this location.	

VEGETATION

Tree Stratum (Plot size: 30 feet)	Absolute % Cover	Indicator Status	Dominant Species?
Pseudotsuga menziesii	50	FACU	☒
Alnus rubra	20	FAC	☒
Thuja plicata	20	FAC	☒
Betula papyrifera	10	FAC	☐
Total Cover:	100		
Sapling/Shrub Stratum (Plot size: 15 feet)			
Rubus spectabilis	30	FAC	☒
Ilex aquifolium	10	FACU	☒
Ribes lacustre	5	FAC	☐
		-	☐
		-	☐
Total Cover:	45		
Herb Stratum (Plot size: 5 feet)			
Polystichum munitum	50	FACU	☒
Rubus ursinus	30	FACU	☒
		-	☐
		-	☐
		-	☐
		-	☐
Total Cover:	80		
Woody Vine Stratum (Plot size: 30 feet)			
		-	☐
		-	☐
Total Cover: % Bare Ground in Herb Stratum: 70	0		

Dominance Test worksheet Number of Dominant Species that are OBL, FACW, or FAC:	3 (A)
Total number of dominant species across all strata:	7 (AB)
Percent of dominant species that or OBL, FACW, FAC:	43 (A/AB)

Prevalence Index worksheet

OBL species:	x 1=
FACW species:	x 2=
FAC species:	x 3=
FACU species:	x 4=
UPL species:	x 5=
Total: (A)	(B)

Prevalence Index = B/A =

Hydrophytic Vegetation Indicators:

- ☐ Dominance Test is > 50%
- ☐ Prevalence Index is ≤3.0[1]
- ☐ Morphological Adaptations[1] (provide supporting data in Remarks or on a separate sheet)
- ☐ Wetland Non-Vascular Plants[1]
- ☐ Problematic Hydrophytic Vegetation[1]

[1]Indicators of hydric soil and wetland hydrology must be present.

Remarks: The majority of dominant species observed at this location were hydrophytic.

Hydrophytic Vegetation Present?

Yes ☐ No ☒

SOIL

Sample Point: SP47

Profile Description: (Describe to the depth needed to document the indicator or confirm the absence of indicators.)

Depth	Soil Color		Redox Features					
(inches)	Color (moist)	%	Color (moist)	%	Type[1]	Loc[2]	Texture	Remarks
0-2	10YR 3/2	100			-	-	silt loam	
2-6	10YR 4/3	80			-	-	silt loam	
2-6	10YR 3/2	20			-	-	silt loam	
6-16	10YR 4/3	88	10YR 4/4	2	C	M	silt loam	
6-16	10YR 3/2	10			-	-	silt loam	
					-	-		

[1]Type: C=concentration D=depletion RM=reduced matrix [2]Location: PL=pore lining RC=root channel M=matrix

Hydric Soil Indicators: (applicable to all LRRs unless otherwise noted)

- ☐ Histosol (A1)
- ☐ Histic Epidedon (A2)
- ☐ Black Histic (A3)
- ☐ Hydrogen Sulfide (A4)
- ☐ Depleted Below Dark Surface (A11)
- ☐ Thick Dark Surface (A12)
- ☐ Sandy Mucky Mineral (S1)
- ☐ Sandy Gleyed Matrix (S4)
- ☐ Sandy Redox (S5)
- ☐ Stripped Matrix (S6)
- ☐ Loamy Mucky Mineral (F1) (except MLRA 1)
- ☐ Loamy Gleyed Matrix (F2)
- ☐ Depleted Matrix (F3)
- ☐ Redox Dark Surface (F6)
- ☐ Depleted Dark Surface (F7)
- ☐ Redox Depressions (F8)

Indicators for Problematic Hydric Soils[3]:

- ☐ 2 cm Muck (A10)
- ☐ Red parent material (TF2)
- ☐ Very shallow dark surface (TF12)
- ☐ Other (Explain in Remarks)

[3]Indicators of hydrophytic vegetation and wetland hydrology must be present.

Restrictive Layer (if present):

Type:

Depth (inches):

Hydric Soil Present? Yes ☐ No ☒

Remarks: Soil at this location did not meet NRCS hydric soil indicators.

HYDROLOGY

Wetland hydrology Indicators:

Primary Indicators (any one indicator is sufficient)

- ☐ Surface Water (A1)
- ☐ High Water Table (A2)
- ☐ Saturation (A3)
- ☐ Water marks (B1)
- ☐ Sediment Deposits (B2)
- ☐ Drift Deposits (B3)
- ☐ Algal Mat or Crust (B4)
- ☐ Iron Deposits (B5)
- ☐ Surface Soil Cracks (B6)
- ☐ Inundation Visible on Aerial Imagery (B7)
- ☐ Sparsely Vegetated Concave Surface (B8)
- ☐ Water-stained Leaves (B9) (**except MLRA 1, 2, 4A and 4B)**
- ☐ Salt Crust (B11)
- ☐ Aquatic Invertebrates (B13)
- ☐ Hydrogen Sulfide Odor (C1)
- ☐ Oxidized Rhizospheres along living roots (C3)
- ☐ Presence of Reduced Iron (C4)
- ☐ Recent Iron Reduction in Tilled Soils (C6)
- ☐ Stunted or Stresses Plants (D1) **(LRR A)**
- ☐ Other (Explain in Remarks)

Secondary Indicators (2 or more required)

- ☐ Water-stained (B9) **(MLRA 1,2,4A, and 4B)**
- ☐ Drainage Patterns (B10)
- ☐ Dry-season Water Table (C2)
- ☐ Saturation Visible on Aerial Imagery (C9)
- ☐ Geomorphic Position (D2)
- ☐ Shallow Aquitard (D3)
- ☐ Frost-heave Hummocks (D7)
- ☐ FAC-neutral (D5)

Field Observations:

Surface Water Present? Yes ☐ No ☒ Depth (inches):

Water Table Present? Yes ☐ No ☒ Depth (inches):

Saturation Present? Yes ☐ No ☒ Depth (inches): (include capillary fringe)

Wetland Hydrology Present?

Yes ☐ No ☒

Describe Recorded Data (stream gauge, monitoring well, aerial photos, previous inspections), if available:

Remarks: Wetland hydrology indicators were not observed at this location.

WETLAND DETERMINATION DATA FORM – Western Mountain, Valley Coast Region

Project Site: Miles Sand and Gravel Haul Road	City/County: Skagit County	Sample Date: 11/29/21
Applicant/Owner: Miles Sand and Gravel	State: WA	Sample Point: SP48
Investigator: M. Porter; A. Pederson	Section/Township/Range: 34/36/04	
Landform (hillslope, terrace, etc):	Local Relief (concave, convex, none) :	Subregion: LRR A
Soil Map Unit Name: Skipopa silt loam 0-3% slopes (#124)		NWI Classification:

Are climatic/hydrologic conditions on the site typical of this time of year? Yes ☒ No ☐ (if no, explain in Remarks)

Are Vegetation ☐, Soil ☐, or Hydrology ☐ significantly disturbed? Are "Normal Circumstances" present? Yes ☒ No ☐

Are Vegetation ☐, Soil ☐, or Hydrology ☐ naturally problematic? (If needed, explain any answers in Remarks.)

SUMMARY OF FINDINGS – Attach site map showing sampling point locations, transects, important features, etc.

Hydrophytic Vegetation Present? Yes ☒ No ☐ Hydric Soil Present? Yes ☒ No ☐ Wetland Hydrology Present? Yes ☒ No ☐	**Is the Sampled Area within a Wetland?** **Yes ☒ No ☐**
Remarks: Wetland LL. Positive indicators for all three parameters were observed at this location.	

VEGETATION

Tree Stratum (Plot size: 30 feet)	Absolute % Cover	Indicator Status	Dominant Species?
Alnus rubra	60	FAC	☒
Populus balsamifera	20	FAC	☒
		-	☐
		-	☐
Total Cover:	80		
Sapling/Shrub Stratum (Plot size: 15 feet)			
Acer circinatum	40	FAC	☒
Rubus spectabilis	25	FAC	☐
		-	☐
		-	☐
		-	☐
Total Cover:	65		
Herb Stratum (Plot size: 5 feet)			
Tolmiea menziesii	10	FAC	☐
		-	☐
		-	☐
		-	☐
		-	☐
		-	☐
Total Cover:	10		
Woody Vine Stratum (Plot size: 30 feet)			
		-	☐
		-	☐
Total Cover: % Bare Ground in Herb Stratum: 90			

Dominance Test worksheet Number of Dominant Species that are OBL, FACW, or FAC:	3 (A)
Total number of dominant species across all strata:	3 (AB)
Percent of dominant species that or OBL, FACW, FAC:	100 (A/AB)

Prevalence Index worksheet

OBL species:	x 1=
FACW species:	x 2=
FAC species:	x 3=
FACU species:	x 4=
UPL species:	x 5=
Total: (A)	(B)

Prevalence Index = B/A =

Hydrophytic Vegetation Indicators:

- ☒ Dominance Test is > 50%
- ☐ Prevalence Index is ≤3.0[1]
- ☐ Morphological Adaptations[1] (provide supporting data in Remarks or on a separate sheet)
- ☐ Wetland Non-Vascular Plants[1]
- ☐ Problematic Hydrophytic Vegetation[1]

[1]Indicators of hydric soil and wetland hydrology must be present.

Remarks: The majority of dominant species observed at this location were hydrophytic.	**Hydrophytic Vegetation Present?** **Yes ☒ No ☐**

SOIL

Sample Point: SP48

Profile Description: (Describe to the depth needed to document the indicator or confirm the absence of indicators.)

Depth	Soil Color		Redox Features					
(inches)	Color (moist)	%	Color (moist)	%	Type[1]	Loc[2]	Texture	Remarks
0-5	10YR 3/1	100			-	-	silt loam	
5-9	10YR 4/2	100			-	-	silt loam	
9-16	2.5Y 6/2	90	10YR 4/6	10	C	M	clay	
					-	-		
					-	-		
					-	-		

[1]Type: C=concentration D=depletion RM=reduced matrix [2]Location: PL=pore lining RC=root channel M=matrix

Hydric Soil Indicators: (applicable to all LRRs unless otherwise noted)

- ☐ Histosol (A1)
- ☐ Histic Epidedon (A2)
- ☐ Black Histic (A3)
- ☐ Hydrogen Sulfide (A4)
- ☒ Depleted Below Dark Surface (A11)
- ☐ Thick Dark Surface (A12)
- ☐ Sandy Mucky Mineral (S1)
- ☐ Sandy Gleyed Matrix (S4)
- ☐ Sandy Redox (S5)
- ☐ Stripped Matrix (S6)
- ☐ Loamy Mucky Mineral (F1) (except MLRA 1)
- ☐ Loamy Gleyed Matrix (F2)
- ☒ Depleted Matrix (F3)
- ☐ Redox Dark Surface (F6)
- ☐ Depleted Dark Surface (F7)
- ☐ Redox Depressions (F8)

Indicators for Problematic Hydric Soils[3]:

- ☐ 2 cm Muck (A10)
- ☐ Red parent material (TF2)
- ☐ Very shallow dark surface (TF12)
- ☐ Other (Explain in Remarks)

[3]Indicators of hydrophytic vegetation and wetland hydrology must be present.

Restrictive Layer (if present):

Type: clay

Depth (inches): 9

Hydric Soil Present? Yes ☒ No ☐

Remarks: Soil at this location met NRCS hydric soil indicators.

HYDROLOGY

Wetland hydrology Indicators:

Primary Indicators (any one indicator is sufficient)

- ☒ Surface Water (A1)
- ☒ High Water Table (A2)
- ☒ Saturation (A3)
- ☐ Water marks (B1)
- ☐ Sediment Deposits (B2)
- ☐ Drift Deposits (B3)
- ☐ Algal Mat or Crust (B4)
- ☐ Iron Deposits (B5)
- ☐ Surface Soil Cracks (B6)
- ☐ Inundation Visible on Aerial Imagery (B7)
- ☐ Sparsely Vegetated Concave Surface (B8)
- ☐ Water-stained Leaves (B9) (**except MLRA 1, 2, 4A and 4B)**
- ☐ Salt Crust (B11)
- ☐ Aquatic Invertebrates (B13)
- ☐ Hydrogen Sulfide Odor (C1)
- ☐ Oxidized Rhizospheres along living roots (C3)
- ☐ Presence of Reduced Iron (C4)
- ☐ Recent Iron Reduction in Tilled Soils (C6)
- ☐ Stunted or Stresses Plants (D1) **(LRR A)**
- ☐ Other (Explain in Remarks)

Secondary Indicators (2 or more required)

- ☐ Water-stained (B9) **(MLRA 1,2,4A, and 4B)**
- ☐ Drainage Patterns (B10)
- ☐ Dry-season Water Table (C2)
- ☐ Saturation Visible on Aerial Imagery (C9)
- ☐ Geomorphic Position (D2)
- ☐ Shallow Aquitard (D3)
- ☐ Frost-heave Hummocks (D7)
- ☐ FAC-neutral (D5)

Field Observations:

Surface Water Present? Yes ☒ No ☐ Depth (inches): **+2**

Water Table Present? Yes ☒ No ☐ Depth (inches): **0-9**

Saturation Present? Yes ☒ No ☐ Depth (inches): **0-9** (include capillary fringe)

Wetland Hydrology Present?

Yes ☒ No ☐

Describe Recorded Data (stream gauge, monitoring well, aerial photos, previous inspections), if available:

Remarks: Wetland hydrology indicators were observed at this location.

WETLAND DETERMINATION DATA FORM – Western Mountain, Valley Coast Region

Project Site: Miles Sand and Gravel Haul Road	City/County: Skagit County	Sample Date: 12/2/21
Applicant/Owner: Miles Sand and Gravel	State: WA	Sample Point: SP49
Investigator: M. Porter; A. Pederson	Section/Township/Range: 34/36/04	
Landform (hillslope, terrace, etc):	Local Relief (concave, convex, none) :	Subregion: LRR A
Soil Map Unit Name: Skipopa silt loam 0-3% slopes (#124)		NWI Classification:

Are climatic/hydrologic conditions on the site typical of this time of year? Yes ☒ No ☐ (if no, explain in Remarks)

Are Vegetation ☐, Soil ☐, or Hydrology ☐ significantly disturbed? Are "Normal Circumstances" present? Yes ☒ No ☐

Are Vegetation ☐, Soil ☐, or Hydrology ☐ naturally problematic? (If needed, explain any answers in Remarks.)

SUMMARY OF FINDINGS – Attach site map showing sampling point locations, transects, important features, etc.

Hydrophytic Vegetation Present? Yes ☒ No ☐ Hydric Soil Present? Yes ☒ No ☐ Wetland Hydrology Present? Yes ☒ No ☐	**Is the Sampled Area within a Wetland?** **Yes ☒ No ☐**
Remarks: Wetland MM. Positive indicators for all three parameters were observed at this location.	

VEGETATION

Tree Stratum (Plot size: 30 feet)	Absolute % Cover	Indicator Status	Dominant Species?
Alnus rubra	40	FAC	☒
		-	☐
		-	☐
		-	☐
Total Cover:	40		
Sapling/Shrub Stratum (Plot size: 15 feet)			
Rubus spectabilis	25	FAC	☒
Acer circinatum	10	FAC	☒
Ribes lacustre	10	FAC	☒
		-	☐
		-	☐
Total Cover:	45		
Herb Stratum (Plot size: 5 feet)			
Athyrium filix-femina	5	FAC	☒
Tolmiea menziesii	5	FAC	☒
		-	☐
		-	☐
		-	☐
		-	☐
Total Cover:	10		
Woody Vine Stratum (Plot size: 30 feet)			
		-	☐
		-	☐
Total Cover:	0		
% Bare Ground in Herb Stratum: 95			

Dominance Test worksheet Number of Dominant Species that are OBL, FACW, or FAC:	6 (A)
Total number of dominant species across all strata:	6 (AB)
Percent of dominant species that or OBL, FACW, FAC:	100 (A/AB)

Prevalence Index worksheet

OBL species:	x 1=
FACW species:	x 2=
FAC species:	x 3=
FACU species:	x 4=
UPL species:	x 5=
Total: (A)	(B)

Prevalence Index = B/A =

Hydrophytic Vegetation Indicators:

- ☒ Dominance Test is > 50%
- ☐ Prevalence Index is ≤3.0[1]
- ☐ Morphological Adaptations[1] (provide supporting data in Remarks or on a separate sheet)
- ☐ Wetland Non-Vascular Plants[1]
- ☐ Problematic Hydrophytic Vegetation[1]

[1]Indicators of hydric soil and wetland hydrology must be present.

Remarks: The majority of dominant species observed at this location were hydrophytic.

Hydrophytic Vegetation Present?

Yes ☒ No ☐

SOIL

Sample Point: SP49

Profile Description: (Describe to the depth needed to document the indicator or confirm the absence of indicators.)

Depth	Soil Color		Redox Features					
(inches)	Color (moist)	%	Color (moist)	%	Type[1]	Loc[2]	Texture	Remarks
0-4	10YR 3/2	100			-	-	silt loam	
4-10	10YR 4/2	85	10YR 4/4	15	C	M	silt loam	
10-20	10YR 4/2	75	10YR 4/6	15	C	M	clay loam	
			2.5Y 5/2	10	D	M		
					-	-		
					-	-		

[1]Type: C=concentration D=depletion RM=reduced matrix [2]Location: PL=pore lining RC=root channel M=matrix

Hydric Soil Indicators: (applicable to all LRRs unless otherwise noted)

- ☐ Histosol (A1)
- ☐ Histic Epidedon (A2)
- ☐ Black Histic (A3)
- ☐ Hydrogen Sulfide (A4)
- ☒ Depleted Below Dark Surface (A11)
- ☐ Thick Dark Surface (A12)
- ☐ Sandy Mucky Mineral (S1)
- ☐ Sandy Gleyed Matrix (S4)
- ☐ Sandy Redox (S5)
- ☐ Stripped Matrix (S6)
- ☐ Loamy Mucky Mineral (F1) (except MLRA 1)
- ☐ Loamy Gleyed Matrix (F2)
- ☒ Depleted Matrix (F3)
- ☐ Redox Dark Surface (F6)
- ☐ Depleted Dark Surface (F7)
- ☐ Redox Depressions (F8)

Indicators for Problematic Hydric Soils[3]:

- ☐ 2 cm Muck (A10)
- ☐ Red parent material (TF2)
- ☐ Very shallow dark surface (TF12)
- ☐ Other (Explain in Remarks)

[3]Indicators of hydrophytic vegetation and wetland hydrology must be present.

Restrictive Layer (if present):

Type: clay

Depth (inches): 10

Hydric Soil Present? Yes ☒ No ☐

Remarks: Soil at this location met NRCS hydric soil indicators.

HYDROLOGY

Wetland hydrology Indicators:

Primary Indicators (any one indicator is sufficient)

- ☐ Surface Water (A1)
- ☒ High Water Table (A2)
- ☒ Saturation (A3)
- ☐ Water marks (B1)
- ☐ Sediment Deposits (B2)
- ☐ Drift Deposits (B3)
- ☐ Algal Mat or Crust (B4)
- ☐ Iron Deposits (B5)
- ☐ Surface Soil Cracks (B6)
- ☐ Inundation Visible on Aerial Imagery (B7)
- ☐ Sparsely Vegetated Concave Surface (B8)
- ☐ Water-stained Leaves (B9) (**except MLRA 1, 2, 4A and 4B)**
- ☐ Salt Crust (B11)
- ☐ Aquatic Invertebrates (B13)
- ☐ Hydrogen Sulfide Odor (C1)
- ☐ Oxidized Rhizospheres along living roots (C3)
- ☐ Presence of Reduced Iron (C4)
- ☐ Recent Iron Reduction in Tilled Soils (C6)
- ☐ Stunted or Stresses Plants (D1) **(LRR A)**
- ☐ Other (Explain in Remarks)

Secondary Indicators (2 or more required)

- ☒ Water-stained (B9) **(MLRA 1,2,4A, and 4B)**
- ☐ Drainage Patterns (B10)
- ☐ Dry-season Water Table (C2)
- ☐ Saturation Visible on Aerial Imagery (C9)
- ☐ Geomorphic Position (D2)
- ☐ Shallow Aquitard (D3)
- ☐ Frost-heave Hummocks (D7)
- ☐ FAC-neutral (D5)

Field Observations:

Surface Water Present? Yes ☐ No ☒ Depth (inches):

Water Table Present? Yes ☒ No ☐ Depth (inches): **0-10**

Saturation Present? Yes ☒ No ☐ Depth (inches): **0-10** (include capillary fringe)

Wetland Hydrology Present?

Yes ☒ **No** ☐

Describe Recorded Data (stream gauge, monitoring well, aerial photos, previous inspections), if available:

Remarks: Wetland hydrology indicators were observed at this location.

WETLAND DETERMINATION DATA FORM – Western Mountain, Valley Coast Region

Project Site: Miles Sand and Gravel Haul Road	City/County: Skagit County	Sample Date: 12/2/21
Applicant/Owner: Miles Sand and Gravel	State: WA	Sample Point: SP50
Investigator: M. Porter; A. Pederson	Section/Township/Range: 34/36/04	
Landform (hillslope, terrace, etc):	Local Relief (concave, convex, none) :	Subregion: LRR A
Soil Map Unit Name: Skipopa silt loam 0-3% slopes (#124)		NWI Classification:

Are climatic/hydrologic conditions on the site typical of this time of year? Yes ☒ No ☐ (if no, explain in Remarks)

Are Vegetation ☐, Soil ☐, or Hydrology ☐ significantly disturbed? Are "Normal Circumstances" present? Yes ☒ No ☐

Are Vegetation ☐, Soil ☐, or Hydrology ☐ naturally problematic? (If needed, explain any answers in Remarks.)

SUMMARY OF FINDINGS – Attach site map showing sampling point locations, transects, important features, etc.

Hydrophytic Vegetation Present? Yes ☒ No ☐ Hydric Soil Present? Yes ☐ No ☒ Wetland Hydrology Present? Yes ☐ No ☒	**Is the Sampled Area within a Wetland?** **Yes ☐ No ☒**
Remarks: Upland plot adjacent to Wetland MM. Positive indicators for all three parameters were not observed at this location.	

VEGETATION

Tree Stratum (Plot size: 30 feet)	Absolute % Cover	Indicator Status	Dominant Species?
Thuja plicata	40	FAC	☒
Pseudotsuga menziesii	30	FACU	☒
Betula papyrifera	20	FAC	☒
Acer macrophyllum	10	FACU	☐
Total Cover:	100		
Sapling/Shrub Stratum (Plot size: 15 feet)			
Acer circinatum	10	FAC	☒
Rubus spectabilis	5	FAC	☒
		-	☐
		-	☐
		-	☐
Total Cover:	15		
Herb Stratum (Plot size: 5 feet)			
Polystichum munitum	70	FACU	☒
		-	☐
		-	☐
		-	☐
		-	☐
		-	☐
Total Cover:	70		
Woody Vine Stratum (Plot size: 30 feet)			
		-	☐
		-	☐
Total Cover: % Bare Ground in Herb Stratum: 100	0		

Dominance Test worksheet Number of Dominant Species that are OBL, FACW, or FAC:	4 (A)
Total number of dominant species across all strata:	6 (AB)
Percent of dominant species that or OBL, FACW, FAC:	66 (A/AB)

Prevalence Index worksheet	
OBL species:	x 1=
FACW species:	x 2=
FAC species:	x 3=
FACU species:	x 4=
UPL species:	x 5=
Total: (A)	(B)
Prevalence Index = B/A =	

Hydrophytic Vegetation Indicators:

- ☒ Dominance Test is > 50%
- ☐ Prevalence Index is ≤3.0[1]
- ☐ Morphological Adaptations[1] (provide supporting data in Remarks or on a separate sheet)
- ☐ Wetland Non-Vascular Plants[1]
- ☐ Problematic Hydrophytic Vegetation[1]

[1]Indicators of hydric soil and wetland hydrology must be present.

Remarks: The majority of dominant species observed at this location were hydrophytic.	**Hydrophytic Vegetation Present?** **Yes ☒ No ☐**

SOIL

Sample Point: SP50

Profile Description: (Describe to the depth needed to document the indicator or confirm the absence of indicators.)

Depth	Soil Color		Redox Features					
(inches)	Color (moist)	%	Color (moist)	%	Type[1]	Loc[2]	Texture	Remarks
0-2	10YR 2/1	100			-	-	loam	mostly OM
2-6	7.5YR 2.5/2	100			-	-	loam	
6-16	10YR 4/3	98	10YR 4/6	2	C	M	silty clay loam	
					-	-		
					-	-		
					-	-		

[1]Type: C=concentration D=depletion RM=reduced matrix [2]Location: PL=pore lining RC=root channel M=matrix

Hydric Soil Indicators: (applicable to all LRRs unless otherwise noted)

- ☐ Histosol (A1)
- ☐ Histic Epidedon (A2)
- ☐ Black Histic (A3)
- ☐ Hydrogen Sulfide (A4)
- ☐ Depleted Below Dark Surface (A11)
- ☐ Thick Dark Surface (A12)
- ☐ Sandy Mucky Mineral (S1)
- ☐ Sandy Gleyed Matrix (S4)
- ☐ Sandy Redox (S5)
- ☐ Stripped Matrix (S6)
- ☐ Loamy Mucky Mineral (F1) (except MLRA 1)
- ☐ Loamy Gleyed Matrix (F2)
- ☐ Depleted Matrix (F3)
- ☐ Redox Dark Surface (F6)
- ☐ Depleted Dark Surface (F7)
- ☐ Redox Depressions (F8)

Indicators for Problematic Hydric Soils[3]:

- ☐ 2 cm Muck (A10)
- ☐ Red parent material (TF2)
- ☐ Very shallow dark surface (TF12)
- ☐ Other (Explain in Remarks)

[3]Indicators of hydrophytic vegetation and wetland hydrology must be present.

Restrictive Layer (if present):

Type:

Depth (inches):

Hydric Soil Present? Yes ☐ No ☒

Remarks: Soil at this location did not meet NRCS hydric soil indicators.

HYDROLOGY

Wetland hydrology Indicators:

Primary Indicators (any one indicator is sufficient)

- ☐ Surface Water (A1)
- ☐ High Water Table (A2)
- ☐ Saturation (A3)
- ☐ Water marks (B1)
- ☐ Sediment Deposits (B2)
- ☐ Drift Deposits (B3)
- ☐ Algal Mat or Crust (B4)
- ☐ Iron Deposits (B5)
- ☐ Surface Soil Cracks (B6)
- ☐ Inundation Visible on Aerial Imagery (B7)
- ☐ Sparsely Vegetated Concave Surface (B8)
- ☐ Water-stained Leaves (B9) (**except MLRA 1, 2, 4A and 4B)**
- ☐ Salt Crust (B11)
- ☐ Aquatic Invertebrates (B13)
- ☐ Hydrogen Sulfide Odor (C1)
- ☐ Oxidized Rhizospheres along living roots (C3)
- ☐ Presence of Reduced Iron (C4)
- ☐ Recent Iron Reduction in Tilled Soils (C6)
- ☐ Stunted or Stresses Plants (D1) **(LRR A)**
- ☐ Other (Explain in Remarks)

Secondary Indicators (2 or more required)

- ☐ Water-stained (B9) **(MLRA 1,2,4A, and 4B)**
- ☐ Drainage Patterns (B10)
- ☐ Dry-season Water Table (C2)
- ☐ Saturation Visible on Aerial Imagery (C9)
- ☐ Geomorphic Position (D2)
- ☐ Shallow Aquitard (D3)
- ☐ Frost-heave Hummocks (D7)
- ☐ FAC-neutral (D5)

Field Observations:

Surface Water Present? Yes ☐ No ☒ Depth (inches):

Water Table Present? Yes ☐ No ☒ Depth (inches):

Saturation Present? Yes ☐ No ☒ Depth (inches): (include capillary fringe)

Wetland Hydrology Present?

Yes ☐ No ☒

Describe Recorded Data (stream gauge, monitoring well, aerial photos, previous inspections), if available:

Remarks: Wetland hydrology indicators were not observed at this location.

WETLAND DETERMINATION DATA FORM – Western Mountain, Valley Coast Region

Project Site: Miles Sand and Gravel Haul Road	City/County: Skagit County	Sample Date: 12/2/21
Applicant/Owner: Miles Sand and Gravel	State: WA	Sample Point: SP51
Investigator: M. Porter; A. Pederson	Section/Township/Range: 34/36/04	
Landform (hillslope, terrace, etc):	Local Relief (concave, convex, none) :	Subregion: LRR A
Soil Map Unit Name: Skipopa silt loam 0-3% slopes (#124)		NWI Classification:

Are climatic/hydrologic conditions on the site typical of this time of year? Yes ☒ No ☐ (if no, explain in Remarks)

Are Vegetation ☐, Soil ☐, or Hydrology ☐ significantly disturbed? Are "Normal Circumstances" present? Yes ☒ No ☐

Are Vegetation ☐, Soil ☐, or Hydrology ☐ naturally problematic? (If needed, explain any answers in Remarks.)

SUMMARY OF FINDINGS – Attach site map showing sampling point locations, transects, important features, etc.

Hydrophytic Vegetation Present? Yes ☒ No ☐ Hydric Soil Present? Yes ☒ No ☐ Wetland Hydrology Present? Yes ☒ No ☐	**Is the Sampled Area within a Wetland?** **Yes ☒ No ☐**
Remarks: Wetland B. Positive indicators for all three parameters were observed at this location.	

VEGETATION

Tree Stratum (Plot size: 30 feet)	Absolute % Cover	Indicator Status	Dominant Species?
Alnus rubra	40	FAC	☒
		-	☐
		-	☐
		-	☐
Total Cover:	40		
Sapling/Shrub Stratum (Plot size: 15 feet)			
Rubus spectabilis	60	FAC	☒
Thuja plicata	25	FAC	☒
Lonicera involucrata	10	FAC	☐
		-	☐
		-	☐
Total Cover:	95		
Herb Stratum (Plot size: 5 feet)			
Athyrium filix-femina	15	FAC	☒
		-	☐
		-	☐
		-	☐
		-	☐
		-	☐
Total Cover:	15		
Woody Vine Stratum (Plot size: 30 feet)			
Rubus armeniacus	20	FAC	☒
		-	☐
Total Cover:	20		
% Bare Ground in Herb Stratum: 100			

Dominance Test worksheet Number of Dominant Species that are OBL, FACW, or FAC:	5 (A)
Total number of dominant species across all strata:	5 (AB)
Percent of dominant species that or OBL, FACW, FAC:	100 (A/AB)

Prevalence Index worksheet

OBL species:	x 1=
FACW species:	x 2=
FAC species:	x 3=
FACU species:	x 4=
UPL species:	x 5=
Total: (A)	(B)

Prevalence Index = B/A =

Hydrophytic Vegetation Indicators:

- ☒ Dominance Test is > 50%
- ☐ Prevalence Index is ≤3.0[1]
- ☐ Morphological Adaptations[1] (provide supporting data in Remarks or on a separate sheet)
- ☐ Wetland Non-Vascular Plants[1]
- ☐ Problematic Hydrophytic Vegetation[1]

[1]Indicators of hydric soil and wetland hydrology must be present.

Remarks: The majority of dominant species observed at this location were hydrophytic.

Hydrophytic Vegetation Present?

Yes ☒ No ☐

SOIL

Sample Point: SP51

Profile Description: (Describe to the depth needed to document the indicator or confirm the absence of indicators.)

Depth	Soil Color		Redox Features					
(inches)	Color (moist)	%	Color (moist)	%	Type[1]	Loc[2]	Texture	Remarks
0-3	10YR 2/1	100			-	-	silt loam	>50% OM
3-8	10YR 3/2	100			-	-	silt loam	
8-18	2.5Y 4/2	10	2.5Y 5/1	60	D	M	clay loam	
			10YR 4/2	30	C	M		
					-	-		
					-	-		

[1]Type: C=concentration D=depletion RM=reduced matrix [2]Location: PL=pore lining RC=root channel M=matrix

Hydric Soil Indicators: (applicable to all LRRs unless otherwise noted)

- ☐ Histosol (A1)
- ☐ Histic Epidedon (A2)
- ☐ Black Histic (A3)
- ☐ Hydrogen Sulfide (A4)
- ☒ Depleted Below Dark Surface (A11)
- ☐ Thick Dark Surface (A12)
- ☐ Sandy Mucky Mineral (S1)
- ☐ Sandy Gleyed Matrix (S4)
- ☐ Sandy Redox (S5)
- ☐ Stripped Matrix (S6)
- ☐ Loamy Mucky Mineral (F1) (except MLRA 1)
- ☐ Loamy Gleyed Matrix (F2)
- ☒ Depleted Matrix (F3)
- ☐ Redox Dark Surface (F6)
- ☐ Depleted Dark Surface (F7)
- ☐ Redox Depressions (F8)

Indicators for Problematic Hydric Soils[3]:

- ☐ 2 cm Muck (A10)
- ☐ Red parent material (TF2)
- ☐ Very shallow dark surface (TF12)
- ☐ Other (Explain in Remarks)

[3]Indicators of hydrophytic vegetation and wetland hydrology must be present.

Restrictive Layer (if present):

Type:

Depth (inches):

Hydric Soil Present? Yes ☒ No ☐

Remarks: Soil at this location met NRCS hydric soil indicators.

HYDROLOGY

Wetland hydrology Indicators:

Primary Indicators (any one indicator is sufficient)

- ☒ Surface Water (A1)
- ☒ High Water Table (A2)
- ☒ Saturation (A3)
- ☐ Water marks (B1)
- ☐ Sediment Deposits (B2)
- ☐ Drift Deposits (B3)
- ☐ Algal Mat or Crust (B4)
- ☐ Iron Deposits (B5)
- ☐ Surface Soil Cracks (B6)
- ☐ Inundation Visible on Aerial Imagery (B7)
- ☐ Sparsely Vegetated Concave Surface (B8)
- ☐ Water-stained Leaves (B9) (**except MLRA 1, 2, 4A and 4B)**
- ☐ Salt Crust (B11)
- ☐ Aquatic Invertebrates (B13)
- ☐ Hydrogen Sulfide Odor (C1)
- ☐ Oxidized Rhizospheres along living roots (C3)
- ☐ Presence of Reduced Iron (C4)
- ☐ Recent Iron Reduction in Tilled Soils (C6)
- ☐ Stunted or Stresses Plants (D1) **(LRR A)**
- ☐ Other (Explain in Remarks)

Secondary Indicators (2 or more required)

- ☐ Water-stained (B9) **(MLRA 1,2,4A, and 4B)**
- ☐ Drainage Patterns (B10)
- ☐ Dry-season Water Table (C2)
- ☐ Saturation Visible on Aerial Imagery (C9)
- ☐ Geomorphic Position (D2)
- ☐ Shallow Aquitard (D3)
- ☐ Frost-heave Hummocks (D7)
- ☐ FAC-neutral (D5)

Field Observations:

Surface Water Present? Yes ☒ No ☐ Depth (inches): **+2**

Water Table Present? Yes ☒ No ☐ Depth (inches): **0**

Saturation Present? Yes ☒ No ☐ Depth (inches): **0** (include capillary fringe)

Wetland Hydrology Present?

Yes ☒ No ☐

Describe Recorded Data (stream gauge, monitoring well, aerial photos, previous inspections), if available:

Remarks: Wetland hydrology indicators were observed at this location.

WETLAND DETERMINATION DATA FORM – Western Mountain, Valley Coast Region

Project Site: Miles Sand and Gravel Haul Road	City/County: Skagit County	Sample Date: 11/29/2021
Applicant/Owner: Miles Sand and Gravel	State: WA	Sample Point: SP 52
Investigator: M. Porter, A. Pederson	Section/Township/Range: 34/36/04	
Landform (hillslope, terrace, etc):	Local Relief (concave, convex, none) :	Subregion: LRR A
Soil Map Unit Name: Sehome loam (#120)		NWI Classification:

Are climatic/hydrologic conditions on the site typical of this time of year? Yes ☒ No ☐ (if no, explain in Remarks)

Are Vegetation ☐, Soil ☒, or Hydrology ☐ significantly disturbed? Are "Normal Circumstances" present? Yes ☒ No ☐

Are Vegetation ☐, Soil ☐, or Hydrology ☐ naturally problematic? (If needed, explain any answers in Remarks.)

SUMMARY OF FINDINGS – Attach site map showing sampling point locations, transects, important features, etc.

Hydrophytic Vegetation Present? Yes ☒ No ☐ Hydric Soil Present? Yes ☐ No ☐ Wetland Hydrology Present? Yes ☐ No ☒	**Is the Sampled Area within a Wetland?** **Yes ☐ No ☒**
Remarks: Upland on fill pile. Soil disturbed. Positive indicators for all three parameters were not observed at this location. Wetland determination made based on lack of hydrology or hydrology indicators.	

VEGETATION

Tree Stratum (Plot size: 30 feet)	Absolute % Cover	Indicator Status	Dominant Species?
		-	☐
		-	☐
		-	☐
		-	☐
Total Cover:	0		
Sapling/Shrub Stratum (Plot size: 15 feet)			
		-	☐
		-	☐
		-	☐
		-	☐
		-	☐
Total Cover:	0		
Herb Stratum (Plot size: 5 feet)			
Juncus effusus	50	FACW	☒
Ranunculus repens	40	FAC	☒
Agrostis sp.	25	FAC	☐
Geranium molle	10	NI	☐
Holcus lanatus	5	FAC	☐
Trifolium repens	5	FAC	☐
Total Cover:	135		
Woody Vine Stratum (Plot size: 30 feet)			
Rubus armeniacus	5	FAC	☒
		-	☐
		-	☐
Total Cover:	5		
% Bare Ground in Herb Stratum: 0			

Dominance Test worksheet Number of Dominant Species that are OBL, FACW, or FAC:	3 (A)
Total number of dominant species across all strata:	3 (AB)
Percent of dominant species that or OBL, FACW, FAC:	100 (A/AB)

Prevalence Index worksheet	
OBL species:	x 1=
FACW species:	x 2=
FAC species:	x 3=
FACU species:	x 4=
UPL species:	x 5=
Total: (A)	(B)
Prevalence Index = B/A =	

Hydrophytic Vegetation Indicators:

- ☒ Dominance Test is > 50%
- ☐ Prevalence Index is ≤3.0[1]
- ☐ Morphological Adaptations[1] (provide supporting data in Remarks or on a separate sheet)
- ☐ Wetland Non-Vascular Plants[1]
- ☐ Problematic Hydrophytic Vegetation[1]

[1]Indicators of hydric soil and wetland hydrology must be present.

Remarks: The majority of dominant species observed at this location were hydrophytic.

Hydrophytic Vegetation Present?

Yes ☒ No ☐

SOIL

Sample Point: SP52

Profile Description: (Describe to the depth needed to document the indicator or confirm the absence of indicators.)

Depth	Soil Color		Redox Features					
(inches)	Color (moist)	%	Color (moist)	%	Type[1]	Loc[2]	Texture	Remarks
					-	-	clay loam	mixed with gravel
					-	-		
					-	-		
					-	-		
					-	-		
					-	-		
					-	-		
					-	-		

[1]Type: C=concentration D=depletion RM=reduced matrix [2]Location: PL=pore lining RC=root channel M=matrix

Hydric Soil Indicators: (applicable to all LRRs unless otherwise noted)

- ☐ Histosol (A1)
- ☐ Histic Epidedon (A2)
- ☐ Black Histic (A3)
- ☐ Hydrogen Sulfide (A4)
- ☐ Depleted Below Dark Surface (A11)
- ☐ Thick Dark Surface (A12)
- ☐ Sandy Mucky Mineral (S1)
- ☐ Sandy Gleyed Matrix (S4)
- ☐ Sandy Redox (S5)
- ☐ Stripped Matrix (S6)
- ☐ Loamy Mucky Mineral (F1) (except MLRA 1)
- ☐ Loamy Gleyed Matrix (F2)
- ☐ Depleted Matrix (F3)
- ☐ Redox Dark Surface (F6)
- ☐ Depleted Dark Surface (F7)
- ☐ Redox Depressions (F8)

Indicators for Problematic Hydric Soils[3]:

- ☐ 2 cm Muck (A10)
- ☐ Red parent material (TF2)
- ☐ Very shallow dark surface (TF12)
- ☐ Other (Explain in Remarks)

[3]Indicators of hydrophytic vegetation and wetland hydrology must be present.

Restrictive Layer (if present):

Type:

Depth (inches):

Hydric Soil Present? Yes ☐ No ☐

Remarks: Soil at this location was disturbed and appear to be fill. Soil was depleted with concentrated mixed with gravel.

HYDROLOGY

Wetland hydrology Indicators:

Primary Indicators (any one indicator is sufficient)

- ☐ Surface Water (A1)
- ☐ High Water Table (A2)
- ☐ Saturation (A3)
- ☐ Water marks (B1)
- ☐ Sediment Deposits (B2)
- ☐ Drift Deposits (B3)
- ☐ Algal Mat or Crust (B4)
- ☐ Iron Deposits (B5)
- ☐ Surface Soil Cracks (B6)
- ☐ Inundation Visible on Aerial Imagery (B7)
- ☐ Sparsely Vegetated Concave Surface (B8)
- ☐ Water-stained Leaves (B9) (**except MLRA 1, 2, 4A and 4B)**
- ☐ Salt Crust (B11)
- ☐ Aquatic Invertebrates (B13)
- ☐ Hydrogen Sulfide Odor (C1)
- ☐ Oxidized Rhizospheres along living roots (C3)
- ☐ Presence of Reduced Iron (C4)
- ☐ Recent Iron Reduction in Tilled Soils (C6)
- ☐ Stunted or Stresses Plants (D1) **(LRR A)**
- ☐ Other (Explain in Remarks)

Secondary Indicators (2 or more required)

- ☐ Water-stained (B9) **(MLRA 1,2,4A, and 4B)**
- ☐ Drainage Patterns (B10)
- ☐ Dry-season Water Table (C2)
- ☐ Saturation Visible on Aerial Imagery (C9)
- ☐ Geomorphic Position (D2)
- ☐ Shallow Aquitard (D3)
- ☐ Frost-heave Hummocks (D7)
- ☐ FAC-neutral (D5)

Field Observations:

Surface Water Present? Yes ☐ No ☒ Depth (inches):

Water Table Present? Yes ☐ No ☒ Depth (inches):

Saturation Present? Yes ☐ No ☒ Depth (inches): (include capillary fringe)

Wetland Hydrology Present?

Yes ☐ No ☒

Describe Recorded Data (stream gauge, monitoring well, aerial photos, previous inspections), if available:

Remarks: Wetland hydrology indicators not observed.

WETLAND DETERMINATION DATA FORM – Western Mountain, Valley Coast Region

Project Site: Miles Sand and Gravel Haul Road	City/County: Skagit County	Sample Date: 12/2/21
Applicant/Owner: Miles Sand and Gravel	State: WA	Sample Point: SP53
Investigator: M. Porter; A. Pederson	Section/Township/Range: 34/36/04	
Landform (hillslope, terrace, etc):	Local Relief (concave, convex, none) :	Subregion: LRR A
Soil Map Unit Name: Skipopa silt loam 0-3% slopes (#124)		NWI Classification:

Are climatic/hydrologic conditions on the site typical of this time of year? Yes ☒ No ☐ (if no, explain in Remarks)

Are Vegetation ☐, Soil ☐, or Hydrology ☐ significantly disturbed? Are "Normal Circumstances" present? Yes ☒ No ☐

Are Vegetation ☐, Soil ☐, or Hydrology ☐ naturally problematic? (If needed, explain any answers in Remarks.)

SUMMARY OF FINDINGS – Attach site map showing sampling point locations, transects, important features, etc.

Hydrophytic Vegetation Present? Yes ☐ No ☒ Hydric Soil Present? Yes ☐ No ☒ Wetland Hydrology Present? Yes ☐ No ☒	**Is the Sampled Area within a Wetland?** **Yes ☐ No ☒**
Remarks: Upland plot adjacent to Wetland BB. Positive indicators for all three parameters were not observed at this location.	

VEGETATION

Tree Stratum (Plot size: 30 feet)	Absolute % Cover	Indicator Status	Dominant Species?
Acer macrophyllum	30	FACU	☒
		-	☐
		-	☐
		-	☐
Total Cover:	30		
Sapling/Shrub Stratum (Plot size: 15 feet)			
Acer macrophyllum	25	FACU	☒
		-	☐
		-	☐
		-	☐
		-	☐
Total Cover:	25		
Herb Stratum (Plot size: 5 feet)			
Rubus ursinus	30	FACU	☒
Polystichum munitum	10	FACU	☒
		-	☐
		-	☐
		-	☐
		-	☐
Total Cover:	40		
Woody Vine Stratum (Plot size: 30 feet)			
Rubus armeniacus	10	FAC	☒
		-	☐
Total Cover:	10		
% Bare Ground in Herb Stratum: 30			

Dominance Test worksheet Number of Dominant Species that are OBL, FACW, or FAC:	1 (A)
Total number of dominant species across all strata:	5 (AB)
Percent of dominant species that or OBL, FACW, FAC:	20 (A/AB)

Prevalence Index worksheet	
OBL species:	x 1=
FACW species:	x 2=
FAC species:	x 3=
FACU species:	x 4=
UPL species:	x 5=
Total: (A)	(B)
Prevalence Index = B/A =	

Hydrophytic Vegetation Indicators:

- ☐ Dominance Test is > 50%
- ☐ Prevalence Index is ≤3.0[1]
- ☐ Morphological Adaptations[1] (provide supporting data in Remarks or on a separate sheet)
- ☐ Wetland Non-Vascular Plants[1]
- ☐ Problematic Hydrophytic Vegetation[1]

[1]Indicators of hydric soil and wetland hydrology must be present.

Remarks: The majority of dominant species observed at this location were hydrophytic.

Hydrophytic Vegetation Present?

Yes ☐ No ☒

SOIL

Sample Point: SP53

Profile Description: (Describe to the depth needed to document the indicator or confirm the absence of indicators.)

Depth	Soil Color		Redox Features					
(inches)	Color (moist)	%	Color (moist)	%	Type[1]	Loc[2]	Texture	Remarks
0-4	10YR 3/2	100			-	-	loam	
4-16	10YR 3/6	100			-	-	loam	
					-	-		
					-	-		
					-	-		
					-	-		

[1]Type: C=concentration D=depletion RM=reduced matrix [2]Location: PL=pore lining RC=root channel M=matrix

Hydric Soil Indicators: (applicable to all LRRs unless otherwise noted)

- ☐ Histosol (A1)
- ☐ Histic Epidedon (A2)
- ☐ Black Histic (A3)
- ☐ Hydrogen Sulfide (A4)
- ☐ Depleted Below Dark Surface (A11)
- ☐ Thick Dark Surface (A12)
- ☐ Sandy Mucky Mineral (S1)
- ☐ Sandy Gleyed Matrix (S4)
- ☐ Sandy Redox (S5)
- ☐ Stripped Matrix (S6)
- ☐ Loamy Mucky Mineral (F1) (except MLRA 1)
- ☐ Loamy Gleyed Matrix (F2)
- ☐ Depleted Matrix (F3)
- ☐ Redox Dark Surface (F6)
- ☐ Depleted Dark Surface (F7)
- ☐ Redox Depressions (F8)

Indicators for Problematic Hydric Soils[3]:

- ☐ 2 cm Muck (A10)
- ☐ Red parent material (TF2)
- ☐ Very shallow dark surface (TF12)
- ☐ Other (Explain in Remarks)

[3]Indicators of hydrophytic vegetation and wetland hydrology must be present.

Restrictive Layer (if present):

Type:

Depth (inches):

Hydric Soil Present? Yes ☐ No ☒

Remarks: Soil at this location did not meet NRCS hydric soil indicators.

HYDROLOGY

Wetland hydrology Indicators:

Primary Indicators (any one indicator is sufficient)

- ☐ Surface Water (A1)
- ☐ High Water Table (A2)
- ☐ Saturation (A3)
- ☐ Water marks (B1)
- ☐ Sediment Deposits (B2)
- ☐ Drift Deposits (B3)
- ☐ Algal Mat or Crust (B4)
- ☐ Iron Deposits (B5)
- ☐ Surface Soil Cracks (B6)
- ☐ Inundation Visible on Aerial Imagery (B7)
- ☐ Sparsely Vegetated Concave Surface (B8)
- ☐ Water-stained Leaves (B9) (**except MLRA 1, 2, 4A and 4B)**
- ☐ Salt Crust (B11)
- ☐ Aquatic Invertebrates (B13)
- ☐ Hydrogen Sulfide Odor (C1)
- ☐ Oxidized Rhizospheres along living roots (C3)
- ☐ Presence of Reduced Iron (C4)
- ☐ Recent Iron Reduction in Tilled Soils (C6)
- ☐ Stunted or Stresses Plants (D1) **(LRR A)**
- ☐ Other (Explain in Remarks)

Secondary Indicators (2 or more required)

- ☐ Water-stained (B9) **(MLRA 1,2,4A, and 4B)**
- ☐ Drainage Patterns (B10)
- ☐ Dry-season Water Table (C2)
- ☐ Saturation Visible on Aerial Imagery (C9)
- ☐ Geomorphic Position (D2)
- ☐ Shallow Aquitard (D3)
- ☐ Frost-heave Hummocks (D7)
- ☐ FAC-neutral (D5)

Field Observations:

Surface Water Present? Yes ☐ No ☒ Depth (inches):

Water Table Present? Yes ☐ No ☒ Depth (inches):

Saturation Present? Yes ☐ No ☒ Depth (inches): (include capillary fringe)

Wetland Hydrology Present?

Yes ☐ No ☒

Describe Recorded Data (stream gauge, monitoring well, aerial photos, previous inspections), if available:

Remarks: Wetland hydrology indicators were not observed at this location.

WETLAND DETERMINATION DATA FORM – Western Mountain, Valley Coast Region

Project Site: Miles Sand and Gravel Haul Road	City/County: Skagit County	Sample Date: 12/2/21
Applicant/Owner: Miles Sand and Gravel	State: WA	Sample Point: SP54
Investigator: M. Porter; A. Pederson	Section/Township/Range: 34/36/04	
Landform (hillslope, terrace, etc):	Local Relief (concave, convex, none) :	Subregion: LRR A
Soil Map Unit Name: Sehome loam 8-15% slopes (#120)		NWI Classification:

Are climatic/hydrologic conditions on the site typical of this time of year? Yes ☒ No ☐ (if no, explain in Remarks)

Are Vegetation ☐, Soil ☐, or Hydrology ☐ significantly disturbed? Are "Normal Circumstances" present? Yes ☒ No ☐

Are Vegetation ☐, Soil ☐, or Hydrology ☐ naturally problematic? (If needed, explain any answers in Remarks.)

SUMMARY OF FINDINGS – Attach site map showing sampling point locations, transects, important features, etc.

Hydrophytic Vegetation Present? Yes ☒ No ☐ Hydric Soil Present? Yes ☐ No ☒ Wetland Hydrology Present? Yes ☒ No ☐	**Is the Sampled Area within a Wetland?** **Yes ☒ No ☐**
Remarks: Wetland BB. Positive indicators for vegetation and soil were observed, but soils were not hydric (reduced but lacked concentrations). Wetland BB was delineated based on hydrology and best professional judgement. This area was recently disturbed/ logged and changes in hydrology may have resulted.	

VEGETATION

Tree Stratum (Plot size: 30 feet)	Absolute % Cover	Indicator Status	Dominant Species?
		-	☐
		-	☐
		-	☐
		-	☐
Total Cover:	0		
Sapling/Shrub Stratum (Plot size: 15 feet)			
Spiraea douglasii	10	FACW	☒
Alnus rubra	2	FAC	☐
		-	☐
		-	☐
		-	☐
Total Cover:	12		
Herb Stratum (Plot size: 5 feet)			
Phalaris arundinacea	100	FACW	☒
		-	☐
		-	☐
		-	☐
		-	☐
		-	☐
Total Cover:	100		
Woody Vine Stratum (Plot size: 30 feet)			
		-	☐
		-	☐
Total Cover:	0		
% Bare Ground in Herb Stratum: 0			

Dominance Test worksheet Number of Dominant Species that are OBL, FACW, or FAC:	2 (A)
Total number of dominant species across all strata:	2 (AB)
Percent of dominant species that or OBL, FACW, FAC:	100 (A/AB)

Prevalence Index worksheet	
OBL species:	x 1=
FACW species:	x 2=
FAC species:	x 3=
FACU species:	x 4=
UPL species:	x 5=
Total: (A)	(B)
Prevalence Index = B/A =	

Hydrophytic Vegetation Indicators:

- ☒ Dominance Test is > 50%
- ☐ Prevalence Index is ≤3.0[1]
- ☐ Morphological Adaptations[1] (provide supporting data in Remarks or on a separate sheet)
- ☐ Wetland Non-Vascular Plants[1]
- ☐ Problematic Hydrophytic Vegetation[1]

[1]Indicators of hydric soil and wetland hydrology must be present.

Remarks: The majority of dominant species observed at this location were hydrophytic.	**Hydrophytic Vegetation Present?** **Yes ☒ No ☐**

SOIL

Sample Point: SP54

Profile Description: (Describe to the depth needed to document the indicator or confirm the absence of indicators.)

Depth	Soil Color		Redox Features					
(inches)	Color (moist)	%	Color (moist)	%	Type[1]	Loc[2]	Texture	Remarks
0-20	10YR 3/1	100			-	-	silt loam	
					-	-		
					-	-		
					-	-		
					-	-		
					-	-		

[1]Type: C=concentration D=depletion RM=reduced matrix [2]Location: PL=pore lining RC=root channel M=matrix

Hydric Soil Indicators: (applicable to all LRRs unless otherwise noted)

- ☐ Histosol (A1)
- ☐ Histic Epidedon (A2)
- ☐ Black Histic (A3)
- ☐ Hydrogen Sulfide (A4)
- ☐ Depleted Below Dark Surface (A11)
- ☐ Thick Dark Surface (A12)
- ☐ Sandy Mucky Mineral (S1)
- ☐ Sandy Gleyed Matrix (S4)
- ☐ Sandy Redox (S5)
- ☐ Stripped Matrix (S6)
- ☐ Loamy Mucky Mineral (F1) (except MLRA 1)
- ☐ Loamy Gleyed Matrix (F2)
- ☐ Depleted Matrix (F3)
- ☐ Redox Dark Surface (F6)
- ☐ Depleted Dark Surface (F7)
- ☐ Redox Depressions (F8)

Indicators for Problematic Hydric Soils[3]:

- ☐ 2 cm Muck (A10)
- ☐ Red parent material (TF2)
- ☐ Very shallow dark surface (TF12)
- ☐ Other (Explain in Remarks)

[3]Indicators of hydrophytic vegetation and wetland hydrology must be present.

Restrictive Layer (if present):

Type:

Depth (inches):

Hydric Soil Present? Yes ☐ No ☒

Remarks: Soil at this location did not meet NRCS hydric soil indicators. Soil was reduced but no concentrations were observed.

HYDROLOGY

Wetland hydrology Indicators:

Primary Indicators (any one indicator is sufficient)

- ☐ Surface Water (A1)
- ☒ High Water Table (A2)
- ☒ Saturation (A3)
- ☐ Water marks (B1)
- ☐ Sediment Deposits (B2)
- ☐ Drift Deposits (B3)
- ☐ Algal Mat or Crust (B4)
- ☐ Iron Deposits (B5)
- ☐ Surface Soil Cracks (B6)
- ☐ Inundation Visible on Aerial Imagery (B7)
- ☐ Sparsely Vegetated Concave Surface (B8)
- ☐ Water-stained Leaves (B9) **(except MLRA 1, 2, 4A and 4B)**
- ☐ Salt Crust (B11)
- ☐ Aquatic Invertebrates (B13)
- ☐ Hydrogen Sulfide Odor (C1)
- ☐ Oxidized Rhizospheres along living roots (C3)
- ☐ Presence of Reduced Iron (C4)
- ☐ Recent Iron Reduction in Tilled Soils (C6)
- ☐ Stunted or Stresses Plants (D1) **(LRR A)**
- ☐ Other (Explain in Remarks)

Secondary Indicators (2 or more required)

- ☐ Water-stained (B9) **(MLRA 1,2,4A, and 4B)**
- ☐ Drainage Patterns (B10)
- ☐ Dry-season Water Table (C2)
- ☐ Saturation Visible on Aerial Imagery (C9)
- ☒ Geomorphic Position (D2)
- ☐ Shallow Aquitard (D3)
- ☐ Frost-heave Hummocks (D7)
- ☒ FAC-neutral (D5)

Field Observations:

Surface Water Present? Yes ☐ No ☒ Depth (inches):

Water Table Present? Yes ☒ No ☐ Depth (inches): **0**

Saturation Present? Yes ☒ No ☐ Depth (inches): **0** (include capillary fringe)

Wetland Hydrology Present?

Yes ☒ No ☐

Describe Recorded Data (stream gauge, monitoring well, aerial photos, previous inspections), if available:

Remarks: Wetland hydrology indicators were observed at this location.

APPENDIX E: WDOE RATING FORMS

Wetland name or number Wetland A

RATING SUMMARY – Western Washington

Name of wetland (or ID #): Wetland A Date of site visit: 11/2/21

Rated by M. Porter; A. Pederson Trained by Ecology? X Yes ___No Date of training 2014

HGM Class used for rating Depressional Wetland has multiple HGM classes? ___Y X N

NOTE: **Form is not complete without the figures requested** *(figures can be combined).*

Source of base aerial photo/map Skagit County 2021

OVERALL WETLAND CATEGORY IV (based on functions X or special characteristics___)

1. Category of wetland based on FUNCTIONS

_____**Category I** – Total score = 23 - 27

_____**Category II** – Total score = 20 - 22

_____**Category III** – Total score = 16 - 19

__X__**Category IV** – Total score = 9 - 15

FUNCTION	Improving Water Quality	Hydrologic	Habitat	
	Circle the appropriate ratings			
Site Potential	H○ M⊙ L○	H○ M○ L⊙	H○ M○ L⊙	
Landscape Potential	H○ M○ L⊙	H○ M○ L⊙	H⊙ M○ L○	
Value	H⊙ M○ L○	H○ M○ L⊙	H○ M⊙ L○	**TOTAL**
Score Based on Ratings	6	3	6	15

Score for each function based on three ratings *(order of ratings is not important)*

9 = H,H,H
8 = H,H,M
7 = H,H,L
7 = H,M,M
6 = H,M,L
6 = M,M,M
5 = H,L,L
5 = M,M,L
4 = M,L,L
3 = L,L,L

2. Category based on SPECIAL CHARACTERISTICS of wetland

CHARACTERISTIC	CATEGORY	
Estuarine	I II	
Wetland of High Conservation Value	I	
Bog	I	
Mature Forest	I	
Old Growth Forest	I	
Coastal Lagoon	I II	
Interdunal	I II III IV	
None of the above	☒	

Maps and figures required to answer questions correctly for Western Washington

Depressional Wetlands

Map of:	To answer questions:	Figure #
Cowardin plant classes	D 1.3, H 1.1, H 1.4	A
Hydroperiods	D 1.4, H 1.2	B
Location of outlet (*can be added to map of hydroperiods)*	D 1.1, D 4.1	B
Boundary of area within 150 ft of the wetland *(can be added to another figure)*	D 2.2, D 5.2	A
Map of the contributing basin	D 4.3, D 5.3	B
1 km Polygon: Area that extends 1 km from entire wetland edge - including polygons for accessible habitat and undisturbed habitat	H 2.1, H 2.2, H 2.3	C
Screen capture of map of 303(d) listed waters in basin (from Ecology website)	D 3.1, D 3.2	D
Screen capture of list of TMDLs for WRIA in which unit is found (from web)	D 3.3	D

Riverine Wetlands

Map of:	To answer questions:	Figure #
Cowardin plant classes	H 1.1, H 1.4	
Hydroperiods	H 1.2	
Ponded depressions	R 1.1	
Boundary of area within 150 ft of the wetland *(can be added to another figure)*	R 2.4	
Plant cover of trees, shrubs, and herbaceous plants	R 1.2, R 4.2	
Width of unit vs. width of stream *(can be added to another figure)*	R 4.1	
Map of the contributing basin	R 2.2, R 2.3, R 5.2	
1 km Polygon: Area that extends 1 km from entire wetland edge - including polygons for accessible habitat and undisturbed habitat	H 2.1, H 2.2, H 2.3	
Screen capture of map of 303(d) listed waters in basin (from Ecology website)	R 3.1	
Screen capture of list of TMDLs for WRIA in which unit is found (from web)	R 3.2, R 3.3	

Lake Fringe Wetlands

Map of:	To answer questions:	Figure #
Cowardin plant classes	L 1.1, L 4.1, H 1.1, H 1.4	
Plant cover of trees, shrubs, and herbaceous plants	L 1.2	
Boundary of area within 150 ft of the wetland *(can be added to another figure)*	L 2.2	
1 km Polygon: Area that extends 1 km from entire wetland edge - including polygons for accessible habitat and undisturbed habitat	H 2.1, H 2.2, H 2.3	
Screen capture of map of 303(d) listed waters in basin (from Ecology website)	L 3.1, L 3.2	
Screen capture of list of TMDLs for WRIA in which unit is found (from web)	L 3.3	

Slope Wetlands

Map of:	To answer questions:	Figure #
Cowardin plant classes	H 1.1, H 1.4	
Hydroperiods	H 1.2	
Plant cover of **dense** trees, shrubs, and herbaceous plants	S 1.3	
Plant cover of **dense, rigid** trees, shrubs, and herbaceous plants *(can be added to figure above)*	S 4.1	
Boundary of 150 ft buffer (can be added to another figure)	S 2.1, S 5.1	
1 km Polygon: Area that extends 1 km from entire wetland edge - including polygons for accessible habitat and undisturbed habitat	H 2.1, H 2.2, H 2.3	
Screen capture of map of 303(d) listed waters in basin (from Ecology website)	S 3.1, S 3.2	
Screen capture of list of TMDLs for WRIA in which unit is found (from web)	S 3.3	

Wetland name or number Wetland A

HGM Classification of Wetlands in Western Washington

For questions 1-7, the criteria described must apply to the entire unit being rated.

If the hydrologic criteria listed in each question do not apply to the entire unit being rated, you probably have a unit with multiple HGM classes. In this case, identify which hydrologic criteria in questions 1-7 apply, and go to Question 8.

1. Are the water levels in the entire unit usually controlled by tides except during floods?

   NO – go to 2 **YES** – the wetland class is **Tidal Fringe** – go to 1.1

   1.1 Is the salinity of the water during periods of annual low flow below 0.5 ppt (parts per thousand)?

   NO – Saltwater Tidal Fringe (Estuarine) **YES – Freshwater Tidal Fringe**
   *If your wetland can be classified as a Freshwater Tidal Fringe use the forms for **Riverine** wetlands. If it is Saltwater Tidal Fringe it is an **Estuarine** wetland and is not scored. This method **cannot** be used to score functions for estuarine wetlands.*

2. The entire wetland unit is flat and precipitation is the only source (>90%) of water to it. Groundwater and surface water runoff are NOT sources of water to the unit.

   NO – go to 3 **YES** – The wetland class is **Flats**
   *If your wetland can be classified as a Flats wetland, use the form for **Depressional** wetlands.*

3. Does the entire wetland unit **meet all** of the following criteria?
   __The vegetated part of the wetland is on the shores of a body of permanent open water (without any plants on the surface at any time of the year) at least 20 ac (8 ha) in size;
   __At least 30% of the open water area is deeper than 6.6 ft (2 m).

   NO – go to 4 **YES –** The wetland class is **Lake Fringe** (Lacustrine Fringe)

4. Does the entire wetland unit **meet all** of the following criteria?
   ___The wetland is on a slope (*slope can be very gradual*),
   ___The water flows through the wetland in one direction (unidirectional) and usually comes from seeps. It may flow subsurface, as sheetflow, or in a swale without distinct banks,
   ___The water leaves the wetland **without being impounded**.

   NO – go to 5 **YES –** The wetland class is **Slope**

   NOTE: Surface water does not pond in these type of wetlands except occasionally in very small and shallow depressions or behind hummocks (depressions are usually <3 ft diameter and less than 1 ft deep).

5. Does the entire wetland unit **meet all** of the following criteria?
   ___The unit is in a valley, or stream channel, where it gets inundated by overbank flooding from that stream or river,
   ___The overbank flooding occurs at least once every 2 years.

NO – go to 6 **YES** – The wetland class is **Riverine**
NOTE: The Riverine unit can contain depressions that are filled with water when the river is not flooding

6. Is the entire wetland unit in a topographic depression in which water ponds, or is saturated to the surface, at some time during the year? *This means that any outlet, if present, is higher than the interior of the wetland.*

   NO – go to 7 X **YES** – The wetland class is **Depressional**

7. Is the entire wetland unit located in a very flat area with no obvious depression and no overbank flooding? The unit does not pond surface water more than a few inches. The unit seems to be maintained by high groundwater in the area. The wetland may be ditched, but has no obvious natural outlet.

   NO – go to 8 X **YES** – The wetland class is **Depressional**

8. Your wetland unit seems to be difficult to classify and probably contains several different HGM classes. For example, seeps at the base of a slope may grade into a riverine floodplain, or a small stream within a Depressional wetland has a zone of flooding along its sides. GO BACK AND IDENTIFY WHICH OF THE HYDROLOGIC REGIMES DESCRIBED IN QUESTIONS 1-7 APPLY TO DIFFERENT AREAS IN THE UNIT (make a rough sketch to help you decide). Use the following table to identify the appropriate class to use for the rating system if you have several HGM classes present within the wetland unit being scored.

   NOTE: Use this table only if the class that is recommended in the second column represents 10% or more of the total area of the wetland unit being rated. If the area of the HGM class listed in column 2 is less than 10% of the unit; classify the wetland using the class that represents more than 90% of the total area.

HGM classes within the wetland unit being rated	HGM class to use in rating
Slope + Riverine	Riverine
Slope + Depressional	Depressional
Slope + Lake Fringe	Lake Fringe
Depressional + Riverine along stream within boundary of depression	Depressional
Depressional + Lake Fringe	Depressional
Riverine + Lake Fringe	Riverine
Salt Water Tidal Fringe and any other class of freshwater wetland	Treat as ESTUARINE

*If you are still unable to determine which of the above criteria apply to your wetland, or if you have **more than 2 HGM classes** within a wetland boundary, classify the wetland as Depressional for the rating.*

Wetland name or number Wetland A

DEPRESSIONAL AND FLATS WETLANDS

Water Quality Functions - Indicators that the site functions to improve water quality

D 1.0. Does the site have the potential to improve water quality?	
D 1.1. Characteristics of surface water outflows from the wetland: Wetland is a depression or flat depression (QUESTION 7 on key) with no surface water leaving it (no outlet). points = 3 Wetland has an intermittently flowing stream or ditch, OR highly constricted permanently flowing outlet. points = 2 Wetland has an unconstricted, or slightly constricted, surface outlet that is permanently flowing points = 1 Wetland is a flat depression (QUESTION 7 on key), whose outlet is a permanently flowing ditch. points = 1	2
D 1.2. The soil 2 in below the surface (or duff layer) is true clay or true organic *(use NRCS definitions).* Yes = 4 No = 0	0
D 1.3. Characteristics and distribution of persistent plants (Emergent, Scrub-shrub, and/or Forested Cowardin classes): Wetland has persistent, ungrazed, plants > 95% of area points = 5 Wetland has persistent, ungrazed, plants > ⅓ of area points = 3 Wetland has persistent, ungrazed plants > $^{1}/_{10}$ of area points = 1 Wetland has persistent, ungrazed plants < $^{1}/_{10}$ of area points = 0	5
D 1.4. Characteristics of seasonal ponding or inundation: *This is the area that is ponded for at least 2 months. See description in manual.* Area seasonally ponded is > ½ total area of wetland points = 4 Area seasonally ponded is > ¼ total area of wetland points = 2 Area seasonally ponded is < ¼ total area of wetland points = 0	0
Total for D 1 Add the points in the boxes above	7

Rating of Site Potential If score is: ___ **12-16 = H** X **6-11 = M** ___ **0-5 = L** *Record the rating on the first page*

D 2.0. Does the landscape have the potential to support the water quality function of the site?	
D 2.1. Does the wetland unit receive stormwater discharges? Yes = 1 No = 0	0
D 2.2. Is > 10% of the area within 150 ft of the wetland in land uses that generate pollutants? Yes = 1 No = 0	0
D 2.3. Are there septic systems within 250 ft of the wetland? Yes = 1 No = 0	0
D 2.4. Are there other sources of pollutants coming into the wetland that are not listed in questions D 2.1-D 2.3? Source_____ Yes = 1 No = 0	0
Total for D 2 Add the points in the boxes above	0

Rating of Landscape Potential If score is: ___ **3 or 4 = H** ___ **1 or 2 = M** X **0 = L** *Record the rating on the first page*

D 3.0. Is the water quality improvement provided by the site valuable to society?	
D 3.1. Does the wetland discharge directly (i.e., within 1 mi) to a stream, river, lake, or marine water that is on the 303(d) list? Yes = 1 No = 0	0
D 3.2. Is the wetland in a basin or sub-basin where an aquatic resource is on the 303(d) list? Yes = 1 No = 0	1
D 3.3. Has the site been identified in a watershed or local plan as important for maintaining water quality (*answer YES if there is a TMDL for the basin in which the unit is found*)? Yes = 2 No = 0	2
Total for D 3 Add the points in the boxes above	3

Rating of Value If score is: X **2-4 = H** ___ **1 = M** ___ **0 = L** *Record the rating on the first page*

Wetland name or number Wetland A

DEPRESSIONAL AND FLATS WETLANDS

Hydrologic Functions - Indicators that the site functions to reduce flooding and stream degradation

D 4.0. Does the site have the potential to reduce flooding and erosion?	
D 4.1. Characteristics of surface water outflows from the wetland: Wetland is a depression or flat depression with no surface water leaving it (no outlet) points = 4 Wetland has an intermittently flowing stream or ditch, OR highly constricted permanently flowing outlet points = 2 Wetland is a flat depression (QUESTION 7 on key), whose outlet is a permanently flowing ditch points = 1 Wetland has an unconstricted, or slightly constricted, surface outlet that is permanently flowing points = 0	2
D 4.2. Depth of storage during wet periods: *Estimate the height of ponding above the bottom of the outlet. For wetlands with no outlet, measure from the surface of permanent water or if dry, the deepest part.* Marks of ponding are 3 ft or more above the surface or bottom of outlet points = 7 Marks of ponding between 2 ft to < 3 ft from surface or bottom of outlet points = 5 Marks are at least 0.5 ft to < 2 ft from surface or bottom of outlet points = 3 The wetland is a "headwater" wetland points = 3 Wetland is flat but has small depressions on the surface that trap water points = 1 Marks of ponding less than 0.5 ft (6 in) points = 0	0
D 4.3. Contribution of the wetland to storage in the watershed: *Estimate the ratio of the area of upstream basin contributing surface water to the wetland to the area of the wetland unit itself.* The area of the basin is less than 10 times the area of the unit points = 5 The area of the basin is 10 to 100 times the area of the unit points = 3 The area of the basin is more than 100 times the area of the unit points = 0 Entire wetland is in the Flats class points = 5	3
Total for D 4 Add the points in the boxes above	5

Rating of Site Potential If score is: ___ **12-16 = H** ___ **6-11 = M** X **0-5 = L** *Record the rating on the first page*

D 5.0. Does the landscape have the potential to support hydrologic functions of the site?	
D 5.1. Does the wetland receive stormwater discharges? Yes = 1 No = 0	0
D 5.2. Is >10% of the area within 150 ft of the wetland in land uses that generate excess runoff? Yes = 1 No = 0	0
D 5.3. Is more than 25% of the contributing basin of the wetland covered with intensive human land uses (residential at >1 residence/ac, urban, commercial, agriculture, etc.)? Yes = 1 No = 0	0
Total for D 5 Add the points in the boxes above	0

Rating of Landscape Potential If score is: ___ **3 = H** ___ **1 or 2 = M** X **0 = L** *Record the rating on the first page*

D 6.0. Are the hydrologic functions provided by the site valuable to society?	
D 6.1. The unit is in a landscape that has flooding problems. *Choose the description that best matches conditions around the wetland unit being rated. Do not add points. Choose the highest score if more than one condition is met.* The wetland captures surface water that would otherwise flow down-gradient into areas where flooding has damaged human or natural resources (e.g., houses or salmon redds): • Flooding occurs in a sub-basin that is immediately down-gradient of unit. points = 2 • Surface flooding problems are in a sub-basin farther down-gradient. points = 1 Flooding from groundwater is an issue in the sub-basin. points = 1 The existing or potential outflow from the wetland is so constrained by human or natural conditions that the water stored by the wetland cannot reach areas that flood. *Explain why* Wetland small, with limited capacity, water would not reach area that floods points = 0 There are no problems with flooding downstream of the wetland. points = 0	0
D 6.2. Has the site been identified as important for flood storage or flood conveyance in a regional flood control plan? Yes = 2 No = 0	0
Total for D 6 Add the points in the boxes above	0

Rating of Value If score is: ___ **2-4 = H** ___ **1 = M** X **0 = L** *Record the rating on the first page*

Wetland name or number Wetland A

These questions apply to wetlands of all HGM classes.

HABITAT FUNCTIONS - Indicators that site functions to provide important habitat

H 1.0. Does the site have the potential to provide habitat?

H 1.1. Structure of plant community: *Indicators are Cowardin classes and strata within the Forested class.* Check the Cowardin plant classes in the wetland. *Up to 10 patches may be combined for each class to meet the threshold of ¼ ac or more than 10% of the unit if it is smaller than 2.5 ac. Add the number of structures checked.*

____	Aquatic bed	4 structures or more: points = 4
____	Emergent	3 structures: points = 2
_X_	Scrub-shrub (areas where shrubs have > 30% cover)	2 structures: points = 1
____	Forested (areas where trees have > 30% cover)	1 structure: points = 0

If the unit has a Forested class, check if:

____ The Forested class has 3 out of 5 strata (canopy, sub-canopy, shrubs, herbaceous, moss/ground-cover) that each cover 20% within the Forested polygon

0

H 1.2. Hydroperiods

Check the types of water regimes (hydroperiods) present within the wetland. The water regime has to cover more than 10% of the wetland or ¼ ac to count (*see text for descriptions of hydroperiods*).

____	Permanently flooded or inundated	4 or more types present: points = 3
_X_	Seasonally flooded or inundated	3 types present: points = 2
____	Occasionally flooded or inundated	2 types present: points = 1
_X_	Saturated only	1 type present: points = 0
____	Permanently flowing stream or river in, or adjacent to, the wetland	
____	Seasonally flowing stream in, or adjacent to, the wetland	
____	**Lake Fringe wetland**	**2 points**
____	**Freshwater tidal wetland**	**2 points**

1

H 1.3. Richness of plant species

Count the number of plant species in the wetland that cover at least 10 ft^2.


Different patches of the same species can be combined to meet the size threshold and you do not have to name the species. ***Do not include Eurasian milfoil, reed canarygrass, purple loosestrife, Canadian thistle***

If you counted: > 19 species	points = 2
5 - 19 species	points = 1
< 5 species	points = 0

1

H 1.4. Interspersion of habitats

Decide from the diagrams below whether interspersion among Cowardin plants classes (described in H 1.1), or the classes and unvegetated areas (can include open water or mudflats) is high, moderate, low, or none. *If you have four or more plant classes or three classes and open water, the rating is always high.*

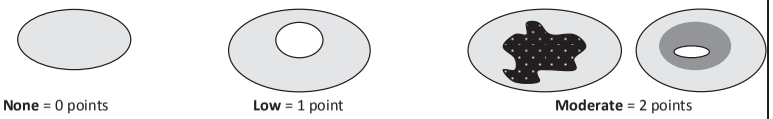

None = 0 points **Low** = 1 point **Moderate** = 2 points

All three diagrams in this row are **HIGH** = 3points



0

Wetland name or number Wetland A

H 1.5. Special habitat features:

Check the habitat features that are present in the wetland. *The number of checks is the number of points.*

- ___ Large, downed, woody debris within the wetland (> 4 in diameter and 6 ft long).
- ____ Standing snags (dbh > 4 in) within the wetland
- ____ Undercut banks are present for at least 6.6 ft (2 m) **and/or** overhanging plants extends at least 3.3 ft (1 m) over a stream (or ditch) in, or contiguous with the wetland, for at least 33 ft (10 m)
- ___ Stable steep banks of fine material that might be used by beaver or muskrat for denning (> 30 degree slope) OR signs of recent beaver activity are present *(cut shrubs or trees that have not yet weathered where wood is exposed)*
- ____ At least ¼ ac of thin-stemmed persistent plants or woody branches are present in areas that are permanently or seasonally inundated *(structures for egg-laying by amphibians)*
- _X_ Invasive plants cover less than 25% of the wetland area in every stratum of plants (*see H 1.1 for list of strata*)

1

Total for H 1 — Add the points in the boxes above: 3

Rating of Site Potential If score is: ___ **15-18 = H** ___ **7-14 = M** _X_ **0-6 = L** *Record the rating on the first page*

H 2.0. Does the landscape have the potential to support the habitat functions of the site?

H 2.1. Accessible habitat (include *only habitat that directly abuts wetland unit*).

Calculate: % undisturbed habitat 42 + [(% moderate and low intensity land uses)/2] 5 = 47 %

If total accessible habitat is:	
> 1/3 (33.3%) of 1 km Polygon	points = 3
20-33% of 1 km Polygon	points = 2
10-19% of 1 km Polygon	points = 1
< 10% of 1 km Polygon	points = 0

3

H 2.2. Undisturbed habitat in 1 km Polygon around the wetland.

Calculate: % undisturbed habitat 72 + [(% moderate and low intensity land uses)/2] 6 = 78 %

Undisturbed habitat > 50% of Polygon	points = 3
Undisturbed habitat 10-50% and in 1-3 patches	points = 2
Undisturbed habitat 10-50% and > 3 patches	points = 1
Undisturbed habitat < 10% of 1 km Polygon	points = 0

3

H 2.3. Land use intensity in 1 km Polygon: If

> 50% of 1 km Polygon is high intensity land use	points = (- 2)
≤ 50% of 1 km Polygon is high intensity	points = 0

0

Total for H 2 — Add the points in the boxes above: 6

Rating of Landscape Potential If score is: _X_ **4-6 = H** ___ **1-3 = M** ___ **< 1 = L** *Record the rating on the first page*

H 3.0. Is the habitat provided by the site valuable to society?

H 3.1. Does the site provide habitat for species valued in laws, regulations, or policies? *Choose only the highest score that applies to the wetland being rated.*

Site meets ANY of the following criteria: points = 2

- — It has 3 or more priority habitats within 100 m (see next page)
- — It provides habitat for Threatened or Endangered species (any plant or animal on the state or federal lists)
- — It is mapped as a location for an individual WDFW priority species
- — It is a Wetland of High Conservation Value as determined by the Department of Natural Resources
- — It has been categorized as an important habitat site in a local or regional comprehensive plan, in a Shoreline Master Plan, or in a watershed plan

Site has 1 or 2 priority habitats (listed on next page) within 100 m points = 1

Site does not meet any of the criteria above points = 0

1

Rating of Value If score is: ___ **2 = H** _X_ **1 = M** ___ **0 = L** *Record the rating on the first page*

Wetland name or number Wetland A

WDFW Priority Habitats

Priority habitats listed by WDFW (see complete descriptions of WDFW priority habitats, and the counties in which they can be found, in: Washington Department of Fish and Wildlife. 2008. Priority Habitat and Species List. Olympia, Washington. 177 pp. http://wdfw.wa.gov/publications/00165/wdfw00165.pdf or access the list from here: http://wdfw.wa.gov/conservation/phs/list/)

Count how many of the following priority habitats are within 330 ft (100 m) of the wetland unit: ***NOTE:*** *This question is independent of the land use between the wetland unit and the priority habitat.*

— **Aspen Stands:** Pure or mixed stands of aspen greater than 1 ac (0.4 ha).

— **Biodiversity Areas and Corridors**: Areas of habitat that are relatively important to various species of native fish and wildlife (*full descriptions in WDFW PHS report*).

— **Herbaceous Balds:** Variable size patches of grass and forbs on shallow soils over bedrock.

— **Old-growth/Mature forests:** Old-growth west of Cascade crest – Stands of at least 2 tree species, forming a multi-layered canopy with occasional small openings; with at least 8 trees/ac (20 trees/ha) > 32 in (81 cm) dbh or > 200 years of age. Mature forests – Stands with average diameters exceeding 21 in (53 cm) dbh; crown cover may be less than 100%; decay, decadence, numbers of snags, and quantity of large downed material is generally less than that found in old-growth; 80-200 years old west of the Cascade crest.

— **Oregon White Oak:** Woodland stands of pure oak or oak/conifer associations where canopy coverage of the oak component is important (*full descriptions in WDFW PHS report p. 158 – see web link above*).

☒ **Riparian**: The area adjacent to aquatic systems with flowing water that contains elements of both aquatic and terrestrial ecosystems which mutually influence each other.

— **Westside Prairies:** Herbaceous, non-forested plant communities that can either take the form of a dry prairie or a wet prairie (*full descriptions in WDFW PHS report p. 161 – see web link above*).

☒ **Instream:** The combination of physical, biological, and chemical processes and conditions that interact to provide functional life history requirements for instream fish and wildlife resources.

— **Nearshore**: Relatively undisturbed nearshore habitats. These include Coastal Nearshore, Open Coast Nearshore, and Puget Sound Nearshore. (*full descriptions of habitats and the definition of relatively undisturbed are in WDFW report – see web link on previous page).*

— **Caves:** A naturally occurring cavity, recess, void, or system of interconnected passages under the earth in soils, rock, ice, or other geological formations and is large enough to contain a human.

— **Cliffs:** Greater than 25 ft (7.6 m) high and occurring below 5000 ft elevation.

— **Talus:** Homogenous areas of rock rubble ranging in average size 0.5 - 6.5 ft (0.15 - 2.0 m), composed of basalt, andesite, and/or sedimentary rock, including riprap slides and mine tailings. May be associated with cliffs.

— **Snags and Logs:** Trees are considered snags if they are dead or dying and exhibit sufficient decay characteristics to enable cavity excavation/use by wildlife. Priority snags have a diameter at breast height of > 20 in (51 cm) in western Washington and are > 6.5 ft (2 m) in height. Priority logs are > 12 in (30 cm) in diameter at the largest end, and > 20 ft (6 m) long.

Note: All vegetated wetlands are by definition a priority habitat but are not included in this list because they are addressed elsewhere.

Wetland name or number Wetland A

CATEGORIZATION BASED ON SPECIAL CHARACTERISTICS

Wetland Type *Check off any criteria that apply to the wetland. Circle the category when the appropriate criteria are met.*	**Category**
SC 1.0. Estuarine wetlands Does the wetland meet the following criteria for Estuarine wetlands? — The dominant water regime is tidal, — Vegetated, and — With a salinity greater than 0.5 ppt Yes –Go to **SC 1.1** No= **Not an estuarine wetland**	
SC 1.1. Is the wetland within a National Wildlife Refuge, National Park, National Estuary Reserve, Natural Area Preserve, State Park or Educational, Environmental, or Scientific Reserve designated under WAC 332-30-151? Yes = **Category I** No - Go to **SC 1.2**	**Cat. I** ☐
SC 1.2. Is the wetland unit at least 1 ac in size and meets at least two of the following three conditions? — The wetland is relatively undisturbed (has no diking, ditching, filling, cultivation, grazing, and has less than 10% cover of non-native plant species. (If non-native species are *Spartina*, see page 25) — At least ¾ of the landward edge of the wetland has a 100 ft buffer of shrub, forest, or un-grazed or un-mowed grassland. — The wetland has at least two of the following features: tidal channels, depressions with open water, or contiguous freshwater wetlands. Yes = **Category I** No = **Category II**	**Cat. I** ☐ **Cat. II** ☐
SC 2.0. Wetlands of High Conservation Value (WHCV) SC 2.1. Has the WA Department of Natural Resources updated their website to include the list of Wetlands of High Conservation Value? Yes – Go to **SC 2.2** No – Go to **SC 2.3** SC 2.2. Is the wetland listed on the WDNR database as a Wetland of High Conservation Value? Yes = **Category I** No = **Not a WHCV** SC 2.3. Is the wetland in a Section/Township/Range that contains a Natural Heritage wetland? http://www1.dnr.wa.gov/nhp/refdesk/datasearch/wnhpwetlands.pdf Yes – **Contact WNHP/WDNR and go to SC 2.4** No = **Not a WHCV** SC 2.4. Has WDNR identified the wetland within the S/T/R as a Wetland of High Conservation Value and listed it on their website? Yes = **Category I** No = **Not a WHCV**	**Cat. I** ☐
SC 3.0. Bogs Does the wetland (or any part of the unit) meet both the criteria for soils and vegetation in bogs? *Use the key below.* ***If you answer YES you will still need to rate the wetland based on its functions.*** SC 3.1. Does an area within the wetland unit have organic soil horizons, either peats or mucks, that compose 16 in or more of the first 32 in of the soil profile? Yes – Go to **SC 3.3** No – Go to **SC 3.2** SC 3.2. Does an area within the wetland unit have organic soils, either peats or mucks, that are less than 16 in deep over bedrock, or an impermeable hardpan such as clay or volcanic ash, or that are floating on top of a lake or pond? Yes – Go to **SC 3.3** No = **Is not a bog** SC 3.3. Does an area with peats or mucks have more than 70% cover of mosses at ground level, AND at least a 30% cover of plant species listed in Table 4? Yes = **Is a Category I bog** No – Go to **SC 3.4** **NOTE:** If you are uncertain about the extent of mosses in the understory, you may substitute that criterion by measuring the pH of the water that seeps into a hole dug at least 16 in deep. If the pH is less than 5.0 and the plant species in Table 4 are present, the wetland is a bog. SC 3.4. Is an area with peats or mucks forested (> 30% cover) with Sitka spruce, subalpine fir, western red cedar, western hemlock, lodgepole pine, quaking aspen, Engelmann spruce, or western white pine, AND any of the species (or combination of species) listed in Table 4 provide more than 30% of the cover under the canopy? Yes = **Is a Category I bog** No = **Is not a bog**	**Cat. I** ☐

SC 4.0. Forested Wetlands Does the wetland have at least 1 contiguous acre of forest that meets one of these criteria for the WA Department of Fish and Wildlife's forests as priority habitats? ***If you answer YES you will still need to rate the wetland based on its functions.*** — **Old-growth forests** (west of Cascade crest): Stands of at least two tree species, forming a multi-layered canopy with occasional small openings; with at least 8 trees/ac (20 trees/ha) that are at least 200 years of age OR have a diameter at breast height (dbh) of 32 in (81 cm) or more. — **Mature forests** (west of the Cascade Crest): Stands where the largest trees are 80- 200 years old OR the species that make up the canopy have an average diameter (dbh) exceeding 21 in (53 cm). Yes = **Category I** No = **Not a forested wetland for this section**	**Cat. I** ☐
SC 5.0. Wetlands in Coastal Lagoons Does the wetland meet all of the following criteria of a wetland in a coastal lagoon? — The wetland lies in a depression adjacent to marine waters that is wholly or partially separated from marine waters by sandbanks, gravel banks, shingle, or, less frequently, rocks — The lagoon in which the wetland is located contains ponded water that is saline or brackish (> 0.5 ppt) during most of the year in at least a portion of the lagoon *(needs to be measured near the bottom)* Yes – Go to **SC 5.1** No = **Not a wetland in a coastal lagoon**	**Cat. I** ☐
SC 5.1. Does the wetland meet all of the following three conditions? — The wetland is relatively undisturbed (has no diking, ditching, filling, cultivation, grazing), and has less than 20% cover of aggressive, opportunistic plant species (see list of species on p. 100). — At least ¾ of the landward edge of the wetland has a 100 ft buffer of shrub, forest, or un-grazed or un-mowed grassland. — The wetland is larger than $^{1}/_{10}$ ac (4350 ft^2) Yes = **Category I** No = **Category II**	**Cat. II** ☐
SC 6.0. Interdunal Wetlands Is the wetland west of the 1889 line (also called the Western Boundary of Upland Ownership or WBUO)? ***If you answer yes you will still need to rate the wetland based on its habitat functions.*** In practical terms that means the following geographic areas: — Long Beach Peninsula: Lands west of SR 103 — Grayland-Westport: Lands west of SR 105 — Ocean Shores-Copalis: Lands west of SR 115 and SR 109 Yes – Go to **SC 6.1** No = **not an interdunal wetland for rating**	**Cat I** ☐
SC 6.1. Is the wetland 1 ac or larger and scores an 8 or 9 for the habitat functions on the form (rates H,H,H or H,H,M for the three aspects of function)? Yes = **Category I** No – Go to **SC 6.2**	**Cat. II** ☐
SC 6.2. Is the wetland 1 ac or larger, or is it in a mosaic of wetlands that is 1 ac or larger? Yes = **Category II** No – Go to **SC 6.3**	**Cat. III** ☐
SC 6.3. Is the unit between 0.1 and 1 ac, or is it in a mosaic of wetlands that is between 0.1 and 1 ac? Yes = **Category III** No = **Category IV**	**Cat. IV** ☐
Category of wetland based on Special Characteristics If you answered No for all types, enter "Not Applicable" on Summary Form	-

This page left blank intentionally

Wetland name or number Wetland AA

RATING SUMMARY – Western Washington

Name of wetland (or ID #): Wetland AA Date of site visit: 11/17/21

Rated by M. Porter; A. Pederson Trained by Ecology? X Yes ___No Date of training 2014

HGM Class used for rating Depressional Wetland has multiple HGM classes? ___Y X N

NOTE: Form is not complete without the figures requested *(figures can be combined).*

Source of base aerial photo/map Skagit County 2021

OVERALL WETLAND CATEGORY IV (based on functions X or special characteristics___)

1. Category of wetland based on FUNCTIONS

_____**Category I** – Total score = 23 - 27

_____**Category II** – Total score = 20 - 22

_____**Category III** – Total score = 16 - 19

X **Category IV** – Total score = 9 - 15

FUNCTION	Improving Water Quality	Hydrologic	Habitat	
	Circle the appropriate ratings			
Site Potential	H○ M○ L⊙	H○ M⊙ L○	H○ M○ L⊙	
Landscape Potential	H○ M○ L⊙	H○ M○ L⊙	H⊙ M○ L○	
Value	H⊙ M○ L○	H○ M⊙ L○	H○ M○ L⊙	**TOTAL**
Score Based on Ratings	5	5	5	15

Score for each function based on three ratings *(order of ratings is not important)*

9 = H,H,H
8 = H,H,M
7 = H,H,L
7 = H,M,M
6 = H,M,L
6 = M,M,M
5 = H,L,L
5 = M,M,L
4 = M,L,L
3 = L,L,L

2. Category based on SPECIAL CHARACTERISTICS of wetland

CHARACTERISTIC	CATEGORY	
Estuarine	I II	
Wetland of High Conservation Value	I	
Bog	I	
Mature Forest	I	
Old Growth Forest	I	
Coastal Lagoon	I II	
Interdunal	I II III IV	
None of the above	☒	

Maps and figures required to answer questions correctly for Western Washington

Depressional Wetlands

Map of:	To answer questions:	Figure #
Cowardin plant classes	D 1.3, H 1.1, H 1.4	A
Hydroperiods	D 1.4, H 1.2	B
Location of outlet (*can be added to map of hydroperiods)*	D 1.1, D 4.1	B
Boundary of area within 150 ft of the wetland *(can be added to another figure)*	D 2.2, D 5.2	A
Map of the contributing basin	D 4.3, D 5.3	B
1 km Polygon: Area that extends 1 km from entire wetland edge - including polygons for accessible habitat and undisturbed habitat	H 2.1, H 2.2, H 2.3	C
Screen capture of map of 303(d) listed waters in basin (from Ecology website)	D 3.1, D 3.2	D
Screen capture of list of TMDLs for WRIA in which unit is found (from web)	D 3.3	D

Riverine Wetlands

Map of:	To answer questions:	Figure #
Cowardin plant classes	H 1.1, H 1.4	
Hydroperiods	H 1.2	
Ponded depressions	R 1.1	
Boundary of area within 150 ft of the wetland *(can be added to another figure)*	R 2.4	
Plant cover of trees, shrubs, and herbaceous plants	R 1.2, R 4.2	
Width of unit vs. width of stream *(can be added to another figure)*	R 4.1	
Map of the contributing basin	R 2.2, R 2.3, R 5.2	
1 km Polygon: Area that extends 1 km from entire wetland edge - including polygons for accessible habitat and undisturbed habitat	H 2.1, H 2.2, H 2.3	
Screen capture of map of 303(d) listed waters in basin (from Ecology website)	R 3.1	
Screen capture of list of TMDLs for WRIA in which unit is found (from web)	R 3.2, R 3.3	

Lake Fringe Wetlands

Map of:	To answer questions:	Figure #
Cowardin plant classes	L 1.1, L 4.1, H 1.1, H 1.4	
Plant cover of trees, shrubs, and herbaceous plants	L 1.2	
Boundary of area within 150 ft of the wetland *(can be added to another figure)*	L 2.2	
1 km Polygon: Area that extends 1 km from entire wetland edge - including polygons for accessible habitat and undisturbed habitat	H 2.1, H 2.2, H 2.3	
Screen capture of map of 303(d) listed waters in basin (from Ecology website)	L 3.1, L 3.2	
Screen capture of list of TMDLs for WRIA in which unit is found (from web)	L 3.3	

Slope Wetlands

Map of:	To answer questions:	Figure #
Cowardin plant classes	H 1.1, H 1.4	
Hydroperiods	H 1.2	
Plant cover of **dense** trees, shrubs, and herbaceous plants	S 1.3	
Plant cover of **dense, rigid** trees, shrubs, and herbaceous plants *(can be added to figure above)*	S 4.1	
Boundary of 150 ft buffer (can be added to another figure)	S 2.1, S 5.1	
1 km Polygon: Area that extends 1 km from entire wetland edge - including polygons for accessible habitat and undisturbed habitat	H 2.1, H 2.2, H 2.3	
Screen capture of map of 303(d) listed waters in basin (from Ecology website)	S 3.1, S 3.2	
Screen capture of list of TMDLs for WRIA in which unit is found (from web)	S 3.3	

Wetland name or number Wetland AA

HGM Classification of Wetlands in Western Washington

For questions 1-7, the criteria described must apply to the entire unit being rated.

If the hydrologic criteria listed in each question do not apply to the entire unit being rated, you probably have a unit with multiple HGM classes. In this case, identify which hydrologic criteria in questions 1-7 apply, and go to Question 8.

1. Are the water levels in the entire unit usually controlled by tides except during floods?

   NO – go to 2 **YES** – the wetland class is **Tidal Fringe** – go to 1.1

   1.1 Is the salinity of the water during periods of annual low flow below 0.5 ppt (parts per thousand)?

   NO – Saltwater Tidal Fringe (Estuarine) **YES – Freshwater Tidal Fringe**
   *If your wetland can be classified as a Freshwater Tidal Fringe use the forms for **Riverine** wetlands. If it is Saltwater Tidal Fringe it is an **Estuarine** wetland and is not scored. This method **cannot** be used to score functions for estuarine wetlands.*

2. The entire wetland unit is flat and precipitation is the only source (>90%) of water to it. Groundwater and surface water runoff are NOT sources of water to the unit.

   NO – go to 3 **YES** – The wetland class is **Flats**
   *If your wetland can be classified as a Flats wetland, use the form for **Depressional** wetlands.*

3. Does the entire wetland unit **meet all** of the following criteria?
   __The vegetated part of the wetland is on the shores of a body of permanent open water (without any plants on the surface at any time of the year) at least 20 ac (8 ha) in size;
   __At least 30% of the open water area is deeper than 6.6 ft (2 m).

   NO – go to 4 **YES –** The wetland class is **Lake Fringe** (Lacustrine Fringe)

4. Does the entire wetland unit **meet all** of the following criteria?
   ___The wetland is on a slope (*slope can be very gradual*),
   ___The water flows through the wetland in one direction (unidirectional) and usually comes from seeps. It may flow subsurface, as sheetflow, or in a swale without distinct banks,
   ___The water leaves the wetland **without being impounded**.

   NO – go to 5 **YES –** The wetland class is **Slope**

   NOTE: Surface water does not pond in these type of wetlands except occasionally in very small and shallow depressions or behind hummocks (depressions are usually <3 ft diameter and less than 1 ft deep).

5. Does the entire wetland unit **meet all** of the following criteria?
   ___The unit is in a valley, or stream channel, where it gets inundated by overbank flooding from that stream or river,
   ___The overbank flooding occurs at least once every 2 years.

NO – go to 6 **YES** – The wetland class is **Riverine**
NOTE: The Riverine unit can contain depressions that are filled with water when the river is not flooding

6. Is the entire wetland unit in a topographic depression in which water ponds, or is saturated to the surface, at some time during the year? *This means that any outlet, if present, is higher than the interior of the wetland.*

   NO – go to 7 X **YES** – The wetland class is **Depressional**

7. Is the entire wetland unit located in a very flat area with no obvious depression and no overbank flooding? The unit does not pond surface water more than a few inches. The unit seems to be maintained by high groundwater in the area. The wetland may be ditched, but has no obvious natural outlet.

   NO – go to 8 **YES** – The wetland class is **Depressional**

8. Your wetland unit seems to be difficult to classify and probably contains several different HGM classes. For example, seeps at the base of a slope may grade into a riverine floodplain, or a small stream within a Depressional wetland has a zone of flooding along its sides. GO BACK AND IDENTIFY WHICH OF THE HYDROLOGIC REGIMES DESCRIBED IN QUESTIONS 1-7 APPLY TO DIFFERENT AREAS IN THE UNIT (make a rough sketch to help you decide). Use the following table to identify the appropriate class to use for the rating system if you have several HGM classes present within the wetland unit being scored.

   NOTE: Use this table only if the class that is recommended in the second column represents 10% or more of the total area of the wetland unit being rated. If the area of the HGM class listed in column 2 is less than 10% of the unit; classify the wetland using the class that represents more than 90% of the total area.

HGM classes within the wetland unit being rated	HGM class to use in rating
Slope + Riverine	Riverine
Slope + Depressional	Depressional
Slope + Lake Fringe	Lake Fringe
Depressional + Riverine along stream within boundary of depression	Depressional
Depressional + Lake Fringe	Depressional
Riverine + Lake Fringe	Riverine
Salt Water Tidal Fringe and any other class of freshwater wetland	Treat as ESTUARINE

*If you are still unable to determine which of the above criteria apply to your wetland, or if you have **more than 2 HGM classes** within a wetland boundary, classify the wetland as Depressional for the rating.*

Wetland name or number Wetland AA

DEPRESSIONAL AND FLATS WETLANDS

Water Quality Functions - Indicators that the site functions to improve water quality

D 1.0. Does the site have the potential to improve water quality?	
D 1.1. Characteristics of surface water outflows from the wetland: Wetland is a depression or flat depression (QUESTION 7 on key) with no surface water leaving it (no outlet). points = 3 Wetland has an intermittently flowing stream or ditch, OR highly constricted permanently flowing outlet. points = 2 Wetland has an unconstricted, or slightly constricted, surface outlet that is permanently flowing points = 1 Wetland is a flat depression (QUESTION 7 on key), whose outlet is a permanently flowing ditch. points = 1	3
D 1.2. The soil 2 in below the surface (or duff layer) is true clay or true organic *(use NRCS definitions).* Yes = 4 No = 0	0
D 1.3. Characteristics and distribution of persistent plants (Emergent, Scrub-shrub, and/or Forested Cowardin classes): Wetland has persistent, ungrazed, plants > 95% of area points = 5 Wetland has persistent, ungrazed, plants > ½ of area points = 3 Wetland has persistent, ungrazed plants > $^{1}/_{10}$ of area points = 1 Wetland has persistent, ungrazed plants < $^{1}/_{10}$ of area points = 0	1
D 1.4. Characteristics of seasonal ponding or inundation: *This is the area that is ponded for at least 2 months. See description in manual.* Area seasonally ponded is > ½ total area of wetland points = 4 Area seasonally ponded is > ¼ total area of wetland points = 2 Area seasonally ponded is < ¼ total area of wetland points = 0	0
Total for D 1 Add the points in the boxes above	4

Rating of Site Potential If score is: ___ **12-16 = H** ___ **6-11 = M** X **0-5 = L** *Record the rating on the first page*

D 2.0. Does the landscape have the potential to support the water quality function of the site?	
D 2.1. Does the wetland unit receive stormwater discharges? Yes = 1 No = 0	0
D 2.2. Is > 10% of the area within 150 ft of the wetland in land uses that generate pollutants? Yes = 1 No = 0	0
D 2.3. Are there septic systems within 250 ft of the wetland? Yes = 1 No = 0	0
D 2.4. Are there other sources of pollutants coming into the wetland that are not listed in questions D 2.1-D 2.3? Source_____ Yes = 1 No = 0	0
Total for D 2 Add the points in the boxes above	0

Rating of Landscape Potential If score is: ___ **3 or 4 = H** ___ **1 or 2 = M** X **0 = L** *Record the rating on the first page*

D 3.0. Is the water quality improvement provided by the site valuable to society?	
D 3.1. Does the wetland discharge directly (i.e., within 1 mi) to a stream, river, lake, or marine water that is on the 303(d) list? Yes = 1 No = 0	0
D 3.2. Is the wetland in a basin or sub-basin where an aquatic resource is on the 303(d) list? Yes = 1 No = 0	1
D 3.3. Has the site been identified in a watershed or local plan as important for maintaining water quality (*answer YES if there is a TMDL for the basin in which the unit is found*)? Yes = 2 No = 0	2
Total for D 3 Add the points in the boxes above	3

Rating of Value If score is: X **2-4 = H** ___ **1 = M** ___ **0 = L** *Record the rating on the first page*

Wetland name or number Wetland AA

DEPRESSIONAL AND FLATS WETLANDS

Hydrologic Functions - Indicators that the site functions to reduce flooding and stream degradation

D 4.0. Does the site have the potential to reduce flooding and erosion?	
D 4.1. Characteristics of surface water outflows from the wetland: Wetland is a depression or flat depression with no surface water leaving it (no outlet) points = 4 Wetland has an intermittently flowing stream or ditch, OR highly constricted permanently flowing outlet points = 2 Wetland is a flat depression (QUESTION 7 on key), whose outlet is a permanently flowing ditch points = 1 Wetland has an unconstricted, or slightly constricted, surface outlet that is permanently flowing points = 0	4
D 4.2. Depth of storage during wet periods: *Estimate the height of ponding above the bottom of the outlet. For wetlands with no outlet, measure from the surface of permanent water or if dry, the deepest part.* Marks of ponding are 3 ft or more above the surface or bottom of outlet points = 7 Marks of ponding between 2 ft to < 3 ft from surface or bottom of outlet points = 5 Marks are at least 0.5 ft to < 2 ft from surface or bottom of outlet points = 3 The wetland is a "headwater" wetland points = 3 Wetland is flat but has small depressions on the surface that trap water points = 1 Marks of ponding less than 0.5 ft (6 in) points = 0	0
D 4.3. Contribution of the wetland to storage in the watershed: *Estimate the ratio of the area of upstream basin contributing surface water to the wetland to the area of the wetland unit itself.* The area of the basin is less than 10 times the area of the unit points = 5 The area of the basin is 10 to 100 times the area of the unit points = 3 The area of the basin is more than 100 times the area of the unit points = 0 Entire wetland is in the Flats class points = 5	3
Total for D 4 Add the points in the boxes above	7

Rating of Site Potential If score is: ___ **12-16 = H** X **6-11 = M** ___ **0-5 = L** *Record the rating on the first page*

D 5.0. Does the landscape have the potential to support hydrologic functions of the site?	
D 5.1. Does the wetland receive stormwater discharges? Yes = 1 No = 0	0
D 5.2. Is >10% of the area within 150 ft of the wetland in land uses that generate excess runoff? Yes = 1 No = 0	0
D 5.3. Is more than 25% of the contributing basin of the wetland covered with intensive human land uses (residential at >1 residence/ac, urban, commercial, agriculture, etc.)? Yes = 1 No = 0	0
Total for D 5 Add the points in the boxes above	0

Rating of Landscape Potential If score is: ___ **3 = H** ___ **1 or 2 = M** X **0 = L** *Record the rating on the first page*

D 6.0. Are the hydrologic functions provided by the site valuable to society?	
D 6.1. The unit is in a landscape that has flooding problems. *Choose the description that best matches conditions around the wetland unit being rated. Do not add points. Choose the highest score if more than one condition is met.* The wetland captures surface water that would otherwise flow down-gradient into areas where flooding has damaged human or natural resources (e.g., houses or salmon redds): • Flooding occurs in a sub-basin that is immediately down-gradient of unit. points = 2 • Surface flooding problems are in a sub-basin farther down-gradient. points = 1 X Flooding from groundwater is an issue in the sub-basin. points = 1 The existing or potential outflow from the wetland is so constrained by human or natural conditions that the water stored by the wetland cannot reach areas that flood. *Explain why* _____ points = 0 There are no problems with flooding downstream of the wetland. points = 0	1
D 6.2. Has the site been identified as important for flood storage or flood conveyance in a regional flood control plan? Yes = 2 No = 0	0
Total for D 6 Add the points in the boxes above	1

Rating of Value If score is: ___ **2-4 = H** X **1 = M** ___ **0 = L** *Record the rating on the first page*

Wetland name or number Wetland AA

These questions apply to wetlands of all HGM classes.

HABITAT FUNCTIONS - Indicators that site functions to provide important habitat

H 1.0. Does the site have the potential to provide habitat?

H 1.1. Structure of plant community: *Indicators are Cowardin classes and strata within the Forested class.* Check the Cowardin plant classes in the wetland. *Up to 10 patches may be combined for each class to meet the threshold of ¼ ac or more than 10% of the unit if it is smaller than 2.5 ac. Add the number of structures checked.*

____	Aquatic bed	4 structures or more: points = 4
____	Emergent	3 structures: points = 2
_X_	Scrub-shrub (areas where shrubs have > 30% cover)	2 structures: points = 1
____	Forested (areas where trees have > 30% cover)	1 structure: points = 0

If the unit has a Forested class, check if:

____ The Forested class has 3 out of 5 strata (canopy, sub-canopy, shrubs, herbaceous, moss/ground-cover) that each cover 20% within the Forested polygon

0

H 1.2. Hydroperiods

Check the types of water regimes (hydroperiods) present within the wetland. The water regime has to cover more than 10% of the wetland or ¼ ac to count (*see text for descriptions of hydroperiods*).

____	Permanently flooded or inundated	4 or more types present: points = 3
_X_	Seasonally flooded or inundated	3 types present: points = 2
____	Occasionally flooded or inundated	2 types present: points = 1
_X_	Saturated only	1 type present: points = 0
____	Permanently flowing stream or river in, or adjacent to, the wetland	
____	Seasonally flowing stream in, or adjacent to, the wetland	
____	**Lake Fringe wetland**	**2 points**
____	**Freshwater tidal wetland**	**2 points**

1

H 1.3. Richness of plant species

Count the number of plant species in the wetland that cover at least 10 ft^2.


Different patches of the same species can be combined to meet the size threshold and you do not have to name the species. ***Do not include Eurasian milfoil, reed canarygrass, purple loosestrife, Canadian thistle***

If you counted: > 19 species	points = 2
5 - 19 species	points = 1
< 5 species	points = 0

1

H 1.4. Interspersion of habitats

Decide from the diagrams below whether interspersion among Cowardin plants classes (described in H 1.1), or the classes and unvegetated areas (can include open water or mudflats) is high, moderate, low, or none. *If you have four or more plant classes or three classes and open water, the rating is always high.*

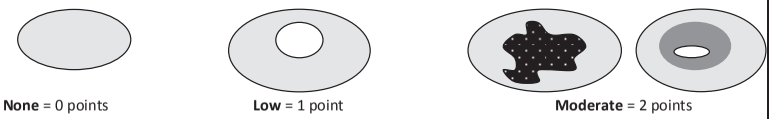

None = 0 points **Low** = 1 point **Moderate** = 2 points

All three diagrams in this row are **HIGH** = 3points



0

Wetland name or number Wetland AA

H 1.5. Special habitat features:

Check the habitat features that are present in the wetland. *The number of checks is the number of points.*

- ___ Large, downed, woody debris within the wetland (> 4 in diameter and 6 ft long).
- ___ Standing snags (dbh > 4 in) within the wetland
- ___ Undercut banks are present for at least 6.6 ft (2 m) **and/or** overhanging plants extends at least 3.3 ft (1 m) over a stream (or ditch) in, or contiguous with the wetland, for at least 33 ft (10 m)
- ___ Stable steep banks of fine material that might be used by beaver or muskrat for denning (> 30 degree slope) OR signs of recent beaver activity are present *(cut shrubs or trees that have not yet weathered where wood is exposed)*
- ___ At least ¼ ac of thin-stemmed persistent plants or woody branches are present in areas that are permanently or seasonally inundated *(structures for egg-laying by amphibians)*
- _X_ Invasive plants cover less than 25% of the wetland area in every stratum of plants (*see H 1.1 for list of strata*)

1

Total for H 1 — Add the points in the boxes above: 3

Rating of Site Potential If score is: ___ **15-18 = H** ___ **7-14 = M** _X_ **0-6 = L** *Record the rating on the first page*

H 2.0. Does the landscape have the potential to support the habitat functions of the site?

H 2.1. Accessible habitat (include *only habitat that directly abuts wetland unit*).

Calculate: % undisturbed habitat 76 + [(% moderate and low intensity land uses)/2] 6 = 82 %

If total accessible habitat is:	
> 1/3 (33.3%) of 1 km Polygon	points = 3
20-33% of 1 km Polygon	points = 2
10-19% of 1 km Polygon	points = 1
< 10% of 1 km Polygon	points = 0

3

H 2.2. Undisturbed habitat in 1 km Polygon around the wetland.

Calculate: % undisturbed habitat 78 + [(% moderate and low intensity land uses)/2] 6 = 84 %

Undisturbed habitat > 50% of Polygon	points = 3
Undisturbed habitat 10-50% and in 1-3 patches	points = 2
Undisturbed habitat 10-50% and > 3 patches	points = 1
Undisturbed habitat < 10% of 1 km Polygon	points = 0

3

H 2.3. Land use intensity in 1 km Polygon: If

> 50% of 1 km Polygon is high intensity land use	points = (- 2)
≤ 50% of 1 km Polygon is high intensity	points = 0

0

Total for H 2 — Add the points in the boxes above: 6

Rating of Landscape Potential If score is: _X_ **4-6 = H** ___ **1-3 = M** ___ **< 1 = L** *Record the rating on the first page*

H 3.0. Is the habitat provided by the site valuable to society?

H 3.1. Does the site provide habitat for species valued in laws, regulations, or policies? *Choose only the highest score that applies to the wetland being rated.*

Site meets ANY of the following criteria: points = 2

- — It has 3 or more priority habitats within 100 m (see next page)
- — It provides habitat for Threatened or Endangered species (any plant or animal on the state or federal lists)
- — It is mapped as a location for an individual WDFW priority species
- — It is a Wetland of High Conservation Value as determined by the Department of Natural Resources
- — It has been categorized as an important habitat site in a local or regional comprehensive plan, in a Shoreline Master Plan, or in a watershed plan

Site has 1 or 2 priority habitats (listed on next page) within 100 m points = 1

Site does not meet any of the criteria above points = 0

0

Rating of Value If score is: ___ **2 = H** ___ **1 = M** _X_ **0 = L** *Record the rating on the first page*

Wetland name or number Wetland AA

WDFW Priority Habitats

Priority habitats listed by WDFW (see complete descriptions of WDFW priority habitats, and the counties in which they can be found, in: Washington Department of Fish and Wildlife. 2008. Priority Habitat and Species List. Olympia, Washington. 177 pp. http://wdfw.wa.gov/publications/00165/wdfw00165.pdf or access the list from here: http://wdfw.wa.gov/conservation/phs/list/)

Count how many of the following priority habitats are within 330 ft (100 m) of the wetland unit: ***NOTE:*** *This question is independent of the land use between the wetland unit and the priority habitat.*

— **Aspen Stands:** Pure or mixed stands of aspen greater than 1 ac (0.4 ha).

— **Biodiversity Areas and Corridors**: Areas of habitat that are relatively important to various species of native fish and wildlife (*full descriptions in WDFW PHS report*).

— **Herbaceous Balds:** Variable size patches of grass and forbs on shallow soils over bedrock.

— **Old-growth/Mature forests:** Old-growth west of Cascade crest – Stands of at least 2 tree species, forming a multi-layered canopy with occasional small openings; with at least 8 trees/ac (20 trees/ha) > 32 in (81 cm) dbh or > 200 years of age. Mature forests – Stands with average diameters exceeding 21 in (53 cm) dbh; crown cover may be less than 100%; decay, decadence, numbers of snags, and quantity of large downed material is generally less than that found in old-growth; 80-200 years old west of the Cascade crest.

— **Oregon White Oak:** Woodland stands of pure oak or oak/conifer associations where canopy coverage of the oak component is important (*full descriptions in WDFW PHS report p. 158 – see web link above*).

— **Riparian**: The area adjacent to aquatic systems with flowing water that contains elements of both aquatic and terrestrial ecosystems which mutually influence each other.

— **Westside Prairies:** Herbaceous, non-forested plant communities that can either take the form of a dry prairie or a wet prairie (*full descriptions in WDFW PHS report p. 161 – see web link above*).

— **Instream:** The combination of physical, biological, and chemical processes and conditions that interact to provide functional life history requirements for instream fish and wildlife resources.

— **Nearshore**: Relatively undisturbed nearshore habitats. These include Coastal Nearshore, Open Coast Nearshore, and Puget Sound Nearshore. (*full descriptions of habitats and the definition of relatively undisturbed are in WDFW report – see web link on previous page).*

— **Caves:** A naturally occurring cavity, recess, void, or system of interconnected passages under the earth in soils, rock, ice, or other geological formations and is large enough to contain a human.

— **Cliffs:** Greater than 25 ft (7.6 m) high and occurring below 5000 ft elevation.

— **Talus:** Homogenous areas of rock rubble ranging in average size 0.5 - 6.5 ft (0.15 - 2.0 m), composed of basalt, andesite, and/or sedimentary rock, including riprap slides and mine tailings. May be associated with cliffs.

— **Snags and Logs:** Trees are considered snags if they are dead or dying and exhibit sufficient decay characteristics to enable cavity excavation/use by wildlife. Priority snags have a diameter at breast height of > 20 in (51 cm) in western Washington and are > 6.5 ft (2 m) in height. Priority logs are > 12 in (30 cm) in diameter at the largest end, and > 20 ft (6 m) long.

Note: All vegetated wetlands are by definition a priority habitat but are not included in this list because they are addressed elsewhere.

Wetland name or number Wetland AA

CATEGORIZATION BASED ON SPECIAL CHARACTERISTICS

Wetland Type *Check off any criteria that apply to the wetland. Circle the category when the appropriate criteria are met.*	Category
SC 1.0. Estuarine wetlands Does the wetland meet the following criteria for Estuarine wetlands? — The dominant water regime is tidal, — Vegetated, and — With a salinity greater than 0.5 ppt Yes –Go to **SC 1.1** No= **Not an estuarine wetland**	
SC 1.1. Is the wetland within a National Wildlife Refuge, National Park, National Estuary Reserve, Natural Area Preserve, State Park or Educational, Environmental, or Scientific Reserve designated under WAC 332-30-151? Yes = **Category I** No - Go to **SC 1.2**	**Cat. I** ☐
SC 1.2. Is the wetland unit at least 1 ac in size and meets at least two of the following three conditions? — The wetland is relatively undisturbed (has no diking, ditching, filling, cultivation, grazing, and has less than 10% cover of non-native plant species. (If non-native species are *Spartina*, see page 25) — At least ¾ of the landward edge of the wetland has a 100 ft buffer of shrub, forest, or un-grazed or un-mowed grassland. — The wetland has at least two of the following features: tidal channels, depressions with open water, or contiguous freshwater wetlands. Yes = **Category I** No = **Category II**	**Cat. I** ☐ **Cat. II** ☐
SC 2.0. Wetlands of High Conservation Value (WHCV) SC 2.1. Has the WA Department of Natural Resources updated their website to include the list of Wetlands of High Conservation Value? Yes – Go to **SC 2.2** No – Go to **SC 2.3** SC 2.2. Is the wetland listed on the WDNR database as a Wetland of High Conservation Value? Yes = **Category I** No = **Not a WHCV** SC 2.3. Is the wetland in a Section/Township/Range that contains a Natural Heritage wetland? http://www1.dnr.wa.gov/nhp/refdesk/datasearch/wnhpwetlands.pdf Yes – **Contact WNHP/WDNR and go to SC 2.4** No = **Not a WHCV** SC 2.4. Has WDNR identified the wetland within the S/T/R as a Wetland of High Conservation Value and listed it on their website? Yes = **Category I** No = **Not a WHCV**	**Cat. I** ☐
SC 3.0. Bogs Does the wetland (or any part of the unit) meet both the criteria for soils and vegetation in bogs? *Use the key below.* ***If you answer YES you will still need to rate the wetland based on its functions.*** SC 3.1. Does an area within the wetland unit have organic soil horizons, either peats or mucks, that compose 16 in or more of the first 32 in of the soil profile? Yes – Go to **SC 3.3** No – Go to **SC 3.2** SC 3.2. Does an area within the wetland unit have organic soils, either peats or mucks, that are less than 16 in deep over bedrock, or an impermeable hardpan such as clay or volcanic ash, or that are floating on top of a lake or pond? Yes – Go to **SC 3.3** No = **Is not a bog** SC 3.3. Does an area with peats or mucks have more than 70% cover of mosses at ground level, AND at least a 30% cover of plant species listed in Table 4? Yes = **Is a Category I bog** No – Go to **SC 3.4** **NOTE:** If you are uncertain about the extent of mosses in the understory, you may substitute that criterion by measuring the pH of the water that seeps into a hole dug at least 16 in deep. If the pH is less than 5.0 and the plant species in Table 4 are present, the wetland is a bog. SC 3.4. Is an area with peats or mucks forested (> 30% cover) with Sitka spruce, subalpine fir, western red cedar, western hemlock, lodgepole pine, quaking aspen, Engelmann spruce, or western white pine, AND any of the species (or combination of species) listed in Table 4 provide more than 30% of the cover under the canopy? Yes = **Is a Category I bog** No = **Is not a bog**	**Cat. I** ☐

Wetland name or number Wetland AA

SC 4.0. Forested Wetlands Does the wetland have at least 1 contiguous acre of forest that meets one of these criteria for the WA Department of Fish and Wildlife's forests as priority habitats? ***If you answer YES you will still need to rate the wetland based on its functions.*** — **Old-growth forests** (west of Cascade crest): Stands of at least two tree species, forming a multi-layered canopy with occasional small openings; with at least 8 trees/ac (20 trees/ha) that are at least 200 years of age OR have a diameter at breast height (dbh) of 32 in (81 cm) or more. — **Mature forests** (west of the Cascade Crest): Stands where the largest trees are 80- 200 years old OR the species that make up the canopy have an average diameter (dbh) exceeding 21 in (53 cm). Yes = **Category I** No = **Not a forested wetland for this section**	**Cat. I** ☐
SC 5.0. Wetlands in Coastal Lagoons Does the wetland meet all of the following criteria of a wetland in a coastal lagoon? — The wetland lies in a depression adjacent to marine waters that is wholly or partially separated from marine waters by sandbanks, gravel banks, shingle, or, less frequently, rocks — The lagoon in which the wetland is located contains ponded water that is saline or brackish (> 0.5 ppt) during most of the year in at least a portion of the lagoon *(needs to be measured near the bottom)* Yes – Go to **SC 5.1** No = **Not a wetland in a coastal lagoon**	**Cat. I** ☐
SC 5.1. Does the wetland meet all of the following three conditions? — The wetland is relatively undisturbed (has no diking, ditching, filling, cultivation, grazing), and has less than 20% cover of aggressive, opportunistic plant species (see list of species on p. 100). — At least ¾ of the landward edge of the wetland has a 100 ft buffer of shrub, forest, or un-grazed or un-mowed grassland. — The wetland is larger than $^{1}/_{10}$ ac (4350 ft^2) Yes = **Category I** No = **Category II**	**Cat. II** ☐
SC 6.0. Interdunal Wetlands Is the wetland west of the 1889 line (also called the Western Boundary of Upland Ownership or WBUO)? ***If you answer yes you will still need to rate the wetland based on its habitat functions.*** In practical terms that means the following geographic areas: — Long Beach Peninsula: Lands west of SR 103 — Grayland-Westport: Lands west of SR 105 — Ocean Shores-Copalis: Lands west of SR 115 and SR 109 Yes – Go to **SC 6.1** No = **not an interdunal wetland for rating**	**Cat I** ☐
SC 6.1. Is the wetland 1 ac or larger and scores an 8 or 9 for the habitat functions on the form (rates H,H,H or H,H,M for the three aspects of function)? Yes = **Category I** No – Go to **SC 6.2**	**Cat. II** ☐
SC 6.2. Is the wetland 1 ac or larger, or is it in a mosaic of wetlands that is 1 ac or larger? Yes = **Category II** No – Go to **SC 6.3**	**Cat. III** ☐
SC 6.3. Is the unit between 0.1 and 1 ac, or is it in a mosaic of wetlands that is between 0.1 and 1 ac? Yes = **Category III** No = **Category IV**	**Cat. IV** ☐
Category of wetland based on Special Characteristics If you answered No for all types, enter "Not Applicable" on Summary Form	-

Wetland name or number Wetland AA

This page left blank intentionally

Wetland name or number Wetland B

RATING SUMMARY – Western Washington

Name of wetland (or ID #): Wetland B Date of site visit: 12/2/21

Rated by M. Porter; A. Pederson Trained by Ecology? X Yes ___No Date of training 2014

HGM Class used for rating Depressional Wetland has multiple HGM classes? ___Y X N

NOTE: **Form is not complete without the figures requested** *(figures can be combined).*

Source of base aerial photo/map Skagit County 2021

OVERALL WETLAND CATEGORY III (based on functions X or special characteristics___)

1. Category of wetland based on FUNCTIONS

_____**Category I** – Total score = 23 - 27

_____**Category II** – Total score = 20 - 22

_____**Category III** – Total score = 16 - 19

__X__**Category IV** – Total score = 9 - 15

FUNCTION	Improving Water Quality	Hydrologic	Habitat	
	Circle the appropriate ratings			
Site Potential	H○ M⊙ L○	H○ M○ L⊙	H○ M○ L⊙	
Landscape Potential	H○ M○ L⊙	H○ M○ L⊙	H⊙ M○ L○	
Value	H⊙ M○ L○	H○ M○ L⊙	H○ M⊙ L○	**TOTAL**
Score Based on Ratings	6	3	6	15

Score for each function based on three ratings *(order of ratings is not important)*

9 = H,H,H
8 = H,H,M
7 = H,H,L
7 = H,M,M
6 = H,M,L
6 = M,M,M
5 = H,L,L
5 = M,M,L
4 = M,L,L
3 = L,L,L

2. Category based on SPECIAL CHARACTERISTICS of wetland

CHARACTERISTIC	CATEGORY	
Estuarine	I II	
Wetland of High Conservation Value	I	
Bog	I	
Mature Forest	I	
Old Growth Forest	I	
Coastal Lagoon	I II	
Interdunal	I II III IV	
None of the above	☒	

Maps and figures required to answer questions correctly for Western Washington

Depressional Wetlands

Map of:	To answer questions:	Figure #
Cowardin plant classes	D 1.3, H 1.1, H 1.4	A
Hydroperiods	D 1.4, H 1.2	B
Location of outlet (*can be added to map of hydroperiods)*	D 1.1, D 4.1	B
Boundary of area within 150 ft of the wetland *(can be added to another figure)*	D 2.2, D 5.2	A
Map of the contributing basin	D 4.3, D 5.3	B
1 km Polygon: Area that extends 1 km from entire wetland edge - including polygons for accessible habitat and undisturbed habitat	H 2.1, H 2.2, H 2.3	C
Screen capture of map of 303(d) listed waters in basin (from Ecology website)	D 3.1, D 3.2	D
Screen capture of list of TMDLs for WRIA in which unit is found (from web)	D 3.3	D

Riverine Wetlands

Map of:	To answer questions:	Figure #
Cowardin plant classes	H 1.1, H 1.4	
Hydroperiods	H 1.2	
Ponded depressions	R 1.1	
Boundary of area within 150 ft of the wetland *(can be added to another figure)*	R 2.4	
Plant cover of trees, shrubs, and herbaceous plants	R 1.2, R 4.2	
Width of unit vs. width of stream *(can be added to another figure)*	R 4.1	
Map of the contributing basin	R 2.2, R 2.3, R 5.2	
1 km Polygon: Area that extends 1 km from entire wetland edge - including polygons for accessible habitat and undisturbed habitat	H 2.1, H 2.2, H 2.3	
Screen capture of map of 303(d) listed waters in basin (from Ecology website)	R 3.1	
Screen capture of list of TMDLs for WRIA in which unit is found (from web)	R 3.2, R 3.3	

Lake Fringe Wetlands

Map of:	To answer questions:	Figure #
Cowardin plant classes	L 1.1, L 4.1, H 1.1, H 1.4	
Plant cover of trees, shrubs, and herbaceous plants	L 1.2	
Boundary of area within 150 ft of the wetland *(can be added to another figure)*	L 2.2	
1 km Polygon: Area that extends 1 km from entire wetland edge - including polygons for accessible habitat and undisturbed habitat	H 2.1, H 2.2, H 2.3	
Screen capture of map of 303(d) listed waters in basin (from Ecology website)	L 3.1, L 3.2	
Screen capture of list of TMDLs for WRIA in which unit is found (from web)	L 3.3	

Slope Wetlands

Map of:	To answer questions:	Figure #
Cowardin plant classes	H 1.1, H 1.4	
Hydroperiods	H 1.2	
Plant cover of **dense** trees, shrubs, and herbaceous plants	S 1.3	
Plant cover of **dense, rigid** trees, shrubs, and herbaceous plants *(can be added to figure above)*	S 4.1	
Boundary of 150 ft buffer (can be added to another figure)	S 2.1, S 5.1	
1 km Polygon: Area that extends 1 km from entire wetland edge - including polygons for accessible habitat and undisturbed habitat	H 2.1, H 2.2, H 2.3	
Screen capture of map of 303(d) listed waters in basin (from Ecology website)	S 3.1, S 3.2	
Screen capture of list of TMDLs for WRIA in which unit is found (from web)	S 3.3	

Wetland name or number Wetland B

HGM Classification of Wetlands in Western Washington

For questions 1-7, the criteria described must apply to the entire unit being rated.

If the hydrologic criteria listed in each question do not apply to the entire unit being rated, you probably have a unit with multiple HGM classes. In this case, identify which hydrologic criteria in questions 1-7 apply, and go to Question 8.

1. Are the water levels in the entire unit usually controlled by tides except during floods?

   NO – go to 2 **YES** – the wetland class is **Tidal Fringe** – go to 1.1

   1.1 Is the salinity of the water during periods of annual low flow below 0.5 ppt (parts per thousand)?

   NO – Saltwater Tidal Fringe (Estuarine) **YES – Freshwater Tidal Fringe**
   *If your wetland can be classified as a Freshwater Tidal Fringe use the forms for **Riverine** wetlands. If it is Saltwater Tidal Fringe it is an **Estuarine** wetland and is not scored. This method **cannot** be used to score functions for estuarine wetlands.*

2. The entire wetland unit is flat and precipitation is the only source (>90%) of water to it. Groundwater and surface water runoff are NOT sources of water to the unit.

   NO – go to 3 **YES** – The wetland class is **Flats**
   *If your wetland can be classified as a Flats wetland, use the form for **Depressional** wetlands.*

3. Does the entire wetland unit **meet all** of the following criteria?
   __The vegetated part of the wetland is on the shores of a body of permanent open water (without any plants on the surface at any time of the year) at least 20 ac (8 ha) in size;
   __At least 30% of the open water area is deeper than 6.6 ft (2 m).

   NO – go to 4 **YES –** The wetland class is **Lake Fringe** (Lacustrine Fringe)

4. Does the entire wetland unit **meet all** of the following criteria?
   ___The wetland is on a slope (*slope can be very gradual*),
   ___The water flows through the wetland in one direction (unidirectional) and usually comes from seeps. It may flow subsurface, as sheetflow, or in a swale without distinct banks,
   ___The water leaves the wetland **without being impounded**.

   NO – go to 5 **YES –** The wetland class is **Slope**

   NOTE: Surface water does not pond in these type of wetlands except occasionally in very small and shallow depressions or behind hummocks (depressions are usually <3 ft diameter and less than 1 ft deep).

5. Does the entire wetland unit **meet all** of the following criteria?
   ___The unit is in a valley, or stream channel, where it gets inundated by overbank flooding from that stream or river,
   ___The overbank flooding occurs at least once every 2 years.

NO – go to 6 **YES** – The wetland class is **Riverine**
NOTE: The Riverine unit can contain depressions that are filled with water when the river is not flooding

6. Is the entire wetland unit in a topographic depression in which water ponds, or is saturated to the surface, at some time during the year? *This means that any outlet, if present, is higher than the interior of the wetland.*

   NO – go to 7 X **YES** – The wetland class is **Depressional**

7. Is the entire wetland unit located in a very flat area with no obvious depression and no overbank flooding? The unit does not pond surface water more than a few inches. The unit seems to be maintained by high groundwater in the area. The wetland may be ditched, but has no obvious natural outlet.

   NO – go to 8 X **YES** – The wetland class is **Depressional**

8. Your wetland unit seems to be difficult to classify and probably contains several different HGM classes. For example, seeps at the base of a slope may grade into a riverine floodplain, or a small stream within a Depressional wetland has a zone of flooding along its sides. GO BACK AND IDENTIFY WHICH OF THE HYDROLOGIC REGIMES DESCRIBED IN QUESTIONS 1-7 APPLY TO DIFFERENT AREAS IN THE UNIT (make a rough sketch to help you decide). Use the following table to identify the appropriate class to use for the rating system if you have several HGM classes present within the wetland unit being scored.

   NOTE: Use this table only if the class that is recommended in the second column represents 10% or more of the total area of the wetland unit being rated. If the area of the HGM class listed in column 2 is less than 10% of the unit; classify the wetland using the class that represents more than 90% of the total area.

HGM classes within the wetland unit being rated	HGM class to use in rating
Slope + Riverine	Riverine
Slope + Depressional	Depressional
Slope + Lake Fringe	Lake Fringe
Depressional + Riverine along stream within boundary of depression	Depressional
Depressional + Lake Fringe	Depressional
Riverine + Lake Fringe	Riverine
Salt Water Tidal Fringe and any other class of freshwater wetland	Treat as ESTUARINE

*If you are still unable to determine which of the above criteria apply to your wetland, or if you have **more than 2 HGM classes** within a wetland boundary, classify the wetland as Depressional for the rating.*

Wetland name or number Wetland B

DEPRESSIONAL AND FLATS WETLANDS

Water Quality Functions - Indicators that the site functions to improve water quality

D 1.0. Does the site have the potential to improve water quality?		
D 1.1. Characteristics of surface water outflows from the wetland: Wetland is a depression or flat depression (QUESTION 7 on key) with no surface water leaving it (no outlet). points = 3 Wetland has an intermittently flowing stream or ditch, OR highly constricted permanently flowing outlet. points = 2 Wetland has an unconstricted, or slightly constricted, surface outlet that is permanently flowing points = 1 Wetland is a flat depression (QUESTION 7 on key), whose outlet is a permanently flowing ditch. points = 1		2
D 1.2. The soil 2 in below the surface (or duff layer) is true clay or true organic *(use NRCS definitions).* Yes = 4 No = 0		0
D 1.3. Characteristics and distribution of persistent plants (Emergent, Scrub-shrub, and/or Forested Cowardin classes): Wetland has persistent, ungrazed, plants > 95% of area points = 5 Wetland has persistent, ungrazed, plants > ⅓ of area points = 3 Wetland has persistent, ungrazed plants > $^{1}/_{10}$ of area points = 1 Wetland has persistent, ungrazed plants < $^{1}/_{10}$ of area points = 0		5
D 1.4. Characteristics of seasonal ponding or inundation: *This is the area that is ponded for at least 2 months. See description in manual.* Area seasonally ponded is > ½ total area of wetland points = 4 Area seasonally ponded is > ¼ total area of wetland points = 2 Area seasonally ponded is < ¼ total area of wetland points = 0		0
Total for D 1	Add the points in the boxes above	7

Rating of Site Potential If score is: ___ **12-16 = H** X **6-11 = M** ___ **0-5 = L** *Record the rating on the first page*

D 2.0. Does the landscape have the potential to support the water quality function of the site?		
D 2.1. Does the wetland unit receive stormwater discharges?	Yes = 1 No = 0	0
D 2.2. Is > 10% of the area within 150 ft of the wetland in land uses that generate pollutants?	Yes = 1 No = 0	0
D 2.3. Are there septic systems within 250 ft of the wetland?	Yes = 1 No = 0	0
D 2.4. Are there other sources of pollutants coming into the wetland that are not listed in questions D 2.1-D 2.3? Source_____	Yes = 1 No = 0	0
Total for D 2	Add the points in the boxes above	0

Rating of Landscape Potential If score is: ___ **3 or 4 = H** ___ **1 or 2 = M** X **0 = L** *Record the rating on the first page*

D 3.0. Is the water quality improvement provided by the site valuable to society?		
D 3.1. Does the wetland discharge directly (i.e., within 1 mi) to a stream, river, lake, or marine water that is on the 303(d) list?	Yes = 1 No = 0	0
D 3.2. Is the wetland in a basin or sub-basin where an aquatic resource is on the 303(d) list?	Yes = 1 No = 0	1
D 3.3. Has the site been identified in a watershed or local plan as important for maintaining water quality (*answer YES if there is a TMDL for the basin in which the unit is found*)?	Yes = 2 No = 0	2
Total for D 3	Add the points in the boxes above	3

Rating of Value If score is: X **2-4 = H** ___ **1 = M** ___ **0 = L** *Record the rating on the first page*

Wetland name or number Wetland B

DEPRESSIONAL AND FLATS WETLANDS

Hydrologic Functions - Indicators that the site functions to reduce flooding and stream degradation

D 4.0. Does the site have the potential to reduce flooding and erosion?		
D 4.1. Characteristics of surface water outflows from the wetland: Wetland is a depression or flat depression with no surface water leaving it (no outlet) points = 4 Wetland has an intermittently flowing stream or ditch, OR highly constricted permanently flowing outlet points = 2 Wetland is a flat depression (QUESTION 7 on key), whose outlet is a permanently flowing ditch points = 1 Wetland has an unconstricted, or slightly constricted, surface outlet that is permanently flowing points = 0		2
D 4.2. Depth of storage during wet periods: *Estimate the height of ponding above the bottom of the outlet. For wetlands with no outlet, measure from the surface of permanent water or if dry, the deepest part.* Marks of ponding are 3 ft or more above the surface or bottom of outlet points = 7 Marks of ponding between 2 ft to < 3 ft from surface or bottom of outlet points = 5 Marks are at least 0.5 ft to < 2 ft from surface or bottom of outlet points = 3 The wetland is a "headwater" wetland points = 3 Wetland is flat but has small depressions on the surface that trap water points = 1 Marks of ponding less than 0.5 ft (6 in) points = 0		0
D 4.3. Contribution of the wetland to storage in the watershed: *Estimate the ratio of the area of upstream basin contributing surface water to the wetland to the area of the wetland unit itself.* The area of the basin is less than 10 times the area of the unit points = 5 The area of the basin is 10 to 100 times the area of the unit points = 3 The area of the basin is more than 100 times the area of the unit points = 0 Entire wetland is in the Flats class points = 5		3
Total for D 4	Add the points in the boxes above	5

Rating of Site Potential If score is: ___ **12-16 = H** ___ **6-11 = M** X **0-5 = L** *Record the rating on the first page*

D 5.0. Does the landscape have the potential to support hydrologic functions of the site?		
D 5.1. Does the wetland receive stormwater discharges?	Yes = 1 No = 0	0
D 5.2. Is >10% of the area within 150 ft of the wetland in land uses that generate excess runoff?	Yes = 1 No = 0	0
D 5.3. Is more than 25% of the contributing basin of the wetland covered with intensive human land uses (residential at >1 residence/ac, urban, commercial, agriculture, etc.)?	Yes = 1 No = 0	0
Total for D 5	Add the points in the boxes above	0

Rating of Landscape Potential If score is: ___ **3 = H** ___ **1 or 2 = M** X **0 = L** *Record the rating on the first page*

D 6.0. Are the hydrologic functions provided by the site valuable to society?		
D 6.1. The unit is in a landscape that has flooding problems. *Choose the description that best matches conditions around the wetland unit being rated. Do not add points. Choose the highest score if more than one condition is met.* The wetland captures surface water that would otherwise flow down-gradient into areas where flooding has damaged human or natural resources (e.g., houses or salmon redds): • Flooding occurs in a sub-basin that is immediately down-gradient of unit. points = 2 • Surface flooding problems are in a sub-basin farther down-gradient. points = 1 Flooding from groundwater is an issue in the sub-basin. points = 1 The existing or potential outflow from the wetland is so constrained by human or natural conditions that the water stored by the wetland cannot reach areas that flood. *Explain why* Wetland small, with limited capacity, water would not reach area that floods points = 0 There are no problems with flooding downstream of the wetland. points = 0		0
D 6.2. Has the site been identified as important for flood storage or flood conveyance in a regional flood control plan?	Yes = 2 No = 0	0
Total for D 6	Add the points in the boxes above	0

Rating of Value If score is: ___ **2-4 = H** ___ **1 = M** X **0 = L** *Record the rating on the first page*

Wetland name or number Wetland B

These questions apply to wetlands of all HGM classes.

HABITAT FUNCTIONS - Indicators that site functions to provide important habitat

H 1.0. Does the site have the potential to provide habitat?

H 1.1. Structure of plant community: *Indicators are Cowardin classes and strata within the Forested class.* Check the Cowardin plant classes in the wetland. *Up to 10 patches may be combined for each class to meet the threshold of ¼ ac or more than 10% of the unit if it is smaller than 2.5 ac. Add the number of structures checked.*

____	Aquatic bed	4 structures or more: points = 4
____	Emergent	3 structures: points = 2
_X_	Scrub-shrub (areas where shrubs have > 30% cover)	2 structures: points = 1
____	Forested (areas where trees have > 30% cover)	1 structure: points = 0

If the unit has a Forested class, check if:

____ The Forested class has 3 out of 5 strata (canopy, sub-canopy, shrubs, herbaceous, moss/ground-cover) that each cover 20% within the Forested polygon

0

H 1.2. Hydroperiods

Check the types of water regimes (hydroperiods) present within the wetland. The water regime has to cover more than 10% of the wetland or ¼ ac to count (*see text for descriptions of hydroperiods*).

____	Permanently flooded or inundated	4 or more types present: points = 3
_X_	Seasonally flooded or inundated	3 types present: points = 2
____	Occasionally flooded or inundated	2 types present: points = 1
_X_	Saturated only	1 type present: points = 0
____	Permanently flowing stream or river in, or adjacent to, the wetland	
____	Seasonally flowing stream in, or adjacent to, the wetland	
____	**Lake Fringe wetland**	**2 points**
____	**Freshwater tidal wetland**	**2 points**

1

H 1.3. Richness of plant species

Count the number of plant species in the wetland that cover at least 10 ft^2.


Different patches of the same species can be combined to meet the size threshold and you do not have to name the species. ***Do not include Eurasian milfoil, reed canarygrass, purple loosestrife, Canadian thistle***

If you counted: > 19 species	points = 2
5 - 19 species	points = 1
< 5 species	points = 0

1

H 1.4. Interspersion of habitats

Decide from the diagrams below whether interspersion among Cowardin plants classes (described in H 1.1), or the classes and unvegetated areas (can include open water or mudflats) is high, moderate, low, or none. *If you have four or more plant classes or three classes and open water, the rating is always high.*

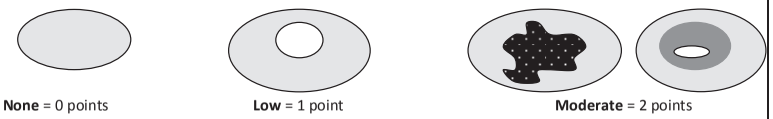

None = 0 points **Low** = 1 point **Moderate** = 2 points

All three diagrams in this row are **HIGH** = 3points



0

Wetland name or number Wetland B

H 1.5. Special habitat features:

Check the habitat features that are present in the wetland. *The number of checks is the number of points.*

- ___ Large, downed, woody debris within the wetland (> 4 in diameter and 6 ft long).
- ___ Standing snags (dbh > 4 in) within the wetland
- ___ Undercut banks are present for at least 6.6 ft (2 m) **and/or** overhanging plants extends at least 3.3 ft (1 m) over a stream (or ditch) in, or contiguous with the wetland, for at least 33 ft (10 m)
- ___ Stable steep banks of fine material that might be used by beaver or muskrat for denning (> 30 degree slope) OR signs of recent beaver activity are present *(cut shrubs or trees that have not yet weathered where wood is exposed)*
- ___ At least ¼ ac of thin-stemmed persistent plants or woody branches are present in areas that are permanently or seasonally inundated *(structures for egg-laying by amphibians)*
- _X_ Invasive plants cover less than 25% of the wetland area in every stratum of plants (*see H 1.1 for list of strata*)

1

Total for H 1 — Add the points in the boxes above: 3

Rating of Site Potential If score is: ___ **15-18 = H** ___ **7-14 = M** _X_ **0-6 = L** *Record the rating on the first page*

H 2.0. Does the landscape have the potential to support the habitat functions of the site?

H 2.1. Accessible habitat (include *only habitat that directly abuts wetland unit*).

Calculate: % undisturbed habitat 42 + [(% moderate and low intensity land uses)/2] 2 = 44 %

If total accessible habitat is:

> 1/3 (33.3%) of 1 km Polygon	points = 3
20-33% of 1 km Polygon	points = 2
10-19% of 1 km Polygon	points = 1
< 10% of 1 km Polygon	points = 0

3

H 2.2. Undisturbed habitat in 1 km Polygon around the wetland.

Calculate: % undisturbed habitat 72 + [(% moderate and low intensity land uses)/2] 6 = 78 %

Undisturbed habitat > 50% of Polygon	points = 3
Undisturbed habitat 10-50% and in 1-3 patches	points = 2
Undisturbed habitat 10-50% and > 3 patches	points = 1
Undisturbed habitat < 10% of 1 km Polygon	points = 0

3

H 2.3. Land use intensity in 1 km Polygon: If

> 50% of 1 km Polygon is high intensity land use	points = (- 2)
≤ 50% of 1 km Polygon is high intensity	points = 0

0

Total for H 2 — Add the points in the boxes above: 6

Rating of Landscape Potential If score is: _X_ **4-6 = H** ___ **1-3 = M** ___ **< 1 = L** *Record the rating on the first page*

H 3.0. Is the habitat provided by the site valuable to society?

H 3.1. Does the site provide habitat for species valued in laws, regulations, or policies? *Choose only the highest score that applies to the wetland being rated.*

Site meets ANY of the following criteria: points = 2

- — It has 3 or more priority habitats within 100 m (see next page)
- — It provides habitat for Threatened or Endangered species (any plant or animal on the state or federal lists)
- — It is mapped as a location for an individual WDFW priority species
- — It is a Wetland of High Conservation Value as determined by the Department of Natural Resources
- — It has been categorized as an important habitat site in a local or regional comprehensive plan, in a Shoreline Master Plan, or in a watershed plan

Site has 1 or 2 priority habitats (listed on next page) within 100 m points = 1

Site does not meet any of the criteria above points = 0

1

Rating of Value If score is: ___ **2 = H** _X_ **1 = M** ___ **0 = L** *Record the rating on the first page*

Wetland name or number Wetland B

WDFW Priority Habitats

Priority habitats listed by WDFW (see complete descriptions of WDFW priority habitats, and the counties in which they can be found, in: Washington Department of Fish and Wildlife. 2008. Priority Habitat and Species List. Olympia, Washington. 177 pp. http://wdfw.wa.gov/publications/00165/wdfw00165.pdf or access the list from here: http://wdfw.wa.gov/conservation/phs/list/)

Count how many of the following priority habitats are within 330 ft (100 m) of the wetland unit: ***NOTE:*** *This question is independent of the land use between the wetland unit and the priority habitat.*

— **Aspen Stands:** Pure or mixed stands of aspen greater than 1 ac (0.4 ha).

— **Biodiversity Areas and Corridors**: Areas of habitat that are relatively important to various species of native fish and wildlife (*full descriptions in WDFW PHS report*).

— **Herbaceous Balds:** Variable size patches of grass and forbs on shallow soils over bedrock.

— **Old-growth/Mature forests:** Old-growth west of Cascade crest – Stands of at least 2 tree species, forming a multi-layered canopy with occasional small openings; with at least 8 trees/ac (20 trees/ha) > 32 in (81 cm) dbh or > 200 years of age. Mature forests – Stands with average diameters exceeding 21 in (53 cm) dbh; crown cover may be less than 100%; decay, decadence, numbers of snags, and quantity of large downed material is generally less than that found in old-growth; 80-200 years old west of the Cascade crest.

— **Oregon White Oak:** Woodland stands of pure oak or oak/conifer associations where canopy coverage of the oak component is important (*full descriptions in WDFW PHS report p. 158 – see web link above*).

☒ **Riparian**: The area adjacent to aquatic systems with flowing water that contains elements of both aquatic and terrestrial ecosystems which mutually influence each other.

— **Westside Prairies:** Herbaceous, non-forested plant communities that can either take the form of a dry prairie or a wet prairie (*full descriptions in WDFW PHS report p. 161 – see web link above*).

☒ **Instream:** The combination of physical, biological, and chemical processes and conditions that interact to provide functional life history requirements for instream fish and wildlife resources.

— **Nearshore**: Relatively undisturbed nearshore habitats. These include Coastal Nearshore, Open Coast Nearshore, and Puget Sound Nearshore. (*full descriptions of habitats and the definition of relatively undisturbed are in WDFW report – see web link on previous page).*

— **Caves:** A naturally occurring cavity, recess, void, or system of interconnected passages under the earth in soils, rock, ice, or other geological formations and is large enough to contain a human.

— **Cliffs:** Greater than 25 ft (7.6 m) high and occurring below 5000 ft elevation.

— **Talus:** Homogenous areas of rock rubble ranging in average size 0.5 - 6.5 ft (0.15 - 2.0 m), composed of basalt, andesite, and/or sedimentary rock, including riprap slides and mine tailings. May be associated with cliffs.

— **Snags and Logs:** Trees are considered snags if they are dead or dying and exhibit sufficient decay characteristics to enable cavity excavation/use by wildlife. Priority snags have a diameter at breast height of > 20 in (51 cm) in western Washington and are > 6.5 ft (2 m) in height. Priority logs are > 12 in (30 cm) in diameter at the largest end, and > 20 ft (6 m) long.

Note: All vegetated wetlands are by definition a priority habitat but are not included in this list because they are addressed elsewhere.

Wetland name or number Wetland B

CATEGORIZATION BASED ON SPECIAL CHARACTERISTICS

Wetland Type *Check off any criteria that apply to the wetland. Circle the category when the appropriate criteria are met.*	**Category**
SC 1.0. Estuarine wetlands Does the wetland meet the following criteria for Estuarine wetlands? — The dominant water regime is tidal, — Vegetated, and — With a salinity greater than 0.5 ppt Yes –Go to **SC 1.1** No= **Not an estuarine wetland**	
SC 1.1. Is the wetland within a National Wildlife Refuge, National Park, National Estuary Reserve, Natural Area Preserve, State Park or Educational, Environmental, or Scientific Reserve designated under WAC 332-30-151? Yes = **Category I** No - Go to **SC 1.2**	**Cat. I** ☐
SC 1.2. Is the wetland unit at least 1 ac in size and meets at least two of the following three conditions? — The wetland is relatively undisturbed (has no diking, ditching, filling, cultivation, grazing, and has less than 10% cover of non-native plant species. (If non-native species are *Spartina*, see page 25) — At least ¾ of the landward edge of the wetland has a 100 ft buffer of shrub, forest, or un-grazed or un-mowed grassland. — The wetland has at least two of the following features: tidal channels, depressions with open water, or contiguous freshwater wetlands. Yes = **Category I** No = **Category II**	**Cat. I** ☐ **Cat. II** ☐
SC 2.0. Wetlands of High Conservation Value (WHCV) SC 2.1. Has the WA Department of Natural Resources updated their website to include the list of Wetlands of High Conservation Value? Yes – Go to **SC 2.2** No – Go to **SC 2.3** SC 2.2. Is the wetland listed on the WDNR database as a Wetland of High Conservation Value? Yes = **Category I** No = **Not a WHCV** SC 2.3. Is the wetland in a Section/Township/Range that contains a Natural Heritage wetland? http://www1.dnr.wa.gov/nhp/refdesk/datasearch/wnhpwetlands.pdf Yes – **Contact WNHP/WDNR and go to SC 2.4** No = **Not a WHCV** SC 2.4. Has WDNR identified the wetland within the S/T/R as a Wetland of High Conservation Value and listed it on their website? Yes = **Category I** No = **Not a WHCV**	**Cat. I** ☐
SC 3.0. Bogs Does the wetland (or any part of the unit) meet both the criteria for soils and vegetation in bogs? *Use the key below.* ***If you answer YES you will still need to rate the wetland based on its functions.*** SC 3.1. Does an area within the wetland unit have organic soil horizons, either peats or mucks, that compose 16 in or more of the first 32 in of the soil profile? Yes – Go to **SC 3.3** No – Go to **SC 3.2** SC 3.2. Does an area within the wetland unit have organic soils, either peats or mucks, that are less than 16 in deep over bedrock, or an impermeable hardpan such as clay or volcanic ash, or that are floating on top of a lake or pond? Yes – Go to **SC 3.3** No = **Is not a bog** SC 3.3. Does an area with peats or mucks have more than 70% cover of mosses at ground level, AND at least a 30% cover of plant species listed in Table 4? Yes = **Is a Category I bog** No – Go to **SC 3.4** **NOTE:** If you are uncertain about the extent of mosses in the understory, you may substitute that criterion by measuring the pH of the water that seeps into a hole dug at least 16 in deep. If the pH is less than 5.0 and the plant species in Table 4 are present, the wetland is a bog. SC 3.4. Is an area with peats or mucks forested (> 30% cover) with Sitka spruce, subalpine fir, western red cedar, western hemlock, lodgepole pine, quaking aspen, Engelmann spruce, or western white pine, AND any of the species (or combination of species) listed in Table 4 provide more than 30% of the cover under the canopy? Yes = **Is a Category I bog** No = **Is not a bog**	**Cat. I** ☐

Wetland name or number Wetland B

SC 4.0. Forested Wetlands Does the wetland have at least 1 contiguous acre of forest that meets one of these criteria for the WA Department of Fish and Wildlife's forests as priority habitats? ***If you answer YES you will still need to rate the wetland based on its functions.*** — **Old-growth forests** (west of Cascade crest): Stands of at least two tree species, forming a multi-layered canopy with occasional small openings; with at least 8 trees/ac (20 trees/ha) that are at least 200 years of age OR have a diameter at breast height (dbh) of 32 in (81 cm) or more. — **Mature forests** (west of the Cascade Crest): Stands where the largest trees are 80- 200 years old OR the species that make up the canopy have an average diameter (dbh) exceeding 21 in (53 cm). Yes = **Category I** No = **Not a forested wetland for this section**	**Cat. I** ☐
SC 5.0. Wetlands in Coastal Lagoons Does the wetland meet all of the following criteria of a wetland in a coastal lagoon? — The wetland lies in a depression adjacent to marine waters that is wholly or partially separated from marine waters by sandbanks, gravel banks, shingle, or, less frequently, rocks — The lagoon in which the wetland is located contains ponded water that is saline or brackish (> 0.5 ppt) during most of the year in at least a portion of the lagoon *(needs to be measured near the bottom)* Yes – Go to **SC 5.1** No = **Not a wetland in a coastal lagoon**	**Cat. I** ☐
SC 5.1. Does the wetland meet all of the following three conditions? — The wetland is relatively undisturbed (has no diking, ditching, filling, cultivation, grazing), and has less than 20% cover of aggressive, opportunistic plant species (see list of species on p. 100). — At least ⅔ of the landward edge of the wetland has a 100 ft buffer of shrub, forest, or un-grazed or un-mowed grassland. — The wetland is larger than $^{1}/_{10}$ ac (4350 ft^2) Yes = **Category I** No = **Category II**	**Cat. II** ☐
SC 6.0. Interdunal Wetlands Is the wetland west of the 1889 line (also called the Western Boundary of Upland Ownership or WBUO)? ***If you answer yes you will still need to rate the wetland based on its habitat functions.*** In practical terms that means the following geographic areas: — Long Beach Peninsula: Lands west of SR 103 — Grayland-Westport: Lands west of SR 105 — Ocean Shores-Copalis: Lands west of SR 115 and SR 109 Yes – Go to **SC 6.1** No = **not an interdunal wetland for rating**	**Cat I** ☐
SC 6.1. Is the wetland 1 ac or larger and scores an 8 or 9 for the habitat functions on the form (rates H,H,H or H,H,M for the three aspects of function)? Yes = **Category I** No – Go to **SC 6.2**	**Cat. II** ☐
SC 6.2. Is the wetland 1 ac or larger, or is it in a mosaic of wetlands that is 1 ac or larger? Yes = **Category II** No – Go to **SC 6.3**	**Cat. III** ☐
SC 6.3. Is the unit between 0.1 and 1 ac, or is it in a mosaic of wetlands that is between 0.1 and 1 ac? Yes = **Category III** No = **Category IV**	**Cat. IV** ☐
Category of wetland based on Special Characteristics If you answered No for all types, enter "Not Applicable" on Summary Form	-

Wetland name or number Wetland B

This page left blank intentionally

Wetland name or number Wetland BB

RATING SUMMARY – Western Washington

Name of wetland (or ID #): Wetland BB Date of site visit: 11/17/21

Rated by M. Porter; A. Pederson Trained by Ecology? X Yes ___No Date of training 2014

HGM Class used for rating Slope Wetland has multiple HGM classes? X Y ____N

NOTE: **Form is not complete without the figures requested** *(figures can be combined).*

Source of base aerial photo/map Skagit County 2021

OVERALL WETLAND CATEGORY III (based on functions X or special characteristics___)

1. Category of wetland based on FUNCTIONS

_____**Category I** – Total score = 23 - 27

_____**Category II** – Total score = 20 - 22

__X__**Category III** – Total score = 16 - 19

_____**Category IV** – Total score = 9 - 15

FUNCTION	Improving Water Quality	Hydrologic	Habitat	
	Circle the appropriate ratings			
Site Potential	H○ M⊙ L○	H○ M○ L⊙	H○ M⊙ L○	
Landscape Potential	H○ M○ L⊙	H○ M⊙ L○	H⊙ M○ L○	
Value	H⊙ M○ L○	H○ M⊙ L○	H○ M⊙ L○	**TOTAL**
Score Based on Ratings	6	5	7	18

Score for each function based on three ratings *(order of ratings is not important)*

9 = H,H,H
8 = H,H,M
7 = H,H,L
7 = H,M,M
6 = H,M,L
6 = M,M,M
5 = H,L,L
5 = M,M,L
4 = M,L,L
3 = L,L,L

2. Category based on SPECIAL CHARACTERISTICS of wetland

CHARACTERISTIC	CATEGORY	
Estuarine	I II	
Wetland of High Conservation Value	I	
Bog	I	
Mature Forest	I	
Old Growth Forest	I	
Coastal Lagoon	I II	
Interdunal	I II III IV	
None of the above	☒	

Maps and figures required to answer questions correctly for Western Washington

Depressional Wetlands

Map of:	To answer questions:	Figure #
Cowardin plant classes	D 1.3, H 1.1, H 1.4	
Hydroperiods	D 1.4, H 1.2	
Location of outlet (*can be added to map of hydroperiods)*	D 1.1, D 4.1	
Boundary of area within 150 ft of the wetland *(can be added to another figure)*	D 2.2, D 5.2	
Map of the contributing basin	D 4.3, D 5.3	
1 km Polygon: Area that extends 1 km from entire wetland edge - including polygons for accessible habitat and undisturbed habitat	H 2.1, H 2.2, H 2.3	
Screen capture of map of 303(d) listed waters in basin (from Ecology website)	D 3.1, D 3.2	
Screen capture of list of TMDLs for WRIA in which unit is found (from web)	D 3.3	

Riverine Wetlands

Map of:	To answer questions:	Figure #
Cowardin plant classes	H 1.1, H 1.4	
Hydroperiods	H 1.2	
Ponded depressions	R 1.1	
Boundary of area within 150 ft of the wetland *(can be added to another figure)*	R 2.4	
Plant cover of trees, shrubs, and herbaceous plants	R 1.2, R 4.2	
Width of unit vs. width of stream *(can be added to another figure)*	R 4.1	
Map of the contributing basin	R 2.2, R 2.3, R 5.2	
1 km Polygon: Area that extends 1 km from entire wetland edge - including polygons for accessible habitat and undisturbed habitat	H 2.1, H 2.2, H 2.3	
Screen capture of map of 303(d) listed waters in basin (from Ecology website)	R 3.1	
Screen capture of list of TMDLs for WRIA in which unit is found (from web)	R 3.2, R 3.3	

Lake Fringe Wetlands

Map of:	To answer questions:	Figure #
Cowardin plant classes	L 1.1, L 4.1, H 1.1, H 1.4	
Plant cover of trees, shrubs, and herbaceous plants	L 1.2	
Boundary of area within 150 ft of the wetland *(can be added to another figure)*	L 2.2	
1 km Polygon: Area that extends 1 km from entire wetland edge - including polygons for accessible habitat and undisturbed habitat	H 2.1, H 2.2, H 2.3	
Screen capture of map of 303(d) listed waters in basin (from Ecology website)	L 3.1, L 3.2	
Screen capture of list of TMDLs for WRIA in which unit is found (from web)	L 3.3	

Slope Wetlands

Map of:	To answer questions:	Figure #
Cowardin plant classes	H 1.1, H 1.4	A
Hydroperiods	H 1.2	B
Plant cover of **dense** trees, shrubs, and herbaceous plants	S 1.3	A
Plant cover of **dense, rigid** trees, shrubs, and herbaceous plants *(can be added to figure above)*	S 4.1	A
Boundary of 150 ft buffer (can be added to another figure)	S 2.1, S 5.1	A
1 km Polygon: Area that extends 1 km from entire wetland edge - including polygons for accessible habitat and undisturbed habitat	H 2.1, H 2.2, H 2.3	C
Screen capture of map of 303(d) listed waters in basin (from Ecology website)	S 3.1, S 3.2	D
Screen capture of list of TMDLs for WRIA in which unit is found (from web)	S 3.3	D

Wetland name or number Wetland BB

HGM Classification of Wetlands in Western Washington

For questions 1-7, the criteria described must apply to the entire unit being rated.

If the hydrologic criteria listed in each question do not apply to the entire unit being rated, you probably have a unit with multiple HGM classes. In this case, identify which hydrologic criteria in questions 1-7 apply, and go to Question 8.

1. Are the water levels in the entire unit usually controlled by tides except during floods?

   NO – go to 2 **YES** – the wetland class is **Tidal Fringe** – go to 1.1

   1.1 Is the salinity of the water during periods of annual low flow below 0.5 ppt (parts per thousand)?

   NO – Saltwater Tidal Fringe (Estuarine) **YES – Freshwater Tidal Fringe**
   *If your wetland can be classified as a Freshwater Tidal Fringe use the forms for **Riverine** wetlands. If it is Saltwater Tidal Fringe it is an **Estuarine** wetland and is not scored. This method **cannot** be used to score functions for estuarine wetlands.*

2. The entire wetland unit is flat and precipitation is the only source (>90%) of water to it. Groundwater and surface water runoff are NOT sources of water to the unit.

   NO – go to 3 **YES** – The wetland class is **Flats**
   *If your wetland can be classified as a Flats wetland, use the form for **Depressional** wetlands.*

3. Does the entire wetland unit **meet all** of the following criteria?
   __The vegetated part of the wetland is on the shores of a body of permanent open water (without any plants on the surface at any time of the year) at least 20 ac (8 ha) in size;
   __At least 30% of the open water area is deeper than 6.6 ft (2 m).

   NO – go to 4 **YES –** The wetland class is **Lake Fringe** (Lacustrine Fringe)

4. Does the entire wetland unit **meet all** of the following criteria?
   X The wetland is on a slope (*slope can be very gradual*),
   X The water flows through the wetland in one direction (unidirectional) and usually comes from seeps. It may flow subsurface, as sheetflow, or in a swale without distinct banks,
   X The water leaves the wetland **without being impounded**.

   NO – go to 5 **YES –** The wetland class is **Slope**

   NOTE: Surface water does not pond in these type of wetlands except occasionally in very small and shallow depressions or behind hummocks (depressions are usually <3 ft diameter and less than 1 ft deep).

5. Does the entire wetland unit **meet all** of the following criteria?
   ___The unit is in a valley, or stream channel, where it gets inundated by overbank flooding from that stream or river,
   ___The overbank flooding occurs at least once every 2 years.

NO – go to 6 **YES** – The wetland class is **Riverine**
NOTE: The Riverine unit can contain depressions that are filled with water when the river is not flooding

6. Is the entire wetland unit in a topographic depression in which water ponds, or is saturated to the surface, at some time during the year? *This means that any outlet, if present, is higher than the interior of the wetland.*

   NO – go to 7 X **YES** – The wetland class is **Depressional**

7. Is the entire wetland unit located in a very flat area with no obvious depression and no overbank flooding? The unit does not pond surface water more than a few inches. The unit seems to be maintained by high groundwater in the area. The wetland may be ditched, but has no obvious natural outlet.

   NO – go to 8 **YES** – The wetland class is **Depressional**

8. Your wetland unit seems to be difficult to classify and probably contains several different HGM classes. For example, seeps at the base of a slope may grade into a riverine floodplain, or a small stream within a Depressional wetland has a zone of flooding along its sides. GO BACK AND IDENTIFY WHICH OF THE HYDROLOGIC REGIMES DESCRIBED IN QUESTIONS 1-7 APPLY TO DIFFERENT AREAS IN THE UNIT (make a rough sketch to help you decide). Use the following table to identify the appropriate class to use for the rating system if you have several HGM classes present within the wetland unit being scored.

   NOTE: Use this table only if the class that is recommended in the second column represents 10% or more of the total area of the wetland unit being rated. If the area of the HGM class listed in column 2 is less than 10% of the unit; classify the wetland using the class that represents more than 90% of the total area.

HGM classes within the wetland unit being rated	HGM class to use in rating
Slope + Riverine	Riverine
Slope + Depressional	Depressional
Slope + Lake Fringe	Lake Fringe
Depressional + Riverine along stream within boundary of depression	Depressional
Depressional + Lake Fringe	Depressional
Riverine + Lake Fringe	Riverine
Salt Water Tidal Fringe and any other class of freshwater wetland	Treat as ESTUARINE

*If you are still unable to determine which of the above criteria apply to your wetland, or if you have **more than 2 HGM classes** within a wetland boundary, classify the wetland as Depressional for the rating.*

Wetland name or number Wetland BB

SLOPE WETLANDS

Water Quality Functions - Indicators that the site functions to improve water quality

S 1.0. Does the site have the potential to improve water quality?	
S 1.1. Characteristics of the average slope of the wetland: *(a 1% slope has a 1 ft vertical drop in elevation for every 100 ft of horizontal distance)* Slope is 1% or less — points = 3 Slope is > 1%-2% — points = 2 Slope is > 2%-5% — points = 1 Slope is greater than 5% — points = 0	1
S 1.2. The soil 2 in below the surface (or duff layer) is true clay or true organic *(use NRCS definitions)*: Yes = 3 No = 0	0
S 1.3. Characteristics of the plants in the wetland that trap sediments and pollutants: Choose the points appropriate for the description that best fits the plants in the wetland. *Dense means you have trouble seeing the soil surface (>75% cover), and uncut means not grazed or mowed and plants are higher than 6 in.* Dense, uncut, herbaceous plants > 90% of the wetland area — points = 6 Dense, uncut, herbaceous plants > ½ of area — points = 3 Dense, woody, plants > ½ of area — points = 2 Dense, uncut, herbaceous plants > ¼ of area — points = 1 Does not meet any of the criteria above for plants — points = 0	6
Total for S 1 — Add the points in the boxes above	7

Rating of Site Potential If score is: ___**12 = H** X **6-11 = M** ___**0-5 = L** *Record the rating on the first page*

S 2.0. Does the landscape have the potential to support the water quality function of the site?	
S 2.1. Is > 10% of the area within 150 ft on the uphill side of the wetland in land uses that generate pollutants? Yes = 1 No = 0	0
S 2.2. Are there other sources of pollutants coming into the wetland that are not listed in question S 2.1? Other sources _____ Yes = 1 No = 0	0
Total for S 2 — Add the points in the boxes above	0

Rating of Landscape Potential If score is: ___**1-2 = M** X **0 = L** *Record the rating on the first page*

S 3.0. Is the water quality improvement provided by the site valuable to society?	
S 3.1. Does the wetland discharge directly (i.e., within 1 mi) to a stream, river, lake, or marine water that is on the 303(d) list? Yes = 1 No = 0	1
S 3.2. Is the wetland in a basin or sub-basin where water quality is an issue? *At least one aquatic resource in the basin is on the 303(d) list*. Yes = 1 No = 0	1
S 3.3. Has the site been identified in a watershed or local plan as important for maintaining water quality? *Answer YES if there is a TMDL for the basin in which unit is found.* Yes = 2 No = 0	2
Total for S 3 — Add the points in the boxes above	4

Rating of Value If score is: X **2-4 = H** ___**1 = M** ___**0 = L** *Record the rating on the first page*

Wetland name or number Wetland BB

SLOPE WETLANDS

Hydrologic Functions - Indicators that the site functions to reduce flooding and stream erosion

S 4.0. Does the site have the potential to reduce flooding and stream erosion?	
S 4.1. Characteristics of plants that reduce the velocity of surface flows during storms: Choose the points appropriate for the description that best fits conditions in the wetland. *Stems of plants should be thick enough (usually > 1/8 in), or dense enough, to remain erect during surface flows.* Dense, uncut, **rigid** plants cover > 90% of the area of the wetland — points = 1 All other conditions — points = 0	0

Rating of Site Potential If score is: ___**1 = M** X **0 = L** *Record the rating on the first page*

S 5.0. Does the landscape have the potential to support the hydrologic functions of the site?	
S 5.1. Is more than 25% of the area within 150 ft upslope of wetland in land uses or cover that generate excess surface runoff? Yes = 1 No = 0	1

Rating of Landscape Potential If score is: X **1 = M** ___**0 = L** *Record the rating on the first page*

S 6.0. Are the hydrologic functions provided by the site valuable to society?	
S 6.1. Distance to the nearest areas downstream that have flooding problems: The sub-basin immediately down-gradient of site has flooding problems that result in damage to human or natural resources (e.g., houses or salmon redds) — points = 2 Surface flooding problems are in a sub-basin farther down-gradient — points = 1 No flooding problems anywhere downstream — points = 0	1
S 6.2. Has the site been identified as important for flood storage or flood conveyance in a regional flood control plan? Yes = 2 No = 0	0
Total for S 6 — Add the points in the boxes above	1

Rating of Value If score is: ___**2-4 = H** X **1 = M** ___**0 = L** *Record the rating on the first page*

NOTES and FIELD OBSERVATIONS:

Wetland name or number Wetland BB

These questions apply to wetlands of all HGM classes.

HABITAT FUNCTIONS - Indicators that site functions to provide important habitat

H 1.0. Does the site have the potential to provide habitat?

H 1.1. Structure of plant community: *Indicators are Cowardin classes and strata within the Forested class.* Check the Cowardin plant classes in the wetland. *Up to 10 patches may be combined for each class to meet the threshold of ¼ ac or more than 10% of the unit if it is smaller than 2.5 ac. Add the number of structures checked.*

___	Aquatic bed	4 structures or more: points = 4
_X_	Emergent	3 structures: points = 2
_X_	Scrub-shrub (areas where shrubs have > 30% cover)	2 structures: points = 1
_X_	Forested (areas where trees have > 30% cover)	1 structure: points = 0

If the unit has a Forested class, check if:

_X_ The Forested class has 3 out of 5 strata (canopy, sub-canopy, shrubs, herbaceous, moss/ground-cover) that each cover 20% within the Forested polygon

4

H 1.2. Hydroperiods

Check the types of water regimes (hydroperiods) present within the wetland. The water regime has to cover more than 10% of the wetland or ¼ ac to count (*see text for descriptions of hydroperiods*).

___	Permanently flooded or inundated	4 or more types present: points = 3
_X_	Seasonally flooded or inundated	3 types present: points = 2
___	Occasionally flooded or inundated	2 types present: points = 1
_X_	Saturated only	1 type present: points = 0
___	Permanently flowing stream or river in, or adjacent to, the wetland	
___	Seasonally flowing stream in, or adjacent to, the wetland	
___	**Lake Fringe wetland**	**2 points**
___	**Freshwater tidal wetland**	**2 points**

1

H 1.3. Richness of plant species

Count the number of plant species in the wetland that cover at least 10 ft^2.


Different patches of the same species can be combined to meet the size threshold and you do not have to name the species. ***Do not include Eurasian milfoil, reed canarygrass, purple loosestrife, Canadian thistle***

If you counted: > 19 species	points = 2
5 - 19 species	points = 1
< 5 species	points = 0

1

H 1.4. Interspersion of habitats

Decide from the diagrams below whether interspersion among Cowardin plants classes (described in H 1.1), or the classes and unvegetated areas (can include open water or mudflats) is high, moderate, low, or none. *If you have four or more plant classes or three classes and open water, the rating is always high.*

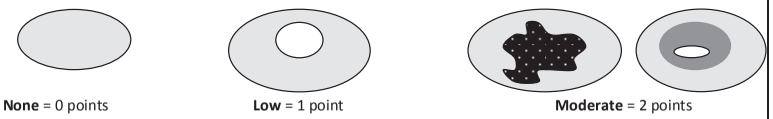

None = 0 points **Low** = 1 point **Moderate** = 2 points

All three diagrams in this row are **HIGH** = 3points



2

Wetland name or number Wetland BB

H 1.5. Special habitat features:

Check the habitat features that are present in the wetland. *The number of checks is the number of points.*

_X_ Large, downed, woody debris within the wetland (> 4 in diameter and 6 ft long).

___ Standing snags (dbh > 4 in) within the wetland

___ Undercut banks are present for at least 6.6 ft (2 m) **and/or** overhanging plants extends at least 3.3 ft (1 m) over a stream (or ditch) in, or contiguous with the wetland, for at least 33 ft (10 m)

___ Stable steep banks of fine material that might be used by beaver or muskrat for denning (> 30 degree slope) OR signs of recent beaver activity are present *(cut shrubs or trees that have not yet weathered where wood is exposed)*

_X_ At least ¼ ac of thin-stemmed persistent plants or woody branches are present in areas that are permanently or seasonally inundated *(structures for egg-laying by amphibians)*

_X_ Invasive plants cover less than 25% of the wetland area in every stratum of plants (*see H 1.1 for list of strata*)

3

Total for H 1 — Add the points in the boxes above: 11

Rating of Site Potential If score is: ___ **15-18 = H** _X_ **7-14 = M** ___ **0-6 = L** *Record the rating on the first page*

H 2.0. Does the landscape have the potential to support the habitat functions of the site?

H 2.1. Accessible habitat (include *only habitat that directly abuts wetland unit*).

Calculate: % undisturbed habitat 76 + [(% moderate and low intensity land uses)/2] 6 = 82 %

If total accessible habitat is:

> 1/3 (33.3%) of 1 km Polygon	points = 3
20-33% of 1 km Polygon	points = 2
10-19% of 1 km Polygon	points = 1
< 10% of 1 km Polygon	points = 0

3

H 2.2. Undisturbed habitat in 1 km Polygon around the wetland.

Calculate: % undisturbed habitat 78 + [(% moderate and low intensity land uses)/2] 6 = 84 %

Undisturbed habitat > 50% of Polygon	points = 3
Undisturbed habitat 10-50% and in 1-3 patches	points = 2
Undisturbed habitat 10-50% and > 3 patches	points = 1
Undisturbed habitat < 10% of 1 km Polygon	points = 0

3

H 2.3. Land use intensity in 1 km Polygon: If

> 50% of 1 km Polygon is high intensity land use	points = (- 2)
≤ 50% of 1 km Polygon is high intensity	points = 0

0

Total for H 2 — Add the points in the boxes above: 6

Rating of Landscape Potential If score is: _X_ **4-6 = H** ___ **1-3 = M** ___ **< 1 = L** *Record the rating on the first page*

H 3.0. Is the habitat provided by the site valuable to society?

H 3.1. Does the site provide habitat for species valued in laws, regulations, or policies? *Choose only the highest score that applies to the wetland being rated.*

Site meets ANY of the following criteria: points = 2

- It has 3 or more priority habitats within 100 m (see next page)
- It provides habitat for Threatened or Endangered species (any plant or animal on the state or federal lists)
- It is mapped as a location for an individual WDFW priority species
- It is a Wetland of High Conservation Value as determined by the Department of Natural Resources
- It has been categorized as an important habitat site in a local or regional comprehensive plan, in a Shoreline Master Plan, or in a watershed plan

Site has 1 or 2 priority habitats (listed on next page) within 100 m points = 1

Site does not meet any of the criteria above points = 0

1

Rating of Value If score is: ___ **2 = H** _X_ **1 = M** ___ **0 = L** *Record the rating on the first page*

Wetland name or number Wetland BB

WDFW Priority Habitats

Priority habitats listed by WDFW (see complete descriptions of WDFW priority habitats, and the counties in which they can be found, in: Washington Department of Fish and Wildlife. 2008. Priority Habitat and Species List. Olympia, Washington. 177 pp. http://wdfw.wa.gov/publications/00165/wdfw00165.pdf or access the list from here: http://wdfw.wa.gov/conservation/phs/list/)

Count how many of the following priority habitats are within 330 ft (100 m) of the wetland unit: ***NOTE:*** *This question is independent of the land use between the wetland unit and the priority habitat.*

— **Aspen Stands:** Pure or mixed stands of aspen greater than 1 ac (0.4 ha).

— **Biodiversity Areas and Corridors**: Areas of habitat that are relatively important to various species of native fish and wildlife (*full descriptions in WDFW PHS report*).

— **Herbaceous Balds:** Variable size patches of grass and forbs on shallow soils over bedrock.

— **Old-growth/Mature forests:** Old-growth west of Cascade crest – Stands of at least 2 tree species, forming a multi-layered canopy with occasional small openings; with at least 8 trees/ac (20 trees/ha) > 32 in (81 cm) dbh or > 200 years of age. Mature forests – Stands with average diameters exceeding 21 in (53 cm) dbh; crown cover may be less than 100%; decay, decadence, numbers of snags, and quantity of large downed material is generally less than that found in old-growth; 80-200 years old west of the Cascade crest.

— **Oregon White Oak:** Woodland stands of pure oak or oak/conifer associations where canopy coverage of the oak component is important (*full descriptions in WDFW PHS report p. 158 – see web link above*).

☒ **Riparian**: The area adjacent to aquatic systems with flowing water that contains elements of both aquatic and terrestrial ecosystems which mutually influence each other.

— **Westside Prairies:** Herbaceous, non-forested plant communities that can either take the form of a dry prairie or a wet prairie (*full descriptions in WDFW PHS report p. 161 – see web link above*).

☒ **Instream:** The combination of physical, biological, and chemical processes and conditions that interact to provide functional life history requirements for instream fish and wildlife resources.

— **Nearshore**: Relatively undisturbed nearshore habitats. These include Coastal Nearshore, Open Coast Nearshore, and Puget Sound Nearshore. (*full descriptions of habitats and the definition of relatively undisturbed are in WDFW report – see web link on previous page).*

— **Caves:** A naturally occurring cavity, recess, void, or system of interconnected passages under the earth in soils, rock, ice, or other geological formations and is large enough to contain a human.

— **Cliffs:** Greater than 25 ft (7.6 m) high and occurring below 5000 ft elevation.

— **Talus:** Homogenous areas of rock rubble ranging in average size 0.5 - 6.5 ft (0.15 - 2.0 m), composed of basalt, andesite, and/or sedimentary rock, including riprap slides and mine tailings. May be associated with cliffs.

— **Snags and Logs:** Trees are considered snags if they are dead or dying and exhibit sufficient decay characteristics to enable cavity excavation/use by wildlife. Priority snags have a diameter at breast height of > 20 in (51 cm) in western Washington and are > 6.5 ft (2 m) in height. Priority logs are > 12 in (30 cm) in diameter at the largest end, and > 20 ft (6 m) long.

Note: All vegetated wetlands are by definition a priority habitat but are not included in this list because they are addressed elsewhere.

Wetland name or number Wetland BB

CATEGORIZATION BASED ON SPECIAL CHARACTERISTICS

Wetland Type *Check off any criteria that apply to the wetland. Circle the category when the appropriate criteria are met.*	**Category**
SC 1.0. Estuarine wetlands Does the wetland meet the following criteria for Estuarine wetlands? — The dominant water regime is tidal, — Vegetated, and — With a salinity greater than 0.5 ppt Yes –Go to **SC 1.1** No= **Not an estuarine wetland**	
SC 1.1. Is the wetland within a National Wildlife Refuge, National Park, National Estuary Reserve, Natural Area Preserve, State Park or Educational, Environmental, or Scientific Reserve designated under WAC 332-30-151? Yes = **Category I** No - Go to **SC 1.2**	**Cat. I** ☐
SC 1.2. Is the wetland unit at least 1 ac in size and meets at least two of the following three conditions? — The wetland is relatively undisturbed (has no diking, ditching, filling, cultivation, grazing, and has less than 10% cover of non-native plant species. (If non-native species are *Spartina*, see page 25) — At least ¾ of the landward edge of the wetland has a 100 ft buffer of shrub, forest, or un-grazed or un-mowed grassland. — The wetland has at least two of the following features: tidal channels, depressions with open water, or contiguous freshwater wetlands. Yes = **Category I** No = **Category II**	**Cat. I** ☐ **Cat. II** ☐
SC 2.0. Wetlands of High Conservation Value (WHCV) SC 2.1. Has the WA Department of Natural Resources updated their website to include the list of Wetlands of High Conservation Value? Yes – Go to **SC 2.2** No – Go to **SC 2.3** SC 2.2. Is the wetland listed on the WDNR database as a Wetland of High Conservation Value? Yes = **Category I** No = **Not a WHCV** SC 2.3. Is the wetland in a Section/Township/Range that contains a Natural Heritage wetland? http://www1.dnr.wa.gov/nhp/refdesk/datasearch/wnhpwetlands.pdf Yes – **Contact WNHP/WDNR and go to SC 2.4** No = **Not a WHCV** SC 2.4. Has WDNR identified the wetland within the S/T/R as a Wetland of High Conservation Value and listed it on their website? Yes = **Category I** No = **Not a WHCV**	**Cat. I** ☐
SC 3.0. Bogs Does the wetland (or any part of the unit) meet both the criteria for soils and vegetation in bogs? *Use the key below.* ***If you answer YES you will still need to rate the wetland based on its functions.*** SC 3.1. Does an area within the wetland unit have organic soil horizons, either peats or mucks, that compose 16 in or more of the first 32 in of the soil profile? Yes – Go to **SC 3.3** No – Go to **SC 3.2** SC 3.2. Does an area within the wetland unit have organic soils, either peats or mucks, that are less than 16 in deep over bedrock, or an impermeable hardpan such as clay or volcanic ash, or that are floating on top of a lake or pond? Yes – Go to **SC 3.3** No = **Is not a bog** SC 3.3. Does an area with peats or mucks have more than 70% cover of mosses at ground level, AND at least a 30% cover of plant species listed in Table 4? Yes = **Is a Category I bog** No – Go to **SC 3.4** **NOTE:** If you are uncertain about the extent of mosses in the understory, you may substitute that criterion by measuring the pH of the water that seeps into a hole dug at least 16 in deep. If the pH is less than 5.0 and the plant species in Table 4 are present, the wetland is a bog. SC 3.4. Is an area with peats or mucks forested (> 30% cover) with Sitka spruce, subalpine fir, western red cedar, western hemlock, lodgepole pine, quaking aspen, Engelmann spruce, or western white pine, AND any of the species (or combination of species) listed in Table 4 provide more than 30% of the cover under the canopy? Yes = **Is a Category I bog** No = **Is not a bog**	**Cat. I** ☐

SC 4.0. Forested Wetlands Does the wetland have at least 1 contiguous acre of forest that meets one of these criteria for the WA Department of Fish and Wildlife's forests as priority habitats? ***If you answer YES you will still need to rate the wetland based on its functions.*** — **Old-growth forests** (west of Cascade crest): Stands of at least two tree species, forming a multi-layered canopy with occasional small openings; with at least 8 trees/ac (20 trees/ha) that are at least 200 years of age OR have a diameter at breast height (dbh) of 32 in (81 cm) or more. — **Mature forests** (west of the Cascade Crest): Stands where the largest trees are 80- 200 years old OR the species that make up the canopy have an average diameter (dbh) exceeding 21 in (53 cm). Yes = **Category I** No = **Not a forested wetland for this section**	**Cat. I** ☐
SC 5.0. Wetlands in Coastal Lagoons Does the wetland meet all of the following criteria of a wetland in a coastal lagoon? — The wetland lies in a depression adjacent to marine waters that is wholly or partially separated from marine waters by sandbanks, gravel banks, shingle, or, less frequently, rocks — The lagoon in which the wetland is located contains ponded water that is saline or brackish (> 0.5 ppt) during most of the year in at least a portion of the lagoon *(needs to be measured near the bottom)* Yes – Go to **SC 5.1** No = **Not a wetland in a coastal lagoon**	**Cat. I** ☐
SC 5.1. Does the wetland meet all of the following three conditions? — The wetland is relatively undisturbed (has no diking, ditching, filling, cultivation, grazing), and has less than 20% cover of aggressive, opportunistic plant species (see list of species on p. 100). — At least ⅔ of the landward edge of the wetland has a 100 ft buffer of shrub, forest, or un-grazed or un-mowed grassland. — The wetland is larger than $^{1}/_{10}$ ac (4350 ft^2) Yes = **Category I** No = **Category II**	**Cat. II** ☐
SC 6.0. Interdunal Wetlands Is the wetland west of the 1889 line (also called the Western Boundary of Upland Ownership or WBUO)? ***If you answer yes you will still need to rate the wetland based on its habitat functions.*** In practical terms that means the following geographic areas: — Long Beach Peninsula: Lands west of SR 103 — Grayland-Westport: Lands west of SR 105 — Ocean Shores-Copalis: Lands west of SR 115 and SR 109 Yes – Go to **SC 6.1** No = **not an interdunal wetland for rating**	**Cat I** ☐
SC 6.1. Is the wetland 1 ac or larger and scores an 8 or 9 for the habitat functions on the form (rates H,H,H or H,H,M for the three aspects of function)? Yes = **Category I** No – Go to **SC 6.2**	**Cat. II** ☐
SC 6.2. Is the wetland 1 ac or larger, or is it in a mosaic of wetlands that is 1 ac or larger? Yes = **Category II** No – Go to **SC 6.3**	**Cat. III** ☐
SC 6.3. Is the unit between 0.1 and 1 ac, or is it in a mosaic of wetlands that is between 0.1 and 1 ac? Yes = **Category III** No = **Category IV**	**Cat. IV** ☐
Category of wetland based on Special Characteristics If you answered No for all types, enter "Not Applicable" on Summary Form	-

This page left blank intentionally

Wetland name or number Wetland C

RATING SUMMARY – Western Washington

Name of wetland (or ID #): Wetland C Date of site visit: 11/2/21

Rated by M. Porter; A. Pederson Trained by Ecology? X Yes ___No Date of training 2014

HGM Class used for rating Slope Wetland has multiple HGM classes? ___Y X N

NOTE: **Form is not complete without the figures requested** *(figures can be combined).*

Source of base aerial photo/map Skagit County 2021

OVERALL WETLAND CATEGORY IV (based on functions X or special characteristics___)

1. Category of wetland based on FUNCTIONS

_____**Category I** – Total score = 23 - 27

_____**Category II** – Total score = 20 - 22

_____**Category III** – Total score = 16 - 19

X **Category IV** – Total score = 9 - 15

FUNCTION	Improving Water Quality	Hydrologic	Habitat	
	Circle the appropriate ratings			
Site Potential	H○ M○ L⊙	H○ M○ L⊙	H○ M○ L⊙	
Landscape Potential	H○ M○ L⊙	H○ M○ L⊙	H⊙ M○ L○	
Value	H⊙ M○ L○	H○ M○ L⊙	H○ M⊙ L○	**TOTAL**
Score Based on Ratings	5	3	6	14

Score for each function based on three ratings *(order of ratings is not important)*

9 = H,H,H
8 = H,H,M
7 = H,H,L
7 = H,M,M
6 = H,M,L
6 = M,M,M
5 = H,L,L
5 = M,M,L
4 = M,L,L
3 = L,L,L

2. Category based on SPECIAL CHARACTERISTICS of wetland

CHARACTERISTIC	CATEGORY	
Estuarine	I II	
Wetland of High Conservation Value	I	
Bog	I	
Mature Forest	I	
Old Growth Forest	I	
Coastal Lagoon	I II	
Interdunal	I II III IV	
None of the above	☒	

Maps and figures required to answer questions correctly for Western Washington

Depressional Wetlands

Map of:	To answer questions:	Figure #
Cowardin plant classes	D 1.3, H 1.1, H 1.4	
Hydroperiods	D 1.4, H 1.2	
Location of outlet (*can be added to map of hydroperiods)*	D 1.1, D 4.1	
Boundary of area within 150 ft of the wetland *(can be added to another figure)*	D 2.2, D 5.2	
Map of the contributing basin	D 4.3, D 5.3	
1 km Polygon: Area that extends 1 km from entire wetland edge - including polygons for accessible habitat and undisturbed habitat	H 2.1, H 2.2, H 2.3	
Screen capture of map of 303(d) listed waters in basin (from Ecology website)	D 3.1, D 3.2	
Screen capture of list of TMDLs for WRIA in which unit is found (from web)	D 3.3	

Riverine Wetlands

Map of:	To answer questions:	Figure #
Cowardin plant classes	H 1.1, H 1.4	
Hydroperiods	H 1.2	
Ponded depressions	R 1.1	
Boundary of area within 150 ft of the wetland *(can be added to another figure)*	R 2.4	
Plant cover of trees, shrubs, and herbaceous plants	R 1.2, R 4.2	
Width of unit vs. width of stream *(can be added to another figure)*	R 4.1	
Map of the contributing basin	R 2.2, R 2.3, R 5.2	
1 km Polygon: Area that extends 1 km from entire wetland edge - including polygons for accessible habitat and undisturbed habitat	H 2.1, H 2.2, H 2.3	
Screen capture of map of 303(d) listed waters in basin (from Ecology website)	R 3.1	
Screen capture of list of TMDLs for WRIA in which unit is found (from web)	R 3.2, R 3.3	

Lake Fringe Wetlands

Map of:	To answer questions:	Figure #
Cowardin plant classes	L 1.1, L 4.1, H 1.1, H 1.4	
Plant cover of trees, shrubs, and herbaceous plants	L 1.2	
Boundary of area within 150 ft of the wetland *(can be added to another figure)*	L 2.2	
1 km Polygon: Area that extends 1 km from entire wetland edge - including polygons for accessible habitat and undisturbed habitat	H 2.1, H 2.2, H 2.3	
Screen capture of map of 303(d) listed waters in basin (from Ecology website)	L 3.1, L 3.2	
Screen capture of list of TMDLs for WRIA in which unit is found (from web)	L 3.3	

Slope Wetlands

Map of:	To answer questions:	Figure #
Cowardin plant classes	H 1.1, H 1.4	A
Hydroperiods	H 1.2	B
Plant cover of **dense** trees, shrubs, and herbaceous plants	S 1.3	A
Plant cover of **dense, rigid** trees, shrubs, and herbaceous plants *(can be added to figure above)*	S 4.1	A
Boundary of 150 ft buffer (can be added to another figure)	S 2.1, S 5.1	A
1 km Polygon: Area that extends 1 km from entire wetland edge - including polygons for accessible habitat and undisturbed habitat	H 2.1, H 2.2, H 2.3	C
Screen capture of map of 303(d) listed waters in basin (from Ecology website)	S 3.1, S 3.2	D
Screen capture of list of TMDLs for WRIA in which unit is found (from web)	S 3.3	D

Wetland name or number Wetland C

HGM Classification of Wetlands in Western Washington

For questions 1-7, the criteria described must apply to the entire unit being rated.

If the hydrologic criteria listed in each question do not apply to the entire unit being rated, you probably have a unit with multiple HGM classes. In this case, identify which hydrologic criteria in questions 1-7 apply, and go to Question 8.

1. Are the water levels in the entire unit usually controlled by tides except during floods?

   NO – go to 2 **YES** – the wetland class is **Tidal Fringe** – go to 1.1

   1.1 Is the salinity of the water during periods of annual low flow below 0.5 ppt (parts per thousand)?

   NO – Saltwater Tidal Fringe (Estuarine) **YES – Freshwater Tidal Fringe**
   *If your wetland can be classified as a Freshwater Tidal Fringe use the forms for **Riverine** wetlands. If it is Saltwater Tidal Fringe it is an **Estuarine** wetland and is not scored. This method **cannot** be used to score functions for estuarine wetlands.*

2. The entire wetland unit is flat and precipitation is the only source (>90%) of water to it. Groundwater and surface water runoff are NOT sources of water to the unit.

   NO – go to 3 **YES** – The wetland class is **Flats**
   *If your wetland can be classified as a Flats wetland, use the form for **Depressional** wetlands.*

3. Does the entire wetland unit **meet all** of the following criteria?
   __The vegetated part of the wetland is on the shores of a body of permanent open water (without any plants on the surface at any time of the year) at least 20 ac (8 ha) in size;
   __At least 30% of the open water area is deeper than 6.6 ft (2 m).

   NO – go to 4 **YES –** The wetland class is **Lake Fringe** (Lacustrine Fringe)

4. Does the entire wetland unit **meet all** of the following criteria?
   X The wetland is on a slope (*slope can be very gradual*),
   X The water flows through the wetland in one direction (unidirectional) and usually comes from seeps. It may flow subsurface, as sheetflow, or in a swale without distinct banks,
   X The water leaves the wetland **without being impounded**.

   NO – go to 5 **YES –** The wetland class is **Slope**

   NOTE: Surface water does not pond in these type of wetlands except occasionally in very small and shallow depressions or behind hummocks (depressions are usually <3 ft diameter and less than 1 ft deep).

5. Does the entire wetland unit **meet all** of the following criteria?
   ___The unit is in a valley, or stream channel, where it gets inundated by overbank flooding from that stream or river,
   ___The overbank flooding occurs at least once every 2 years.

NO – go to 6 **YES** – The wetland class is **Riverine**
NOTE: The Riverine unit can contain depressions that are filled with water when the river is not flooding

6. Is the entire wetland unit in a topographic depression in which water ponds, or is saturated to the surface, at some time during the year? *This means that any outlet, if present, is higher than the interior of the wetland.*

   NO – go to 7 **YES** – The wetland class is **Depressional**

7. Is the entire wetland unit located in a very flat area with no obvious depression and no overbank flooding? The unit does not pond surface water more than a few inches. The unit seems to be maintained by high groundwater in the area. The wetland may be ditched, but has no obvious natural outlet.

   NO – go to 8 **YES** – The wetland class is **Depressional**

8. Your wetland unit seems to be difficult to classify and probably contains several different HGM classes. For example, seeps at the base of a slope may grade into a riverine floodplain, or a small stream within a Depressional wetland has a zone of flooding along its sides. GO BACK AND IDENTIFY WHICH OF THE HYDROLOGIC REGIMES DESCRIBED IN QUESTIONS 1-7 APPLY TO DIFFERENT AREAS IN THE UNIT (make a rough sketch to help you decide). Use the following table to identify the appropriate class to use for the rating system if you have several HGM classes present within the wetland unit being scored.

   NOTE: Use this table only if the class that is recommended in the second column represents 10% or more of the total area of the wetland unit being rated. If the area of the HGM class listed in column 2 is less than 10% of the unit; classify the wetland using the class that represents more than 90% of the total area.

HGM classes within the wetland unit being rated	HGM class to use in rating
Slope + Riverine	Riverine
Slope + Depressional	Depressional
Slope + Lake Fringe	Lake Fringe
Depressional + Riverine along stream within boundary of depression	Depressional
Depressional + Lake Fringe	Depressional
Riverine + Lake Fringe	Riverine
Salt Water Tidal Fringe and any other class of freshwater wetland	Treat as ESTUARINE

*If you are still unable to determine which of the above criteria apply to your wetland, or if you have **more than 2 HGM classes** within a wetland boundary, classify the wetland as Depressional for the rating.*

Wetland name or number Wetland C

SLOPE WETLANDS

Water Quality Functions - Indicators that the site functions to improve water quality

S 1.0. Does the site have the potential to improve water quality?	
S 1.1. Characteristics of the average slope of the wetland: *(a 1% slope has a 1 ft vertical drop in elevation for every 100 ft of horizontal distance)* Slope is 1% or less — points = 3 Slope is > 1%-2% — points = 2 Slope is > 2%-5% — points = 1 Slope is greater than 5% — points = 0	2
S 1.2. The soil 2 in below the surface (or duff layer) is true clay or true organic *(use NRCS definitions)*: Yes = 3 No = 0	0
S 1.3. Characteristics of the plants in the wetland that trap sediments and pollutants: Choose the points appropriate for the description that best fits the plants in the wetland. *Dense means you have trouble seeing the soil surface (>75% cover), and uncut means not grazed or mowed and plants are higher than 6 in.* Dense, uncut, herbaceous plants > 90% of the wetland area — points = 6 Dense, uncut, herbaceous plants > ½ of area — points = 3 Dense, woody, plants > ½ of area — points = 2 Dense, uncut, herbaceous plants > ¼ of area — points = 1 Does not meet any of the criteria above for plants — points = 0	2
Total for S 1 — Add the points in the boxes above	4

Rating of Site Potential If score is: ___**12 = H** ___**6-11 = M** X **0-5 = L** *Record the rating on the first page*

S 2.0. Does the landscape have the potential to support the water quality function of the site?	
S 2.1. Is > 10% of the area within 150 ft on the uphill side of the wetland in land uses that generate pollutants? Yes = 1 No = 0	0
S 2.2. Are there other sources of pollutants coming into the wetland that are not listed in question S 2.1? Other sources _____ Yes = 1 No = 0	0
Total for S 2 — Add the points in the boxes above	0

Rating of Landscape Potential If score is: ___**1-2 = M** X **0 = L** *Record the rating on the first page*

S 3.0. Is the water quality improvement provided by the site valuable to society?	
S 3.1. Does the wetland discharge directly (i.e., within 1 mi) to a stream, river, lake, or marine water that is on the 303(d) list? Yes = 1 No = 0	0
S 3.2. Is the wetland in a basin or sub-basin where water quality is an issue? *At least one aquatic resource in the basin is on the 303(d) list.* Yes = 1 No = 0	1
S 3.3. Has the site been identified in a watershed or local plan as important for maintaining water quality? *Answer YES if there is a TMDL for the basin in which unit is found.* Yes = 2 No = 0	2
Total for S 3 — Add the points in the boxes above	3

Rating of Value If score is: X **2-4 = H** ___**1 = M** ___**0 = L** *Record the rating on the first page*

Wetland name or number Wetland C

SLOPE WETLANDS

Hydrologic Functions - Indicators that the site functions to reduce flooding and stream erosion

S 4.0. Does the site have the potential to reduce flooding and stream erosion?	
S 4.1. Characteristics of plants that reduce the velocity of surface flows during storms: Choose the points appropriate for the description that best fits conditions in the wetland. *Stems of plants should be thick enough (usually > 1/8 in), or dense enough, to remain erect during surface flows.* Dense, uncut, **rigid** plants cover > 90% of the area of the wetland — points = 1 All other conditions — points = 0	0

Rating of Site Potential If score is: ___**1 = M** X **0 = L** *Record the rating on the first page*

S 5.0. Does the landscape have the potential to support the hydrologic functions of the site?	
S 5.1. Is more than 25% of the area within 150 ft upslope of wetland in land uses or cover that generate excess surface runoff? Yes = 1 No = 0	0

Rating of Landscape Potential If score is: ___**1 = M** X **0 = L** *Record the rating on the first page*

S 6.0. Are the hydrologic functions provided by the site valuable to society?	
S 6.1. Distance to the nearest areas downstream that have flooding problems: The sub-basin immediately down-gradient of site has flooding problems that result in damage to human or natural resources (e.g., houses or salmon redds) — points = 2 Surface flooding problems are in a sub-basin farther down-gradient — points = 1 No flooding problems anywhere downstream — points = 0	0
S 6.2. Has the site been identified as important for flood storage or flood conveyance in a regional flood control plan? Yes = 2 No = 0	0
Total for S 6 — Add the points in the boxes above	0

Rating of Value If score is: ___**2-4 = H** ___**1 = M** X **0 = L** *Record the rating on the first page*

NOTES and FIELD OBSERVATIONS: Wetland small, with limited capacity, water would not reach area that flood

Wetland name or number Wetland C

These questions apply to wetlands of all HGM classes.

HABITAT FUNCTIONS - Indicators that site functions to provide important habitat

H 1.0. Does the site have the potential to provide habitat?

H 1.1. Structure of plant community: *Indicators are Cowardin classes and strata within the Forested class.* Check the Cowardin plant classes in the wetland. *Up to 10 patches may be combined for each class to meet the threshold of ¼ ac or more than 10% of the unit if it is smaller than 2.5 ac. Add the number of structures checked.*

____	Aquatic bed	4 structures or more: points = 4
____	Emergent	3 structures: points = 2
_X_	Scrub-shrub (areas where shrubs have > 30% cover)	2 structures: points = 1
____	Forested (areas where trees have > 30% cover)	1 structure: points = 0

If the unit has a Forested class, check if:

____ The Forested class has 3 out of 5 strata (canopy, sub-canopy, shrubs, herbaceous, moss/ground-cover) that each cover 20% within the Forested polygon

0

H 1.2. Hydroperiods

Check the types of water regimes (hydroperiods) present within the wetland. The water regime has to cover more than 10% of the wetland or ¼ ac to count (*see text for descriptions of hydroperiods*).

____	Permanently flooded or inundated	4 or more types present: points = 3
_X_	Seasonally flooded or inundated	3 types present: points = 2
____	Occasionally flooded or inundated	2 types present: points = 1
_X_	Saturated only	1 type present: points = 0
____	Permanently flowing stream or river in, or adjacent to, the wetland	
____	Seasonally flowing stream in, or adjacent to, the wetland	
____	**Lake Fringe wetland**	**2 points**
____	**Freshwater tidal wetland**	**2 points**

1

H 1.3. Richness of plant species

Count the number of plant species in the wetland that cover at least 10 ft^2.


Different patches of the same species can be combined to meet the size threshold and you do not have to name the species. ***Do not include Eurasian milfoil, reed canarygrass, purple loosestrife, Canadian thistle***

If you counted: > 19 species	points = 2
5 - 19 species	points = 1
< 5 species	points = 0

1

H 1.4. Interspersion of habitats

Decide from the diagrams below whether interspersion among Cowardin plants classes (described in H 1.1), or the classes and unvegetated areas (can include open water or mudflats) is high, moderate, low, or none. *If you have four or more plant classes or three classes and open water, the rating is always high.*

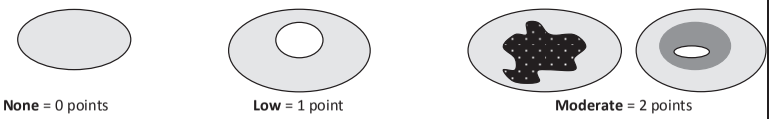

None = 0 points **Low** = 1 point **Moderate** = 2 points

All three diagrams in this row are **HIGH** = 3points



0

Wetland name or number Wetland C

H 1.5. Special habitat features:

Check the habitat features that are present in the wetland. *The number of checks is the number of points.*

- ___ Large, downed, woody debris within the wetland (> 4 in diameter and 6 ft long).
- ___ Standing snags (dbh > 4 in) within the wetland
- ___ Undercut banks are present for at least 6.6 ft (2 m) **and/or** overhanging plants extends at least 3.3 ft (1 m) over a stream (or ditch) in, or contiguous with the wetland, for at least 33 ft (10 m)
- ___ Stable steep banks of fine material that might be used by beaver or muskrat for denning (> 30 degree slope) OR signs of recent beaver activity are present *(cut shrubs or trees that have not yet weathered where wood is exposed)*
- ___ At least ¼ ac of thin-stemmed persistent plants or woody branches are present in areas that are permanently or seasonally inundated *(structures for egg-laying by amphibians)*
- _X_ Invasive plants cover less than 25% of the wetland area in every stratum of plants (*see H 1.1 for list of strata*)

1

Total for H 1 — Add the points in the boxes above: 3

Rating of Site Potential If score is: ___ **15-18 = H** ___ **7-14 = M** _X_ **0-6 = L** *Record the rating on the first page*

H 2.0. Does the landscape have the potential to support the habitat functions of the site?

H 2.1. Accessible habitat (include *only habitat that directly abuts wetland unit*).

Calculate: % undisturbed habitat 42 + [(% moderate and low intensity land uses)/2] 5 = 47 %

If total accessible habitat is:

> 1/3 (33.3%) of 1 km Polygon	points = 3
20-33% of 1 km Polygon	points = 2
10-19% of 1 km Polygon	points = 1
< 10% of 1 km Polygon	points = 0

3

H 2.2. Undisturbed habitat in 1 km Polygon around the wetland.

Calculate: % undisturbed habitat 72 + [(% moderate and low intensity land uses)/2] 6 = 78 %

Undisturbed habitat > 50% of Polygon	points = 3
Undisturbed habitat 10-50% and in 1-3 patches	points = 2
Undisturbed habitat 10-50% and > 3 patches	points = 1
Undisturbed habitat < 10% of 1 km Polygon	points = 0

3

H 2.3. Land use intensity in 1 km Polygon: If

> 50% of 1 km Polygon is high intensity land use	points = (- 2)
≤ 50% of 1 km Polygon is high intensity	points = 0

0

Total for H 2 — Add the points in the boxes above: 6

Rating of Landscape Potential If score is: _X_ **4-6 = H** ___ **1-3 = M** ___ **< 1 = L** *Record the rating on the first page*

H 3.0. Is the habitat provided by the site valuable to society?

H 3.1. Does the site provide habitat for species valued in laws, regulations, or policies? *Choose only the highest score that applies to the wetland being rated.*

Site meets ANY of the following criteria: points = 2

- — It has 3 or more priority habitats within 100 m (see next page)
- — It provides habitat for Threatened or Endangered species (any plant or animal on the state or federal lists)
- — It is mapped as a location for an individual WDFW priority species
- — It is a Wetland of High Conservation Value as determined by the Department of Natural Resources
- — It has been categorized as an important habitat site in a local or regional comprehensive plan, in a Shoreline Master Plan, or in a watershed plan

Site has 1 or 2 priority habitats (listed on next page) within 100 m points = 1

Site does not meet any of the criteria above points = 0

1

Rating of Value If score is: ___ **2 = H** _X_ **1 = M** ___ **0 = L** *Record the rating on the first page*

Wetland name or number Wetland C

WDFW Priority Habitats

Priority habitats listed by WDFW (see complete descriptions of WDFW priority habitats, and the counties in which they can be found, in: Washington Department of Fish and Wildlife. 2008. Priority Habitat and Species List. Olympia, Washington. 177 pp. http://wdfw.wa.gov/publications/00165/wdfw00165.pdf or access the list from here: http://wdfw.wa.gov/conservation/phs/list/)

Count how many of the following priority habitats are within 330 ft (100 m) of the wetland unit: ***NOTE:*** *This question is independent of the land use between the wetland unit and the priority habitat.*

— **Aspen Stands:** Pure or mixed stands of aspen greater than 1 ac (0.4 ha).

— **Biodiversity Areas and Corridors**: Areas of habitat that are relatively important to various species of native fish and wildlife (*full descriptions in WDFW PHS report*).

— **Herbaceous Balds:** Variable size patches of grass and forbs on shallow soils over bedrock.

— **Old-growth/Mature forests:** Old-growth west of Cascade crest – Stands of at least 2 tree species, forming a multi-layered canopy with occasional small openings; with at least 8 trees/ac (20 trees/ha) > 32 in (81 cm) dbh or > 200 years of age. Mature forests – Stands with average diameters exceeding 21 in (53 cm) dbh; crown cover may be less than 100%; decay, decadence, numbers of snags, and quantity of large downed material is generally less than that found in old-growth; 80-200 years old west of the Cascade crest.

— **Oregon White Oak:** Woodland stands of pure oak or oak/conifer associations where canopy coverage of the oak component is important (*full descriptions in WDFW PHS report p. 158 – see web link above*).

☒ **Riparian**: The area adjacent to aquatic systems with flowing water that contains elements of both aquatic and terrestrial ecosystems which mutually influence each other.

— **Westside Prairies:** Herbaceous, non-forested plant communities that can either take the form of a dry prairie or a wet prairie (*full descriptions in WDFW PHS report p. 161 – see web link above*).

☒ **Instream:** The combination of physical, biological, and chemical processes and conditions that interact to provide functional life history requirements for instream fish and wildlife resources.

— **Nearshore**: Relatively undisturbed nearshore habitats. These include Coastal Nearshore, Open Coast Nearshore, and Puget Sound Nearshore. (*full descriptions of habitats and the definition of relatively undisturbed are in WDFW report – see web link on previous page).*

— **Caves:** A naturally occurring cavity, recess, void, or system of interconnected passages under the earth in soils, rock, ice, or other geological formations and is large enough to contain a human.

— **Cliffs:** Greater than 25 ft (7.6 m) high and occurring below 5000 ft elevation.

— **Talus:** Homogenous areas of rock rubble ranging in average size 0.5 - 6.5 ft (0.15 - 2.0 m), composed of basalt, andesite, and/or sedimentary rock, including riprap slides and mine tailings. May be associated with cliffs.

— **Snags and Logs:** Trees are considered snags if they are dead or dying and exhibit sufficient decay characteristics to enable cavity excavation/use by wildlife. Priority snags have a diameter at breast height of > 20 in (51 cm) in western Washington and are > 6.5 ft (2 m) in height. Priority logs are > 12 in (30 cm) in diameter at the largest end, and > 20 ft (6 m) long.

Note: All vegetated wetlands are by definition a priority habitat but are not included in this list because they are addressed elsewhere.

Wetland name or number Wetland C

CATEGORIZATION BASED ON SPECIAL CHARACTERISTICS

Wetland Type *Check off any criteria that apply to the wetland. Circle the category when the appropriate criteria are met.*	**Category**
SC 1.0. Estuarine wetlands Does the wetland meet the following criteria for Estuarine wetlands? — The dominant water regime is tidal, — Vegetated, and — With a salinity greater than 0.5 ppt Yes –Go to **SC 1.1** No= **Not an estuarine wetland**	
SC 1.1. Is the wetland within a National Wildlife Refuge, National Park, National Estuary Reserve, Natural Area Preserve, State Park or Educational, Environmental, or Scientific Reserve designated under WAC 332-30-151? Yes = **Category I** No - Go to **SC 1.2**	**Cat. I** ☐
SC 1.2. Is the wetland unit at least 1 ac in size and meets at least two of the following three conditions? — The wetland is relatively undisturbed (has no diking, ditching, filling, cultivation, grazing, and has less than 10% cover of non-native plant species. (If non-native species are *Spartina*, see page 25) — At least ¾ of the landward edge of the wetland has a 100 ft buffer of shrub, forest, or un-grazed or un-mowed grassland. — The wetland has at least two of the following features: tidal channels, depressions with open water, or contiguous freshwater wetlands. Yes = **Category I** No = **Category II**	**Cat. I** ☐ **Cat. II** ☐
SC 2.0. Wetlands of High Conservation Value (WHCV) SC 2.1. Has the WA Department of Natural Resources updated their website to include the list of Wetlands of High Conservation Value? Yes – Go to **SC 2.2** No – Go to **SC 2.3** SC 2.2. Is the wetland listed on the WDNR database as a Wetland of High Conservation Value? Yes = **Category I** No = **Not a WHCV** SC 2.3. Is the wetland in a Section/Township/Range that contains a Natural Heritage wetland? http://www1.dnr.wa.gov/nhp/refdesk/datasearch/wnhpwetlands.pdf Yes – **Contact WNHP/WDNR and go to SC 2.4** No = **Not a WHCV** SC 2.4. Has WDNR identified the wetland within the S/T/R as a Wetland of High Conservation Value and listed it on their website? Yes = **Category I** No = **Not a WHCV**	**Cat. I** ☐
SC 3.0. Bogs Does the wetland (or any part of the unit) meet both the criteria for soils and vegetation in bogs? *Use the key below.* ***If you answer YES you will still need to rate the wetland based on its functions.*** SC 3.1. Does an area within the wetland unit have organic soil horizons, either peats or mucks, that compose 16 in or more of the first 32 in of the soil profile? Yes – Go to **SC 3.3** No – Go to **SC 3.2** SC 3.2. Does an area within the wetland unit have organic soils, either peats or mucks, that are less than 16 in deep over bedrock, or an impermeable hardpan such as clay or volcanic ash, or that are floating on top of a lake or pond? Yes – Go to **SC 3.3** No = **Is not a bog** SC 3.3. Does an area with peats or mucks have more than 70% cover of mosses at ground level, AND at least a 30% cover of plant species listed in Table 4? Yes = **Is a Category I bog** No – Go to **SC 3.4** **NOTE:** If you are uncertain about the extent of mosses in the understory, you may substitute that criterion by measuring the pH of the water that seeps into a hole dug at least 16 in deep. If the pH is less than 5.0 and the plant species in Table 4 are present, the wetland is a bog. SC 3.4. Is an area with peats or mucks forested (> 30% cover) with Sitka spruce, subalpine fir, western red cedar, western hemlock, lodgepole pine, quaking aspen, Engelmann spruce, or western white pine, AND any of the species (or combination of species) listed in Table 4 provide more than 30% of the cover under the canopy? Yes = **Is a Category I bog** No = **Is not a bog**	**Cat. I** ☐

SC 4.0. Forested Wetlands Does the wetland have at least 1 contiguous acre of forest that meets one of these criteria for the WA Department of Fish and Wildlife's forests as priority habitats? ***If you answer YES you will still need to rate the wetland based on its functions.*** — **Old-growth forests** (west of Cascade crest): Stands of at least two tree species, forming a multi-layered canopy with occasional small openings; with at least 8 trees/ac (20 trees/ha) that are at least 200 years of age OR have a diameter at breast height (dbh) of 32 in (81 cm) or more. — **Mature forests** (west of the Cascade Crest): Stands where the largest trees are 80- 200 years old OR the species that make up the canopy have an average diameter (dbh) exceeding 21 in (53 cm). Yes = **Category I** No = **Not a forested wetland for this section**	**Cat. I** ☐
SC 5.0. Wetlands in Coastal Lagoons Does the wetland meet all of the following criteria of a wetland in a coastal lagoon? — The wetland lies in a depression adjacent to marine waters that is wholly or partially separated from marine waters by sandbanks, gravel banks, shingle, or, less frequently, rocks — The lagoon in which the wetland is located contains ponded water that is saline or brackish (> 0.5 ppt) during most of the year in at least a portion of the lagoon *(needs to be measured near the bottom)* Yes – Go to **SC 5.1** No = **Not a wetland in a coastal lagoon**	**Cat. I** ☐
SC 5.1. Does the wetland meet all of the following three conditions? — The wetland is relatively undisturbed (has no diking, ditching, filling, cultivation, grazing), and has less than 20% cover of aggressive, opportunistic plant species (see list of species on p. 100). — At least ⅔ of the landward edge of the wetland has a 100 ft buffer of shrub, forest, or un-grazed or un-mowed grassland. — The wetland is larger than $^{1}/_{10}$ ac (4350 ft^2) Yes = **Category I** No = **Category II**	**Cat. II** ☐
SC 6.0. Interdunal Wetlands Is the wetland west of the 1889 line (also called the Western Boundary of Upland Ownership or WBUO)? ***If you answer yes you will still need to rate the wetland based on its habitat functions.*** In practical terms that means the following geographic areas: — Long Beach Peninsula: Lands west of SR 103 — Grayland-Westport: Lands west of SR 105 — Ocean Shores-Copalis: Lands west of SR 115 and SR 109 Yes – Go to **SC 6.1** No = **not an interdunal wetland for rating**	**Cat I** ☐
SC 6.1. Is the wetland 1 ac or larger and scores an 8 or 9 for the habitat functions on the form (rates H,H,H or H,H,M for the three aspects of function)? Yes = **Category I** No – Go to **SC 6.2**	**Cat. II** ☐
SC 6.2. Is the wetland 1 ac or larger, or is it in a mosaic of wetlands that is 1 ac or larger? Yes = **Category II** No – Go to **SC 6.3**	**Cat. III** ☐
SC 6.3. Is the unit between 0.1 and 1 ac, or is it in a mosaic of wetlands that is between 0.1 and 1 ac? Yes = **Category III** No = **Category IV**	**Cat. IV** ☐
Category of wetland based on Special Characteristics If you answered No for all types, enter "Not Applicable" on Summary Form	-

This page left blank intentionally

Wetland name or number Wetland CC

RATING SUMMARY – Western Washington

Name of wetland (or ID #): Wetland CC Date of site visit: 11/22/21

Rated by M. Porter; A. Pederson Trained by Ecology? X Yes ___No Date of training 2014

HGM Class used for rating Depressional Wetland has multiple HGM classes? ___Y X N

NOTE: **Form is not complete without the figures requested** *(figures can be combined).*

Source of base aerial photo/map Skagit County 2021

OVERALL WETLAND CATEGORY III (based on functions X or special characteristics___)

1. Category of wetland based on FUNCTIONS

_____**Category I** – Total score = 23 - 27

_____**Category II** – Total score = 20 - 22

__X__**Category III** – Total score = 16 - 19

_____**Category IV** – Total score = 9 - 15

FUNCTION	Improving Water Quality	Hydrologic	Habitat	
	Circle the appropriate ratings			
Site Potential	H○ M⊙ L○	H○ M⊙ L○	H○ M○ L⊙	
Landscape Potential	H○ M○ L⊙	H○ M○ L⊙	H⊙ M○ L○	
Value	H⊙ M○ L○	H○ M⊙ L○	H○ M○ L⊙	**TOTAL**
Score Based on Ratings	6	5	5	16

Score for each function based on three ratings *(order of ratings is not important)*

9 = H,H,H
8 = H,H,M
7 = H,H,L
7 = H,M,M
6 = H,M,L
6 = M,M,M
5 = H,L,L
5 = M,M,L
4 = M,L,L
3 = L,L,L

2. Category based on SPECIAL CHARACTERISTICS of wetland

CHARACTERISTIC	CATEGORY	
Estuarine	I II	
Wetland of High Conservation Value	I	
Bog	I	
Mature Forest	I	
Old Growth Forest	I	
Coastal Lagoon	I II	
Interdunal	I II III IV	
None of the above	☒	

Maps and figures required to answer questions correctly for Western Washington

Depressional Wetlands

Map of:	To answer questions:	Figure #
Cowardin plant classes	D 1.3, H 1.1, H 1.4	A
Hydroperiods	D 1.4, H 1.2	B
Location of outlet (*can be added to map of hydroperiods)*	D 1.1, D 4.1	B
Boundary of area within 150 ft of the wetland *(can be added to another figure)*	D 2.2, D 5.2	A
Map of the contributing basin	D 4.3, D 5.3	B
1 km Polygon: Area that extends 1 km from entire wetland edge - including polygons for accessible habitat and undisturbed habitat	H 2.1, H 2.2, H 2.3	C
Screen capture of map of 303(d) listed waters in basin (from Ecology website)	D 3.1, D 3.2	D
Screen capture of list of TMDLs for WRIA in which unit is found (from web)	D 3.3	D

Riverine Wetlands

Map of:	To answer questions:	Figure #
Cowardin plant classes	H 1.1, H 1.4	
Hydroperiods	H 1.2	
Ponded depressions	R 1.1	
Boundary of area within 150 ft of the wetland *(can be added to another figure)*	R 2.4	
Plant cover of trees, shrubs, and herbaceous plants	R 1.2, R 4.2	
Width of unit vs. width of stream *(can be added to another figure)*	R 4.1	
Map of the contributing basin	R 2.2, R 2.3, R 5.2	
1 km Polygon: Area that extends 1 km from entire wetland edge - including polygons for accessible habitat and undisturbed habitat	H 2.1, H 2.2, H 2.3	
Screen capture of map of 303(d) listed waters in basin (from Ecology website)	R 3.1	
Screen capture of list of TMDLs for WRIA in which unit is found (from web)	R 3.2, R 3.3	

Lake Fringe Wetlands

Map of:	To answer questions:	Figure #
Cowardin plant classes	L 1.1, L 4.1, H 1.1, H 1.4	
Plant cover of trees, shrubs, and herbaceous plants	L 1.2	
Boundary of area within 150 ft of the wetland *(can be added to another figure)*	L 2.2	
1 km Polygon: Area that extends 1 km from entire wetland edge - including polygons for accessible habitat and undisturbed habitat	H 2.1, H 2.2, H 2.3	
Screen capture of map of 303(d) listed waters in basin (from Ecology website)	L 3.1, L 3.2	
Screen capture of list of TMDLs for WRIA in which unit is found (from web)	L 3.3	

Slope Wetlands

Map of:	To answer questions:	Figure #
Cowardin plant classes	H 1.1, H 1.4	
Hydroperiods	H 1.2	
Plant cover of **dense** trees, shrubs, and herbaceous plants	S 1.3	
Plant cover of **dense, rigid** trees, shrubs, and herbaceous plants *(can be added to figure above)*	S 4.1	
Boundary of 150 ft buffer (can be added to another figure)	S 2.1, S 5.1	
1 km Polygon: Area that extends 1 km from entire wetland edge - including polygons for accessible habitat and undisturbed habitat	H 2.1, H 2.2, H 2.3	
Screen capture of map of 303(d) listed waters in basin (from Ecology website)	S 3.1, S 3.2	
Screen capture of list of TMDLs for WRIA in which unit is found (from web)	S 3.3	

Wetland name or number Wetland CC

HGM Classification of Wetlands in Western Washington

For questions 1-7, the criteria described must apply to the entire unit being rated.

If the hydrologic criteria listed in each question do not apply to the entire unit being rated, you probably have a unit with multiple HGM classes. In this case, identify which hydrologic criteria in questions 1-7 apply, and go to Question 8.

1. Are the water levels in the entire unit usually controlled by tides except during floods?

   NO – go to 2 **YES** – the wetland class is **Tidal Fringe** – go to 1.1

   1.1 Is the salinity of the water during periods of annual low flow below 0.5 ppt (parts per thousand)?

   NO – Saltwater Tidal Fringe (Estuarine) **YES – Freshwater Tidal Fringe**
   *If your wetland can be classified as a Freshwater Tidal Fringe use the forms for **Riverine** wetlands. If it is Saltwater Tidal Fringe it is an **Estuarine** wetland and is not scored. This method **cannot** be used to score functions for estuarine wetlands.*

2. The entire wetland unit is flat and precipitation is the only source (>90%) of water to it. Groundwater and surface water runoff are NOT sources of water to the unit.

   NO – go to 3 **YES** – The wetland class is **Flats**
   *If your wetland can be classified as a Flats wetland, use the form for **Depressional** wetlands.*

3. Does the entire wetland unit **meet all** of the following criteria?
   __The vegetated part of the wetland is on the shores of a body of permanent open water (without any plants on the surface at any time of the year) at least 20 ac (8 ha) in size;
   __At least 30% of the open water area is deeper than 6.6 ft (2 m).

   NO – go to 4 **YES –** The wetland class is **Lake Fringe** (Lacustrine Fringe)

4. Does the entire wetland unit **meet all** of the following criteria?
   ___The wetland is on a slope (*slope can be very gradual*),
   ___The water flows through the wetland in one direction (unidirectional) and usually comes from seeps. It may flow subsurface, as sheetflow, or in a swale without distinct banks,
   ___The water leaves the wetland **without being impounded**.

   NO – go to 5 **YES –** The wetland class is **Slope**

   NOTE: Surface water does not pond in these type of wetlands except occasionally in very small and shallow depressions or behind hummocks (depressions are usually <3 ft diameter and less than 1 ft deep).

5. Does the entire wetland unit **meet all** of the following criteria?
   ___The unit is in a valley, or stream channel, where it gets inundated by overbank flooding from that stream or river,
   ___The overbank flooding occurs at least once every 2 years.

NO – go to 6 **YES** – The wetland class is **Riverine**
NOTE: The Riverine unit can contain depressions that are filled with water when the river is not flooding

6. Is the entire wetland unit in a topographic depression in which water ponds, or is saturated to the surface, at some time during the year? *This means that any outlet, if present, is higher than the interior of the wetland.*

   NO – go to 7 X **YES** – The wetland class is **Depressional**

7. Is the entire wetland unit located in a very flat area with no obvious depression and no overbank flooding? The unit does not pond surface water more than a few inches. The unit seems to be maintained by high groundwater in the area. The wetland may be ditched, but has no obvious natural outlet.

   NO – go to 8 **YES** – The wetland class is **Depressional**

8. Your wetland unit seems to be difficult to classify and probably contains several different HGM classes. For example, seeps at the base of a slope may grade into a riverine floodplain, or a small stream within a Depressional wetland has a zone of flooding along its sides. GO BACK AND IDENTIFY WHICH OF THE HYDROLOGIC REGIMES DESCRIBED IN QUESTIONS 1-7 APPLY TO DIFFERENT AREAS IN THE UNIT (make a rough sketch to help you decide). Use the following table to identify the appropriate class to use for the rating system if you have several HGM classes present within the wetland unit being scored.

   NOTE: Use this table only if the class that is recommended in the second column represents 10% or more of the total area of the wetland unit being rated. If the area of the HGM class listed in column 2 is less than 10% of the unit; classify the wetland using the class that represents more than 90% of the total area.

HGM classes within the wetland unit being rated	HGM class to use in rating
Slope + Riverine	Riverine
Slope + Depressional	Depressional
Slope + Lake Fringe	Lake Fringe
Depressional + Riverine along stream within boundary of depression	Depressional
Depressional + Lake Fringe	Depressional
Riverine + Lake Fringe	Riverine
Salt Water Tidal Fringe and any other class of freshwater wetland	Treat as ESTUARINE

*If you are still unable to determine which of the above criteria apply to your wetland, or if you have **more than 2 HGM classes** within a wetland boundary, classify the wetland as Depressional for the rating.*

Wetland name or number Wetland CC

DEPRESSIONAL AND FLATS WETLANDS

Water Quality Functions - Indicators that the site functions to improve water quality

D 1.0. Does the site have the potential to improve water quality?		
D 1.1. Characteristics of surface water outflows from the wetland:		
Wetland is a depression or flat depression (QUESTION 7 on key) with no surface water leaving it (no outlet).	points = 3	2
Wetland has an intermittently flowing stream or ditch, OR highly constricted permanently flowing outlet.	points = 2	
Wetland has an unconstricted, or slightly constricted, surface outlet that is permanently flowing	points = 1	
Wetland is a flat depression (QUESTION 7 on key), whose outlet is a permanently flowing ditch.	points = 1	
D 1.2. The soil 2 in below the surface (or duff layer) is true clay or true organic *(use NRCS definitions).* Yes = 4 No = 0		0
D 1.3. Characteristics and distribution of persistent plants (Emergent, Scrub-shrub, and/or Forested Cowardin classes):		
Wetland has persistent, ungrazed, plants > 95% of area	points = 5	3
Wetland has persistent, ungrazed, plants > ⅓ of area	points = 3	
Wetland has persistent, ungrazed plants > $^{1}/_{10}$ of area	points = 1	
Wetland has persistent, ungrazed plants < $^{1}/_{10}$ of area	points = 0	
D 1.4. Characteristics of seasonal ponding or inundation:		
This is the area that is ponded for at least 2 months. See description in manual.		
Area seasonally ponded is > ½ total area of wetland	points = 4	2
Area seasonally ponded is > ¼ total area of wetland	points = 2	
Area seasonally ponded is < ¼ total area of wetland	points = 0	
Total for D 1 Add the points in the boxes above		7

Rating of Site Potential If score is: ___ **12-16 = H** X **6-11 = M** ___ **0-5 = L** *Record the rating on the first page*

D 2.0. Does the landscape have the potential to support the water quality function of the site?		
D 2.1. Does the wetland unit receive stormwater discharges?	Yes = 1 No = 0	0
D 2.2. Is > 10% of the area within 150 ft of the wetland in land uses that generate pollutants?	Yes = 1 No = 0	0
D 2.3. Are there septic systems within 250 ft of the wetland?	Yes = 1 No = 0	0
D 2.4. Are there other sources of pollutants coming into the wetland that are not listed in questions D 2.1-D 2.3? Source_____	Yes = 1 No = 0	0
Total for D 2 Add the points in the boxes above		0

Rating of Landscape Potential If score is: ___ **3 or 4 = H** ___ **1 or 2 = M** X **0 = L** *Record the rating on the first page*

D 3.0. Is the water quality improvement provided by the site valuable to society?		
D 3.1. Does the wetland discharge directly (i.e., within 1 mi) to a stream, river, lake, or marine water that is on the 303(d) list?	Yes = 1 No = 0	0
D 3.2. Is the wetland in a basin or sub-basin where an aquatic resource is on the 303(d) list?	Yes = 1 No = 0	1
D 3.3. Has the site been identified in a watershed or local plan as important for maintaining water quality (*answer YES if there is a TMDL for the basin in which the unit is found*)?	Yes = 2 No = 0	2
Total for D 3 Add the points in the boxes above		3

Rating of Value If score is: X **2-4 = H** ___ **1 = M** ___ **0 = L** *Record the rating on the first page*

Wetland name or number Wetland CC

DEPRESSIONAL AND FLATS WETLANDS

Hydrologic Functions - Indicators that the site functions to reduce flooding and stream degradation

D 4.0. Does the site have the potential to reduce flooding and erosion?		
D 4.1. Characteristics of surface water outflows from the wetland:		
Wetland is a depression or flat depression with no surface water leaving it (no outlet)	points = 4	2
Wetland has an intermittently flowing stream or ditch, OR highly constricted permanently flowing outlet	points = 2	
Wetland is a flat depression (QUESTION 7 on key), whose outlet is a permanently flowing ditch	points = 1	
Wetland has an unconstricted, or slightly constricted, surface outlet that is permanently flowing	points = 0	
D 4.2. Depth of storage during wet periods: *Estimate the height of ponding above the bottom of the outlet. For wetlands with no outlet, measure from the surface of permanent water or if dry, the deepest part.*		
Marks of ponding are 3 ft or more above the surface or bottom of outlet	points = 7	0
Marks of ponding between 2 ft to < 3 ft from surface or bottom of outlet	points = 5	
Marks are at least 0.5 ft to < 2 ft from surface or bottom of outlet	points = 3	
The wetland is a "headwater" wetland	points = 3	
Wetland is flat but has small depressions on the surface that trap water	points = 1	
Marks of ponding less than 0.5 ft (6 in)	points = 0	
D 4.3. Contribution of the wetland to storage in the watershed: *Estimate the ratio of the area of upstream basin contributing surface water to the wetland to the area of the wetland unit itself.*		
The area of the basin is less than 10 times the area of the unit	points = 5 X	5
The area of the basin is 10 to 100 times the area of the unit	points = 3	
The area of the basin is more than 100 times the area of the unit	points = 0	
Entire wetland is in the Flats class	points = 5	
Total for D 4 Add the points in the boxes above		7

Rating of Site Potential If score is: ___ **12-16 = H** X **6-11 = M** ___ **0-5 = L** *Record the rating on the first page*

D 5.0. Does the landscape have the potential to support hydrologic functions of the site?		
D 5.1. Does the wetland receive stormwater discharges?	Yes = 1 No = 0	0
D 5.2. Is >10% of the area within 150 ft of the wetland in land uses that generate excess runoff?	Yes = 1 No = 0	0
D 5.3. Is more than 25% of the contributing basin of the wetland covered with intensive human land uses (residential at >1 residence/ac, urban, commercial, agriculture, etc.)?	Yes = 1 No = 0	0
Total for D 5 Add the points in the boxes above		0

Rating of Landscape Potential If score is: ___ **3 = H** ___ **1 or 2 = M** X **0 = L** *Record the rating on the first page*

D 6.0. Are the hydrologic functions provided by the site valuable to society?		
D 6.1. The unit is in a landscape that has flooding problems. *Choose the description that best matches conditions around the wetland unit being rated. Do not add points. Choose the highest score if more than one condition is met.*		
The wetland captures surface water that would otherwise flow down-gradient into areas where flooding has damaged human or natural resources (e.g., houses or salmon redds):		1
• Flooding occurs in a sub-basin that is immediately down-gradient of unit.	points = 2	
• Surface flooding problems are in a sub-basin farther down-gradient.	points = 1 X	
Flooding from groundwater is an issue in the sub-basin.	points = 1	
The existing or potential outflow from the wetland is so constrained by human or natural conditions that the water stored by the wetland cannot reach areas that flood. *Explain why* _____	points = 0	
There are no problems with flooding downstream of the wetland.	points = 0	
D 6.2. Has the site been identified as important for flood storage or flood conveyance in a regional flood control plan?	Yes = 2 No = 0	0
Total for D 6 Add the points in the boxes above		1

Rating of Value If score is: ___ **2-4 = H** X **1 = M** ___ **0 = L** *Record the rating on the first page*

Wetland name or number Wetland CC

These questions apply to wetlands of all HGM classes.

HABITAT FUNCTIONS - Indicators that site functions to provide important habitat

H 1.0. Does the site have the potential to provide habitat?

H 1.1. Structure of plant community: *Indicators are Cowardin classes and strata within the Forested class.* Check the Cowardin plant classes in the wetland. *Up to 10 patches may be combined for each class to meet the threshold of ¼ ac or more than 10% of the unit if it is smaller than 2.5 ac. Add the number of structures checked.*

____	Aquatic bed	4 structures or more: points = 4
____	Emergent	3 structures: points = 2
_X_	Scrub-shrub (areas where shrubs have > 30% cover)	2 structures: points = 1
____	Forested (areas where trees have > 30% cover)	1 structure: points = 0

If the unit has a Forested class, check if:

____ The Forested class has 3 out of 5 strata (canopy, sub-canopy, shrubs, herbaceous, moss/ground-cover) that each cover 20% within the Forested polygon

0

H 1.2. Hydroperiods

Check the types of water regimes (hydroperiods) present within the wetland. The water regime has to cover more than 10% of the wetland or ¼ ac to count (*see text for descriptions of hydroperiods*).

____	Permanently flooded or inundated	4 or more types present: points = 3
_X_	Seasonally flooded or inundated	3 types present: points = 2
____	Occasionally flooded or inundated	2 types present: points = 1
_X_	Saturated only	1 type present: points = 0
____	Permanently flowing stream or river in, or adjacent to, the wetland	
____	Seasonally flowing stream in, or adjacent to, the wetland	
____	**Lake Fringe wetland**	**2 points**
____	**Freshwater tidal wetland**	**2 points**

1

H 1.3. Richness of plant species

Count the number of plant species in the wetland that cover at least 10 ft^2.


Different patches of the same species can be combined to meet the size threshold and you do not have to name the species. ***Do not include Eurasian milfoil, reed canarygrass, purple loosestrife, Canadian thistle***

If you counted: > 19 species	points = 2
5 - 19 species	points = 1
< 5 species	points = 0

1

H 1.4. Interspersion of habitats

Decide from the diagrams below whether interspersion among Cowardin plants classes (described in H 1.1), or the classes and unvegetated areas (can include open water or mudflats) is high, moderate, low, or none. *If you have four or more plant classes or three classes and open water, the rating is always high.*

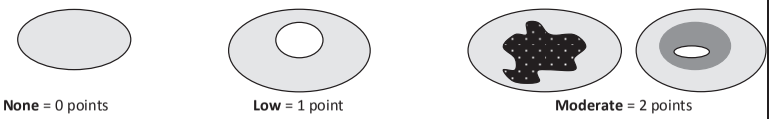

None = 0 points **Low** = 1 point **Moderate** = 2 points

All three diagrams in this row are **HIGH** = 3points



0

Wetland name or number Wetland CC

H 1.5. Special habitat features:

Check the habitat features that are present in the wetland. *The number of checks is the number of points.*

- _X_ Large, downed, woody debris within the wetland (> 4 in diameter and 6 ft long).
- ____ Standing snags (dbh > 4 in) within the wetland
- ____ Undercut banks are present for at least 6.6 ft (2 m) **and/or** overhanging plants extends at least 3.3 ft (1 m) over a stream (or ditch) in, or contiguous with the wetland, for at least 33 ft (10 m)
- ____ Stable steep banks of fine material that might be used by beaver or muskrat for denning (> 30 degree slope) OR signs of recent beaver activity are present *(cut shrubs or trees that have not yet weathered where wood is exposed)*
- ____ At least ¼ ac of thin-stemmed persistent plants or woody branches are present in areas that are permanently or seasonally inundated *(structures for egg-laying by amphibians)*
- _X_ Invasive plants cover less than 25% of the wetland area in every stratum of plants (*see H 1.1 for list of strata*)

2

Total for H 1	Add the points in the boxes above	4

Rating of Site Potential If score is: ___ **15-18 = H** ___ **7-14 = M** _X_ **0-6 = L** *Record the rating on the first page*

H 2.0. Does the landscape have the potential to support the habitat functions of the site?

H 2.1. Accessible habitat (include *only habitat that directly abuts wetland unit*).

Calculate: % undisturbed habitat 66 + [(% moderate and low intensity land uses)/2] 8 = 74 %

If total accessible habitat is:	
> 1/3 (33.3%) of 1 km Polygon	points = 3
20-33% of 1 km Polygon	points = 2
10-19% of 1 km Polygon	points = 1
< 10% of 1 km Polygon	points = 0

3

H 2.2. Undisturbed habitat in 1 km Polygon around the wetland.

Calculate: % undisturbed habitat 66 + [(% moderate and low intensity land uses)/2] 8 = 74 %

Undisturbed habitat > 50% of Polygon	points = 3
Undisturbed habitat 10-50% and in 1-3 patches	points = 2
Undisturbed habitat 10-50% and > 3 patches	points = 1
Undisturbed habitat < 10% of 1 km Polygon	points = 0

3

H 2.3. Land use intensity in 1 km Polygon: If

> 50% of 1 km Polygon is high intensity land use	points = (- 2)
≤ 50% of 1 km Polygon is high intensity	points = 0

0

Total for H 2	Add the points in the boxes above	6

Rating of Landscape Potential If score is: _X_ **4-6 = H** ___ **1-3 = M** ___ **< 1 = L** *Record the rating on the first page*

H 3.0. Is the habitat provided by the site valuable to society?

H 3.1. Does the site provide habitat for species valued in laws, regulations, or policies? *Choose only the highest score that applies to the wetland being rated.*

Site meets ANY of the following criteria: points = 2

- — It has 3 or more priority habitats within 100 m (see next page)
- — It provides habitat for Threatened or Endangered species (any plant or animal on the state or federal lists)
- — It is mapped as a location for an individual WDFW priority species
- — It is a Wetland of High Conservation Value as determined by the Department of Natural Resources
- — It has been categorized as an important habitat site in a local or regional comprehensive plan, in a Shoreline Master Plan, or in a watershed plan

Site has 1 or 2 priority habitats (listed on next page) within 100 m points = 1

Site does not meet any of the criteria above points = 0

0

Rating of Value If score is: ___ **2 = H** ___ **1 = M** _X_ **0 = L** *Record the rating on the first page*

Wetland name or number Wetland CC

WDFW Priority Habitats

Priority habitats listed by WDFW (see complete descriptions of WDFW priority habitats, and the counties in which they can be found, in: Washington Department of Fish and Wildlife. 2008. Priority Habitat and Species List. Olympia, Washington. 177 pp. http://wdfw.wa.gov/publications/00165/wdfw00165.pdf or access the list from here: http://wdfw.wa.gov/conservation/phs/list/)

Count how many of the following priority habitats are within 330 ft (100 m) of the wetland unit: ***NOTE:*** *This question is independent of the land use between the wetland unit and the priority habitat.*

— **Aspen Stands:** Pure or mixed stands of aspen greater than 1 ac (0.4 ha).

— **Biodiversity Areas and Corridors**: Areas of habitat that are relatively important to various species of native fish and wildlife (*full descriptions in WDFW PHS report*).

— **Herbaceous Balds:** Variable size patches of grass and forbs on shallow soils over bedrock.

— **Old-growth/Mature forests:** Old-growth west of Cascade crest – Stands of at least 2 tree species, forming a multi-layered canopy with occasional small openings; with at least 8 trees/ac (20 trees/ha) > 32 in (81 cm) dbh or > 200 years of age. Mature forests – Stands with average diameters exceeding 21 in (53 cm) dbh; crown cover may be less than 100%; decay, decadence, numbers of snags, and quantity of large downed material is generally less than that found in old-growth; 80-200 years old west of the Cascade crest.

— **Oregon White Oak:** Woodland stands of pure oak or oak/conifer associations where canopy coverage of the oak component is important (*full descriptions in WDFW PHS report p. 158 – see web link above*).

— **Riparian**: The area adjacent to aquatic systems with flowing water that contains elements of both aquatic and terrestrial ecosystems which mutually influence each other.

— **Westside Prairies:** Herbaceous, non-forested plant communities that can either take the form of a dry prairie or a wet prairie (*full descriptions in WDFW PHS report p. 161 – see web link above*).

— **Instream:** The combination of physical, biological, and chemical processes and conditions that interact to provide functional life history requirements for instream fish and wildlife resources.

— **Nearshore**: Relatively undisturbed nearshore habitats. These include Coastal Nearshore, Open Coast Nearshore, and Puget Sound Nearshore. (*full descriptions of habitats and the definition of relatively undisturbed are in WDFW report – see web link on previous page).*

— **Caves:** A naturally occurring cavity, recess, void, or system of interconnected passages under the earth in soils, rock, ice, or other geological formations and is large enough to contain a human.

— **Cliffs:** Greater than 25 ft (7.6 m) high and occurring below 5000 ft elevation.

— **Talus:** Homogenous areas of rock rubble ranging in average size 0.5 - 6.5 ft (0.15 - 2.0 m), composed of basalt, andesite, and/or sedimentary rock, including riprap slides and mine tailings. May be associated with cliffs.

— **Snags and Logs:** Trees are considered snags if they are dead or dying and exhibit sufficient decay characteristics to enable cavity excavation/use by wildlife. Priority snags have a diameter at breast height of > 20 in (51 cm) in western Washington and are > 6.5 ft (2 m) in height. Priority logs are > 12 in (30 cm) in diameter at the largest end, and > 20 ft (6 m) long.

Note: All vegetated wetlands are by definition a priority habitat but are not included in this list because they are addressed elsewhere.

Wetland name or number Wetland CC

CATEGORIZATION BASED ON SPECIAL CHARACTERISTICS

Wetland Type *Check off any criteria that apply to the wetland. Circle the category when the appropriate criteria are met.*	Category
SC 1.0. Estuarine wetlands Does the wetland meet the following criteria for Estuarine wetlands? — The dominant water regime is tidal, — Vegetated, and — With a salinity greater than 0.5 ppt Yes –Go to **SC 1.1** No= **Not an estuarine wetland**	
SC 1.1. Is the wetland within a National Wildlife Refuge, National Park, National Estuary Reserve, Natural Area Preserve, State Park or Educational, Environmental, or Scientific Reserve designated under WAC 332-30-151? Yes = **Category I** No - Go to **SC 1.2**	**Cat. I** ☐
SC 1.2. Is the wetland unit at least 1 ac in size and meets at least two of the following three conditions? — The wetland is relatively undisturbed (has no diking, ditching, filling, cultivation, grazing, and has less than 10% cover of non-native plant species. (If non-native species are *Spartina*, see page 25) — At least ¾ of the landward edge of the wetland has a 100 ft buffer of shrub, forest, or un-grazed or un-mowed grassland. — The wetland has at least two of the following features: tidal channels, depressions with open water, or contiguous freshwater wetlands. Yes = **Category I** No = **Category II**	**Cat. I** ☐ **Cat. II** ☐
SC 2.0. Wetlands of High Conservation Value (WHCV) SC 2.1. Has the WA Department of Natural Resources updated their website to include the list of Wetlands of High Conservation Value? Yes – Go to **SC 2.2** No – Go to **SC 2.3** SC 2.2. Is the wetland listed on the WDNR database as a Wetland of High Conservation Value? Yes = **Category I** No = **Not a WHCV** SC 2.3. Is the wetland in a Section/Township/Range that contains a Natural Heritage wetland? http://www1.dnr.wa.gov/nhp/refdesk/datasearch/wnhpwetlands.pdf Yes – **Contact WNHP/WDNR and go to SC 2.4** No = **Not a WHCV** SC 2.4. Has WDNR identified the wetland within the S/T/R as a Wetland of High Conservation Value and listed it on their website? Yes = **Category I** No = **Not a WHCV**	**Cat. I** ☐
SC 3.0. Bogs Does the wetland (or any part of the unit) meet both the criteria for soils and vegetation in bogs? *Use the key below.* ***If you answer YES you will still need to rate the wetland based on its functions.*** SC 3.1. Does an area within the wetland unit have organic soil horizons, either peats or mucks, that compose 16 in or more of the first 32 in of the soil profile? Yes – Go to **SC 3.3** No – Go to **SC 3.2** SC 3.2. Does an area within the wetland unit have organic soils, either peats or mucks, that are less than 16 in deep over bedrock, or an impermeable hardpan such as clay or volcanic ash, or that are floating on top of a lake or pond? Yes – Go to **SC 3.3** No = **Is not a bog** SC 3.3. Does an area with peats or mucks have more than 70% cover of mosses at ground level, AND at least a 30% cover of plant species listed in Table 4? Yes = **Is a Category I bog** No – Go to **SC 3.4** **NOTE:** If you are uncertain about the extent of mosses in the understory, you may substitute that criterion by measuring the pH of the water that seeps into a hole dug at least 16 in deep. If the pH is less than 5.0 and the plant species in Table 4 are present, the wetland is a bog. SC 3.4. Is an area with peats or mucks forested (> 30% cover) with Sitka spruce, subalpine fir, western red cedar, western hemlock, lodgepole pine, quaking aspen, Engelmann spruce, or western white pine, AND any of the species (or combination of species) listed in Table 4 provide more than 30% of the cover under the canopy? Yes = **Is a Category I bog** No = **Is not a bog**	**Cat. I** ☐

SC 4.0. Forested Wetlands Does the wetland have at least 1 contiguous acre of forest that meets one of these criteria for the WA Department of Fish and Wildlife's forests as priority habitats? ***If you answer YES you will still need to rate the wetland based on its functions.*** — **Old-growth forests** (west of Cascade crest): Stands of at least two tree species, forming a multi-layered canopy with occasional small openings; with at least 8 trees/ac (20 trees/ha) that are at least 200 years of age OR have a diameter at breast height (dbh) of 32 in (81 cm) or more. — **Mature forests** (west of the Cascade Crest): Stands where the largest trees are 80- 200 years old OR the species that make up the canopy have an average diameter (dbh) exceeding 21 in (53 cm). Yes = **Category I** No = **Not a forested wetland for this section**	**Cat. I** ☐
SC 5.0. Wetlands in Coastal Lagoons Does the wetland meet all of the following criteria of a wetland in a coastal lagoon? — The wetland lies in a depression adjacent to marine waters that is wholly or partially separated from marine waters by sandbanks, gravel banks, shingle, or, less frequently, rocks — The lagoon in which the wetland is located contains ponded water that is saline or brackish (> 0.5 ppt) during most of the year in at least a portion of the lagoon *(needs to be measured near the bottom)* Yes – Go to **SC 5.1** No = **Not a wetland in a coastal lagoon**	**Cat. I** ☐
SC 5.1. Does the wetland meet all of the following three conditions? — The wetland is relatively undisturbed (has no diking, ditching, filling, cultivation, grazing), and has less than 20% cover of aggressive, opportunistic plant species (see list of species on p. 100). — At least ⅔ of the landward edge of the wetland has a 100 ft buffer of shrub, forest, or un-grazed or un-mowed grassland. — The wetland is larger than $^{1}/_{10}$ ac (4350 ft^2) Yes = **Category I** No = **Category II**	**Cat. II** ☐
SC 6.0. Interdunal Wetlands Is the wetland west of the 1889 line (also called the Western Boundary of Upland Ownership or WBUO)? ***If you answer yes you will still need to rate the wetland based on its habitat functions.*** In practical terms that means the following geographic areas: — Long Beach Peninsula: Lands west of SR 103 — Grayland-Westport: Lands west of SR 105 — Ocean Shores-Copalis: Lands west of SR 115 and SR 109 Yes – Go to **SC 6.1** No = **not an interdunal wetland for rating**	**Cat I** ☐
SC 6.1. Is the wetland 1 ac or larger and scores an 8 or 9 for the habitat functions on the form (rates H,H,H or H,H,M for the three aspects of function)? Yes = **Category I** No – Go to **SC 6.2**	**Cat. II** ☐
SC 6.2. Is the wetland 1 ac or larger, or is it in a mosaic of wetlands that is 1 ac or larger? Yes = **Category II** No – Go to **SC 6.3**	**Cat. III** ☐
SC 6.3. Is the unit between 0.1 and 1 ac, or is it in a mosaic of wetlands that is between 0.1 and 1 ac? Yes = **Category III** No = **Category IV**	**Cat. IV** ☐
Category of wetland based on Special Characteristics If you answered No for all types, enter "Not Applicable" on Summary Form	-

This page left blank intentionally

Wetland name or number Wetlands D & E

RATING SUMMARY – Western Washington

Name of wetland (or ID #): Wetlands D & E Date of site visit: 11/8/21

Rated by M. Porter; A. Pederson Trained by Ecology? X Yes ___No Date of training 2014

HGM Class used for rating Riverine Wetland has multiple HGM classes? X Y ____N

NOTE: **Form is not complete without the figures requested** *(figures can be combined).*

Source of base aerial photo/map Skagit County 2021

OVERALL WETLAND CATEGORY III (based on functions X or special characteristics___)

1. Category of wetland based on FUNCTIONS

_____**Category I** – Total score = 23 - 27

_____**Category II** – Total score = 20 - 22

__X__**Category III** – Total score = 16 - 19

_____**Category IV** – Total score = 9 - 15

FUNCTION	Improving Water Quality	Hydrologic	Habitat	
	Circle the appropriate ratings			
Site Potential	H○ M⊙ L○	H○ M⊙ L○	H○ M○ L⊙	
Landscape Potential	H○ M○ L⊙	H○ M⊙ L○	H⊙ M○ L○	
Value	H⊙ M○ L○	H○ M⊙ L○	H⊙ M○ L○	**TOTAL**
Score Based on Ratings	6	6	7	19

Score for each function based on three ratings *(order of ratings is not important)*

9 = H,H,H
8 = H,H,M
7 = H,H,L
7 = H,M,M
6 = H,M,L
6 = M,M,M
5 = H,L,L
5 = M,M,L
4 = M,L,L
3 = L,L,L

2. Category based on SPECIAL CHARACTERISTICS of wetland

CHARACTERISTIC	CATEGORY	
Estuarine	I II	
Wetland of High Conservation Value	I	
Bog	I	
Mature Forest	I	
Old Growth Forest	I	
Coastal Lagoon	I II	
Interdunal	I II III IV	
None of the above	☒	

Maps and figures required to answer questions correctly for Western Washington

Depressional Wetlands

Map of:	To answer questions:	Figure #
Cowardin plant classes	D 1.3, H 1.1, H 1.4	
Hydroperiods	D 1.4, H 1.2	
Location of outlet (*can be added to map of hydroperiods)*	D 1.1, D 4.1	
Boundary of area within 150 ft of the wetland *(can be added to another figure)*	D 2.2, D 5.2	
Map of the contributing basin	D 4.3, D 5.3	
1 km Polygon: Area that extends 1 km from entire wetland edge - including polygons for accessible habitat and undisturbed habitat	H 2.1, H 2.2, H 2.3	
Screen capture of map of 303(d) listed waters in basin (from Ecology website)	D 3.1, D 3.2	
Screen capture of list of TMDLs for WRIA in which unit is found (from web)	D 3.3	

Riverine Wetlands

Map of:	To answer questions:	Figure #
Cowardin plant classes	H 1.1, H 1.4	A
Hydroperiods	H 1.2	B
Ponded depressions	R 1.1	B
Boundary of area within 150 ft of the wetland *(can be added to another figure)*	R 2.4	A
Plant cover of trees, shrubs, and herbaceous plants	R 1.2, R 4.2	A
Width of unit vs. width of stream *(can be added to another figure)*	R 4.1	B
Map of the contributing basin	R 2.2, R 2.3, R 5.2	B
1 km Polygon: Area that extends 1 km from entire wetland edge - including polygons for accessible habitat and undisturbed habitat	H 2.1, H 2.2, H 2.3	C
Screen capture of map of 303(d) listed waters in basin (from Ecology website)	R 3.1	D
Screen capture of list of TMDLs for WRIA in which unit is found (from web)	R 3.2, R 3.3	D

Lake Fringe Wetlands

Map of:	To answer questions:	Figure #
Cowardin plant classes	L 1.1, L 4.1, H 1.1, H 1.4	
Plant cover of trees, shrubs, and herbaceous plants	L 1.2	
Boundary of area within 150 ft of the wetland *(can be added to another figure)*	L 2.2	
1 km Polygon: Area that extends 1 km from entire wetland edge - including polygons for accessible habitat and undisturbed habitat	H 2.1, H 2.2, H 2.3	
Screen capture of map of 303(d) listed waters in basin (from Ecology website)	L 3.1, L 3.2	
Screen capture of list of TMDLs for WRIA in which unit is found (from web)	L 3.3	

Slope Wetlands

Map of:	To answer questions:	Figure #
Cowardin plant classes	H 1.1, H 1.4	
Hydroperiods	H 1.2	
Plant cover of **dense** trees, shrubs, and herbaceous plants	S 1.3	
Plant cover of **dense, rigid** trees, shrubs, and herbaceous plants *(can be added to figure above)*	S 4.1	
Boundary of 150 ft buffer (can be added to another figure)	S 2.1, S 5.1	
1 km Polygon: Area that extends 1 km from entire wetland edge - including polygons for accessible habitat and undisturbed habitat	H 2.1, H 2.2, H 2.3	
Screen capture of map of 303(d) listed waters in basin (from Ecology website)	S 3.1, S 3.2	
Screen capture of list of TMDLs for WRIA in which unit is found (from web)	S 3.3	

Wetland name or number Wetlands D & E

HGM Classification of Wetlands in Western Washington

For questions 1-7, the criteria described must apply to the entire unit being rated.

If the hydrologic criteria listed in each question do not apply to the entire unit being rated, you probably have a unit with multiple HGM classes. In this case, identify which hydrologic criteria in questions 1-7 apply, and go to Question 8.

1. Are the water levels in the entire unit usually controlled by tides except during floods?

   NO – go to 2 **YES** – the wetland class is **Tidal Fringe** – go to 1.1

   1.1 Is the salinity of the water during periods of annual low flow below 0.5 ppt (parts per thousand)?

   NO – Saltwater Tidal Fringe (Estuarine) **YES – Freshwater Tidal Fringe**
   *If your wetland can be classified as a Freshwater Tidal Fringe use the forms for **Riverine** wetlands. If it is Saltwater Tidal Fringe it is an **Estuarine** wetland and is not scored. This method **cannot** be used to score functions for estuarine wetlands.*

2. The entire wetland unit is flat and precipitation is the only source (>90%) of water to it. Groundwater and surface water runoff are NOT sources of water to the unit.

   NO – go to 3 **YES** – The wetland class is **Flats**
   *If your wetland can be classified as a Flats wetland, use the form for **Depressional** wetlands.*

3. Does the entire wetland unit **meet all** of the following criteria?
   __The vegetated part of the wetland is on the shores of a body of permanent open water (without any plants on the surface at any time of the year) at least 20 ac (8 ha) in size;
   __At least 30% of the open water area is deeper than 6.6 ft (2 m).

   NO – go to 4 **YES –** The wetland class is **Lake Fringe** (Lacustrine Fringe)

4. Does the entire wetland unit **meet all** of the following criteria?
   X The wetland is on a slope (*slope can be very gradual*),
   X The water flows through the wetland in one direction (unidirectional) and usually comes from seeps. It may flow subsurface, as sheetflow, or in a swale without distinct banks,
   X The water leaves the wetland **without being impounded**.

   NO – go to 5 **YES –** The wetland class is **Slope**

   NOTE: Surface water does not pond in these type of wetlands except occasionally in very small and shallow depressions or behind hummocks (depressions are usually <3 ft diameter and less than 1 ft deep).

5. Does the entire wetland unit **meet all** of the following criteria?
   X The unit is in a valley, or stream channel, where it gets inundated by overbank flooding from that stream or river,
   X The overbank flooding occurs at least once every 2 years.

NO – go to 6 **YES** – The wetland class is **Riverine**
NOTE: The Riverine unit can contain depressions that are filled with water when the river is not flooding

6. Is the entire wetland unit in a topographic depression in which water ponds, or is saturated to the surface, at some time during the year? *This means that any outlet, if present, is higher than the interior of the wetland.*

   NO – go to 7 **YES** – The wetland class is **Depressional**

7. Is the entire wetland unit located in a very flat area with no obvious depression and no overbank flooding? The unit does not pond surface water more than a few inches. The unit seems to be maintained by high groundwater in the area. The wetland may be ditched, but has no obvious natural outlet.

   NO – go to 8 **YES** – The wetland class is **Depressional**

8. Your wetland unit seems to be difficult to classify and probably contains several different HGM classes. For example, seeps at the base of a slope may grade into a riverine floodplain, or a small stream within a Depressional wetland has a zone of flooding along its sides. GO BACK AND IDENTIFY WHICH OF THE HYDROLOGIC REGIMES DESCRIBED IN QUESTIONS 1-7 APPLY TO DIFFERENT AREAS IN THE UNIT (make a rough sketch to help you decide). Use the following table to identify the appropriate class to use for the rating system if you have several HGM classes present within the wetland unit being scored.

   NOTE: Use this table only if the class that is recommended in the second column represents 10% or more of the total area of the wetland unit being rated. If the area of the HGM class listed in column 2 is less than 10% of the unit; classify the wetland using the class that represents more than 90% of the total area.

HGM classes within the wetland unit being rated	HGM class to use in rating
Slope + Riverine	Riverine
Slope + Depressional	Depressional
Slope + Lake Fringe	Lake Fringe
Depressional + Riverine along stream within boundary of depression	Depressional
Depressional + Lake Fringe	Depressional
Riverine + Lake Fringe	Riverine
Salt Water Tidal Fringe and any other class of freshwater wetland	Treat as ESTUARINE

*If you are still unable to determine which of the above criteria apply to your wetland, or if you have **more than 2 HGM classes** within a wetland boundary, classify the wetland as Depressional for the rating.*

Wetland name or number Wetlands D & E

RIVERINE AND FRESHWATER TIDAL FRINGE WETLANDS

Water Quality Functions - Indicators that the site functions to improve water quality

R 1.0. Does the site have the potential to improve water quality?		
R 1.1. Area of surface depressions within the Riverine wetland that can trap sediments during a flooding event:		
Depressions cover > 3/4 area of wetland	points = 8	0
Depressions cover > ½ area of wetland	points = 4	
Depressions present but cover < ½ area of wetland	points = 2	
No depressions present	points = 0	
R 1.2. Structure of plants in the wetland (areas with >90% cover at person height, **not** Cowardin classes)		
Trees or shrubs > 2/3 area of the wetland	points = 8	6
Trees or shrubs > 1/3 area of the wetland	points = 6 X	
Herbaceous plants (> 6 in high) > 2/3 area of the wetland	points = 6 X	
Herbaceous plants (> 6 in high) > 1/3 area of the wetland	points = 3	
Trees, shrubs, and ungrazed herbaceous < 1/3 area of the wetland	points = 0	
Total for R 1	Add the points in the boxes above	6

Rating of Site Potential If score is: ___**12-16 = H** X **6-11 = M** ___**0-5 = L** *Record the rating on the first page*

R 2.0. Does the landscape have the potential to support the water quality function of the site?		
R 2.1. Is the wetland within an incorporated city or within its UGA?	Yes = 2 No = 0	0
R 2.2. Does the contributing basin to the wetland include a UGA or incorporated area?	Yes = 1 No = 0	0
R 2.3. Does at least 10% of the contributing basin contain tilled fields, pastures, or forests that have been clearcut within the last 5 years?	Yes = 1 No = 0	0
R 2.4. Is > 10% of the area within 150 ft of the wetland in land uses that generate pollutants?	Yes = 1 No = 0	0
R 2.5. Are there other sources of pollutants coming into the wetland that are not listed in questions R 2.1-R 2.4 Other sources _____	Yes = 1 No = 0	0
Total for R 2	Add the points in the boxes above	0

Rating of Landscape Potential If score is: ___**3-6 = H** ___**1 or 2 = M** X **0 = L** *Record the rating on the first page*

R 3.0. Is the water quality improvement provided by the site valuable to society?		
R 3.1. Is the wetland along a stream or river that is on the 303(d) list or on a tributary that drains to one within 1 mi?	Yes = 1 No = 0	1
R 3.2. Is the wetland along a stream or river that has TMDL limits for nutrients, toxics, or pathogens?	Yes = 1 No = 0	1
R 3.3. Has the site been identified in a watershed or local plan as important for maintaining water quality? (*answer YES if there is a TMDL for the drainage in which the unit is found*)	Yes = 2 No = 0	2
Total for R 3	Add the points in the boxes above	4

Rating of Value If score is: X **2-4 = H** ___**1 = M** ___**0 = L** *Record the rating on the first page*

Wetland name or number Wetlands D & E

RIVERINE AND FRESHWATER TIDAL FRINGE WETLANDS

Hydrologic Functions - Indicators that site functions to reduce flooding and stream erosion

R 4.0. Does the site have the potential to reduce flooding and erosion?		
R 4.1. Characteristics of the overbank storage the wetland provides: *Estimate the average width of the wetland perpendicular to the direction of the flow and the width of the stream or river channel (distance between banks). Calculate the ratio: (average width of wetland)/(average width of stream between banks).*		
If the ratio is more than 20	points = 9	1
If the ratio is 10-20	points = 6	
If the ratio is 5-<10	points = 4	
If the ratio is 1-<5	points = 2	
If the ratio is < 1	points = 1	
R 4.2. Characteristics of plants that slow down water velocities during floods: *Treat large woody debris as forest or shrub. Choose the points appropriate for the best description (polygons need to have >90% cover at person height. These are NOT Cowardin classes).*		
Forest or shrub for > 1/3 area OR emergent plants > 2/3 area	points = 7	7
Forest or shrub for > 1/10 area OR emergent plants > 1/3 area	points = 4	
Plants do not meet above criteria	points = 0	
Total for R 4	Add the points in the boxes above	8

Rating of Site Potential If score is: ___**12-16 = H** X **6-11 = M** ___**0-5 = L** *Record the rating on the first page*

R 5.0. Does the landscape have the potential to support the hydrologic functions of the site?		
R 5.1. Is the stream or river adjacent to the wetland downcut?	Yes = 0 No = 1	0
R 5.2. Does the up-gradient watershed include a UGA or incorporated area?	Yes = 1 No = 0	0
R 5.3. Is the up-gradient stream or river controlled by dams?	Yes = 0 No = 1	1
Total for R 5	Add the points in the boxes above	1

Rating of Landscape Potential If score is: ___**3 = H** X **1 or 2 = M** ___**0 = L** *Record the rating on the first page*

R 6.0. Are the hydrologic functions provided by the site valuable to society?		
R 6.1. Distance to the nearest areas downstream that have flooding problems? *Choose the description that best fits the site.*		
The sub-basin immediately down-gradient of the wetland has flooding problems that result in damage to human or natural resources (e.g., houses or salmon redds)	points = 2	1
Surface flooding problems are in a sub-basin farther down-gradient	points = 1	
No flooding problems anywhere downstream	points = 0	
R 6.2. Has the site been identified as important for flood storage or flood conveyance in a regional flood control plan?	Yes = 2 No = 0	0
Total for R 6	Add the points in the boxes above	1

Rating of Value If score is: ___**2-4 = H** X **1 = M** ___**0 = L** *Record the rating on the first page*

Wetland name or number Wetlands D & E

These questions apply to wetlands of all HGM classes.

HABITAT FUNCTIONS - Indicators that site functions to provide important habitat

H 1.0. Does the site have the potential to provide habitat?

H 1.1. Structure of plant community: *Indicators are Cowardin classes and strata within the Forested class.* Check the Cowardin plant classes in the wetland. *Up to 10 patches may be combined for each class to meet the threshold of ¼ ac or more than 10% of the unit if it is smaller than 2.5 ac. Add the number of structures checked.*

____	Aquatic bed	4 structures or more: points = 4
____	Emergent	3 structures: points = 2
____	Scrub-shrub (areas where shrubs have > 30% cover)	2 structures: points = 1
_X_	Forested (areas where trees have > 30% cover)	1 structure: points = 0

If the unit has a Forested class, check if:

_X_ The Forested class has 3 out of 5 strata (canopy, sub-canopy, shrubs, herbaceous, moss/ground-cover) that each cover 20% within the Forested polygon

1

H 1.2. Hydroperiods

Check the types of water regimes (hydroperiods) present within the wetland. The water regime has to cover more than 10% of the wetland or ¼ ac to count (*see text for descriptions of hydroperiods*).

____	Permanently flooded or inundated	4 or more types present: points = 3
____	Seasonally flooded or inundated	3 types present: points = 2
____	Occasionally flooded or inundated	2 types present: points = 1
_X_	Saturated only	1 type present: points = 0
_X_	Permanently flowing stream or river in, or adjacent to, the wetland	
____	Seasonally flowing stream in, or adjacent to, the wetland	
____	**Lake Fringe wetland**	**2 points**
____	**Freshwater tidal wetland**	**2 points**

1

H 1.3. Richness of plant species

Count the number of plant species in the wetland that cover at least 10 ft^2.


Different patches of the same species can be combined to meet the size threshold and you do not have to name the species. ***Do not include Eurasian milfoil, reed canarygrass, purple loosestrife, Canadian thistle***

If you counted: > 19 species	points = 2
5 - 19 species	points = 1
< 5 species	points = 0

1

H 1.4. Interspersion of habitats

Decide from the diagrams below whether interspersion among Cowardin plants classes (described in H 1.1), or the classes and unvegetated areas (can include open water or mudflats) is high, moderate, low, or none. *If you have four or more plant classes or three classes and open water, the rating is always high.*

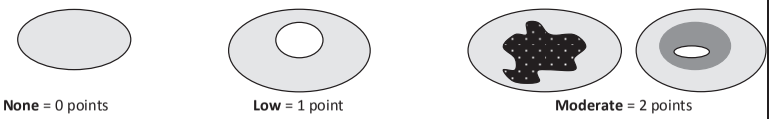

None = 0 points **Low** = 1 point **Moderate** = 2 points

All three diagrams in this row are **HIGH** = 3points



1

Wetland name or number Wetlands D & E

H 1.5. Special habitat features:

Check the habitat features that are present in the wetland. *The number of checks is the number of points.*

_X_ Large, downed, woody debris within the wetland (> 4 in diameter and 6 ft long).

____ Standing snags (dbh > 4 in) within the wetland

_X_ Undercut banks are present for at least 6.6 ft (2 m) **and/or** overhanging plants extends at least 3.3 ft (1 m) over a stream (or ditch) in, or contiguous with the wetland, for at least 33 ft (10 m)

___ Stable steep banks of fine material that might be used by beaver or muskrat for denning (> 30 degree slope) OR signs of recent beaver activity are present *(cut shrubs or trees that have not yet weathered where wood is exposed)*

____ At least ¼ ac of thin-stemmed persistent plants or woody branches are present in areas that are permanently or seasonally inundated *(structures for egg-laying by amphibians)*

_X_ Invasive plants cover less than 25% of the wetland area in every stratum of plants (*see H 1.1 for list of strata*)

3

Total for H 1 Add the points in the boxes above 7

Rating of Site Potential If score is: ___ **15-18 = H** _X_ **7-14 = M** ___ **0-6 = L** *Record the rating on the first page*

H 2.0. Does the landscape have the potential to support the habitat functions of the site?

H 2.1. Accessible habitat (include *only habitat that directly abuts wetland unit*).

Calculate: % undisturbed habitat 42 + [(% moderate and low intensity land uses)/2] 5 = 47 %

If total accessible habitat is:

> 1/3 (33.3%) of 1 km Polygon	points = 3
20-33% of 1 km Polygon	points = 2
10-19% of 1 km Polygon	points = 1
< 10% of 1 km Polygon	points = 0

3

H 2.2. Undisturbed habitat in 1 km Polygon around the wetland.

Calculate: % undisturbed habitat 72 + [(% moderate and low intensity land uses)/2] 6 = 78 %

Undisturbed habitat > 50% of Polygon	points = 3
Undisturbed habitat 10-50% and in 1-3 patches	points = 2
Undisturbed habitat 10-50% and > 3 patches	points = 1
Undisturbed habitat < 10% of 1 km Polygon	points = 0

3

H 2.3. Land use intensity in 1 km Polygon: If

> 50% of 1 km Polygon is high intensity land use	points = (- 2)
≤ 50% of 1 km Polygon is high intensity	points = 0

0

Total for H 2 Add the points in the boxes above 6

Rating of Landscape Potential If score is: _X_ **4-6 = H** ___ **1-3 = M** ___ **< 1 = L** *Record the rating on the first page*

H 3.0. Is the habitat provided by the site valuable to society?

H 3.1. Does the site provide habitat for species valued in laws, regulations, or policies? *Choose only the highest score that applies to the wetland being rated.*

Site meets ANY of the following criteria: points = 2

_X_ It has 3 or more priority habitats within 100 m (see next page)

— It provides habitat for Threatened or Endangered species (any plant or animal on the state or federal lists)

— It is mapped as a location for an individual WDFW priority species

— It is a Wetland of High Conservation Value as determined by the Department of Natural Resources

— It has been categorized as an important habitat site in a local or regional comprehensive plan, in a Shoreline Master Plan, or in a watershed plan

Site has 1 or 2 priority habitats (listed on next page) within 100 m points = 1

Site does not meet any of the criteria above points = 0

2

Rating of Value If score is: _X_ **2 = H** ___ **1 = M** ___ **0 = L** *Record the rating on the first page*

Wetland name or number Wetlands D & E

WDFW Priority Habitats

Priority habitats listed by WDFW (see complete descriptions of WDFW priority habitats, and the counties in which they can be found, in: Washington Department of Fish and Wildlife. 2008. Priority Habitat and Species List. Olympia, Washington. 177 pp. http://wdfw.wa.gov/publications/00165/wdfw00165.pdf or access the list from here: http://wdfw.wa.gov/conservation/phs/list/)

Count how many of the following priority habitats are within 330 ft (100 m) of the wetland unit: ***NOTE:*** *This question is independent of the land use between the wetland unit and the priority habitat.*

— **Aspen Stands:** Pure or mixed stands of aspen greater than 1 ac (0.4 ha).

— **Biodiversity Areas and Corridors**: Areas of habitat that are relatively important to various species of native fish and wildlife (*full descriptions in WDFW PHS report*).

— **Herbaceous Balds:** Variable size patches of grass and forbs on shallow soils over bedrock.

— **Old-growth/Mature forests:** Old-growth west of Cascade crest – Stands of at least 2 tree species, forming a multi-layered canopy with occasional small openings; with at least 8 trees/ac (20 trees/ha) > 32 in (81 cm) dbh or > 200 years of age. Mature forests – Stands with average diameters exceeding 21 in (53 cm) dbh; crown cover may be less than 100%; decay, decadence, numbers of snags, and quantity of large downed material is generally less than that found in old-growth; 80-200 years old west of the Cascade crest.

— **Oregon White Oak:** Woodland stands of pure oak or oak/conifer associations where canopy coverage of the oak component is important (*full descriptions in WDFW PHS report p. 158 – see web link above*).

☒ **Riparian**: The area adjacent to aquatic systems with flowing water that contains elements of both aquatic and terrestrial ecosystems which mutually influence each other.

— **Westside Prairies:** Herbaceous, non-forested plant communities that can either take the form of a dry prairie or a wet prairie (*full descriptions in WDFW PHS report p. 161 – see web link above*).

☒ **Instream:** The combination of physical, biological, and chemical processes and conditions that interact to provide functional life history requirements for instream fish and wildlife resources.

— **Nearshore**: Relatively undisturbed nearshore habitats. These include Coastal Nearshore, Open Coast Nearshore, and Puget Sound Nearshore. (*full descriptions of habitats and the definition of relatively undisturbed are in WDFW report – see web link on previous page).*

— **Caves:** A naturally occurring cavity, recess, void, or system of interconnected passages under the earth in soils, rock, ice, or other geological formations and is large enough to contain a human.

— **Cliffs:** Greater than 25 ft (7.6 m) high and occurring below 5000 ft elevation.

— **Talus:** Homogenous areas of rock rubble ranging in average size 0.5 - 6.5 ft (0.15 - 2.0 m), composed of basalt, andesite, and/or sedimentary rock, including riprap slides and mine tailings. May be associated with cliffs.

☒ **Snags and Logs:** Trees are considered snags if they are dead or dying and exhibit sufficient decay characteristics to enable cavity excavation/use by wildlife. Priority snags have a diameter at breast height of > 20 in (51 cm) in western Washington and are > 6.5 ft (2 m) in height. Priority logs are > 12 in (30 cm) in diameter at the largest end, and > 20 ft (6 m) long.

Note: All vegetated wetlands are by definition a priority habitat but are not included in this list because they are addressed elsewhere.

Wetland name or number Wetlands D & E

CATEGORIZATION BASED ON SPECIAL CHARACTERISTICS

Wetland Type *Check off any criteria that apply to the wetland. Circle the category when the appropriate criteria are met.*	**Category**
SC 1.0. Estuarine wetlands Does the wetland meet the following criteria for Estuarine wetlands? — The dominant water regime is tidal, — Vegetated, and — With a salinity greater than 0.5 ppt Yes –Go to **SC 1.1** No= **Not an estuarine wetland**	
SC 1.1. Is the wetland within a National Wildlife Refuge, National Park, National Estuary Reserve, Natural Area Preserve, State Park or Educational, Environmental, or Scientific Reserve designated under WAC 332-30-151? Yes = **Category I** No - Go to **SC 1.2**	**Cat. I** ☐
SC 1.2. Is the wetland unit at least 1 ac in size and meets at least two of the following three conditions? — The wetland is relatively undisturbed (has no diking, ditching, filling, cultivation, grazing, and has less than 10% cover of non-native plant species. (If non-native species are *Spartina*, see page 25) — At least ¾ of the landward edge of the wetland has a 100 ft buffer of shrub, forest, or un-grazed or un-mowed grassland. — The wetland has at least two of the following features: tidal channels, depressions with open water, or contiguous freshwater wetlands. Yes = **Category I** No = **Category II**	**Cat. I** ☐ **Cat. II** ☐
SC 2.0. Wetlands of High Conservation Value (WHCV) SC 2.1. Has the WA Department of Natural Resources updated their website to include the list of Wetlands of High Conservation Value? Yes – Go to **SC 2.2** No – Go to **SC 2.3** SC 2.2. Is the wetland listed on the WDNR database as a Wetland of High Conservation Value? Yes = **Category I** No = **Not a WHCV** SC 2.3. Is the wetland in a Section/Township/Range that contains a Natural Heritage wetland? http://www1.dnr.wa.gov/nhp/refdesk/datasearch/wnhpwetlands.pdf Yes – **Contact WNHP/WDNR and go to SC 2.4** No = **Not a WHCV** SC 2.4. Has WDNR identified the wetland within the S/T/R as a Wetland of High Conservation Value and listed it on their website? Yes = **Category I** No = **Not a WHCV**	**Cat. I** ☐
SC 3.0. Bogs Does the wetland (or any part of the unit) meet both the criteria for soils and vegetation in bogs? *Use the key below.* ***If you answer YES you will still need to rate the wetland based on its functions.*** SC 3.1. Does an area within the wetland unit have organic soil horizons, either peats or mucks, that compose 16 in or more of the first 32 in of the soil profile? Yes – Go to **SC 3.3** No – Go to **SC 3.2** SC 3.2. Does an area within the wetland unit have organic soils, either peats or mucks, that are less than 16 in deep over bedrock, or an impermeable hardpan such as clay or volcanic ash, or that are floating on top of a lake or pond? Yes – Go to **SC 3.3** No = **Is not a bog** SC 3.3. Does an area with peats or mucks have more than 70% cover of mosses at ground level, AND at least a 30% cover of plant species listed in Table 4? Yes = **Is a Category I bog** No – Go to **SC 3.4** **NOTE:** If you are uncertain about the extent of mosses in the understory, you may substitute that criterion by measuring the pH of the water that seeps into a hole dug at least 16 in deep. If the pH is less than 5.0 and the plant species in Table 4 are present, the wetland is a bog. SC 3.4. Is an area with peats or mucks forested (> 30% cover) with Sitka spruce, subalpine fir, western red cedar, western hemlock, lodgepole pine, quaking aspen, Engelmann spruce, or western white pine, AND any of the species (or combination of species) listed in Table 4 provide more than 30% of the cover under the canopy? Yes = **Is a Category I bog** No = **Is not a bog**	**Cat. I** ☐

SC 4.0. Forested Wetlands Does the wetland have at least 1 contiguous acre of forest that meets one of these criteria for the WA Department of Fish and Wildlife's forests as priority habitats? ***If you answer YES you will still need to rate the wetland based on its functions.*** — **Old-growth forests** (west of Cascade crest): Stands of at least two tree species, forming a multi-layered canopy with occasional small openings; with at least 8 trees/ac (20 trees/ha) that are at least 200 years of age OR have a diameter at breast height (dbh) of 32 in (81 cm) or more. — **Mature forests** (west of the Cascade Crest): Stands where the largest trees are 80- 200 years old OR the species that make up the canopy have an average diameter (dbh) exceeding 21 in (53 cm). Yes = **Category I** No = **Not a forested wetland for this section**	**Cat. I** ☐
SC 5.0. Wetlands in Coastal Lagoons Does the wetland meet all of the following criteria of a wetland in a coastal lagoon? — The wetland lies in a depression adjacent to marine waters that is wholly or partially separated from marine waters by sandbanks, gravel banks, shingle, or, less frequently, rocks — The lagoon in which the wetland is located contains ponded water that is saline or brackish (> 0.5 ppt) during most of the year in at least a portion of the lagoon *(needs to be measured near the bottom)* Yes – Go to **SC 5.1** No = **Not a wetland in a coastal lagoon**	**Cat. I** ☐
SC 5.1. Does the wetland meet all of the following three conditions? — The wetland is relatively undisturbed (has no diking, ditching, filling, cultivation, grazing), and has less than 20% cover of aggressive, opportunistic plant species (see list of species on p. 100). — At least ¾ of the landward edge of the wetland has a 100 ft buffer of shrub, forest, or un-grazed or un-mowed grassland. — The wetland is larger than $^{1}/_{10}$ ac (4350 ft^2) Yes = **Category I** No = **Category II**	**Cat. II** ☐
SC 6.0. Interdunal Wetlands Is the wetland west of the 1889 line (also called the Western Boundary of Upland Ownership or WBUO)? ***If you answer yes you will still need to rate the wetland based on its habitat functions.*** In practical terms that means the following geographic areas: — Long Beach Peninsula: Lands west of SR 103 — Grayland-Westport: Lands west of SR 105 — Ocean Shores-Copalis: Lands west of SR 115 and SR 109 Yes – Go to **SC 6.1** No = **not an interdunal wetland for rating**	**Cat I** ☐
SC 6.1. Is the wetland 1 ac or larger and scores an 8 or 9 for the habitat functions on the form (rates H,H,H or H,H,M for the three aspects of function)? Yes = **Category I** No – Go to **SC 6.2**	**Cat. II** ☐
SC 6.2. Is the wetland 1 ac or larger, or is it in a mosaic of wetlands that is 1 ac or larger? Yes = **Category II** No – Go to **SC 6.3**	**Cat. III** ☐
SC 6.3. Is the unit between 0.1 and 1 ac, or is it in a mosaic of wetlands that is between 0.1 and 1 ac? Yes = **Category III** No = **Category IV**	**Cat. IV** ☐
Category of wetland based on Special Characteristics If you answered No for all types, enter "Not Applicable" on Summary Form	-

This page left blank intentionally

Wetland name or number Wetland DD

RATING SUMMARY – Western Washington

Name of wetland (or ID #): Wetland DD Date of site visit: 11/22/21

Rated by M. Porter; A. Pederson Trained by Ecology? X Yes ___No Date of training 2014

HGM Class used for rating Slope Wetland has multiple HGM classes? ___Y X N

NOTE: Form is not complete without the figures requested *(figures can be combined).*

Source of base aerial photo/map Skagit County 2021

OVERALL WETLAND CATEGORY IV (based on functions X or special characteristics___)

1. Category of wetland based on FUNCTIONS

_____**Category I** – Total score = 23 - 27

_____**Category II** – Total score = 20 - 22

_____**Category III** – Total score = 16 - 19

X **Category IV** – Total score = 9 - 15

FUNCTION	Improving Water Quality	Hydrologic	Habitat	
	Circle the appropriate ratings			
Site Potential	H○ M○ L⊙	H○ M○ L⊙	H○ M○ L⊙	
Landscape Potential	H○ M○ L⊙	H○ M○ L⊙	H⊙ M○ L○	
Value	H⊙ M○ L○	H○ M⊙ L○	H○ M⊙ L○	**TOTAL**
Score Based on Ratings	5	4	6	15

Score for each function based on three ratings *(order of ratings is not important)*

9 = H,H,H
8 = H,H,M
7 = H,H,L
7 = H,M,M
6 = H,M,L
6 = M,M,M
5 = H,L,L
5 = M,M,L
4 = M,L,L
3 = L,L,L

2. Category based on SPECIAL CHARACTERISTICS of wetland

CHARACTERISTIC	CATEGORY	
Estuarine	I II	
Wetland of High Conservation Value	I	
Bog	I	
Mature Forest	I	
Old Growth Forest	I	
Coastal Lagoon	I II	
Interdunal	I II III IV	
None of the above	☒	

Maps and figures required to answer questions correctly for Western Washington

Depressional Wetlands

Map of:	To answer questions:	Figure #
Cowardin plant classes	D 1.3, H 1.1, H 1.4	
Hydroperiods	D 1.4, H 1.2	
Location of outlet (*can be added to map of hydroperiods)*	D 1.1, D 4.1	
Boundary of area within 150 ft of the wetland *(can be added to another figure)*	D 2.2, D 5.2	
Map of the contributing basin	D 4.3, D 5.3	
1 km Polygon: Area that extends 1 km from entire wetland edge - including polygons for accessible habitat and undisturbed habitat	H 2.1, H 2.2, H 2.3	
Screen capture of map of 303(d) listed waters in basin (from Ecology website)	D 3.1, D 3.2	
Screen capture of list of TMDLs for WRIA in which unit is found (from web)	D 3.3	

Riverine Wetlands

Map of:	To answer questions:	Figure #
Cowardin plant classes	H 1.1, H 1.4	
Hydroperiods	H 1.2	
Ponded depressions	R 1.1	
Boundary of area within 150 ft of the wetland *(can be added to another figure)*	R 2.4	
Plant cover of trees, shrubs, and herbaceous plants	R 1.2, R 4.2	
Width of unit vs. width of stream *(can be added to another figure)*	R 4.1	
Map of the contributing basin	R 2.2, R 2.3, R 5.2	
1 km Polygon: Area that extends 1 km from entire wetland edge - including polygons for accessible habitat and undisturbed habitat	H 2.1, H 2.2, H 2.3	
Screen capture of map of 303(d) listed waters in basin (from Ecology website)	R 3.1	
Screen capture of list of TMDLs for WRIA in which unit is found (from web)	R 3.2, R 3.3	

Lake Fringe Wetlands

Map of:	To answer questions:	Figure #
Cowardin plant classes	L 1.1, L 4.1, H 1.1, H 1.4	
Plant cover of trees, shrubs, and herbaceous plants	L 1.2	
Boundary of area within 150 ft of the wetland *(can be added to another figure)*	L 2.2	
1 km Polygon: Area that extends 1 km from entire wetland edge - including polygons for accessible habitat and undisturbed habitat	H 2.1, H 2.2, H 2.3	
Screen capture of map of 303(d) listed waters in basin (from Ecology website)	L 3.1, L 3.2	
Screen capture of list of TMDLs for WRIA in which unit is found (from web)	L 3.3	

Slope Wetlands

Map of:	To answer questions:	Figure #
Cowardin plant classes	H 1.1, H 1.4	A
Hydroperiods	H 1.2	B
Plant cover of **dense** trees, shrubs, and herbaceous plants	S 1.3	A
Plant cover of **dense, rigid** trees, shrubs, and herbaceous plants *(can be added to figure above)*	S 4.1	A
Boundary of 150 ft buffer (can be added to another figure)	S 2.1, S 5.1	A
1 km Polygon: Area that extends 1 km from entire wetland edge - including polygons for accessible habitat and undisturbed habitat	H 2.1, H 2.2, H 2.3	C
Screen capture of map of 303(d) listed waters in basin (from Ecology website)	S 3.1, S 3.2	D
Screen capture of list of TMDLs for WRIA in which unit is found (from web)	S 3.3	D

Wetland name or number Wetland DD

HGM Classification of Wetlands in Western Washington

For questions 1-7, the criteria described must apply to the entire unit being rated.

If the hydrologic criteria listed in each question do not apply to the entire unit being rated, you probably have a unit with multiple HGM classes. In this case, identify which hydrologic criteria in questions 1-7 apply, and go to Question 8.

1. Are the water levels in the entire unit usually controlled by tides except during floods?

   NO – go to 2 **YES** – the wetland class is **Tidal Fringe** – go to 1.1

   1.1 Is the salinity of the water during periods of annual low flow below 0.5 ppt (parts per thousand)?

   NO – Saltwater Tidal Fringe (Estuarine) **YES – Freshwater Tidal Fringe**
   *If your wetland can be classified as a Freshwater Tidal Fringe use the forms for **Riverine** wetlands. If it is Saltwater Tidal Fringe it is an **Estuarine** wetland and is not scored. This method **cannot** be used to score functions for estuarine wetlands.*

2. The entire wetland unit is flat and precipitation is the only source (>90%) of water to it. Groundwater and surface water runoff are NOT sources of water to the unit.

   NO – go to 3 **YES** – The wetland class is **Flats**
   *If your wetland can be classified as a Flats wetland, use the form for **Depressional** wetlands.*

3. Does the entire wetland unit **meet all** of the following criteria?
   __The vegetated part of the wetland is on the shores of a body of permanent open water (without any plants on the surface at any time of the year) at least 20 ac (8 ha) in size;
   __At least 30% of the open water area is deeper than 6.6 ft (2 m).

   NO – go to 4 **YES –** The wetland class is **Lake Fringe** (Lacustrine Fringe)

4. Does the entire wetland unit **meet all** of the following criteria?
   X The wetland is on a slope (*slope can be very gradual*),
   X The water flows through the wetland in one direction (unidirectional) and usually comes from seeps. It may flow subsurface, as sheetflow, or in a swale without distinct banks,
   X The water leaves the wetland **without being impounded**.

   NO – go to 5 **YES –** The wetland class is **Slope**

   NOTE: Surface water does not pond in these type of wetlands except occasionally in very small and shallow depressions or behind hummocks (depressions are usually <3 ft diameter and less than 1 ft deep).

5. Does the entire wetland unit **meet all** of the following criteria?
   ___The unit is in a valley, or stream channel, where it gets inundated by overbank flooding from that stream or river,
   ___The overbank flooding occurs at least once every 2 years.

NO – go to 6 **YES** – The wetland class is **Riverine**
NOTE: The Riverine unit can contain depressions that are filled with water when the river is not flooding

6. Is the entire wetland unit in a topographic depression in which water ponds, or is saturated to the surface, at some time during the year? *This means that any outlet, if present, is higher than the interior of the wetland.*

   NO – go to 7 **YES** – The wetland class is **Depressional**

7. Is the entire wetland unit located in a very flat area with no obvious depression and no overbank flooding? The unit does not pond surface water more than a few inches. The unit seems to be maintained by high groundwater in the area. The wetland may be ditched, but has no obvious natural outlet.

   NO – go to 8 **YES** – The wetland class is **Depressional**

8. Your wetland unit seems to be difficult to classify and probably contains several different HGM classes. For example, seeps at the base of a slope may grade into a riverine floodplain, or a small stream within a Depressional wetland has a zone of flooding along its sides. GO BACK AND IDENTIFY WHICH OF THE HYDROLOGIC REGIMES DESCRIBED IN QUESTIONS 1-7 APPLY TO DIFFERENT AREAS IN THE UNIT (make a rough sketch to help you decide). Use the following table to identify the appropriate class to use for the rating system if you have several HGM classes present within the wetland unit being scored.

   NOTE: Use this table only if the class that is recommended in the second column represents 10% or more of the total area of the wetland unit being rated. If the area of the HGM class listed in column 2 is less than 10% of the unit; classify the wetland using the class that represents more than 90% of the total area.

HGM classes within the wetland unit being rated	HGM class to use in rating
Slope + Riverine	Riverine
Slope + Depressional	Depressional
Slope + Lake Fringe	Lake Fringe
Depressional + Riverine along stream within boundary of depression	Depressional
Depressional + Lake Fringe	Depressional
Riverine + Lake Fringe	Riverine
Salt Water Tidal Fringe and any other class of freshwater wetland	Treat as ESTUARINE

*If you are still unable to determine which of the above criteria apply to your wetland, or if you have **more than 2 HGM classes** within a wetland boundary, classify the wetland as Depressional for the rating.*

Wetland name or number Wetland DD

SLOPE WETLANDS

Water Quality Functions - Indicators that the site functions to improve water quality

S 1.0. Does the site have the potential to improve water quality?	
S 1.1. Characteristics of the average slope of the wetland: *(a 1% slope has a 1 ft vertical drop in elevation for every 100 ft of horizontal distance)* Slope is 1% or less — points = 3 Slope is > 1%-2% — points = 2 Slope is > 2%-5% — points = 1 Slope is greater than 5% — points = 0	1
S 1.2. The soil 2 in below the surface (or duff layer) is true clay or true organic *(use NRCS definitions)*: Yes = 3 No = 0	0
S 1.3. Characteristics of the plants in the wetland that trap sediments and pollutants: Choose the points appropriate for the description that best fits the plants in the wetland. *Dense means you have trouble seeing the soil surface (>75% cover), and uncut means not grazed or mowed and plants are higher than 6 in.* Dense, uncut, herbaceous plants > 90% of the wetland area — points = 6 Dense, uncut, herbaceous plants > ½ of area — points = 3 Dense, woody, plants > ½ of area — points = 2 Dense, uncut, herbaceous plants > ¼ of area — points = 1 Does not meet any of the criteria above for plants — points = 0	3
Total for S 1 — Add the points in the boxes above	4

Rating of Site Potential If score is: ___**12 = H** ___**6-11 = M** X **0-5 = L** *Record the rating on the first page*

S 2.0. Does the landscape have the potential to support the water quality function of the site?	
S 2.1. Is > 10% of the area within 150 ft on the uphill side of the wetland in land uses that generate pollutants? Yes = 1 No = 0	0
S 2.2. Are there other sources of pollutants coming into the wetland that are not listed in question S 2.1? Other sources _____ Yes = 1 No = 0	0
Total for S 2 — Add the points in the boxes above	0

Rating of Landscape Potential If score is: ___**1-2 = M** X **0 = L** *Record the rating on the first page*

S 3.0. Is the water quality improvement provided by the site valuable to society?	
S 3.1. Does the wetland discharge directly (i.e., within 1 mi) to a stream, river, lake, or marine water that is on the 303(d) list? Yes = 1 No = 0	0
S 3.2. Is the wetland in a basin or sub-basin where water quality is an issue? *At least one aquatic resource in the basin is on the 303(d) list*. Yes = 1 No = 0	1
S 3.3. Has the site been identified in a watershed or local plan as important for maintaining water quality? *Answer YES if there is a TMDL for the basin in which unit is found.* Yes = 2 No = 0	2
Total for S 3 — Add the points in the boxes above	3

Rating of Value If score is: X **2-4 = H** ___**1 = M** ___**0 = L** *Record the rating on the first page*

Wetland name or number Wetland DD

SLOPE WETLANDS

Hydrologic Functions - Indicators that the site functions to reduce flooding and stream erosion

S 4.0. Does the site have the potential to reduce flooding and stream erosion?	
S 4.1. Characteristics of plants that reduce the velocity of surface flows during storms: Choose the points appropriate for the description that best fits conditions in the wetland. *Stems of plants should be thick enough (usually > 1/8 in), or dense enough, to remain erect during surface flows.* Dense, uncut, **rigid** plants cover > 90% of the area of the wetland — points = 1 All other conditions — points = 0	0

Rating of Site Potential If score is: ___**1 = M** X **0 = L** *Record the rating on the first page*

S 5.0. Does the landscape have the potential to support the hydrologic functions of the site?	
S 5.1. Is more than 25% of the area within 150 ft upslope of wetland in land uses or cover that generate excess surface runoff? Yes = 1 No = 0	0

Rating of Landscape Potential If score is: ___**1 = M** X **0 = L** *Record the rating on the first page*

S 6.0. Are the hydrologic functions provided by the site valuable to society?	
S 6.1. Distance to the nearest areas downstream that have flooding problems: The sub-basin immediately down-gradient of site has flooding problems that result in damage to human or natural resources (e.g., houses or salmon redds) — points = 2 Surface flooding problems are in a sub-basin farther down-gradient — points = 1 No flooding problems anywhere downstream — points = 0	1
S 6.2. Has the site been identified as important for flood storage or flood conveyance in a regional flood control plan? Yes = 2 No = 0	0
Total for S 6 — Add the points in the boxes above	1

Rating of Value If score is: ___**2-4 = H** X **1 = M** ___**0 = L** *Record the rating on the first page*

NOTES and FIELD OBSERVATIONS:

Wetland name or number Wetland DD

These questions apply to wetlands of all HGM classes.

HABITAT FUNCTIONS - Indicators that site functions to provide important habitat

H 1.0. Does the site have the potential to provide habitat?

H 1.1. Structure of plant community: *Indicators are Cowardin classes and strata within the Forested class.* Check the Cowardin plant classes in the wetland. *Up to 10 patches may be combined for each class to meet the threshold of ¼ ac or more than 10% of the unit if it is smaller than 2.5 ac. Add the number of structures checked.*

____	Aquatic bed	4 structures or more: points = 4
____	Emergent	3 structures: points = 2
_X_	Scrub-shrub (areas where shrubs have > 30% cover)	2 structures: points = 1
____	Forested (areas where trees have > 30% cover)	1 structure: points = 0

If the unit has a Forested class, check if:

____ The Forested class has 3 out of 5 strata (canopy, sub-canopy, shrubs, herbaceous, moss/ground-cover) that each cover 20% within the Forested polygon

0

H 1.2. Hydroperiods

Check the types of water regimes (hydroperiods) present within the wetland. The water regime has to cover more than 10% of the wetland or ¼ ac to count (*see text for descriptions of hydroperiods*).

____	Permanently flooded or inundated	4 or more types present: points = 3
_X_	Seasonally flooded or inundated	3 types present: points = 2
____	Occasionally flooded or inundated	2 types present: points = 1
_X_	Saturated only	1 type present: points = 0
____	Permanently flowing stream or river in, or adjacent to, the wetland	
____	Seasonally flowing stream in, or adjacent to, the wetland	
____	**Lake Fringe wetland**	**2 points**
____	**Freshwater tidal wetland**	**2 points**

1

H 1.3. Richness of plant species

Count the number of plant species in the wetland that cover at least 10 ft^2.


Different patches of the same species can be combined to meet the size threshold and you do not have to name the species. ***Do not include Eurasian milfoil, reed canarygrass, purple loosestrife, Canadian thistle***

If you counted: > 19 species	points = 2
5 - 19 species	points = 1
< 5 species	points = 0

1

H 1.4. Interspersion of habitats

Decide from the diagrams below whether interspersion among Cowardin plants classes (described in H 1.1), or the classes and unvegetated areas (can include open water or mudflats) is high, moderate, low, or none. *If you have four or more plant classes or three classes and open water, the rating is always high.*

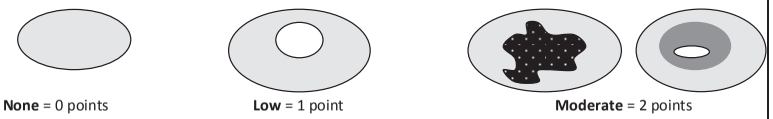

None = 0 points **Low** = 1 point **Moderate** = 2 points

All three diagrams in this row are **HIGH** = 3points



0

Wetland name or number Wetland DD

H 1.5. Special habitat features:

Check the habitat features that are present in the wetland. *The number of checks is the number of points.*

- ___ Large, downed, woody debris within the wetland (> 4 in diameter and 6 ft long).
- ___ Standing snags (dbh > 4 in) within the wetland
- ___ Undercut banks are present for at least 6.6 ft (2 m) **and/or** overhanging plants extends at least 3.3 ft (1 m) over a stream (or ditch) in, or contiguous with the wetland, for at least 33 ft (10 m)
- ___ Stable steep banks of fine material that might be used by beaver or muskrat for denning (> 30 degree slope) OR signs of recent beaver activity are present *(cut shrubs or trees that have not yet weathered where wood is exposed)*
- ___ At least ¼ ac of thin-stemmed persistent plants or woody branches are present in areas that are permanently or seasonally inundated *(structures for egg-laying by amphibians)*
- _X_ Invasive plants cover less than 25% of the wetland area in every stratum of plants (*see H 1.1 for list of strata*)

1

Total for H 1 — Add the points in the boxes above: 3

Rating of Site Potential If score is: ___ **15-18 = H** ___ **7-14 = M** _X_ **0-6 = L** *Record the rating on the first page*

H 2.0. Does the landscape have the potential to support the habitat functions of the site?

H 2.1. Accessible habitat (include *only habitat that directly abuts wetland unit*).

Calculate: % undisturbed habitat 66 + [(% moderate and low intensity land uses)/2] 8 = 74 %

If total accessible habitat is:	
> 1/3 (33.3%) of 1 km Polygon	points = 3
20-33% of 1 km Polygon	points = 2
10-19% of 1 km Polygon	points = 1
< 10% of 1 km Polygon	points = 0

3

H 2.2. Undisturbed habitat in 1 km Polygon around the wetland.

Calculate: % undisturbed habitat 66 + [(% moderate and low intensity land uses)/2] 8 = 74 %

Undisturbed habitat > 50% of Polygon	points = 3
Undisturbed habitat 10-50% and in 1-3 patches	points = 2
Undisturbed habitat 10-50% and > 3 patches	points = 1
Undisturbed habitat < 10% of 1 km Polygon	points = 0

3

H 2.3. Land use intensity in 1 km Polygon: If

> 50% of 1 km Polygon is high intensity land use	points = (- 2)
≤ 50% of 1 km Polygon is high intensity	points = 0

0

Total for H 2 — Add the points in the boxes above: 6

Rating of Landscape Potential If score is: _X_ **4-6 = H** ___ **1-3 = M** ___ **< 1 = L** *Record the rating on the first page*

H 3.0. Is the habitat provided by the site valuable to society?

H 3.1. Does the site provide habitat for species valued in laws, regulations, or policies? *Choose only the highest score that applies to the wetland being rated.*

Site meets ANY of the following criteria: points = 2

- — It has 3 or more priority habitats within 100 m (see next page)
- — It provides habitat for Threatened or Endangered species (any plant or animal on the state or federal lists)
- — It is mapped as a location for an individual WDFW priority species
- — It is a Wetland of High Conservation Value as determined by the Department of Natural Resources
- — It has been categorized as an important habitat site in a local or regional comprehensive plan, in a Shoreline Master Plan, or in a watershed plan

Site has 1 or 2 priority habitats (listed on next page) within 100 m points = 1

Site does not meet any of the criteria above points = 0

1

Rating of Value If score is: ___ **2 = H** _X_ **1 = M** ___ **0 = L** *Record the rating on the first page*

Wetland name or number Wetland DD

WDFW Priority Habitats

Priority habitats listed by WDFW (see complete descriptions of WDFW priority habitats, and the counties in which they can be found, in: Washington Department of Fish and Wildlife. 2008. Priority Habitat and Species List. Olympia, Washington. 177 pp. http://wdfw.wa.gov/publications/00165/wdfw00165.pdf or access the list from here: http://wdfw.wa.gov/conservation/phs/list/)

Count how many of the following priority habitats are within 330 ft (100 m) of the wetland unit: ***NOTE:*** *This question is independent of the land use between the wetland unit and the priority habitat.*

— **Aspen Stands:** Pure or mixed stands of aspen greater than 1 ac (0.4 ha).

— **Biodiversity Areas and Corridors**: Areas of habitat that are relatively important to various species of native fish and wildlife (*full descriptions in WDFW PHS report*).

— **Herbaceous Balds:** Variable size patches of grass and forbs on shallow soils over bedrock.

— **Old-growth/Mature forests:** Old-growth west of Cascade crest – Stands of at least 2 tree species, forming a multi-layered canopy with occasional small openings; with at least 8 trees/ac (20 trees/ha) > 32 in (81 cm) dbh or > 200 years of age. Mature forests – Stands with average diameters exceeding 21 in (53 cm) dbh; crown cover may be less than 100%; decay, decadence, numbers of snags, and quantity of large downed material is generally less than that found in old-growth; 80-200 years old west of the Cascade crest.

— **Oregon White Oak:** Woodland stands of pure oak or oak/conifer associations where canopy coverage of the oak component is important (*full descriptions in WDFW PHS report p. 158 – see web link above*).

☒ **Riparian**: The area adjacent to aquatic systems with flowing water that contains elements of both aquatic and terrestrial ecosystems which mutually influence each other.

— **Westside Prairies:** Herbaceous, non-forested plant communities that can either take the form of a dry prairie or a wet prairie (*full descriptions in WDFW PHS report p. 161 – see web link above*).

☒ **Instream:** The combination of physical, biological, and chemical processes and conditions that interact to provide functional life history requirements for instream fish and wildlife resources.

— **Nearshore**: Relatively undisturbed nearshore habitats. These include Coastal Nearshore, Open Coast Nearshore, and Puget Sound Nearshore. (*full descriptions of habitats and the definition of relatively undisturbed are in WDFW report – see web link on previous page).*

— **Caves:** A naturally occurring cavity, recess, void, or system of interconnected passages under the earth in soils, rock, ice, or other geological formations and is large enough to contain a human.

— **Cliffs:** Greater than 25 ft (7.6 m) high and occurring below 5000 ft elevation.

— **Talus:** Homogenous areas of rock rubble ranging in average size 0.5 - 6.5 ft (0.15 - 2.0 m), composed of basalt, andesite, and/or sedimentary rock, including riprap slides and mine tailings. May be associated with cliffs.

— **Snags and Logs:** Trees are considered snags if they are dead or dying and exhibit sufficient decay characteristics to enable cavity excavation/use by wildlife. Priority snags have a diameter at breast height of > 20 in (51 cm) in western Washington and are > 6.5 ft (2 m) in height. Priority logs are > 12 in (30 cm) in diameter at the largest end, and > 20 ft (6 m) long.

Note: All vegetated wetlands are by definition a priority habitat but are not included in this list because they are addressed elsewhere.

Wetland name or number Wetland DD

CATEGORIZATION BASED ON SPECIAL CHARACTERISTICS

Wetland Type *Check off any criteria that apply to the wetland. Circle the category when the appropriate criteria are met.*	**Category**
SC 1.0. Estuarine wetlands Does the wetland meet the following criteria for Estuarine wetlands? — The dominant water regime is tidal, — Vegetated, and — With a salinity greater than 0.5 ppt Yes –Go to **SC 1.1** No= **Not an estuarine wetland**	
SC 1.1. Is the wetland within a National Wildlife Refuge, National Park, National Estuary Reserve, Natural Area Preserve, State Park or Educational, Environmental, or Scientific Reserve designated under WAC 332-30-151? Yes = **Category I** No - Go to **SC 1.2**	**Cat. I** ☐
SC 1.2. Is the wetland unit at least 1 ac in size and meets at least two of the following three conditions? — The wetland is relatively undisturbed (has no diking, ditching, filling, cultivation, grazing, and has less than 10% cover of non-native plant species. (If non-native species are *Spartina*, see page 25) — At least ¾ of the landward edge of the wetland has a 100 ft buffer of shrub, forest, or un-grazed or un-mowed grassland. — The wetland has at least two of the following features: tidal channels, depressions with open water, or contiguous freshwater wetlands. Yes = **Category I** No = **Category II**	**Cat. I** ☐ **Cat. II** ☐
SC 2.0. Wetlands of High Conservation Value (WHCV) SC 2.1. Has the WA Department of Natural Resources updated their website to include the list of Wetlands of High Conservation Value? Yes – Go to **SC 2.2** No – Go to **SC 2.3** SC 2.2. Is the wetland listed on the WDNR database as a Wetland of High Conservation Value? Yes = **Category I** No = **Not a WHCV** SC 2.3. Is the wetland in a Section/Township/Range that contains a Natural Heritage wetland? http://www1.dnr.wa.gov/nhp/refdesk/datasearch/wnhpwetlands.pdf Yes – **Contact WNHP/WDNR and go to SC 2.4** No = **Not a WHCV** SC 2.4. Has WDNR identified the wetland within the S/T/R as a Wetland of High Conservation Value and listed it on their website? Yes = **Category I** No = **Not a WHCV**	**Cat. I** ☐
SC 3.0. Bogs Does the wetland (or any part of the unit) meet both the criteria for soils and vegetation in bogs? *Use the key below.* ***If you answer YES you will still need to rate the wetland based on its functions.*** SC 3.1. Does an area within the wetland unit have organic soil horizons, either peats or mucks, that compose 16 in or more of the first 32 in of the soil profile? Yes – Go to **SC 3.3** No – Go to **SC 3.2** SC 3.2. Does an area within the wetland unit have organic soils, either peats or mucks, that are less than 16 in deep over bedrock, or an impermeable hardpan such as clay or volcanic ash, or that are floating on top of a lake or pond? Yes – Go to **SC 3.3** No = **Is not a bog** SC 3.3. Does an area with peats or mucks have more than 70% cover of mosses at ground level, AND at least a 30% cover of plant species listed in Table 4? Yes = **Is a Category I bog** No – Go to **SC 3.4** **NOTE:** If you are uncertain about the extent of mosses in the understory, you may substitute that criterion by measuring the pH of the water that seeps into a hole dug at least 16 in deep. If the pH is less than 5.0 and the plant species in Table 4 are present, the wetland is a bog. SC 3.4. Is an area with peats or mucks forested (> 30% cover) with Sitka spruce, subalpine fir, western red cedar, western hemlock, lodgepole pine, quaking aspen, Engelmann spruce, or western white pine, AND any of the species (or combination of species) listed in Table 4 provide more than 30% of the cover under the canopy? Yes = **Is a Category I bog** No = **Is not a bog**	**Cat. I** ☐

SC 4.0. Forested Wetlands Does the wetland have at least 1 contiguous acre of forest that meets one of these criteria for the WA Department of Fish and Wildlife's forests as priority habitats? ***If you answer YES you will still need to rate the wetland based on its functions.*** — **Old-growth forests** (west of Cascade crest): Stands of at least two tree species, forming a multi-layered canopy with occasional small openings; with at least 8 trees/ac (20 trees/ha) that are at least 200 years of age OR have a diameter at breast height (dbh) of 32 in (81 cm) or more. — **Mature forests** (west of the Cascade Crest): Stands where the largest trees are 80- 200 years old OR the species that make up the canopy have an average diameter (dbh) exceeding 21 in (53 cm). Yes = **Category I** No = **Not a forested wetland for this section**	**Cat. I** ☐
SC 5.0. Wetlands in Coastal Lagoons Does the wetland meet all of the following criteria of a wetland in a coastal lagoon? — The wetland lies in a depression adjacent to marine waters that is wholly or partially separated from marine waters by sandbanks, gravel banks, shingle, or, less frequently, rocks — The lagoon in which the wetland is located contains ponded water that is saline or brackish (> 0.5 ppt) during most of the year in at least a portion of the lagoon *(needs to be measured near the bottom)* Yes – Go to **SC 5.1** No = **Not a wetland in a coastal lagoon**	**Cat. I** ☐
SC 5.1. Does the wetland meet all of the following three conditions? — The wetland is relatively undisturbed (has no diking, ditching, filling, cultivation, grazing), and has less than 20% cover of aggressive, opportunistic plant species (see list of species on p. 100). — At least ¾ of the landward edge of the wetland has a 100 ft buffer of shrub, forest, or un-grazed or un-mowed grassland. — The wetland is larger than $^{1}/_{10}$ ac (4350 ft^2) Yes = **Category I** No = **Category II**	**Cat. II** ☐
SC 6.0. Interdunal Wetlands Is the wetland west of the 1889 line (also called the Western Boundary of Upland Ownership or WBUO)? ***If you answer yes you will still need to rate the wetland based on its habitat functions.*** In practical terms that means the following geographic areas: — Long Beach Peninsula: Lands west of SR 103 — Grayland-Westport: Lands west of SR 105 — Ocean Shores-Copalis: Lands west of SR 115 and SR 109 Yes – Go to **SC 6.1** No = **not an interdunal wetland for rating**	**Cat I** ☐
SC 6.1. Is the wetland 1 ac or larger and scores an 8 or 9 for the habitat functions on the form (rates H,H,H or H,H,M for the three aspects of function)? Yes = **Category I** No – Go to **SC 6.2**	**Cat. II** ☐
SC 6.2. Is the wetland 1 ac or larger, or is it in a mosaic of wetlands that is 1 ac or larger? Yes = **Category II** No – Go to **SC 6.3**	**Cat. III** ☐
SC 6.3. Is the unit between 0.1 and 1 ac, or is it in a mosaic of wetlands that is between 0.1 and 1 ac? Yes = **Category III** No = **Category IV**	**Cat. IV** ☐
Category of wetland based on Special Characteristics If you answered No for all types, enter "Not Applicable" on Summary Form	-

This page left blank intentionally

Wetland name or number Wetland EE

RATING SUMMARY – Western Washington

Name of wetland (or ID #): Wetland EE Date of site visit: 11/23/21

Rated by M. Porter; A. Pederson Trained by Ecology? X Yes ___No Date of training 2014

HGM Class used for rating Slope Wetland has multiple HGM classes? X Y ____N

NOTE: **Form is not complete without the figures requested** *(figures can be combined).*

Source of base aerial photo/map Skagit County 2021

OVERALL WETLAND CATEGORY III (based on functions X or special characteristics___)

1. Category of wetland based on FUNCTIONS

_____**Category I** – Total score = 23 - 27

_____**Category II** – Total score = 20 - 22

__X__**Category III** – Total score = 16 - 19

_____**Category IV** – Total score = 9 - 15

FUNCTION	Improving Water Quality	Hydrologic	Habitat	
	Circle the appropriate ratings			
Site Potential	H○ M○ L⊙	H○ M○ L⊙	H○ M⊙ L○	
Landscape Potential	H○ M○ L⊙	H○ M○ L⊙	H⊙ M○ L○	
Value	H⊙ M○ L○	H○ M⊙ L○	H○ M⊙ L○	**TOTAL**
Score Based on Ratings	5	4	7	16

Score for each function based on three ratings *(order of ratings is not important)*

9 = H,H,H
8 = H,H,M
7 = H,H,L
7 = H,M,M
6 = H,M,L
6 = M,M,M
5 = H,L,L
5 = M,M,L
4 = M,L,L
3 = L,L,L

2. Category based on SPECIAL CHARACTERISTICS of wetland

CHARACTERISTIC	CATEGORY	
Estuarine	I II	
Wetland of High Conservation Value	I	
Bog	I	
Mature Forest	I	
Old Growth Forest	I	
Coastal Lagoon	I II	
Interdunal	I II III IV	
None of the above	☒	

Maps and figures required to answer questions correctly for Western Washington

Depressional Wetlands

Map of:	To answer questions:	Figure #
Cowardin plant classes	D 1.3, H 1.1, H 1.4	
Hydroperiods	D 1.4, H 1.2	
Location of outlet (*can be added to map of hydroperiods)*	D 1.1, D 4.1	
Boundary of area within 150 ft of the wetland *(can be added to another figure)*	D 2.2, D 5.2	
Map of the contributing basin	D 4.3, D 5.3	
1 km Polygon: Area that extends 1 km from entire wetland edge - including polygons for accessible habitat and undisturbed habitat	H 2.1, H 2.2, H 2.3	
Screen capture of map of 303(d) listed waters in basin (from Ecology website)	D 3.1, D 3.2	
Screen capture of list of TMDLs for WRIA in which unit is found (from web)	D 3.3	

Riverine Wetlands

Map of:	To answer questions:	Figure #
Cowardin plant classes	H 1.1, H 1.4	
Hydroperiods	H 1.2	
Ponded depressions	R 1.1	
Boundary of area within 150 ft of the wetland *(can be added to another figure)*	R 2.4	
Plant cover of trees, shrubs, and herbaceous plants	R 1.2, R 4.2	
Width of unit vs. width of stream *(can be added to another figure)*	R 4.1	
Map of the contributing basin	R 2.2, R 2.3, R 5.2	
1 km Polygon: Area that extends 1 km from entire wetland edge - including polygons for accessible habitat and undisturbed habitat	H 2.1, H 2.2, H 2.3	
Screen capture of map of 303(d) listed waters in basin (from Ecology website)	R 3.1	
Screen capture of list of TMDLs for WRIA in which unit is found (from web)	R 3.2, R 3.3	

Lake Fringe Wetlands

Map of:	To answer questions:	Figure #
Cowardin plant classes	L 1.1, L 4.1, H 1.1, H 1.4	
Plant cover of trees, shrubs, and herbaceous plants	L 1.2	
Boundary of area within 150 ft of the wetland *(can be added to another figure)*	L 2.2	
1 km Polygon: Area that extends 1 km from entire wetland edge - including polygons for accessible habitat and undisturbed habitat	H 2.1, H 2.2, H 2.3	
Screen capture of map of 303(d) listed waters in basin (from Ecology website)	L 3.1, L 3.2	
Screen capture of list of TMDLs for WRIA in which unit is found (from web)	L 3.3	

Slope Wetlands

Map of:	To answer questions:	Figure #
Cowardin plant classes	H 1.1, H 1.4	A
Hydroperiods	H 1.2	B
Plant cover of **dense** trees, shrubs, and herbaceous plants	S 1.3	A
Plant cover of **dense, rigid** trees, shrubs, and herbaceous plants *(can be added to figure above)*	S 4.1	A
Boundary of 150 ft buffer (can be added to another figure)	S 2.1, S 5.1	A
1 km Polygon: Area that extends 1 km from entire wetland edge - including polygons for accessible habitat and undisturbed habitat	H 2.1, H 2.2, H 2.3	C
Screen capture of map of 303(d) listed waters in basin (from Ecology website)	S 3.1, S 3.2	D
Screen capture of list of TMDLs for WRIA in which unit is found (from web)	S 3.3	D

Wetland name or number Wetland EE

HGM Classification of Wetlands in Western Washington

For questions 1-7, the criteria described must apply to the entire unit being rated.

If the hydrologic criteria listed in each question do not apply to the entire unit being rated, you probably have a unit with multiple HGM classes. In this case, identify which hydrologic criteria in questions 1-7 apply, and go to Question 8.

1. Are the water levels in the entire unit usually controlled by tides except during floods?

   NO – go to 2 **YES** – the wetland class is **Tidal Fringe** – go to 1.1

   1.1 Is the salinity of the water during periods of annual low flow below 0.5 ppt (parts per thousand)?

   NO – Saltwater Tidal Fringe (Estuarine) **YES – Freshwater Tidal Fringe**
   *If your wetland can be classified as a Freshwater Tidal Fringe use the forms for **Riverine** wetlands. If it is Saltwater Tidal Fringe it is an **Estuarine** wetland and is not scored. This method **cannot** be used to score functions for estuarine wetlands.*

2. The entire wetland unit is flat and precipitation is the only source (>90%) of water to it. Groundwater and surface water runoff are NOT sources of water to the unit.

   NO – go to 3 **YES** – The wetland class is **Flats**
   *If your wetland can be classified as a Flats wetland, use the form for **Depressional** wetlands.*

3. Does the entire wetland unit **meet all** of the following criteria?
   __The vegetated part of the wetland is on the shores of a body of permanent open water (without any plants on the surface at any time of the year) at least 20 ac (8 ha) in size;
   __At least 30% of the open water area is deeper than 6.6 ft (2 m).

   NO – go to 4 **YES –** The wetland class is **Lake Fringe** (Lacustrine Fringe)

4. Does the entire wetland unit **meet all** of the following criteria?
   X The wetland is on a slope (*slope can be very gradual*),
   X The water flows through the wetland in one direction (unidirectional) and usually comes from seeps. It may flow subsurface, as sheetflow, or in a swale without distinct banks,
   X The water leaves the wetland **without being impounded**.

   NO – go to 5 **YES –** The wetland class is **Slope**

   NOTE: Surface water does not pond in these type of wetlands except occasionally in very small and shallow depressions or behind hummocks (depressions are usually <3 ft diameter and less than 1 ft deep).

5. Does the entire wetland unit **meet all** of the following criteria?
   ___The unit is in a valley, or stream channel, where it gets inundated by overbank flooding from that stream or river,
   ___The overbank flooding occurs at least once every 2 years.

NO – go to 6 **YES** – The wetland class is **Riverine**
NOTE: The Riverine unit can contain depressions that are filled with water when the river is not flooding

6. Is the entire wetland unit in a topographic depression in which water ponds, or is saturated to the surface, at some time during the year? *This means that any outlet, if present, is higher than the interior of the wetland.*

   NO – go to 7 **YES** – The wetland class is **Depressional**

7. Is the entire wetland unit located in a very flat area with no obvious depression and no overbank flooding? The unit does not pond surface water more than a few inches. The unit seems to be maintained by high groundwater in the area. The wetland may be ditched, but has no obvious natural outlet.

   NO – go to 8 **YES** – The wetland class is **Depressional**

8. Your wetland unit seems to be difficult to classify and probably contains several different HGM classes. For example, seeps at the base of a slope may grade into a riverine floodplain, or a small stream within a Depressional wetland has a zone of flooding along its sides. GO BACK AND IDENTIFY WHICH OF THE HYDROLOGIC REGIMES DESCRIBED IN QUESTIONS 1-7 APPLY TO DIFFERENT AREAS IN THE UNIT (make a rough sketch to help you decide). Use the following table to identify the appropriate class to use for the rating system if you have several HGM classes present within the wetland unit being scored.

   NOTE: Use this table only if the class that is recommended in the second column represents 10% or more of the total area of the wetland unit being rated. If the area of the HGM class listed in column 2 is less than 10% of the unit; classify the wetland using the class that represents more than 90% of the total area.

HGM classes within the wetland unit being rated	HGM class to use in rating
Slope + Riverine	Riverine
Slope + Depressional	Depressional
Slope + Lake Fringe	Lake Fringe
Depressional + Riverine along stream within boundary of depression	Depressional
Depressional + Lake Fringe	Depressional
Riverine + Lake Fringe	Riverine
Salt Water Tidal Fringe and any other class of freshwater wetland	Treat as ESTUARINE

*If you are still unable to determine which of the above criteria apply to your wetland, or if you have **more than 2 HGM classes** within a wetland boundary, classify the wetland as Depressional for the rating.*

Wetland name or number Wetland EE

SLOPE WETLANDS

Water Quality Functions - Indicators that the site functions to improve water quality

S 1.0. Does the site have the potential to improve water quality?	
S 1.1. Characteristics of the average slope of the wetland: *(a 1% slope has a 1 ft vertical drop in elevation for every 100 ft of horizontal distance)* Slope is 1% or less — points = 3 Slope is > 1%-2% — points = 2 Slope is > 2%-5% — points = 1 Slope is greater than 5% — points = 0	1
S 1.2. The soil 2 in below the surface (or duff layer) is true clay or true organic *(use NRCS definitions)*: Yes = 3 No = 0	0
S 1.3. Characteristics of the plants in the wetland that trap sediments and pollutants: Choose the points appropriate for the description that best fits the plants in the wetland. *Dense means you have trouble seeing the soil surface (>75% cover), and uncut means not grazed or mowed and plants are higher than 6 in.* Dense, uncut, herbaceous plants > 90% of the wetland area — points = 6 Dense, uncut, herbaceous plants > ½ of area — points = 3 Dense, woody, plants > ½ of area — points = 2 Dense, uncut, herbaceous plants > ¼ of area — points = 1 Does not meet any of the criteria above for plants — points = 0	2
Total for S 1 — Add the points in the boxes above	3

Rating of Site Potential If score is: ___**12 = H** ___**6-11 = M** X **0-5 = L** *Record the rating on the first page*

S 2.0. Does the landscape have the potential to support the water quality function of the site?	
S 2.1. Is > 10% of the area within 150 ft on the uphill side of the wetland in land uses that generate pollutants? Yes = 1 No = 0	0
S 2.2. Are there other sources of pollutants coming into the wetland that are not listed in question S 2.1? Other sources _____ Yes = 1 No = 0	0
Total for S 2 — Add the points in the boxes above	0

Rating of Landscape Potential If score is: ___**1-2 = M** X **0 = L** *Record the rating on the first page*

S 3.0. Is the water quality improvement provided by the site valuable to society?	
S 3.1. Does the wetland discharge directly (i.e., within 1 mi) to a stream, river, lake, or marine water that is on the 303(d) list? Yes = 1 No = 0	0
S 3.2. Is the wetland in a basin or sub-basin where water quality is an issue? *At least one aquatic resource in the basin is on the 303(d) list*. Yes = 1 No = 0	1
S 3.3. Has the site been identified in a watershed or local plan as important for maintaining water quality? *Answer YES if there is a TMDL for the basin in which unit is found.* Yes = 2 No = 0	2
Total for S 3 — Add the points in the boxes above	3

Rating of Value If score is: X **2-4 = H** ___**1 = M** ___**0 = L** *Record the rating on the first page*

Wetland name or number Wetland EE

SLOPE WETLANDS

Hydrologic Functions - Indicators that the site functions to reduce flooding and stream erosion

S 4.0. Does the site have the potential to reduce flooding and stream erosion?	
S 4.1. Characteristics of plants that reduce the velocity of surface flows during storms: Choose the points appropriate for the description that best fits conditions in the wetland. *Stems of plants should be thick enough (usually > 1/8 in), or dense enough, to remain erect during surface flows.* Dense, uncut, **rigid** plants cover > 90% of the area of the wetland — points = 1 All other conditions — points = 0	0

Rating of Site Potential If score is: ___**1 = M** X **0 = L** *Record the rating on the first page*

S 5.0. Does the landscape have the potential to support the hydrologic functions of the site?	
S 5.1. Is more than 25% of the area within 150 ft upslope of wetland in land uses or cover that generate excess surface runoff? Yes = 1 No = 0	0

Rating of Landscape Potential If score is: ___**1 = M** X **0 = L** *Record the rating on the first page*

S 6.0. Are the hydrologic functions provided by the site valuable to society?	
S 6.1. Distance to the nearest areas downstream that have flooding problems: The sub-basin immediately down-gradient of site has flooding problems that result in damage to human or natural resources (e.g., houses or salmon redds) — points = 2 Surface flooding problems are in a sub-basin farther down-gradient — points = 1 No flooding problems anywhere downstream — points = 0	1
S 6.2. Has the site been identified as important for flood storage or flood conveyance in a regional flood control plan? Yes = 2 No = 0	0
Total for S 6 — Add the points in the boxes above	1

Rating of Value If score is: ___**2-4 = H** X **1 = M** ___**0 = L** *Record the rating on the first page*

NOTES and FIELD OBSERVATIONS:

Wetland name or number Wetland EE

These questions apply to wetlands of all HGM classes.

HABITAT FUNCTIONS - Indicators that site functions to provide important habitat

H 1.0. Does the site have the potential to provide habitat?

H 1.1. Structure of plant community: *Indicators are Cowardin classes and strata within the Forested class.* Check the Cowardin plant classes in the wetland. *Up to 10 patches may be combined for each class to meet the threshold of ¼ ac or more than 10% of the unit if it is smaller than 2.5 ac. Add the number of structures checked.*

____	Aquatic bed	4 structures or more: points = 4
____	Emergent	3 structures: points = 2
_X_	Scrub-shrub (areas where shrubs have > 30% cover)	2 structures: points = 1
_X_	Forested (areas where trees have > 30% cover)	1 structure: points = 0

If the unit has a Forested class, check if:

_X_ The Forested class has 3 out of 5 strata (canopy, sub-canopy, shrubs, herbaceous, moss/ground-cover) that each cover 20% within the Forested polygon

2

H 1.2. Hydroperiods

Check the types of water regimes (hydroperiods) present within the wetland. The water regime has to cover more than 10% of the wetland or ¼ ac to count (*see text for descriptions of hydroperiods*).

____	Permanently flooded or inundated	4 or more types present: points = 3
_X_	Seasonally flooded or inundated	3 types present: points = 2
____	Occasionally flooded or inundated	2 types present: points = 1
_X_	Saturated only	1 type present: points = 0
____	Permanently flowing stream or river in, or adjacent to, the wetland	
____	Seasonally flowing stream in, or adjacent to, the wetland	
____	**Lake Fringe wetland**	**2 points**
____	**Freshwater tidal wetland**	**2 points**

1

H 1.3. Richness of plant species

Count the number of plant species in the wetland that cover at least 10 ft^2.


Different patches of the same species can be combined to meet the size threshold and you do not have to name the species. ***Do not include Eurasian milfoil, reed canarygrass, purple loosestrife, Canadian thistle***

If you counted: > 19 species	points = 2
5 - 19 species	points = 1
< 5 species	points = 0

1

H 1.4. Interspersion of habitats

Decide from the diagrams below whether interspersion among Cowardin plants classes (described in H 1.1), or the classes and unvegetated areas (can include open water or mudflats) is high, moderate, low, or none. *If you have four or more plant classes or three classes and open water, the rating is always high.*

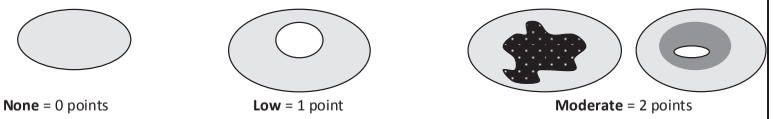

None = 0 points **Low** = 1 point **Moderate** = 2 points

All three diagrams in this row are **HIGH** = 3points



3

Wetland name or number Wetland EE

H 1.5. Special habitat features:

Check the habitat features that are present in the wetland. *The number of checks is the number of points.*

_X_ Large, downed, woody debris within the wetland (> 4 in diameter and 6 ft long).

____ Standing snags (dbh > 4 in) within the wetland

____ Undercut banks are present for at least 6.6 ft (2 m) **and/or** overhanging plants extends at least 3.3 ft (1 m) over a stream (or ditch) in, or contiguous with the wetland, for at least 33 ft (10 m)

____ Stable steep banks of fine material that might be used by beaver or muskrat for denning (> 30 degree slope) OR signs of recent beaver activity are present *(cut shrubs or trees that have not yet weathered where wood is exposed)*

____ At least ¼ ac of thin-stemmed persistent plants or woody branches are present in areas that are permanently or seasonally inundated *(structures for egg-laying by amphibians)*

_X_ Invasive plants cover less than 25% of the wetland area in every stratum of plants (*see H 1.1 for list of strata*)

2

Total for H 1	Add the points in the boxes above	9

Rating of Site Potential If score is: ___ **15-18 = H** _X_ **7-14 = M** ___ **0-6 = L** *Record the rating on the first page*

H 2.0. Does the landscape have the potential to support the habitat functions of the site?

H 2.1. Accessible habitat (include *only habitat that directly abuts wetland unit*).

Calculate: % undisturbed habitat 66 + [(% moderate and low intensity land uses)/2] 8 = 74 %

If total accessible habitat is:	
> 1/3 (33.3%) of 1 km Polygon	points = 3
20-33% of 1 km Polygon	points = 2
10-19% of 1 km Polygon	points = 1
< 10% of 1 km Polygon	points = 0

3

H 2.2. Undisturbed habitat in 1 km Polygon around the wetland.

Calculate: % undisturbed habitat 66 + [(% moderate and low intensity land uses)/2] 8 = 74 %

Undisturbed habitat > 50% of Polygon	points = 3
Undisturbed habitat 10-50% and in 1-3 patches	points = 2
Undisturbed habitat 10-50% and > 3 patches	points = 1
Undisturbed habitat < 10% of 1 km Polygon	points = 0

3

H 2.3. Land use intensity in 1 km Polygon: If

> 50% of 1 km Polygon is high intensity land use	points = (- 2)
≤ 50% of 1 km Polygon is high intensity	points = 0

0

Total for H 2	Add the points in the boxes above	6

Rating of Landscape Potential If score is: _X_ **4-6 = H** ___ **1-3 = M** ___ **< 1 = L** *Record the rating on the first page*

H 3.0. Is the habitat provided by the site valuable to society?

H 3.1. Does the site provide habitat for species valued in laws, regulations, or policies? *Choose only the highest score that applies to the wetland being rated.*

Site meets ANY of the following criteria: points = 2

- It has 3 or more priority habitats within 100 m (see next page)
- It provides habitat for Threatened or Endangered species (any plant or animal on the state or federal lists)
- It is mapped as a location for an individual WDFW priority species
- It is a Wetland of High Conservation Value as determined by the Department of Natural Resources
- It has been categorized as an important habitat site in a local or regional comprehensive plan, in a Shoreline Master Plan, or in a watershed plan

Site has 1 or 2 priority habitats (listed on next page) within 100 m	points = 1
Site does not meet any of the criteria above	points = 0

1

Rating of Value If score is: ___ **2 = H** _X_ **1 = M** ___ **0 = L** *Record the rating on the first page*

Wetland name or number Wetland EE

WDFW Priority Habitats

Priority habitats listed by WDFW (see complete descriptions of WDFW priority habitats, and the counties in which they can be found, in: Washington Department of Fish and Wildlife. 2008. Priority Habitat and Species List. Olympia, Washington. 177 pp. http://wdfw.wa.gov/publications/00165/wdfw00165.pdf or access the list from here: http://wdfw.wa.gov/conservation/phs/list/)

Count how many of the following priority habitats are within 330 ft (100 m) of the wetland unit: ***NOTE:*** *This question is independent of the land use between the wetland unit and the priority habitat.*

— **Aspen Stands:** Pure or mixed stands of aspen greater than 1 ac (0.4 ha).

— **Biodiversity Areas and Corridors**: Areas of habitat that are relatively important to various species of native fish and wildlife (*full descriptions in WDFW PHS report*).

— **Herbaceous Balds:** Variable size patches of grass and forbs on shallow soils over bedrock.

— **Old-growth/Mature forests:** Old-growth west of Cascade crest – Stands of at least 2 tree species, forming a multi-layered canopy with occasional small openings; with at least 8 trees/ac (20 trees/ha) > 32 in (81 cm) dbh or > 200 years of age. Mature forests – Stands with average diameters exceeding 21 in (53 cm) dbh; crown cover may be less than 100%; decay, decadence, numbers of snags, and quantity of large downed material is generally less than that found in old-growth; 80-200 years old west of the Cascade crest.

— **Oregon White Oak:** Woodland stands of pure oak or oak/conifer associations where canopy coverage of the oak component is important (*full descriptions in WDFW PHS report p. 158 – see web link above*).

☒ **Riparian**: The area adjacent to aquatic systems with flowing water that contains elements of both aquatic and terrestrial ecosystems which mutually influence each other.

— **Westside Prairies:** Herbaceous, non-forested plant communities that can either take the form of a dry prairie or a wet prairie (*full descriptions in WDFW PHS report p. 161 – see web link above*).

☒ **Instream:** The combination of physical, biological, and chemical processes and conditions that interact to provide functional life history requirements for instream fish and wildlife resources.

— **Nearshore**: Relatively undisturbed nearshore habitats. These include Coastal Nearshore, Open Coast Nearshore, and Puget Sound Nearshore. (*full descriptions of habitats and the definition of relatively undisturbed are in WDFW report – see web link on previous page).*

— **Caves:** A naturally occurring cavity, recess, void, or system of interconnected passages under the earth in soils, rock, ice, or other geological formations and is large enough to contain a human.

— **Cliffs:** Greater than 25 ft (7.6 m) high and occurring below 5000 ft elevation.

— **Talus:** Homogenous areas of rock rubble ranging in average size 0.5 - 6.5 ft (0.15 - 2.0 m), composed of basalt, andesite, and/or sedimentary rock, including riprap slides and mine tailings. May be associated with cliffs.

— **Snags and Logs:** Trees are considered snags if they are dead or dying and exhibit sufficient decay characteristics to enable cavity excavation/use by wildlife. Priority snags have a diameter at breast height of > 20 in (51 cm) in western Washington and are > 6.5 ft (2 m) in height. Priority logs are > 12 in (30 cm) in diameter at the largest end, and > 20 ft (6 m) long.

Note: All vegetated wetlands are by definition a priority habitat but are not included in this list because they are addressed elsewhere.

Wetland name or number Wetland EE

CATEGORIZATION BASED ON SPECIAL CHARACTERISTICS

Wetland Type *Check off any criteria that apply to the wetland. Circle the category when the appropriate criteria are met.*	**Category**
SC 1.0. Estuarine wetlands Does the wetland meet the following criteria for Estuarine wetlands? — The dominant water regime is tidal, — Vegetated, and — With a salinity greater than 0.5 ppt Yes –Go to **SC 1.1** No= **Not an estuarine wetland**	
SC 1.1. Is the wetland within a National Wildlife Refuge, National Park, National Estuary Reserve, Natural Area Preserve, State Park or Educational, Environmental, or Scientific Reserve designated under WAC 332-30-151? Yes = **Category I** No - Go to **SC 1.2**	**Cat. I** ☐
SC 1.2. Is the wetland unit at least 1 ac in size and meets at least two of the following three conditions? — The wetland is relatively undisturbed (has no diking, ditching, filling, cultivation, grazing, and has less than 10% cover of non-native plant species. (If non-native species are *Spartina*, see page 25) — At least ¾ of the landward edge of the wetland has a 100 ft buffer of shrub, forest, or un-grazed or un-mowed grassland. — The wetland has at least two of the following features: tidal channels, depressions with open water, or contiguous freshwater wetlands. Yes = **Category I** No = **Category II**	**Cat. I** ☐ **Cat. II** ☐
SC 2.0. Wetlands of High Conservation Value (WHCV) SC 2.1. Has the WA Department of Natural Resources updated their website to include the list of Wetlands of High Conservation Value? Yes – Go to **SC 2.2** No – Go to **SC 2.3** SC 2.2. Is the wetland listed on the WDNR database as a Wetland of High Conservation Value? Yes = **Category I** No = **Not a WHCV** SC 2.3. Is the wetland in a Section/Township/Range that contains a Natural Heritage wetland? http://www1.dnr.wa.gov/nhp/refdesk/datasearch/wnhpwetlands.pdf Yes – **Contact WNHP/WDNR and go to SC 2.4** No = **Not a WHCV** SC 2.4. Has WDNR identified the wetland within the S/T/R as a Wetland of High Conservation Value and listed it on their website? Yes = **Category I** No = **Not a WHCV**	**Cat. I** ☐
SC 3.0. Bogs Does the wetland (or any part of the unit) meet both the criteria for soils and vegetation in bogs? *Use the key below.* ***If you answer YES you will still need to rate the wetland based on its functions.*** SC 3.1. Does an area within the wetland unit have organic soil horizons, either peats or mucks, that compose 16 in or more of the first 32 in of the soil profile? Yes – Go to **SC 3.3** No – Go to **SC 3.2** SC 3.2. Does an area within the wetland unit have organic soils, either peats or mucks, that are less than 16 in deep over bedrock, or an impermeable hardpan such as clay or volcanic ash, or that are floating on top of a lake or pond? Yes – Go to **SC 3.3** No = **Is not a bog** SC 3.3. Does an area with peats or mucks have more than 70% cover of mosses at ground level, AND at least a 30% cover of plant species listed in Table 4? Yes = **Is a Category I bog** No – Go to **SC 3.4** **NOTE:** If you are uncertain about the extent of mosses in the understory, you may substitute that criterion by measuring the pH of the water that seeps into a hole dug at least 16 in deep. If the pH is less than 5.0 and the plant species in Table 4 are present, the wetland is a bog. SC 3.4. Is an area with peats or mucks forested (> 30% cover) with Sitka spruce, subalpine fir, western red cedar, western hemlock, lodgepole pine, quaking aspen, Engelmann spruce, or western white pine, AND any of the species (or combination of species) listed in Table 4 provide more than 30% of the cover under the canopy? Yes = **Is a Category I bog** No = **Is not a bog**	**Cat. I** ☐

Wetland name or number Wetland EE

SC 4.0. Forested Wetlands Does the wetland have at least 1 contiguous acre of forest that meets one of these criteria for the WA Department of Fish and Wildlife's forests as priority habitats? ***If you answer YES you will still need to rate the wetland based on its functions.*** — **Old-growth forests** (west of Cascade crest): Stands of at least two tree species, forming a multi-layered canopy with occasional small openings; with at least 8 trees/ac (20 trees/ha) that are at least 200 years of age OR have a diameter at breast height (dbh) of 32 in (81 cm) or more. — **Mature forests** (west of the Cascade Crest): Stands where the largest trees are 80- 200 years old OR the species that make up the canopy have an average diameter (dbh) exceeding 21 in (53 cm). Yes = **Category I** No = **Not a forested wetland for this section**	**Cat. I** ☐
SC 5.0. Wetlands in Coastal Lagoons Does the wetland meet all of the following criteria of a wetland in a coastal lagoon? — The wetland lies in a depression adjacent to marine waters that is wholly or partially separated from marine waters by sandbanks, gravel banks, shingle, or, less frequently, rocks — The lagoon in which the wetland is located contains ponded water that is saline or brackish (> 0.5 ppt) during most of the year in at least a portion of the lagoon *(needs to be measured near the bottom)* Yes – Go to **SC 5.1** No = **Not a wetland in a coastal lagoon**	**Cat. I** ☐
SC 5.1. Does the wetland meet all of the following three conditions? — The wetland is relatively undisturbed (has no diking, ditching, filling, cultivation, grazing), and has less than 20% cover of aggressive, opportunistic plant species (see list of species on p. 100). — At least ¾ of the landward edge of the wetland has a 100 ft buffer of shrub, forest, or un-grazed or un-mowed grassland. — The wetland is larger than $^{1}/_{10}$ ac (4350 ft^2) Yes = **Category I** No = **Category II**	**Cat. II** ☐
SC 6.0. Interdunal Wetlands Is the wetland west of the 1889 line (also called the Western Boundary of Upland Ownership or WBUO)? ***If you answer yes you will still need to rate the wetland based on its habitat functions.*** In practical terms that means the following geographic areas: — Long Beach Peninsula: Lands west of SR 103 — Grayland-Westport: Lands west of SR 105 — Ocean Shores-Copalis: Lands west of SR 115 and SR 109 Yes – Go to **SC 6.1** No = **not an interdunal wetland for rating**	**Cat I** ☐
SC 6.1. Is the wetland 1 ac or larger and scores an 8 or 9 for the habitat functions on the form (rates H,H,H or H,H,M for the three aspects of function)? Yes = **Category I** No – Go to **SC 6.2**	**Cat. II** ☐
SC 6.2. Is the wetland 1 ac or larger, or is it in a mosaic of wetlands that is 1 ac or larger? Yes = **Category II** No – Go to **SC 6.3**	**Cat. III** ☐
SC 6.3. Is the unit between 0.1 and 1 ac, or is it in a mosaic of wetlands that is between 0.1 and 1 ac? Yes = **Category III** No = **Category IV**	**Cat. IV** ☐
Category of wetland based on Special Characteristics If you answered No for all types, enter "Not Applicable" on Summary Form	-

Wetland name or number Wetland EE

This page left blank intentionally

Wetland name or number Wetland F

RATING SUMMARY – Western Washington

Name of wetland (or ID #): Wetland F Date of site visit: 11/8/21

Rated by M. Porter; A. Pederson Trained by Ecology? X Yes ___No Date of training 2014

HGM Class used for rating Slope Wetland has multiple HGM classes? ___Y X N

NOTE: Form is not complete without the figures requested *(figures can be combined).*

Source of base aerial photo/map Skagit County 2021

OVERALL WETLAND CATEGORY IV (based on functions X or special characteristics___)

1. Category of wetland based on FUNCTIONS

_____**Category I** – Total score = 23 - 27

_____**Category II** – Total score = 20 - 22

_____**Category III** – Total score = 16 - 19

X **Category IV** – Total score = 9 - 15

FUNCTION	Improving Water Quality	Hydrologic	Habitat	
	Circle the appropriate ratings			
Site Potential	H○ M○ L⊙	H○ M○ L⊙	H○ M○ L⊙	
Landscape Potential	H○ M○ L⊙	H○ M○ L⊙	H⊙ M○ L○	
Value	H⊙ M○ L○	H○ M○ L⊙	H○ M⊙ L○	TOTAL
Score Based on Ratings	5	3	6	14

Score for each function based on three ratings *(order of ratings is not important)*

9 = H,H,H
8 = H,H,M
7 = H,H,L
7 = H,M,M
6 = H,M,L
6 = M,M,M
5 = H,L,L
5 = M,M,L
4 = M,L,L
3 = L,L,L

2. Category based on SPECIAL CHARACTERISTICS of wetland

CHARACTERISTIC	CATEGORY	
Estuarine	I II	
Wetland of High Conservation Value	I	
Bog	I	
Mature Forest	I	
Old Growth Forest	I	
Coastal Lagoon	I II	
Interdunal	I II III IV	
None of the above	☒	

Maps and figures required to answer questions correctly for Western Washington

Depressional Wetlands

Map of:	To answer questions:	Figure #
Cowardin plant classes	D 1.3, H 1.1, H 1.4	
Hydroperiods	D 1.4, H 1.2	
Location of outlet (*can be added to map of hydroperiods)*	D 1.1, D 4.1	
Boundary of area within 150 ft of the wetland *(can be added to another figure)*	D 2.2, D 5.2	
Map of the contributing basin	D 4.3, D 5.3	
1 km Polygon: Area that extends 1 km from entire wetland edge - including polygons for accessible habitat and undisturbed habitat	H 2.1, H 2.2, H 2.3	
Screen capture of map of 303(d) listed waters in basin (from Ecology website)	D 3.1, D 3.2	
Screen capture of list of TMDLs for WRIA in which unit is found (from web)	D 3.3	

Riverine Wetlands

Map of:	To answer questions:	Figure #
Cowardin plant classes	H 1.1, H 1.4	
Hydroperiods	H 1.2	
Ponded depressions	R 1.1	
Boundary of area within 150 ft of the wetland *(can be added to another figure)*	R 2.4	
Plant cover of trees, shrubs, and herbaceous plants	R 1.2, R 4.2	
Width of unit vs. width of stream *(can be added to another figure)*	R 4.1	
Map of the contributing basin	R 2.2, R 2.3, R 5.2	
1 km Polygon: Area that extends 1 km from entire wetland edge - including polygons for accessible habitat and undisturbed habitat	H 2.1, H 2.2, H 2.3	
Screen capture of map of 303(d) listed waters in basin (from Ecology website)	R 3.1	
Screen capture of list of TMDLs for WRIA in which unit is found (from web)	R 3.2, R 3.3	

Lake Fringe Wetlands

Map of:	To answer questions:	Figure #
Cowardin plant classes	L 1.1, L 4.1, H 1.1, H 1.4	
Plant cover of trees, shrubs, and herbaceous plants	L 1.2	
Boundary of area within 150 ft of the wetland *(can be added to another figure)*	L 2.2	
1 km Polygon: Area that extends 1 km from entire wetland edge - including polygons for accessible habitat and undisturbed habitat	H 2.1, H 2.2, H 2.3	
Screen capture of map of 303(d) listed waters in basin (from Ecology website)	L 3.1, L 3.2	
Screen capture of list of TMDLs for WRIA in which unit is found (from web)	L 3.3	

Slope Wetlands

Map of:	To answer questions:	Figure #
Cowardin plant classes	H 1.1, H 1.4	A
Hydroperiods	H 1.2	B
Plant cover of **dense** trees, shrubs, and herbaceous plants	S 1.3	A
Plant cover of **dense, rigid** trees, shrubs, and herbaceous plants *(can be added to figure above)*	S 4.1	A
Boundary of 150 ft buffer (can be added to another figure)	S 2.1, S 5.1	A
1 km Polygon: Area that extends 1 km from entire wetland edge - including polygons for accessible habitat and undisturbed habitat	H 2.1, H 2.2, H 2.3	C
Screen capture of map of 303(d) listed waters in basin (from Ecology website)	S 3.1, S 3.2	D
Screen capture of list of TMDLs for WRIA in which unit is found (from web)	S 3.3	D

Wetland name or number Wetland F

HGM Classification of Wetlands in Western Washington

For questions 1-7, the criteria described must apply to the entire unit being rated.

If the hydrologic criteria listed in each question do not apply to the entire unit being rated, you probably have a unit with multiple HGM classes. In this case, identify which hydrologic criteria in questions 1-7 apply, and go to Question 8.

1. Are the water levels in the entire unit usually controlled by tides except during floods?

   NO – go to 2 **YES** – the wetland class is **Tidal Fringe** – go to 1.1

   1.1 Is the salinity of the water during periods of annual low flow below 0.5 ppt (parts per thousand)?

   NO – Saltwater Tidal Fringe (Estuarine) **YES – Freshwater Tidal Fringe**
   *If your wetland can be classified as a Freshwater Tidal Fringe use the forms for **Riverine** wetlands. If it is Saltwater Tidal Fringe it is an **Estuarine** wetland and is not scored. This method **cannot** be used to score functions for estuarine wetlands.*

2. The entire wetland unit is flat and precipitation is the only source (>90%) of water to it. Groundwater and surface water runoff are NOT sources of water to the unit.

   NO – go to 3 **YES** – The wetland class is **Flats**
   *If your wetland can be classified as a Flats wetland, use the form for **Depressional** wetlands.*

3. Does the entire wetland unit **meet all** of the following criteria?
   __The vegetated part of the wetland is on the shores of a body of permanent open water (without any plants on the surface at any time of the year) at least 20 ac (8 ha) in size;
   __At least 30% of the open water area is deeper than 6.6 ft (2 m).

   NO – go to 4 **YES –** The wetland class is **Lake Fringe** (Lacustrine Fringe)

4. Does the entire wetland unit **meet all** of the following criteria?
   X The wetland is on a slope (*slope can be very gradual*),
   X The water flows through the wetland in one direction (unidirectional) and usually comes from seeps. It may flow subsurface, as sheetflow, or in a swale without distinct banks,
   X The water leaves the wetland **without being impounded**.

   NO – go to 5 **YES –** The wetland class is **Slope**

   NOTE: Surface water does not pond in these type of wetlands except occasionally in very small and shallow depressions or behind hummocks (depressions are usually <3 ft diameter and less than 1 ft deep).

5. Does the entire wetland unit **meet all** of the following criteria?
   ___The unit is in a valley, or stream channel, where it gets inundated by overbank flooding from that stream or river,
   ___The overbank flooding occurs at least once every 2 years.

NO – go to 6 **YES** – The wetland class is **Riverine**
NOTE: The Riverine unit can contain depressions that are filled with water when the river is not flooding

6. Is the entire wetland unit in a topographic depression in which water ponds, or is saturated to the surface, at some time during the year? *This means that any outlet, if present, is higher than the interior of the wetland.*

   NO – go to 7 **YES** – The wetland class is **Depressional**

7. Is the entire wetland unit located in a very flat area with no obvious depression and no overbank flooding? The unit does not pond surface water more than a few inches. The unit seems to be maintained by high groundwater in the area. The wetland may be ditched, but has no obvious natural outlet.

   NO – go to 8 **YES** – The wetland class is **Depressional**

8. Your wetland unit seems to be difficult to classify and probably contains several different HGM classes. For example, seeps at the base of a slope may grade into a riverine floodplain, or a small stream within a Depressional wetland has a zone of flooding along its sides. GO BACK AND IDENTIFY WHICH OF THE HYDROLOGIC REGIMES DESCRIBED IN QUESTIONS 1-7 APPLY TO DIFFERENT AREAS IN THE UNIT (make a rough sketch to help you decide). Use the following table to identify the appropriate class to use for the rating system if you have several HGM classes present within the wetland unit being scored.

   NOTE: Use this table only if the class that is recommended in the second column represents 10% or more of the total area of the wetland unit being rated. If the area of the HGM class listed in column 2 is less than 10% of the unit; classify the wetland using the class that represents more than 90% of the total area.

HGM classes within the wetland unit being rated	HGM class to use in rating
Slope + Riverine	Riverine
Slope + Depressional	Depressional
Slope + Lake Fringe	Lake Fringe
Depressional + Riverine along stream within boundary of depression	Depressional
Depressional + Lake Fringe	Depressional
Riverine + Lake Fringe	Riverine
Salt Water Tidal Fringe and any other class of freshwater wetland	Treat as ESTUARINE

*If you are still unable to determine which of the above criteria apply to your wetland, or if you have **more than 2 HGM classes** within a wetland boundary, classify the wetland as Depressional for the rating.*

Wetland name or number Wetland F

SLOPE WETLANDS

Water Quality Functions - Indicators that the site functions to improve water quality

S 1.0. Does the site have the potential to improve water quality?	
S 1.1. Characteristics of the average slope of the wetland: *(a 1% slope has a 1 ft vertical drop in elevation for every 100 ft of horizontal distance)* Slope is 1% or less — points = 3 Slope is > 1%-2% — points = 2 Slope is > 2%-5% — points = 1 Slope is greater than 5% — points = 0	2
S 1.2. The soil 2 in below the surface (or duff layer) is true clay or true organic *(use NRCS definitions)*: Yes = 3 No = 0	0
S 1.3. Characteristics of the plants in the wetland that trap sediments and pollutants: Choose the points appropriate for the description that best fits the plants in the wetland. *Dense means you have trouble seeing the soil surface (>75% cover), and uncut means not grazed or mowed and plants are higher than 6 in.* Dense, uncut, herbaceous plants > 90% of the wetland area — points = 6 Dense, uncut, herbaceous plants > ½ of area — points = 3 Dense, woody, plants > ½ of area — points = 2 Dense, uncut, herbaceous plants > ¼ of area — points = 1 Does not meet any of the criteria above for plants — points = 0	2
Total for S 1 — Add the points in the boxes above	4

Rating of Site Potential If score is: ___**12 = H** ___**6-11 = M** X **0-5 = L** *Record the rating on the first page*

S 2.0. Does the landscape have the potential to support the water quality function of the site?	
S 2.1. Is > 10% of the area within 150 ft on the uphill side of the wetland in land uses that generate pollutants? Yes = 1 No = 0	0
S 2.2. Are there other sources of pollutants coming into the wetland that are not listed in question S 2.1? Other sources _____ Yes = 1 No = 0	0
Total for S 2 — Add the points in the boxes above	0

Rating of Landscape Potential If score is: ___**1-2 = M** X **0 = L** *Record the rating on the first page*

S 3.0. Is the water quality improvement provided by the site valuable to society?	
S 3.1. Does the wetland discharge directly (i.e., within 1 mi) to a stream, river, lake, or marine water that is on the 303(d) list? Yes = 1 No = 0	0
S 3.2. Is the wetland in a basin or sub-basin where water quality is an issue? *At least one aquatic resource in the basin is on the 303(d) list*. Yes = 1 No = 0	1
S 3.3. Has the site been identified in a watershed or local plan as important for maintaining water quality? *Answer YES if there is a TMDL for the basin in which unit is found.* Yes = 2 No = 0	2
Total for S 3 — Add the points in the boxes above	3

Rating of Value If score is: X **2-4 = H** ___**1 = M** ___**0 = L** *Record the rating on the first page*

Wetland name or number Wetland F

SLOPE WETLANDS

Hydrologic Functions - Indicators that the site functions to reduce flooding and stream erosion

S 4.0. Does the site have the potential to reduce flooding and stream erosion?	
S 4.1. Characteristics of plants that reduce the velocity of surface flows during storms: Choose the points appropriate for the description that best fits conditions in the wetland. *Stems of plants should be thick enough (usually > 1/8 in), or dense enough, to remain erect during surface flows.* Dense, uncut, **rigid** plants cover > 90% of the area of the wetland — points = 1 All other conditions — points = 0	0

Rating of Site Potential If score is: ___**1 = M** X **0 = L** *Record the rating on the first page*

S 5.0. Does the landscape have the potential to support the hydrologic functions of the site?	
S 5.1. Is more than 25% of the area within 150 ft upslope of wetland in land uses or cover that generate excess surface runoff? Yes = 1 No = 0	0

Rating of Landscape Potential If score is: ___**1 = M** X **0 = L** *Record the rating on the first page*

S 6.0. Are the hydrologic functions provided by the site valuable to society?	
S 6.1. Distance to the nearest areas downstream that have flooding problems: The sub-basin immediately down-gradient of site has flooding problems that result in damage to human or natural resources (e.g., houses or salmon redds) — points = 2 Surface flooding problems are in a sub-basin farther down-gradient — points = 1 No flooding problems anywhere downstream — points = 0	0
S 6.2. Has the site been identified as important for flood storage or flood conveyance in a regional flood control plan? Yes = 2 No = 0	0
Total for S 6 — Add the points in the boxes above	0

Rating of Value If score is: ___**2-4 = H** ___**1 = M** X **0 = L** *Record the rating on the first page*

NOTES and FIELD OBSERVATIONS: Wetland small, with limited capacity, water would not reach area that flood

Wetland name or number Wetland F

These questions apply to wetlands of all HGM classes.

HABITAT FUNCTIONS - Indicators that site functions to provide important habitat

H 1.0. Does the site have the potential to provide habitat?

H 1.1. Structure of plant community: *Indicators are Cowardin classes and strata within the Forested class.* Check the Cowardin plant classes in the wetland. *Up to 10 patches may be combined for each class to meet the threshold of ¼ ac or more than 10% of the unit if it is smaller than 2.5 ac. Add the number of structures checked.*

____	Aquatic bed	4 structures or more: points = 4
____	Emergent	3 structures: points = 2
_X_	Scrub-shrub (areas where shrubs have > 30% cover)	2 structures: points = 1
____	Forested (areas where trees have > 30% cover)	1 structure: points = 0

If the unit has a Forested class, check if:

____ The Forested class has 3 out of 5 strata (canopy, sub-canopy, shrubs, herbaceous, moss/ground-cover) that each cover 20% within the Forested polygon

0

H 1.2. Hydroperiods

Check the types of water regimes (hydroperiods) present within the wetland. The water regime has to cover more than 10% of the wetland or ¼ ac to count (*see text for descriptions of hydroperiods*).

____	Permanently flooded or inundated	4 or more types present: points = 3
_X_	Seasonally flooded or inundated	3 types present: points = 2
____	Occasionally flooded or inundated	2 types present: points = 1
_X_	Saturated only	1 type present: points = 0
____	Permanently flowing stream or river in, or adjacent to, the wetland	
____	Seasonally flowing stream in, or adjacent to, the wetland	
____	**Lake Fringe wetland**	**2 points**
____	**Freshwater tidal wetland**	**2 points**

1

H 1.3. Richness of plant species

Count the number of plant species in the wetland that cover at least 10 ft^2.


Different patches of the same species can be combined to meet the size threshold and you do not have to name the species. ***Do not include Eurasian milfoil, reed canarygrass, purple loosestrife, Canadian thistle***

If you counted: > 19 species	points = 2
5 - 19 species	points = 1
< 5 species	points = 0

1

H 1.4. Interspersion of habitats

Decide from the diagrams below whether interspersion among Cowardin plants classes (described in H 1.1), or the classes and unvegetated areas (can include open water or mudflats) is high, moderate, low, or none. *If you have four or more plant classes or three classes and open water, the rating is always high.*

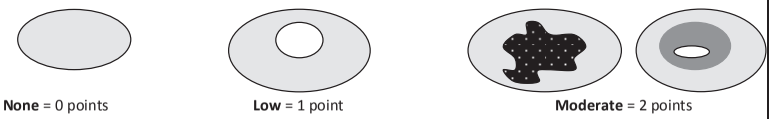

None = 0 points **Low** = 1 point **Moderate** = 2 points

All three diagrams in this row are **HIGH** = 3points



0

Wetland name or number Wetland F

H 1.5. Special habitat features:

Check the habitat features that are present in the wetland. *The number of checks is the number of points.*

____	Large, downed, woody debris within the wetland (> 4 in diameter and 6 ft long).
_X_	Standing snags (dbh > 4 in) within the wetland
____	Undercut banks are present for at least 6.6 ft (2 m) **and/or** overhanging plants extends at least 3.3 ft (1 m) over a stream (or ditch) in, or contiguous with the wetland, for at least 33 ft (10 m)
____	Stable steep banks of fine material that might be used by beaver or muskrat for denning (> 30 degree slope) OR signs of recent beaver activity are present *(cut shrubs or trees that have not yet weathered where wood is exposed)*
____	At least ¼ ac of thin-stemmed persistent plants or woody branches are present in areas that are permanently or seasonally inundated *(structures for egg-laying by amphibians)*
_X_	Invasive plants cover less than 25% of the wetland area in every stratum of plants (*see H 1.1 for list of strata*)

2

Total for H 1 — Add the points in the boxes above: 4

Rating of Site Potential If score is: ___ **15-18 = H** ___ **7-14 = M** _X_ **0-6 = L** *Record the rating on the first page*

H 2.0. Does the landscape have the potential to support the habitat functions of the site?

H 2.1. Accessible habitat (include *only habitat that directly abuts wetland unit*).

Calculate: % undisturbed habitat 42 + [(% moderate and low intensity land uses)/2] 5 = 47 %

If total accessible habitat is:

> 1/3 (33.3%) of 1 km Polygon	points = 3
20-33% of 1 km Polygon	points = 2
10-19% of 1 km Polygon	points = 1
< 10% of 1 km Polygon	points = 0

3

H 2.2. Undisturbed habitat in 1 km Polygon around the wetland.

Calculate: % undisturbed habitat 72 + [(% moderate and low intensity land uses)/2] 6 = 78 %

Undisturbed habitat > 50% of Polygon	points = 3
Undisturbed habitat 10-50% and in 1-3 patches	points = 2
Undisturbed habitat 10-50% and > 3 patches	points = 1
Undisturbed habitat < 10% of 1 km Polygon	points = 0

3

H 2.3. Land use intensity in 1 km Polygon: If

> 50% of 1 km Polygon is high intensity land use	points = (- 2)
≤ 50% of 1 km Polygon is high intensity	points = 0

0

Total for H 2 — Add the points in the boxes above: 6

Rating of Landscape Potential If score is: _X_ **4-6 = H** ___ **1-3 = M** ___ **< 1 = L** *Record the rating on the first page*

H 3.0. Is the habitat provided by the site valuable to society?

H 3.1. Does the site provide habitat for species valued in laws, regulations, or policies? *Choose only the highest score that applies to the wetland being rated.*

Site meets ANY of the following criteria: points = 2

- — It has 3 or more priority habitats within 100 m (see next page)
- — It provides habitat for Threatened or Endangered species (any plant or animal on the state or federal lists)
- — It is mapped as a location for an individual WDFW priority species
- — It is a Wetland of High Conservation Value as determined by the Department of Natural Resources
- — It has been categorized as an important habitat site in a local or regional comprehensive plan, in a Shoreline Master Plan, or in a watershed plan

Site has 1 or 2 priority habitats (listed on next page) within 100 m points = 1

Site does not meet any of the criteria above points = 0

1

Rating of Value If score is: ___ **2 = H** _X_ **1 = M** ___ **0 = L** *Record the rating on the first page*

Wetland name or number Wetland F

WDFW Priority Habitats

Priority habitats listed by WDFW (see complete descriptions of WDFW priority habitats, and the counties in which they can be found, in: Washington Department of Fish and Wildlife. 2008. Priority Habitat and Species List. Olympia, Washington. 177 pp. http://wdfw.wa.gov/publications/00165/wdfw00165.pdf or access the list from here: http://wdfw.wa.gov/conservation/phs/list/)

Count how many of the following priority habitats are within 330 ft (100 m) of the wetland unit: ***NOTE:*** *This question is independent of the land use between the wetland unit and the priority habitat.*

— **Aspen Stands:** Pure or mixed stands of aspen greater than 1 ac (0.4 ha).

— **Biodiversity Areas and Corridors**: Areas of habitat that are relatively important to various species of native fish and wildlife (*full descriptions in WDFW PHS report*).

— **Herbaceous Balds:** Variable size patches of grass and forbs on shallow soils over bedrock.

— **Old-growth/Mature forests:** Old-growth west of Cascade crest – Stands of at least 2 tree species, forming a multi-layered canopy with occasional small openings; with at least 8 trees/ac (20 trees/ha) > 32 in (81 cm) dbh or > 200 years of age. Mature forests – Stands with average diameters exceeding 21 in (53 cm) dbh; crown cover may be less than 100%; decay, decadence, numbers of snags, and quantity of large downed material is generally less than that found in old-growth; 80-200 years old west of the Cascade crest.

— **Oregon White Oak:** Woodland stands of pure oak or oak/conifer associations where canopy coverage of the oak component is important (*full descriptions in WDFW PHS report p. 158 – see web link above*).

☒ **Riparian**: The area adjacent to aquatic systems with flowing water that contains elements of both aquatic and terrestrial ecosystems which mutually influence each other.

— **Westside Prairies:** Herbaceous, non-forested plant communities that can either take the form of a dry prairie or a wet prairie (*full descriptions in WDFW PHS report p. 161 – see web link above*).

☒ **Instream:** The combination of physical, biological, and chemical processes and conditions that interact to provide functional life history requirements for instream fish and wildlife resources.

— **Nearshore**: Relatively undisturbed nearshore habitats. These include Coastal Nearshore, Open Coast Nearshore, and Puget Sound Nearshore. (*full descriptions of habitats and the definition of relatively undisturbed are in WDFW report – see web link on previous page).*

— **Caves:** A naturally occurring cavity, recess, void, or system of interconnected passages under the earth in soils, rock, ice, or other geological formations and is large enough to contain a human.

— **Cliffs:** Greater than 25 ft (7.6 m) high and occurring below 5000 ft elevation.

— **Talus:** Homogenous areas of rock rubble ranging in average size 0.5 - 6.5 ft (0.15 - 2.0 m), composed of basalt, andesite, and/or sedimentary rock, including riprap slides and mine tailings. May be associated with cliffs.

— **Snags and Logs:** Trees are considered snags if they are dead or dying and exhibit sufficient decay characteristics to enable cavity excavation/use by wildlife. Priority snags have a diameter at breast height of > 20 in (51 cm) in western Washington and are > 6.5 ft (2 m) in height. Priority logs are > 12 in (30 cm) in diameter at the largest end, and > 20 ft (6 m) long.

Note: All vegetated wetlands are by definition a priority habitat but are not included in this list because they are addressed elsewhere.

Wetland name or number Wetland F

CATEGORIZATION BASED ON SPECIAL CHARACTERISTICS

Wetland Type *Check off any criteria that apply to the wetland. Circle the category when the appropriate criteria are met.*	**Category**
SC 1.0. Estuarine wetlands Does the wetland meet the following criteria for Estuarine wetlands? — The dominant water regime is tidal, — Vegetated, and — With a salinity greater than 0.5 ppt Yes –Go to **SC 1.1** No= **Not an estuarine wetland**	
SC 1.1. Is the wetland within a National Wildlife Refuge, National Park, National Estuary Reserve, Natural Area Preserve, State Park or Educational, Environmental, or Scientific Reserve designated under WAC 332-30-151? Yes = **Category I** No - Go to **SC 1.2**	**Cat. I** ☐
SC 1.2. Is the wetland unit at least 1 ac in size and meets at least two of the following three conditions? — The wetland is relatively undisturbed (has no diking, ditching, filling, cultivation, grazing, and has less than 10% cover of non-native plant species. (If non-native species are *Spartina*, see page 25) — At least ¾ of the landward edge of the wetland has a 100 ft buffer of shrub, forest, or un-grazed or un-mowed grassland. — The wetland has at least two of the following features: tidal channels, depressions with open water, or contiguous freshwater wetlands. Yes = **Category I** No = **Category II**	**Cat. I** ☐ **Cat. II** ☐
SC 2.0. Wetlands of High Conservation Value (WHCV) SC 2.1. Has the WA Department of Natural Resources updated their website to include the list of Wetlands of High Conservation Value? Yes – Go to **SC 2.2** No – Go to **SC 2.3** SC 2.2. Is the wetland listed on the WDNR database as a Wetland of High Conservation Value? Yes = **Category I** No = **Not a WHCV** SC 2.3. Is the wetland in a Section/Township/Range that contains a Natural Heritage wetland? http://www1.dnr.wa.gov/nhp/refdesk/datasearch/wnhpwetlands.pdf Yes – **Contact WNHP/WDNR and go to SC 2.4** No = **Not a WHCV** SC 2.4. Has WDNR identified the wetland within the S/T/R as a Wetland of High Conservation Value and listed it on their website? Yes = **Category I** No = **Not a WHCV**	**Cat. I** ☐
SC 3.0. Bogs Does the wetland (or any part of the unit) meet both the criteria for soils and vegetation in bogs? *Use the key below.* ***If you answer YES you will still need to rate the wetland based on its functions.*** SC 3.1. Does an area within the wetland unit have organic soil horizons, either peats or mucks, that compose 16 in or more of the first 32 in of the soil profile? Yes – Go to **SC 3.3** No – Go to **SC 3.2** SC 3.2. Does an area within the wetland unit have organic soils, either peats or mucks, that are less than 16 in deep over bedrock, or an impermeable hardpan such as clay or volcanic ash, or that are floating on top of a lake or pond? Yes – Go to **SC 3.3** No = **Is not a bog** SC 3.3. Does an area with peats or mucks have more than 70% cover of mosses at ground level, AND at least a 30% cover of plant species listed in Table 4? Yes = **Is a Category I bog** No – Go to **SC 3.4** **NOTE:** If you are uncertain about the extent of mosses in the understory, you may substitute that criterion by measuring the pH of the water that seeps into a hole dug at least 16 in deep. If the pH is less than 5.0 and the plant species in Table 4 are present, the wetland is a bog. SC 3.4. Is an area with peats or mucks forested (> 30% cover) with Sitka spruce, subalpine fir, western red cedar, western hemlock, lodgepole pine, quaking aspen, Engelmann spruce, or western white pine, AND any of the species (or combination of species) listed in Table 4 provide more than 30% of the cover under the canopy? Yes = **Is a Category I bog** No = **Is not a bog**	**Cat. I** ☐

SC 4.0. Forested Wetlands Does the wetland have at least 1 contiguous acre of forest that meets one of these criteria for the WA Department of Fish and Wildlife's forests as priority habitats? ***If you answer YES you will still need to rate the wetland based on its functions.*** — **Old-growth forests** (west of Cascade crest): Stands of at least two tree species, forming a multi-layered canopy with occasional small openings; with at least 8 trees/ac (20 trees/ha) that are at least 200 years of age OR have a diameter at breast height (dbh) of 32 in (81 cm) or more. — **Mature forests** (west of the Cascade Crest): Stands where the largest trees are 80- 200 years old OR the species that make up the canopy have an average diameter (dbh) exceeding 21 in (53 cm). Yes = **Category I** No = **Not a forested wetland for this section**	**Cat. I** ☐
SC 5.0. Wetlands in Coastal Lagoons Does the wetland meet all of the following criteria of a wetland in a coastal lagoon? — The wetland lies in a depression adjacent to marine waters that is wholly or partially separated from marine waters by sandbanks, gravel banks, shingle, or, less frequently, rocks — The lagoon in which the wetland is located contains ponded water that is saline or brackish (> 0.5 ppt) during most of the year in at least a portion of the lagoon *(needs to be measured near the bottom)* Yes – Go to **SC 5.1** No = **Not a wetland in a coastal lagoon**	**Cat. I** ☐
SC 5.1. Does the wetland meet all of the following three conditions? — The wetland is relatively undisturbed (has no diking, ditching, filling, cultivation, grazing), and has less than 20% cover of aggressive, opportunistic plant species (see list of species on p. 100). — At least ¾ of the landward edge of the wetland has a 100 ft buffer of shrub, forest, or un-grazed or un-mowed grassland. — The wetland is larger than $^{1}/_{10}$ ac (4350 ft^2) Yes = **Category I** No = **Category II**	**Cat. II** ☐
SC 6.0. Interdunal Wetlands Is the wetland west of the 1889 line (also called the Western Boundary of Upland Ownership or WBUO)? ***If you answer yes you will still need to rate the wetland based on its habitat functions.*** In practical terms that means the following geographic areas: — Long Beach Peninsula: Lands west of SR 103 — Grayland-Westport: Lands west of SR 105 — Ocean Shores-Copalis: Lands west of SR 115 and SR 109 Yes – Go to **SC 6.1** No = **not an interdunal wetland for rating**	**Cat I** ☐
SC 6.1. Is the wetland 1 ac or larger and scores an 8 or 9 for the habitat functions on the form (rates H,H,H or H,H,M for the three aspects of function)? Yes = **Category I** No – Go to **SC 6.2**	**Cat. II** ☐
SC 6.2. Is the wetland 1 ac or larger, or is it in a mosaic of wetlands that is 1 ac or larger? Yes = **Category II** No – Go to **SC 6.3**	**Cat. III** ☐
SC 6.3. Is the unit between 0.1 and 1 ac, or is it in a mosaic of wetlands that is between 0.1 and 1 ac? Yes = **Category III** No = **Category IV**	**Cat. IV** ☐
Category of wetland based on Special Characteristics If you answered No for all types, enter "Not Applicable" on Summary Form	-

This page left blank intentionally

Wetland name or number Wetland FF

RATING SUMMARY – Western Washington

Name of wetland (or ID #): Wetland FF Date of site visit: 11/23/21

Rated by M. Porter; A. Pederson Trained by Ecology? X Yes ___No Date of training 2014

HGM Class used for rating Depressional Wetland has multiple HGM classes? ___Y X N

NOTE: **Form is not complete without the figures requested** *(figures can be combined).*

Source of base aerial photo/map Skagit County 2021

OVERALL WETLAND CATEGORY IV (based on functions X or special characteristics___)

1. Category of wetland based on FUNCTIONS

_____**Category I** – Total score = 23 - 27

_____**Category II** – Total score = 20 - 22

_____**Category III** – Total score = 16 - 19

X **Category IV** – Total score = 9 - 15

FUNCTION	Improving Water Quality	Hydrologic	Habitat	
	Circle the appropriate ratings			
Site Potential	H○ M⊙ L○	H○ M○ L⊙	H○ M○ L⊙	
Landscape Potential	H○ M○ L⊙	H○ M○ L⊙	H⊙ M○ L○	
Value	H⊙ M○ L○	H○ M○ L⊙	H○ M○ L⊙	**TOTAL**
Score Based on Ratings	6	3	5	14

Score for each function based on three ratings *(order of ratings is not important)*

9 = H,H,H
8 = H,H,M
7 = H,H,L
7 = H,M,M
6 = H,M,L
6 = M,M,M
5 = H,L,L
5 = M,M,L
4 = M,L,L
3 = L,L,L

2. Category based on SPECIAL CHARACTERISTICS of wetland

CHARACTERISTIC	CATEGORY	
Estuarine	I II	
Wetland of High Conservation Value	I	
Bog	I	
Mature Forest	I	
Old Growth Forest	I	
Coastal Lagoon	I II	
Interdunal	I II III IV	
None of the above	☒	

Maps and figures required to answer questions correctly for Western Washington

Depressional Wetlands

Map of:	To answer questions:	Figure #
Cowardin plant classes	D 1.3, H 1.1, H 1.4	A
Hydroperiods	D 1.4, H 1.2	B
Location of outlet (*can be added to map of hydroperiods)*	D 1.1, D 4.1	B
Boundary of area within 150 ft of the wetland *(can be added to another figure)*	D 2.2, D 5.2	A
Map of the contributing basin	D 4.3, D 5.3	B
1 km Polygon: Area that extends 1 km from entire wetland edge - including polygons for accessible habitat and undisturbed habitat	H 2.1, H 2.2, H 2.3	C
Screen capture of map of 303(d) listed waters in basin (from Ecology website)	D 3.1, D 3.2	D
Screen capture of list of TMDLs for WRIA in which unit is found (from web)	D 3.3	D

Riverine Wetlands

Map of:	To answer questions:	Figure #
Cowardin plant classes	H 1.1, H 1.4	
Hydroperiods	H 1.2	
Ponded depressions	R 1.1	
Boundary of area within 150 ft of the wetland *(can be added to another figure)*	R 2.4	
Plant cover of trees, shrubs, and herbaceous plants	R 1.2, R 4.2	
Width of unit vs. width of stream *(can be added to another figure)*	R 4.1	
Map of the contributing basin	R 2.2, R 2.3, R 5.2	
1 km Polygon: Area that extends 1 km from entire wetland edge - including polygons for accessible habitat and undisturbed habitat	H 2.1, H 2.2, H 2.3	
Screen capture of map of 303(d) listed waters in basin (from Ecology website)	R 3.1	
Screen capture of list of TMDLs for WRIA in which unit is found (from web)	R 3.2, R 3.3	

Lake Fringe Wetlands

Map of:	To answer questions:	Figure #
Cowardin plant classes	L 1.1, L 4.1, H 1.1, H 1.4	
Plant cover of trees, shrubs, and herbaceous plants	L 1.2	
Boundary of area within 150 ft of the wetland *(can be added to another figure)*	L 2.2	
1 km Polygon: Area that extends 1 km from entire wetland edge - including polygons for accessible habitat and undisturbed habitat	H 2.1, H 2.2, H 2.3	
Screen capture of map of 303(d) listed waters in basin (from Ecology website)	L 3.1, L 3.2	
Screen capture of list of TMDLs for WRIA in which unit is found (from web)	L 3.3	

Slope Wetlands

Map of:	To answer questions:	Figure #
Cowardin plant classes	H 1.1, H 1.4	
Hydroperiods	H 1.2	
Plant cover of **dense** trees, shrubs, and herbaceous plants	S 1.3	
Plant cover of **dense, rigid** trees, shrubs, and herbaceous plants *(can be added to figure above)*	S 4.1	
Boundary of 150 ft buffer (can be added to another figure)	S 2.1, S 5.1	
1 km Polygon: Area that extends 1 km from entire wetland edge - including polygons for accessible habitat and undisturbed habitat	H 2.1, H 2.2, H 2.3	
Screen capture of map of 303(d) listed waters in basin (from Ecology website)	S 3.1, S 3.2	
Screen capture of list of TMDLs for WRIA in which unit is found (from web)	S 3.3	

Wetland name or number Wetland FF

HGM Classification of Wetlands in Western Washington

For questions 1-7, the criteria described must apply to the entire unit being rated.

If the hydrologic criteria listed in each question do not apply to the entire unit being rated, you probably have a unit with multiple HGM classes. In this case, identify which hydrologic criteria in questions 1-7 apply, and go to Question 8.

1. Are the water levels in the entire unit usually controlled by tides except during floods?

   NO – go to 2 **YES** – the wetland class is **Tidal Fringe** – go to 1.1

   1.1 Is the salinity of the water during periods of annual low flow below 0.5 ppt (parts per thousand)?

   NO – Saltwater Tidal Fringe (Estuarine) **YES – Freshwater Tidal Fringe**
   *If your wetland can be classified as a Freshwater Tidal Fringe use the forms for **Riverine** wetlands. If it is Saltwater Tidal Fringe it is an **Estuarine** wetland and is not scored. This method **cannot** be used to score functions for estuarine wetlands.*

2. The entire wetland unit is flat and precipitation is the only source (>90%) of water to it. Groundwater and surface water runoff are NOT sources of water to the unit.

   NO – go to 3 **YES** – The wetland class is **Flats**
   *If your wetland can be classified as a Flats wetland, use the form for **Depressional** wetlands.*

3. Does the entire wetland unit **meet all** of the following criteria?
   __The vegetated part of the wetland is on the shores of a body of permanent open water (without any plants on the surface at any time of the year) at least 20 ac (8 ha) in size;
   __At least 30% of the open water area is deeper than 6.6 ft (2 m).

   NO – go to 4 **YES –** The wetland class is **Lake Fringe** (Lacustrine Fringe)

4. Does the entire wetland unit **meet all** of the following criteria?
   ___The wetland is on a slope (*slope can be very gradual*),
   ___The water flows through the wetland in one direction (unidirectional) and usually comes from seeps. It may flow subsurface, as sheetflow, or in a swale without distinct banks,
   ___The water leaves the wetland **without being impounded**.

   NO – go to 5 **YES –** The wetland class is **Slope**

   NOTE: Surface water does not pond in these type of wetlands except occasionally in very small and shallow depressions or behind hummocks (depressions are usually <3 ft diameter and less than 1 ft deep).

5. Does the entire wetland unit **meet all** of the following criteria?
   ___The unit is in a valley, or stream channel, where it gets inundated by overbank flooding from that stream or river,
   ___The overbank flooding occurs at least once every 2 years.

NO – go to 6 **YES** – The wetland class is **Riverine**
NOTE: The Riverine unit can contain depressions that are filled with water when the river is not flooding

6. Is the entire wetland unit in a topographic depression in which water ponds, or is saturated to the surface, at some time during the year? *This means that any outlet, if present, is higher than the interior of the wetland.*

   NO – go to 7 **YES** – The wetland class is **Depressional**

7. Is the entire wetland unit located in a very flat area with no obvious depression and no overbank flooding? The unit does not pond surface water more than a few inches. The unit seems to be maintained by high groundwater in the area. The wetland may be ditched, but has no obvious natural outlet.

   NO – go to 8 X **YES** – The wetland class is **Depressional**

8. Your wetland unit seems to be difficult to classify and probably contains several different HGM classes. For example, seeps at the base of a slope may grade into a riverine floodplain, or a small stream within a Depressional wetland has a zone of flooding along its sides. GO BACK AND IDENTIFY WHICH OF THE HYDROLOGIC REGIMES DESCRIBED IN QUESTIONS 1-7 APPLY TO DIFFERENT AREAS IN THE UNIT (make a rough sketch to help you decide). Use the following table to identify the appropriate class to use for the rating system if you have several HGM classes present within the wetland unit being scored.

   NOTE: Use this table only if the class that is recommended in the second column represents 10% or more of the total area of the wetland unit being rated. If the area of the HGM class listed in column 2 is less than 10% of the unit; classify the wetland using the class that represents more than 90% of the total area.

HGM classes within the wetland unit being rated	HGM class to use in rating
Slope + Riverine	Riverine
Slope + Depressional	Depressional
Slope + Lake Fringe	Lake Fringe
Depressional + Riverine along stream within boundary of depression	Depressional
Depressional + Lake Fringe	Depressional
Riverine + Lake Fringe	Riverine
Salt Water Tidal Fringe and any other class of freshwater wetland	Treat as ESTUARINE

*If you are still unable to determine which of the above criteria apply to your wetland, or if you have **more than 2 HGM classes** within a wetland boundary, classify the wetland as Depressional for the rating.*

Wetland name or number Wetland FF

DEPRESSIONAL AND FLATS WETLANDS

Water Quality Functions - Indicators that the site functions to improve water quality

D 1.0. Does the site have the potential to improve water quality?	
D 1.1. Characteristics of surface water outflows from the wetland: Wetland is a depression or flat depression (QUESTION 7 on key) with no surface water leaving it (no outlet). points = 3 Wetland has an intermittently flowing stream or ditch, OR highly constricted permanently flowing outlet. points = 2 Wetland has an unconstricted, or slightly constricted, surface outlet that is permanently flowing points = 1 Wetland is a flat depression (QUESTION 7 on key), whose outlet is a permanently flowing ditch. points = 1	2
D 1.2. The soil 2 in below the surface (or duff layer) is true clay or true organic *(use NRCS definitions).* Yes = 4 No = 0	0
D 1.3. Characteristics and distribution of persistent plants (Emergent, Scrub-shrub, and/or Forested Cowardin classes): Wetland has persistent, ungrazed, plants > 95% of area points = 5 Wetland has persistent, ungrazed, plants > ⅓ of area points = 3 Wetland has persistent, ungrazed plants > $^{1}/_{10}$ of area points = 1 Wetland has persistent, ungrazed plants < $^{1}/_{10}$ of area points = 0	3
D 1.4. Characteristics of seasonal ponding or inundation: *This is the area that is ponded for at least 2 months. See description in manual.* Area seasonally ponded is > ½ total area of wetland points = 4 Area seasonally ponded is > ¼ total area of wetland points = 2 Area seasonally ponded is < ¼ total area of wetland points = 0	2
Total for D 1 Add the points in the boxes above	7

Rating of Site Potential If score is: ___ **12-16 = H** X **6-11 = M** ___ **0-5 = L** *Record the rating on the first page*

D 2.0. Does the landscape have the potential to support the water quality function of the site?	
D 2.1. Does the wetland unit receive stormwater discharges? Yes = 1 No = 0	0
D 2.2. Is > 10% of the area within 150 ft of the wetland in land uses that generate pollutants? Yes = 1 No = 0	0
D 2.3. Are there septic systems within 250 ft of the wetland? Yes = 1 No = 0	0
D 2.4. Are there other sources of pollutants coming into the wetland that are not listed in questions D 2.1-D 2.3? Source_____ Yes = 1 No = 0	0
Total for D 2 Add the points in the boxes above	0

Rating of Landscape Potential If score is: ___ **3 or 4 = H** ___ **1 or 2 = M** X **0 = L** *Record the rating on the first page*

D 3.0. Is the water quality improvement provided by the site valuable to society?	
D 3.1. Does the wetland discharge directly (i.e., within 1 mi) to a stream, river, lake, or marine water that is on the 303(d) list? Yes = 1 No = 0	0
D 3.2. Is the wetland in a basin or sub-basin where an aquatic resource is on the 303(d) list? Yes = 1 No = 0	1
D 3.3. Has the site been identified in a watershed or local plan as important for maintaining water quality (*answer YES if there is a TMDL for the basin in which the unit is found*)? Yes = 2 No = 0	2
Total for D 3 Add the points in the boxes above	3

Rating of Value If score is: X **2-4 = H** ___ **1 = M** ___ **0 = L** *Record the rating on the first page*

Wetland name or number Wetland FF

DEPRESSIONAL AND FLATS WETLANDS

Hydrologic Functions - Indicators that the site functions to reduce flooding and stream degradation

D 4.0. Does the site have the potential to reduce flooding and erosion?	
D 4.1. Characteristics of surface water outflows from the wetland: Wetland is a depression or flat depression with no surface water leaving it (no outlet) points = 4 Wetland has an intermittently flowing stream or ditch, OR highly constricted permanently flowing outlet points = 2 Wetland is a flat depression (QUESTION 7 on key), whose outlet is a permanently flowing ditch points = 1 Wetland has an unconstricted, or slightly constricted, surface outlet that is permanently flowing points = 0	2
D 4.2. Depth of storage during wet periods: *Estimate the height of ponding above the bottom of the outlet. For wetlands with no outlet, measure from the surface of permanent water or if dry, the deepest part.* Marks of ponding are 3 ft or more above the surface or bottom of outlet points = 7 Marks of ponding between 2 ft to < 3 ft from surface or bottom of outlet points = 5 Marks are at least 0.5 ft to < 2 ft from surface or bottom of outlet points = 3 The wetland is a "headwater" wetland points = 3 Wetland is flat but has small depressions on the surface that trap water points = 1 Marks of ponding less than 0.5 ft (6 in) points = 0	0
D 4.3. Contribution of the wetland to storage in the watershed: *Estimate the ratio of the area of upstream basin contributing surface water to the wetland to the area of the wetland unit itself.* The area of the basin is less than 10 times the area of the unit points = 5 The area of the basin is 10 to 100 times the area of the unit points = 3 The area of the basin is more than 100 times the area of the unit points = 0 Entire wetland is in the Flats class points = 5	3
Total for D 4 Add the points in the boxes above	5

Rating of Site Potential If score is: ___ **12-16 = H** ___ **6-11 = M** X **0-5 = L** *Record the rating on the first page*

D 5.0. Does the landscape have the potential to support hydrologic functions of the site?	
D 5.1. Does the wetland receive stormwater discharges? Yes = 1 No = 0	0
D 5.2. Is >10% of the area within 150 ft of the wetland in land uses that generate excess runoff? Yes = 1 No = 0	0
D 5.3. Is more than 25% of the contributing basin of the wetland covered with intensive human land uses (residential at >1 residence/ac, urban, commercial, agriculture, etc.)? Yes = 1 No = 0	0
Total for D 5 Add the points in the boxes above	0

Rating of Landscape Potential If score is: ___ **3 = H** ___ **1 or 2 = M** X **0 = L** *Record the rating on the first page*

D 6.0. Are the hydrologic functions provided by the site valuable to society?	
D 6.1. The unit is in a landscape that has flooding problems. *Choose the description that best matches conditions around the wetland unit being rated. Do not add points. Choose the highest score if more than one condition is met.* The wetland captures surface water that would otherwise flow down-gradient into areas where flooding has damaged human or natural resources (e.g., houses or salmon redds): • Flooding occurs in a sub-basin that is immediately down-gradient of unit. points = 2 • Surface flooding problems are in a sub-basin farther down-gradient. points = 1 Flooding from groundwater is an issue in the sub-basin. points = 1 The existing or potential outflow from the wetland is so constrained by human or natural conditions that the water stored by the wetland cannot reach areas that flood. *Explain why* Wetland small, with limited capacity, water would not reach area that flood points = 0 There are no problems with flooding downstream of the wetland. points = 0	0
D 6.2. Has the site been identified as important for flood storage or flood conveyance in a regional flood control plan? Yes = 2 No = 0	0
Total for D 6 Add the points in the boxes above	0

Rating of Value If score is: ___ **2-4 = H** ___ **1 = M** X **0 = L** *Record the rating on the first page*

Wetland name or number Wetland FF

These questions apply to wetlands of all HGM classes.

HABITAT FUNCTIONS - Indicators that site functions to provide important habitat

H 1.0. Does the site have the potential to provide habitat?

H 1.1. Structure of plant community: *Indicators are Cowardin classes and strata within the Forested class.* Check the Cowardin plant classes in the wetland. *Up to 10 patches may be combined for each class to meet the threshold of ¼ ac or more than 10% of the unit if it is smaller than 2.5 ac. Add the number of structures checked.*

____	Aquatic bed	4 structures or more: points = 4
____	Emergent	3 structures: points = 2
_X_	Scrub-shrub (areas where shrubs have > 30% cover)	2 structures: points = 1
____	Forested (areas where trees have > 30% cover)	1 structure: points = 0

If the unit has a Forested class, check if:

____ The Forested class has 3 out of 5 strata (canopy, sub-canopy, shrubs, herbaceous, moss/ground-cover) that each cover 20% within the Forested polygon

0

H 1.2. Hydroperiods

Check the types of water regimes (hydroperiods) present within the wetland. The water regime has to cover more than 10% of the wetland or ¼ ac to count (*see text for descriptions of hydroperiods*).

____	Permanently flooded or inundated	4 or more types present: points = 3
_X_	Seasonally flooded or inundated	3 types present: points = 2
____	Occasionally flooded or inundated	2 types present: points = 1
_X_	Saturated only	1 type present: points = 0
____	Permanently flowing stream or river in, or adjacent to, the wetland	
____	Seasonally flowing stream in, or adjacent to, the wetland	
____	**Lake Fringe wetland**	**2 points**
____	**Freshwater tidal wetland**	**2 points**

1

H 1.3. Richness of plant species

Count the number of plant species in the wetland that cover at least 10 ft^2.


Different patches of the same species can be combined to meet the size threshold and you do not have to name the species. ***Do not include Eurasian milfoil, reed canarygrass, purple loosestrife, Canadian thistle***

If you counted: > 19 species	points = 2
5 - 19 species	points = 1
< 5 species	points = 0

1

H 1.4. Interspersion of habitats

Decide from the diagrams below whether interspersion among Cowardin plants classes (described in H 1.1), or the classes and unvegetated areas (can include open water or mudflats) is high, moderate, low, or none. *If you have four or more plant classes or three classes and open water, the rating is always high.*

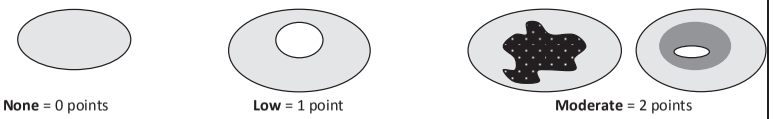

None = 0 points **Low** = 1 point **Moderate** = 2 points

All three diagrams in this row are **HIGH** = 3points



0

Wetland name or number Wetland FF

H 1.5. Special habitat features:

Check the habitat features that are present in the wetland. *The number of checks is the number of points.*

___ Large, downed, woody debris within the wetland (> 4 in diameter and 6 ft long).
___ Standing snags (dbh > 4 in) within the wetland
___ Undercut banks are present for at least 6.6 ft (2 m) **and/or** overhanging plants extends at least 3.3 ft (1 m) over a stream (or ditch) in, or contiguous with the wetland, for at least 33 ft (10 m)
___ Stable steep banks of fine material that might be used by beaver or muskrat for denning (> 30 degree slope) OR signs of recent beaver activity are present *(cut shrubs or trees that have not yet weathered where wood is exposed)*
____ At least ¼ ac of thin-stemmed persistent plants or woody branches are present in areas that are permanently or seasonally inundated *(structures for egg-laying by amphibians)*
_X_ Invasive plants cover less than 25% of the wetland area in every stratum of plants (*see H 1.1 for list of strata*)

1

Total for H 1	Add the points in the boxes above	3

Rating of Site Potential If score is: ___ **15-18 = H** ___ **7-14 = M** _X_ **0-6 = L** *Record the rating on the first page*

H 2.0. Does the landscape have the potential to support the habitat functions of the site?

H 2.1. Accessible habitat (include *only habitat that directly abuts wetland unit*).

Calculate: % undisturbed habitat 66 + [(% moderate and low intensity land uses)/2] 8 = 74 %

If total accessible habitat is:

> 1/3 (33.3%) of 1 km Polygon	points = 3
20-33% of 1 km Polygon	points = 2
10-19% of 1 km Polygon	points = 1
< 10% of 1 km Polygon	points = 0

3

H 2.2. Undisturbed habitat in 1 km Polygon around the wetland.

Calculate: % undisturbed habitat 66 + [(% moderate and low intensity land uses)/2] 8 = 74 %

Undisturbed habitat > 50% of Polygon	points = 3
Undisturbed habitat 10-50% and in 1-3 patches	points = 2
Undisturbed habitat 10-50% and > 3 patches	points = 1
Undisturbed habitat < 10% of 1 km Polygon	points = 0

3

H 2.3. Land use intensity in 1 km Polygon: If

> 50% of 1 km Polygon is high intensity land use	points = (- 2)
≤ 50% of 1 km Polygon is high intensity	points = 0

0

Total for H 2	Add the points in the boxes above	6

Rating of Landscape Potential If score is: _X_ **4-6 = H** ___ **1-3 = M** ___ **< 1 = L** *Record the rating on the first page*

H 3.0. Is the habitat provided by the site valuable to society?

H 3.1. Does the site provide habitat for species valued in laws, regulations, or policies? *Choose only the highest score that applies to the wetland being rated.*

Site meets ANY of the following criteria: points = 2

— It has 3 or more priority habitats within 100 m (see next page)
— It provides habitat for Threatened or Endangered species (any plant or animal on the state or federal lists)
— It is mapped as a location for an individual WDFW priority species
— It is a Wetland of High Conservation Value as determined by the Department of Natural Resources
— It has been categorized as an important habitat site in a local or regional comprehensive plan, in a Shoreline Master Plan, or in a watershed plan

Site has 1 or 2 priority habitats (listed on next page) within 100 m points = 1

Site does not meet any of the criteria above points = 0

2

Rating of Value If score is: ___ **2 = H** ___ **1 = M** _X_ **0 = L** *Record the rating on the first page*

Wetland name or number Wetland FF

WDFW Priority Habitats

Priority habitats listed by WDFW (see complete descriptions of WDFW priority habitats, and the counties in which they can be found, in: Washington Department of Fish and Wildlife. 2008. Priority Habitat and Species List. Olympia, Washington. 177 pp. http://wdfw.wa.gov/publications/00165/wdfw00165.pdf or access the list from here: http://wdfw.wa.gov/conservation/phs/list/)

Count how many of the following priority habitats are within 330 ft (100 m) of the wetland unit: ***NOTE:*** *This question is independent of the land use between the wetland unit and the priority habitat.*

— **Aspen Stands:** Pure or mixed stands of aspen greater than 1 ac (0.4 ha).

— **Biodiversity Areas and Corridors**: Areas of habitat that are relatively important to various species of native fish and wildlife (*full descriptions in WDFW PHS report*).

— **Herbaceous Balds:** Variable size patches of grass and forbs on shallow soils over bedrock.

— **Old-growth/Mature forests:** Old-growth west of Cascade crest – Stands of at least 2 tree species, forming a multi-layered canopy with occasional small openings; with at least 8 trees/ac (20 trees/ha) > 32 in (81 cm) dbh or > 200 years of age. Mature forests – Stands with average diameters exceeding 21 in (53 cm) dbh; crown cover may be less than 100%; decay, decadence, numbers of snags, and quantity of large downed material is generally less than that found in old-growth; 80-200 years old west of the Cascade crest.

— **Oregon White Oak:** Woodland stands of pure oak or oak/conifer associations where canopy coverage of the oak component is important (*full descriptions in WDFW PHS report p. 158 – see web link above*).

— **Riparian**: The area adjacent to aquatic systems with flowing water that contains elements of both aquatic and terrestrial ecosystems which mutually influence each other.

— **Westside Prairies:** Herbaceous, non-forested plant communities that can either take the form of a dry prairie or a wet prairie (*full descriptions in WDFW PHS report p. 161 – see web link above*).

— **Instream:** The combination of physical, biological, and chemical processes and conditions that interact to provide functional life history requirements for instream fish and wildlife resources.

— **Nearshore**: Relatively undisturbed nearshore habitats. These include Coastal Nearshore, Open Coast Nearshore, and Puget Sound Nearshore. (*full descriptions of habitats and the definition of relatively undisturbed are in WDFW report – see web link on previous page).*

— **Caves:** A naturally occurring cavity, recess, void, or system of interconnected passages under the earth in soils, rock, ice, or other geological formations and is large enough to contain a human.

— **Cliffs:** Greater than 25 ft (7.6 m) high and occurring below 5000 ft elevation.

— **Talus:** Homogenous areas of rock rubble ranging in average size 0.5 - 6.5 ft (0.15 - 2.0 m), composed of basalt, andesite, and/or sedimentary rock, including riprap slides and mine tailings. May be associated with cliffs.

— **Snags and Logs:** Trees are considered snags if they are dead or dying and exhibit sufficient decay characteristics to enable cavity excavation/use by wildlife. Priority snags have a diameter at breast height of > 20 in (51 cm) in western Washington and are > 6.5 ft (2 m) in height. Priority logs are > 12 in (30 cm) in diameter at the largest end, and > 20 ft (6 m) long.

Note: All vegetated wetlands are by definition a priority habitat but are not included in this list because they are addressed elsewhere.

Wetland name or number Wetland FF

CATEGORIZATION BASED ON SPECIAL CHARACTERISTICS

Wetland Type *Check off any criteria that apply to the wetland. Circle the category when the appropriate criteria are met.*	Category
SC 1.0. Estuarine wetlands Does the wetland meet the following criteria for Estuarine wetlands? — The dominant water regime is tidal, — Vegetated, and — With a salinity greater than 0.5 ppt Yes –Go to **SC 1.1** No= **Not an estuarine wetland**	
SC 1.1. Is the wetland within a National Wildlife Refuge, National Park, National Estuary Reserve, Natural Area Preserve, State Park or Educational, Environmental, or Scientific Reserve designated under WAC 332-30-151? Yes = **Category I** No - Go to **SC 1.2**	**Cat. I** ☐
SC 1.2. Is the wetland unit at least 1 ac in size and meets at least two of the following three conditions? — The wetland is relatively undisturbed (has no diking, ditching, filling, cultivation, grazing, and has less than 10% cover of non-native plant species. (If non-native species are *Spartina*, see page 25) — At least ¾ of the landward edge of the wetland has a 100 ft buffer of shrub, forest, or un-grazed or un-mowed grassland. — The wetland has at least two of the following features: tidal channels, depressions with open water, or contiguous freshwater wetlands. Yes = **Category I** No = **Category II**	**Cat. I** ☐ **Cat. II** ☐
SC 2.0. Wetlands of High Conservation Value (WHCV) SC 2.1. Has the WA Department of Natural Resources updated their website to include the list of Wetlands of High Conservation Value? Yes – Go to **SC 2.2** No – Go to **SC 2.3** SC 2.2. Is the wetland listed on the WDNR database as a Wetland of High Conservation Value? Yes = **Category I** No = **Not a WHCV** SC 2.3. Is the wetland in a Section/Township/Range that contains a Natural Heritage wetland? http://www1.dnr.wa.gov/nhp/refdesk/datasearch/wnhpwetlands.pdf Yes – **Contact WNHP/WDNR and go to SC 2.4** No = **Not a WHCV** SC 2.4. Has WDNR identified the wetland within the S/T/R as a Wetland of High Conservation Value and listed it on their website? Yes = **Category I** No = **Not a WHCV**	**Cat. I** ☐
SC 3.0. Bogs Does the wetland (or any part of the unit) meet both the criteria for soils and vegetation in bogs? *Use the key below.* ***If you answer YES you will still need to rate the wetland based on its functions.*** SC 3.1. Does an area within the wetland unit have organic soil horizons, either peats or mucks, that compose 16 in or more of the first 32 in of the soil profile? Yes – Go to **SC 3.3** No – Go to **SC 3.2** SC 3.2. Does an area within the wetland unit have organic soils, either peats or mucks, that are less than 16 in deep over bedrock, or an impermeable hardpan such as clay or volcanic ash, or that are floating on top of a lake or pond? Yes – Go to **SC 3.3** No = **Is not a bog** SC 3.3. Does an area with peats or mucks have more than 70% cover of mosses at ground level, AND at least a 30% cover of plant species listed in Table 4? Yes = **Is a Category I bog** No – Go to **SC 3.4** **NOTE:** If you are uncertain about the extent of mosses in the understory, you may substitute that criterion by measuring the pH of the water that seeps into a hole dug at least 16 in deep. If the pH is less than 5.0 and the plant species in Table 4 are present, the wetland is a bog. SC 3.4. Is an area with peats or mucks forested (> 30% cover) with Sitka spruce, subalpine fir, western red cedar, western hemlock, lodgepole pine, quaking aspen, Engelmann spruce, or western white pine, AND any of the species (or combination of species) listed in Table 4 provide more than 30% of the cover under the canopy? Yes = **Is a Category I bog** No = **Is not a bog**	**Cat. I** ☐

Wetland name or number Wetland FF

SC 4.0. Forested Wetlands Does the wetland have at least 1 contiguous acre of forest that meets one of these criteria for the WA Department of Fish and Wildlife's forests as priority habitats? ***If you answer YES you will still need to rate the wetland based on its functions.*** — **Old-growth forests** (west of Cascade crest): Stands of at least two tree species, forming a multi-layered canopy with occasional small openings; with at least 8 trees/ac (20 trees/ha) that are at least 200 years of age OR have a diameter at breast height (dbh) of 32 in (81 cm) or more. — **Mature forests** (west of the Cascade Crest): Stands where the largest trees are 80- 200 years old OR the species that make up the canopy have an average diameter (dbh) exceeding 21 in (53 cm). Yes = **Category I** No = **Not a forested wetland for this section**	**Cat. I** ☐
SC 5.0. Wetlands in Coastal Lagoons Does the wetland meet all of the following criteria of a wetland in a coastal lagoon? — The wetland lies in a depression adjacent to marine waters that is wholly or partially separated from marine waters by sandbanks, gravel banks, shingle, or, less frequently, rocks — The lagoon in which the wetland is located contains ponded water that is saline or brackish (> 0.5 ppt) during most of the year in at least a portion of the lagoon *(needs to be measured near the bottom)* Yes – Go to **SC 5.1** No = **Not a wetland in a coastal lagoon**	**Cat. I** ☐
SC 5.1. Does the wetland meet all of the following three conditions? — The wetland is relatively undisturbed (has no diking, ditching, filling, cultivation, grazing), and has less than 20% cover of aggressive, opportunistic plant species (see list of species on p. 100). — At least ¾ of the landward edge of the wetland has a 100 ft buffer of shrub, forest, or un-grazed or un-mowed grassland. — The wetland is larger than $^{1}/_{10}$ ac (4350 ft^2) Yes = **Category I** No = **Category II**	**Cat. II** ☐
SC 6.0. Interdunal Wetlands Is the wetland west of the 1889 line (also called the Western Boundary of Upland Ownership or WBUO)? ***If you answer yes you will still need to rate the wetland based on its habitat functions.*** In practical terms that means the following geographic areas: — Long Beach Peninsula: Lands west of SR 103 — Grayland-Westport: Lands west of SR 105 — Ocean Shores-Copalis: Lands west of SR 115 and SR 109 Yes – Go to **SC 6.1** No = **not an interdunal wetland for rating**	**Cat I** ☐
SC 6.1. Is the wetland 1 ac or larger and scores an 8 or 9 for the habitat functions on the form (rates H,H,H or H,H,M for the three aspects of function)? Yes = **Category I** No – Go to **SC 6.2**	**Cat. II** ☐
SC 6.2. Is the wetland 1 ac or larger, or is it in a mosaic of wetlands that is 1 ac or larger? Yes = **Category II** No – Go to **SC 6.3**	**Cat. III** ☐
SC 6.3. Is the unit between 0.1 and 1 ac, or is it in a mosaic of wetlands that is between 0.1 and 1 ac? Yes = **Category III** No = **Category IV**	**Cat. IV** ☐
Category of wetland based on Special Characteristics If you answered No for all types, enter "Not Applicable" on Summary Form	-

Wetland name or number Wetland FF

This page left blank intentionally

Wetland name or number Wetland G

RATING SUMMARY – Western Washington

Name of wetland (or ID #): Wetland G Date of site visit: 11/8/21

Rated by M. Porter; A. Pederson Trained by Ecology? X Yes ___No Date of training 2014

HGM Class used for rating Slope Wetland has multiple HGM classes? ___Y X N

NOTE: Form is not complete without the figures requested *(figures can be combined).*

Source of base aerial photo/map Skagit County 2021

OVERALL WETLAND CATEGORY III (based on functions X or special characteristics___)

1. Category of wetland based on FUNCTIONS

_____**Category I** – Total score = 23 - 27

_____**Category II** – Total score = 20 - 22

__X__**Category III** – Total score = 16 - 19

_____**Category IV** – Total score = 9 - 15

FUNCTION	Improving Water Quality	Hydrologic	Habitat	
	Circle the appropriate ratings			
Site Potential	H○ M⊙ L○	H○ M○ L⊙	H○ M○ L⊙	
Landscape Potential	H○ M○ L⊙	H○ M○ L⊙	H⊙ M○ L○	
Value	H⊙ M○ L○	H○ M⊙ L○	H○ M⊙ L○	**TOTAL**
Score Based on Ratings	6	4	6	16

Score for each function based on three ratings *(order of ratings is not important)*

9 = H,H,H
8 = H,H,M
7 = H,H,L
7 = H,M,M
6 = H,M,L
6 = M,M,M
5 = H,L,L
5 = M,M,L
4 = M,L,L
3 = L,L,L

2. Category based on SPECIAL CHARACTERISTICS of wetland

CHARACTERISTIC	CATEGORY	
Estuarine	I II	
Wetland of High Conservation Value	I	
Bog	I	
Mature Forest	I	
Old Growth Forest	I	
Coastal Lagoon	I II	
Interdunal	I II III IV	
None of the above	☒	

Maps and figures required to answer questions correctly for Western Washington

Depressional Wetlands

Map of:	To answer questions:	Figure #
Cowardin plant classes	D 1.3, H 1.1, H 1.4	
Hydroperiods	D 1.4, H 1.2	
Location of outlet (*can be added to map of hydroperiods)*	D 1.1, D 4.1	
Boundary of area within 150 ft of the wetland *(can be added to another figure)*	D 2.2, D 5.2	
Map of the contributing basin	D 4.3, D 5.3	
1 km Polygon: Area that extends 1 km from entire wetland edge - including polygons for accessible habitat and undisturbed habitat	H 2.1, H 2.2, H 2.3	
Screen capture of map of 303(d) listed waters in basin (from Ecology website)	D 3.1, D 3.2	
Screen capture of list of TMDLs for WRIA in which unit is found (from web)	D 3.3	

Riverine Wetlands

Map of:	To answer questions:	Figure #
Cowardin plant classes	H 1.1, H 1.4	
Hydroperiods	H 1.2	
Ponded depressions	R 1.1	
Boundary of area within 150 ft of the wetland *(can be added to another figure)*	R 2.4	
Plant cover of trees, shrubs, and herbaceous plants	R 1.2, R 4.2	
Width of unit vs. width of stream *(can be added to another figure)*	R 4.1	
Map of the contributing basin	R 2.2, R 2.3, R 5.2	
1 km Polygon: Area that extends 1 km from entire wetland edge - including polygons for accessible habitat and undisturbed habitat	H 2.1, H 2.2, H 2.3	
Screen capture of map of 303(d) listed waters in basin (from Ecology website)	R 3.1	
Screen capture of list of TMDLs for WRIA in which unit is found (from web)	R 3.2, R 3.3	

Lake Fringe Wetlands

Map of:	To answer questions:	Figure #
Cowardin plant classes	L 1.1, L 4.1, H 1.1, H 1.4	
Plant cover of trees, shrubs, and herbaceous plants	L 1.2	
Boundary of area within 150 ft of the wetland *(can be added to another figure)*	L 2.2	
1 km Polygon: Area that extends 1 km from entire wetland edge - including polygons for accessible habitat and undisturbed habitat	H 2.1, H 2.2, H 2.3	
Screen capture of map of 303(d) listed waters in basin (from Ecology website)	L 3.1, L 3.2	
Screen capture of list of TMDLs for WRIA in which unit is found (from web)	L 3.3	

Slope Wetlands

Map of:	To answer questions:	Figure #
Cowardin plant classes	H 1.1, H 1.4	A
Hydroperiods	H 1.2	B
Plant cover of **dense** trees, shrubs, and herbaceous plants	S 1.3	A
Plant cover of **dense, rigid** trees, shrubs, and herbaceous plants *(can be added to figure above)*	S 4.1	A
Boundary of 150 ft buffer (can be added to another figure)	S 2.1, S 5.1	A
1 km Polygon: Area that extends 1 km from entire wetland edge - including polygons for accessible habitat and undisturbed habitat	H 2.1, H 2.2, H 2.3	C
Screen capture of map of 303(d) listed waters in basin (from Ecology website)	S 3.1, S 3.2	D
Screen capture of list of TMDLs for WRIA in which unit is found (from web)	S 3.3	D

Wetland name or number Wetland G

HGM Classification of Wetlands in Western Washington

For questions 1-7, the criteria described must apply to the entire unit being rated.

If the hydrologic criteria listed in each question do not apply to the entire unit being rated, you probably have a unit with multiple HGM classes. In this case, identify which hydrologic criteria in questions 1-7 apply, and go to Question 8.

1. Are the water levels in the entire unit usually controlled by tides except during floods?

   NO – go to 2 **YES** – the wetland class is **Tidal Fringe** – go to 1.1

   1.1 Is the salinity of the water during periods of annual low flow below 0.5 ppt (parts per thousand)?

   NO – Saltwater Tidal Fringe (Estuarine) **YES – Freshwater Tidal Fringe**
   *If your wetland can be classified as a Freshwater Tidal Fringe use the forms for **Riverine** wetlands. If it is Saltwater Tidal Fringe it is an **Estuarine** wetland and is not scored. This method **cannot** be used to score functions for estuarine wetlands.*

2. The entire wetland unit is flat and precipitation is the only source (>90%) of water to it. Groundwater and surface water runoff are NOT sources of water to the unit.

   NO – go to 3 **YES** – The wetland class is **Flats**
   *If your wetland can be classified as a Flats wetland, use the form for **Depressional** wetlands.*

3. Does the entire wetland unit **meet all** of the following criteria?
   __The vegetated part of the wetland is on the shores of a body of permanent open water (without any plants on the surface at any time of the year) at least 20 ac (8 ha) in size;
   __At least 30% of the open water area is deeper than 6.6 ft (2 m).

   NO – go to 4 **YES –** The wetland class is **Lake Fringe** (Lacustrine Fringe)

4. Does the entire wetland unit **meet all** of the following criteria?
   X The wetland is on a slope (*slope can be very gradual*),
   X The water flows through the wetland in one direction (unidirectional) and usually comes from seeps. It may flow subsurface, as sheetflow, or in a swale without distinct banks,
   X The water leaves the wetland **without being impounded**.

   NO – go to 5 **YES –** The wetland class is **Slope**

   NOTE: Surface water does not pond in these type of wetlands except occasionally in very small and shallow depressions or behind hummocks (depressions are usually <3 ft diameter and less than 1 ft deep).

5. Does the entire wetland unit **meet all** of the following criteria?
   ___The unit is in a valley, or stream channel, where it gets inundated by overbank flooding from that stream or river,
   ___The overbank flooding occurs at least once every 2 years.

NO – go to 6 **YES** – The wetland class is **Riverine**
NOTE: The Riverine unit can contain depressions that are filled with water when the river is not flooding

6. Is the entire wetland unit in a topographic depression in which water ponds, or is saturated to the surface, at some time during the year? *This means that any outlet, if present, is higher than the interior of the wetland.*

   NO – go to 7 **YES** – The wetland class is **Depressional**

7. Is the entire wetland unit located in a very flat area with no obvious depression and no overbank flooding? The unit does not pond surface water more than a few inches. The unit seems to be maintained by high groundwater in the area. The wetland may be ditched, but has no obvious natural outlet.

   NO – go to 8 **YES** – The wetland class is **Depressional**

8. Your wetland unit seems to be difficult to classify and probably contains several different HGM classes. For example, seeps at the base of a slope may grade into a riverine floodplain, or a small stream within a Depressional wetland has a zone of flooding along its sides. GO BACK AND IDENTIFY WHICH OF THE HYDROLOGIC REGIMES DESCRIBED IN QUESTIONS 1-7 APPLY TO DIFFERENT AREAS IN THE UNIT (make a rough sketch to help you decide). Use the following table to identify the appropriate class to use for the rating system if you have several HGM classes present within the wetland unit being scored.

   NOTE: Use this table only if the class that is recommended in the second column represents 10% or more of the total area of the wetland unit being rated. If the area of the HGM class listed in column 2 is less than 10% of the unit; classify the wetland using the class that represents more than 90% of the total area.

HGM classes within the wetland unit being rated	HGM class to use in rating
Slope + Riverine	Riverine
Slope + Depressional	Depressional
Slope + Lake Fringe	Lake Fringe
Depressional + Riverine along stream within boundary of depression	Depressional
Depressional + Lake Fringe	Depressional
Riverine + Lake Fringe	Riverine
Salt Water Tidal Fringe and any other class of freshwater wetland	Treat as ESTUARINE

*If you are still unable to determine which of the above criteria apply to your wetland, or if you have **more than 2 HGM classes** within a wetland boundary, classify the wetland as Depressional for the rating.*

Wetland name or number Wetland G

SLOPE WETLANDS

Water Quality Functions - Indicators that the site functions to improve water quality

S 1.0. Does the site have the potential to improve water quality?	
S 1.1. Characteristics of the average slope of the wetland: *(a 1% slope has a 1 ft vertical drop in elevation for every 100 ft of horizontal distance)* Slope is 1% or less — points = 3 Slope is > 1%-2% — points = 2 Slope is > 2%-5% — points = 1 Slope is greater than 5% — points = 0	0
S 1.2. The soil 2 in below the surface (or duff layer) is true clay or true organic *(use NRCS definitions)*: Yes = 3 No = 0	0
S 1.3. Characteristics of the plants in the wetland that trap sediments and pollutants: Choose the points appropriate for the description that best fits the plants in the wetland. *Dense means you have trouble seeing the soil surface (>75% cover), and uncut means not grazed or mowed and plants are higher than 6 in.* Dense, uncut, herbaceous plants > 90% of the wetland area — points = 6 Dense, uncut, herbaceous plants > ½ of area — points = 3 Dense, woody, plants > ½ of area — points = 2 Dense, uncut, herbaceous plants > ¼ of area — points = 1 Does not meet any of the criteria above for plants — points = 0	6
Total for S 1 — Add the points in the boxes above	6

Rating of Site Potential If score is: ___**12 = H** X **6-11 = M** ___**0-5 = L** *Record the rating on the first page*

S 2.0. Does the landscape have the potential to support the water quality function of the site?	
S 2.1. Is > 10% of the area within 150 ft on the uphill side of the wetland in land uses that generate pollutants? Yes = 1 No = 0	0
S 2.2. Are there other sources of pollutants coming into the wetland that are not listed in question S 2.1? Other sources _____ Yes = 1 No = 0	0
Total for S 2 — Add the points in the boxes above	0

Rating of Landscape Potential If score is: ___**1-2 = M** X **0 = L** *Record the rating on the first page*

S 3.0. Is the water quality improvement provided by the site valuable to society?	
S 3.1. Does the wetland discharge directly (i.e., within 1 mi) to a stream, river, lake, or marine water that is on the 303(d) list? Yes = 1 No = 0	1
S 3.2. Is the wetland in a basin or sub-basin where water quality is an issue? *At least one aquatic resource in the basin is on the 303(d) list*. Yes = 1 No = 0	1
S 3.3. Has the site been identified in a watershed or local plan as important for maintaining water quality? *Answer YES if there is a TMDL for the basin in which unit is found.* Yes = 2 No = 0	2
Total for S 3 — Add the points in the boxes above	4

Rating of Value If score is: X **2-4 = H** ___**1 = M** ___**0 = L** *Record the rating on the first page*

Wetland name or number Wetland G

SLOPE WETLANDS

Hydrologic Functions - Indicators that the site functions to reduce flooding and stream erosion

S 4.0. Does the site have the potential to reduce flooding and stream erosion?	
S 4.1. Characteristics of plants that reduce the velocity of surface flows during storms: Choose the points appropriate for the description that best fits conditions in the wetland. *Stems of plants should be thick enough (usually > 1/8 in), or dense enough, to remain erect during surface flows.* Dense, uncut, **rigid** plants cover > 90% of the area of the wetland — points = 1 All other conditions — points = 0	0

Rating of Site Potential If score is: ___**1 = M** X **0 = L** *Record the rating on the first page*

S 5.0. Does the landscape have the potential to support the hydrologic functions of the site?	
S 5.1. Is more than 25% of the area within 150 ft upslope of wetland in land uses or cover that generate excess surface runoff? Yes = 1 No = 0	0

Rating of Landscape Potential If score is: ___**1 = M** X **0 = L** *Record the rating on the first page*

S 6.0. Are the hydrologic functions provided by the site valuable to society?	
S 6.1. Distance to the nearest areas downstream that have flooding problems: The sub-basin immediately down-gradient of site has flooding problems that result in damage to human or natural resources (e.g., houses or salmon redds) — points = 2 Surface flooding problems are in a sub-basin farther down-gradient — points = 1 No flooding problems anywhere downstream — points = 0	1
S 6.2. Has the site been identified as important for flood storage or flood conveyance in a regional flood control plan? Yes = 2 No = 0	0
Total for S 6 — Add the points in the boxes above	1

Rating of Value If score is: ___**2-4 = H** X **1 = M** ___**0 = L** *Record the rating on the first page*

NOTES and FIELD OBSERVATIONS:

Wetland name or number Wetland G

These questions apply to wetlands of all HGM classes.

HABITAT FUNCTIONS - Indicators that site functions to provide important habitat

H 1.0. Does the site have the potential to provide habitat?

H 1.1. Structure of plant community: *Indicators are Cowardin classes and strata within the Forested class.* Check the Cowardin plant classes in the wetland. *Up to 10 patches may be combined for each class to meet the threshold of ¼ ac or more than 10% of the unit if it is smaller than 2.5 ac. Add the number of structures checked.*

____	Aquatic bed	4 structures or more: points = 4
____	Emergent	3 structures: points = 2
_X_	Scrub-shrub (areas where shrubs have > 30% cover)	2 structures: points = 1
____	Forested (areas where trees have > 30% cover)	1 structure: points = 0

If the unit has a Forested class, check if:

____ The Forested class has 3 out of 5 strata (canopy, sub-canopy, shrubs, herbaceous, moss/ground-cover) that each cover 20% within the Forested polygon

0

H 1.2. Hydroperiods

Check the types of water regimes (hydroperiods) present within the wetland. The water regime has to cover more than 10% of the wetland or ¼ ac to count (*see text for descriptions of hydroperiods*).

____	Permanently flooded or inundated	4 or more types present: points = 3
____	Seasonally flooded or inundated	3 types present: points = 2
____	Occasionally flooded or inundated	2 types present: points = 1
_X_	Saturated only	1 type present: points = 0
____	Permanently flowing stream or river in, or adjacent to, the wetland	
____	Seasonally flowing stream in, or adjacent to, the wetland	
____	**Lake Fringe wetland**	**2 points**
____	**Freshwater tidal wetland**	**2 points**

0

H 1.3. Richness of plant species

Count the number of plant species in the wetland that cover at least 10 ft^2.


Different patches of the same species can be combined to meet the size threshold and you do not have to name the species. ***Do not include Eurasian milfoil, reed canarygrass, purple loosestrife, Canadian thistle***

If you counted: > 19 species	points = 2
5 - 19 species	points = 1
< 5 species	points = 0

1

H 1.4. Interspersion of habitats

Decide from the diagrams below whether interspersion among Cowardin plants classes (described in H 1.1), or the classes and unvegetated areas (can include open water or mudflats) is high, moderate, low, or none. *If you have four or more plant classes or three classes and open water, the rating is always high.*

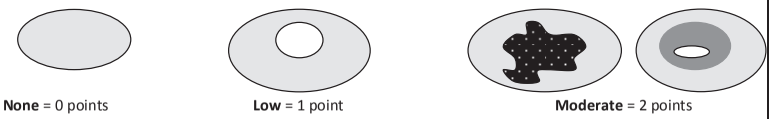

None = 0 points **Low** = 1 point **Moderate** = 2 points

All three diagrams in this row are **HIGH** = 3points



0

Wetland name or number Wetland G

H 1.5. Special habitat features:

Check the habitat features that are present in the wetland. *The number of checks is the number of points.*

- ___ Large, downed, woody debris within the wetland (> 4 in diameter and 6 ft long).
- ___ Standing snags (dbh > 4 in) within the wetland
- ___ Undercut banks are present for at least 6.6 ft (2 m) **and/or** overhanging plants extends at least 3.3 ft (1 m) over a stream (or ditch) in, or contiguous with the wetland, for at least 33 ft (10 m)
- ___ Stable steep banks of fine material that might be used by beaver or muskrat for denning (> 30 degree slope) OR signs of recent beaver activity are present *(cut shrubs or trees that have not yet weathered where wood is exposed)*
- ___ At least ¼ ac of thin-stemmed persistent plants or woody branches are present in areas that are permanently or seasonally inundated *(structures for egg-laying by amphibians)*
- _X_ Invasive plants cover less than 25% of the wetland area in every stratum of plants (*see H 1.1 for list of strata*)

1

Total for H 1 — Add the points in the boxes above: 2

Rating of Site Potential If score is: ___ **15-18 = H** ___ **7-14 = M** _X_ **0-6 = L** *Record the rating on the first page*

H 2.0. Does the landscape have the potential to support the habitat functions of the site?

H 2.1. Accessible habitat (include *only habitat that directly abuts wetland unit*).

Calculate: % undisturbed habitat 42 + [(% moderate and low intensity land uses)/2] 5 = 47 %

If total accessible habitat is:	
> 1/3 (33.3%) of 1 km Polygon	points = 3
20-33% of 1 km Polygon	points = 2
10-19% of 1 km Polygon	points = 1
< 10% of 1 km Polygon	points = 0

3

H 2.2. Undisturbed habitat in 1 km Polygon around the wetland.

Calculate: % undisturbed habitat 72 + [(% moderate and low intensity land uses)/2] 6 = 78 %

Undisturbed habitat > 50% of Polygon	points = 3
Undisturbed habitat 10-50% and in 1-3 patches	points = 2
Undisturbed habitat 10-50% and > 3 patches	points = 1
Undisturbed habitat < 10% of 1 km Polygon	points = 0

3

H 2.3. Land use intensity in 1 km Polygon: If

> 50% of 1 km Polygon is high intensity land use	points = (- 2)
≤ 50% of 1 km Polygon is high intensity	points = 0

0

Total for H 2 — Add the points in the boxes above: 6

Rating of Landscape Potential If score is: _X_ **4-6 = H** ___ **1-3 = M** ___ **< 1 = L** *Record the rating on the first page*

H 3.0. Is the habitat provided by the site valuable to society?

H 3.1. Does the site provide habitat for species valued in laws, regulations, or policies? *Choose only the highest score that applies to the wetland being rated.*

Site meets ANY of the following criteria: points = 2

- — It has 3 or more priority habitats within 100 m (see next page)
- — It provides habitat for Threatened or Endangered species (any plant or animal on the state or federal lists)
- — It is mapped as a location for an individual WDFW priority species
- — It is a Wetland of High Conservation Value as determined by the Department of Natural Resources
- — It has been categorized as an important habitat site in a local or regional comprehensive plan, in a Shoreline Master Plan, or in a watershed plan

Site has 1 or 2 priority habitats (listed on next page) within 100 m points = 1

Site does not meet any of the criteria above points = 0

1

Rating of Value If score is: ___ **2 = H** _X_ **1 = M** ___ **0 = L** *Record the rating on the first page*

Wetland name or number Wetland G

WDFW Priority Habitats

Priority habitats listed by WDFW (see complete descriptions of WDFW priority habitats, and the counties in which they can be found, in: Washington Department of Fish and Wildlife. 2008. Priority Habitat and Species List. Olympia, Washington. 177 pp. http://wdfw.wa.gov/publications/00165/wdfw00165.pdf or access the list from here: http://wdfw.wa.gov/conservation/phs/list/)

Count how many of the following priority habitats are within 330 ft (100 m) of the wetland unit: ***NOTE:*** *This question is independent of the land use between the wetland unit and the priority habitat.*

— **Aspen Stands:** Pure or mixed stands of aspen greater than 1 ac (0.4 ha).

— **Biodiversity Areas and Corridors**: Areas of habitat that are relatively important to various species of native fish and wildlife (*full descriptions in WDFW PHS report*).

— **Herbaceous Balds:** Variable size patches of grass and forbs on shallow soils over bedrock.

— **Old-growth/Mature forests:** Old-growth west of Cascade crest – Stands of at least 2 tree species, forming a multi-layered canopy with occasional small openings; with at least 8 trees/ac (20 trees/ha) > 32 in (81 cm) dbh or > 200 years of age. Mature forests – Stands with average diameters exceeding 21 in (53 cm) dbh; crown cover may be less than 100%; decay, decadence, numbers of snags, and quantity of large downed material is generally less than that found in old-growth; 80-200 years old west of the Cascade crest.

— **Oregon White Oak:** Woodland stands of pure oak or oak/conifer associations where canopy coverage of the oak component is important (*full descriptions in WDFW PHS report p. 158 – see web link above*).

☒ **Riparian**: The area adjacent to aquatic systems with flowing water that contains elements of both aquatic and terrestrial ecosystems which mutually influence each other.

— **Westside Prairies:** Herbaceous, non-forested plant communities that can either take the form of a dry prairie or a wet prairie (*full descriptions in WDFW PHS report p. 161 – see web link above*).

☒ **Instream:** The combination of physical, biological, and chemical processes and conditions that interact to provide functional life history requirements for instream fish and wildlife resources.

— **Nearshore**: Relatively undisturbed nearshore habitats. These include Coastal Nearshore, Open Coast Nearshore, and Puget Sound Nearshore. (*full descriptions of habitats and the definition of relatively undisturbed are in WDFW report – see web link on previous page).*

— **Caves:** A naturally occurring cavity, recess, void, or system of interconnected passages under the earth in soils, rock, ice, or other geological formations and is large enough to contain a human.

— **Cliffs:** Greater than 25 ft (7.6 m) high and occurring below 5000 ft elevation.

— **Talus:** Homogenous areas of rock rubble ranging in average size 0.5 - 6.5 ft (0.15 - 2.0 m), composed of basalt, andesite, and/or sedimentary rock, including riprap slides and mine tailings. May be associated with cliffs.

— **Snags and Logs:** Trees are considered snags if they are dead or dying and exhibit sufficient decay characteristics to enable cavity excavation/use by wildlife. Priority snags have a diameter at breast height of > 20 in (51 cm) in western Washington and are > 6.5 ft (2 m) in height. Priority logs are > 12 in (30 cm) in diameter at the largest end, and > 20 ft (6 m) long.

Note: All vegetated wetlands are by definition a priority habitat but are not included in this list because they are addressed elsewhere.

Wetland name or number Wetland G

CATEGORIZATION BASED ON SPECIAL CHARACTERISTICS

Wetland Type *Check off any criteria that apply to the wetland. Circle the category when the appropriate criteria are met.*	**Category**
SC 1.0. Estuarine wetlands Does the wetland meet the following criteria for Estuarine wetlands? — The dominant water regime is tidal, — Vegetated, and — With a salinity greater than 0.5 ppt Yes –Go to **SC 1.1** No= **Not an estuarine wetland**	
SC 1.1. Is the wetland within a National Wildlife Refuge, National Park, National Estuary Reserve, Natural Area Preserve, State Park or Educational, Environmental, or Scientific Reserve designated under WAC 332-30-151? Yes = **Category I** No - Go to **SC 1.2**	**Cat. I** ☐
SC 1.2. Is the wetland unit at least 1 ac in size and meets at least two of the following three conditions? — The wetland is relatively undisturbed (has no diking, ditching, filling, cultivation, grazing, and has less than 10% cover of non-native plant species. (If non-native species are *Spartina*, see page 25) — At least ¾ of the landward edge of the wetland has a 100 ft buffer of shrub, forest, or un-grazed or un-mowed grassland. — The wetland has at least two of the following features: tidal channels, depressions with open water, or contiguous freshwater wetlands. Yes = **Category I** No = **Category II**	**Cat. I** ☐ **Cat. II** ☐
SC 2.0. Wetlands of High Conservation Value (WHCV) SC 2.1. Has the WA Department of Natural Resources updated their website to include the list of Wetlands of High Conservation Value? Yes – Go to **SC 2.2** No – Go to **SC 2.3** SC 2.2. Is the wetland listed on the WDNR database as a Wetland of High Conservation Value? Yes = **Category I** No = **Not a WHCV** SC 2.3. Is the wetland in a Section/Township/Range that contains a Natural Heritage wetland? http://www1.dnr.wa.gov/nhp/refdesk/datasearch/wnhpwetlands.pdf Yes – **Contact WNHP/WDNR and go to SC 2.4** No = **Not a WHCV** SC 2.4. Has WDNR identified the wetland within the S/T/R as a Wetland of High Conservation Value and listed it on their website? Yes = **Category I** No = **Not a WHCV**	**Cat. I** ☐
SC 3.0. Bogs Does the wetland (or any part of the unit) meet both the criteria for soils and vegetation in bogs? *Use the key below.* ***If you answer YES you will still need to rate the wetland based on its functions.*** SC 3.1. Does an area within the wetland unit have organic soil horizons, either peats or mucks, that compose 16 in or more of the first 32 in of the soil profile? Yes – Go to **SC 3.3** No – Go to **SC 3.2** SC 3.2. Does an area within the wetland unit have organic soils, either peats or mucks, that are less than 16 in deep over bedrock, or an impermeable hardpan such as clay or volcanic ash, or that are floating on top of a lake or pond? Yes – Go to **SC 3.3** No = **Is not a bog** SC 3.3. Does an area with peats or mucks have more than 70% cover of mosses at ground level, AND at least a 30% cover of plant species listed in Table 4? Yes = **Is a Category I bog** No – Go to **SC 3.4** **NOTE:** If you are uncertain about the extent of mosses in the understory, you may substitute that criterion by measuring the pH of the water that seeps into a hole dug at least 16 in deep. If the pH is less than 5.0 and the plant species in Table 4 are present, the wetland is a bog. SC 3.4. Is an area with peats or mucks forested (> 30% cover) with Sitka spruce, subalpine fir, western red cedar, western hemlock, lodgepole pine, quaking aspen, Engelmann spruce, or western white pine, AND any of the species (or combination of species) listed in Table 4 provide more than 30% of the cover under the canopy? Yes = **Is a Category I bog** No = **Is not a bog**	**Cat. I** ☐

SC 4.0. Forested Wetlands Does the wetland have at least 1 contiguous acre of forest that meets one of these criteria for the WA Department of Fish and Wildlife's forests as priority habitats? ***If you answer YES you will still need to rate the wetland based on its functions.*** — **Old-growth forests** (west of Cascade crest): Stands of at least two tree species, forming a multi-layered canopy with occasional small openings; with at least 8 trees/ac (20 trees/ha) that are at least 200 years of age OR have a diameter at breast height (dbh) of 32 in (81 cm) or more. — **Mature forests** (west of the Cascade Crest): Stands where the largest trees are 80- 200 years old OR the species that make up the canopy have an average diameter (dbh) exceeding 21 in (53 cm). Yes = **Category I** No = **Not a forested wetland for this section**	**Cat. I** ☐
SC 5.0. Wetlands in Coastal Lagoons Does the wetland meet all of the following criteria of a wetland in a coastal lagoon? — The wetland lies in a depression adjacent to marine waters that is wholly or partially separated from marine waters by sandbanks, gravel banks, shingle, or, less frequently, rocks — The lagoon in which the wetland is located contains ponded water that is saline or brackish (> 0.5 ppt) during most of the year in at least a portion of the lagoon *(needs to be measured near the bottom)* Yes – Go to **SC 5.1** No = **Not a wetland in a coastal lagoon**	**Cat. I** ☐
SC 5.1. Does the wetland meet all of the following three conditions? — The wetland is relatively undisturbed (has no diking, ditching, filling, cultivation, grazing), and has less than 20% cover of aggressive, opportunistic plant species (see list of species on p. 100). — At least ¾ of the landward edge of the wetland has a 100 ft buffer of shrub, forest, or un-grazed or un-mowed grassland. — The wetland is larger than $^{1}/_{10}$ ac (4350 ft^2) Yes = **Category I** No = **Category II**	**Cat. II** ☐
SC 6.0. Interdunal Wetlands Is the wetland west of the 1889 line (also called the Western Boundary of Upland Ownership or WBUO)? ***If you answer yes you will still need to rate the wetland based on its habitat functions.*** In practical terms that means the following geographic areas: — Long Beach Peninsula: Lands west of SR 103 — Grayland-Westport: Lands west of SR 105 — Ocean Shores-Copalis: Lands west of SR 115 and SR 109 Yes – Go to **SC 6.1** No = **not an interdunal wetland for rating**	**Cat I** ☐
SC 6.1. Is the wetland 1 ac or larger and scores an 8 or 9 for the habitat functions on the form (rates H,H,H or H,H,M for the three aspects of function)? Yes = **Category I** No – Go to **SC 6.2**	**Cat. II** ☐
SC 6.2. Is the wetland 1 ac or larger, or is it in a mosaic of wetlands that is 1 ac or larger? Yes = **Category II** No – Go to **SC 6.3**	**Cat. III** ☐
SC 6.3. Is the unit between 0.1 and 1 ac, or is it in a mosaic of wetlands that is between 0.1 and 1 ac? Yes = **Category III** No = **Category IV**	**Cat. IV** ☐
Category of wetland based on Special Characteristics If you answered No for all types, enter "Not Applicable" on Summary Form	-

This page left blank intentionally

Wetland name or number Wetland GG

RATING SUMMARY – Western Washington

Name of wetland (or ID #): Wetland GG Date of site visit: 11/23/21

Rated by M. Porter; A. Pederson Trained by Ecology? X Yes ___No Date of training 2014

HGM Class used for rating Depressional Wetland has multiple HGM classes? ___Y X N

NOTE: **Form is not complete without the figures requested** *(figures can be combined).*

Source of base aerial photo/map Skagit County 2021

OVERALL WETLAND CATEGORY IV (based on functions X or special characteristics___)

1. Category of wetland based on FUNCTIONS

_____**Category I** – Total score = 23 - 27

_____**Category II** – Total score = 20 - 22

_____**Category III** – Total score = 16 - 19

X **Category IV** – Total score = 9 - 15

FUNCTION	Improving Water Quality	Hydrologic	Habitat	
	Circle the appropriate ratings			
Site Potential	H○ M⊙ L○	H○ M⊙ L○	H○ M○ L⊙	
Landscape Potential	H○ M○ L⊙	H○ M○ L⊙	H⊙ M○ L○	
Value	H⊙ M○ L○	H○ M○ L⊙	H○ M○ L⊙	**TOTAL**
Score Based on Ratings	6	4	5	15

Score for each function based on three ratings *(order of ratings is not important)*

9 = H,H,H
8 = H,H,M
7 = H,H,L
7 = H,M,M
6 = H,M,L
6 = M,M,M
5 = H,L,L
5 = M,M,L
4 = M,L,L
3 = L,L,L

2. Category based on SPECIAL CHARACTERISTICS of wetland

CHARACTERISTIC	CATEGORY	
Estuarine	I II	
Wetland of High Conservation Value	I	
Bog	I	
Mature Forest	I	
Old Growth Forest	I	
Coastal Lagoon	I II	
Interdunal	I II III IV	
None of the above	☒	

Maps and figures required to answer questions correctly for Western Washington

Depressional Wetlands

Map of:	To answer questions:	Figure #
Cowardin plant classes	D 1.3, H 1.1, H 1.4	A
Hydroperiods	D 1.4, H 1.2	B
Location of outlet (*can be added to map of hydroperiods)*	D 1.1, D 4.1	B
Boundary of area within 150 ft of the wetland *(can be added to another figure)*	D 2.2, D 5.2	A
Map of the contributing basin	D 4.3, D 5.3	B
1 km Polygon: Area that extends 1 km from entire wetland edge - including polygons for accessible habitat and undisturbed habitat	H 2.1, H 2.2, H 2.3	C
Screen capture of map of 303(d) listed waters in basin (from Ecology website)	D 3.1, D 3.2	D
Screen capture of list of TMDLs for WRIA in which unit is found (from web)	D 3.3	D

Riverine Wetlands

Map of:	To answer questions:	Figure #
Cowardin plant classes	H 1.1, H 1.4	
Hydroperiods	H 1.2	
Ponded depressions	R 1.1	
Boundary of area within 150 ft of the wetland *(can be added to another figure)*	R 2.4	
Plant cover of trees, shrubs, and herbaceous plants	R 1.2, R 4.2	
Width of unit vs. width of stream *(can be added to another figure)*	R 4.1	
Map of the contributing basin	R 2.2, R 2.3, R 5.2	
1 km Polygon: Area that extends 1 km from entire wetland edge - including polygons for accessible habitat and undisturbed habitat	H 2.1, H 2.2, H 2.3	
Screen capture of map of 303(d) listed waters in basin (from Ecology website)	R 3.1	
Screen capture of list of TMDLs for WRIA in which unit is found (from web)	R 3.2, R 3.3	

Lake Fringe Wetlands

Map of:	To answer questions:	Figure #
Cowardin plant classes	L 1.1, L 4.1, H 1.1, H 1.4	
Plant cover of trees, shrubs, and herbaceous plants	L 1.2	
Boundary of area within 150 ft of the wetland *(can be added to another figure)*	L 2.2	
1 km Polygon: Area that extends 1 km from entire wetland edge - including polygons for accessible habitat and undisturbed habitat	H 2.1, H 2.2, H 2.3	
Screen capture of map of 303(d) listed waters in basin (from Ecology website)	L 3.1, L 3.2	
Screen capture of list of TMDLs for WRIA in which unit is found (from web)	L 3.3	

Slope Wetlands

Map of:	To answer questions:	Figure #
Cowardin plant classes	H 1.1, H 1.4	
Hydroperiods	H 1.2	
Plant cover of **dense** trees, shrubs, and herbaceous plants	S 1.3	
Plant cover of **dense, rigid** trees, shrubs, and herbaceous plants *(can be added to figure above)*	S 4.1	
Boundary of 150 ft buffer (can be added to another figure)	S 2.1, S 5.1	
1 km Polygon: Area that extends 1 km from entire wetland edge - including polygons for accessible habitat and undisturbed habitat	H 2.1, H 2.2, H 2.3	
Screen capture of map of 303(d) listed waters in basin (from Ecology website)	S 3.1, S 3.2	
Screen capture of list of TMDLs for WRIA in which unit is found (from web)	S 3.3	

Wetland name or number Wetland GG

HGM Classification of Wetlands in Western Washington

For questions 1-7, the criteria described must apply to the entire unit being rated.

If the hydrologic criteria listed in each question do not apply to the entire unit being rated, you probably have a unit with multiple HGM classes. In this case, identify which hydrologic criteria in questions 1-7 apply, and go to Question 8.

1. Are the water levels in the entire unit usually controlled by tides except during floods?

   NO – go to 2 **YES** – the wetland class is **Tidal Fringe** – go to 1.1

   1.1 Is the salinity of the water during periods of annual low flow below 0.5 ppt (parts per thousand)?

   NO – Saltwater Tidal Fringe (Estuarine) **YES – Freshwater Tidal Fringe**
   *If your wetland can be classified as a Freshwater Tidal Fringe use the forms for **Riverine** wetlands. If it is Saltwater Tidal Fringe it is an **Estuarine** wetland and is not scored. This method **cannot** be used to score functions for estuarine wetlands.*

2. The entire wetland unit is flat and precipitation is the only source (>90%) of water to it. Groundwater and surface water runoff are NOT sources of water to the unit.

   NO – go to 3 **YES** – The wetland class is **Flats**
   *If your wetland can be classified as a Flats wetland, use the form for **Depressional** wetlands.*

3. Does the entire wetland unit **meet all** of the following criteria?
   __The vegetated part of the wetland is on the shores of a body of permanent open water (without any plants on the surface at any time of the year) at least 20 ac (8 ha) in size;
   __At least 30% of the open water area is deeper than 6.6 ft (2 m).

   NO – go to 4 **YES –** The wetland class is **Lake Fringe** (Lacustrine Fringe)

4. Does the entire wetland unit **meet all** of the following criteria?
   ___The wetland is on a slope (*slope can be very gradual*),
   ___The water flows through the wetland in one direction (unidirectional) and usually comes from seeps. It may flow subsurface, as sheetflow, or in a swale without distinct banks,
   ___The water leaves the wetland **without being impounded**.

   NO – go to 5 **YES –** The wetland class is **Slope**

   NOTE: Surface water does not pond in these type of wetlands except occasionally in very small and shallow depressions or behind hummocks (depressions are usually <3 ft diameter and less than 1 ft deep).

5. Does the entire wetland unit **meet all** of the following criteria?
   ___The unit is in a valley, or stream channel, where it gets inundated by overbank flooding from that stream or river,
   ___The overbank flooding occurs at least once every 2 years.

NO – go to 6 **YES** – The wetland class is **Riverine**
NOTE: The Riverine unit can contain depressions that are filled with water when the river is not flooding

6. Is the entire wetland unit in a topographic depression in which water ponds, or is saturated to the surface, at some time during the year? *This means that any outlet, if present, is higher than the interior of the wetland.*

   NO – go to 7 X **YES** – The wetland class is **Depressional**

7. Is the entire wetland unit located in a very flat area with no obvious depression and no overbank flooding? The unit does not pond surface water more than a few inches. The unit seems to be maintained by high groundwater in the area. The wetland may be ditched, but has no obvious natural outlet.

   NO – go to 8 **YES** – The wetland class is **Depressional**

8. Your wetland unit seems to be difficult to classify and probably contains several different HGM classes. For example, seeps at the base of a slope may grade into a riverine floodplain, or a small stream within a Depressional wetland has a zone of flooding along its sides. GO BACK AND IDENTIFY WHICH OF THE HYDROLOGIC REGIMES DESCRIBED IN QUESTIONS 1-7 APPLY TO DIFFERENT AREAS IN THE UNIT (make a rough sketch to help you decide). Use the following table to identify the appropriate class to use for the rating system if you have several HGM classes present within the wetland unit being scored.

   NOTE: Use this table only if the class that is recommended in the second column represents 10% or more of the total area of the wetland unit being rated. If the area of the HGM class listed in column 2 is less than 10% of the unit; classify the wetland using the class that represents more than 90% of the total area.

HGM classes within the wetland unit being rated	HGM class to use in rating
Slope + Riverine	Riverine
Slope + Depressional	Depressional
Slope + Lake Fringe	Lake Fringe
Depressional + Riverine along stream within boundary of depression	Depressional
Depressional + Lake Fringe	Depressional
Riverine + Lake Fringe	Riverine
Salt Water Tidal Fringe and any other class of freshwater wetland	Treat as ESTUARINE

*If you are still unable to determine which of the above criteria apply to your wetland, or if you have **more than 2 HGM classes** within a wetland boundary, classify the wetland as Depressional for the rating.*

Wetland name or number Wetland GG

DEPRESSIONAL AND FLATS WETLANDS

Water Quality Functions - Indicators that the site functions to improve water quality

D 1.0. Does the site have the potential to improve water quality?	
D 1.1. Characteristics of surface water outflows from the wetland: Wetland is a depression or flat depression (QUESTION 7 on key) with no surface water leaving it (no outlet). points = 3 Wetland has an intermittently flowing stream or ditch, OR highly constricted permanently flowing outlet. points = 2 Wetland has an unconstricted, or slightly constricted, surface outlet that is permanently flowing points = 1 Wetland is a flat depression (QUESTION 7 on key), whose outlet is a permanently flowing ditch. points = 1	3
D 1.2. The soil 2 in below the surface (or duff layer) is true clay or true organic *(use NRCS definitions).* Yes = 4 No = 0	0
D 1.3. Characteristics and distribution of persistent plants (Emergent, Scrub-shrub, and/or Forested Cowardin classes): Wetland has persistent, ungrazed, plants > 95% of area points = 5 Wetland has persistent, ungrazed, plants > ⅓ of area points = 3 Wetland has persistent, ungrazed plants > $^{1}/_{10}$ of area points = 1 Wetland has persistent, ungrazed plants < $^{1}/_{10}$ of area points = 0	3
D 1.4. Characteristics of seasonal ponding or inundation: *This is the area that is ponded for at least 2 months. See description in manual.* Area seasonally ponded is > ½ total area of wetland points = 4 Area seasonally ponded is > ¼ total area of wetland points = 2 Area seasonally ponded is < ¼ total area of wetland points = 0	0
Total for D 1 Add the points in the boxes above	6

Rating of Site Potential If score is: ___ **12-16 = H** X **6-11 = M** ___ **0-5 = L** *Record the rating on the first page*

D 2.0. Does the landscape have the potential to support the water quality function of the site?	
D 2.1. Does the wetland unit receive stormwater discharges? Yes = 1 No = 0	0
D 2.2. Is > 10% of the area within 150 ft of the wetland in land uses that generate pollutants? Yes = 1 No = 0	0
D 2.3. Are there septic systems within 250 ft of the wetland? Yes = 1 No = 0	0
D 2.4. Are there other sources of pollutants coming into the wetland that are not listed in questions D 2.1-D 2.3? Source_____ Yes = 1 No = 0	0
Total for D 2 Add the points in the boxes above	0

Rating of Landscape Potential If score is: ___ **3 or 4 = H** ___ **1 or 2 = M** X **0 = L** *Record the rating on the first page*

D 3.0. Is the water quality improvement provided by the site valuable to society?	
D 3.1. Does the wetland discharge directly (i.e., within 1 mi) to a stream, river, lake, or marine water that is on the 303(d) list? Yes = 1 No = 0	0
D 3.2. Is the wetland in a basin or sub-basin where an aquatic resource is on the 303(d) list? Yes = 1 No = 0	1
D 3.3. Has the site been identified in a watershed or local plan as important for maintaining water quality (*answer YES if there is a TMDL for the basin in which the unit is found*)? Yes = 2 No = 0	2
Total for D 3 Add the points in the boxes above	3

Rating of Value If score is: X **2-4 = H** ___ **1 = M** ___ **0 = L** *Record the rating on the first page*

Wetland name or number Wetland GG

DEPRESSIONAL AND FLATS WETLANDS

Hydrologic Functions - Indicators that the site functions to reduce flooding and stream degradation

D 4.0. Does the site have the potential to reduce flooding and erosion?	
D 4.1. Characteristics of surface water outflows from the wetland: Wetland is a depression or flat depression with no surface water leaving it (no outlet) points = 4 Wetland has an intermittently flowing stream or ditch, OR highly constricted permanently flowing outlet points = 2 Wetland is a flat depression (QUESTION 7 on key), whose outlet is a permanently flowing ditch points = 1 Wetland has an unconstricted, or slightly constricted, surface outlet that is permanently flowing points = 0	4
D 4.2. Depth of storage during wet periods: *Estimate the height of ponding above the bottom of the outlet. For wetlands with no outlet, measure from the surface of permanent water or if dry, the deepest part.* Marks of ponding are 3 ft or more above the surface or bottom of outlet points = 7 Marks of ponding between 2 ft to < 3 ft from surface or bottom of outlet points = 5 Marks are at least 0.5 ft to < 2 ft from surface or bottom of outlet points = 3 The wetland is a "headwater" wetland points = 3 Wetland is flat but has small depressions on the surface that trap water points = 1 Marks of ponding less than 0.5 ft (6 in) points = 0	0
D 4.3. Contribution of the wetland to storage in the watershed: *Estimate the ratio of the area of upstream basin contributing surface water to the wetland to the area of the wetland unit itself.* The area of the basin is less than 10 times the area of the unit points = 5 The area of the basin is 10 to 100 times the area of the unit points = 3 The area of the basin is more than 100 times the area of the unit points = 0 Entire wetland is in the Flats class points = 5	3
Total for D 4 Add the points in the boxes above	7

Rating of Site Potential If score is: ___ **12-16 = H** X **6-11 = M** ___ **0-5 = L** *Record the rating on the first page*

D 5.0. Does the landscape have the potential to support hydrologic functions of the site?	
D 5.1. Does the wetland receive stormwater discharges? Yes = 1 No = 0	0
D 5.2. Is >10% of the area within 150 ft of the wetland in land uses that generate excess runoff? Yes = 1 No = 0	0
D 5.3. Is more than 25% of the contributing basin of the wetland covered with intensive human land uses (residential at >1 residence/ac, urban, commercial, agriculture, etc.)? Yes = 1 No = 0	0
Total for D 5 Add the points in the boxes above	0

Rating of Landscape Potential If score is: ___ **3 = H** ___ **1 or 2 = M** X **0 = L** *Record the rating on the first page*

D 6.0. Are the hydrologic functions provided by the site valuable to society?	
D 6.1. The unit is in a landscape that has flooding problems. *Choose the description that best matches conditions around the wetland unit being rated. Do not add points. Choose the highest score if more than one condition is met.* The wetland captures surface water that would otherwise flow down-gradient into areas where flooding has damaged human or natural resources (e.g., houses or salmon redds): • Flooding occurs in a sub-basin that is immediately down-gradient of unit. points = 2 • Surface flooding problems are in a sub-basin farther down-gradient. points = 1 Flooding from groundwater is an issue in the sub-basin. points = 1 The existing or potential outflow from the wetland is so constrained by human or natural conditions that the water stored by the wetland cannot reach areas that flood. *Explain why* Wetland small, with limited capacity, water would not reach area that flood points = 0 There are no problems with flooding downstream of the wetland. points = 0	0
D 6.2. Has the site been identified as important for flood storage or flood conveyance in a regional flood control plan? Yes = 2 No = 0	0
Total for D 6 Add the points in the boxes above	0

Rating of Value If score is: ___ **2-4 = H** ___ **1 = M** X **0 = L** *Record the rating on the first page*

Wetland name or number Wetland GG

These questions apply to wetlands of all HGM classes.

HABITAT FUNCTIONS - Indicators that site functions to provide important habitat

H 1.0. Does the site have the potential to provide habitat?

H 1.1. Structure of plant community: *Indicators are Cowardin classes and strata within the Forested class.* Check the Cowardin plant classes in the wetland. *Up to 10 patches may be combined for each class to meet the threshold of ¼ ac or more than 10% of the unit if it is smaller than 2.5 ac. Add the number of structures checked.*

____	Aquatic bed	4 structures or more: points = 4
____	Emergent	3 structures: points = 2
_X_	Scrub-shrub (areas where shrubs have > 30% cover)	2 structures: points = 1
____	Forested (areas where trees have > 30% cover)	1 structure: points = 0

If the unit has a Forested class, check if:

____ The Forested class has 3 out of 5 strata (canopy, sub-canopy, shrubs, herbaceous, moss/ground-cover) that each cover 20% within the Forested polygon

0

H 1.2. Hydroperiods

Check the types of water regimes (hydroperiods) present within the wetland. The water regime has to cover more than 10% of the wetland or ¼ ac to count (*see text for descriptions of hydroperiods*).

____	Permanently flooded or inundated	4 or more types present: points = 3
_X_	Seasonally flooded or inundated	3 types present: points = 2
____	Occasionally flooded or inundated	2 types present: points = 1
_X_	Saturated only	1 type present: points = 0
____	Permanently flowing stream or river in, or adjacent to, the wetland	
____	Seasonally flowing stream in, or adjacent to, the wetland	
____	**Lake Fringe wetland**	**2 points**
____	**Freshwater tidal wetland**	**2 points**

1

H 1.3. Richness of plant species

Count the number of plant species in the wetland that cover at least 10 ft^2.


Different patches of the same species can be combined to meet the size threshold and you do not have to name the species. ***Do not include Eurasian milfoil, reed canarygrass, purple loosestrife, Canadian thistle***

If you counted: > 19 species	points = 2
5 - 19 species	points = 1
< 5 species	points = 0

1

H 1.4. Interspersion of habitats

Decide from the diagrams below whether interspersion among Cowardin plants classes (described in H 1.1), or the classes and unvegetated areas (can include open water or mudflats) is high, moderate, low, or none. *If you have four or more plant classes or three classes and open water, the rating is always high.*

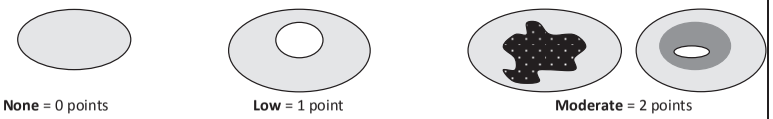

None = 0 points **Low** = 1 point **Moderate** = 2 points

All three diagrams in this row are **HIGH** = 3points



0

Wetland name or number Wetland GG

H 1.5. Special habitat features:

Check the habitat features that are present in the wetland. *The number of checks is the number of points.*

___ Large, downed, woody debris within the wetland (> 4 in diameter and 6 ft long).

____ Standing snags (dbh > 4 in) within the wetland

___ Undercut banks are present for at least 6.6 ft (2 m) **and/or** overhanging plants extends at least 3.3 ft (1 m) over a stream (or ditch) in, or contiguous with the wetland, for at least 33 ft (10 m)

___ Stable steep banks of fine material that might be used by beaver or muskrat for denning (> 30 degree slope) OR signs of recent beaver activity are present *(cut shrubs or trees that have not yet weathered where wood is exposed)*

____ At least ¼ ac of thin-stemmed persistent plants or woody branches are present in areas that are permanently or seasonally inundated *(structures for egg-laying by amphibians)*

_X_ Invasive plants cover less than 25% of the wetland area in every stratum of plants (*see H 1.1 for list of strata*)

1

Total for H 1	Add the points in the boxes above	3

Rating of Site Potential If score is: ___ **15-18 = H** ___ **7-14 = M** _X_ **0-6 = L** *Record the rating on the first page*

H 2.0. Does the landscape have the potential to support the habitat functions of the site?

H 2.1. Accessible habitat (include *only habitat that directly abuts wetland unit*).

Calculate: % undisturbed habitat 66 + [(% moderate and low intensity land uses)/2] 8 = 74 %

If total accessible habitat is:

> 1/3 (33.3%) of 1 km Polygon	points = 3
20-33% of 1 km Polygon	points = 2
10-19% of 1 km Polygon	points = 1
< 10% of 1 km Polygon	points = 0

3

H 2.2. Undisturbed habitat in 1 km Polygon around the wetland.

Calculate: % undisturbed habitat 66 + [(% moderate and low intensity land uses)/2] 8 = 74 %

Undisturbed habitat > 50% of Polygon	points = 3
Undisturbed habitat 10-50% and in 1-3 patches	points = 2
Undisturbed habitat 10-50% and > 3 patches	points = 1
Undisturbed habitat < 10% of 1 km Polygon	points = 0

3

H 2.3. Land use intensity in 1 km Polygon: If

> 50% of 1 km Polygon is high intensity land use	points = (- 2)
≤ 50% of 1 km Polygon is high intensity	points = 0

0

Total for H 2	Add the points in the boxes above	6

Rating of Landscape Potential If score is: _X_ **4-6 = H** ___ **1-3 = M** ___ **< 1 = L** *Record the rating on the first page*

H 3.0. Is the habitat provided by the site valuable to society?

H 3.1. Does the site provide habitat for species valued in laws, regulations, or policies? *Choose only the highest score that applies to the wetland being rated.*

Site meets ANY of the following criteria: points = 2

— It has 3 or more priority habitats within 100 m (see next page)

— It provides habitat for Threatened or Endangered species (any plant or animal on the state or federal lists)

— It is mapped as a location for an individual WDFW priority species

— It is a Wetland of High Conservation Value as determined by the Department of Natural Resources

— It has been categorized as an important habitat site in a local or regional comprehensive plan, in a Shoreline Master Plan, or in a watershed plan

Site has 1 or 2 priority habitats (listed on next page) within 100 m points = 1

Site does not meet any of the criteria above points = 0

2

Rating of Value If score is: ___ **2 = H** ___ **1 = M** _X_ **0 = L** *Record the rating on the first page*

Wetland name or number Wetland GG

WDFW Priority Habitats

Priority habitats listed by WDFW (see complete descriptions of WDFW priority habitats, and the counties in which they can be found, in: Washington Department of Fish and Wildlife. 2008. Priority Habitat and Species List. Olympia, Washington. 177 pp. http://wdfw.wa.gov/publications/00165/wdfw00165.pdf or access the list from here: http://wdfw.wa.gov/conservation/phs/list/)

Count how many of the following priority habitats are within 330 ft (100 m) of the wetland unit: ***NOTE:*** *This question is independent of the land use between the wetland unit and the priority habitat.*

— **Aspen Stands:** Pure or mixed stands of aspen greater than 1 ac (0.4 ha).

— **Biodiversity Areas and Corridors**: Areas of habitat that are relatively important to various species of native fish and wildlife (*full descriptions in WDFW PHS report*).

— **Herbaceous Balds:** Variable size patches of grass and forbs on shallow soils over bedrock.

— **Old-growth/Mature forests:** Old-growth west of Cascade crest – Stands of at least 2 tree species, forming a multi-layered canopy with occasional small openings; with at least 8 trees/ac (20 trees/ha) > 32 in (81 cm) dbh or > 200 years of age. Mature forests – Stands with average diameters exceeding 21 in (53 cm) dbh; crown cover may be less than 100%; decay, decadence, numbers of snags, and quantity of large downed material is generally less than that found in old-growth; 80-200 years old west of the Cascade crest.

— **Oregon White Oak:** Woodland stands of pure oak or oak/conifer associations where canopy coverage of the oak component is important (*full descriptions in WDFW PHS report p. 158 – see web link above*).

— **Riparian**: The area adjacent to aquatic systems with flowing water that contains elements of both aquatic and terrestrial ecosystems which mutually influence each other.

— **Westside Prairies:** Herbaceous, non-forested plant communities that can either take the form of a dry prairie or a wet prairie (*full descriptions in WDFW PHS report p. 161 – see web link above*).

— **Instream:** The combination of physical, biological, and chemical processes and conditions that interact to provide functional life history requirements for instream fish and wildlife resources.

— **Nearshore**: Relatively undisturbed nearshore habitats. These include Coastal Nearshore, Open Coast Nearshore, and Puget Sound Nearshore. (*full descriptions of habitats and the definition of relatively undisturbed are in WDFW report – see web link on previous page).*

— **Caves:** A naturally occurring cavity, recess, void, or system of interconnected passages under the earth in soils, rock, ice, or other geological formations and is large enough to contain a human.

— **Cliffs:** Greater than 25 ft (7.6 m) high and occurring below 5000 ft elevation.

— **Talus:** Homogenous areas of rock rubble ranging in average size 0.5 - 6.5 ft (0.15 - 2.0 m), composed of basalt, andesite, and/or sedimentary rock, including riprap slides and mine tailings. May be associated with cliffs.

— **Snags and Logs:** Trees are considered snags if they are dead or dying and exhibit sufficient decay characteristics to enable cavity excavation/use by wildlife. Priority snags have a diameter at breast height of > 20 in (51 cm) in western Washington and are > 6.5 ft (2 m) in height. Priority logs are > 12 in (30 cm) in diameter at the largest end, and > 20 ft (6 m) long.

Note: All vegetated wetlands are by definition a priority habitat but are not included in this list because they are addressed elsewhere.

Wetland name or number Wetland GG

CATEGORIZATION BASED ON SPECIAL CHARACTERISTICS

Wetland Type *Check off any criteria that apply to the wetland. Circle the category when the appropriate criteria are met.*	Category
SC 1.0. Estuarine wetlands Does the wetland meet the following criteria for Estuarine wetlands? — The dominant water regime is tidal, — Vegetated, and — With a salinity greater than 0.5 ppt Yes –Go to **SC 1.1** No= **Not an estuarine wetland**	
SC 1.1. Is the wetland within a National Wildlife Refuge, National Park, National Estuary Reserve, Natural Area Preserve, State Park or Educational, Environmental, or Scientific Reserve designated under WAC 332-30-151? Yes = **Category I** No - Go to **SC 1.2**	**Cat. I** ☐
SC 1.2. Is the wetland unit at least 1 ac in size and meets at least two of the following three conditions? — The wetland is relatively undisturbed (has no diking, ditching, filling, cultivation, grazing, and has less than 10% cover of non-native plant species. (If non-native species are *Spartina*, see page 25) — At least ¾ of the landward edge of the wetland has a 100 ft buffer of shrub, forest, or un-grazed or un-mowed grassland. — The wetland has at least two of the following features: tidal channels, depressions with open water, or contiguous freshwater wetlands. Yes = **Category I** No = **Category II**	**Cat. I** ☐ **Cat. II** ☐
SC 2.0. Wetlands of High Conservation Value (WHCV) SC 2.1. Has the WA Department of Natural Resources updated their website to include the list of Wetlands of High Conservation Value? Yes – Go to **SC 2.2** No – Go to **SC 2.3** SC 2.2. Is the wetland listed on the WDNR database as a Wetland of High Conservation Value? Yes = **Category I** No = **Not a WHCV** SC 2.3. Is the wetland in a Section/Township/Range that contains a Natural Heritage wetland? http://www1.dnr.wa.gov/nhp/refdesk/datasearch/wnhpwetlands.pdf Yes – **Contact WNHP/WDNR and go to SC 2.4** No = **Not a WHCV** SC 2.4. Has WDNR identified the wetland within the S/T/R as a Wetland of High Conservation Value and listed it on their website? Yes = **Category I** No = **Not a WHCV**	**Cat. I** ☐
SC 3.0. Bogs Does the wetland (or any part of the unit) meet both the criteria for soils and vegetation in bogs? *Use the key below.* ***If you answer YES you will still need to rate the wetland based on its functions.*** SC 3.1. Does an area within the wetland unit have organic soil horizons, either peats or mucks, that compose 16 in or more of the first 32 in of the soil profile? Yes – Go to **SC 3.3** No – Go to **SC 3.2** SC 3.2. Does an area within the wetland unit have organic soils, either peats or mucks, that are less than 16 in deep over bedrock, or an impermeable hardpan such as clay or volcanic ash, or that are floating on top of a lake or pond? Yes – Go to **SC 3.3** No = **Is not a bog** SC 3.3. Does an area with peats or mucks have more than 70% cover of mosses at ground level, AND at least a 30% cover of plant species listed in Table 4? Yes = **Is a Category I bog** No – Go to **SC 3.4** **NOTE:** If you are uncertain about the extent of mosses in the understory, you may substitute that criterion by measuring the pH of the water that seeps into a hole dug at least 16 in deep. If the pH is less than 5.0 and the plant species in Table 4 are present, the wetland is a bog. SC 3.4. Is an area with peats or mucks forested (> 30% cover) with Sitka spruce, subalpine fir, western red cedar, western hemlock, lodgepole pine, quaking aspen, Engelmann spruce, or western white pine, AND any of the species (or combination of species) listed in Table 4 provide more than 30% of the cover under the canopy? Yes = **Is a Category I bog** No = **Is not a bog**	**Cat. I** ☐

SC 4.0. Forested Wetlands Does the wetland have at least 1 contiguous acre of forest that meets one of these criteria for the WA Department of Fish and Wildlife's forests as priority habitats? ***If you answer YES you will still need to rate the wetland based on its functions.*** — **Old-growth forests** (west of Cascade crest): Stands of at least two tree species, forming a multi-layered canopy with occasional small openings; with at least 8 trees/ac (20 trees/ha) that are at least 200 years of age OR have a diameter at breast height (dbh) of 32 in (81 cm) or more. — **Mature forests** (west of the Cascade Crest): Stands where the largest trees are 80- 200 years old OR the species that make up the canopy have an average diameter (dbh) exceeding 21 in (53 cm). Yes = **Category I** No = **Not a forested wetland for this section**	**Cat. I** ☐
SC 5.0. Wetlands in Coastal Lagoons Does the wetland meet all of the following criteria of a wetland in a coastal lagoon? — The wetland lies in a depression adjacent to marine waters that is wholly or partially separated from marine waters by sandbanks, gravel banks, shingle, or, less frequently, rocks — The lagoon in which the wetland is located contains ponded water that is saline or brackish (> 0.5 ppt) during most of the year in at least a portion of the lagoon *(needs to be measured near the bottom)* Yes – Go to **SC 5.1** No = **Not a wetland in a coastal lagoon**	**Cat. I** ☐
SC 5.1. Does the wetland meet all of the following three conditions? — The wetland is relatively undisturbed (has no diking, ditching, filling, cultivation, grazing), and has less than 20% cover of aggressive, opportunistic plant species (see list of species on p. 100). — At least ⅔ of the landward edge of the wetland has a 100 ft buffer of shrub, forest, or un-grazed or un-mowed grassland. — The wetland is larger than $^{1}/_{10}$ ac (4350 ft^2) Yes = **Category I** No = **Category II**	**Cat. II** ☐
SC 6.0. Interdunal Wetlands Is the wetland west of the 1889 line (also called the Western Boundary of Upland Ownership or WBUO)? ***If you answer yes you will still need to rate the wetland based on its habitat functions.*** In practical terms that means the following geographic areas: — Long Beach Peninsula: Lands west of SR 103 — Grayland-Westport: Lands west of SR 105 — Ocean Shores-Copalis: Lands west of SR 115 and SR 109 Yes – Go to **SC 6.1** No = **not an interdunal wetland for rating**	**Cat I** ☐
SC 6.1. Is the wetland 1 ac or larger and scores an 8 or 9 for the habitat functions on the form (rates H,H,H or H,H,M for the three aspects of function)? Yes = **Category I** No – Go to **SC 6.2**	**Cat. II** ☐
SC 6.2. Is the wetland 1 ac or larger, or is it in a mosaic of wetlands that is 1 ac or larger? Yes = **Category II** No – Go to **SC 6.3**	**Cat. III** ☐
SC 6.3. Is the unit between 0.1 and 1 ac, or is it in a mosaic of wetlands that is between 0.1 and 1 ac? Yes = **Category III** No = **Category IV**	**Cat. IV** ☐
Category of wetland based on Special Characteristics If you answered No for all types, enter "Not Applicable" on Summary Form	-

This page left blank intentionally

Wetland name or number Wetland H

RATING SUMMARY – Western Washington

Name of wetland (or ID #): Wetland H Date of site visit: 11/8/21

Rated by M. Porter; A. Pederson Trained by Ecology? X Yes ___No Date of training 2014

HGM Class used for rating Slope Wetland has multiple HGM classes? ___Y X N

NOTE: **Form is not complete without the figures requested** *(figures can be combined).*

Source of base aerial photo/map Skagit County 2021

OVERALL WETLAND CATEGORY III (based on functions X or special characteristics___)

1. Category of wetland based on FUNCTIONS

_____**Category I** – Total score = 23 - 27

_____**Category II** – Total score = 20 - 22

__X__**Category III** – Total score = 16 - 19

_____**Category IV** – Total score = 9 - 15

FUNCTION	Improving Water Quality	Hydrologic	Habitat	
	Circle the appropriate ratings			
Site Potential	H○ M○ L⊙	H○ M○ L⊙	H○ M○ L⊙	
Landscape Potential	H○ M○ L⊙	H○ M○ L⊙	H⊙ M○ L○	
Value	H⊙ M○ L○	H○ M⊙ L○	H⊙ M○ L○	**TOTAL**
Score Based on Ratings	5	4	7	16

Score for each function based on three ratings *(order of ratings is not important)*

9 = H,H,H
8 = H,H,M
7 = H,H,L
7 = H,M,M
6 = H,M,L
6 = M,M,M
5 = H,L,L
5 = M,M,L
4 = M,L,L
3 = L,L,L

2. Category based on SPECIAL CHARACTERISTICS of wetland

CHARACTERISTIC	CATEGORY	
Estuarine	I II	
Wetland of High Conservation Value	I	
Bog	I	
Mature Forest	I	
Old Growth Forest	I	
Coastal Lagoon	I II	
Interdunal	I II III IV	
None of the above	☒	

Maps and figures required to answer questions correctly for Western Washington

Depressional Wetlands

Map of:	To answer questions:	Figure #
Cowardin plant classes	D 1.3, H 1.1, H 1.4	
Hydroperiods	D 1.4, H 1.2	
Location of outlet (*can be added to map of hydroperiods)*	D 1.1, D 4.1	
Boundary of area within 150 ft of the wetland *(can be added to another figure)*	D 2.2, D 5.2	
Map of the contributing basin	D 4.3, D 5.3	
1 km Polygon: Area that extends 1 km from entire wetland edge - including polygons for accessible habitat and undisturbed habitat	H 2.1, H 2.2, H 2.3	
Screen capture of map of 303(d) listed waters in basin (from Ecology website)	D 3.1, D 3.2	
Screen capture of list of TMDLs for WRIA in which unit is found (from web)	D 3.3	

Riverine Wetlands

Map of:	To answer questions:	Figure #
Cowardin plant classes	H 1.1, H 1.4	
Hydroperiods	H 1.2	
Ponded depressions	R 1.1	
Boundary of area within 150 ft of the wetland *(can be added to another figure)*	R 2.4	
Plant cover of trees, shrubs, and herbaceous plants	R 1.2, R 4.2	
Width of unit vs. width of stream *(can be added to another figure)*	R 4.1	
Map of the contributing basin	R 2.2, R 2.3, R 5.2	
1 km Polygon: Area that extends 1 km from entire wetland edge - including polygons for accessible habitat and undisturbed habitat	H 2.1, H 2.2, H 2.3	
Screen capture of map of 303(d) listed waters in basin (from Ecology website)	R 3.1	
Screen capture of list of TMDLs for WRIA in which unit is found (from web)	R 3.2, R 3.3	

Lake Fringe Wetlands

Map of:	To answer questions:	Figure #
Cowardin plant classes	L 1.1, L 4.1, H 1.1, H 1.4	
Plant cover of trees, shrubs, and herbaceous plants	L 1.2	
Boundary of area within 150 ft of the wetland *(can be added to another figure)*	L 2.2	
1 km Polygon: Area that extends 1 km from entire wetland edge - including polygons for accessible habitat and undisturbed habitat	H 2.1, H 2.2, H 2.3	
Screen capture of map of 303(d) listed waters in basin (from Ecology website)	L 3.1, L 3.2	
Screen capture of list of TMDLs for WRIA in which unit is found (from web)	L 3.3	

Slope Wetlands

Map of:	To answer questions:	Figure #
Cowardin plant classes	H 1.1, H 1.4	A
Hydroperiods	H 1.2	B
Plant cover of **dense** trees, shrubs, and herbaceous plants	S 1.3	A
Plant cover of **dense, rigid** trees, shrubs, and herbaceous plants *(can be added to figure above)*	S 4.1	A
Boundary of 150 ft buffer (can be added to another figure)	S 2.1, S 5.1	B
1 km Polygon: Area that extends 1 km from entire wetland edge - including polygons for accessible habitat and undisturbed habitat	H 2.1, H 2.2, H 2.3	C
Screen capture of map of 303(d) listed waters in basin (from Ecology website)	S 3.1, S 3.2	D
Screen capture of list of TMDLs for WRIA in which unit is found (from web)	S 3.3	D

Wetland name or number Wetland H

HGM Classification of Wetlands in Western Washington

For questions 1-7, the criteria described must apply to the entire unit being rated.

If the hydrologic criteria listed in each question do not apply to the entire unit being rated, you probably have a unit with multiple HGM classes. In this case, identify which hydrologic criteria in questions 1-7 apply, and go to Question 8.

1. Are the water levels in the entire unit usually controlled by tides except during floods?

   NO – go to 2 **YES** – the wetland class is **Tidal Fringe** – go to 1.1

   1.1 Is the salinity of the water during periods of annual low flow below 0.5 ppt (parts per thousand)?

   NO – Saltwater Tidal Fringe (Estuarine) **YES – Freshwater Tidal Fringe**
   *If your wetland can be classified as a Freshwater Tidal Fringe use the forms for **Riverine** wetlands. If it is Saltwater Tidal Fringe it is an **Estuarine** wetland and is not scored. This method **cannot** be used to score functions for estuarine wetlands.*

2. The entire wetland unit is flat and precipitation is the only source (>90%) of water to it. Groundwater and surface water runoff are NOT sources of water to the unit.

   NO – go to 3 **YES** – The wetland class is **Flats**
   *If your wetland can be classified as a Flats wetland, use the form for **Depressional** wetlands.*

3. Does the entire wetland unit **meet all** of the following criteria?
   __The vegetated part of the wetland is on the shores of a body of permanent open water (without any plants on the surface at any time of the year) at least 20 ac (8 ha) in size;
   __At least 30% of the open water area is deeper than 6.6 ft (2 m).

   NO – go to 4 **YES –** The wetland class is **Lake Fringe** (Lacustrine Fringe)

4. Does the entire wetland unit **meet all** of the following criteria?
   X The wetland is on a slope (*slope can be very gradual*),
   X The water flows through the wetland in one direction (unidirectional) and usually comes from seeps. It may flow subsurface, as sheetflow, or in a swale without distinct banks,
   X The water leaves the wetland **without being impounded**.

   NO – go to 5 **YES –** The wetland class is **Slope**

   NOTE: Surface water does not pond in these type of wetlands except occasionally in very small and shallow depressions or behind hummocks (depressions are usually <3 ft diameter and less than 1 ft deep).

5. Does the entire wetland unit **meet all** of the following criteria?
   ___The unit is in a valley, or stream channel, where it gets inundated by overbank flooding from that stream or river,
   ___The overbank flooding occurs at least once every 2 years.

NO – go to 6 **YES** – The wetland class is **Riverine**
NOTE: The Riverine unit can contain depressions that are filled with water when the river is not flooding

6. Is the entire wetland unit in a topographic depression in which water ponds, or is saturated to the surface, at some time during the year? *This means that any outlet, if present, is higher than the interior of the wetland.*

   NO – go to 7 **YES** – The wetland class is **Depressional**

7. Is the entire wetland unit located in a very flat area with no obvious depression and no overbank flooding? The unit does not pond surface water more than a few inches. The unit seems to be maintained by high groundwater in the area. The wetland may be ditched, but has no obvious natural outlet.

   NO – go to 8 **YES** – The wetland class is **Depressional**

8. Your wetland unit seems to be difficult to classify and probably contains several different HGM classes. For example, seeps at the base of a slope may grade into a riverine floodplain, or a small stream within a Depressional wetland has a zone of flooding along its sides. GO BACK AND IDENTIFY WHICH OF THE HYDROLOGIC REGIMES DESCRIBED IN QUESTIONS 1-7 APPLY TO DIFFERENT AREAS IN THE UNIT (make a rough sketch to help you decide). Use the following table to identify the appropriate class to use for the rating system if you have several HGM classes present within the wetland unit being scored.

   NOTE: Use this table only if the class that is recommended in the second column represents 10% or more of the total area of the wetland unit being rated. If the area of the HGM class listed in column 2 is less than 10% of the unit; classify the wetland using the class that represents more than 90% of the total area.

HGM classes within the wetland unit being rated	HGM class to use in rating
Slope + Riverine	Riverine
Slope + Depressional	Depressional
Slope + Lake Fringe	Lake Fringe
Depressional + Riverine along stream within boundary of depression	Depressional
Depressional + Lake Fringe	Depressional
Riverine + Lake Fringe	Riverine
Salt Water Tidal Fringe and any other class of freshwater wetland	Treat as ESTUARINE

*If you are still unable to determine which of the above criteria apply to your wetland, or if you have **more than 2 HGM classes** within a wetland boundary, classify the wetland as Depressional for the rating.*

Wetland name or number Wetland H

SLOPE WETLANDS

Water Quality Functions - Indicators that the site functions to improve water quality

S 1.0. Does the site have the potential to improve water quality?	
S 1.1. Characteristics of the average slope of the wetland: *(a 1% slope has a 1 ft vertical drop in elevation for every 100 ft of horizontal distance)* Slope is 1% or less — points = 3 Slope is > 1%-2% — points = 2 Slope is > 2%-5% — points = 1 Slope is greater than 5% — points = 0	0
S 1.2. The soil 2 in below the surface (or duff layer) is true clay or true organic *(use NRCS definitions)*: Yes = 3 No = 0	0
S 1.3. Characteristics of the plants in the wetland that trap sediments and pollutants: Choose the points appropriate for the description that best fits the plants in the wetland. *Dense means you have trouble seeing the soil surface (>75% cover), and uncut means not grazed or mowed and plants are higher than 6 in.* Dense, uncut, herbaceous plants > 90% of the wetland area — points = 6 Dense, uncut, herbaceous plants > ½ of area — points = 3 Dense, woody, plants > ½ of area — points = 2 Dense, uncut, herbaceous plants > ¼ of area — points = 1 Does not meet any of the criteria above for plants — points = 0	3
Total for S 1 — Add the points in the boxes above	3

Rating of Site Potential If score is: ___**12 = H** ___**6-11 = M** X **0-5 = L** *Record the rating on the first page*

S 2.0. Does the landscape have the potential to support the water quality function of the site?	
S 2.1. Is > 10% of the area within 150 ft on the uphill side of the wetland in land uses that generate pollutants? Yes = 1 No = 0	0
S 2.2. Are there other sources of pollutants coming into the wetland that are not listed in question S 2.1? Other sources _____ Yes = 1 No = 0	0
Total for S 2 — Add the points in the boxes above	0

Rating of Landscape Potential If score is: ___**1-2 = M** X **0 = L** *Record the rating on the first page*

S 3.0. Is the water quality improvement provided by the site valuable to society?	
S 3.1. Does the wetland discharge directly (i.e., within 1 mi) to a stream, river, lake, or marine water that is on the 303(d) list? Yes = 1 No = 0	1
S 3.2. Is the wetland in a basin or sub-basin where water quality is an issue? *At least one aquatic resource in the basin is on the 303(d) list*. Yes = 1 No = 0	1
S 3.3. Has the site been identified in a watershed or local plan as important for maintaining water quality? *Answer YES if there is a TMDL for the basin in which unit is found.* Yes = 2 No = 0	2
Total for S 3 — Add the points in the boxes above	4

Rating of Value If score is: X **2-4 = H** ___**1 = M** ___**0 = L** *Record the rating on the first page*

Wetland name or number Wetland H

SLOPE WETLANDS

Hydrologic Functions - Indicators that the site functions to reduce flooding and stream erosion

S 4.0. Does the site have the potential to reduce flooding and stream erosion?	
S 4.1. Characteristics of plants that reduce the velocity of surface flows during storms: Choose the points appropriate for the description that best fits conditions in the wetland. *Stems of plants should be thick enough (usually > 1/8 in), or dense enough, to remain erect during surface flows.* Dense, uncut, **rigid** plants cover > 90% of the area of the wetland — points = 1 All other conditions — points = 0	0

Rating of Site Potential If score is: ___**1 = M** X **0 = L** *Record the rating on the first page*

S 5.0. Does the landscape have the potential to support the hydrologic functions of the site?	
S 5.1. Is more than 25% of the area within 150 ft upslope of wetland in land uses or cover that generate excess surface runoff? Yes = 1 No = 0	0

Rating of Landscape Potential If score is: ___**1 = M** X **0 = L** *Record the rating on the first page*

S 6.0. Are the hydrologic functions provided by the site valuable to society?	
S 6.1. Distance to the nearest areas downstream that have flooding problems: The sub-basin immediately down-gradient of site has flooding problems that result in damage to human or natural resources (e.g., houses or salmon redds) — points = 2 Surface flooding problems are in a sub-basin farther down-gradient — points = 1 No flooding problems anywhere downstream — points = 0	1
S 6.2. Has the site been identified as important for flood storage or flood conveyance in a regional flood control plan? Yes = 2 No = 0	0
Total for S 6 — Add the points in the boxes above	1

Rating of Value If score is: ___**2-4 = H** X **1 = M** ___**0 = L** *Record the rating on the first page*

NOTES and FIELD OBSERVATIONS:

Wetland name or number Wetland H

These questions apply to wetlands of all HGM classes.

HABITAT FUNCTIONS - Indicators that site functions to provide important habitat

H 1.0. Does the site have the potential to provide habitat?

H 1.1. Structure of plant community: *Indicators are Cowardin classes and strata within the Forested class.* Check the Cowardin plant classes in the wetland. *Up to 10 patches may be combined for each class to meet the threshold of ¼ ac or more than 10% of the unit if it is smaller than 2.5 ac. Add the number of structures checked.*

____	Aquatic bed	4 structures or more: points = 4
____	Emergent	3 structures: points = 2
____	Scrub-shrub (areas where shrubs have > 30% cover)	2 structures: points = 1
_X_	Forested (areas where trees have > 30% cover)	1 structure: points = 0

If the unit has a Forested class, check if:

_X_ The Forested class has 3 out of 5 strata (canopy, sub-canopy, shrubs, herbaceous, moss/ground-cover) that each cover 20% within the Forested polygon

1

H 1.2. Hydroperiods

Check the types of water regimes (hydroperiods) present within the wetland. The water regime has to cover more than 10% of the wetland or ¼ ac to count (*see text for descriptions of hydroperiods*).

____	Permanently flooded or inundated	4 or more types present: points = 3
_X_	Seasonally flooded or inundated	3 types present: points = 2
____	Occasionally flooded or inundated	2 types present: points = 1
_X_	Saturated only	1 type present: points = 0
____	Permanently flowing stream or river in, or adjacent to, the wetland	
____	Seasonally flowing stream in, or adjacent to, the wetland	
____	**Lake Fringe wetland**	**2 points**
____	**Freshwater tidal wetland**	**2 points**

1

H 1.3. Richness of plant species

Count the number of plant species in the wetland that cover at least 10 ft^2.


Different patches of the same species can be combined to meet the size threshold and you do not have to name the species. ***Do not include Eurasian milfoil, reed canarygrass, purple loosestrife, Canadian thistle***

If you counted: > 19 species	points = 2
5 - 19 species	points = 1
< 5 species	points = 0

1

H 1.4. Interspersion of habitats

Decide from the diagrams below whether interspersion among Cowardin plants classes (described in H 1.1), or the classes and unvegetated areas (can include open water or mudflats) is high, moderate, low, or none. *If you have four or more plant classes or three classes and open water, the rating is always high.*

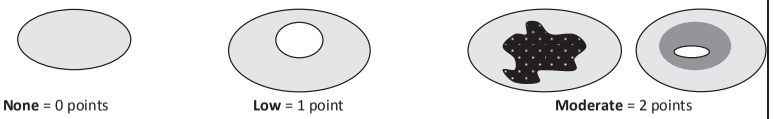

None = 0 points **Low** = 1 point **Moderate** = 2 points

All three diagrams in this row are **HIGH** = 3points



1

Wetland name or number Wetland H

H 1.5. Special habitat features:

Check the habitat features that are present in the wetland. *The number of checks is the number of points.*

_X_ Large, downed, woody debris within the wetland (> 4 in diameter and 6 ft long).

____ Standing snags (dbh > 4 in) within the wetland

____ Undercut banks are present for at least 6.6 ft (2 m) **and/or** overhanging plants extends at least 3.3 ft (1 m) over a stream (or ditch) in, or contiguous with the wetland, for at least 33 ft (10 m)

____ Stable steep banks of fine material that might be used by beaver or muskrat for denning (> 30 degree slope) OR signs of recent beaver activity are present *(cut shrubs or trees that have not yet weathered where wood is exposed)*

____ At least ¼ ac of thin-stemmed persistent plants or woody branches are present in areas that are permanently or seasonally inundated *(structures for egg-laying by amphibians)*

_X_ Invasive plants cover less than 25% of the wetland area in every stratum of plants (*see H 1.1 for list of strata*)

2

Total for H 1	Add the points in the boxes above	6

Rating of Site Potential If score is: ___ **15-18 = H** ___ **7-14 = M** _X_ **0-6 = L** *Record the rating on the first page*

H 2.0. Does the landscape have the potential to support the habitat functions of the site?

H 2.1. Accessible habitat (include *only habitat that directly abuts wetland unit*).

Calculate: % undisturbed habitat 42 + [(% moderate and low intensity land uses)/2] 5 = 47 %

If total accessible habitat is:	
> 1/3 (33.3%) of 1 km Polygon	points = 3
20-33% of 1 km Polygon	points = 2
10-19% of 1 km Polygon	points = 1
< 10% of 1 km Polygon	points = 0

3

H 2.2. Undisturbed habitat in 1 km Polygon around the wetland.

Calculate: % undisturbed habitat 72 + [(% moderate and low intensity land uses)/2] 6 = 78 %

Undisturbed habitat > 50% of Polygon	points = 3
Undisturbed habitat 10-50% and in 1-3 patches	points = 2
Undisturbed habitat 10-50% and > 3 patches	points = 1
Undisturbed habitat < 10% of 1 km Polygon	points = 0

3

H 2.3. Land use intensity in 1 km Polygon: If

> 50% of 1 km Polygon is high intensity land use	points = (- 2)
≤ 50% of 1 km Polygon is high intensity	points = 0

0

Total for H 2	Add the points in the boxes above	6

Rating of Landscape Potential If score is: _X_ **4-6 = H** ___ **1-3 = M** ___ **< 1 = L** *Record the rating on the first page*

H 3.0. Is the habitat provided by the site valuable to society?

H 3.1. Does the site provide habitat for species valued in laws, regulations, or policies? *Choose only the highest score that applies to the wetland being rated.*

Site meets ANY of the following criteria: points = 2

_X_ It has 3 or more priority habitats within 100 m (see next page)

— It provides habitat for Threatened or Endangered species (any plant or animal on the state or federal lists)

— It is mapped as a location for an individual WDFW priority species

— It is a Wetland of High Conservation Value as determined by the Department of Natural Resources

— It has been categorized as an important habitat site in a local or regional comprehensive plan, in a Shoreline Master Plan, or in a watershed plan

Site has 1 or 2 priority habitats (listed on next page) within 100 m points = 1

Site does not meet any of the criteria above points = 0

2

Rating of Value If score is: _X_ **2 = H** ___ **1 = M** ___ **0 = L** *Record the rating on the first page*

Wetland name or number Wetland H

WDFW Priority Habitats

Priority habitats listed by WDFW (see complete descriptions of WDFW priority habitats, and the counties in which they can be found, in: Washington Department of Fish and Wildlife. 2008. Priority Habitat and Species List. Olympia, Washington. 177 pp. http://wdfw.wa.gov/publications/00165/wdfw00165.pdf or access the list from here: http://wdfw.wa.gov/conservation/phs/list/)

Count how many of the following priority habitats are within 330 ft (100 m) of the wetland unit: ***NOTE:*** *This question is independent of the land use between the wetland unit and the priority habitat.*

— **Aspen Stands:** Pure or mixed stands of aspen greater than 1 ac (0.4 ha).

— **Biodiversity Areas and Corridors**: Areas of habitat that are relatively important to various species of native fish and wildlife (*full descriptions in WDFW PHS report*).

— **Herbaceous Balds:** Variable size patches of grass and forbs on shallow soils over bedrock.

— **Old-growth/Mature forests:** Old-growth west of Cascade crest – Stands of at least 2 tree species, forming a multi-layered canopy with occasional small openings; with at least 8 trees/ac (20 trees/ha) > 32 in (81 cm) dbh or > 200 years of age. Mature forests – Stands with average diameters exceeding 21 in (53 cm) dbh; crown cover may be less than 100%; decay, decadence, numbers of snags, and quantity of large downed material is generally less than that found in old-growth; 80-200 years old west of the Cascade crest.

— **Oregon White Oak:** Woodland stands of pure oak or oak/conifer associations where canopy coverage of the oak component is important (*full descriptions in WDFW PHS report p. 158 – see web link above*).

☒ **Riparian**: The area adjacent to aquatic systems with flowing water that contains elements of both aquatic and terrestrial ecosystems which mutually influence each other.

— **Westside Prairies:** Herbaceous, non-forested plant communities that can either take the form of a dry prairie or a wet prairie (*full descriptions in WDFW PHS report p. 161 – see web link above*).

☒ **Instream:** The combination of physical, biological, and chemical processes and conditions that interact to provide functional life history requirements for instream fish and wildlife resources.

— **Nearshore**: Relatively undisturbed nearshore habitats. These include Coastal Nearshore, Open Coast Nearshore, and Puget Sound Nearshore. (*full descriptions of habitats and the definition of relatively undisturbed are in WDFW report – see web link on previous page).*

— **Caves:** A naturally occurring cavity, recess, void, or system of interconnected passages under the earth in soils, rock, ice, or other geological formations and is large enough to contain a human.

— **Cliffs:** Greater than 25 ft (7.6 m) high and occurring below 5000 ft elevation.

— **Talus:** Homogenous areas of rock rubble ranging in average size 0.5 - 6.5 ft (0.15 - 2.0 m), composed of basalt, andesite, and/or sedimentary rock, including riprap slides and mine tailings. May be associated with cliffs.

☒ **Snags and Logs:** Trees are considered snags if they are dead or dying and exhibit sufficient decay characteristics to enable cavity excavation/use by wildlife. Priority snags have a diameter at breast height of > 20 in (51 cm) in western Washington and are > 6.5 ft (2 m) in height. Priority logs are > 12 in (30 cm) in diameter at the largest end, and > 20 ft (6 m) long.

Note: All vegetated wetlands are by definition a priority habitat but are not included in this list because they are addressed elsewhere.

Wetland name or number Wetland H

CATEGORIZATION BASED ON SPECIAL CHARACTERISTICS

Wetland Type *Check off any criteria that apply to the wetland. Circle the category when the appropriate criteria are met.*	**Category**
SC 1.0. Estuarine wetlands Does the wetland meet the following criteria for Estuarine wetlands? — The dominant water regime is tidal, — Vegetated, and — With a salinity greater than 0.5 ppt Yes –Go to **SC 1.1** No= **Not an estuarine wetland**	
SC 1.1. Is the wetland within a National Wildlife Refuge, National Park, National Estuary Reserve, Natural Area Preserve, State Park or Educational, Environmental, or Scientific Reserve designated under WAC 332-30-151? Yes = **Category I** No - Go to **SC 1.2**	**Cat. I** ☐
SC 1.2. Is the wetland unit at least 1 ac in size and meets at least two of the following three conditions? — The wetland is relatively undisturbed (has no diking, ditching, filling, cultivation, grazing, and has less than 10% cover of non-native plant species. (If non-native species are *Spartina*, see page 25) — At least ¾ of the landward edge of the wetland has a 100 ft buffer of shrub, forest, or un-grazed or un-mowed grassland. — The wetland has at least two of the following features: tidal channels, depressions with open water, or contiguous freshwater wetlands. Yes = **Category I** No = **Category II**	**Cat. I** ☐ **Cat. II** ☐
SC 2.0. Wetlands of High Conservation Value (WHCV) SC 2.1. Has the WA Department of Natural Resources updated their website to include the list of Wetlands of High Conservation Value? Yes – Go to **SC 2.2** No – Go to **SC 2.3** SC 2.2. Is the wetland listed on the WDNR database as a Wetland of High Conservation Value? Yes = **Category I** No = **Not a WHCV** SC 2.3. Is the wetland in a Section/Township/Range that contains a Natural Heritage wetland? http://www1.dnr.wa.gov/nhp/refdesk/datasearch/wnhpwetlands.pdf Yes – **Contact WNHP/WDNR and go to SC 2.4** No = **Not a WHCV** SC 2.4. Has WDNR identified the wetland within the S/T/R as a Wetland of High Conservation Value and listed it on their website? Yes = **Category I** No = **Not a WHCV**	**Cat. I** ☐
SC 3.0. Bogs Does the wetland (or any part of the unit) meet both the criteria for soils and vegetation in bogs? *Use the key below.* ***If you answer YES you will still need to rate the wetland based on its functions.*** SC 3.1. Does an area within the wetland unit have organic soil horizons, either peats or mucks, that compose 16 in or more of the first 32 in of the soil profile? Yes – Go to **SC 3.3** No – Go to **SC 3.2** SC 3.2. Does an area within the wetland unit have organic soils, either peats or mucks, that are less than 16 in deep over bedrock, or an impermeable hardpan such as clay or volcanic ash, or that are floating on top of a lake or pond? Yes – Go to **SC 3.3** No = **Is not a bog** SC 3.3. Does an area with peats or mucks have more than 70% cover of mosses at ground level, AND at least a 30% cover of plant species listed in Table 4? Yes = **Is a Category I bog** No – Go to **SC 3.4** **NOTE:** If you are uncertain about the extent of mosses in the understory, you may substitute that criterion by measuring the pH of the water that seeps into a hole dug at least 16 in deep. If the pH is less than 5.0 and the plant species in Table 4 are present, the wetland is a bog. SC 3.4. Is an area with peats or mucks forested (> 30% cover) with Sitka spruce, subalpine fir, western red cedar, western hemlock, lodgepole pine, quaking aspen, Engelmann spruce, or western white pine, AND any of the species (or combination of species) listed in Table 4 provide more than 30% of the cover under the canopy? Yes = **Is a Category I bog** No = **Is not a bog**	**Cat. I** ☐

SC 4.0. Forested Wetlands Does the wetland have at least 1 contiguous acre of forest that meets one of these criteria for the WA Department of Fish and Wildlife's forests as priority habitats? ***If you answer YES you will still need to rate the wetland based on its functions.*** — **Old-growth forests** (west of Cascade crest): Stands of at least two tree species, forming a multi-layered canopy with occasional small openings; with at least 8 trees/ac (20 trees/ha) that are at least 200 years of age OR have a diameter at breast height (dbh) of 32 in (81 cm) or more. — **Mature forests** (west of the Cascade Crest): Stands where the largest trees are 80- 200 years old OR the species that make up the canopy have an average diameter (dbh) exceeding 21 in (53 cm). Yes = **Category I** No = **Not a forested wetland for this section**	**Cat. I** ☐
SC 5.0. Wetlands in Coastal Lagoons Does the wetland meet all of the following criteria of a wetland in a coastal lagoon? — The wetland lies in a depression adjacent to marine waters that is wholly or partially separated from marine waters by sandbanks, gravel banks, shingle, or, less frequently, rocks — The lagoon in which the wetland is located contains ponded water that is saline or brackish (> 0.5 ppt) during most of the year in at least a portion of the lagoon *(needs to be measured near the bottom)* Yes – Go to **SC 5.1** No = **Not a wetland in a coastal lagoon**	**Cat. I** ☐
SC 5.1. Does the wetland meet all of the following three conditions? — The wetland is relatively undisturbed (has no diking, ditching, filling, cultivation, grazing), and has less than 20% cover of aggressive, opportunistic plant species (see list of species on p. 100). — At least ¾ of the landward edge of the wetland has a 100 ft buffer of shrub, forest, or un-grazed or un-mowed grassland. — The wetland is larger than $^{1}/_{10}$ ac (4350 ft^2) Yes = **Category I** No = **Category II**	**Cat. II** ☐
SC 6.0. Interdunal Wetlands Is the wetland west of the 1889 line (also called the Western Boundary of Upland Ownership or WBUO)? ***If you answer yes you will still need to rate the wetland based on its habitat functions.*** In practical terms that means the following geographic areas: — Long Beach Peninsula: Lands west of SR 103 — Grayland-Westport: Lands west of SR 105 — Ocean Shores-Copalis: Lands west of SR 115 and SR 109 Yes – Go to **SC 6.1** No = **not an interdunal wetland for rating**	**Cat I** ☐
SC 6.1. Is the wetland 1 ac or larger and scores an 8 or 9 for the habitat functions on the form (rates H,H,H or H,H,M for the three aspects of function)? Yes = **Category I** No – Go to **SC 6.2**	**Cat. II** ☐
SC 6.2. Is the wetland 1 ac or larger, or is it in a mosaic of wetlands that is 1 ac or larger? Yes = **Category II** No – Go to **SC 6.3**	**Cat. III** ☐
SC 6.3. Is the unit between 0.1 and 1 ac, or is it in a mosaic of wetlands that is between 0.1 and 1 ac? Yes = **Category III** No = **Category IV**	**Cat. IV** ☐
Category of wetland based on Special Characteristics If you answered No for all types, enter "Not Applicable" on Summary Form	-

This page left blank intentionally

Wetland name or number Wetland HH

RATING SUMMARY – Western Washington

Name of wetland (or ID #): Wetland HH Date of site visit: 11/23/21

Rated by M. Porter; A. Pederson Trained by Ecology? X Yes ___No Date of training 2014

HGM Class used for rating Depressional Wetland has multiple HGM classes? X Y ____N

NOTE: **Form is not complete without the figures requested** *(figures can be combined).*

Source of base aerial photo/map Skagit County 2021

OVERALL WETLAND CATEGORY III (based on functions X or special characteristics___)

1. Category of wetland based on FUNCTIONS

_____**Category I** – Total score = 23 - 27

_____**Category II** – Total score = 20 - 22

__X__**Category III** – Total score = 16 - 19

_____**Category IV** – Total score = 9 - 15

FUNCTION	Improving Water Quality	Hydrologic	Habitat	
	Circle the appropriate ratings			
Site Potential	H○ M⊙ L○	H○ M⊙ L○	H○ M○ L⊙	
Landscape Potential	H○ M○ L⊙	H○ M○ L⊙	H⊙ M○ L○	
Value	H⊙ M○ L○	H○ M⊙ L○	H⊙ M○ L○	**TOTAL**
Score Based on Ratings	6	5	7	18

Score for each function based on three ratings *(order of ratings is not important)*

9 = H,H,H
8 = H,H,M
7 = H,H,L
7 = H,M,M
6 = H,M,L
6 = M,M,M
5 = H,L,L
5 = M,M,L
4 = M,L,L
3 = L,L,L

2. Category based on SPECIAL CHARACTERISTICS of wetland

CHARACTERISTIC	CATEGORY	
Estuarine	I II	
Wetland of High Conservation Value	I	
Bog	I	
Mature Forest	I	
Old Growth Forest	I	
Coastal Lagoon	I II	
Interdunal	I II III IV	
None of the above	☒	

Maps and figures required to answer questions correctly for Western Washington

Depressional Wetlands

Map of:	To answer questions:	Figure #
Cowardin plant classes	D 1.3, H 1.1, H 1.4	A
Hydroperiods	D 1.4, H 1.2	B
Location of outlet (*can be added to map of hydroperiods)*	D 1.1, D 4.1	B
Boundary of area within 150 ft of the wetland *(can be added to another figure)*	D 2.2, D 5.2	A
Map of the contributing basin	D 4.3, D 5.3	B
1 km Polygon: Area that extends 1 km from entire wetland edge - including polygons for accessible habitat and undisturbed habitat	H 2.1, H 2.2, H 2.3	C
Screen capture of map of 303(d) listed waters in basin (from Ecology website)	D 3.1, D 3.2	D
Screen capture of list of TMDLs for WRIA in which unit is found (from web)	D 3.3	D

Riverine Wetlands

Map of:	To answer questions:	Figure #
Cowardin plant classes	H 1.1, H 1.4	
Hydroperiods	H 1.2	
Ponded depressions	R 1.1	
Boundary of area within 150 ft of the wetland *(can be added to another figure)*	R 2.4	
Plant cover of trees, shrubs, and herbaceous plants	R 1.2, R 4.2	
Width of unit vs. width of stream *(can be added to another figure)*	R 4.1	
Map of the contributing basin	R 2.2, R 2.3, R 5.2	
1 km Polygon: Area that extends 1 km from entire wetland edge - including polygons for accessible habitat and undisturbed habitat	H 2.1, H 2.2, H 2.3	
Screen capture of map of 303(d) listed waters in basin (from Ecology website)	R 3.1	
Screen capture of list of TMDLs for WRIA in which unit is found (from web)	R 3.2, R 3.3	

Lake Fringe Wetlands

Map of:	To answer questions:	Figure #
Cowardin plant classes	L 1.1, L 4.1, H 1.1, H 1.4	
Plant cover of trees, shrubs, and herbaceous plants	L 1.2	
Boundary of area within 150 ft of the wetland *(can be added to another figure)*	L 2.2	
1 km Polygon: Area that extends 1 km from entire wetland edge - including polygons for accessible habitat and undisturbed habitat	H 2.1, H 2.2, H 2.3	
Screen capture of map of 303(d) listed waters in basin (from Ecology website)	L 3.1, L 3.2	
Screen capture of list of TMDLs for WRIA in which unit is found (from web)	L 3.3	

Slope Wetlands

Map of:	To answer questions:	Figure #
Cowardin plant classes	H 1.1, H 1.4	
Hydroperiods	H 1.2	
Plant cover of **dense** trees, shrubs, and herbaceous plants	S 1.3	
Plant cover of **dense, rigid** trees, shrubs, and herbaceous plants *(can be added to figure above)*	S 4.1	
Boundary of 150 ft buffer (can be added to another figure)	S 2.1, S 5.1	
1 km Polygon: Area that extends 1 km from entire wetland edge - including polygons for accessible habitat and undisturbed habitat	H 2.1, H 2.2, H 2.3	
Screen capture of map of 303(d) listed waters in basin (from Ecology website)	S 3.1, S 3.2	
Screen capture of list of TMDLs for WRIA in which unit is found (from web)	S 3.3	

Wetland name or number Wetland HH

HGM Classification of Wetlands in Western Washington

For questions 1-7, the criteria described must apply to the entire unit being rated.

If the hydrologic criteria listed in each question do not apply to the entire unit being rated, you probably have a unit with multiple HGM classes. In this case, identify which hydrologic criteria in questions 1-7 apply, and go to Question 8.

1. Are the water levels in the entire unit usually controlled by tides except during floods?

   NO – go to 2 **YES** – the wetland class is **Tidal Fringe** – go to 1.1

   1.1 Is the salinity of the water during periods of annual low flow below 0.5 ppt (parts per thousand)?

   NO – Saltwater Tidal Fringe (Estuarine) **YES – Freshwater Tidal Fringe**
   *If your wetland can be classified as a Freshwater Tidal Fringe use the forms for **Riverine** wetlands. If it is Saltwater Tidal Fringe it is an **Estuarine** wetland and is not scored. This method **cannot** be used to score functions for estuarine wetlands.*

2. The entire wetland unit is flat and precipitation is the only source (>90%) of water to it. Groundwater and surface water runoff are NOT sources of water to the unit.

   NO – go to 3 **YES** – The wetland class is **Flats**
   *If your wetland can be classified as a Flats wetland, use the form for **Depressional** wetlands.*

3. Does the entire wetland unit **meet all** of the following criteria?
   __The vegetated part of the wetland is on the shores of a body of permanent open water (without any plants on the surface at any time of the year) at least 20 ac (8 ha) in size;
   __At least 30% of the open water area is deeper than 6.6 ft (2 m).

   NO – go to 4 **YES –** The wetland class is **Lake Fringe** (Lacustrine Fringe)

4. Does the entire wetland unit **meet all** of the following criteria?
   X The wetland is on a slope (*slope can be very gradual*),
   X The water flows through the wetland in one direction (unidirectional) and usually comes from seeps. It may flow subsurface, as sheetflow, or in a swale without distinct banks,
   X The water leaves the wetland **without being impounded**.

   NO – go to 5 **YES –** The wetland class is **Slope**

   NOTE: Surface water does not pond in these type of wetlands except occasionally in very small and shallow depressions or behind hummocks (depressions are usually <3 ft diameter and less than 1 ft deep).

5. Does the entire wetland unit **meet all** of the following criteria?
   ___The unit is in a valley, or stream channel, where it gets inundated by overbank flooding from that stream or river,
   ___The overbank flooding occurs at least once every 2 years.

NO – go to 6 **YES** – The wetland class is **Riverine**
NOTE: The Riverine unit can contain depressions that are filled with water when the river is not flooding

6. Is the entire wetland unit in a topographic depression in which water ponds, or is saturated to the surface, at some time during the year? *This means that any outlet, if present, is higher than the interior of the wetland.*

   NO – go to 7 X **YES** – The wetland class is **Depressional**

7. Is the entire wetland unit located in a very flat area with no obvious depression and no overbank flooding? The unit does not pond surface water more than a few inches. The unit seems to be maintained by high groundwater in the area. The wetland may be ditched, but has no obvious natural outlet.

   NO – go to 8 **YES** – The wetland class is **Depressional**

8. Your wetland unit seems to be difficult to classify and probably contains several different HGM classes. For example, seeps at the base of a slope may grade into a riverine floodplain, or a small stream within a Depressional wetland has a zone of flooding along its sides. GO BACK AND IDENTIFY WHICH OF THE HYDROLOGIC REGIMES DESCRIBED IN QUESTIONS 1-7 APPLY TO DIFFERENT AREAS IN THE UNIT (make a rough sketch to help you decide). Use the following table to identify the appropriate class to use for the rating system if you have several HGM classes present within the wetland unit being scored.

   NOTE: Use this table only if the class that is recommended in the second column represents 10% or more of the total area of the wetland unit being rated. If the area of the HGM class listed in column 2 is less than 10% of the unit; classify the wetland using the class that represents more than 90% of the total area.

HGM classes within the wetland unit being rated	HGM class to use in rating
Slope + Riverine	Riverine
Slope + Depressional	Depressional
Slope + Lake Fringe	Lake Fringe
Depressional + Riverine along stream within boundary of depression	Depressional
Depressional + Lake Fringe	Depressional
Riverine + Lake Fringe	Riverine
Salt Water Tidal Fringe and any other class of freshwater wetland	Treat as ESTUARINE

*If you are still unable to determine which of the above criteria apply to your wetland, or if you have **more than 2 HGM classes** within a wetland boundary, classify the wetland as Depressional for the rating.*

Wetland name or number Wetland HH

DEPRESSIONAL AND FLATS WETLANDS

Water Quality Functions - Indicators that the site functions to improve water quality

D 1.0. Does the site have the potential to improve water quality?		
D 1.1. Characteristics of surface water outflows from the wetland: Wetland is a depression or flat depression (QUESTION 7 on key) with no surface water leaving it (no outlet). points = 3 Wetland has an intermittently flowing stream or ditch, OR highly constricted permanently flowing outlet. points = 2 Wetland has an unconstricted, or slightly constricted, surface outlet that is permanently flowing points = 1 Wetland is a flat depression (QUESTION 7 on key), whose outlet is a permanently flowing ditch. points = 1		2
D 1.2. The soil 2 in below the surface (or duff layer) is true clay or true organic *(use NRCS definitions).* Yes = 4 No = 0		0
D 1.3. Characteristics and distribution of persistent plants (Emergent, Scrub-shrub, and/or Forested Cowardin classes): Wetland has persistent, ungrazed, plants > 95% of area points = 5 Wetland has persistent, ungrazed, plants > ⅓ of area points = 3 Wetland has persistent, ungrazed plants > $^{1}/_{10}$ of area points = 1 Wetland has persistent, ungrazed plants < $^{1}/_{10}$ of area points = 0		3
D 1.4. Characteristics of seasonal ponding or inundation: *This is the area that is ponded for at least 2 months. See description in manual.* Area seasonally ponded is > ½ total area of wetland points = 4 Area seasonally ponded is > ¼ total area of wetland points = 2 Area seasonally ponded is < ¼ total area of wetland points = 0		2
Total for D 1	Add the points in the boxes above	7

Rating of Site Potential If score is: ___ **12-16 = H** X **6-11 = M** ___ **0-5 = L** *Record the rating on the first page*

D 2.0. Does the landscape have the potential to support the water quality function of the site?		
D 2.1. Does the wetland unit receive stormwater discharges?	Yes = 1 No = 0	0
D 2.2. Is > 10% of the area within 150 ft of the wetland in land uses that generate pollutants?	Yes = 1 No = 0	0
D 2.3. Are there septic systems within 250 ft of the wetland?	Yes = 1 No = 0	0
D 2.4. Are there other sources of pollutants coming into the wetland that are not listed in questions D 2.1-D 2.3? Source_____	Yes = 1 No = 0	0
Total for D 2	Add the points in the boxes above	0

Rating of Landscape Potential If score is: ___ **3 or 4 = H** ___ **1 or 2 = M** X **0 = L** *Record the rating on the first page*

D 3.0. Is the water quality improvement provided by the site valuable to society?		
D 3.1. Does the wetland discharge directly (i.e., within 1 mi) to a stream, river, lake, or marine water that is on the 303(d) list?	Yes = 1 No = 0	0
D 3.2. Is the wetland in a basin or sub-basin where an aquatic resource is on the 303(d) list?	Yes = 1 No = 0	1
D 3.3. Has the site been identified in a watershed or local plan as important for maintaining water quality (*answer YES if there is a TMDL for the basin in which the unit is found*)?	Yes = 2 No = 0	2
Total for D 3	Add the points in the boxes above	3

Rating of Value If score is: X **2-4 = H** ___ **1 = M** ___ **0 = L** *Record the rating on the first page*

Wetland name or number Wetland HH

DEPRESSIONAL AND FLATS WETLANDS

Hydrologic Functions - Indicators that the site functions to reduce flooding and stream degradation

D 4.0. Does the site have the potential to reduce flooding and erosion?		
D 4.1. Characteristics of surface water outflows from the wetland: Wetland is a depression or flat depression with no surface water leaving it (no outlet) points = 4 Wetland has an intermittently flowing stream or ditch, OR highly constricted permanently flowing outlet points = 2 Wetland is a flat depression (QUESTION 7 on key), whose outlet is a permanently flowing ditch points = 1 Wetland has an unconstricted, or slightly constricted, surface outlet that is permanently flowing points = 0		2
D 4.2. Depth of storage during wet periods: *Estimate the height of ponding above the bottom of the outlet. For wetlands with no outlet, measure from the surface of permanent water or if dry, the deepest part.* Marks of ponding are 3 ft or more above the surface or bottom of outlet points = 7 Marks of ponding between 2 ft to < 3 ft from surface or bottom of outlet points = 5 Marks are at least 0.5 ft to < 2 ft from surface or bottom of outlet points = 3 The wetland is a "headwater" wetland points = 3 Wetland is flat but has small depressions on the surface that trap water points = 1 Marks of ponding less than 0.5 ft (6 in) points = 0		0
D 4.3. Contribution of the wetland to storage in the watershed: *Estimate the ratio of the area of upstream basin contributing surface water to the wetland to the area of the wetland unit itself.* The area of the basin is less than 10 times the area of the unit points = 5 X The area of the basin is 10 to 100 times the area of the unit points = 3 The area of the basin is more than 100 times the area of the unit points = 0 Entire wetland is in the Flats class points = 5		5
Total for D 4	Add the points in the boxes above	7

Rating of Site Potential If score is: ___ **12-16 = H** X **6-11 = M** ___ **0-5 = L** *Record the rating on the first page*

D 5.0. Does the landscape have the potential to support hydrologic functions of the site?		
D 5.1. Does the wetland receive stormwater discharges?	Yes = 1 No = 0	0
D 5.2. Is >10% of the area within 150 ft of the wetland in land uses that generate excess runoff?	Yes = 1 No = 0	0
D 5.3. Is more than 25% of the contributing basin of the wetland covered with intensive human land uses (residential at >1 residence/ac, urban, commercial, agriculture, etc.)?	Yes = 1 No = 0	0
Total for D 5	Add the points in the boxes above	0

Rating of Landscape Potential If score is: ___ **3 = H** ___ **1 or 2 = M** X **0 = L** *Record the rating on the first page*

D 6.0. Are the hydrologic functions provided by the site valuable to society?		
D 6.1. The unit is in a landscape that has flooding problems. *Choose the description that best matches conditions around the wetland unit being rated. Do not add points. Choose the highest score if more than one condition is met.* The wetland captures surface water that would otherwise flow down-gradient into areas where flooding has damaged human or natural resources (e.g., houses or salmon redds): • Flooding occurs in a sub-basin that is immediately down-gradient of unit. points = 2 • Surface flooding problems are in a sub-basin farther down-gradient. points = 1 X Flooding from groundwater is an issue in the sub-basin. points = 1 The existing or potential outflow from the wetland is so constrained by human or natural conditions that the water stored by the wetland cannot reach areas that flood. *Explain why* _____ points = 0 There are no problems with flooding downstream of the wetland. points = 0		1
D 6.2. Has the site been identified as important for flood storage or flood conveyance in a regional flood control plan?	Yes = 2 No = 0	0
Total for D 6	Add the points in the boxes above	1

Rating of Value If score is: ___ **2-4 = H** X **1 = M** ___ **0 = L** *Record the rating on the first page*

Wetland name or number Wetland HH

These questions apply to wetlands of all HGM classes.

HABITAT FUNCTIONS - Indicators that site functions to provide important habitat

H 1.0. Does the site have the potential to provide habitat?

H 1.1. Structure of plant community: *Indicators are Cowardin classes and strata within the Forested class.* Check the Cowardin plant classes in the wetland. *Up to 10 patches may be combined for each class to meet the threshold of ¼ ac or more than 10% of the unit if it is smaller than 2.5 ac. Add the number of structures checked.*

____	Aquatic bed	4 structures or more: points = 4
____	Emergent	3 structures: points = 2
____	Scrub-shrub (areas where shrubs have > 30% cover)	2 structures: points = 1
_X_	Forested (areas where trees have > 30% cover)	1 structure: points = 0

If the unit has a Forested class, check if:

_X_ The Forested class has 3 out of 5 strata (canopy, sub-canopy, shrubs, herbaceous, moss/ground-cover) that each cover 20% within the Forested polygon

1

H 1.2. Hydroperiods

Check the types of water regimes (hydroperiods) present within the wetland. The water regime has to cover more than 10% of the wetland or ¼ ac to count (*see text for descriptions of hydroperiods*).

____	Permanently flooded or inundated	4 or more types present: points = 3
_X_	Seasonally flooded or inundated	3 types present: points = 2
____	Occasionally flooded or inundated	2 types present: points = 1
_X_	Saturated only	1 type present: points = 0
____	Permanently flowing stream or river in, or adjacent to, the wetland	
____	Seasonally flowing stream in, or adjacent to, the wetland	
____	**Lake Fringe wetland**	**2 points**
____	**Freshwater tidal wetland**	**2 points**

1

H 1.3. Richness of plant species

Count the number of plant species in the wetland that cover at least 10 ft^2.


Different patches of the same species can be combined to meet the size threshold and you do not have to name the species. ***Do not include Eurasian milfoil, reed canarygrass, purple loosestrife, Canadian thistle***

If you counted: > 19 species	points = 2
5 - 19 species	points = 1
< 5 species	points = 0

1

H 1.4. Interspersion of habitats

Decide from the diagrams below whether interspersion among Cowardin plants classes (described in H 1.1), or the classes and unvegetated areas (can include open water or mudflats) is high, moderate, low, or none. *If you have four or more plant classes or three classes and open water, the rating is always high.*

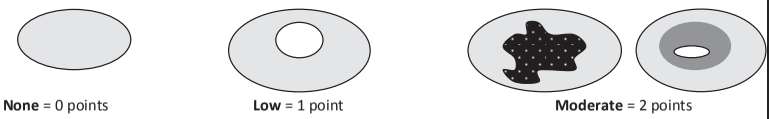

None = 0 points **Low** = 1 point **Moderate** = 2 points

All three diagrams in this row are **HIGH** = 3points



0

Wetland name or number Wetland HH

H 1.5. Special habitat features:

Check the habitat features that are present in the wetland. *The number of checks is the number of points.*

- _X_ Large, downed, woody debris within the wetland (> 4 in diameter and 6 ft long).
- _X_ Standing snags (dbh > 4 in) within the wetland
- ____ Undercut banks are present for at least 6.6 ft (2 m) **and/or** overhanging plants extends at least 3.3 ft (1 m) over a stream (or ditch) in, or contiguous with the wetland, for at least 33 ft (10 m)
- ____ Stable steep banks of fine material that might be used by beaver or muskrat for denning (> 30 degree slope) OR signs of recent beaver activity are present *(cut shrubs or trees that have not yet weathered where wood is exposed)*
- ____ At least ¼ ac of thin-stemmed persistent plants or woody branches are present in areas that are permanently or seasonally inundated *(structures for egg-laying by amphibians)*
- _X_ Invasive plants cover less than 25% of the wetland area in every stratum of plants (*see H 1.1 for list of strata*)

3

Total for H 1 Add the points in the boxes above 6

Rating of Site Potential If score is: ___**15-18 = H** ___**7-14 = M** _X_**0-6 = L** *Record the rating on the first page*

H 2.0. Does the landscape have the potential to support the habitat functions of the site?

H 2.1. Accessible habitat (include *only habitat that directly abuts wetland unit*).

Calculate: % undisturbed habitat 66 + [(% moderate and low intensity land uses)/2] 8 = 74 %

If total accessible habitat is:	
> 1/3 (33.3%) of 1 km Polygon	points = 3
20-33% of 1 km Polygon	points = 2
10-19% of 1 km Polygon	points = 1
< 10% of 1 km Polygon	points = 0

3

H 2.2. Undisturbed habitat in 1 km Polygon around the wetland.

Calculate: % undisturbed habitat 66 + [(% moderate and low intensity land uses)/2] 8 = 74 %

Undisturbed habitat > 50% of Polygon	points = 3
Undisturbed habitat 10-50% and in 1-3 patches	points = 2
Undisturbed habitat 10-50% and > 3 patches	points = 1
Undisturbed habitat < 10% of 1 km Polygon	points = 0

3

H 2.3. Land use intensity in 1 km Polygon: If

> 50% of 1 km Polygon is high intensity land use	points = (- 2)
≤ 50% of 1 km Polygon is high intensity	points = 0

0

Total for H 2 Add the points in the boxes above 6

Rating of Landscape Potential If score is: _X_**4-6 = H** ___**1-3 = M** ___**< 1 = L** *Record the rating on the first page*

H 3.0. Is the habitat provided by the site valuable to society?

H 3.1. Does the site provide habitat for species valued in laws, regulations, or policies? *Choose only the highest score that applies to the wetland being rated.*

Site meets ANY of the following criteria: points = 2

- _X_ It has 3 or more priority habitats within 100 m (see next page)
- — It provides habitat for Threatened or Endangered species (any plant or animal on the state or federal lists)
- — It is mapped as a location for an individual WDFW priority species
- — It is a Wetland of High Conservation Value as determined by the Department of Natural Resources
- — It has been categorized as an important habitat site in a local or regional comprehensive plan, in a Shoreline Master Plan, or in a watershed plan

Site has 1 or 2 priority habitats (listed on next page) within 100 m points = 1

Site does not meet any of the criteria above points = 0

2

Rating of Value If score is: _X_**2 = H** ___**1 = M** ___**0 = L** *Record the rating on the first page*

Wetland name or number Wetland HH

WDFW Priority Habitats

Priority habitats listed by WDFW (see complete descriptions of WDFW priority habitats, and the counties in which they can be found, in: Washington Department of Fish and Wildlife. 2008. Priority Habitat and Species List. Olympia, Washington. 177 pp. http://wdfw.wa.gov/publications/00165/wdfw00165.pdf or access the list from here: http://wdfw.wa.gov/conservation/phs/list/)

Count how many of the following priority habitats are within 330 ft (100 m) of the wetland unit: ***NOTE:*** *This question is independent of the land use between the wetland unit and the priority habitat.*

— **Aspen Stands:** Pure or mixed stands of aspen greater than 1 ac (0.4 ha).

— **Biodiversity Areas and Corridors**: Areas of habitat that are relatively important to various species of native fish and wildlife (*full descriptions in WDFW PHS report*).

— **Herbaceous Balds:** Variable size patches of grass and forbs on shallow soils over bedrock.

— **Old-growth/Mature forests:** Old-growth west of Cascade crest – Stands of at least 2 tree species, forming a multi-layered canopy with occasional small openings; with at least 8 trees/ac (20 trees/ha) > 32 in (81 cm) dbh or > 200 years of age. Mature forests – Stands with average diameters exceeding 21 in (53 cm) dbh; crown cover may be less than 100%; decay, decadence, numbers of snags, and quantity of large downed material is generally less than that found in old-growth; 80-200 years old west of the Cascade crest.

— **Oregon White Oak:** Woodland stands of pure oak or oak/conifer associations where canopy coverage of the oak component is important (*full descriptions in WDFW PHS report p. 158 – see web link above*).

☒ **Riparian**: The area adjacent to aquatic systems with flowing water that contains elements of both aquatic and terrestrial ecosystems which mutually influence each other.

— **Westside Prairies:** Herbaceous, non-forested plant communities that can either take the form of a dry prairie or a wet prairie (*full descriptions in WDFW PHS report p. 161 – see web link above*).

☒ **Instream:** The combination of physical, biological, and chemical processes and conditions that interact to provide functional life history requirements for instream fish and wildlife resources.

— **Nearshore**: Relatively undisturbed nearshore habitats. These include Coastal Nearshore, Open Coast Nearshore, and Puget Sound Nearshore. (*full descriptions of habitats and the definition of relatively undisturbed are in WDFW report – see web link on previous page).*

— **Caves:** A naturally occurring cavity, recess, void, or system of interconnected passages under the earth in soils, rock, ice, or other geological formations and is large enough to contain a human.

— **Cliffs:** Greater than 25 ft (7.6 m) high and occurring below 5000 ft elevation.

— **Talus:** Homogenous areas of rock rubble ranging in average size 0.5 - 6.5 ft (0.15 - 2.0 m), composed of basalt, andesite, and/or sedimentary rock, including riprap slides and mine tailings. May be associated with cliffs.

☒ **Snags and Logs:** Trees are considered snags if they are dead or dying and exhibit sufficient decay characteristics to enable cavity excavation/use by wildlife. Priority snags have a diameter at breast height of > 20 in (51 cm) in western Washington and are > 6.5 ft (2 m) in height. Priority logs are > 12 in (30 cm) in diameter at the largest end, and > 20 ft (6 m) long.

Note: All vegetated wetlands are by definition a priority habitat but are not included in this list because they are addressed elsewhere.

Wetland name or number Wetland HH

CATEGORIZATION BASED ON SPECIAL CHARACTERISTICS

Wetland Type *Check off any criteria that apply to the wetland. Circle the category when the appropriate criteria are met.*	**Category**
SC 1.0. Estuarine wetlands Does the wetland meet the following criteria for Estuarine wetlands? — The dominant water regime is tidal, — Vegetated, and — With a salinity greater than 0.5 ppt Yes –Go to **SC 1.1** No= **Not an estuarine wetland**	
SC 1.1. Is the wetland within a National Wildlife Refuge, National Park, National Estuary Reserve, Natural Area Preserve, State Park or Educational, Environmental, or Scientific Reserve designated under WAC 332-30-151? Yes = **Category I** No - Go to **SC 1.2**	**Cat. I** ☐
SC 1.2. Is the wetland unit at least 1 ac in size and meets at least two of the following three conditions? — The wetland is relatively undisturbed (has no diking, ditching, filling, cultivation, grazing, and has less than 10% cover of non-native plant species. (If non-native species are *Spartina*, see page 25) — At least ¾ of the landward edge of the wetland has a 100 ft buffer of shrub, forest, or un-grazed or un-mowed grassland. — The wetland has at least two of the following features: tidal channels, depressions with open water, or contiguous freshwater wetlands. Yes = **Category I** No = **Category II**	**Cat. I** ☐ **Cat. II** ☐
SC 2.0. Wetlands of High Conservation Value (WHCV) SC 2.1. Has the WA Department of Natural Resources updated their website to include the list of Wetlands of High Conservation Value? Yes – Go to **SC 2.2** No – Go to **SC 2.3** SC 2.2. Is the wetland listed on the WDNR database as a Wetland of High Conservation Value? Yes = **Category I** No = **Not a WHCV** SC 2.3. Is the wetland in a Section/Township/Range that contains a Natural Heritage wetland? http://www1.dnr.wa.gov/nhp/refdesk/datasearch/wnhpwetlands.pdf Yes – **Contact WNHP/WDNR and go to SC 2.4** No = **Not a WHCV** SC 2.4. Has WDNR identified the wetland within the S/T/R as a Wetland of High Conservation Value and listed it on their website? Yes = **Category I** No = **Not a WHCV**	**Cat. I** ☐
SC 3.0. Bogs Does the wetland (or any part of the unit) meet both the criteria for soils and vegetation in bogs? *Use the key below.* ***If you answer YES you will still need to rate the wetland based on its functions.*** SC 3.1. Does an area within the wetland unit have organic soil horizons, either peats or mucks, that compose 16 in or more of the first 32 in of the soil profile? Yes – Go to **SC 3.3** No – Go to **SC 3.2** SC 3.2. Does an area within the wetland unit have organic soils, either peats or mucks, that are less than 16 in deep over bedrock, or an impermeable hardpan such as clay or volcanic ash, or that are floating on top of a lake or pond? Yes – Go to **SC 3.3** No = **Is not a bog** SC 3.3. Does an area with peats or mucks have more than 70% cover of mosses at ground level, AND at least a 30% cover of plant species listed in Table 4? Yes = **Is a Category I bog** No – Go to **SC 3.4** **NOTE:** If you are uncertain about the extent of mosses in the understory, you may substitute that criterion by measuring the pH of the water that seeps into a hole dug at least 16 in deep. If the pH is less than 5.0 and the plant species in Table 4 are present, the wetland is a bog. SC 3.4. Is an area with peats or mucks forested (> 30% cover) with Sitka spruce, subalpine fir, western red cedar, western hemlock, lodgepole pine, quaking aspen, Engelmann spruce, or western white pine, AND any of the species (or combination of species) listed in Table 4 provide more than 30% of the cover under the canopy? Yes = **Is a Category I bog** No = **Is not a bog**	**Cat. I** ☐

Wetland name or number Wetland HH

SC 4.0. Forested Wetlands Does the wetland have at least 1 contiguous acre of forest that meets one of these criteria for the WA Department of Fish and Wildlife's forests as priority habitats? ***If you answer YES you will still need to rate the wetland based on its functions.*** — **Old-growth forests** (west of Cascade crest): Stands of at least two tree species, forming a multi-layered canopy with occasional small openings; with at least 8 trees/ac (20 trees/ha) that are at least 200 years of age OR have a diameter at breast height (dbh) of 32 in (81 cm) or more. — **Mature forests** (west of the Cascade Crest): Stands where the largest trees are 80- 200 years old OR the species that make up the canopy have an average diameter (dbh) exceeding 21 in (53 cm). Yes = **Category I** No = **Not a forested wetland for this section**	**Cat. I** ☐
SC 5.0. Wetlands in Coastal Lagoons Does the wetland meet all of the following criteria of a wetland in a coastal lagoon? — The wetland lies in a depression adjacent to marine waters that is wholly or partially separated from marine waters by sandbanks, gravel banks, shingle, or, less frequently, rocks — The lagoon in which the wetland is located contains ponded water that is saline or brackish (> 0.5 ppt) during most of the year in at least a portion of the lagoon *(needs to be measured near the bottom)* Yes – Go to **SC 5.1** No = **Not a wetland in a coastal lagoon**	**Cat. I** ☐
SC 5.1. Does the wetland meet all of the following three conditions? — The wetland is relatively undisturbed (has no diking, ditching, filling, cultivation, grazing), and has less than 20% cover of aggressive, opportunistic plant species (see list of species on p. 100). — At least ⅔ of the landward edge of the wetland has a 100 ft buffer of shrub, forest, or un-grazed or un-mowed grassland. — The wetland is larger than $^{1}/_{10}$ ac (4350 ft^2) Yes = **Category I** No = **Category II**	**Cat. II** ☐
SC 6.0. Interdunal Wetlands Is the wetland west of the 1889 line (also called the Western Boundary of Upland Ownership or WBUO)? ***If you answer yes you will still need to rate the wetland based on its habitat functions.*** In practical terms that means the following geographic areas: — Long Beach Peninsula: Lands west of SR 103 — Grayland-Westport: Lands west of SR 105 — Ocean Shores-Copalis: Lands west of SR 115 and SR 109 Yes – Go to **SC 6.1** No = **not an interdunal wetland for rating**	**Cat I** ☐
SC 6.1. Is the wetland 1 ac or larger and scores an 8 or 9 for the habitat functions on the form (rates H,H,H or H,H,M for the three aspects of function)? Yes = **Category I** No – Go to **SC 6.2**	**Cat. II** ☐
SC 6.2. Is the wetland 1 ac or larger, or is it in a mosaic of wetlands that is 1 ac or larger? Yes = **Category II** No – Go to **SC 6.3**	**Cat. III** ☐
SC 6.3. Is the unit between 0.1 and 1 ac, or is it in a mosaic of wetlands that is between 0.1 and 1 ac? Yes = **Category III** No = **Category IV**	**Cat. IV** ☐
Category of wetland based on Special Characteristics If you answered No for all types, enter "Not Applicable" on Summary Form	-

Wetland name or number Wetland HH

This page left blank intentionally

Wetland name or number Wetland J

RATING SUMMARY – Western Washington

Name of wetland (or ID #): Wetland J Date of site visit: 11/8/21

Rated by M. Porter; A. Pederson Trained by Ecology? X Yes ___No Date of training 2014

HGM Class used for rating Slope Wetland has multiple HGM classes? ___Y X N

NOTE: **Form is not complete without the figures requested** *(figures can be combined).*

Source of base aerial photo/map Skagit County 2021

OVERALL WETLAND CATEGORY III (based on functions X or special characteristics___)

1. Category of wetland based on FUNCTIONS

_____**Category I** – Total score = 23 - 27

_____**Category II** – Total score = 20 - 22

__X__**Category III** – Total score = 16 - 19

_____**Category IV** – Total score = 9 - 15

FUNCTION	Improving Water Quality	Hydrologic	Habitat	
	Circle the appropriate ratings			
Site Potential	H○ M○ L⊙	H○ M○ L⊙	H○ M⊙ L○	
Landscape Potential	H○ M○ L⊙	H○ M○ L⊙	H⊙ M○ L○	
Value	H⊙ M○ L○	H○ M⊙ L○	H⊙ M○ L○	**TOTAL**
Score Based on Ratings	5	4	8	17

Score for each function based on three ratings *(order of ratings is not important)*

9 = H,H,H
8 = H,H,M
7 = H,H,L
7 = H,M,M
6 = H,M,L
6 = M,M,M
5 = H,L,L
5 = M,M,L
4 = M,L,L
3 = L,L,L

2. Category based on SPECIAL CHARACTERISTICS of wetland

CHARACTERISTIC	CATEGORY	
Estuarine	I II	
Wetland of High Conservation Value	I	
Bog	I	
Mature Forest	I	
Old Growth Forest	I	
Coastal Lagoon	I II	
Interdunal	I II III IV	
None of the above	☒	

Maps and figures required to answer questions correctly for Western Washington

Depressional Wetlands

Map of:	To answer questions:	Figure #
Cowardin plant classes	D 1.3, H 1.1, H 1.4	
Hydroperiods	D 1.4, H 1.2	
Location of outlet (*can be added to map of hydroperiods)*	D 1.1, D 4.1	
Boundary of area within 150 ft of the wetland *(can be added to another figure)*	D 2.2, D 5.2	
Map of the contributing basin	D 4.3, D 5.3	
1 km Polygon: Area that extends 1 km from entire wetland edge - including polygons for accessible habitat and undisturbed habitat	H 2.1, H 2.2, H 2.3	
Screen capture of map of 303(d) listed waters in basin (from Ecology website)	D 3.1, D 3.2	
Screen capture of list of TMDLs for WRIA in which unit is found (from web)	D 3.3	

Riverine Wetlands

Map of:	To answer questions:	Figure #
Cowardin plant classes	H 1.1, H 1.4	
Hydroperiods	H 1.2	
Ponded depressions	R 1.1	
Boundary of area within 150 ft of the wetland *(can be added to another figure)*	R 2.4	
Plant cover of trees, shrubs, and herbaceous plants	R 1.2, R 4.2	
Width of unit vs. width of stream *(can be added to another figure)*	R 4.1	
Map of the contributing basin	R 2.2, R 2.3, R 5.2	
1 km Polygon: Area that extends 1 km from entire wetland edge - including polygons for accessible habitat and undisturbed habitat	H 2.1, H 2.2, H 2.3	
Screen capture of map of 303(d) listed waters in basin (from Ecology website)	R 3.1	
Screen capture of list of TMDLs for WRIA in which unit is found (from web)	R 3.2, R 3.3	

Lake Fringe Wetlands

Map of:	To answer questions:	Figure #
Cowardin plant classes	L 1.1, L 4.1, H 1.1, H 1.4	
Plant cover of trees, shrubs, and herbaceous plants	L 1.2	
Boundary of area within 150 ft of the wetland *(can be added to another figure)*	L 2.2	
1 km Polygon: Area that extends 1 km from entire wetland edge - including polygons for accessible habitat and undisturbed habitat	H 2.1, H 2.2, H 2.3	
Screen capture of map of 303(d) listed waters in basin (from Ecology website)	L 3.1, L 3.2	
Screen capture of list of TMDLs for WRIA in which unit is found (from web)	L 3.3	

Slope Wetlands

Map of:	To answer questions:	Figure #
Cowardin plant classes	H 1.1, H 1.4	A
Hydroperiods	H 1.2	B
Plant cover of **dense** trees, shrubs, and herbaceous plants	S 1.3	A
Plant cover of **dense, rigid** trees, shrubs, and herbaceous plants *(can be added to figure above)*	S 4.1	A
Boundary of 150 ft buffer (can be added to another figure)	S 2.1, S 5.1	A
1 km Polygon: Area that extends 1 km from entire wetland edge - including polygons for accessible habitat and undisturbed habitat	H 2.1, H 2.2, H 2.3	C
Screen capture of map of 303(d) listed waters in basin (from Ecology website)	S 3.1, S 3.2	D
Screen capture of list of TMDLs for WRIA in which unit is found (from web)	S 3.3	D

Wetland name or number Wetland J

HGM Classification of Wetlands in Western Washington

For questions 1-7, the criteria described must apply to the entire unit being rated.

If the hydrologic criteria listed in each question do not apply to the entire unit being rated, you probably have a unit with multiple HGM classes. In this case, identify which hydrologic criteria in questions 1-7 apply, and go to Question 8.

1. Are the water levels in the entire unit usually controlled by tides except during floods?

   NO – go to 2 **YES** – the wetland class is **Tidal Fringe** – go to 1.1

   1.1 Is the salinity of the water during periods of annual low flow below 0.5 ppt (parts per thousand)?

   NO – Saltwater Tidal Fringe (Estuarine) **YES – Freshwater Tidal Fringe**
   *If your wetland can be classified as a Freshwater Tidal Fringe use the forms for **Riverine** wetlands. If it is Saltwater Tidal Fringe it is an **Estuarine** wetland and is not scored. This method **cannot** be used to score functions for estuarine wetlands.*

2. The entire wetland unit is flat and precipitation is the only source (>90%) of water to it. Groundwater and surface water runoff are NOT sources of water to the unit.

   NO – go to 3 **YES** – The wetland class is **Flats**
   *If your wetland can be classified as a Flats wetland, use the form for **Depressional** wetlands.*

3. Does the entire wetland unit **meet all** of the following criteria?
   __The vegetated part of the wetland is on the shores of a body of permanent open water (without any plants on the surface at any time of the year) at least 20 ac (8 ha) in size;
   __At least 30% of the open water area is deeper than 6.6 ft (2 m).

   NO – go to 4 **YES –** The wetland class is **Lake Fringe** (Lacustrine Fringe)

4. Does the entire wetland unit **meet all** of the following criteria?
   X The wetland is on a slope (*slope can be very gradual*),
   X The water flows through the wetland in one direction (unidirectional) and usually comes from seeps. It may flow subsurface, as sheetflow, or in a swale without distinct banks,
   X The water leaves the wetland **without being impounded**.

   NO – go to 5 **YES –** The wetland class is **Slope**

   NOTE: Surface water does not pond in these type of wetlands except occasionally in very small and shallow depressions or behind hummocks (depressions are usually <3 ft diameter and less than 1 ft deep).

5. Does the entire wetland unit **meet all** of the following criteria?
   ___The unit is in a valley, or stream channel, where it gets inundated by overbank flooding from that stream or river,
   ___The overbank flooding occurs at least once every 2 years.

NO – go to 6 **YES** – The wetland class is **Riverine**
NOTE: The Riverine unit can contain depressions that are filled with water when the river is not flooding

6. Is the entire wetland unit in a topographic depression in which water ponds, or is saturated to the surface, at some time during the year? *This means that any outlet, if present, is higher than the interior of the wetland.*

   NO – go to 7 **YES** – The wetland class is **Depressional**

7. Is the entire wetland unit located in a very flat area with no obvious depression and no overbank flooding? The unit does not pond surface water more than a few inches. The unit seems to be maintained by high groundwater in the area. The wetland may be ditched, but has no obvious natural outlet.

   NO – go to 8 **YES** – The wetland class is **Depressional**

8. Your wetland unit seems to be difficult to classify and probably contains several different HGM classes. For example, seeps at the base of a slope may grade into a riverine floodplain, or a small stream within a Depressional wetland has a zone of flooding along its sides. GO BACK AND IDENTIFY WHICH OF THE HYDROLOGIC REGIMES DESCRIBED IN QUESTIONS 1-7 APPLY TO DIFFERENT AREAS IN THE UNIT (make a rough sketch to help you decide). Use the following table to identify the appropriate class to use for the rating system if you have several HGM classes present within the wetland unit being scored.

   NOTE: Use this table only if the class that is recommended in the second column represents 10% or more of the total area of the wetland unit being rated. If the area of the HGM class listed in column 2 is less than 10% of the unit; classify the wetland using the class that represents more than 90% of the total area.

HGM classes within the wetland unit being rated	HGM class to use in rating
Slope + Riverine	Riverine
Slope + Depressional	Depressional
Slope + Lake Fringe	Lake Fringe
Depressional + Riverine along stream within boundary of depression	Depressional
Depressional + Lake Fringe	Depressional
Riverine + Lake Fringe	Riverine
Salt Water Tidal Fringe and any other class of freshwater wetland	Treat as ESTUARINE

*If you are still unable to determine which of the above criteria apply to your wetland, or if you have **more than 2 HGM classes** within a wetland boundary, classify the wetland as Depressional for the rating.*

Wetland name or number Wetland J

SLOPE WETLANDS

Water Quality Functions - Indicators that the site functions to improve water quality

S 1.0. Does the site have the potential to improve water quality?	
S 1.1. Characteristics of the average slope of the wetland: *(a 1% slope has a 1 ft vertical drop in elevation for every 100 ft of horizontal distance)* Slope is 1% or less — points = 3 Slope is > 1%-2% — points = 2 Slope is > 2%-5% — points = 1 Slope is greater than 5% — points = 0	0
S 1.2. The soil 2 in below the surface (or duff layer) is true clay or true organic *(use NRCS definitions)*: Yes = 3 No = 0	0
S 1.3. Characteristics of the plants in the wetland that trap sediments and pollutants: Choose the points appropriate for the description that best fits the plants in the wetland. *Dense means you have trouble seeing the soil surface (>75% cover), and uncut means not grazed or mowed and plants are higher than 6 in.* Dense, uncut, herbaceous plants > 90% of the wetland area — points = 6 Dense, uncut, herbaceous plants > ½ of area — points = 3 Dense, woody, plants > ½ of area — points = 2 Dense, uncut, herbaceous plants > ¼ of area — points = 1 Does not meet any of the criteria above for plants — points = 0	3
Total for S 1 — Add the points in the boxes above	3

Rating of Site Potential If score is: ___**12 = H** ___**6-11 = M** X **0-5 = L** *Record the rating on the first page*

S 2.0. Does the landscape have the potential to support the water quality function of the site?	
S 2.1. Is > 10% of the area within 150 ft on the uphill side of the wetland in land uses that generate pollutants? Yes = 1 No = 0	0
S 2.2. Are there other sources of pollutants coming into the wetland that are not listed in question S 2.1? Other sources _____ Yes = 1 No = 0	0
Total for S 2 — Add the points in the boxes above	0

Rating of Landscape Potential If score is: ___**1-2 = M** X **0 = L** *Record the rating on the first page*

S 3.0. Is the water quality improvement provided by the site valuable to society?	
S 3.1. Does the wetland discharge directly (i.e., within 1 mi) to a stream, river, lake, or marine water that is on the 303(d) list? Yes = 1 No = 0	1
S 3.2. Is the wetland in a basin or sub-basin where water quality is an issue? *At least one aquatic resource in the basin is on the 303(d) list*. Yes = 1 No = 0	1
S 3.3. Has the site been identified in a watershed or local plan as important for maintaining water quality? *Answer YES if there is a TMDL for the basin in which unit is found.* Yes = 2 No = 0	2
Total for S 3 — Add the points in the boxes above	4

Rating of Value If score is: X **2-4 = H** ___**1 = M** ___**0 = L** *Record the rating on the first page*

Wetland name or number Wetland J

SLOPE WETLANDS

Hydrologic Functions - Indicators that the site functions to reduce flooding and stream erosion

S 4.0. Does the site have the potential to reduce flooding and stream erosion?	
S 4.1. Characteristics of plants that reduce the velocity of surface flows during storms: Choose the points appropriate for the description that best fits conditions in the wetland. *Stems of plants should be thick enough (usually > 1/8 in), or dense enough, to remain erect during surface flows.* Dense, uncut, **rigid** plants cover > 90% of the area of the wetland — points = 1 All other conditions — points = 0	0

Rating of Site Potential If score is: ___**1 = M** X **0 = L** *Record the rating on the first page*

S 5.0. Does the landscape have the potential to support the hydrologic functions of the site?	
S 5.1. Is more than 25% of the area within 150 ft upslope of wetland in land uses or cover that generate excess surface runoff? Yes = 1 No = 0	0

Rating of Landscape Potential If score is: ___**1 = M** X **0 = L** *Record the rating on the first page*

S 6.0. Are the hydrologic functions provided by the site valuable to society?	
S 6.1. Distance to the nearest areas downstream that have flooding problems: The sub-basin immediately down-gradient of site has flooding problems that result in damage to human or natural resources (e.g., houses or salmon redds) — points = 2 Surface flooding problems are in a sub-basin farther down-gradient — points = 1 No flooding problems anywhere downstream — points = 0	1
S 6.2. Has the site been identified as important for flood storage or flood conveyance in a regional flood control plan? Yes = 2 No = 0	0
Total for S 6 — Add the points in the boxes above	1

Rating of Value If score is: ___**2-4 = H** X **1 = M** ___**0 = L** *Record the rating on the first page*

NOTES and FIELD OBSERVATIONS:

Wetland name or number Wetland J

These questions apply to wetlands of all HGM classes.

HABITAT FUNCTIONS - Indicators that site functions to provide important habitat

H 1.0. Does the site have the potential to provide habitat?

H 1.1. Structure of plant community: *Indicators are Cowardin classes and strata within the Forested class.* Check the Cowardin plant classes in the wetland. *Up to 10 patches may be combined for each class to meet the threshold of ¼ ac or more than 10% of the unit if it is smaller than 2.5 ac. Add the number of structures checked.*

___	Aquatic bed	4 structures or more: points = 4
___	Emergent	3 structures: points = 2
_X_	Scrub-shrub (areas where shrubs have > 30% cover)	2 structures: points = 1
_X_	Forested (areas where trees have > 30% cover)	1 structure: points = 0

If the unit has a Forested class, check if:

_X_ The Forested class has 3 out of 5 strata (canopy, sub-canopy, shrubs, herbaceous, moss/ground-cover) that each cover 20% within the Forested polygon

2

H 1.2. Hydroperiods

Check the types of water regimes (hydroperiods) present within the wetland. The water regime has to cover more than 10% of the wetland or ¼ ac to count (*see text for descriptions of hydroperiods*).

___	Permanently flooded or inundated	4 or more types present: points = 3
_X_	Seasonally flooded or inundated	3 types present: points = 2
___	Occasionally flooded or inundated	2 types present: points = 1
_X_	Saturated only	1 type present: points = 0
___	Permanently flowing stream or river in, or adjacent to, the wetland	
___	Seasonally flowing stream in, or adjacent to, the wetland	
___	**Lake Fringe wetland**	**2 points**
___	**Freshwater tidal wetland**	**2 points**

1

H 1.3. Richness of plant species

Count the number of plant species in the wetland that cover at least 10 ft^2.


Different patches of the same species can be combined to meet the size threshold and you do not have to name the species. ***Do not include Eurasian milfoil, reed canarygrass, purple loosestrife, Canadian thistle***

If you counted: > 19 species	points = 2
5 - 19 species	points = 1
< 5 species	points = 0

1

H 1.4. Interspersion of habitats

Decide from the diagrams below whether interspersion among Cowardin plants classes (described in H 1.1), or the classes and unvegetated areas (can include open water or mudflats) is high, moderate, low, or none. *If you have four or more plant classes or three classes and open water, the rating is always high.*

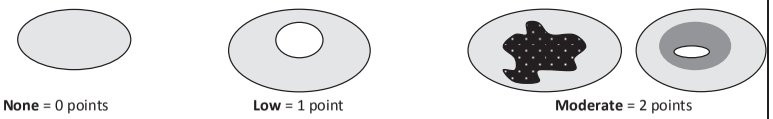

None = 0 points **Low** = 1 point **Moderate** = 2 points

All three diagrams in this row are **HIGH** = 3points



2

Wetland name or number Wetland J

H 1.5. Special habitat features:

Check the habitat features that are present in the wetland. *The number of checks is the number of points.*

_X_ Large, downed, woody debris within the wetland (> 4 in diameter and 6 ft long).

___ Standing snags (dbh > 4 in) within the wetland

___ Undercut banks are present for at least 6.6 ft (2 m) **and/or** overhanging plants extends at least 3.3 ft (1 m) over a stream (or ditch) in, or contiguous with the wetland, for at least 33 ft (10 m)

___ Stable steep banks of fine material that might be used by beaver or muskrat for denning (> 30 degree slope) OR signs of recent beaver activity are present *(cut shrubs or trees that have not yet weathered where wood is exposed)*

___ At least ¼ ac of thin-stemmed persistent plants or woody branches are present in areas that are permanently or seasonally inundated *(structures for egg-laying by amphibians)*

_X_ Invasive plants cover less than 25% of the wetland area in every stratum of plants (*see H 1.1 for list of strata*)

2

Total for H 1 — Add the points in the boxes above: 8

Rating of Site Potential If score is: ___ **15-18 = H** _X_ **7-14 = M** ___ **0-6 = L** *Record the rating on the first page*

H 2.0. Does the landscape have the potential to support the habitat functions of the site?

H 2.1. Accessible habitat (include *only habitat that directly abuts wetland unit*).

Calculate: % undisturbed habitat 42 + [(% moderate and low intensity land uses)/2] 5 = 47 %

If total accessible habitat is:

> 1/3 (33.3%) of 1 km Polygon	points = 3
20-33% of 1 km Polygon	points = 2
10-19% of 1 km Polygon	points = 1
< 10% of 1 km Polygon	points = 0

3

H 2.2. Undisturbed habitat in 1 km Polygon around the wetland.

Calculate: % undisturbed habitat 72 + [(% moderate and low intensity land uses)/2] 6 = 78 %

Undisturbed habitat > 50% of Polygon	points = 3
Undisturbed habitat 10-50% and in 1-3 patches	points = 2
Undisturbed habitat 10-50% and > 3 patches	points = 1
Undisturbed habitat < 10% of 1 km Polygon	points = 0

3

H 2.3. Land use intensity in 1 km Polygon: If

> 50% of 1 km Polygon is high intensity land use	points = (- 2)
≤ 50% of 1 km Polygon is high intensity	points = 0

0

Total for H 2 — Add the points in the boxes above: 6

Rating of Landscape Potential If score is: _X_ **4-6 = H** ___ **1-3 = M** ___ **< 1 = L** *Record the rating on the first page*

H 3.0. Is the habitat provided by the site valuable to society?

H 3.1. Does the site provide habitat for species valued in laws, regulations, or policies? *Choose only the highest score that applies to the wetland being rated.*

Site meets ANY of the following criteria: points = 2

_X_ It has 3 or more priority habitats within 100 m (see next page)

— It provides habitat for Threatened or Endangered species (any plant or animal on the state or federal lists)

— It is mapped as a location for an individual WDFW priority species

— It is a Wetland of High Conservation Value as determined by the Department of Natural Resources

— It has been categorized as an important habitat site in a local or regional comprehensive plan, in a Shoreline Master Plan, or in a watershed plan

Site has 1 or 2 priority habitats (listed on next page) within 100 m points = 1

Site does not meet any of the criteria above points = 0

2

Rating of Value If score is: _X_ **2 = H** ___ **1 = M** ___ **0 = L** *Record the rating on the first page*

Wetland name or number Wetland J

WDFW Priority Habitats

Priority habitats listed by WDFW (see complete descriptions of WDFW priority habitats, and the counties in which they can be found, in: Washington Department of Fish and Wildlife. 2008. Priority Habitat and Species List. Olympia, Washington. 177 pp. http://wdfw.wa.gov/publications/00165/wdfw00165.pdf or access the list from here: http://wdfw.wa.gov/conservation/phs/list/)

Count how many of the following priority habitats are within 330 ft (100 m) of the wetland unit: ***NOTE:*** *This question is independent of the land use between the wetland unit and the priority habitat.*

— **Aspen Stands:** Pure or mixed stands of aspen greater than 1 ac (0.4 ha).

— **Biodiversity Areas and Corridors**: Areas of habitat that are relatively important to various species of native fish and wildlife (*full descriptions in WDFW PHS report*).

— **Herbaceous Balds:** Variable size patches of grass and forbs on shallow soils over bedrock.

— **Old-growth/Mature forests:** Old-growth west of Cascade crest – Stands of at least 2 tree species, forming a multi-layered canopy with occasional small openings; with at least 8 trees/ac (20 trees/ha) > 32 in (81 cm) dbh or > 200 years of age. Mature forests – Stands with average diameters exceeding 21 in (53 cm) dbh; crown cover may be less than 100%; decay, decadence, numbers of snags, and quantity of large downed material is generally less than that found in old-growth; 80-200 years old west of the Cascade crest.

— **Oregon White Oak:** Woodland stands of pure oak or oak/conifer associations where canopy coverage of the oak component is important (*full descriptions in WDFW PHS report p. 158 – see web link above*).

☒ **Riparian**: The area adjacent to aquatic systems with flowing water that contains elements of both aquatic and terrestrial ecosystems which mutually influence each other.

— **Westside Prairies:** Herbaceous, non-forested plant communities that can either take the form of a dry prairie or a wet prairie (*full descriptions in WDFW PHS report p. 161 – see web link above*).

☒ **Instream:** The combination of physical, biological, and chemical processes and conditions that interact to provide functional life history requirements for instream fish and wildlife resources.

— **Nearshore**: Relatively undisturbed nearshore habitats. These include Coastal Nearshore, Open Coast Nearshore, and Puget Sound Nearshore. (*full descriptions of habitats and the definition of relatively undisturbed are in WDFW report – see web link on previous page).*

— **Caves:** A naturally occurring cavity, recess, void, or system of interconnected passages under the earth in soils, rock, ice, or other geological formations and is large enough to contain a human.

— **Cliffs:** Greater than 25 ft (7.6 m) high and occurring below 5000 ft elevation.

— **Talus:** Homogenous areas of rock rubble ranging in average size 0.5 - 6.5 ft (0.15 - 2.0 m), composed of basalt, andesite, and/or sedimentary rock, including riprap slides and mine tailings. May be associated with cliffs.

☒ **Snags and Logs:** Trees are considered snags if they are dead or dying and exhibit sufficient decay characteristics to enable cavity excavation/use by wildlife. Priority snags have a diameter at breast height of > 20 in (51 cm) in western Washington and are > 6.5 ft (2 m) in height. Priority logs are > 12 in (30 cm) in diameter at the largest end, and > 20 ft (6 m) long.

Note: All vegetated wetlands are by definition a priority habitat but are not included in this list because they are addressed elsewhere.

Wetland name or number Wetland J

CATEGORIZATION BASED ON SPECIAL CHARACTERISTICS

Wetland Type *Check off any criteria that apply to the wetland. Circle the category when the appropriate criteria are met.*	**Category**
SC 1.0. Estuarine wetlands Does the wetland meet the following criteria for Estuarine wetlands? — The dominant water regime is tidal, — Vegetated, and — With a salinity greater than 0.5 ppt Yes –Go to **SC 1.1** No= **Not an estuarine wetland**	
SC 1.1. Is the wetland within a National Wildlife Refuge, National Park, National Estuary Reserve, Natural Area Preserve, State Park or Educational, Environmental, or Scientific Reserve designated under WAC 332-30-151? Yes = **Category I** No - Go to **SC 1.2**	**Cat. I** ☐
SC 1.2. Is the wetland unit at least 1 ac in size and meets at least two of the following three conditions? — The wetland is relatively undisturbed (has no diking, ditching, filling, cultivation, grazing, and has less than 10% cover of non-native plant species. (If non-native species are *Spartina*, see page 25) — At least ¾ of the landward edge of the wetland has a 100 ft buffer of shrub, forest, or un-grazed or un-mowed grassland. — The wetland has at least two of the following features: tidal channels, depressions with open water, or contiguous freshwater wetlands. Yes = **Category I** No = **Category II**	**Cat. I** ☐ **Cat. II** ☐
SC 2.0. Wetlands of High Conservation Value (WHCV) SC 2.1. Has the WA Department of Natural Resources updated their website to include the list of Wetlands of High Conservation Value? Yes – Go to **SC 2.2** No – Go to **SC 2.3** SC 2.2. Is the wetland listed on the WDNR database as a Wetland of High Conservation Value? Yes = **Category I** No = **Not a WHCV** SC 2.3. Is the wetland in a Section/Township/Range that contains a Natural Heritage wetland? http://www1.dnr.wa.gov/nhp/refdesk/datasearch/wnhpwetlands.pdf Yes – **Contact WNHP/WDNR and go to SC 2.4** No = **Not a WHCV** SC 2.4. Has WDNR identified the wetland within the S/T/R as a Wetland of High Conservation Value and listed it on their website? Yes = **Category I** No = **Not a WHCV**	**Cat. I** ☐
SC 3.0. Bogs Does the wetland (or any part of the unit) meet both the criteria for soils and vegetation in bogs? *Use the key below.* ***If you answer YES you will still need to rate the wetland based on its functions.*** SC 3.1. Does an area within the wetland unit have organic soil horizons, either peats or mucks, that compose 16 in or more of the first 32 in of the soil profile? Yes – Go to **SC 3.3** No – Go to **SC 3.2** SC 3.2. Does an area within the wetland unit have organic soils, either peats or mucks, that are less than 16 in deep over bedrock, or an impermeable hardpan such as clay or volcanic ash, or that are floating on top of a lake or pond? Yes – Go to **SC 3.3** No = **Is not a bog** SC 3.3. Does an area with peats or mucks have more than 70% cover of mosses at ground level, AND at least a 30% cover of plant species listed in Table 4? Yes = **Is a Category I bog** No – Go to **SC 3.4** **NOTE:** If you are uncertain about the extent of mosses in the understory, you may substitute that criterion by measuring the pH of the water that seeps into a hole dug at least 16 in deep. If the pH is less than 5.0 and the plant species in Table 4 are present, the wetland is a bog. SC 3.4. Is an area with peats or mucks forested (> 30% cover) with Sitka spruce, subalpine fir, western red cedar, western hemlock, lodgepole pine, quaking aspen, Engelmann spruce, or western white pine, AND any of the species (or combination of species) listed in Table 4 provide more than 30% of the cover under the canopy? Yes = **Is a Category I bog** No = **Is not a bog**	**Cat. I** ☐

SC 4.0. Forested Wetlands Does the wetland have at least 1 contiguous acre of forest that meets one of these criteria for the WA Department of Fish and Wildlife's forests as priority habitats? ***If you answer YES you will still need to rate the wetland based on its functions.*** — **Old-growth forests** (west of Cascade crest): Stands of at least two tree species, forming a multi-layered canopy with occasional small openings; with at least 8 trees/ac (20 trees/ha) that are at least 200 years of age OR have a diameter at breast height (dbh) of 32 in (81 cm) or more. — **Mature forests** (west of the Cascade Crest): Stands where the largest trees are 80- 200 years old OR the species that make up the canopy have an average diameter (dbh) exceeding 21 in (53 cm). Yes = **Category I** No = **Not a forested wetland for this section**	**Cat. I** ☐
SC 5.0. Wetlands in Coastal Lagoons Does the wetland meet all of the following criteria of a wetland in a coastal lagoon? — The wetland lies in a depression adjacent to marine waters that is wholly or partially separated from marine waters by sandbanks, gravel banks, shingle, or, less frequently, rocks — The lagoon in which the wetland is located contains ponded water that is saline or brackish (> 0.5 ppt) during most of the year in at least a portion of the lagoon *(needs to be measured near the bottom)* Yes – Go to **SC 5.1** No = **Not a wetland in a coastal lagoon**	**Cat. I** ☐
SC 5.1. Does the wetland meet all of the following three conditions? — The wetland is relatively undisturbed (has no diking, ditching, filling, cultivation, grazing), and has less than 20% cover of aggressive, opportunistic plant species (see list of species on p. 100). — At least ¾ of the landward edge of the wetland has a 100 ft buffer of shrub, forest, or un-grazed or un-mowed grassland. — The wetland is larger than $^{1}/_{10}$ ac (4350 ft^2) Yes = **Category I** No = **Category II**	**Cat. II** ☐
SC 6.0. Interdunal Wetlands Is the wetland west of the 1889 line (also called the Western Boundary of Upland Ownership or WBUO)? ***If you answer yes you will still need to rate the wetland based on its habitat functions.*** In practical terms that means the following geographic areas: — Long Beach Peninsula: Lands west of SR 103 — Grayland-Westport: Lands west of SR 105 — Ocean Shores-Copalis: Lands west of SR 115 and SR 109 Yes – Go to **SC 6.1** No = **not an interdunal wetland for rating**	**Cat I** ☐
SC 6.1. Is the wetland 1 ac or larger and scores an 8 or 9 for the habitat functions on the form (rates H,H,H or H,H,M for the three aspects of function)? Yes = **Category I** No – Go to **SC 6.2**	**Cat. II** ☐
SC 6.2. Is the wetland 1 ac or larger, or is it in a mosaic of wetlands that is 1 ac or larger? Yes = **Category II** No – Go to **SC 6.3**	**Cat. III** ☐
SC 6.3. Is the unit between 0.1 and 1 ac, or is it in a mosaic of wetlands that is between 0.1 and 1 ac? Yes = **Category III** No = **Category IV**	**Cat. IV** ☐
Category of wetland based on Special Characteristics If you answered No for all types, enter "Not Applicable" on Summary Form	-

This page left blank intentionally

Wetland name or number Wetland JJ

RATING SUMMARY – Western Washington

Name of wetland (or ID #): Wetland JJ Date of site visit: 11/23/21

Rated by M. Porter; A. Pederson Trained by Ecology? X Yes ___No Date of training 2014

HGM Class used for rating Depressional Wetland has multiple HGM classes? X Y ____N

NOTE: Form is not complete without the figures requested *(figures can be combined).*

Source of base aerial photo/map Skagit County 2021

OVERALL WETLAND CATEGORY II (based on functions X or special characteristics___)

1. Category of wetland based on FUNCTIONS

_____**Category I** – Total score = 23 - 27

__X__**Category II** – Total score = 20 - 22

_____**Category III** – Total score = 16 - 19

_____**Category IV** – Total score = 9 - 15

FUNCTION	Improving Water Quality	Hydrologic	Habitat	
	Circle the appropriate ratings			
Site Potential	H○ M⊙ L○	H⊙ M○ L○	H○ M⊙ L○	
Landscape Potential	H○ M○ L⊙	H○ M○ L⊙	H⊙ M○ L○	
Value	H⊙ M○ L○	H○ M⊙ L○	H⊙ M○ L○	TOTAL
Score Based on Ratings	6	6	8	20

Score for each function based on three ratings *(order of ratings is not important)*

9 = H,H,H
8 = H,H,M
7 = H,H,L
7 = H,M,M
6 = H,M,L
6 = M,M,M
5 = H,L,L
5 = M,M,L
4 = M,L,L
3 = L,L,L

2. Category based on SPECIAL CHARACTERISTICS of wetland

CHARACTERISTIC	CATEGORY	
Estuarine	I II	
Wetland of High Conservation Value	I	
Bog	I	
Mature Forest	I	
Old Growth Forest	I	
Coastal Lagoon	I II	
Interdunal	I II III IV	
None of the above	☒	

Maps and figures required to answer questions correctly for Western Washington

Depressional Wetlands

Map of:	To answer questions:	Figure #
Cowardin plant classes	D 1.3, H 1.1, H 1.4	A
Hydroperiods	D 1.4, H 1.2	B
Location of outlet (*can be added to map of hydroperiods)*	D 1.1, D 4.1	B
Boundary of area within 150 ft of the wetland *(can be added to another figure)*	D 2.2, D 5.2	A
Map of the contributing basin	D 4.3, D 5.3	B
1 km Polygon: Area that extends 1 km from entire wetland edge - including polygons for accessible habitat and undisturbed habitat	H 2.1, H 2.2, H 2.3	C
Screen capture of map of 303(d) listed waters in basin (from Ecology website)	D 3.1, D 3.2	D
Screen capture of list of TMDLs for WRIA in which unit is found (from web)	D 3.3	D

Riverine Wetlands

Map of:	To answer questions:	Figure #
Cowardin plant classes	H 1.1, H 1.4	
Hydroperiods	H 1.2	
Ponded depressions	R 1.1	
Boundary of area within 150 ft of the wetland *(can be added to another figure)*	R 2.4	
Plant cover of trees, shrubs, and herbaceous plants	R 1.2, R 4.2	
Width of unit vs. width of stream *(can be added to another figure)*	R 4.1	
Map of the contributing basin	R 2.2, R 2.3, R 5.2	
1 km Polygon: Area that extends 1 km from entire wetland edge - including polygons for accessible habitat and undisturbed habitat	H 2.1, H 2.2, H 2.3	
Screen capture of map of 303(d) listed waters in basin (from Ecology website)	R 3.1	
Screen capture of list of TMDLs for WRIA in which unit is found (from web)	R 3.2, R 3.3	

Lake Fringe Wetlands

Map of:	To answer questions:	Figure #
Cowardin plant classes	L 1.1, L 4.1, H 1.1, H 1.4	
Plant cover of trees, shrubs, and herbaceous plants	L 1.2	
Boundary of area within 150 ft of the wetland *(can be added to another figure)*	L 2.2	
1 km Polygon: Area that extends 1 km from entire wetland edge - including polygons for accessible habitat and undisturbed habitat	H 2.1, H 2.2, H 2.3	
Screen capture of map of 303(d) listed waters in basin (from Ecology website)	L 3.1, L 3.2	
Screen capture of list of TMDLs for WRIA in which unit is found (from web)	L 3.3	

Slope Wetlands

Map of:	To answer questions:	Figure #
Cowardin plant classes	H 1.1, H 1.4	
Hydroperiods	H 1.2	
Plant cover of **dense** trees, shrubs, and herbaceous plants	S 1.3	
Plant cover of **dense, rigid** trees, shrubs, and herbaceous plants *(can be added to figure above)*	S 4.1	
Boundary of 150 ft buffer (can be added to another figure)	S 2.1, S 5.1	
1 km Polygon: Area that extends 1 km from entire wetland edge - including polygons for accessible habitat and undisturbed habitat	H 2.1, H 2.2, H 2.3	
Screen capture of map of 303(d) listed waters in basin (from Ecology website)	S 3.1, S 3.2	
Screen capture of list of TMDLs for WRIA in which unit is found (from web)	S 3.3	

Wetland name or number Wetland JJ

HGM Classification of Wetlands in Western Washington

For questions 1-7, the criteria described must apply to the entire unit being rated.

If the hydrologic criteria listed in each question do not apply to the entire unit being rated, you probably have a unit with multiple HGM classes. In this case, identify which hydrologic criteria in questions 1-7 apply, and go to Question 8.

1. Are the water levels in the entire unit usually controlled by tides except during floods?

   NO – go to 2 **YES** – the wetland class is **Tidal Fringe** – go to 1.1

   1.1 Is the salinity of the water during periods of annual low flow below 0.5 ppt (parts per thousand)?

   NO – Saltwater Tidal Fringe (Estuarine) **YES – Freshwater Tidal Fringe**
   *If your wetland can be classified as a Freshwater Tidal Fringe use the forms for **Riverine** wetlands. If it is Saltwater Tidal Fringe it is an **Estuarine** wetland and is not scored. This method **cannot** be used to score functions for estuarine wetlands.*

2. The entire wetland unit is flat and precipitation is the only source (>90%) of water to it. Groundwater and surface water runoff are NOT sources of water to the unit.

   NO – go to 3 **YES** – The wetland class is **Flats**
   *If your wetland can be classified as a Flats wetland, use the form for **Depressional** wetlands.*

3. Does the entire wetland unit **meet all** of the following criteria?
   __The vegetated part of the wetland is on the shores of a body of permanent open water (without any plants on the surface at any time of the year) at least 20 ac (8 ha) in size;
   __At least 30% of the open water area is deeper than 6.6 ft (2 m).

   NO – go to 4 **YES –** The wetland class is **Lake Fringe** (Lacustrine Fringe)

4. Does the entire wetland unit **meet all** of the following criteria?
   X The wetland is on a slope (*slope can be very gradual*),
   X The water flows through the wetland in one direction (unidirectional) and usually comes from seeps. It may flow subsurface, as sheetflow, or in a swale without distinct banks,
   ___The water leaves the wetland **without being impounded**.

   NO – go to 5 **YES –** The wetland class is **Slope**

   NOTE: Surface water does not pond in these type of wetlands except occasionally in very small and shallow depressions or behind hummocks (depressions are usually <3 ft diameter and less than 1 ft deep).

5. Does the entire wetland unit **meet all** of the following criteria?
   ___The unit is in a valley, or stream channel, where it gets inundated by overbank flooding from that stream or river,
   ___The overbank flooding occurs at least once every 2 years.

NO – go to 6 **YES** – The wetland class is **Riverine**
NOTE: The Riverine unit can contain depressions that are filled with water when the river is not flooding

6. Is the entire wetland unit in a topographic depression in which water ponds, or is saturated to the surface, at some time during the year? *This means that any outlet, if present, is higher than the interior of the wetland.*

   NO – go to 7 X **YES** – The wetland class is **Depressional**

7. Is the entire wetland unit located in a very flat area with no obvious depression and no overbank flooding? The unit does not pond surface water more than a few inches. The unit seems to be maintained by high groundwater in the area. The wetland may be ditched, but has no obvious natural outlet.

   NO – go to 8 **YES** – The wetland class is **Depressional**

8. Your wetland unit seems to be difficult to classify and probably contains several different HGM classes. For example, seeps at the base of a slope may grade into a riverine floodplain, or a small stream within a Depressional wetland has a zone of flooding along its sides. GO BACK AND IDENTIFY WHICH OF THE HYDROLOGIC REGIMES DESCRIBED IN QUESTIONS 1-7 APPLY TO DIFFERENT AREAS IN THE UNIT (make a rough sketch to help you decide). Use the following table to identify the appropriate class to use for the rating system if you have several HGM classes present within the wetland unit being scored.

   NOTE: Use this table only if the class that is recommended in the second column represents 10% or more of the total area of the wetland unit being rated. If the area of the HGM class listed in column 2 is less than 10% of the unit; classify the wetland using the class that represents more than 90% of the total area.

HGM classes within the wetland unit being rated	HGM class to use in rating
Slope + Riverine	Riverine
Slope + Depressional	Depressional
Slope + Lake Fringe	Lake Fringe
Depressional + Riverine along stream within boundary of depression	Depressional
Depressional + Lake Fringe	Depressional
Riverine + Lake Fringe	Riverine
Salt Water Tidal Fringe and any other class of freshwater wetland	Treat as ESTUARINE

*If you are still unable to determine which of the above criteria apply to your wetland, or if you have **more than 2 HGM classes** within a wetland boundary, classify the wetland as Depressional for the rating.*

Wetland name or number Wetland JJ

DEPRESSIONAL AND FLATS WETLANDS

Water Quality Functions - Indicators that the site functions to improve water quality

D 1.0. Does the site have the potential to improve water quality?		
D 1.1. Characteristics of surface water outflows from the wetland: Wetland is a depression or flat depression (QUESTION 7 on key) with no surface water leaving it (no outlet). points = 3 Wetland has an intermittently flowing stream or ditch, OR highly constricted permanently flowing outlet. points = 2 Wetland has an unconstricted, or slightly constricted, surface outlet that is permanently flowing points = 1 Wetland is a flat depression (QUESTION 7 on key), whose outlet is a permanently flowing ditch. points = 1		2
D 1.2. The soil 2 in below the surface (or duff layer) is true clay or true organic *(use NRCS definitions).* Yes = 4 No = 0		0
D 1.3. Characteristics and distribution of persistent plants (Emergent, Scrub-shrub, and/or Forested Cowardin classes): Wetland has persistent, ungrazed, plants > 95% of area points = 5 Wetland has persistent, ungrazed, plants > ⅓ of area points = 3 Wetland has persistent, ungrazed plants > $^{1}/_{10}$ of area points = 1 Wetland has persistent, ungrazed plants < $^{1}/_{10}$ of area points = 0		3
D 1.4. Characteristics of seasonal ponding or inundation: *This is the area that is ponded for at least 2 months. See description in manual.* Area seasonally ponded is > ½ total area of wetland points = 4 Area seasonally ponded is > ¼ total area of wetland points = 2 Area seasonally ponded is < ¼ total area of wetland points = 0		4
Total for D 1	Add the points in the boxes above	9

Rating of Site Potential If score is: ___ **12-16 = H** X **6-11 = M** ___ **0-5 = L** *Record the rating on the first page*

D 2.0. Does the landscape have the potential to support the water quality function of the site?		
D 2.1. Does the wetland unit receive stormwater discharges?	Yes = 1 No = 0	0
D 2.2. Is > 10% of the area within 150 ft of the wetland in land uses that generate pollutants?	Yes = 1 No = 0	0
D 2.3. Are there septic systems within 250 ft of the wetland?	Yes = 1 No = 0	0
D 2.4. Are there other sources of pollutants coming into the wetland that are not listed in questions D 2.1-D 2.3? Source_____	Yes = 1 No = 0	0
Total for D 2	Add the points in the boxes above	0

Rating of Landscape Potential If score is: ___ **3 or 4 = H** ___ **1 or 2 = M** X **0 = L** *Record the rating on the first page*

D 3.0. Is the water quality improvement provided by the site valuable to society?		
D 3.1. Does the wetland discharge directly (i.e., within 1 mi) to a stream, river, lake, or marine water that is on the 303(d) list?	Yes = 1 No = 0	0
D 3.2. Is the wetland in a basin or sub-basin where an aquatic resource is on the 303(d) list?	Yes = 1 No = 0	1
D 3.3. Has the site been identified in a watershed or local plan as important for maintaining water quality (*answer YES if there is a TMDL for the basin in which the unit is found*)?	Yes = 2 No = 0	2
Total for D 3	Add the points in the boxes above	3

Rating of Value If score is: X **2-4 = H** ___ **1 = M** ___ **0 = L** *Record the rating on the first page*

Wetland name or number Wetland JJ

DEPRESSIONAL AND FLATS WETLANDS

Hydrologic Functions - Indicators that the site functions to reduce flooding and stream degradation

D 4.0. Does the site have the potential to reduce flooding and erosion?		
D 4.1. Characteristics of surface water outflows from the wetland: Wetland is a depression or flat depression with no surface water leaving it (no outlet) points = 4 Wetland has an intermittently flowing stream or ditch, OR highly constricted permanently flowing outlet points = 2 Wetland is a flat depression (QUESTION 7 on key), whose outlet is a permanently flowing ditch points = 1 Wetland has an unconstricted, or slightly constricted, surface outlet that is permanently flowing points = 0		2
D 4.2. Depth of storage during wet periods: *Estimate the height of ponding above the bottom of the outlet. For wetlands with no outlet, measure from the surface of permanent water or if dry, the deepest part.* Marks of ponding are 3 ft or more above the surface or bottom of outlet points = 7 Marks of ponding between 2 ft to < 3 ft from surface or bottom of outlet points = 5 Marks are at least 0.5 ft to < 2 ft from surface or bottom of outlet points = 3 The wetland is a "headwater" wetland points = 3 Wetland is flat but has small depressions on the surface that trap water points = 1 Marks of ponding less than 0.5 ft (6 in) points = 0		7
D 4.3. Contribution of the wetland to storage in the watershed: *Estimate the ratio of the area of upstream basin contributing surface water to the wetland to the area of the wetland unit itself.* The area of the basin is less than 10 times the area of the unit points = 5 X The area of the basin is 10 to 100 times the area of the unit points = 3 The area of the basin is more than 100 times the area of the unit points = 0 Entire wetland is in the Flats class points = 5		5
Total for D 4	Add the points in the boxes above	14

Rating of Site Potential If score is: X **12-16 = H** ___ **6-11 = M** ___ **0-5 = L** *Record the rating on the first page*

D 5.0. Does the landscape have the potential to support hydrologic functions of the site?		
D 5.1. Does the wetland receive stormwater discharges?	Yes = 1 No = 0	0
D 5.2. Is >10% of the area within 150 ft of the wetland in land uses that generate excess runoff?	Yes = 1 No = 0	0
D 5.3. Is more than 25% of the contributing basin of the wetland covered with intensive human land uses (residential at >1 residence/ac, urban, commercial, agriculture, etc.)?	Yes = 1 No = 0	0
Total for D 5	Add the points in the boxes above	0

Rating of Landscape Potential If score is: ___ **3 = H** ___ **1 or 2 = M** X **0 = L** *Record the rating on the first page*

D 6.0. Are the hydrologic functions provided by the site valuable to society?		
D 6.1. The unit is in a landscape that has flooding problems. *Choose the description that best matches conditions around the wetland unit being rated. Do not add points. Choose the highest score if more than one condition is met.* The wetland captures surface water that would otherwise flow down-gradient into areas where flooding has damaged human or natural resources (e.g., houses or salmon redds): • Flooding occurs in a sub-basin that is immediately down-gradient of unit. points = 2 • Surface flooding problems are in a sub-basin farther down-gradient. points = 1 X Flooding from groundwater is an issue in the sub-basin. points = 1 The existing or potential outflow from the wetland is so constrained by human or natural conditions that the water stored by the wetland cannot reach areas that flood. *Explain why* _____ points = 0 There are no problems with flooding downstream of the wetland. points = 0		1
D 6.2. Has the site been identified as important for flood storage or flood conveyance in a regional flood control plan?	Yes = 2 No = 0	0
Total for D 6	Add the points in the boxes above	1

Rating of Value If score is: ___ **2-4 = H** X **1 = M** ___ **0 = L** *Record the rating on the first page*

Wetland name or number Wetland JJ

These questions apply to wetlands of all HGM classes.

HABITAT FUNCTIONS - Indicators that site functions to provide important habitat

H 1.0. Does the site have the potential to provide habitat?

H 1.1. Structure of plant community: *Indicators are Cowardin classes and strata within the Forested class.* Check the Cowardin plant classes in the wetland. *Up to 10 patches may be combined for each class to meet the threshold of ¼ ac or more than 10% of the unit if it is smaller than 2.5 ac. Add the number of structures checked.*

X	Aquatic bed	4 structures or more: points = 4
X	Emergent	3 structures: points = 2
X	Scrub-shrub (areas where shrubs have > 30% cover)	2 structures: points = 1
	Forested (areas where trees have > 30% cover)	1 structure: points = 0

If the unit has a Forested class, check if:

___ The Forested class has 3 out of 5 strata (canopy, sub-canopy, shrubs, herbaceous, moss/ground-cover) that each cover 20% within the Forested polygon

2

H 1.2. Hydroperiods

Check the types of water regimes (hydroperiods) present within the wetland. The water regime has to cover more than 10% of the wetland or ¼ ac to count (*see text for descriptions of hydroperiods*).

X	Permanently flooded or inundated	4 or more types present: points = 3
	Seasonally flooded or inundated	3 types present: points = 2
	Occasionally flooded or inundated	2 types present: points = 1
X	Saturated only	1 type present: points = 0
	Permanently flowing stream or river in, or adjacent to, the wetland	
	Seasonally flowing stream in, or adjacent to, the wetland	
	Lake Fringe wetland	**2 points**
	Freshwater tidal wetland	**2 points**

1

H 1.3. Richness of plant species

Count the number of plant species in the wetland that cover at least 10 ft^2.


Different patches of the same species can be combined to meet the size threshold and you do not have to name the species. ***Do not include Eurasian milfoil, reed canarygrass, purple loosestrife, Canadian thistle***

If you counted: > 19 species	points = 2
5 - 19 species	points = 1
< 5 species	points = 0

1

H 1.4. Interspersion of habitats

Decide from the diagrams below whether interspersion among Cowardin plants classes (described in H 1.1), or the classes and unvegetated areas (can include open water or mudflats) is high, moderate, low, or none. *If you have four or more plant classes or three classes and open water, the rating is always high.*

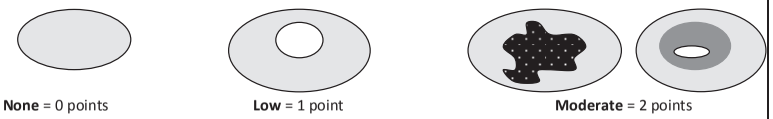

None = 0 points **Low** = 1 point **Moderate** = 2 points

All three diagrams in this row are **HIGH** = 3points



3

Wetland name or number Wetland JJ

H 1.5. Special habitat features:

Check the habitat features that are present in the wetland. *The number of checks is the number of points.*

- X Large, downed, woody debris within the wetland (> 4 in diameter and 6 ft long).
- X Standing snags (dbh > 4 in) within the wetland
- X Undercut banks are present for at least 6.6 ft (2 m) **and/or** overhanging plants extends at least 3.3 ft (1 m) over a stream (or ditch) in, or contiguous with the wetland, for at least 33 ft (10 m)
- X Stable steep banks of fine material that might be used by beaver or muskrat for denning (> 30 degree slope) OR signs of recent beaver activity are present *(cut shrubs or trees that have not yet weathered where wood is exposed)*
- X At least ¼ ac of thin-stemmed persistent plants or woody branches are present in areas that are permanently or seasonally inundated *(structures for egg-laying by amphibians)*
- X Invasive plants cover less than 25% of the wetland area in every stratum of plants (*see H 1.1 for list of strata*)

6

Total for H 1 — Add the points in the boxes above: 13

Rating of Site Potential If score is: ___ **15-18 = H** X **7-14 = M** ___ **0-6 = L** *Record the rating on the first page*

H 2.0. Does the landscape have the potential to support the habitat functions of the site?

H 2.1. Accessible habitat (include *only habitat that directly abuts wetland unit*).

Calculate: % undisturbed habitat 66 + [(% moderate and low intensity land uses)/2] 8 = 74 %

If total accessible habitat is:

> 1/3 (33.3%) of 1 km Polygon	points = 3
20-33% of 1 km Polygon	points = 2
10-19% of 1 km Polygon	points = 1
< 10% of 1 km Polygon	points = 0

3

H 2.2. Undisturbed habitat in 1 km Polygon around the wetland.

Calculate: % undisturbed habitat 66 + [(% moderate and low intensity land uses)/2] 8 = 74 %

Undisturbed habitat > 50% of Polygon	points = 3
Undisturbed habitat 10-50% and in 1-3 patches	points = 2
Undisturbed habitat 10-50% and > 3 patches	points = 1
Undisturbed habitat < 10% of 1 km Polygon	points = 0

3

H 2.3. Land use intensity in 1 km Polygon: If

> 50% of 1 km Polygon is high intensity land use	points = (- 2)
≤ 50% of 1 km Polygon is high intensity	points = 0

0

Total for H 2 — Add the points in the boxes above: 6

Rating of Landscape Potential If score is: X **4-6 = H** ___ **1-3 = M** ___ **< 1 = L** *Record the rating on the first page*

H 3.0. Is the habitat provided by the site valuable to society?

H 3.1. Does the site provide habitat for species valued in laws, regulations, or policies? *Choose only the highest score that applies to the wetland being rated.*

Site meets ANY of the following criteria: points = 2

- X It has 3 or more priority habitats within 100 m (see next page)
- — It provides habitat for Threatened or Endangered species (any plant or animal on the state or federal lists)
- — It is mapped as a location for an individual WDFW priority species
- — It is a Wetland of High Conservation Value as determined by the Department of Natural Resources
- — It has been categorized as an important habitat site in a local or regional comprehensive plan, in a Shoreline Master Plan, or in a watershed plan

Site has 1 or 2 priority habitats (listed on next page) within 100 m points = 1

Site does not meet any of the criteria above points = 0

2

Rating of Value If score is: X **2 = H** ___ **1 = M** ___ **0 = L** *Record the rating on the first page*

Wetland name or number Wetland JJ

WDFW Priority Habitats

Priority habitats listed by WDFW (see complete descriptions of WDFW priority habitats, and the counties in which they can be found, in: Washington Department of Fish and Wildlife. 2008. Priority Habitat and Species List. Olympia, Washington. 177 pp. http://wdfw.wa.gov/publications/00165/wdfw00165.pdf or access the list from here: http://wdfw.wa.gov/conservation/phs/list/)

Count how many of the following priority habitats are within 330 ft (100 m) of the wetland unit: ***NOTE:*** *This question is independent of the land use between the wetland unit and the priority habitat.*

— **Aspen Stands:** Pure or mixed stands of aspen greater than 1 ac (0.4 ha).

— **Biodiversity Areas and Corridors**: Areas of habitat that are relatively important to various species of native fish and wildlife (*full descriptions in WDFW PHS report*).

— **Herbaceous Balds:** Variable size patches of grass and forbs on shallow soils over bedrock.

— **Old-growth/Mature forests:** Old-growth west of Cascade crest – Stands of at least 2 tree species, forming a multi-layered canopy with occasional small openings; with at least 8 trees/ac (20 trees/ha) > 32 in (81 cm) dbh or > 200 years of age. Mature forests – Stands with average diameters exceeding 21 in (53 cm) dbh; crown cover may be less than 100%; decay, decadence, numbers of snags, and quantity of large downed material is generally less than that found in old-growth; 80-200 years old west of the Cascade crest.

— **Oregon White Oak:** Woodland stands of pure oak or oak/conifer associations where canopy coverage of the oak component is important (*full descriptions in WDFW PHS report p. 158 – see web link above*).

☒ **Riparian**: The area adjacent to aquatic systems with flowing water that contains elements of both aquatic and terrestrial ecosystems which mutually influence each other.

— **Westside Prairies:** Herbaceous, non-forested plant communities that can either take the form of a dry prairie or a wet prairie (*full descriptions in WDFW PHS report p. 161 – see web link above*).

☒ **Instream:** The combination of physical, biological, and chemical processes and conditions that interact to provide functional life history requirements for instream fish and wildlife resources.

— **Nearshore**: Relatively undisturbed nearshore habitats. These include Coastal Nearshore, Open Coast Nearshore, and Puget Sound Nearshore. (*full descriptions of habitats and the definition of relatively undisturbed are in WDFW report – see web link on previous page).*

— **Caves:** A naturally occurring cavity, recess, void, or system of interconnected passages under the earth in soils, rock, ice, or other geological formations and is large enough to contain a human.

— **Cliffs:** Greater than 25 ft (7.6 m) high and occurring below 5000 ft elevation.

— **Talus:** Homogenous areas of rock rubble ranging in average size 0.5 - 6.5 ft (0.15 - 2.0 m), composed of basalt, andesite, and/or sedimentary rock, including riprap slides and mine tailings. May be associated with cliffs.

☒ **Snags and Logs:** Trees are considered snags if they are dead or dying and exhibit sufficient decay characteristics to enable cavity excavation/use by wildlife. Priority snags have a diameter at breast height of > 20 in (51 cm) in western Washington and are > 6.5 ft (2 m) in height. Priority logs are > 12 in (30 cm) in diameter at the largest end, and > 20 ft (6 m) long.

Note: All vegetated wetlands are by definition a priority habitat but are not included in this list because they are addressed elsewhere.

Wetland name or number Wetland JJ

CATEGORIZATION BASED ON SPECIAL CHARACTERISTICS

Wetland Type *Check off any criteria that apply to the wetland. Circle the category when the appropriate criteria are met.*	**Category**
SC 1.0. Estuarine wetlands Does the wetland meet the following criteria for Estuarine wetlands? — The dominant water regime is tidal, — Vegetated, and — With a salinity greater than 0.5 ppt Yes –Go to **SC 1.1** No= **Not an estuarine wetland**	
SC 1.1. Is the wetland within a National Wildlife Refuge, National Park, National Estuary Reserve, Natural Area Preserve, State Park or Educational, Environmental, or Scientific Reserve designated under WAC 332-30-151? Yes = **Category I** No - Go to **SC 1.2**	**Cat. I** ☐
SC 1.2. Is the wetland unit at least 1 ac in size and meets at least two of the following three conditions? — The wetland is relatively undisturbed (has no diking, ditching, filling, cultivation, grazing, and has less than 10% cover of non-native plant species. (If non-native species are *Spartina*, see page 25) — At least ¾ of the landward edge of the wetland has a 100 ft buffer of shrub, forest, or un-grazed or un-mowed grassland. — The wetland has at least two of the following features: tidal channels, depressions with open water, or contiguous freshwater wetlands. Yes = **Category I** No = **Category II**	**Cat. I** ☐ **Cat. II** ☐
SC 2.0. Wetlands of High Conservation Value (WHCV) SC 2.1. Has the WA Department of Natural Resources updated their website to include the list of Wetlands of High Conservation Value? Yes – Go to **SC 2.2** No – Go to **SC 2.3** SC 2.2. Is the wetland listed on the WDNR database as a Wetland of High Conservation Value? Yes = **Category I** No = **Not a WHCV** SC 2.3. Is the wetland in a Section/Township/Range that contains a Natural Heritage wetland? http://www1.dnr.wa.gov/nhp/refdesk/datasearch/wnhpwetlands.pdf Yes – **Contact WNHP/WDNR and go to SC 2.4** No = **Not a WHCV** SC 2.4. Has WDNR identified the wetland within the S/T/R as a Wetland of High Conservation Value and listed it on their website? Yes = **Category I** No = **Not a WHCV**	**Cat. I** ☐
SC 3.0. Bogs Does the wetland (or any part of the unit) meet both the criteria for soils and vegetation in bogs? *Use the key below.* ***If you answer YES you will still need to rate the wetland based on its functions.*** SC 3.1. Does an area within the wetland unit have organic soil horizons, either peats or mucks, that compose 16 in or more of the first 32 in of the soil profile? Yes – Go to **SC 3.3** No – Go to **SC 3.2** SC 3.2. Does an area within the wetland unit have organic soils, either peats or mucks, that are less than 16 in deep over bedrock, or an impermeable hardpan such as clay or volcanic ash, or that are floating on top of a lake or pond? Yes – Go to **SC 3.3** No = **Is not a bog** SC 3.3. Does an area with peats or mucks have more than 70% cover of mosses at ground level, AND at least a 30% cover of plant species listed in Table 4? Yes = **Is a Category I bog** No – Go to **SC 3.4** **NOTE:** If you are uncertain about the extent of mosses in the understory, you may substitute that criterion by measuring the pH of the water that seeps into a hole dug at least 16 in deep. If the pH is less than 5.0 and the plant species in Table 4 are present, the wetland is a bog. SC 3.4. Is an area with peats or mucks forested (> 30% cover) with Sitka spruce, subalpine fir, western red cedar, western hemlock, lodgepole pine, quaking aspen, Engelmann spruce, or western white pine, AND any of the species (or combination of species) listed in Table 4 provide more than 30% of the cover under the canopy? Yes = **Is a Category I bog** No = **Is not a bog**	**Cat. I** ☐

SC 4.0. Forested Wetlands Does the wetland have at least 1 contiguous acre of forest that meets one of these criteria for the WA Department of Fish and Wildlife's forests as priority habitats? ***If you answer YES you will still need to rate the wetland based on its functions.*** — **Old-growth forests** (west of Cascade crest): Stands of at least two tree species, forming a multi-layered canopy with occasional small openings; with at least 8 trees/ac (20 trees/ha) that are at least 200 years of age OR have a diameter at breast height (dbh) of 32 in (81 cm) or more. — **Mature forests** (west of the Cascade Crest): Stands where the largest trees are 80- 200 years old OR the species that make up the canopy have an average diameter (dbh) exceeding 21 in (53 cm). Yes = **Category I** No = **Not a forested wetland for this section**	**Cat. I** ☐
SC 5.0. Wetlands in Coastal Lagoons Does the wetland meet all of the following criteria of a wetland in a coastal lagoon? — The wetland lies in a depression adjacent to marine waters that is wholly or partially separated from marine waters by sandbanks, gravel banks, shingle, or, less frequently, rocks — The lagoon in which the wetland is located contains ponded water that is saline or brackish (> 0.5 ppt) during most of the year in at least a portion of the lagoon *(needs to be measured near the bottom)* Yes – Go to **SC 5.1** No = **Not a wetland in a coastal lagoon**	**Cat. I** ☐
SC 5.1. Does the wetland meet all of the following three conditions? — The wetland is relatively undisturbed (has no diking, ditching, filling, cultivation, grazing), and has less than 20% cover of aggressive, opportunistic plant species (see list of species on p. 100). — At least ¾ of the landward edge of the wetland has a 100 ft buffer of shrub, forest, or un-grazed or un-mowed grassland. — The wetland is larger than $^{1}/_{10}$ ac (4350 ft^2) Yes = **Category I** No = **Category II**	**Cat. II** ☐
SC 6.0. Interdunal Wetlands Is the wetland west of the 1889 line (also called the Western Boundary of Upland Ownership or WBUO)? ***If you answer yes you will still need to rate the wetland based on its habitat functions.*** In practical terms that means the following geographic areas: — Long Beach Peninsula: Lands west of SR 103 — Grayland-Westport: Lands west of SR 105 — Ocean Shores-Copalis: Lands west of SR 115 and SR 109 Yes – Go to **SC 6.1** No = **not an interdunal wetland for rating**	**Cat I** ☐
SC 6.1. Is the wetland 1 ac or larger and scores an 8 or 9 for the habitat functions on the form (rates H,H,H or H,H,M for the three aspects of function)? Yes = **Category I** No – Go to **SC 6.2**	**Cat. II** ☐
SC 6.2. Is the wetland 1 ac or larger, or is it in a mosaic of wetlands that is 1 ac or larger? Yes = **Category II** No – Go to **SC 6.3**	**Cat. III** ☐
SC 6.3. Is the unit between 0.1 and 1 ac, or is it in a mosaic of wetlands that is between 0.1 and 1 ac? Yes = **Category III** No = **Category IV**	**Cat. IV** ☐
Category of wetland based on Special Characteristics If you answered No for all types, enter "Not Applicable" on Summary Form	-

This page left blank intentionally

Wetland name or number Wetland K & L

RATING SUMMARY – Western Washington

Name of wetland (or ID #): Wetland K & L Date of site visit: 11/8/21

Rated by M. Porter; A. Pederson Trained by Ecology? X Yes ___No Date of training 2014

HGM Class used for rating Riverine Wetland has multiple HGM classes? X Y ____N

NOTE: **Form is not complete without the figures requested** *(figures can be combined).*

Source of base aerial photo/map Skagit County 2021

OVERALL WETLAND CATEGORY III (based on functions X or special characteristics___)

1. Category of wetland based on FUNCTIONS

_____**Category I** – Total score = 23 - 27

_____**Category II** – Total score = 20 - 22

__X__**Category III** – Total score = 16 - 19

_____**Category IV** – Total score = 9 - 15

FUNCTION	Improving Water Quality	Hydrologic	Habitat	
	Circle the appropriate ratings			
Site Potential	H○ M⊙ L○	H○ M⊙ L○	H○ M○ L⊙	
Landscape Potential	H○ M○ L⊙	H○ M⊙ L○	H⊙ M○ L○	
Value	H⊙ M○ L○	H○ M⊙ L○	H⊙ M○ L○	**TOTAL**
Score Based on Ratings	6	6	7	19

Score for each function based on three ratings *(order of ratings is not important)*

9 = H,H,H
8 = H,H,M
7 = H,H,L
7 = H,M,M
6 = H,M,L
6 = M,M,M
5 = H,L,L
5 = M,M,L
4 = M,L,L
3 = L,L,L

2. Category based on SPECIAL CHARACTERISTICS of wetland

CHARACTERISTIC	CATEGORY	
Estuarine	I II	
Wetland of High Conservation Value	I	
Bog	I	
Mature Forest	I	
Old Growth Forest	I	
Coastal Lagoon	I II	
Interdunal	I II III IV	
None of the above	☒	

Maps and figures required to answer questions correctly for Western Washington

Depressional Wetlands

Map of:	To answer questions:	Figure #
Cowardin plant classes	D 1.3, H 1.1, H 1.4	
Hydroperiods	D 1.4, H 1.2	
Location of outlet (*can be added to map of hydroperiods)*	D 1.1, D 4.1	
Boundary of area within 150 ft of the wetland *(can be added to another figure)*	D 2.2, D 5.2	
Map of the contributing basin	D 4.3, D 5.3	
1 km Polygon: Area that extends 1 km from entire wetland edge - including polygons for accessible habitat and undisturbed habitat	H 2.1, H 2.2, H 2.3	
Screen capture of map of 303(d) listed waters in basin (from Ecology website)	D 3.1, D 3.2	
Screen capture of list of TMDLs for WRIA in which unit is found (from web)	D 3.3	

Riverine Wetlands

Map of:	To answer questions:	Figure #
Cowardin plant classes	H 1.1, H 1.4	A
Hydroperiods	H 1.2	B
Ponded depressions	R 1.1	B
Boundary of area within 150 ft of the wetland *(can be added to another figure)*	R 2.4	A
Plant cover of trees, shrubs, and herbaceous plants	R 1.2, R 4.2	A
Width of unit vs. width of stream *(can be added to another figure)*	R 4.1	B
Map of the contributing basin	R 2.2, R 2.3, R 5.2	B
1 km Polygon: Area that extends 1 km from entire wetland edge - including polygons for accessible habitat and undisturbed habitat	H 2.1, H 2.2, H 2.3	C
Screen capture of map of 303(d) listed waters in basin (from Ecology website)	R 3.1	D
Screen capture of list of TMDLs for WRIA in which unit is found (from web)	R 3.2, R 3.3	D

Lake Fringe Wetlands

Map of:	To answer questions:	Figure #
Cowardin plant classes	L 1.1, L 4.1, H 1.1, H 1.4	
Plant cover of trees, shrubs, and herbaceous plants	L 1.2	
Boundary of area within 150 ft of the wetland *(can be added to another figure)*	L 2.2	
1 km Polygon: Area that extends 1 km from entire wetland edge - including polygons for accessible habitat and undisturbed habitat	H 2.1, H 2.2, H 2.3	
Screen capture of map of 303(d) listed waters in basin (from Ecology website)	L 3.1, L 3.2	
Screen capture of list of TMDLs for WRIA in which unit is found (from web)	L 3.3	

Slope Wetlands

Map of:	To answer questions:	Figure #
Cowardin plant classes	H 1.1, H 1.4	
Hydroperiods	H 1.2	
Plant cover of **dense** trees, shrubs, and herbaceous plants	S 1.3	
Plant cover of **dense, rigid** trees, shrubs, and herbaceous plants *(can be added to figure above)*	S 4.1	
Boundary of 150 ft buffer (can be added to another figure)	S 2.1, S 5.1	
1 km Polygon: Area that extends 1 km from entire wetland edge - including polygons for accessible habitat and undisturbed habitat	H 2.1, H 2.2, H 2.3	
Screen capture of map of 303(d) listed waters in basin (from Ecology website)	S 3.1, S 3.2	
Screen capture of list of TMDLs for WRIA in which unit is found (from web)	S 3.3	

Wetland name or number Wetland K & L

HGM Classification of Wetlands in Western Washington

For questions 1-7, the criteria described must apply to the entire unit being rated.

If the hydrologic criteria listed in each question do not apply to the entire unit being rated, you probably have a unit with multiple HGM classes. In this case, identify which hydrologic criteria in questions 1-7 apply, and go to Question 8.

1. Are the water levels in the entire unit usually controlled by tides except during floods?

   NO – go to 2 **YES** – the wetland class is **Tidal Fringe** – go to 1.1

   1.1 Is the salinity of the water during periods of annual low flow below 0.5 ppt (parts per thousand)?

   NO – Saltwater Tidal Fringe (Estuarine) **YES – Freshwater Tidal Fringe**
   *If your wetland can be classified as a Freshwater Tidal Fringe use the forms for **Riverine** wetlands. If it is Saltwater Tidal Fringe it is an **Estuarine** wetland and is not scored. This method **cannot** be used to score functions for estuarine wetlands.*

2. The entire wetland unit is flat and precipitation is the only source (>90%) of water to it. Groundwater and surface water runoff are NOT sources of water to the unit.

   NO – go to 3 **YES** – The wetland class is **Flats**
   *If your wetland can be classified as a Flats wetland, use the form for **Depressional** wetlands.*

3. Does the entire wetland unit **meet all** of the following criteria?
   __The vegetated part of the wetland is on the shores of a body of permanent open water (without any plants on the surface at any time of the year) at least 20 ac (8 ha) in size;
   __At least 30% of the open water area is deeper than 6.6 ft (2 m).

   NO – go to 4 **YES –** The wetland class is **Lake Fringe** (Lacustrine Fringe)

4. Does the entire wetland unit **meet all** of the following criteria?
   ___The wetland is on a slope (*slope can be very gradual*),
   ___The water flows through the wetland in one direction (unidirectional) and usually comes from seeps. It may flow subsurface, as sheetflow, or in a swale without distinct banks,
   ___The water leaves the wetland **without being impounded**.

   NO – go to 5 **YES –** The wetland class is **Slope**

   NOTE: Surface water does not pond in these type of wetlands except occasionally in very small and shallow depressions or behind hummocks (depressions are usually <3 ft diameter and less than 1 ft deep).

5. Does the entire wetland unit **meet all** of the following criteria?
   X The unit is in a valley, or stream channel, where it gets inundated by overbank flooding from that stream or river,
   X The overbank flooding occurs at least once every 2 years.

NO – go to 6 **YES** – The wetland class is **Riverine**
NOTE: The Riverine unit can contain depressions that are filled with water when the river is not flooding

6. Is the entire wetland unit in a topographic depression in which water ponds, or is saturated to the surface, at some time during the year? *This means that any outlet, if present, is higher than the interior of the wetland.*

   NO – go to 7 **YES** – The wetland class is **Depressional**

7. Is the entire wetland unit located in a very flat area with no obvious depression and no overbank flooding? The unit does not pond surface water more than a few inches. The unit seems to be maintained by high groundwater in the area. The wetland may be ditched, but has no obvious natural outlet.

   NO – go to 8 **YES** – The wetland class is **Depressional**

8. Your wetland unit seems to be difficult to classify and probably contains several different HGM classes. For example, seeps at the base of a slope may grade into a riverine floodplain, or a small stream within a Depressional wetland has a zone of flooding along its sides. GO BACK AND IDENTIFY WHICH OF THE HYDROLOGIC REGIMES DESCRIBED IN QUESTIONS 1-7 APPLY TO DIFFERENT AREAS IN THE UNIT (make a rough sketch to help you decide). Use the following table to identify the appropriate class to use for the rating system if you have several HGM classes present within the wetland unit being scored.

   NOTE: Use this table only if the class that is recommended in the second column represents 10% or more of the total area of the wetland unit being rated. If the area of the HGM class listed in column 2 is less than 10% of the unit; classify the wetland using the class that represents more than 90% of the total area.

HGM classes within the wetland unit being rated	HGM class to use in rating
Slope + Riverine	Riverine
Slope + Depressional	Depressional
Slope + Lake Fringe	Lake Fringe
Depressional + Riverine along stream within boundary of depression	Depressional
Depressional + Lake Fringe	Depressional
Riverine + Lake Fringe	Riverine
Salt Water Tidal Fringe and any other class of freshwater wetland	Treat as ESTUARINE

*If you are still unable to determine which of the above criteria apply to your wetland, or if you have **more than 2 HGM classes** within a wetland boundary, classify the wetland as Depressional for the rating.*

Wetland name or number Wetland K & L

RIVERINE AND FRESHWATER TIDAL FRINGE WETLANDS

Water Quality Functions - Indicators that the site functions to improve water quality

R 1.0. Does the site have the potential to improve water quality?		
R 1.1. Area of surface depressions within the Riverine wetland that can trap sediments during a flooding event:		
Depressions cover > 3/4 area of wetland	points = 8	0
Depressions cover > ½ area of wetland	points = 4	
Depressions present but cover < ½ area of wetland	points = 2	
No depressions present	points = 0	
R 1.2. Structure of plants in the wetland (areas with >90% cover at person height, **not** Cowardin classes)		
Trees or shrubs > 2/3 area of the wetland	points = 8	6
Trees or shrubs > 1/3 area of the wetland	points = 6 X	
Herbaceous plants (> 6 in high) > 2/3 area of the wetland	points = 6	
Herbaceous plants (> 6 in high) > 1/3 area of the wetland	points = 3	
Trees, shrubs, and ungrazed herbaceous < 1/3 area of the wetland	points = 0	
Total for R 1	Add the points in the boxes above	6

Rating of Site Potential If score is: ___**12-16 = H** X **6-11 = M** ___**0-5 = L** *Record the rating on the first page*

R 2.0. Does the landscape have the potential to support the water quality function of the site?		
R 2.1. Is the wetland within an incorporated city or within its UGA?	Yes = 2 No = 0	0
R 2.2. Does the contributing basin to the wetland include a UGA or incorporated area?	Yes = 1 No = 0	0
R 2.3. Does at least 10% of the contributing basin contain tilled fields, pastures, or forests that have been clearcut within the last 5 years?	Yes = 1 No = 0	0
R 2.4. Is > 10% of the area within 150 ft of the wetland in land uses that generate pollutants?	Yes = 1 No = 0	0
R 2.5. Are there other sources of pollutants coming into the wetland that are not listed in questions R 2.1-R 2.4 Other sources _____	Yes = 1 No = 0	0
Total for R 2	Add the points in the boxes above	0

Rating of Landscape Potential If score is: ___**3-6 = H** ___**1 or 2 = M** X **0 = L** *Record the rating on the first page*

R 3.0. Is the water quality improvement provided by the site valuable to society?		
R 3.1. Is the wetland along a stream or river that is on the 303(d) list or on a tributary that drains to one within 1 mi?	Yes = 1 No = 0	1
R 3.2. Is the wetland along a stream or river that has TMDL limits for nutrients, toxics, or pathogens?	Yes = 1 No = 0	1
R 3.3. Has the site been identified in a watershed or local plan as important for maintaining water quality? (*answer YES if there is a TMDL for the drainage in which the unit is found*)	Yes = 2 No = 0	2
Total for R 3	Add the points in the boxes above	4

Rating of Value If score is: X **2-4 = H** ___**1 = M** ___**0 = L** *Record the rating on the first page*

Wetland name or number Wetland K & L

RIVERINE AND FRESHWATER TIDAL FRINGE WETLANDS

Hydrologic Functions - Indicators that site functions to reduce flooding and stream erosion

R 4.0. Does the site have the potential to reduce flooding and erosion?		
R 4.1. Characteristics of the overbank storage the wetland provides: *Estimate the average width of the wetland perpendicular to the direction of the flow and the width of the stream or river channel (distance between banks). Calculate the ratio: (average width of wetland)/(average width of stream between banks).*		
If the ratio is more than 20	points = 9	2
If the ratio is 10-20	points = 6	
If the ratio is 5-<10	points = 4	
If the ratio is 1-<5	points = 2	
If the ratio is < 1	points = 1	
R 4.2. Characteristics of plants that slow down water velocities during floods: *Treat large woody debris as forest or shrub. Choose the points appropriate for the best description (polygons need to have >90% cover at person height. These are NOT Cowardin classes).*		
Forest or shrub for > 1/3 area OR emergent plants > 2/3 area	points = 7	7
Forest or shrub for > 1/10 area OR emergent plants > 1/3 area	points = 4	
Plants do not meet above criteria	points = 0	
Total for R 4	Add the points in the boxes above	9

Rating of Site Potential If score is: ___**12-16 = H** X **6-11 = M** ___**0-5 = L** *Record the rating on the first page*

R 5.0. Does the landscape have the potential to support the hydrologic functions of the site?		
R 5.1. Is the stream or river adjacent to the wetland downcut?	Yes = 0 No = 1	1
R 5.2. Does the up-gradient watershed include a UGA or incorporated area?	Yes = 1 No = 0	0
R 5.3. Is the up-gradient stream or river controlled by dams?	Yes = 0 No = 1	1
Total for R 5	Add the points in the boxes above	2

Rating of Landscape Potential If score is: ___**3 = H** X **1 or 2 = M** ___**0 = L** *Record the rating on the first page*

R 6.0. Are the hydrologic functions provided by the site valuable to society?		
R 6.1. Distance to the nearest areas downstream that have flooding problems? *Choose the description that best fits the site.*		
The sub-basin immediately down-gradient of the wetland has flooding problems that result in damage to human or natural resources (e.g., houses or salmon redds)	points = 2	1
Surface flooding problems are in a sub-basin farther down-gradient	points = 1	
No flooding problems anywhere downstream	points = 0	
R 6.2. Has the site been identified as important for flood storage or flood conveyance in a regional flood control plan?	Yes = 2 No = 0	0
Total for R 6	Add the points in the boxes above	1

Rating of Value If score is: ___**2-4 = H** X **1 = M** ___**0 = L** *Record the rating on the first page*

Wetland name or number Wetland K & L

These questions apply to wetlands of all HGM classes.

HABITAT FUNCTIONS - Indicators that site functions to provide important habitat

H 1.0. Does the site have the potential to provide habitat?

H 1.1. Structure of plant community: *Indicators are Cowardin classes and strata within the Forested class.* Check the Cowardin plant classes in the wetland. *Up to 10 patches may be combined for each class to meet the threshold of ¼ ac or more than 10% of the unit if it is smaller than 2.5 ac. Add the number of structures checked.*

____	Aquatic bed	4 structures or more: points = 4
____	Emergent	3 structures: points = 2
_X_	Scrub-shrub (areas where shrubs have > 30% cover)	2 structures: points = 1
____	Forested (areas where trees have > 30% cover)	1 structure: points = 0

If the unit has a Forested class, check if:

____ The Forested class has 3 out of 5 strata (canopy, sub-canopy, shrubs, herbaceous, moss/ground-cover) that each cover 20% within the Forested polygon

0

H 1.2. Hydroperiods

Check the types of water regimes (hydroperiods) present within the wetland. The water regime has to cover more than 10% of the wetland or ¼ ac to count (*see text for descriptions of hydroperiods*).

____	Permanently flooded or inundated	4 or more types present: points = 3
____	Seasonally flooded or inundated	3 types present: points = 2
____	Occasionally flooded or inundated	2 types present: points = 1
_X_	Saturated only	1 type present: points = 0
_X_	Permanently flowing stream or river in, or adjacent to, the wetland	
____	Seasonally flowing stream in, or adjacent to, the wetland	
____	**Lake Fringe wetland**	**2 points**
____	**Freshwater tidal wetland**	**2 points**

1

H 1.3. Richness of plant species

Count the number of plant species in the wetland that cover at least 10 ft^2.


Different patches of the same species can be combined to meet the size threshold and you do not have to name the species. ***Do not include Eurasian milfoil, reed canarygrass, purple loosestrife, Canadian thistle***

If you counted: > 19 species	points = 2
5 - 19 species	points = 1
< 5 species	points = 0

0

H 1.4. Interspersion of habitats

Decide from the diagrams below whether interspersion among Cowardin plants classes (described in H 1.1), or the classes and unvegetated areas (can include open water or mudflats) is high, moderate, low, or none. *If you have four or more plant classes or three classes and open water, the rating is always high.*

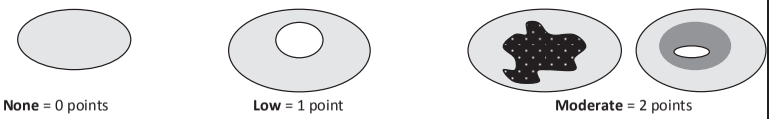

None = 0 points **Low** = 1 point **Moderate** = 2 points

All three diagrams in this row are **HIGH** = 3points



2

Wetland name or number Wetland K & L

H 1.5. Special habitat features:

Check the habitat features that are present in the wetland. *The number of checks is the number of points.*

___	Large, downed, woody debris within the wetland (> 4 in diameter and 6 ft long).
____	Standing snags (dbh > 4 in) within the wetland
_X_	Undercut banks are present for at least 6.6 ft (2 m) **and/or** overhanging plants extends at least 3.3 ft (1 m) over a stream (or ditch) in, or contiguous with the wetland, for at least 33 ft (10 m)
___	Stable steep banks of fine material that might be used by beaver or muskrat for denning (> 30 degree slope) OR signs of recent beaver activity are present *(cut shrubs or trees that have not yet weathered where wood is exposed)*
____	At least ¼ ac of thin-stemmed persistent plants or woody branches are present in areas that are permanently or seasonally inundated *(structures for egg-laying by amphibians)*
_X_	Invasive plants cover less than 25% of the wetland area in every stratum of plants (*see H 1.1 for list of strata*)

2

Total for H 1 — Add the points in the boxes above — 5

Rating of Site Potential If score is: ___ **15-18 = H** ___ **7-14 = M** _X_ **0-6 = L** *Record the rating on the first page*

H 2.0. Does the landscape have the potential to support the habitat functions of the site?

H 2.1. Accessible habitat (include *only habitat that directly abuts wetland unit*).

Calculate: % undisturbed habitat 42 + [(% moderate and low intensity land uses)/2] 5 = 47 %

If total accessible habitat is:

> 1/3 (33.3%) of 1 km Polygon	points = 3
20-33% of 1 km Polygon	points = 2
10-19% of 1 km Polygon	points = 1
< 10% of 1 km Polygon	points = 0

3

H 2.2. Undisturbed habitat in 1 km Polygon around the wetland.

Calculate: % undisturbed habitat 72 + [(% moderate and low intensity land uses)/2] 6 = 78 %

Undisturbed habitat > 50% of Polygon	points = 3
Undisturbed habitat 10-50% and in 1-3 patches	points = 2
Undisturbed habitat 10-50% and > 3 patches	points = 1
Undisturbed habitat < 10% of 1 km Polygon	points = 0

3

H 2.3. Land use intensity in 1 km Polygon: If

> 50% of 1 km Polygon is high intensity land use	points = (- 2)
≤ 50% of 1 km Polygon is high intensity	points = 0

0

Total for H 2 — Add the points in the boxes above — 6

Rating of Landscape Potential If score is: _X_ **4-6 = H** ___ **1-3 = M** ___ **< 1 = L** *Record the rating on the first page*

H 3.0. Is the habitat provided by the site valuable to society?

H 3.1. Does the site provide habitat for species valued in laws, regulations, or policies? *Choose only the highest score that applies to the wetland being rated.*

Site meets ANY of the following criteria: points = 2

- _X_ It has 3 or more priority habitats within 100 m (see next page)
- — It provides habitat for Threatened or Endangered species (any plant or animal on the state or federal lists)
- — It is mapped as a location for an individual WDFW priority species
- — It is a Wetland of High Conservation Value as determined by the Department of Natural Resources
- — It has been categorized as an important habitat site in a local or regional comprehensive plan, in a Shoreline Master Plan, or in a watershed plan

Site has 1 or 2 priority habitats (listed on next page) within 100 m points = 1

Site does not meet any of the criteria above points = 0

2

Rating of Value If score is: _X_ **2 = H** ___ **1 = M** ___ **0 = L** *Record the rating on the first page*

Wetland name or number Wetland K & L

WDFW Priority Habitats

Priority habitats listed by WDFW (see complete descriptions of WDFW priority habitats, and the counties in which they can be found, in: Washington Department of Fish and Wildlife. 2008. Priority Habitat and Species List. Olympia, Washington. 177 pp. http://wdfw.wa.gov/publications/00165/wdfw00165.pdf or access the list from here: http://wdfw.wa.gov/conservation/phs/list/)

Count how many of the following priority habitats are within 330 ft (100 m) of the wetland unit: ***NOTE:*** *This question is independent of the land use between the wetland unit and the priority habitat.*

— **Aspen Stands:** Pure or mixed stands of aspen greater than 1 ac (0.4 ha).

— **Biodiversity Areas and Corridors**: Areas of habitat that are relatively important to various species of native fish and wildlife (*full descriptions in WDFW PHS report*).

— **Herbaceous Balds:** Variable size patches of grass and forbs on shallow soils over bedrock.

— **Old-growth/Mature forests:** Old-growth west of Cascade crest – Stands of at least 2 tree species, forming a multi-layered canopy with occasional small openings; with at least 8 trees/ac (20 trees/ha) > 32 in (81 cm) dbh or > 200 years of age. Mature forests – Stands with average diameters exceeding 21 in (53 cm) dbh; crown cover may be less than 100%; decay, decadence, numbers of snags, and quantity of large downed material is generally less than that found in old-growth; 80-200 years old west of the Cascade crest.

— **Oregon White Oak:** Woodland stands of pure oak or oak/conifer associations where canopy coverage of the oak component is important (*full descriptions in WDFW PHS report p. 158 – see web link above*).

☒ **Riparian**: The area adjacent to aquatic systems with flowing water that contains elements of both aquatic and terrestrial ecosystems which mutually influence each other.

— **Westside Prairies:** Herbaceous, non-forested plant communities that can either take the form of a dry prairie or a wet prairie (*full descriptions in WDFW PHS report p. 161 – see web link above*).

☒ **Instream:** The combination of physical, biological, and chemical processes and conditions that interact to provide functional life history requirements for instream fish and wildlife resources.

— **Nearshore**: Relatively undisturbed nearshore habitats. These include Coastal Nearshore, Open Coast Nearshore, and Puget Sound Nearshore. (*full descriptions of habitats and the definition of relatively undisturbed are in WDFW report – see web link on previous page).*

— **Caves:** A naturally occurring cavity, recess, void, or system of interconnected passages under the earth in soils, rock, ice, or other geological formations and is large enough to contain a human.

— **Cliffs:** Greater than 25 ft (7.6 m) high and occurring below 5000 ft elevation.

— **Talus:** Homogenous areas of rock rubble ranging in average size 0.5 - 6.5 ft (0.15 - 2.0 m), composed of basalt, andesite, and/or sedimentary rock, including riprap slides and mine tailings. May be associated with cliffs.

☒ **Snags and Logs:** Trees are considered snags if they are dead or dying and exhibit sufficient decay characteristics to enable cavity excavation/use by wildlife. Priority snags have a diameter at breast height of > 20 in (51 cm) in western Washington and are > 6.5 ft (2 m) in height. Priority logs are > 12 in (30 cm) in diameter at the largest end, and > 20 ft (6 m) long.

Note: All vegetated wetlands are by definition a priority habitat but are not included in this list because they are addressed elsewhere.

Wetland name or number Wetland K & L

CATEGORIZATION BASED ON SPECIAL CHARACTERISTICS

Wetland Type *Check off any criteria that apply to the wetland. Circle the category when the appropriate criteria are met.*	**Category**
SC 1.0. Estuarine wetlands Does the wetland meet the following criteria for Estuarine wetlands? — The dominant water regime is tidal, — Vegetated, and — With a salinity greater than 0.5 ppt Yes –Go to **SC 1.1** No= **Not an estuarine wetland**	
SC 1.1. Is the wetland within a National Wildlife Refuge, National Park, National Estuary Reserve, Natural Area Preserve, State Park or Educational, Environmental, or Scientific Reserve designated under WAC 332-30-151? Yes = **Category I** No - Go to **SC 1.2**	**Cat. I** ☐
SC 1.2. Is the wetland unit at least 1 ac in size and meets at least two of the following three conditions? — The wetland is relatively undisturbed (has no diking, ditching, filling, cultivation, grazing, and has less than 10% cover of non-native plant species. (If non-native species are *Spartina*, see page 25) — At least ¾ of the landward edge of the wetland has a 100 ft buffer of shrub, forest, or un-grazed or un-mowed grassland. — The wetland has at least two of the following features: tidal channels, depressions with open water, or contiguous freshwater wetlands. Yes = **Category I** No = **Category II**	**Cat. I** ☐ **Cat. II** ☐
SC 2.0. Wetlands of High Conservation Value (WHCV) SC 2.1. Has the WA Department of Natural Resources updated their website to include the list of Wetlands of High Conservation Value? Yes – Go to **SC 2.2** No – Go to **SC 2.3** SC 2.2. Is the wetland listed on the WDNR database as a Wetland of High Conservation Value? Yes = **Category I** No = **Not a WHCV** SC 2.3. Is the wetland in a Section/Township/Range that contains a Natural Heritage wetland? http://www1.dnr.wa.gov/nhp/refdesk/datasearch/wnhpwetlands.pdf Yes – **Contact WNHP/WDNR and go to SC 2.4** No = **Not a WHCV** SC 2.4. Has WDNR identified the wetland within the S/T/R as a Wetland of High Conservation Value and listed it on their website? Yes = **Category I** No = **Not a WHCV**	**Cat. I** ☐
SC 3.0. Bogs Does the wetland (or any part of the unit) meet both the criteria for soils and vegetation in bogs? *Use the key below.* ***If you answer YES you will still need to rate the wetland based on its functions.*** SC 3.1. Does an area within the wetland unit have organic soil horizons, either peats or mucks, that compose 16 in or more of the first 32 in of the soil profile? Yes – Go to **SC 3.3** No – Go to **SC 3.2** SC 3.2. Does an area within the wetland unit have organic soils, either peats or mucks, that are less than 16 in deep over bedrock, or an impermeable hardpan such as clay or volcanic ash, or that are floating on top of a lake or pond? Yes – Go to **SC 3.3** No = **Is not a bog** SC 3.3. Does an area with peats or mucks have more than 70% cover of mosses at ground level, AND at least a 30% cover of plant species listed in Table 4? Yes = **Is a Category I bog** No – Go to **SC 3.4** **NOTE:** If you are uncertain about the extent of mosses in the understory, you may substitute that criterion by measuring the pH of the water that seeps into a hole dug at least 16 in deep. If the pH is less than 5.0 and the plant species in Table 4 are present, the wetland is a bog. SC 3.4. Is an area with peats or mucks forested (> 30% cover) with Sitka spruce, subalpine fir, western red cedar, western hemlock, lodgepole pine, quaking aspen, Engelmann spruce, or western white pine, AND any of the species (or combination of species) listed in Table 4 provide more than 30% of the cover under the canopy? Yes = **Is a Category I bog** No = **Is not a bog**	**Cat. I** ☐

Wetland name or number Wetland K & L

SC 4.0. Forested Wetlands Does the wetland have at least 1 contiguous acre of forest that meets one of these criteria for the WA Department of Fish and Wildlife's forests as priority habitats? ***If you answer YES you will still need to rate the wetland based on its functions.*** — **Old-growth forests** (west of Cascade crest): Stands of at least two tree species, forming a multi-layered canopy with occasional small openings; with at least 8 trees/ac (20 trees/ha) that are at least 200 years of age OR have a diameter at breast height (dbh) of 32 in (81 cm) or more. — **Mature forests** (west of the Cascade Crest): Stands where the largest trees are 80- 200 years old OR the species that make up the canopy have an average diameter (dbh) exceeding 21 in (53 cm). Yes = **Category I** No = **Not a forested wetland for this section**	**Cat. I** ☐
SC 5.0. Wetlands in Coastal Lagoons Does the wetland meet all of the following criteria of a wetland in a coastal lagoon? — The wetland lies in a depression adjacent to marine waters that is wholly or partially separated from marine waters by sandbanks, gravel banks, shingle, or, less frequently, rocks — The lagoon in which the wetland is located contains ponded water that is saline or brackish (> 0.5 ppt) during most of the year in at least a portion of the lagoon *(needs to be measured near the bottom)* Yes – Go to **SC 5.1** No = **Not a wetland in a coastal lagoon**	**Cat. I** ☐
SC 5.1. Does the wetland meet all of the following three conditions? — The wetland is relatively undisturbed (has no diking, ditching, filling, cultivation, grazing), and has less than 20% cover of aggressive, opportunistic plant species (see list of species on p. 100). — At least ¾ of the landward edge of the wetland has a 100 ft buffer of shrub, forest, or un-grazed or un-mowed grassland. — The wetland is larger than $^{1}/_{10}$ ac (4350 ft^2) Yes = **Category I** No = **Category II**	**Cat. II** ☐
SC 6.0. Interdunal Wetlands Is the wetland west of the 1889 line (also called the Western Boundary of Upland Ownership or WBUO)? ***If you answer yes you will still need to rate the wetland based on its habitat functions.*** In practical terms that means the following geographic areas: — Long Beach Peninsula: Lands west of SR 103 — Grayland-Westport: Lands west of SR 105 — Ocean Shores-Copalis: Lands west of SR 115 and SR 109 Yes – Go to **SC 6.1** No = **not an interdunal wetland for rating**	**Cat I** ☐
SC 6.1. Is the wetland 1 ac or larger and scores an 8 or 9 for the habitat functions on the form (rates H,H,H or H,H,M for the three aspects of function)? Yes = **Category I** No – Go to **SC 6.2**	**Cat. II** ☐
SC 6.2. Is the wetland 1 ac or larger, or is it in a mosaic of wetlands that is 1 ac or larger? Yes = **Category II** No – Go to **SC 6.3**	**Cat. III** ☐
SC 6.3. Is the unit between 0.1 and 1 ac, or is it in a mosaic of wetlands that is between 0.1 and 1 ac? Yes = **Category III** No = **Category IV**	**Cat. IV** ☐
Category of wetland based on Special Characteristics If you answered No for all types, enter "Not Applicable" on Summary Form	-

This page left blank intentionally

Wetland name or number Wetland KK

RATING SUMMARY – Western Washington

Name of wetland (or ID #): Wetland KK Date of site visit: 11/29/21

Rated by M. Porter; A. Pederson Trained by Ecology? X Yes ___No Date of training 2014

HGM Class used for rating Slope Wetland has multiple HGM classes? ___Y X N

NOTE: Form is not complete without the figures requested *(figures can be combined).*

Source of base aerial photo/map Skagit County 2021

OVERALL WETLAND CATEGORY III (based on functions X or special characteristics___)

1. Category of wetland based on FUNCTIONS

_____**Category I** – Total score = 23 - 27

_____**Category II** – Total score = 20 - 22

__X__**Category III** – Total score = 16 - 19

_____**Category IV** – Total score = 9 - 15

FUNCTION	Improving Water Quality	Hydrologic	Habitat	
	Circle the appropriate ratings			
Site Potential	H○ M⊙ L○	H○ M⊙ L○	H○ M○ L⊙	
Landscape Potential	H○ M○ L⊙	H○ M○ L⊙	H⊙ M○ L○	
Value	H⊙ M○ L○	H○ M⊙ L○	H⊙ M○ L○	**TOTAL**
Score Based on Ratings	6	5	7	18

Score for each function based on three ratings *(order of ratings is not important)*

9 = H,H,H
8 = H,H,M
7 = H,H,L
7 = H,M,M
6 = H,M,L
6 = M,M,M
5 = H,L,L
5 = M,M,L
4 = M,L,L
3 = L,L,L

2. Category based on SPECIAL CHARACTERISTICS of wetland

CHARACTERISTIC	CATEGORY	
Estuarine	I II	
Wetland of High Conservation Value	I	
Bog	I	
Mature Forest	I	
Old Growth Forest	I	
Coastal Lagoon	I II	
Interdunal	I II III IV	
None of the above	☒	

Maps and figures required to answer questions correctly for Western Washington

Depressional Wetlands

Map of:	To answer questions:	Figure #
Cowardin plant classes	D 1.3, H 1.1, H 1.4	
Hydroperiods	D 1.4, H 1.2	
Location of outlet (*can be added to map of hydroperiods)*	D 1.1, D 4.1	
Boundary of area within 150 ft of the wetland *(can be added to another figure)*	D 2.2, D 5.2	
Map of the contributing basin	D 4.3, D 5.3	
1 km Polygon: Area that extends 1 km from entire wetland edge - including polygons for accessible habitat and undisturbed habitat	H 2.1, H 2.2, H 2.3	
Screen capture of map of 303(d) listed waters in basin (from Ecology website)	D 3.1, D 3.2	
Screen capture of list of TMDLs for WRIA in which unit is found (from web)	D 3.3	

Riverine Wetlands

Map of:	To answer questions:	Figure #
Cowardin plant classes	H 1.1, H 1.4	
Hydroperiods	H 1.2	
Ponded depressions	R 1.1	
Boundary of area within 150 ft of the wetland *(can be added to another figure)*	R 2.4	
Plant cover of trees, shrubs, and herbaceous plants	R 1.2, R 4.2	
Width of unit vs. width of stream *(can be added to another figure)*	R 4.1	
Map of the contributing basin	R 2.2, R 2.3, R 5.2	
1 km Polygon: Area that extends 1 km from entire wetland edge - including polygons for accessible habitat and undisturbed habitat	H 2.1, H 2.2, H 2.3	
Screen capture of map of 303(d) listed waters in basin (from Ecology website)	R 3.1	
Screen capture of list of TMDLs for WRIA in which unit is found (from web)	R 3.2, R 3.3	

Lake Fringe Wetlands

Map of:	To answer questions:	Figure #
Cowardin plant classes	L 1.1, L 4.1, H 1.1, H 1.4	
Plant cover of trees, shrubs, and herbaceous plants	L 1.2	
Boundary of area within 150 ft of the wetland *(can be added to another figure)*	L 2.2	
1 km Polygon: Area that extends 1 km from entire wetland edge - including polygons for accessible habitat and undisturbed habitat	H 2.1, H 2.2, H 2.3	
Screen capture of map of 303(d) listed waters in basin (from Ecology website)	L 3.1, L 3.2	
Screen capture of list of TMDLs for WRIA in which unit is found (from web)	L 3.3	

Slope Wetlands

Map of:	To answer questions:	Figure #
Cowardin plant classes	H 1.1, H 1.4	A
Hydroperiods	H 1.2	B
Plant cover of **dense** trees, shrubs, and herbaceous plants	S 1.3	A
Plant cover of **dense, rigid** trees, shrubs, and herbaceous plants *(can be added to figure above)*	S 4.1	A
Boundary of 150 ft buffer (can be added to another figure)	S 2.1, S 5.1	A
1 km Polygon: Area that extends 1 km from entire wetland edge - including polygons for accessible habitat and undisturbed habitat	H 2.1, H 2.2, H 2.3	C
Screen capture of map of 303(d) listed waters in basin (from Ecology website)	S 3.1, S 3.2	D
Screen capture of list of TMDLs for WRIA in which unit is found (from web)	S 3.3	D

Wetland name or number Wetland KK

HGM Classification of Wetlands in Western Washington

For questions 1-7, the criteria described must apply to the entire unit being rated.

If the hydrologic criteria listed in each question do not apply to the entire unit being rated, you probably have a unit with multiple HGM classes. In this case, identify which hydrologic criteria in questions 1-7 apply, and go to Question 8.

1. Are the water levels in the entire unit usually controlled by tides except during floods?

   NO – go to 2 **YES** – the wetland class is **Tidal Fringe** – go to 1.1

   1.1 Is the salinity of the water during periods of annual low flow below 0.5 ppt (parts per thousand)?

   NO – Saltwater Tidal Fringe (Estuarine) **YES – Freshwater Tidal Fringe**
   *If your wetland can be classified as a Freshwater Tidal Fringe use the forms for **Riverine** wetlands. If it is Saltwater Tidal Fringe it is an **Estuarine** wetland and is not scored. This method **cannot** be used to score functions for estuarine wetlands.*

2. The entire wetland unit is flat and precipitation is the only source (>90%) of water to it. Groundwater and surface water runoff are NOT sources of water to the unit.

   NO – go to 3 **YES** – The wetland class is **Flats**
   *If your wetland can be classified as a Flats wetland, use the form for **Depressional** wetlands.*

3. Does the entire wetland unit **meet all** of the following criteria?
   __The vegetated part of the wetland is on the shores of a body of permanent open water (without any plants on the surface at any time of the year) at least 20 ac (8 ha) in size;
   __At least 30% of the open water area is deeper than 6.6 ft (2 m).

   NO – go to 4 **YES –** The wetland class is **Lake Fringe** (Lacustrine Fringe)

4. Does the entire wetland unit **meet all** of the following criteria?
   X The wetland is on a slope (*slope can be very gradual*),
   X The water flows through the wetland in one direction (unidirectional) and usually comes from seeps. It may flow subsurface, as sheetflow, or in a swale without distinct banks,
   X The water leaves the wetland **without being impounded**.

   NO – go to 5 **YES –** The wetland class is **Slope**

   NOTE: Surface water does not pond in these type of wetlands except occasionally in very small and shallow depressions or behind hummocks (depressions are usually <3 ft diameter and less than 1 ft deep).

5. Does the entire wetland unit **meet all** of the following criteria?
   ___The unit is in a valley, or stream channel, where it gets inundated by overbank flooding from that stream or river,
   ___The overbank flooding occurs at least once every 2 years.

NO – go to 6 **YES** – The wetland class is **Riverine**
NOTE: The Riverine unit can contain depressions that are filled with water when the river is not flooding

6. Is the entire wetland unit in a topographic depression in which water ponds, or is saturated to the surface, at some time during the year? *This means that any outlet, if present, is higher than the interior of the wetland.*

   NO – go to 7 **YES** – The wetland class is **Depressional**

7. Is the entire wetland unit located in a very flat area with no obvious depression and no overbank flooding? The unit does not pond surface water more than a few inches. The unit seems to be maintained by high groundwater in the area. The wetland may be ditched, but has no obvious natural outlet.

   NO – go to 8 **YES** – The wetland class is **Depressional**

8. Your wetland unit seems to be difficult to classify and probably contains several different HGM classes. For example, seeps at the base of a slope may grade into a riverine floodplain, or a small stream within a Depressional wetland has a zone of flooding along its sides. GO BACK AND IDENTIFY WHICH OF THE HYDROLOGIC REGIMES DESCRIBED IN QUESTIONS 1-7 APPLY TO DIFFERENT AREAS IN THE UNIT (make a rough sketch to help you decide). Use the following table to identify the appropriate class to use for the rating system if you have several HGM classes present within the wetland unit being scored.

   NOTE: Use this table only if the class that is recommended in the second column represents 10% or more of the total area of the wetland unit being rated. If the area of the HGM class listed in column 2 is less than 10% of the unit; classify the wetland using the class that represents more than 90% of the total area.

HGM classes within the wetland unit being rated	HGM class to use in rating
Slope + Riverine	Riverine
Slope + Depressional	Depressional
Slope + Lake Fringe	Lake Fringe
Depressional + Riverine along stream within boundary of depression	Depressional
Depressional + Lake Fringe	Depressional
Riverine + Lake Fringe	Riverine
Salt Water Tidal Fringe and any other class of freshwater wetland	Treat as ESTUARINE

*If you are still unable to determine which of the above criteria apply to your wetland, or if you have **more than 2 HGM classes** within a wetland boundary, classify the wetland as Depressional for the rating.*

Wetland name or number Wetland KK

SLOPE WETLANDS

Water Quality Functions - Indicators that the site functions to improve water quality

S 1.0. Does the site have the potential to improve water quality?	
S 1.1. Characteristics of the average slope of the wetland: *(a 1% slope has a 1 ft vertical drop in elevation for every 100 ft of horizontal distance)* Slope is 1% or less — points = 3 Slope is > 1%-2% — points = 2 Slope is > 2%-5% — points = 1 Slope is greater than 5% — points = 0	0
S 1.2. The soil 2 in below the surface (or duff layer) is true clay or true organic *(use NRCS definitions)*: Yes = 3 No = 0	0
S 1.3. Characteristics of the plants in the wetland that trap sediments and pollutants: Choose the points appropriate for the description that best fits the plants in the wetland. *Dense means you have trouble seeing the soil surface (>75% cover), and uncut means not grazed or mowed and plants are higher than 6 in.* Dense, uncut, herbaceous plants > 90% of the wetland area — points = 6 Dense, uncut, herbaceous plants > ½ of area — points = 3 Dense, woody, plants > ½ of area — points = 2 Dense, uncut, herbaceous plants > ¼ of area — points = 1 Does not meet any of the criteria above for plants — points = 0	6
Total for S 1 — Add the points in the boxes above	6

Rating of Site Potential If score is: ___**12 = H** X **6-11 = M** ___**0-5 = L** *Record the rating on the first page*

S 2.0. Does the landscape have the potential to support the water quality function of the site?	
S 2.1. Is > 10% of the area within 150 ft on the uphill side of the wetland in land uses that generate pollutants? Yes = 1 No = 0	0
S 2.2. Are there other sources of pollutants coming into the wetland that are not listed in question S 2.1? Other sources _____ Yes = 1 No = 0	0
Total for S 2 — Add the points in the boxes above	0

Rating of Landscape Potential If score is: ___**1-2 = M** X **0 = L** *Record the rating on the first page*

S 3.0. Is the water quality improvement provided by the site valuable to society?	
S 3.1. Does the wetland discharge directly (i.e., within 1 mi) to a stream, river, lake, or marine water that is on the 303(d) list? Yes = 1 No = 0	1
S 3.2. Is the wetland in a basin or sub-basin where water quality is an issue? *At least one aquatic resource in the basin is on the 303(d) list*. Yes = 1 No = 0	1
S 3.3. Has the site been identified in a watershed or local plan as important for maintaining water quality? *Answer YES if there is a TMDL for the basin in which unit is found.* Yes = 2 No = 0	2
Total for S 3 — Add the points in the boxes above	4

Rating of Value If score is: X **2-4 = H** ___**1 = M** ___**0 = L** *Record the rating on the first page*

Wetland name or number Wetland KK

SLOPE WETLANDS

Hydrologic Functions - Indicators that the site functions to reduce flooding and stream erosion

S 4.0. Does the site have the potential to reduce flooding and stream erosion?	
S 4.1. Characteristics of plants that reduce the velocity of surface flows during storms: Choose the points appropriate for the description that best fits conditions in the wetland. *Stems of plants should be thick enough (usually > 1/8 in), or dense enough, to remain erect during surface flows.* Dense, uncut, **rigid** plants cover > 90% of the area of the wetland — points = 1 All other conditions — points = 0	1

Rating of Site Potential If score is: X **1 = M** ___**0 = L** *Record the rating on the first page*

S 5.0. Does the landscape have the potential to support the hydrologic functions of the site?	
S 5.1. Is more than 25% of the area within 150 ft upslope of wetland in land uses or cover that generate excess surface runoff? Yes = 1 No = 0	0

Rating of Landscape Potential If score is: ___**1 = M** X **0 = L** *Record the rating on the first page*

S 6.0. Are the hydrologic functions provided by the site valuable to society?	
S 6.1. Distance to the nearest areas downstream that have flooding problems: The sub-basin immediately down-gradient of site has flooding problems that result in damage to human or natural resources (e.g., houses or salmon redds) — points = 2 Surface flooding problems are in a sub-basin farther down-gradient — points = 1 No flooding problems anywhere downstream — points = 0	1
S 6.2. Has the site been identified as important for flood storage or flood conveyance in a regional flood control plan? Yes = 2 No = 0	0
Total for S 6 — Add the points in the boxes above	1

Rating of Value If score is: ___**2-4 = H** X **1 = M** ___**0 = L** *Record the rating on the first page*

NOTES and FIELD OBSERVATIONS:

Wetland name or number Wetland KK

These questions apply to wetlands of all HGM classes.

HABITAT FUNCTIONS - Indicators that site functions to provide important habitat

H 1.0. Does the site have the potential to provide habitat?

H 1.1. Structure of plant community: *Indicators are Cowardin classes and strata within the Forested class.* Check the Cowardin plant classes in the wetland. *Up to 10 patches may be combined for each class to meet the threshold of ¼ ac or more than 10% of the unit if it is smaller than 2.5 ac. Add the number of structures checked.*

____	Aquatic bed	4 structures or more: points = 4
____	Emergent	3 structures: points = 2
_X_	Scrub-shrub (areas where shrubs have > 30% cover)	2 structures: points = 1
____	Forested (areas where trees have > 30% cover)	1 structure: points = 0

If the unit has a Forested class, check if:

____ The Forested class has 3 out of 5 strata (canopy, sub-canopy, shrubs, herbaceous, moss/ground-cover) that each cover 20% within the Forested polygon

0

H 1.2. Hydroperiods

Check the types of water regimes (hydroperiods) present within the wetland. The water regime has to cover more than 10% of the wetland or ¼ ac to count (*see text for descriptions of hydroperiods*).

____	Permanently flooded or inundated	4 or more types present: points = 3
____	Seasonally flooded or inundated	3 types present: points = 2
____	Occasionally flooded or inundated	2 types present: points = 1
_X_	Saturated only	1 type present: points = 0
____	Permanently flowing stream or river in, or adjacent to, the wetland	
____	Seasonally flowing stream in, or adjacent to, the wetland	
____	**Lake Fringe wetland**	**2 points**
____	**Freshwater tidal wetland**	**2 points**

0

H 1.3. Richness of plant species

Count the number of plant species in the wetland that cover at least 10 ft^2.


Different patches of the same species can be combined to meet the size threshold and you do not have to name the species. ***Do not include Eurasian milfoil, reed canarygrass, purple loosestrife, Canadian thistle***

If you counted: > 19 species	points = 2
5 - 19 species	points = 1
< 5 species	points = 0

1

H 1.4. Interspersion of habitats

Decide from the diagrams below whether interspersion among Cowardin plants classes (described in H 1.1), or the classes and unvegetated areas (can include open water or mudflats) is high, moderate, low, or none. *If you have four or more plant classes or three classes and open water, the rating is always high.*

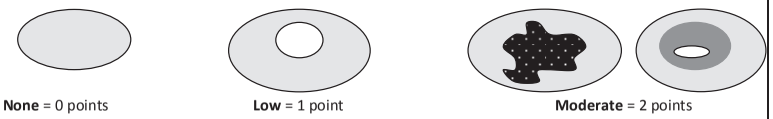

None = 0 points **Low** = 1 point **Moderate** = 2 points

All three diagrams in this row are **HIGH** = 3points



0

Wetland name or number Wetland KK

H 1.5. Special habitat features:

Check the habitat features that are present in the wetland. *The number of checks is the number of points.*

- _X_ Large, downed, woody debris within the wetland (> 4 in diameter and 6 ft long).
- ____ Standing snags (dbh > 4 in) within the wetland
- ____ Undercut banks are present for at least 6.6 ft (2 m) **and/or** overhanging plants extends at least 3.3 ft (1 m) over a stream (or ditch) in, or contiguous with the wetland, for at least 33 ft (10 m)
- ____ Stable steep banks of fine material that might be used by beaver or muskrat for denning (> 30 degree slope) OR signs of recent beaver activity are present *(cut shrubs or trees that have not yet weathered where wood is exposed)*
- ____ At least ¼ ac of thin-stemmed persistent plants or woody branches are present in areas that are permanently or seasonally inundated *(structures for egg-laying by amphibians)*
- _X_ Invasive plants cover less than 25% of the wetland area in every stratum of plants (*see H 1.1 for list of strata*)

2

Total for H 1	Add the points in the boxes above	3

Rating of Site Potential If score is: ___ **15-18 = H** ___ **7-14 = M** _X_ **0-6 = L** *Record the rating on the first page*

H 2.0. Does the landscape have the potential to support the habitat functions of the site?

H 2.1. Accessible habitat (include *only habitat that directly abuts wetland unit*).

Calculate: % undisturbed habitat 42 + [(% moderate and low intensity land uses)/2] 5 = 47 %

If total accessible habitat is:

> 1/3 (33.3%) of 1 km Polygon	points = 3
20-33% of 1 km Polygon	points = 2
10-19% of 1 km Polygon	points = 1
< 10% of 1 km Polygon	points = 0

3

H 2.2. Undisturbed habitat in 1 km Polygon around the wetland.

Calculate: % undisturbed habitat 72 + [(% moderate and low intensity land uses)/2] 6 = 78 %

Undisturbed habitat > 50% of Polygon	points = 3
Undisturbed habitat 10-50% and in 1-3 patches	points = 2
Undisturbed habitat 10-50% and > 3 patches	points = 1
Undisturbed habitat < 10% of 1 km Polygon	points = 0

3

H 2.3. Land use intensity in 1 km Polygon: If

> 50% of 1 km Polygon is high intensity land use	points = (- 2)
≤ 50% of 1 km Polygon is high intensity	points = 0

0

Total for H 2	Add the points in the boxes above	6

Rating of Landscape Potential If score is: _X_ **4-6 = H** ___ **1-3 = M** ___ **< 1 = L** *Record the rating on the first page*

H 3.0. Is the habitat provided by the site valuable to society?

H 3.1. Does the site provide habitat for species valued in laws, regulations, or policies? *Choose only the highest score that applies to the wetland being rated.*

Site meets ANY of the following criteria: points = 2

- _X_ It has 3 or more priority habitats within 100 m (see next page)
- — It provides habitat for Threatened or Endangered species (any plant or animal on the state or federal lists)
- — It is mapped as a location for an individual WDFW priority species
- — It is a Wetland of High Conservation Value as determined by the Department of Natural Resources
- — It has been categorized as an important habitat site in a local or regional comprehensive plan, in a Shoreline Master Plan, or in a watershed plan

Site has 1 or 2 priority habitats (listed on next page) within 100 m points = 1

Site does not meet any of the criteria above points = 0

2

Rating of Value If score is: _X_ **2 = H** ___ **1 = M** ___ **0 = L** *Record the rating on the first page*

Wetland name or number Wetland KK

WDFW Priority Habitats

Priority habitats listed by WDFW (see complete descriptions of WDFW priority habitats, and the counties in which they can be found, in: Washington Department of Fish and Wildlife. 2008. Priority Habitat and Species List. Olympia, Washington. 177 pp. http://wdfw.wa.gov/publications/00165/wdfw00165.pdf or access the list from here: http://wdfw.wa.gov/conservation/phs/list/)

Count how many of the following priority habitats are within 330 ft (100 m) of the wetland unit: ***NOTE:*** *This question is independent of the land use between the wetland unit and the priority habitat.*

— **Aspen Stands:** Pure or mixed stands of aspen greater than 1 ac (0.4 ha).

— **Biodiversity Areas and Corridors**: Areas of habitat that are relatively important to various species of native fish and wildlife (*full descriptions in WDFW PHS report*).

— **Herbaceous Balds:** Variable size patches of grass and forbs on shallow soils over bedrock.

— **Old-growth/Mature forests:** Old-growth west of Cascade crest – Stands of at least 2 tree species, forming a multi-layered canopy with occasional small openings; with at least 8 trees/ac (20 trees/ha) > 32 in (81 cm) dbh or > 200 years of age. Mature forests – Stands with average diameters exceeding 21 in (53 cm) dbh; crown cover may be less than 100%; decay, decadence, numbers of snags, and quantity of large downed material is generally less than that found in old-growth; 80-200 years old west of the Cascade crest.

— **Oregon White Oak:** Woodland stands of pure oak or oak/conifer associations where canopy coverage of the oak component is important (*full descriptions in WDFW PHS report p. 158 – see web link above*).

☒ **Riparian**: The area adjacent to aquatic systems with flowing water that contains elements of both aquatic and terrestrial ecosystems which mutually influence each other.

— **Westside Prairies:** Herbaceous, non-forested plant communities that can either take the form of a dry prairie or a wet prairie (*full descriptions in WDFW PHS report p. 161 – see web link above*).

☒ **Instream:** The combination of physical, biological, and chemical processes and conditions that interact to provide functional life history requirements for instream fish and wildlife resources.

— **Nearshore**: Relatively undisturbed nearshore habitats. These include Coastal Nearshore, Open Coast Nearshore, and Puget Sound Nearshore. (*full descriptions of habitats and the definition of relatively undisturbed are in WDFW report – see web link on previous page).*

— **Caves:** A naturally occurring cavity, recess, void, or system of interconnected passages under the earth in soils, rock, ice, or other geological formations and is large enough to contain a human.

— **Cliffs:** Greater than 25 ft (7.6 m) high and occurring below 5000 ft elevation.

— **Talus:** Homogenous areas of rock rubble ranging in average size 0.5 - 6.5 ft (0.15 - 2.0 m), composed of basalt, andesite, and/or sedimentary rock, including riprap slides and mine tailings. May be associated with cliffs.

☒ **Snags and Logs:** Trees are considered snags if they are dead or dying and exhibit sufficient decay characteristics to enable cavity excavation/use by wildlife. Priority snags have a diameter at breast height of > 20 in (51 cm) in western Washington and are > 6.5 ft (2 m) in height. Priority logs are > 12 in (30 cm) in diameter at the largest end, and > 20 ft (6 m) long.

Note: All vegetated wetlands are by definition a priority habitat but are not included in this list because they are addressed elsewhere.

Wetland name or number Wetland KK

CATEGORIZATION BASED ON SPECIAL CHARACTERISTICS

Wetland Type *Check off any criteria that apply to the wetland. Circle the category when the appropriate criteria are met.*	**Category**
SC 1.0. Estuarine wetlands Does the wetland meet the following criteria for Estuarine wetlands? — The dominant water regime is tidal, — Vegetated, and — With a salinity greater than 0.5 ppt Yes –Go to **SC 1.1** No= **Not an estuarine wetland**	
SC 1.1. Is the wetland within a National Wildlife Refuge, National Park, National Estuary Reserve, Natural Area Preserve, State Park or Educational, Environmental, or Scientific Reserve designated under WAC 332-30-151? Yes = **Category I** No - Go to **SC 1.2**	**Cat. I** ☐
SC 1.2. Is the wetland unit at least 1 ac in size and meets at least two of the following three conditions? — The wetland is relatively undisturbed (has no diking, ditching, filling, cultivation, grazing, and has less than 10% cover of non-native plant species. (If non-native species are *Spartina*, see page 25) — At least ¾ of the landward edge of the wetland has a 100 ft buffer of shrub, forest, or un-grazed or un-mowed grassland. — The wetland has at least two of the following features: tidal channels, depressions with open water, or contiguous freshwater wetlands. Yes = **Category I** No = **Category II**	**Cat. I** ☐ **Cat. II** ☐
SC 2.0. Wetlands of High Conservation Value (WHCV) SC 2.1. Has the WA Department of Natural Resources updated their website to include the list of Wetlands of High Conservation Value? Yes – Go to **SC 2.2** No – Go to **SC 2.3** SC 2.2. Is the wetland listed on the WDNR database as a Wetland of High Conservation Value? Yes = **Category I** No = **Not a WHCV** SC 2.3. Is the wetland in a Section/Township/Range that contains a Natural Heritage wetland? http://www1.dnr.wa.gov/nhp/refdesk/datasearch/wnhpwetlands.pdf Yes – **Contact WNHP/WDNR and go to SC 2.4** No = **Not a WHCV** SC 2.4. Has WDNR identified the wetland within the S/T/R as a Wetland of High Conservation Value and listed it on their website? Yes = **Category I** No = **Not a WHCV**	**Cat. I** ☐
SC 3.0. Bogs Does the wetland (or any part of the unit) meet both the criteria for soils and vegetation in bogs? *Use the key below.* ***If you answer YES you will still need to rate the wetland based on its functions.*** SC 3.1. Does an area within the wetland unit have organic soil horizons, either peats or mucks, that compose 16 in or more of the first 32 in of the soil profile? Yes – Go to **SC 3.3** No – Go to **SC 3.2** SC 3.2. Does an area within the wetland unit have organic soils, either peats or mucks, that are less than 16 in deep over bedrock, or an impermeable hardpan such as clay or volcanic ash, or that are floating on top of a lake or pond? Yes – Go to **SC 3.3** No = **Is not a bog** SC 3.3. Does an area with peats or mucks have more than 70% cover of mosses at ground level, AND at least a 30% cover of plant species listed in Table 4? Yes = **Is a Category I bog** No – Go to **SC 3.4** **NOTE:** If you are uncertain about the extent of mosses in the understory, you may substitute that criterion by measuring the pH of the water that seeps into a hole dug at least 16 in deep. If the pH is less than 5.0 and the plant species in Table 4 are present, the wetland is a bog. SC 3.4. Is an area with peats or mucks forested (> 30% cover) with Sitka spruce, subalpine fir, western red cedar, western hemlock, lodgepole pine, quaking aspen, Engelmann spruce, or western white pine, AND any of the species (or combination of species) listed in Table 4 provide more than 30% of the cover under the canopy? Yes = **Is a Category I bog** No = **Is not a bog**	**Cat. I** ☐

SC 4.0. Forested Wetlands Does the wetland have at least 1 contiguous acre of forest that meets one of these criteria for the WA Department of Fish and Wildlife's forests as priority habitats? ***If you answer YES you will still need to rate the wetland based on its functions.*** — **Old-growth forests** (west of Cascade crest): Stands of at least two tree species, forming a multi-layered canopy with occasional small openings; with at least 8 trees/ac (20 trees/ha) that are at least 200 years of age OR have a diameter at breast height (dbh) of 32 in (81 cm) or more. — **Mature forests** (west of the Cascade Crest): Stands where the largest trees are 80- 200 years old OR the species that make up the canopy have an average diameter (dbh) exceeding 21 in (53 cm). Yes = **Category I** No = **Not a forested wetland for this section**	**Cat. I** ☐
SC 5.0. Wetlands in Coastal Lagoons Does the wetland meet all of the following criteria of a wetland in a coastal lagoon? — The wetland lies in a depression adjacent to marine waters that is wholly or partially separated from marine waters by sandbanks, gravel banks, shingle, or, less frequently, rocks — The lagoon in which the wetland is located contains ponded water that is saline or brackish (> 0.5 ppt) during most of the year in at least a portion of the lagoon *(needs to be measured near the bottom)* Yes – Go to **SC 5.1** No = **Not a wetland in a coastal lagoon**	**Cat. I** ☐
SC 5.1. Does the wetland meet all of the following three conditions? — The wetland is relatively undisturbed (has no diking, ditching, filling, cultivation, grazing), and has less than 20% cover of aggressive, opportunistic plant species (see list of species on p. 100). — At least ¾ of the landward edge of the wetland has a 100 ft buffer of shrub, forest, or un-grazed or un-mowed grassland. — The wetland is larger than $^{1}/_{10}$ ac (4350 ft^2) Yes = **Category I** No = **Category II**	**Cat. II** ☐
SC 6.0. Interdunal Wetlands Is the wetland west of the 1889 line (also called the Western Boundary of Upland Ownership or WBUO)? ***If you answer yes you will still need to rate the wetland based on its habitat functions.*** In practical terms that means the following geographic areas: — Long Beach Peninsula: Lands west of SR 103 — Grayland-Westport: Lands west of SR 105 — Ocean Shores-Copalis: Lands west of SR 115 and SR 109 Yes – Go to **SC 6.1** No = **not an interdunal wetland for rating**	**Cat I** ☐
SC 6.1. Is the wetland 1 ac or larger and scores an 8 or 9 for the habitat functions on the form (rates H,H,H or H,H,M for the three aspects of function)? Yes = **Category I** No – Go to **SC 6.2**	**Cat. II** ☐
SC 6.2. Is the wetland 1 ac or larger, or is it in a mosaic of wetlands that is 1 ac or larger? Yes = **Category II** No – Go to **SC 6.3**	**Cat. III** ☐
SC 6.3. Is the unit between 0.1 and 1 ac, or is it in a mosaic of wetlands that is between 0.1 and 1 ac? Yes = **Category III** No = **Category IV**	**Cat. IV** ☐
Category of wetland based on Special Characteristics If you answered No for all types, enter "Not Applicable" on Summary Form	-

This page left blank intentionally

Wetland name or number Wetland LL

RATING SUMMARY – Western Washington

Name of wetland (or ID #): Wetland LL Date of site visit: 11/29/21

Rated by M. Porter; A. Pederson Trained by Ecology? X Yes ___No Date of training 2014

HGM Class used for rating Slope Wetland has multiple HGM classes? ___Y X N

NOTE: Form is not complete without the figures requested *(figures can be combined).*

Source of base aerial photo/map Skagit County 2021

OVERALL WETLAND CATEGORY III (based on functions X or special characteristics___)

1. Category of wetland based on FUNCTIONS

_____**Category I** – Total score = 23 - 27

_____**Category II** – Total score = 20 - 22

__X__**Category III** – Total score = 16 - 19

_____**Category IV** – Total score = 9 - 15

FUNCTION	Improving Water Quality	Hydrologic	Habitat	
	Circle the appropriate ratings			
Site Potential	H○ M○ L⊙	H○ M○ L⊙	H○ M○ L⊙	
Landscape Potential	H○ M○ L⊙	H○ M○ L⊙	H⊙ M○ L○	
Value	H⊙ M○ L○	H○ M⊙ L○	H⊙ M○ L○	**TOTAL**
Score Based on Ratings	5	4	7	16

Score for each function based on three ratings *(order of ratings is not important)*

9 = H,H,H
8 = H,H,M
7 = H,H,L
7 = H,M,M
6 = H,M,L
6 = M,M,M
5 = H,L,L
5 = M,M,L
4 = M,L,L
3 = L,L,L

2. Category based on SPECIAL CHARACTERISTICS of wetland

CHARACTERISTIC	CATEGORY	
Estuarine	I II	
Wetland of High Conservation Value	I	
Bog	I	
Mature Forest	I	
Old Growth Forest	I	
Coastal Lagoon	I II	
Interdunal	I II III IV	
None of the above	☒	

Maps and figures required to answer questions correctly for Western Washington

Depressional Wetlands

Map of:	To answer questions:	Figure #
Cowardin plant classes	D 1.3, H 1.1, H 1.4	
Hydroperiods	D 1.4, H 1.2	
Location of outlet (*can be added to map of hydroperiods)*	D 1.1, D 4.1	
Boundary of area within 150 ft of the wetland *(can be added to another figure)*	D 2.2, D 5.2	
Map of the contributing basin	D 4.3, D 5.3	
1 km Polygon: Area that extends 1 km from entire wetland edge - including polygons for accessible habitat and undisturbed habitat	H 2.1, H 2.2, H 2.3	
Screen capture of map of 303(d) listed waters in basin (from Ecology website)	D 3.1, D 3.2	
Screen capture of list of TMDLs for WRIA in which unit is found (from web)	D 3.3	

Riverine Wetlands

Map of:	To answer questions:	Figure #
Cowardin plant classes	H 1.1, H 1.4	
Hydroperiods	H 1.2	
Ponded depressions	R 1.1	
Boundary of area within 150 ft of the wetland *(can be added to another figure)*	R 2.4	
Plant cover of trees, shrubs, and herbaceous plants	R 1.2, R 4.2	
Width of unit vs. width of stream *(can be added to another figure)*	R 4.1	
Map of the contributing basin	R 2.2, R 2.3, R 5.2	
1 km Polygon: Area that extends 1 km from entire wetland edge - including polygons for accessible habitat and undisturbed habitat	H 2.1, H 2.2, H 2.3	
Screen capture of map of 303(d) listed waters in basin (from Ecology website)	R 3.1	
Screen capture of list of TMDLs for WRIA in which unit is found (from web)	R 3.2, R 3.3	

Lake Fringe Wetlands

Map of:	To answer questions:	Figure #
Cowardin plant classes	L 1.1, L 4.1, H 1.1, H 1.4	
Plant cover of trees, shrubs, and herbaceous plants	L 1.2	
Boundary of area within 150 ft of the wetland *(can be added to another figure)*	L 2.2	
1 km Polygon: Area that extends 1 km from entire wetland edge - including polygons for accessible habitat and undisturbed habitat	H 2.1, H 2.2, H 2.3	
Screen capture of map of 303(d) listed waters in basin (from Ecology website)	L 3.1, L 3.2	
Screen capture of list of TMDLs for WRIA in which unit is found (from web)	L 3.3	

Slope Wetlands

Map of:	To answer questions:	Figure #
Cowardin plant classes	H 1.1, H 1.4	A
Hydroperiods	H 1.2	B
Plant cover of **dense** trees, shrubs, and herbaceous plants	S 1.3	A
Plant cover of **dense, rigid** trees, shrubs, and herbaceous plants *(can be added to figure above)*	S 4.1	A
Boundary of 150 ft buffer (can be added to another figure)	S 2.1, S 5.1	A
1 km Polygon: Area that extends 1 km from entire wetland edge - including polygons for accessible habitat and undisturbed habitat	H 2.1, H 2.2, H 2.3	C
Screen capture of map of 303(d) listed waters in basin (from Ecology website)	S 3.1, S 3.2	D
Screen capture of list of TMDLs for WRIA in which unit is found (from web)	S 3.3	D

Wetland name or number Wetland LL

HGM Classification of Wetlands in Western Washington

For questions 1-7, the criteria described must apply to the entire unit being rated.

If the hydrologic criteria listed in each question do not apply to the entire unit being rated, you probably have a unit with multiple HGM classes. In this case, identify which hydrologic criteria in questions 1-7 apply, and go to Question 8.

1. Are the water levels in the entire unit usually controlled by tides except during floods?

   NO – go to 2 **YES** – the wetland class is **Tidal Fringe** – go to 1.1

   1.1 Is the salinity of the water during periods of annual low flow below 0.5 ppt (parts per thousand)?

   NO – Saltwater Tidal Fringe (Estuarine) **YES – Freshwater Tidal Fringe**
   *If your wetland can be classified as a Freshwater Tidal Fringe use the forms for **Riverine** wetlands. If it is Saltwater Tidal Fringe it is an **Estuarine** wetland and is not scored. This method **cannot** be used to score functions for estuarine wetlands.*

2. The entire wetland unit is flat and precipitation is the only source (>90%) of water to it. Groundwater and surface water runoff are NOT sources of water to the unit.

   NO – go to 3 **YES** – The wetland class is **Flats**
   *If your wetland can be classified as a Flats wetland, use the form for **Depressional** wetlands.*

3. Does the entire wetland unit **meet all** of the following criteria?
   __The vegetated part of the wetland is on the shores of a body of permanent open water (without any plants on the surface at any time of the year) at least 20 ac (8 ha) in size;
   __At least 30% of the open water area is deeper than 6.6 ft (2 m).

   NO – go to 4 **YES –** The wetland class is **Lake Fringe** (Lacustrine Fringe)

4. Does the entire wetland unit **meet all** of the following criteria?
   X The wetland is on a slope (*slope can be very gradual*),
   X The water flows through the wetland in one direction (unidirectional) and usually comes from seeps. It may flow subsurface, as sheetflow, or in a swale without distinct banks,
   X The water leaves the wetland **without being impounded**.

   NO – go to 5 **YES –** The wetland class is **Slope**

   NOTE: Surface water does not pond in these type of wetlands except occasionally in very small and shallow depressions or behind hummocks (depressions are usually <3 ft diameter and less than 1 ft deep).

5. Does the entire wetland unit **meet all** of the following criteria?
   ___The unit is in a valley, or stream channel, where it gets inundated by overbank flooding from that stream or river,
   ___The overbank flooding occurs at least once every 2 years.

NO – go to 6 **YES** – The wetland class is **Riverine**
NOTE: The Riverine unit can contain depressions that are filled with water when the river is not flooding

6. Is the entire wetland unit in a topographic depression in which water ponds, or is saturated to the surface, at some time during the year? *This means that any outlet, if present, is higher than the interior of the wetland.*

   NO – go to 7 **YES** – The wetland class is **Depressional**

7. Is the entire wetland unit located in a very flat area with no obvious depression and no overbank flooding? The unit does not pond surface water more than a few inches. The unit seems to be maintained by high groundwater in the area. The wetland may be ditched, but has no obvious natural outlet.

   NO – go to 8 **YES** – The wetland class is **Depressional**

8. Your wetland unit seems to be difficult to classify and probably contains several different HGM classes. For example, seeps at the base of a slope may grade into a riverine floodplain, or a small stream within a Depressional wetland has a zone of flooding along its sides. GO BACK AND IDENTIFY WHICH OF THE HYDROLOGIC REGIMES DESCRIBED IN QUESTIONS 1-7 APPLY TO DIFFERENT AREAS IN THE UNIT (make a rough sketch to help you decide). Use the following table to identify the appropriate class to use for the rating system if you have several HGM classes present within the wetland unit being scored.

   NOTE: Use this table only if the class that is recommended in the second column represents 10% or more of the total area of the wetland unit being rated. If the area of the HGM class listed in column 2 is less than 10% of the unit; classify the wetland using the class that represents more than 90% of the total area.

HGM classes within the wetland unit being rated	HGM class to use in rating
Slope + Riverine	Riverine
Slope + Depressional	Depressional
Slope + Lake Fringe	Lake Fringe
Depressional + Riverine along stream within boundary of depression	Depressional
Depressional + Lake Fringe	Depressional
Riverine + Lake Fringe	Riverine
Salt Water Tidal Fringe and any other class of freshwater wetland	Treat as ESTUARINE

*If you are still unable to determine which of the above criteria apply to your wetland, or if you have **more than 2 HGM classes** within a wetland boundary, classify the wetland as Depressional for the rating.*

Wetland name or number Wetland LL

SLOPE WETLANDS

Water Quality Functions - Indicators that the site functions to improve water quality

S 1.0. Does the site have the potential to improve water quality?	
S 1.1. Characteristics of the average slope of the wetland: *(a 1% slope has a 1 ft vertical drop in elevation for every 100 ft of horizontal distance)* Slope is 1% or less — points = 3 Slope is > 1%-2% — points = 2 Slope is > 2%-5% — points = 1 Slope is greater than 5% — points = 0	0
S 1.2. The soil 2 in below the surface (or duff layer) is true clay or true organic *(use NRCS definitions)*: Yes = 3 No = 0	0
S 1.3. Characteristics of the plants in the wetland that trap sediments and pollutants: Choose the points appropriate for the description that best fits the plants in the wetland. *Dense means you have trouble seeing the soil surface (>75% cover), and uncut means not grazed or mowed and plants are higher than 6 in.* Dense, uncut, herbaceous plants > 90% of the wetland area — points = 6 Dense, uncut, herbaceous plants > ½ of area — points = 3 Dense, woody, plants > ½ of area — points = 2 Dense, uncut, herbaceous plants > ¼ of area — points = 1 Does not meet any of the criteria above for plants — points = 0	2
Total for S 1 — Add the points in the boxes above	2

Rating of Site Potential If score is: ___**12 = H** ___**6-11 = M** X **0-5 = L** *Record the rating on the first page*

S 2.0. Does the landscape have the potential to support the water quality function of the site?	
S 2.1. Is > 10% of the area within 150 ft on the uphill side of the wetland in land uses that generate pollutants? Yes = 1 No = 0	0
S 2.2. Are there other sources of pollutants coming into the wetland that are not listed in question S 2.1? Other sources _____ Yes = 1 No = 0	0
Total for S 2 — Add the points in the boxes above	0

Rating of Landscape Potential If score is: ___**1-2 = M** X **0 = L** *Record the rating on the first page*

S 3.0. Is the water quality improvement provided by the site valuable to society?	
S 3.1. Does the wetland discharge directly (i.e., within 1 mi) to a stream, river, lake, or marine water that is on the 303(d) list? Yes = 1 No = 0	1
S 3.2. Is the wetland in a basin or sub-basin where water quality is an issue? *At least one aquatic resource in the basin is on the 303(d) list*. Yes = 1 No = 0	1
S 3.3. Has the site been identified in a watershed or local plan as important for maintaining water quality? *Answer YES if there is a TMDL for the basin in which unit is found.* Yes = 2 No = 0	2
Total for S 3 — Add the points in the boxes above	4

Rating of Value If score is: X **2-4 = H** ___**1 = M** ___**0 = L** *Record the rating on the first page*

Wetland name or number Wetland LL

SLOPE WETLANDS

Hydrologic Functions - Indicators that the site functions to reduce flooding and stream erosion

S 4.0. Does the site have the potential to reduce flooding and stream erosion?	
S 4.1. Characteristics of plants that reduce the velocity of surface flows during storms: Choose the points appropriate for the description that best fits conditions in the wetland. *Stems of plants should be thick enough (usually > 1/8 in), or dense enough, to remain erect during surface flows.* Dense, uncut, **rigid** plants cover > 90% of the area of the wetland — points = 1 All other conditions — points = 0	0

Rating of Site Potential If score is: ___**1 = M** X **0 = L** *Record the rating on the first page*

S 5.0. Does the landscape have the potential to support the hydrologic functions of the site?	
S 5.1. Is more than 25% of the area within 150 ft upslope of wetland in land uses or cover that generate excess surface runoff? Yes = 1 No = 0	0

Rating of Landscape Potential If score is: ___**1 = M** X **0 = L** *Record the rating on the first page*

S 6.0. Are the hydrologic functions provided by the site valuable to society?	
S 6.1. Distance to the nearest areas downstream that have flooding problems: The sub-basin immediately down-gradient of site has flooding problems that result in damage to human or natural resources (e.g., houses or salmon redds) — points = 2 Surface flooding problems are in a sub-basin farther down-gradient — points = 1 No flooding problems anywhere downstream — points = 0	1
S 6.2. Has the site been identified as important for flood storage or flood conveyance in a regional flood control plan? Yes = 2 No = 0	0
Total for S 6 — Add the points in the boxes above	1

Rating of Value If score is: ___**2-4 = H** X **1 = M** ___**0 = L** *Record the rating on the first page*

NOTES and FIELD OBSERVATIONS:

Wetland name or number Wetland LL

These questions apply to wetlands of all HGM classes.

HABITAT FUNCTIONS - Indicators that site functions to provide important habitat

H 1.0. Does the site have the potential to provide habitat?

H 1.1. Structure of plant community: *Indicators are Cowardin classes and strata within the Forested class.* Check the Cowardin plant classes in the wetland. *Up to 10 patches may be combined for each class to meet the threshold of ¼ ac or more than 10% of the unit if it is smaller than 2.5 ac. Add the number of structures checked.*

____	Aquatic bed	4 structures or more: points = 4
____	Emergent	3 structures: points = 2
____	Scrub-shrub (areas where shrubs have > 30% cover)	2 structures: points = 1
_X_	Forested (areas where trees have > 30% cover)	1 structure: points = 0

If the unit has a Forested class, check if:

_X_ The Forested class has 3 out of 5 strata (canopy, sub-canopy, shrubs, herbaceous, moss/ground-cover) that each cover 20% within the Forested polygon

1

H 1.2. Hydroperiods

Check the types of water regimes (hydroperiods) present within the wetland. The water regime has to cover more than 10% of the wetland or ¼ ac to count (*see text for descriptions of hydroperiods*).

____	Permanently flooded or inundated	4 or more types present: points = 3
_X_	Seasonally flooded or inundated	3 types present: points = 2
____	Occasionally flooded or inundated	2 types present: points = 1
_X_	Saturated only	1 type present: points = 0
____	Permanently flowing stream or river in, or adjacent to, the wetland	
____	Seasonally flowing stream in, or adjacent to, the wetland	
____	**Lake Fringe wetland**	**2 points**
____	**Freshwater tidal wetland**	**2 points**

1

H 1.3. Richness of plant species

Count the number of plant species in the wetland that cover at least 10 ft^2.


Different patches of the same species can be combined to meet the size threshold and you do not have to name the species. ***Do not include Eurasian milfoil, reed canarygrass, purple loosestrife, Canadian thistle***

If you counted: > 19 species	points = 2
5 - 19 species	points = 1
< 5 species	points = 0

1

H 1.4. Interspersion of habitats

Decide from the diagrams below whether interspersion among Cowardin plants classes (described in H 1.1), or the classes and unvegetated areas (can include open water or mudflats) is high, moderate, low, or none. *If you have four or more plant classes or three classes and open water, the rating is always high.*

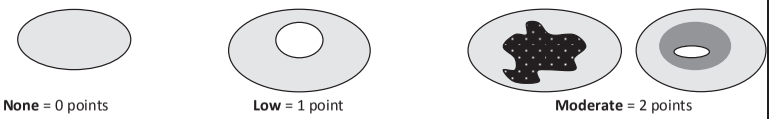

None = 0 points **Low** = 1 point **Moderate** = 2 points

All three diagrams in this row are **HIGH** = 3points



0

Wetland name or number Wetland LL

H 1.5. Special habitat features:

Check the habitat features that are present in the wetland. *The number of checks is the number of points.*

- _X_ Large, downed, woody debris within the wetland (> 4 in diameter and 6 ft long).
- ____ Standing snags (dbh > 4 in) within the wetland
- ____ Undercut banks are present for at least 6.6 ft (2 m) **and/or** overhanging plants extends at least 3.3 ft (1 m) over a stream (or ditch) in, or contiguous with the wetland, for at least 33 ft (10 m)
- ____ Stable steep banks of fine material that might be used by beaver or muskrat for denning (> 30 degree slope) OR signs of recent beaver activity are present *(cut shrubs or trees that have not yet weathered where wood is exposed)*
- ____ At least ¼ ac of thin-stemmed persistent plants or woody branches are present in areas that are permanently or seasonally inundated *(structures for egg-laying by amphibians)*
- _X_ Invasive plants cover less than 25% of the wetland area in every stratum of plants (*see H 1.1 for list of strata*)

2

Total for H 1	Add the points in the boxes above	5

Rating of Site Potential If score is: ___ **15-18 = H** ___ **7-14 = M** _X_ **0-6 = L** *Record the rating on the first page*

H 2.0. Does the landscape have the potential to support the habitat functions of the site?

H 2.1. Accessible habitat (include *only habitat that directly abuts wetland unit*).

Calculate: % undisturbed habitat 42 + [(% moderate and low intensity land uses)/2] 5 = 47 %

If total accessible habitat is:	
> 1/3 (33.3%) of 1 km Polygon	points = 3
20-33% of 1 km Polygon	points = 2
10-19% of 1 km Polygon	points = 1
< 10% of 1 km Polygon	points = 0

3

H 2.2. Undisturbed habitat in 1 km Polygon around the wetland.

Calculate: % undisturbed habitat 72 + [(% moderate and low intensity land uses)/2] 6 = 78 %

Undisturbed habitat > 50% of Polygon	points = 3
Undisturbed habitat 10-50% and in 1-3 patches	points = 2
Undisturbed habitat 10-50% and > 3 patches	points = 1
Undisturbed habitat < 10% of 1 km Polygon	points = 0

3

H 2.3. Land use intensity in 1 km Polygon: If

> 50% of 1 km Polygon is high intensity land use	points = (- 2)
≤ 50% of 1 km Polygon is high intensity	points = 0

0

Total for H 2	Add the points in the boxes above	6

Rating of Landscape Potential If score is: _X_ **4-6 = H** ___ **1-3 = M** ___ **< 1 = L** *Record the rating on the first page*

H 3.0. Is the habitat provided by the site valuable to society?

H 3.1. Does the site provide habitat for species valued in laws, regulations, or policies? *Choose only the highest score that applies to the wetland being rated.*

Site meets ANY of the following criteria: points = 2

- _X_ It has 3 or more priority habitats within 100 m (see next page)
- — It provides habitat for Threatened or Endangered species (any plant or animal on the state or federal lists)
- — It is mapped as a location for an individual WDFW priority species
- — It is a Wetland of High Conservation Value as determined by the Department of Natural Resources
- — It has been categorized as an important habitat site in a local or regional comprehensive plan, in a Shoreline Master Plan, or in a watershed plan

Site has 1 or 2 priority habitats (listed on next page) within 100 m points = 1

Site does not meet any of the criteria above points = 0

2

Rating of Value If score is: _X_ **2 = H** ___ **1 = M** ___ **0 = L** *Record the rating on the first page*

Wetland name or number Wetland LL

WDFW Priority Habitats

Priority habitats listed by WDFW (see complete descriptions of WDFW priority habitats, and the counties in which they can be found, in: Washington Department of Fish and Wildlife. 2008. Priority Habitat and Species List. Olympia, Washington. 177 pp. http://wdfw.wa.gov/publications/00165/wdfw00165.pdf or access the list from here: http://wdfw.wa.gov/conservation/phs/list/)

Count how many of the following priority habitats are within 330 ft (100 m) of the wetland unit: ***NOTE:*** *This question is independent of the land use between the wetland unit and the priority habitat.*

— **Aspen Stands:** Pure or mixed stands of aspen greater than 1 ac (0.4 ha).

— **Biodiversity Areas and Corridors**: Areas of habitat that are relatively important to various species of native fish and wildlife (*full descriptions in WDFW PHS report*).

— **Herbaceous Balds:** Variable size patches of grass and forbs on shallow soils over bedrock.

— **Old-growth/Mature forests:** Old-growth west of Cascade crest – Stands of at least 2 tree species, forming a multi-layered canopy with occasional small openings; with at least 8 trees/ac (20 trees/ha) > 32 in (81 cm) dbh or > 200 years of age. Mature forests – Stands with average diameters exceeding 21 in (53 cm) dbh; crown cover may be less than 100%; decay, decadence, numbers of snags, and quantity of large downed material is generally less than that found in old-growth; 80-200 years old west of the Cascade crest.

— **Oregon White Oak:** Woodland stands of pure oak or oak/conifer associations where canopy coverage of the oak component is important (*full descriptions in WDFW PHS report p. 158 – see web link above*).

☒ **Riparian**: The area adjacent to aquatic systems with flowing water that contains elements of both aquatic and terrestrial ecosystems which mutually influence each other.

— **Westside Prairies:** Herbaceous, non-forested plant communities that can either take the form of a dry prairie or a wet prairie (*full descriptions in WDFW PHS report p. 161 – see web link above*).

☒ **Instream:** The combination of physical, biological, and chemical processes and conditions that interact to provide functional life history requirements for instream fish and wildlife resources.

— **Nearshore**: Relatively undisturbed nearshore habitats. These include Coastal Nearshore, Open Coast Nearshore, and Puget Sound Nearshore. (*full descriptions of habitats and the definition of relatively undisturbed are in WDFW report – see web link on previous page).*

— **Caves:** A naturally occurring cavity, recess, void, or system of interconnected passages under the earth in soils, rock, ice, or other geological formations and is large enough to contain a human.

— **Cliffs:** Greater than 25 ft (7.6 m) high and occurring below 5000 ft elevation.

— **Talus:** Homogenous areas of rock rubble ranging in average size 0.5 - 6.5 ft (0.15 - 2.0 m), composed of basalt, andesite, and/or sedimentary rock, including riprap slides and mine tailings. May be associated with cliffs.

☒ **Snags and Logs:** Trees are considered snags if they are dead or dying and exhibit sufficient decay characteristics to enable cavity excavation/use by wildlife. Priority snags have a diameter at breast height of > 20 in (51 cm) in western Washington and are > 6.5 ft (2 m) in height. Priority logs are > 12 in (30 cm) in diameter at the largest end, and > 20 ft (6 m) long.

Note: All vegetated wetlands are by definition a priority habitat but are not included in this list because they are addressed elsewhere.

Wetland name or number Wetland LL

CATEGORIZATION BASED ON SPECIAL CHARACTERISTICS

Wetland Type *Check off any criteria that apply to the wetland. Circle the category when the appropriate criteria are met.*	**Category**
SC 1.0. Estuarine wetlands Does the wetland meet the following criteria for Estuarine wetlands? — The dominant water regime is tidal, — Vegetated, and — With a salinity greater than 0.5 ppt Yes –Go to **SC 1.1** No= **Not an estuarine wetland**	
SC 1.1. Is the wetland within a National Wildlife Refuge, National Park, National Estuary Reserve, Natural Area Preserve, State Park or Educational, Environmental, or Scientific Reserve designated under WAC 332-30-151? Yes = **Category I** No - Go to **SC 1.2**	**Cat. I** ☐
SC 1.2. Is the wetland unit at least 1 ac in size and meets at least two of the following three conditions? — The wetland is relatively undisturbed (has no diking, ditching, filling, cultivation, grazing, and has less than 10% cover of non-native plant species. (If non-native species are *Spartina*, see page 25) — At least ¾ of the landward edge of the wetland has a 100 ft buffer of shrub, forest, or un-grazed or un-mowed grassland. — The wetland has at least two of the following features: tidal channels, depressions with open water, or contiguous freshwater wetlands. Yes = **Category I** No = **Category II**	**Cat. I** ☐ **Cat. II** ☐
SC 2.0. Wetlands of High Conservation Value (WHCV) SC 2.1. Has the WA Department of Natural Resources updated their website to include the list of Wetlands of High Conservation Value? Yes – Go to **SC 2.2** No – Go to **SC 2.3** SC 2.2. Is the wetland listed on the WDNR database as a Wetland of High Conservation Value? Yes = **Category I** No = **Not a WHCV** SC 2.3. Is the wetland in a Section/Township/Range that contains a Natural Heritage wetland? http://www1.dnr.wa.gov/nhp/refdesk/datasearch/wnhpwetlands.pdf Yes – **Contact WNHP/WDNR and go to SC 2.4** No = **Not a WHCV** SC 2.4. Has WDNR identified the wetland within the S/T/R as a Wetland of High Conservation Value and listed it on their website? Yes = **Category I** No = **Not a WHCV**	**Cat. I** ☐
SC 3.0. Bogs Does the wetland (or any part of the unit) meet both the criteria for soils and vegetation in bogs? *Use the key below.* ***If you answer YES you will still need to rate the wetland based on its functions.*** SC 3.1. Does an area within the wetland unit have organic soil horizons, either peats or mucks, that compose 16 in or more of the first 32 in of the soil profile? Yes – Go to **SC 3.3** No – Go to **SC 3.2** SC 3.2. Does an area within the wetland unit have organic soils, either peats or mucks, that are less than 16 in deep over bedrock, or an impermeable hardpan such as clay or volcanic ash, or that are floating on top of a lake or pond? Yes – Go to **SC 3.3** No = **Is not a bog** SC 3.3. Does an area with peats or mucks have more than 70% cover of mosses at ground level, AND at least a 30% cover of plant species listed in Table 4? Yes = **Is a Category I bog** No – Go to **SC 3.4** **NOTE:** If you are uncertain about the extent of mosses in the understory, you may substitute that criterion by measuring the pH of the water that seeps into a hole dug at least 16 in deep. If the pH is less than 5.0 and the plant species in Table 4 are present, the wetland is a bog. SC 3.4. Is an area with peats or mucks forested (> 30% cover) with Sitka spruce, subalpine fir, western red cedar, western hemlock, lodgepole pine, quaking aspen, Engelmann spruce, or western white pine, AND any of the species (or combination of species) listed in Table 4 provide more than 30% of the cover under the canopy? Yes = **Is a Category I bog** No = **Is not a bog**	**Cat. I** ☐

Wetland name or number Wetland LL

SC 4.0. Forested Wetlands Does the wetland have at least 1 contiguous acre of forest that meets one of these criteria for the WA Department of Fish and Wildlife's forests as priority habitats? ***If you answer YES you will still need to rate the wetland based on its functions.*** — **Old-growth forests** (west of Cascade crest): Stands of at least two tree species, forming a multi-layered canopy with occasional small openings; with at least 8 trees/ac (20 trees/ha) that are at least 200 years of age OR have a diameter at breast height (dbh) of 32 in (81 cm) or more. — **Mature forests** (west of the Cascade Crest): Stands where the largest trees are 80- 200 years old OR the species that make up the canopy have an average diameter (dbh) exceeding 21 in (53 cm). Yes = **Category I** No = **Not a forested wetland for this section**	**Cat. I** ☐
SC 5.0. Wetlands in Coastal Lagoons Does the wetland meet all of the following criteria of a wetland in a coastal lagoon? — The wetland lies in a depression adjacent to marine waters that is wholly or partially separated from marine waters by sandbanks, gravel banks, shingle, or, less frequently, rocks — The lagoon in which the wetland is located contains ponded water that is saline or brackish (> 0.5 ppt) during most of the year in at least a portion of the lagoon *(needs to be measured near the bottom)* Yes – Go to **SC 5.1** No = **Not a wetland in a coastal lagoon**	**Cat. I** ☐
SC 5.1. Does the wetland meet all of the following three conditions? — The wetland is relatively undisturbed (has no diking, ditching, filling, cultivation, grazing), and has less than 20% cover of aggressive, opportunistic plant species (see list of species on p. 100). — At least ¾ of the landward edge of the wetland has a 100 ft buffer of shrub, forest, or un-grazed or un-mowed grassland. — The wetland is larger than $^{1}/_{10}$ ac (4350 ft^2) Yes = **Category I** No = **Category II**	**Cat. II** ☐
SC 6.0. Interdunal Wetlands Is the wetland west of the 1889 line (also called the Western Boundary of Upland Ownership or WBUO)? ***If you answer yes you will still need to rate the wetland based on its habitat functions.*** In practical terms that means the following geographic areas: — Long Beach Peninsula: Lands west of SR 103 — Grayland-Westport: Lands west of SR 105 — Ocean Shores-Copalis: Lands west of SR 115 and SR 109 Yes – Go to **SC 6.1** No = **not an interdunal wetland for rating**	**Cat I** ☐
SC 6.1. Is the wetland 1 ac or larger and scores an 8 or 9 for the habitat functions on the form (rates H,H,H or H,H,M for the three aspects of function)? Yes = **Category I** No – Go to **SC 6.2**	**Cat. II** ☐
SC 6.2. Is the wetland 1 ac or larger, or is it in a mosaic of wetlands that is 1 ac or larger? Yes = **Category II** No – Go to **SC 6.3**	**Cat. III** ☐
SC 6.3. Is the unit between 0.1 and 1 ac, or is it in a mosaic of wetlands that is between 0.1 and 1 ac? Yes = **Category III** No = **Category IV**	**Cat. IV** ☐
Category of wetland based on Special Characteristics If you answered No for all types, enter "Not Applicable" on Summary Form	-

This page left blank intentionally

Wetland name or number Wetland M

RATING SUMMARY – Western Washington

Name of wetland (or ID #): Wetland M Date of site visit: 11/8/21

Rated by M. Porter; A. Pederson Trained by Ecology? X Yes ___No Date of training 2014

HGM Class used for rating Riverine Wetland has multiple HGM classes? X Y ____N

NOTE: **Form is not complete without the figures requested** *(figures can be combined).*

Source of base aerial photo/map Skagit County 2021

OVERALL WETLAND CATEGORY III (based on functions X or special characteristics___)

1. Category of wetland based on FUNCTIONS

_____**Category I** – Total score = 23 - 27

_____**Category II** – Total score = 20 - 22

__X__**Category III** – Total score = 16 - 19

_____**Category IV** – Total score = 9 - 15

FUNCTION	Improving Water Quality	Hydrologic	Habitat	
	Circle the appropriate ratings			
Site Potential	H○ M⊙ L○	H○ M⊙ L○	H○ M○ L⊙	
Landscape Potential	H○ M○ L⊙	H○ M⊙ L○	H⊙ M○ L○	
Value	H⊙ M○ L○	H○ M⊙ L○	H⊙ M○ L○	**TOTAL**
Score Based on Ratings	6	6	7	19

Score for each function based on three ratings *(order of ratings is not important)*

9 = H,H,H
8 = H,H,M
7 = H,H,L
7 = H,M,M
6 = H,M,L
6 = M,M,M
5 = H,L,L
5 = M,M,L
4 = M,L,L
3 = L,L,L

2. Category based on SPECIAL CHARACTERISTICS of wetland

CHARACTERISTIC	CATEGORY	
Estuarine	I II	
Wetland of High Conservation Value	I	
Bog	I	
Mature Forest	I	
Old Growth Forest	I	
Coastal Lagoon	I II	
Interdunal	I II III IV	
None of the above	☒	

Maps and figures required to answer questions correctly for Western Washington

Depressional Wetlands

Map of:	To answer questions:	Figure #
Cowardin plant classes	D 1.3, H 1.1, H 1.4	
Hydroperiods	D 1.4, H 1.2	
Location of outlet (*can be added to map of hydroperiods)*	D 1.1, D 4.1	
Boundary of area within 150 ft of the wetland *(can be added to another figure)*	D 2.2, D 5.2	
Map of the contributing basin	D 4.3, D 5.3	
1 km Polygon: Area that extends 1 km from entire wetland edge - including polygons for accessible habitat and undisturbed habitat	H 2.1, H 2.2, H 2.3	
Screen capture of map of 303(d) listed waters in basin (from Ecology website)	D 3.1, D 3.2	
Screen capture of list of TMDLs for WRIA in which unit is found (from web)	D 3.3	

Riverine Wetlands

Map of:	To answer questions:	Figure #
Cowardin plant classes	H 1.1, H 1.4	A
Hydroperiods	H 1.2	B
Ponded depressions	R 1.1	B
Boundary of area within 150 ft of the wetland *(can be added to another figure)*	R 2.4	A
Plant cover of trees, shrubs, and herbaceous plants	R 1.2, R 4.2	A
Width of unit vs. width of stream *(can be added to another figure)*	R 4.1	B
Map of the contributing basin	R 2.2, R 2.3, R 5.2	B
1 km Polygon: Area that extends 1 km from entire wetland edge - including polygons for accessible habitat and undisturbed habitat	H 2.1, H 2.2, H 2.3	C
Screen capture of map of 303(d) listed waters in basin (from Ecology website)	R 3.1	D
Screen capture of list of TMDLs for WRIA in which unit is found (from web)	R 3.2, R 3.3	D

Lake Fringe Wetlands

Map of:	To answer questions:	Figure #
Cowardin plant classes	L 1.1, L 4.1, H 1.1, H 1.4	
Plant cover of trees, shrubs, and herbaceous plants	L 1.2	
Boundary of area within 150 ft of the wetland *(can be added to another figure)*	L 2.2	
1 km Polygon: Area that extends 1 km from entire wetland edge - including polygons for accessible habitat and undisturbed habitat	H 2.1, H 2.2, H 2.3	
Screen capture of map of 303(d) listed waters in basin (from Ecology website)	L 3.1, L 3.2	
Screen capture of list of TMDLs for WRIA in which unit is found (from web)	L 3.3	

Slope Wetlands

Map of:	To answer questions:	Figure #
Cowardin plant classes	H 1.1, H 1.4	
Hydroperiods	H 1.2	
Plant cover of **dense** trees, shrubs, and herbaceous plants	S 1.3	
Plant cover of **dense, rigid** trees, shrubs, and herbaceous plants *(can be added to figure above)*	S 4.1	
Boundary of 150 ft buffer (can be added to another figure)	S 2.1, S 5.1	
1 km Polygon: Area that extends 1 km from entire wetland edge - including polygons for accessible habitat and undisturbed habitat	H 2.1, H 2.2, H 2.3	
Screen capture of map of 303(d) listed waters in basin (from Ecology website)	S 3.1, S 3.2	
Screen capture of list of TMDLs for WRIA in which unit is found (from web)	S 3.3	

Wetland name or number Wetland M

HGM Classification of Wetlands in Western Washington

For questions 1-7, the criteria described must apply to the entire unit being rated.

If the hydrologic criteria listed in each question do not apply to the entire unit being rated, you probably have a unit with multiple HGM classes. In this case, identify which hydrologic criteria in questions 1-7 apply, and go to Question 8.

1. Are the water levels in the entire unit usually controlled by tides except during floods?

   NO – go to 2 **YES** – the wetland class is **Tidal Fringe** – go to 1.1

   1.1 Is the salinity of the water during periods of annual low flow below 0.5 ppt (parts per thousand)?

   NO – Saltwater Tidal Fringe (Estuarine) **YES – Freshwater Tidal Fringe**
   *If your wetland can be classified as a Freshwater Tidal Fringe use the forms for **Riverine** wetlands. If it is Saltwater Tidal Fringe it is an **Estuarine** wetland and is not scored. This method **cannot** be used to score functions for estuarine wetlands.*

2. The entire wetland unit is flat and precipitation is the only source (>90%) of water to it. Groundwater and surface water runoff are NOT sources of water to the unit.

   NO – go to 3 **YES** – The wetland class is **Flats**
   *If your wetland can be classified as a Flats wetland, use the form for **Depressional** wetlands.*

3. Does the entire wetland unit **meet all** of the following criteria?
   __The vegetated part of the wetland is on the shores of a body of permanent open water (without any plants on the surface at any time of the year) at least 20 ac (8 ha) in size;
   __At least 30% of the open water area is deeper than 6.6 ft (2 m).

   NO – go to 4 **YES –** The wetland class is **Lake Fringe** (Lacustrine Fringe)

4. Does the entire wetland unit **meet all** of the following criteria?
   X The wetland is on a slope (*slope can be very gradual*),
   X The water flows through the wetland in one direction (unidirectional) and usually comes from seeps. It may flow subsurface, as sheetflow, or in a swale without distinct banks,
   X The water leaves the wetland **without being impounded**.

   NO – go to 5 **YES –** The wetland class is **Slope**

   NOTE: Surface water does not pond in these type of wetlands except occasionally in very small and shallow depressions or behind hummocks (depressions are usually <3 ft diameter and less than 1 ft deep).

5. Does the entire wetland unit **meet all** of the following criteria?
   X The unit is in a valley, or stream channel, where it gets inundated by overbank flooding from that stream or river,
   X The overbank flooding occurs at least once every 2 years.

NO – go to 6 **YES** – The wetland class is **Riverine**
NOTE: The Riverine unit can contain depressions that are filled with water when the river is not flooding

6. Is the entire wetland unit in a topographic depression in which water ponds, or is saturated to the surface, at some time during the year? *This means that any outlet, if present, is higher than the interior of the wetland.*

   NO – go to 7 **YES** – The wetland class is **Depressional**

7. Is the entire wetland unit located in a very flat area with no obvious depression and no overbank flooding? The unit does not pond surface water more than a few inches. The unit seems to be maintained by high groundwater in the area. The wetland may be ditched, but has no obvious natural outlet.

   NO – go to 8 **YES** – The wetland class is **Depressional**

8. Your wetland unit seems to be difficult to classify and probably contains several different HGM classes. For example, seeps at the base of a slope may grade into a riverine floodplain, or a small stream within a Depressional wetland has a zone of flooding along its sides. GO BACK AND IDENTIFY WHICH OF THE HYDROLOGIC REGIMES DESCRIBED IN QUESTIONS 1-7 APPLY TO DIFFERENT AREAS IN THE UNIT (make a rough sketch to help you decide). Use the following table to identify the appropriate class to use for the rating system if you have several HGM classes present within the wetland unit being scored.

   NOTE: Use this table only if the class that is recommended in the second column represents 10% or more of the total area of the wetland unit being rated. If the area of the HGM class listed in column 2 is less than 10% of the unit; classify the wetland using the class that represents more than 90% of the total area.

HGM classes within the wetland unit being rated	HGM class to use in rating
Slope + Riverine	Riverine
Slope + Depressional	Depressional
Slope + Lake Fringe	Lake Fringe
Depressional + Riverine along stream within boundary of depression	Depressional
Depressional + Lake Fringe	Depressional
Riverine + Lake Fringe	Riverine
Salt Water Tidal Fringe and any other class of freshwater wetland	Treat as ESTUARINE

*If you are still unable to determine which of the above criteria apply to your wetland, or if you have **more than 2 HGM classes** within a wetland boundary, classify the wetland as Depressional for the rating.*

Wetland name or number Wetland M

RIVERINE AND FRESHWATER TIDAL FRINGE WETLANDS

Water Quality Functions - Indicators that the site functions to improve water quality

R 1.0. Does the site have the potential to improve water quality?	
R 1.1. Area of surface depressions within the Riverine wetland that can trap sediments during a flooding event: Depressions cover > 3/4 area of wetland — points = 8 Depressions cover > ½ area of wetland — points = 4 Depressions present but cover < ½ area of wetland — points = 2 No depressions present — points = 0	0
R 1.2. Structure of plants in the wetland (areas with >90% cover at person height, **not** Cowardin classes) Trees or shrubs > 2/3 area of the wetland — points = 8 Trees or shrubs > 1/3 area of the wetland — points = 6 X Herbaceous plants (> 6 in high) > 2/3 area of the wetland — points = 6 Herbaceous plants (> 6 in high) > 1/3 area of the wetland — points = 3 Trees, shrubs, and ungrazed herbaceous < 1/3 area of the wetland — points = 0	6
Total for R 1 — Add the points in the boxes above	6

Rating of Site Potential If score is: ___**12-16 = H** X **6-11 = M** ___**0-5 = L** *Record the rating on the first page*

R 2.0. Does the landscape have the potential to support the water quality function of the site?	
R 2.1. Is the wetland within an incorporated city or within its UGA? Yes = 2 No = 0	0
R 2.2. Does the contributing basin to the wetland include a UGA or incorporated area? Yes = 1 No = 0	0
R 2.3. Does at least 10% of the contributing basin contain tilled fields, pastures, or forests that have been clearcut within the last 5 years? Yes = 1 No = 0	0
R 2.4. Is > 10% of the area within 150 ft of the wetland in land uses that generate pollutants? Yes = 1 No = 0	0
R 2.5. Are there other sources of pollutants coming into the wetland that are not listed in questions R 2.1-R 2.4 Other sources _____ Yes = 1 No = 0	0
Total for R 2 — Add the points in the boxes above	0

Rating of Landscape Potential If score is: ___**3-6 = H** ___**1 or 2 = M** X **0 = L** *Record the rating on the first page*

R 3.0. Is the water quality improvement provided by the site valuable to society?	
R 3.1. Is the wetland along a stream or river that is on the 303(d) list or on a tributary that drains to one within 1 mi? Yes = 1 No = 0	1
R 3.2. Is the wetland along a stream or river that has TMDL limits for nutrients, toxics, or pathogens? Yes = 1 No = 0	1
R 3.3. Has the site been identified in a watershed or local plan as important for maintaining water quality? (*answer YES if there is a TMDL for the drainage in which the unit is found*) Yes = 2 No = 0	2
Total for R 3 — Add the points in the boxes above	4

Rating of Value If score is: X **2-4 = H** ___**1 = M** ___**0 = L** *Record the rating on the first page*

Wetland name or number Wetland M

RIVERINE AND FRESHWATER TIDAL FRINGE WETLANDS

Hydrologic Functions - Indicators that site functions to reduce flooding and stream erosion

R 4.0. Does the site have the potential to reduce flooding and erosion?	
R 4.1. Characteristics of the overbank storage the wetland provides: *Estimate the average width of the wetland perpendicular to the direction of the flow and the width of the stream or river channel (distance between banks). Calculate the ratio: (average width of wetland)/(average width of stream between banks).* If the ratio is more than 20 — points = 9 If the ratio is 10-20 — points = 6 If the ratio is 5-<10 — points = 4 If the ratio is 1-<5 — points = 2 If the ratio is < 1 — points = 1	2
R 4.2. Characteristics of plants that slow down water velocities during floods: *Treat large woody debris as forest or shrub. Choose the points appropriate for the best description (polygons need to have >90% cover at person height. These are NOT Cowardin classes).* Forest or shrub for > 1/3 area OR emergent plants > 2/3 area — points = 7 Forest or shrub for > 1/10 area OR emergent plants > 1/3 area — points = 4 Plants do not meet above criteria — points = 0	7
Total for R 4 — Add the points in the boxes above	9

Rating of Site Potential If score is: ___**12-16 = H** X **6-11 = M** ___**0-5 = L** *Record the rating on the first page*

R 5.0. Does the landscape have the potential to support the hydrologic functions of the site?	
R 5.1. Is the stream or river adjacent to the wetland downcut? Yes = 0 No = 1	1
R 5.2. Does the up-gradient watershed include a UGA or incorporated area? Yes = 1 No = 0	0
R 5.3. Is the up-gradient stream or river controlled by dams? Yes = 0 No = 1	1
Total for R 5 — Add the points in the boxes above	2

Rating of Landscape Potential If score is: ___**3 = H** X **1 or 2 = M** ___**0 = L** *Record the rating on the first page*

R 6.0. Are the hydrologic functions provided by the site valuable to society?	
R 6.1. Distance to the nearest areas downstream that have flooding problems? *Choose the description that best fits the site.* The sub-basin immediately down-gradient of the wetland has flooding problems that result in damage to human or natural resources (e.g., houses or salmon redds) — points = 2 Surface flooding problems are in a sub-basin farther down-gradient — points = 1 No flooding problems anywhere downstream — points = 0	1
R 6.2. Has the site been identified as important for flood storage or flood conveyance in a regional flood control plan? Yes = 2 No = 0	0
Total for R 6 — Add the points in the boxes above	1

Rating of Value If score is: ___**2-4 = H** X **1 = M** ___**0 = L** *Record the rating on the first page*

Wetland name or number Wetland M

These questions apply to wetlands of all HGM classes.

HABITAT FUNCTIONS - Indicators that site functions to provide important habitat

H 1.0. Does the site have the potential to provide habitat?

H 1.1. Structure of plant community: *Indicators are Cowardin classes and strata within the Forested class.* Check the Cowardin plant classes in the wetland. *Up to 10 patches may be combined for each class to meet the threshold of ¼ ac or more than 10% of the unit if it is smaller than 2.5 ac. Add the number of structures checked.*

____	Aquatic bed	4 structures or more: points = 4
____	Emergent	3 structures: points = 2
_X_	Scrub-shrub (areas where shrubs have > 30% cover)	2 structures: points = 1
____	Forested (areas where trees have > 30% cover)	1 structure: points = 0

If the unit has a Forested class, check if:

____ The Forested class has 3 out of 5 strata (canopy, sub-canopy, shrubs, herbaceous, moss/ground-cover) that each cover 20% within the Forested polygon

0

H 1.2. Hydroperiods

Check the types of water regimes (hydroperiods) present within the wetland. The water regime has to cover more than 10% of the wetland or ¼ ac to count (*see text for descriptions of hydroperiods*).

____	Permanently flooded or inundated	4 or more types present: points = 3
____	Seasonally flooded or inundated	3 types present: points = 2
____	Occasionally flooded or inundated	2 types present: points = 1
_X_	Saturated only	1 type present: points = 0
_X_	Permanently flowing stream or river in, or adjacent to, the wetland	
____	Seasonally flowing stream in, or adjacent to, the wetland	
____	**Lake Fringe wetland**	**2 points**
____	**Freshwater tidal wetland**	**2 points**

1

H 1.3. Richness of plant species

Count the number of plant species in the wetland that cover at least 10 ft^2.


Different patches of the same species can be combined to meet the size threshold and you do not have to name the species. ***Do not include Eurasian milfoil, reed canarygrass, purple loosestrife, Canadian thistle***

If you counted: > 19 species	points = 2
5 - 19 species	points = 1
< 5 species	points = 0

1

H 1.4. Interspersion of habitats

Decide from the diagrams below whether interspersion among Cowardin plants classes (described in H 1.1), or the classes and unvegetated areas (can include open water or mudflats) is high, moderate, low, or none. *If you have four or more plant classes or three classes and open water, the rating is always high.*

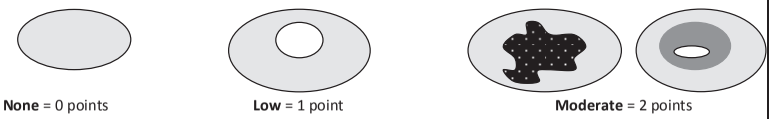

None = 0 points **Low** = 1 point **Moderate** = 2 points

All three diagrams in this row are **HIGH** = 3points



2

Wetland name or number Wetland M

H 1.5. Special habitat features:

Check the habitat features that are present in the wetland. *The number of checks is the number of points.*

- ___ Large, downed, woody debris within the wetland (> 4 in diameter and 6 ft long).
- ___ Standing snags (dbh > 4 in) within the wetland
- ___ Undercut banks are present for at least 6.6 ft (2 m) **and/or** overhanging plants extends at least 3.3 ft (1 m) over a stream (or ditch) in, or contiguous with the wetland, for at least 33 ft (10 m)
- ___ Stable steep banks of fine material that might be used by beaver or muskrat for denning (> 30 degree slope) OR signs of recent beaver activity are present *(cut shrubs or trees that have not yet weathered where wood is exposed)*
- ___ At least ¼ ac of thin-stemmed persistent plants or woody branches are present in areas that are permanently or seasonally inundated *(structures for egg-laying by amphibians)*
- _X_ Invasive plants cover less than 25% of the wetland area in every stratum of plants (*see H 1.1 for list of strata*)

1

Total for H 1 — Add the points in the boxes above: 5

Rating of Site Potential If score is: ___ **15-18 = H** ___ **7-14 = M** _X_ **0-6 = L** *Record the rating on the first page*

H 2.0. Does the landscape have the potential to support the habitat functions of the site?

H 2.1. Accessible habitat (include *only habitat that directly abuts wetland unit*).

Calculate: % undisturbed habitat 42 + [(% moderate and low intensity land uses)/2] 5 = 47 %

If total accessible habitat is:

> 1/3 (33.3%) of 1 km Polygon	points = 3
20-33% of 1 km Polygon	points = 2
10-19% of 1 km Polygon	points = 1
< 10% of 1 km Polygon	points = 0

3

H 2.2. Undisturbed habitat in 1 km Polygon around the wetland.

Calculate: % undisturbed habitat 72 + [(% moderate and low intensity land uses)/2] 6 = 78 %

Undisturbed habitat > 50% of Polygon	points = 3
Undisturbed habitat 10-50% and in 1-3 patches	points = 2
Undisturbed habitat 10-50% and > 3 patches	points = 1
Undisturbed habitat < 10% of 1 km Polygon	points = 0

3

H 2.3. Land use intensity in 1 km Polygon: If

> 50% of 1 km Polygon is high intensity land use	points = (- 2)
≤ 50% of 1 km Polygon is high intensity	points = 0

0

Total for H 2 — Add the points in the boxes above: 6

Rating of Landscape Potential If score is: _X_ **4-6 = H** ___ **1-3 = M** ___ **< 1 = L** *Record the rating on the first page*

H 3.0. Is the habitat provided by the site valuable to society?

H 3.1. Does the site provide habitat for species valued in laws, regulations, or policies? *Choose only the highest score that applies to the wetland being rated.*

Site meets ANY of the following criteria: points = 2

- _X_ It has 3 or more priority habitats within 100 m (see next page)
- — It provides habitat for Threatened or Endangered species (any plant or animal on the state or federal lists)
- — It is mapped as a location for an individual WDFW priority species
- — It is a Wetland of High Conservation Value as determined by the Department of Natural Resources
- — It has been categorized as an important habitat site in a local or regional comprehensive plan, in a Shoreline Master Plan, or in a watershed plan

Site has 1 or 2 priority habitats (listed on next page) within 100 m: points = 1

Site does not meet any of the criteria above: points = 0

2

Rating of Value If score is: _X_ **2 = H** ___ **1 = M** ___ **0 = L** *Record the rating on the first page*

Wetland name or number Wetland M

WDFW Priority Habitats

Priority habitats listed by WDFW (see complete descriptions of WDFW priority habitats, and the counties in which they can be found, in: Washington Department of Fish and Wildlife. 2008. Priority Habitat and Species List. Olympia, Washington. 177 pp. http://wdfw.wa.gov/publications/00165/wdfw00165.pdf or access the list from here: http://wdfw.wa.gov/conservation/phs/list/)

Count how many of the following priority habitats are within 330 ft (100 m) of the wetland unit: ***NOTE:*** *This question is independent of the land use between the wetland unit and the priority habitat.*

— **Aspen Stands:** Pure or mixed stands of aspen greater than 1 ac (0.4 ha).

— **Biodiversity Areas and Corridors**: Areas of habitat that are relatively important to various species of native fish and wildlife (*full descriptions in WDFW PHS report*).

— **Herbaceous Balds:** Variable size patches of grass and forbs on shallow soils over bedrock.

— **Old-growth/Mature forests:** Old-growth west of Cascade crest – Stands of at least 2 tree species, forming a multi-layered canopy with occasional small openings; with at least 8 trees/ac (20 trees/ha) > 32 in (81 cm) dbh or > 200 years of age. Mature forests – Stands with average diameters exceeding 21 in (53 cm) dbh; crown cover may be less than 100%; decay, decadence, numbers of snags, and quantity of large downed material is generally less than that found in old-growth; 80-200 years old west of the Cascade crest.

— **Oregon White Oak:** Woodland stands of pure oak or oak/conifer associations where canopy coverage of the oak component is important (*full descriptions in WDFW PHS report p. 158 – see web link above*).

☒ **Riparian**: The area adjacent to aquatic systems with flowing water that contains elements of both aquatic and terrestrial ecosystems which mutually influence each other.

— **Westside Prairies:** Herbaceous, non-forested plant communities that can either take the form of a dry prairie or a wet prairie (*full descriptions in WDFW PHS report p. 161 – see web link above*).

☒ **Instream:** The combination of physical, biological, and chemical processes and conditions that interact to provide functional life history requirements for instream fish and wildlife resources.

— **Nearshore**: Relatively undisturbed nearshore habitats. These include Coastal Nearshore, Open Coast Nearshore, and Puget Sound Nearshore. (*full descriptions of habitats and the definition of relatively undisturbed are in WDFW report – see web link on previous page).*

— **Caves:** A naturally occurring cavity, recess, void, or system of interconnected passages under the earth in soils, rock, ice, or other geological formations and is large enough to contain a human.

— **Cliffs:** Greater than 25 ft (7.6 m) high and occurring below 5000 ft elevation.

— **Talus:** Homogenous areas of rock rubble ranging in average size 0.5 - 6.5 ft (0.15 - 2.0 m), composed of basalt, andesite, and/or sedimentary rock, including riprap slides and mine tailings. May be associated with cliffs.

☒ **Snags and Logs:** Trees are considered snags if they are dead or dying and exhibit sufficient decay characteristics to enable cavity excavation/use by wildlife. Priority snags have a diameter at breast height of > 20 in (51 cm) in western Washington and are > 6.5 ft (2 m) in height. Priority logs are > 12 in (30 cm) in diameter at the largest end, and > 20 ft (6 m) long.

Note: All vegetated wetlands are by definition a priority habitat but are not included in this list because they are addressed elsewhere.

Wetland name or number Wetland M

CATEGORIZATION BASED ON SPECIAL CHARACTERISTICS

Wetland Type *Check off any criteria that apply to the wetland. Circle the category when the appropriate criteria are met.*	**Category**
SC 1.0. Estuarine wetlands Does the wetland meet the following criteria for Estuarine wetlands? — The dominant water regime is tidal, — Vegetated, and — With a salinity greater than 0.5 ppt Yes –Go to **SC 1.1** No= **Not an estuarine wetland**	
SC 1.1. Is the wetland within a National Wildlife Refuge, National Park, National Estuary Reserve, Natural Area Preserve, State Park or Educational, Environmental, or Scientific Reserve designated under WAC 332-30-151? Yes = **Category I** No - Go to **SC 1.2**	**Cat. I** ☐
SC 1.2. Is the wetland unit at least 1 ac in size and meets at least two of the following three conditions? — The wetland is relatively undisturbed (has no diking, ditching, filling, cultivation, grazing, and has less than 10% cover of non-native plant species. (If non-native species are *Spartina*, see page 25) — At least ¾ of the landward edge of the wetland has a 100 ft buffer of shrub, forest, or un-grazed or un-mowed grassland. — The wetland has at least two of the following features: tidal channels, depressions with open water, or contiguous freshwater wetlands. Yes = **Category I** No = **Category II**	**Cat. I** ☐ **Cat. II** ☐
SC 2.0. Wetlands of High Conservation Value (WHCV) SC 2.1. Has the WA Department of Natural Resources updated their website to include the list of Wetlands of High Conservation Value? Yes – Go to **SC 2.2** No – Go to **SC 2.3** SC 2.2. Is the wetland listed on the WDNR database as a Wetland of High Conservation Value? Yes = **Category I** No = **Not a WHCV** SC 2.3. Is the wetland in a Section/Township/Range that contains a Natural Heritage wetland? http://www1.dnr.wa.gov/nhp/refdesk/datasearch/wnhpwetlands.pdf Yes – **Contact WNHP/WDNR and go to SC 2.4** No = **Not a WHCV** SC 2.4. Has WDNR identified the wetland within the S/T/R as a Wetland of High Conservation Value and listed it on their website? Yes = **Category I** No = **Not a WHCV**	**Cat. I** ☐
SC 3.0. Bogs Does the wetland (or any part of the unit) meet both the criteria for soils and vegetation in bogs? *Use the key below.* ***If you answer YES you will still need to rate the wetland based on its functions.*** SC 3.1. Does an area within the wetland unit have organic soil horizons, either peats or mucks, that compose 16 in or more of the first 32 in of the soil profile? Yes – Go to **SC 3.3** No – Go to **SC 3.2** SC 3.2. Does an area within the wetland unit have organic soils, either peats or mucks, that are less than 16 in deep over bedrock, or an impermeable hardpan such as clay or volcanic ash, or that are floating on top of a lake or pond? Yes – Go to **SC 3.3** No = **Is not a bog** SC 3.3. Does an area with peats or mucks have more than 70% cover of mosses at ground level, AND at least a 30% cover of plant species listed in Table 4? Yes = **Is a Category I bog** No – Go to **SC 3.4** **NOTE:** If you are uncertain about the extent of mosses in the understory, you may substitute that criterion by measuring the pH of the water that seeps into a hole dug at least 16 in deep. If the pH is less than 5.0 and the plant species in Table 4 are present, the wetland is a bog. SC 3.4. Is an area with peats or mucks forested (> 30% cover) with Sitka spruce, subalpine fir, western red cedar, western hemlock, lodgepole pine, quaking aspen, Engelmann spruce, or western white pine, AND any of the species (or combination of species) listed in Table 4 provide more than 30% of the cover under the canopy? Yes = **Is a Category I bog** No = **Is not a bog**	**Cat. I** ☐

Wetland name or number Wetland M

SC 4.0. Forested Wetlands Does the wetland have at least 1 contiguous acre of forest that meets one of these criteria for the WA Department of Fish and Wildlife's forests as priority habitats? ***If you answer YES you will still need to rate the wetland based on its functions.*** — **Old-growth forests** (west of Cascade crest): Stands of at least two tree species, forming a multi-layered canopy with occasional small openings; with at least 8 trees/ac (20 trees/ha) that are at least 200 years of age OR have a diameter at breast height (dbh) of 32 in (81 cm) or more. — **Mature forests** (west of the Cascade Crest): Stands where the largest trees are 80- 200 years old OR the species that make up the canopy have an average diameter (dbh) exceeding 21 in (53 cm). Yes = **Category I** No = **Not a forested wetland for this section**	**Cat. I** ☐
SC 5.0. Wetlands in Coastal Lagoons Does the wetland meet all of the following criteria of a wetland in a coastal lagoon? — The wetland lies in a depression adjacent to marine waters that is wholly or partially separated from marine waters by sandbanks, gravel banks, shingle, or, less frequently, rocks — The lagoon in which the wetland is located contains ponded water that is saline or brackish (> 0.5 ppt) during most of the year in at least a portion of the lagoon *(needs to be measured near the bottom)* Yes – Go to **SC 5.1** No = **Not a wetland in a coastal lagoon**	**Cat. I** ☐
SC 5.1. Does the wetland meet all of the following three conditions? — The wetland is relatively undisturbed (has no diking, ditching, filling, cultivation, grazing), and has less than 20% cover of aggressive, opportunistic plant species (see list of species on p. 100). — At least ¾ of the landward edge of the wetland has a 100 ft buffer of shrub, forest, or un-grazed or un-mowed grassland. — The wetland is larger than $^{1}/_{10}$ ac (4350 ft^2) Yes = **Category I** No = **Category II**	**Cat. II** ☐
SC 6.0. Interdunal Wetlands Is the wetland west of the 1889 line (also called the Western Boundary of Upland Ownership or WBUO)? ***If you answer yes you will still need to rate the wetland based on its habitat functions.*** In practical terms that means the following geographic areas: — Long Beach Peninsula: Lands west of SR 103 — Grayland-Westport: Lands west of SR 105 — Ocean Shores-Copalis: Lands west of SR 115 and SR 109 Yes – Go to **SC 6.1** No = **not an interdunal wetland for rating**	**Cat I** ☐
SC 6.1. Is the wetland 1 ac or larger and scores an 8 or 9 for the habitat functions on the form (rates H,H,H or H,H,M for the three aspects of function)? Yes = **Category I** No – Go to **SC 6.2**	**Cat. II** ☐
SC 6.2. Is the wetland 1 ac or larger, or is it in a mosaic of wetlands that is 1 ac or larger? Yes = **Category II** No – Go to **SC 6.3**	**Cat. III** ☐
SC 6.3. Is the unit between 0.1 and 1 ac, or is it in a mosaic of wetlands that is between 0.1 and 1 ac? Yes = **Category III** No = **Category IV**	**Cat. IV** ☐
Category of wetland based on Special Characteristics If you answered No for all types, enter "Not Applicable" on Summary Form	-

Wetland name or number Wetland M

This page left blank intentionally

Wetland name or number Wetland MM, NN & PP

RATING SUMMARY – Western Washington

Name of wetland (or ID #): Wetland MM, NN & PP Date of site visit: 11/29/21

Rated by M. Porter; A. Pederson Trained by Ecology? X Yes ___No Date of training 2014

HGM Class used for rating Depressional Wetland has multiple HGM classes? ___Y X N

NOTE: Form is not complete without the figures requested *(figures can be combined).*

Source of base aerial photo/map Skagit County 2021

OVERALL WETLAND CATEGORY II (based on functions X or special characteristics___)

1. Category of wetland based on FUNCTIONS

_____**Category I** – Total score = 23 - 27

__X__**Category II** – Total score = 20 - 22

_____**Category III** – Total score = 16 - 19

_____**Category IV** – Total score = 9 - 15

FUNCTION	Improving Water Quality	Hydrologic	Habitat	
	Circle the appropriate ratings			
Site Potential	H○ M⊙ L○	H○ M⊙ L○	H○ M⊙ L○	
Landscape Potential	H○ M○ L⊙	H○ M⊙ L○	H⊙ M○ L○	
Value	H⊙ M○ L○	H○ M⊙ L○	H⊙ M○ L○	TOTAL
Score Based on Ratings	6	6	8	20

Score for each function based on three ratings *(order of ratings is not important)*

9 = H,H,H
8 = H,H,M
7 = H,H,L
7 = H,M,M
6 = H,M,L
6 = M,M,M
5 = H,L,L
5 = M,M,L
4 = M,L,L
3 = L,L,L

2. Category based on SPECIAL CHARACTERISTICS of wetland

CHARACTERISTIC	CATEGORY	
Estuarine	I II	
Wetland of High Conservation Value	I	
Bog	I	
Mature Forest	I	
Old Growth Forest	I	
Coastal Lagoon	I II	
Interdunal	I II III IV	
None of the above	☒	

Maps and figures required to answer questions correctly for Western Washington

Depressional Wetlands

Map of:	To answer questions:	Figure #
Cowardin plant classes	D 1.3, H 1.1, H 1.4	A
Hydroperiods	D 1.4, H 1.2	B
Location of outlet (*can be added to map of hydroperiods)*	D 1.1, D 4.1	B
Boundary of area within 150 ft of the wetland *(can be added to another figure)*	D 2.2, D 5.2	A
Map of the contributing basin	D 4.3, D 5.3	B
1 km Polygon: Area that extends 1 km from entire wetland edge - including polygons for accessible habitat and undisturbed habitat	H 2.1, H 2.2, H 2.3	C
Screen capture of map of 303(d) listed waters in basin (from Ecology website)	D 3.1, D 3.2	D
Screen capture of list of TMDLs for WRIA in which unit is found (from web)	D 3.3	D

Riverine Wetlands

Map of:	To answer questions:	Figure #
Cowardin plant classes	H 1.1, H 1.4	
Hydroperiods	H 1.2	
Ponded depressions	R 1.1	
Boundary of area within 150 ft of the wetland *(can be added to another figure)*	R 2.4	
Plant cover of trees, shrubs, and herbaceous plants	R 1.2, R 4.2	
Width of unit vs. width of stream *(can be added to another figure)*	R 4.1	
Map of the contributing basin	R 2.2, R 2.3, R 5.2	
1 km Polygon: Area that extends 1 km from entire wetland edge - including polygons for accessible habitat and undisturbed habitat	H 2.1, H 2.2, H 2.3	
Screen capture of map of 303(d) listed waters in basin (from Ecology website)	R 3.1	
Screen capture of list of TMDLs for WRIA in which unit is found (from web)	R 3.2, R 3.3	

Lake Fringe Wetlands

Map of:	To answer questions:	Figure #
Cowardin plant classes	L 1.1, L 4.1, H 1.1, H 1.4	
Plant cover of trees, shrubs, and herbaceous plants	L 1.2	
Boundary of area within 150 ft of the wetland *(can be added to another figure)*	L 2.2	
1 km Polygon: Area that extends 1 km from entire wetland edge - including polygons for accessible habitat and undisturbed habitat	H 2.1, H 2.2, H 2.3	
Screen capture of map of 303(d) listed waters in basin (from Ecology website)	L 3.1, L 3.2	
Screen capture of list of TMDLs for WRIA in which unit is found (from web)	L 3.3	

Slope Wetlands

Map of:	To answer questions:	Figure #
Cowardin plant classes	H 1.1, H 1.4	
Hydroperiods	H 1.2	
Plant cover of **dense** trees, shrubs, and herbaceous plants	S 1.3	
Plant cover of **dense, rigid** trees, shrubs, and herbaceous plants *(can be added to figure above)*	S 4.1	
Boundary of 150 ft buffer (can be added to another figure)	S 2.1, S 5.1	
1 km Polygon: Area that extends 1 km from entire wetland edge - including polygons for accessible habitat and undisturbed habitat	H 2.1, H 2.2, H 2.3	
Screen capture of map of 303(d) listed waters in basin (from Ecology website)	S 3.1, S 3.2	
Screen capture of list of TMDLs for WRIA in which unit is found (from web)	S 3.3	

Wetland name or number Wetland MM, NN & PP

HGM Classification of Wetlands in Western Washington

For questions 1-7, the criteria described must apply to the entire unit being rated.

If the hydrologic criteria listed in each question do not apply to the entire unit being rated, you probably have a unit with multiple HGM classes. In this case, identify which hydrologic criteria in questions 1-7 apply, and go to Question 8.

1. Are the water levels in the entire unit usually controlled by tides except during floods?

   NO – go to 2 **YES** – the wetland class is **Tidal Fringe** – go to 1.1

   1.1 Is the salinity of the water during periods of annual low flow below 0.5 ppt (parts per thousand)?

   NO – Saltwater Tidal Fringe (Estuarine) **YES – Freshwater Tidal Fringe**
   *If your wetland can be classified as a Freshwater Tidal Fringe use the forms for **Riverine** wetlands. If it is Saltwater Tidal Fringe it is an **Estuarine** wetland and is not scored. This method **cannot** be used to score functions for estuarine wetlands.*

2. The entire wetland unit is flat and precipitation is the only source (>90%) of water to it. Groundwater and surface water runoff are NOT sources of water to the unit.

   NO – go to 3 **YES** – The wetland class is **Flats**
   *If your wetland can be classified as a Flats wetland, use the form for **Depressional** wetlands.*

3. Does the entire wetland unit **meet all** of the following criteria?
   __The vegetated part of the wetland is on the shores of a body of permanent open water (without any plants on the surface at any time of the year) at least 20 ac (8 ha) in size;
   __At least 30% of the open water area is deeper than 6.6 ft (2 m).

   NO – go to 4 **YES –** The wetland class is **Lake Fringe** (Lacustrine Fringe)

4. Does the entire wetland unit **meet all** of the following criteria?
   ___The wetland is on a slope (*slope can be very gradual*),
   ___The water flows through the wetland in one direction (unidirectional) and usually comes from seeps. It may flow subsurface, as sheetflow, or in a swale without distinct banks,
   ___The water leaves the wetland **without being impounded**.

   NO – go to 5 **YES –** The wetland class is **Slope**

   NOTE: Surface water does not pond in these type of wetlands except occasionally in very small and shallow depressions or behind hummocks (depressions are usually <3 ft diameter and less than 1 ft deep).

5. Does the entire wetland unit **meet all** of the following criteria?
   ___The unit is in a valley, or stream channel, where it gets inundated by overbank flooding from that stream or river,
   ___The overbank flooding occurs at least once every 2 years.

NO – go to 6 **YES** – The wetland class is **Riverine**
NOTE: The Riverine unit can contain depressions that are filled with water when the river is not flooding

6. Is the entire wetland unit in a topographic depression in which water ponds, or is saturated to the surface, at some time during the year? *This means that any outlet, if present, is higher than the interior of the wetland.*

   NO – go to 7 X **YES** – The wetland class is **Depressional**

7. Is the entire wetland unit located in a very flat area with no obvious depression and no overbank flooding? The unit does not pond surface water more than a few inches. The unit seems to be maintained by high groundwater in the area. The wetland may be ditched, but has no obvious natural outlet.

   NO – go to 8 X **YES** – The wetland class is **Depressional**

8. Your wetland unit seems to be difficult to classify and probably contains several different HGM classes. For example, seeps at the base of a slope may grade into a riverine floodplain, or a small stream within a Depressional wetland has a zone of flooding along its sides. GO BACK AND IDENTIFY WHICH OF THE HYDROLOGIC REGIMES DESCRIBED IN QUESTIONS 1-7 APPLY TO DIFFERENT AREAS IN THE UNIT (make a rough sketch to help you decide). Use the following table to identify the appropriate class to use for the rating system if you have several HGM classes present within the wetland unit being scored.

   NOTE: Use this table only if the class that is recommended in the second column represents 10% or more of the total area of the wetland unit being rated. If the area of the HGM class listed in column 2 is less than 10% of the unit; classify the wetland using the class that represents more than 90% of the total area.

HGM classes within the wetland unit being rated	HGM class to use in rating
Slope + Riverine	Riverine
Slope + Depressional	Depressional
Slope + Lake Fringe	Lake Fringe
Depressional + Riverine along stream within boundary of depression	Depressional
Depressional + Lake Fringe	Depressional
Riverine + Lake Fringe	Riverine
Salt Water Tidal Fringe and any other class of freshwater wetland	Treat as ESTUARINE

*If you are still unable to determine which of the above criteria apply to your wetland, or if you have **more than 2 HGM classes** within a wetland boundary, classify the wetland as Depressional for the rating.*

Wetland name or number Wetland MM, NN & PP

DEPRESSIONAL AND FLATS WETLANDS

Water Quality Functions - Indicators that the site functions to improve water quality

D 1.0. Does the site have the potential to improve water quality?		
D 1.1. Characteristics of surface water outflows from the wetland: Wetland is a depression or flat depression (QUESTION 7 on key) with no surface water leaving it (no outlet). points = 3 Wetland has an intermittently flowing stream or ditch, OR highly constricted permanently flowing outlet. points = 2 Wetland has an unconstricted, or slightly constricted, surface outlet that is permanently flowing points = 1 Wetland is a flat depression (QUESTION 7 on key), whose outlet is a permanently flowing ditch. points = 1		2
D 1.2. The soil 2 in below the surface (or duff layer) is true clay or true organic *(use NRCS definitions).* Yes = 4 No = 0		0
D 1.3. Characteristics and distribution of persistent plants (Emergent, Scrub-shrub, and/or Forested Cowardin classes): Wetland has persistent, ungrazed, plants > 95% of area points = 5 Wetland has persistent, ungrazed, plants > ⅓ of area points = 3 Wetland has persistent, ungrazed plants > $^{1}/_{10}$ of area points = 1 Wetland has persistent, ungrazed plants < $^{1}/_{10}$ of area points = 0		5
D 1.4. Characteristics of seasonal ponding or inundation: *This is the area that is ponded for at least 2 months. See description in manual.* Area seasonally ponded is > ½ total area of wetland points = 4 Area seasonally ponded is > ¼ total area of wetland points = 2 Area seasonally ponded is < ¼ total area of wetland points = 0		2
Total for D 1	Add the points in the boxes above	9

Rating of Site Potential If score is: ___ **12-16 = H** X **6-11 = M** ___ **0-5 = L** *Record the rating on the first page*

D 2.0. Does the landscape have the potential to support the water quality function of the site?		
D 2.1. Does the wetland unit receive stormwater discharges?	Yes = 1 No = 0	0
D 2.2. Is > 10% of the area within 150 ft of the wetland in land uses that generate pollutants?	Yes = 1 No = 0	0
D 2.3. Are there septic systems within 250 ft of the wetland?	Yes = 1 No = 0	0
D 2.4. Are there other sources of pollutants coming into the wetland that are not listed in questions D 2.1-D 2.3? Source_____	Yes = 1 No = 0	0
Total for D 2	Add the points in the boxes above	0

Rating of Landscape Potential If score is: ___ **3 or 4 = H** ___ **1 or 2 = M** X **0 = L** *Record the rating on the first page*

D 3.0. Is the water quality improvement provided by the site valuable to society?		
D 3.1. Does the wetland discharge directly (i.e., within 1 mi) to a stream, river, lake, or marine water that is on the 303(d) list?	Yes = 1 No = 0	1
D 3.2. Is the wetland in a basin or sub-basin where an aquatic resource is on the 303(d) list?	Yes = 1 No = 0	1
D 3.3. Has the site been identified in a watershed or local plan as important for maintaining water quality (*answer YES if there is a TMDL for the basin in which the unit is found*)?	Yes = 2 No = 0	2
Total for D 3	Add the points in the boxes above	4

Rating of Value If score is: X **2-4 = H** ___ **1 = M** ___ **0 = L** *Record the rating on the first page*

Wetland name or number Wetland MM, NN & PP

DEPRESSIONAL AND FLATS WETLANDS

Hydrologic Functions - Indicators that the site functions to reduce flooding and stream degradation

D 4.0. Does the site have the potential to reduce flooding and erosion?		
D 4.1. Characteristics of surface water outflows from the wetland: Wetland is a depression or flat depression with no surface water leaving it (no outlet) points = 4 Wetland has an intermittently flowing stream or ditch, OR highly constricted permanently flowing outlet points = 2 Wetland is a flat depression (QUESTION 7 on key), whose outlet is a permanently flowing ditch points = 1 Wetland has an unconstricted, or slightly constricted, surface outlet that is permanently flowing points = 0		2
D 4.2. Depth of storage during wet periods: *Estimate the height of ponding above the bottom of the outlet. For wetlands with no outlet, measure from the surface of permanent water or if dry, the deepest part.* Marks of ponding are 3 ft or more above the surface or bottom of outlet points = 7 Marks of ponding between 2 ft to < 3 ft from surface or bottom of outlet points = 5 Marks are at least 0.5 ft to < 2 ft from surface or bottom of outlet points = 3 The wetland is a "headwater" wetland points = 3 Wetland is flat but has small depressions on the surface that trap water points = 1 Marks of ponding less than 0.5 ft (6 in) points = 0		0
D 4.3. Contribution of the wetland to storage in the watershed: *Estimate the ratio of the area of upstream basin contributing surface water to the wetland to the area of the wetland unit itself.* The area of the basin is less than 10 times the area of the unit points = 5 X The area of the basin is 10 to 100 times the area of the unit points = 3 The area of the basin is more than 100 times the area of the unit points = 0 Entire wetland is in the Flats class points = 5		5
Total for D 4	Add the points in the boxes above	7

Rating of Site Potential If score is: ___ **12-16 = H** X **6-11 = M** ___ **0-5 = L** *Record the rating on the first page*

D 5.0. Does the landscape have the potential to support hydrologic functions of the site?		
D 5.1. Does the wetland receive stormwater discharges?	Yes = 1 No = 0	0
D 5.2. Is >10% of the area within 150 ft of the wetland in land uses that generate excess runoff?	Yes = 1 No = 0	1
D 5.3. Is more than 25% of the contributing basin of the wetland covered with intensive human land uses (residential at >1 residence/ac, urban, commercial, agriculture, etc.)?	Yes = 1 No = 0	0
Total for D 5	Add the points in the boxes above	1

Rating of Landscape Potential If score is: ___ **3 = H** X **1 or 2 = M** ___ **0 = L** *Record the rating on the first page*

D 6.0. Are the hydrologic functions provided by the site valuable to society?		
D 6.1. The unit is in a landscape that has flooding problems. *Choose the description that best matches conditions around the wetland unit being rated. Do not add points. Choose the highest score if more than one condition is met.* The wetland captures surface water that would otherwise flow down-gradient into areas where flooding has damaged human or natural resources (e.g., houses or salmon redds): • Flooding occurs in a sub-basin that is immediately down-gradient of unit. points = 2 • Surface flooding problems are in a sub-basin farther down-gradient. points = 1 X Flooding from groundwater is an issue in the sub-basin. points = 1 The existing or potential outflow from the wetland is so constrained by human or natural conditions that the water stored by the wetland cannot reach areas that flood. *Explain why* _____ points = 0 There are no problems with flooding downstream of the wetland. points = 0		1
D 6.2. Has the site been identified as important for flood storage or flood conveyance in a regional flood control plan?	Yes = 2 No = 0	0
Total for D 6	Add the points in the boxes above	1

Rating of Value If score is: ___ **2-4 = H** X **1 = M** ___ **0 = L** *Record the rating on the first page*

Wetland name or number Wetland MM, NN & PP

These questions apply to wetlands of all HGM classes.

HABITAT FUNCTIONS - Indicators that site functions to provide important habitat

H 1.0. Does the site have the potential to provide habitat?

H 1.1. Structure of plant community: *Indicators are Cowardin classes and strata within the Forested class.* Check the Cowardin plant classes in the wetland. *Up to 10 patches may be combined for each class to meet the threshold of ¼ ac or more than 10% of the unit if it is smaller than 2.5 ac. Add the number of structures checked.*

___	Aquatic bed	4 structures or more: points = 4
_X_	Emergent	3 structures: points = 2
___	Scrub-shrub (areas where shrubs have > 30% cover)	2 structures: points = 1
_X_	Forested (areas where trees have > 30% cover)	1 structure: points = 0

If the unit has a Forested class, check if:

_X_ The Forested class has 3 out of 5 strata (canopy, sub-canopy, shrubs, herbaceous, moss/ground-cover) that each cover 20% within the Forested polygon

2

H 1.2. Hydroperiods

Check the types of water regimes (hydroperiods) present within the wetland. The water regime has to cover more than 10% of the wetland or ¼ ac to count (*see text for descriptions of hydroperiods*).

___	Permanently flooded or inundated	4 or more types present: points = 3
_X_	Seasonally flooded or inundated	3 types present: points = 2
___	Occasionally flooded or inundated	2 types present: points = 1
_X_	Saturated only	1 type present: points = 0
___	Permanently flowing stream or river in, or adjacent to, the wetland	
___	Seasonally flowing stream in, or adjacent to, the wetland	
___	**Lake Fringe wetland**	**2 points**
___	**Freshwater tidal wetland**	**2 points**

1

H 1.3. Richness of plant species

Count the number of plant species in the wetland that cover at least 10 ft^2.


Different patches of the same species can be combined to meet the size threshold and you do not have to name the species. ***Do not include Eurasian milfoil, reed canarygrass, purple loosestrife, Canadian thistle***

If you counted: > 19 species	points = 2
5 - 19 species	points = 1
< 5 species	points = 0

1

H 1.4. Interspersion of habitats

Decide from the diagrams below whether interspersion among Cowardin plants classes (described in H 1.1), or the classes and unvegetated areas (can include open water or mudflats) is high, moderate, low, or none. *If you have four or more plant classes or three classes and open water, the rating is always high.*

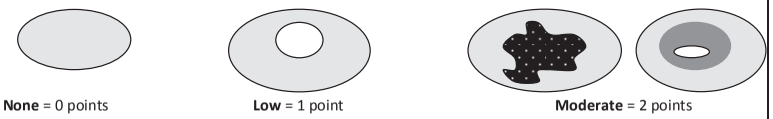

None = 0 points **Low** = 1 point **Moderate** = 2 points

All three diagrams in this row are **HIGH** = 3points



3

Wetland name or number Wetland MM, NN & PP

H 1.5. Special habitat features:

Check the habitat features that are present in the wetland. *The number of checks is the number of points.*

- _X_ Large, downed, woody debris within the wetland (> 4 in diameter and 6 ft long).
- _X_ Standing snags (dbh > 4 in) within the wetland
- ___ Undercut banks are present for at least 6.6 ft (2 m) **and/or** overhanging plants extends at least 3.3 ft (1 m) over a stream (or ditch) in, or contiguous with the wetland, for at least 33 ft (10 m)
- ___ Stable steep banks of fine material that might be used by beaver or muskrat for denning (> 30 degree slope) OR signs of recent beaver activity are present *(cut shrubs or trees that have not yet weathered where wood is exposed)*
- _X_ At least ¼ ac of thin-stemmed persistent plants or woody branches are present in areas that are permanently or seasonally inundated *(structures for egg-laying by amphibians)*
- _X_ Invasive plants cover less than 25% of the wetland area in every stratum of plants (*see H 1.1 for list of strata*)

4

Total for H 1 — Add the points in the boxes above: 11

Rating of Site Potential If score is: ___ **15-18 = H** _X_ **7-14 = M** ___ **0-6 = L** *Record the rating on the first page*

H 2.0. Does the landscape have the potential to support the habitat functions of the site?

H 2.1. Accessible habitat (include *only habitat that directly abuts wetland unit*).

Calculate: % undisturbed habitat 42 + [(% moderate and low intensity land uses)/2] 5 = 47 %

If total accessible habitat is:	
> 1/3 (33.3%) of 1 km Polygon	points = 3
20-33% of 1 km Polygon	points = 2
10-19% of 1 km Polygon	points = 1
< 10% of 1 km Polygon	points = 0

3

H 2.2. Undisturbed habitat in 1 km Polygon around the wetland.

Calculate: % undisturbed habitat 72 + [(% moderate and low intensity land uses)/2] 6 = 78 %

Undisturbed habitat > 50% of Polygon	points = 3
Undisturbed habitat 10-50% and in 1-3 patches	points = 2
Undisturbed habitat 10-50% and > 3 patches	points = 1
Undisturbed habitat < 10% of 1 km Polygon	points = 0

3

H 2.3. Land use intensity in 1 km Polygon: If

> 50% of 1 km Polygon is high intensity land use	points = (- 2)
≤ 50% of 1 km Polygon is high intensity	points = 0

0

Total for H 2 — Add the points in the boxes above: 6

Rating of Landscape Potential If score is: _X_ **4-6 = H** ___ **1-3 = M** ___ **< 1 = L** *Record the rating on the first page*

H 3.0. Is the habitat provided by the site valuable to society?

H 3.1. Does the site provide habitat for species valued in laws, regulations, or policies? *Choose only the highest score that applies to the wetland being rated.*

Site meets ANY of the following criteria: points = 2

- _X_ It has 3 or more priority habitats within 100 m (see next page)
- — It provides habitat for Threatened or Endangered species (any plant or animal on the state or federal lists)
- — It is mapped as a location for an individual WDFW priority species
- — It is a Wetland of High Conservation Value as determined by the Department of Natural Resources
- — It has been categorized as an important habitat site in a local or regional comprehensive plan, in a Shoreline Master Plan, or in a watershed plan

Site has 1 or 2 priority habitats (listed on next page) within 100 m points = 1

Site does not meet any of the criteria above points = 0

2

Rating of Value If score is: _X_ **2 = H** ___ **1 = M** ___ **0 = L** *Record the rating on the first page*

Wetland name or number Wetland MM, NN & PP

WDFW Priority Habitats

Priority habitats listed by WDFW (see complete descriptions of WDFW priority habitats, and the counties in which they can be found, in: Washington Department of Fish and Wildlife. 2008. Priority Habitat and Species List. Olympia, Washington. 177 pp. http://wdfw.wa.gov/publications/00165/wdfw00165.pdf or access the list from here: http://wdfw.wa.gov/conservation/phs/list/)

Count how many of the following priority habitats are within 330 ft (100 m) of the wetland unit: ***NOTE:*** *This question is independent of the land use between the wetland unit and the priority habitat.*

— **Aspen Stands:** Pure or mixed stands of aspen greater than 1 ac (0.4 ha).

— **Biodiversity Areas and Corridors**: Areas of habitat that are relatively important to various species of native fish and wildlife (*full descriptions in WDFW PHS report*).

— **Herbaceous Balds:** Variable size patches of grass and forbs on shallow soils over bedrock.

— **Old-growth/Mature forests:** Old-growth west of Cascade crest – Stands of at least 2 tree species, forming a multi-layered canopy with occasional small openings; with at least 8 trees/ac (20 trees/ha) > 32 in (81 cm) dbh or > 200 years of age. Mature forests – Stands with average diameters exceeding 21 in (53 cm) dbh; crown cover may be less than 100%; decay, decadence, numbers of snags, and quantity of large downed material is generally less than that found in old-growth; 80-200 years old west of the Cascade crest.

— **Oregon White Oak:** Woodland stands of pure oak or oak/conifer associations where canopy coverage of the oak component is important (*full descriptions in WDFW PHS report p. 158 – see web link above*).

☒ **Riparian**: The area adjacent to aquatic systems with flowing water that contains elements of both aquatic and terrestrial ecosystems which mutually influence each other.

— **Westside Prairies:** Herbaceous, non-forested plant communities that can either take the form of a dry prairie or a wet prairie (*full descriptions in WDFW PHS report p. 161 – see web link above*).

☒ **Instream:** The combination of physical, biological, and chemical processes and conditions that interact to provide functional life history requirements for instream fish and wildlife resources.

— **Nearshore**: Relatively undisturbed nearshore habitats. These include Coastal Nearshore, Open Coast Nearshore, and Puget Sound Nearshore. (*full descriptions of habitats and the definition of relatively undisturbed are in WDFW report – see web link on previous page).*

— **Caves:** A naturally occurring cavity, recess, void, or system of interconnected passages under the earth in soils, rock, ice, or other geological formations and is large enough to contain a human.

— **Cliffs:** Greater than 25 ft (7.6 m) high and occurring below 5000 ft elevation.

— **Talus:** Homogenous areas of rock rubble ranging in average size 0.5 - 6.5 ft (0.15 - 2.0 m), composed of basalt, andesite, and/or sedimentary rock, including riprap slides and mine tailings. May be associated with cliffs.

☒ **Snags and Logs:** Trees are considered snags if they are dead or dying and exhibit sufficient decay characteristics to enable cavity excavation/use by wildlife. Priority snags have a diameter at breast height of > 20 in (51 cm) in western Washington and are > 6.5 ft (2 m) in height. Priority logs are > 12 in (30 cm) in diameter at the largest end, and > 20 ft (6 m) long.

Note: All vegetated wetlands are by definition a priority habitat but are not included in this list because they are addressed elsewhere.

Wetland name or number Wetland MM, NN & PP

CATEGORIZATION BASED ON SPECIAL CHARACTERISTICS

Wetland Type *Check off any criteria that apply to the wetland. Circle the category when the appropriate criteria are met.*	**Category**
SC 1.0. Estuarine wetlands Does the wetland meet the following criteria for Estuarine wetlands? — The dominant water regime is tidal, — Vegetated, and — With a salinity greater than 0.5 ppt Yes –Go to **SC 1.1** No= **Not an estuarine wetland**	
SC 1.1. Is the wetland within a National Wildlife Refuge, National Park, National Estuary Reserve, Natural Area Preserve, State Park or Educational, Environmental, or Scientific Reserve designated under WAC 332-30-151? Yes = **Category I** No - Go to **SC 1.2**	**Cat. I** ☐
SC 1.2. Is the wetland unit at least 1 ac in size and meets at least two of the following three conditions? — The wetland is relatively undisturbed (has no diking, ditching, filling, cultivation, grazing, and has less than 10% cover of non-native plant species. (If non-native species are *Spartina*, see page 25) — At least ¾ of the landward edge of the wetland has a 100 ft buffer of shrub, forest, or un-grazed or un-mowed grassland. — The wetland has at least two of the following features: tidal channels, depressions with open water, or contiguous freshwater wetlands. Yes = **Category I** No = **Category II**	**Cat. I** ☐ **Cat. II** ☐
SC 2.0. Wetlands of High Conservation Value (WHCV) SC 2.1. Has the WA Department of Natural Resources updated their website to include the list of Wetlands of High Conservation Value? Yes – Go to **SC 2.2** No – Go to **SC 2.3** SC 2.2. Is the wetland listed on the WDNR database as a Wetland of High Conservation Value? Yes = **Category I** No = **Not a WHCV** SC 2.3. Is the wetland in a Section/Township/Range that contains a Natural Heritage wetland? http://www1.dnr.wa.gov/nhp/refdesk/datasearch/wnhpwetlands.pdf Yes – **Contact WNHP/WDNR and go to SC 2.4** No = **Not a WHCV** SC 2.4. Has WDNR identified the wetland within the S/T/R as a Wetland of High Conservation Value and listed it on their website? Yes = **Category I** No = **Not a WHCV**	**Cat. I** ☐
SC 3.0. Bogs Does the wetland (or any part of the unit) meet both the criteria for soils and vegetation in bogs? *Use the key below.* ***If you answer YES you will still need to rate the wetland based on its functions.*** SC 3.1. Does an area within the wetland unit have organic soil horizons, either peats or mucks, that compose 16 in or more of the first 32 in of the soil profile? Yes – Go to **SC 3.3** No – Go to **SC 3.2** SC 3.2. Does an area within the wetland unit have organic soils, either peats or mucks, that are less than 16 in deep over bedrock, or an impermeable hardpan such as clay or volcanic ash, or that are floating on top of a lake or pond? Yes – Go to **SC 3.3** No = **Is not a bog** SC 3.3. Does an area with peats or mucks have more than 70% cover of mosses at ground level, AND at least a 30% cover of plant species listed in Table 4? Yes = **Is a Category I bog** No – Go to **SC 3.4** **NOTE:** If you are uncertain about the extent of mosses in the understory, you may substitute that criterion by measuring the pH of the water that seeps into a hole dug at least 16 in deep. If the pH is less than 5.0 and the plant species in Table 4 are present, the wetland is a bog. SC 3.4. Is an area with peats or mucks forested (> 30% cover) with Sitka spruce, subalpine fir, western red cedar, western hemlock, lodgepole pine, quaking aspen, Engelmann spruce, or western white pine, AND any of the species (or combination of species) listed in Table 4 provide more than 30% of the cover under the canopy? Yes = **Is a Category I bog** No = **Is not a bog**	**Cat. I** ☐

SC 4.0. Forested Wetlands Does the wetland have at least 1 contiguous acre of forest that meets one of these criteria for the WA Department of Fish and Wildlife's forests as priority habitats? ***If you answer YES you will still need to rate the wetland based on its functions.*** — **Old-growth forests** (west of Cascade crest): Stands of at least two tree species, forming a multi-layered canopy with occasional small openings; with at least 8 trees/ac (20 trees/ha) that are at least 200 years of age OR have a diameter at breast height (dbh) of 32 in (81 cm) or more. — **Mature forests** (west of the Cascade Crest): Stands where the largest trees are 80- 200 years old OR the species that make up the canopy have an average diameter (dbh) exceeding 21 in (53 cm). Yes = **Category I** No = **Not a forested wetland for this section**	**Cat. I** ☐
SC 5.0. Wetlands in Coastal Lagoons Does the wetland meet all of the following criteria of a wetland in a coastal lagoon? — The wetland lies in a depression adjacent to marine waters that is wholly or partially separated from marine waters by sandbanks, gravel banks, shingle, or, less frequently, rocks — The lagoon in which the wetland is located contains ponded water that is saline or brackish (> 0.5 ppt) during most of the year in at least a portion of the lagoon *(needs to be measured near the bottom)* Yes – Go to **SC 5.1** No = **Not a wetland in a coastal lagoon**	**Cat. I** ☐
SC 5.1. Does the wetland meet all of the following three conditions? — The wetland is relatively undisturbed (has no diking, ditching, filling, cultivation, grazing), and has less than 20% cover of aggressive, opportunistic plant species (see list of species on p. 100). — At least ⅔ of the landward edge of the wetland has a 100 ft buffer of shrub, forest, or un-grazed or un-mowed grassland. — The wetland is larger than $^{1}/_{10}$ ac (4350 ft^2) Yes = **Category I** No = **Category II**	**Cat. II** ☐
SC 6.0. Interdunal Wetlands Is the wetland west of the 1889 line (also called the Western Boundary of Upland Ownership or WBUO)? ***If you answer yes you will still need to rate the wetland based on its habitat functions.*** In practical terms that means the following geographic areas: — Long Beach Peninsula: Lands west of SR 103 — Grayland-Westport: Lands west of SR 105 — Ocean Shores-Copalis: Lands west of SR 115 and SR 109 Yes – Go to **SC 6.1** No = **not an interdunal wetland for rating**	**Cat I** ☐
SC 6.1. Is the wetland 1 ac or larger and scores an 8 or 9 for the habitat functions on the form (rates H,H,H or H,H,M for the three aspects of function)? Yes = **Category I** No – Go to **SC 6.2**	**Cat. II** ☐
SC 6.2. Is the wetland 1 ac or larger, or is it in a mosaic of wetlands that is 1 ac or larger? Yes = **Category II** No – Go to **SC 6.3**	**Cat. III** ☐
SC 6.3. Is the unit between 0.1 and 1 ac, or is it in a mosaic of wetlands that is between 0.1 and 1 ac? Yes = **Category III** No = **Category IV**	**Cat. IV** ☐
Category of wetland based on Special Characteristics If you answered No for all types, enter "Not Applicable" on Summary Form	-

This page left blank intentionally

Wetland name or number Wetland N

RATING SUMMARY – Western Washington

Name of wetland (or ID #): Wetland N Date of site visit: 11/8/21

Rated by M. Porter; A. Pederson Trained by Ecology? X Yes ___No Date of training 2014

HGM Class used for rating Riverine Wetland has multiple HGM classes? X Y ____N

NOTE: **Form is not complete without the figures requested** *(figures can be combined).*

Source of base aerial photo/map Skagit County 2021

OVERALL WETLAND CATEGORY II (based on functions X or special characteristics___)

1. Category of wetland based on FUNCTIONS

_____**Category I** – Total score = 23 - 27

__X__**Category II** – Total score = 20 - 22

_____**Category III** – Total score = 16 - 19

_____**Category IV** – Total score = 9 - 15

FUNCTION	Improving Water Quality	Hydrologic	Habitat	
	Circle the appropriate ratings			
Site Potential	H○ M⊙ L○	H○ M⊙ L○	H○ M⊙ L○	
Landscape Potential	H○ M⊙ L○	H○ M⊙ L○	H⊙ M○ L○	
Value	H⊙ M○ L○	H○ M⊙ L○	H⊙ M○ L○	**TOTAL**
Score Based on Ratings	7	6	8	21

Score for each function based on three ratings *(order of ratings is not important)*

9 = H,H,H
8 = H,H,M
7 = H,H,L
7 = H,M,M
6 = H,M,L
6 = M,M,M
5 = H,L,L
5 = M,M,L
4 = M,L,L
3 = L,L,L

2. Category based on SPECIAL CHARACTERISTICS of wetland

CHARACTERISTIC	CATEGORY	
Estuarine	I II	
Wetland of High Conservation Value	I	
Bog	I	
Mature Forest	I	
Old Growth Forest	I	
Coastal Lagoon	I II	
Interdunal	I II III IV	
None of the above	☒	

Maps and figures required to answer questions correctly for Western Washington

Depressional Wetlands

Map of:	To answer questions:	Figure #
Cowardin plant classes	D 1.3, H 1.1, H 1.4	
Hydroperiods	D 1.4, H 1.2	
Location of outlet (*can be added to map of hydroperiods)*	D 1.1, D 4.1	
Boundary of area within 150 ft of the wetland *(can be added to another figure)*	D 2.2, D 5.2	
Map of the contributing basin	D 4.3, D 5.3	
1 km Polygon: Area that extends 1 km from entire wetland edge - including polygons for accessible habitat and undisturbed habitat	H 2.1, H 2.2, H 2.3	
Screen capture of map of 303(d) listed waters in basin (from Ecology website)	D 3.1, D 3.2	
Screen capture of list of TMDLs for WRIA in which unit is found (from web)	D 3.3	

Riverine Wetlands

Map of:	To answer questions:	Figure #
Cowardin plant classes	H 1.1, H 1.4	A
Hydroperiods	H 1.2	B
Ponded depressions	R 1.1	B
Boundary of area within 150 ft of the wetland *(can be added to another figure)*	R 2.4	A
Plant cover of trees, shrubs, and herbaceous plants	R 1.2, R 4.2	A
Width of unit vs. width of stream *(can be added to another figure)*	R 4.1	B
Map of the contributing basin	R 2.2, R 2.3, R 5.2	B
1 km Polygon: Area that extends 1 km from entire wetland edge - including polygons for accessible habitat and undisturbed habitat	H 2.1, H 2.2, H 2.3	C
Screen capture of map of 303(d) listed waters in basin (from Ecology website)	R 3.1	D
Screen capture of list of TMDLs for WRIA in which unit is found (from web)	R 3.2, R 3.3	D

Lake Fringe Wetlands

Map of:	To answer questions:	Figure #
Cowardin plant classes	L 1.1, L 4.1, H 1.1, H 1.4	
Plant cover of trees, shrubs, and herbaceous plants	L 1.2	
Boundary of area within 150 ft of the wetland *(can be added to another figure)*	L 2.2	
1 km Polygon: Area that extends 1 km from entire wetland edge - including polygons for accessible habitat and undisturbed habitat	H 2.1, H 2.2, H 2.3	
Screen capture of map of 303(d) listed waters in basin (from Ecology website)	L 3.1, L 3.2	
Screen capture of list of TMDLs for WRIA in which unit is found (from web)	L 3.3	

Slope Wetlands

Map of:	To answer questions:	Figure #
Cowardin plant classes	H 1.1, H 1.4	
Hydroperiods	H 1.2	
Plant cover of **dense** trees, shrubs, and herbaceous plants	S 1.3	
Plant cover of **dense, rigid** trees, shrubs, and herbaceous plants *(can be added to figure above)*	S 4.1	
Boundary of 150 ft buffer (can be added to another figure)	S 2.1, S 5.1	
1 km Polygon: Area that extends 1 km from entire wetland edge - including polygons for accessible habitat and undisturbed habitat	H 2.1, H 2.2, H 2.3	
Screen capture of map of 303(d) listed waters in basin (from Ecology website)	S 3.1, S 3.2	
Screen capture of list of TMDLs for WRIA in which unit is found (from web)	S 3.3	

Wetland name or number Wetland N

HGM Classification of Wetlands in Western Washington

For questions 1-7, the criteria described must apply to the entire unit being rated.

If the hydrologic criteria listed in each question do not apply to the entire unit being rated, you probably have a unit with multiple HGM classes. In this case, identify which hydrologic criteria in questions 1-7 apply, and go to Question 8.

1. Are the water levels in the entire unit usually controlled by tides except during floods?

   NO – go to 2 **YES** – the wetland class is **Tidal Fringe** – go to 1.1

   1.1 Is the salinity of the water during periods of annual low flow below 0.5 ppt (parts per thousand)?

   NO – Saltwater Tidal Fringe (Estuarine) **YES – Freshwater Tidal Fringe**
   *If your wetland can be classified as a Freshwater Tidal Fringe use the forms for **Riverine** wetlands. If it is Saltwater Tidal Fringe it is an **Estuarine** wetland and is not scored. This method **cannot** be used to score functions for estuarine wetlands.*

2. The entire wetland unit is flat and precipitation is the only source (>90%) of water to it. Groundwater and surface water runoff are NOT sources of water to the unit.

   NO – go to 3 **YES** – The wetland class is **Flats**
   *If your wetland can be classified as a Flats wetland, use the form for **Depressional** wetlands.*

3. Does the entire wetland unit **meet all** of the following criteria?
   __The vegetated part of the wetland is on the shores of a body of permanent open water (without any plants on the surface at any time of the year) at least 20 ac (8 ha) in size;
   __At least 30% of the open water area is deeper than 6.6 ft (2 m).

   NO – go to 4 **YES –** The wetland class is **Lake Fringe** (Lacustrine Fringe)

4. Does the entire wetland unit **meet all** of the following criteria?
   X The wetland is on a slope (*slope can be very gradual*),
   X The water flows through the wetland in one direction (unidirectional) and usually comes from seeps. It may flow subsurface, as sheetflow, or in a swale without distinct banks,
   X The water leaves the wetland **without being impounded**.

   NO – go to 5 **YES –** The wetland class is **Slope**

   NOTE: Surface water does not pond in these type of wetlands except occasionally in very small and shallow depressions or behind hummocks (depressions are usually <3 ft diameter and less than 1 ft deep).

5. Does the entire wetland unit **meet all** of the following criteria?
   X The unit is in a valley, or stream channel, where it gets inundated by overbank flooding from that stream or river,
   X The overbank flooding occurs at least once every 2 years.

NO – go to 6 **YES** – The wetland class is **Riverine**
NOTE: The Riverine unit can contain depressions that are filled with water when the river is not flooding

6. Is the entire wetland unit in a topographic depression in which water ponds, or is saturated to the surface, at some time during the year? *This means that any outlet, if present, is higher than the interior of the wetland.*

   NO – go to 7 **YES** – The wetland class is **Depressional**

7. Is the entire wetland unit located in a very flat area with no obvious depression and no overbank flooding? The unit does not pond surface water more than a few inches. The unit seems to be maintained by high groundwater in the area. The wetland may be ditched, but has no obvious natural outlet.

   NO – go to 8 **YES** – The wetland class is **Depressional**

8. Your wetland unit seems to be difficult to classify and probably contains several different HGM classes. For example, seeps at the base of a slope may grade into a riverine floodplain, or a small stream within a Depressional wetland has a zone of flooding along its sides. GO BACK AND IDENTIFY WHICH OF THE HYDROLOGIC REGIMES DESCRIBED IN QUESTIONS 1-7 APPLY TO DIFFERENT AREAS IN THE UNIT (make a rough sketch to help you decide). Use the following table to identify the appropriate class to use for the rating system if you have several HGM classes present within the wetland unit being scored.

   NOTE: Use this table only if the class that is recommended in the second column represents 10% or more of the total area of the wetland unit being rated. If the area of the HGM class listed in column 2 is less than 10% of the unit; classify the wetland using the class that represents more than 90% of the total area.

HGM classes within the wetland unit being rated	HGM class to use in rating
Slope + Riverine	Riverine
Slope + Depressional	Depressional
Slope + Lake Fringe	Lake Fringe
Depressional + Riverine along stream within boundary of depression	Depressional
Depressional + Lake Fringe	Depressional
Riverine + Lake Fringe	Riverine
Salt Water Tidal Fringe and any other class of freshwater wetland	Treat as ESTUARINE

*If you are still unable to determine which of the above criteria apply to your wetland, or if you have **more than 2 HGM classes** within a wetland boundary, classify the wetland as Depressional for the rating.*

Wetland name or number Wetland N

RIVERINE AND FRESHWATER TIDAL FRINGE WETLANDS

Water Quality Functions - Indicators that the site functions to improve water quality

R 1.0. Does the site have the potential to improve water quality?	
R 1.1. Area of surface depressions within the Riverine wetland that can trap sediments during a flooding event: Depressions cover > 3/4 area of wetland — points = 8 Depressions cover > ½ area of wetland — points = 4 Depressions present but cover < ½ area of wetland — points = 2 No depressions present — points = 0	2
R 1.2. Structure of plants in the wetland (areas with >90% cover at person height, **not** Cowardin classes) Trees or shrubs > 2/3 area of the wetland — points = 8 Trees or shrubs > 1/3 area of the wetland — points = 6 Herbaceous plants (> 6 in high) > 2/3 area of the wetland — points = 6 Herbaceous plants (> 6 in high) > 1/3 area of the wetland — points = 3 Trees, shrubs, and ungrazed herbaceous < 1/3 area of the wetland — points = 0	8
Total for R 1 — Add the points in the boxes above	10

Rating of Site Potential If score is: ___**12-16 = H** X **6-11 = M** ___**0-5 = L** *Record the rating on the first page*

R 2.0. Does the landscape have the potential to support the water quality function of the site?	
R 2.1. Is the wetland within an incorporated city or within its UGA? Yes = 2 No = 0	0
R 2.2. Does the contributing basin to the wetland include a UGA or incorporated area? Yes = 1 No = 0	0
R 2.3. Does at least 10% of the contributing basin contain tilled fields, pastures, or forests that have been clearcut within the last 5 years? Yes = 1 No = 0	1
R 2.4. Is > 10% of the area within 150 ft of the wetland in land uses that generate pollutants? Yes = 1 No = 0	0
R 2.5. Are there other sources of pollutants coming into the wetland that are not listed in questions R 2.1-R 2.4 Other sources _____ Yes = 1 No = 0	0
Total for R 2 — Add the points in the boxes above	1

Rating of Landscape Potential If score is: ___**3-6 = H** X **1 or 2 = M** ___**0 = L** *Record the rating on the first page*

R 3.0. Is the water quality improvement provided by the site valuable to society?	
R 3.1. Is the wetland along a stream or river that is on the 303(d) list or on a tributary that drains to one within 1 mi? Yes = 1 No = 0	1
R 3.2. Is the wetland along a stream or river that has TMDL limits for nutrients, toxics, or pathogens? Yes = 1 No = 0	1
R 3.3. Has the site been identified in a watershed or local plan as important for maintaining water quality? (*answer YES if there is a TMDL for the drainage in which the unit is found*) Yes = 2 No = 0	2
Total for R 3 — Add the points in the boxes above	4

Rating of Value If score is: X **2-4 = H** ___**1 = M** ___**0 = L** *Record the rating on the first page*

Wetland name or number Wetland N

RIVERINE AND FRESHWATER TIDAL FRINGE WETLANDS

Hydrologic Functions - Indicators that site functions to reduce flooding and stream erosion

R 4.0. Does the site have the potential to reduce flooding and erosion?	
R 4.1. Characteristics of the overbank storage the wetland provides: *Estimate the average width of the wetland perpendicular to the direction of the flow and the width of the stream or river channel (distance between banks). Calculate the ratio: (average width of wetland)/(average width of stream between banks).* If the ratio is more than 20 — points = 9 If the ratio is 10-20 — points = 6 If the ratio is 5-<10 — points = 4 If the ratio is 1-<5 — points = 2 If the ratio is < 1 — points = 1	2
R 4.2. Characteristics of plants that slow down water velocities during floods: *Treat large woody debris as forest or shrub. Choose the points appropriate for the best description (polygons need to have >90% cover at person height. These are NOT Cowardin classes).* Forest or shrub for > 1/3 area OR emergent plants > 2/3 area — points = 7 Forest or shrub for > 1/10 area OR emergent plants > 1/3 area — points = 4 Plants do not meet above criteria — points = 0	7
Total for R 4 — Add the points in the boxes above	9

Rating of Site Potential If score is: ___**12-16 = H** X **6-11 = M** ___**0-5 = L** *Record the rating on the first page*

R 5.0. Does the landscape have the potential to support the hydrologic functions of the site?	
R 5.1. Is the stream or river adjacent to the wetland downcut? Yes = 0 No = 1	1
R 5.2. Does the up-gradient watershed include a UGA or incorporated area? Yes = 1 No = 0	0
R 5.3. Is the up-gradient stream or river controlled by dams? Yes = 0 No = 1	1
Total for R 5 — Add the points in the boxes above	2

Rating of Landscape Potential If score is: ___**3 = H** X **1 or 2 = M** ___**0 = L** *Record the rating on the first page*

R 6.0. Are the hydrologic functions provided by the site valuable to society?	
R 6.1. Distance to the nearest areas downstream that have flooding problems? *Choose the description that best fits the site.* The sub-basin immediately down-gradient of the wetland has flooding problems that result in damage to human or natural resources (e.g., houses or salmon redds) — points = 2 Surface flooding problems are in a sub-basin farther down-gradient — points = 1 No flooding problems anywhere downstream — points = 0	1
R 6.2. Has the site been identified as important for flood storage or flood conveyance in a regional flood control plan? Yes = 2 No = 0	0
Total for R 6 — Add the points in the boxes above	1

Rating of Value If score is: ___**2-4 = H** X **1 = M** ___**0 = L** *Record the rating on the first page*

Wetland name or number Wetland N

These questions apply to wetlands of all HGM classes.

HABITAT FUNCTIONS - Indicators that site functions to provide important habitat

H 1.0. Does the site have the potential to provide habitat?

H 1.1. Structure of plant community: *Indicators are Cowardin classes and strata within the Forested class.* Check the Cowardin plant classes in the wetland. *Up to 10 patches may be combined for each class to meet the threshold of ¼ ac or more than 10% of the unit if it is smaller than 2.5 ac. Add the number of structures checked.*

____	Aquatic bed	4 structures or more: points = 4
____	Emergent	3 structures: points = 2
____	Scrub-shrub (areas where shrubs have > 30% cover)	2 structures: points = 1
_X_	Forested (areas where trees have > 30% cover)	1 structure: points = 0

If the unit has a Forested class, check if:

_X_ The Forested class has 3 out of 5 strata (canopy, sub-canopy, shrubs, herbaceous, moss/ground-cover) that each cover 20% within the Forested polygon

1

H 1.2. Hydroperiods

Check the types of water regimes (hydroperiods) present within the wetland. The water regime has to cover more than 10% of the wetland or ¼ ac to count (*see text for descriptions of hydroperiods*).

____	Permanently flooded or inundated	4 or more types present: points = 3
_X_	Seasonally flooded or inundated	3 types present: points = 2
____	Occasionally flooded or inundated	2 types present: points = 1
_X_	Saturated only	1 type present: points = 0
_X_	Permanently flowing stream or river in, or adjacent to, the wetland	
____	Seasonally flowing stream in, or adjacent to, the wetland	
____	**Lake Fringe wetland**	**2 points**
____	**Freshwater tidal wetland**	**2 points**

2

H 1.3. Richness of plant species

Count the number of plant species in the wetland that cover at least 10 ft^2.


Different patches of the same species can be combined to meet the size threshold and you do not have to name the species. ***Do not include Eurasian milfoil, reed canarygrass, purple loosestrife, Canadian thistle***

If you counted: > 19 species	points = 2
5 - 19 species	points = 1
< 5 species	points = 0

1

H 1.4. Interspersion of habitats

Decide from the diagrams below whether interspersion among Cowardin plants classes (described in H 1.1), or the classes and unvegetated areas (can include open water or mudflats) is high, moderate, low, or none. *If you have four or more plant classes or three classes and open water, the rating is always high.*

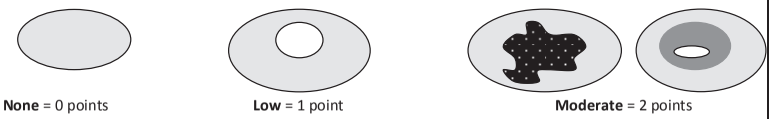

None = 0 points **Low** = 1 point **Moderate** = 2 points

All three diagrams in this row are **HIGH** = 3points



2

Wetland name or number Wetland N

H 1.5. Special habitat features:

Check the habitat features that are present in the wetland. *The number of checks is the number of points.*

_X_ Large, downed, woody debris within the wetland (> 4 in diameter and 6 ft long).

_X_ Standing snags (dbh > 4 in) within the wetland

___ Undercut banks are present for at least 6.6 ft (2 m) **and/or** overhanging plants extends at least 3.3 ft (1 m) over a stream (or ditch) in, or contiguous with the wetland, for at least 33 ft (10 m)

___ Stable steep banks of fine material that might be used by beaver or muskrat for denning (> 30 degree slope) OR signs of recent beaver activity are present *(cut shrubs or trees that have not yet weathered where wood is exposed)*

____ At least ¼ ac of thin-stemmed persistent plants or woody branches are present in areas that are permanently or seasonally inundated *(structures for egg-laying by amphibians)*

_X_ Invasive plants cover less than 25% of the wetland area in every stratum of plants (*see H 1.1 for list of strata*)

3

Total for H 1 Add the points in the boxes above 9

Rating of Site Potential If score is: ___ **15-18 = H** _X_ **7-14 = M** ___ **0-6 = L** *Record the rating on the first page*

H 2.0. Does the landscape have the potential to support the habitat functions of the site?

H 2.1. Accessible habitat (include *only habitat that directly abuts wetland unit*).

Calculate: % undisturbed habitat 42 + [(% moderate and low intensity land uses)/2] 5 = 47 %

If total accessible habitat is:

> 1/3 (33.3%) of 1 km Polygon	points = 3
20-33% of 1 km Polygon	points = 2
10-19% of 1 km Polygon	points = 1
< 10% of 1 km Polygon	points = 0

3

H 2.2. Undisturbed habitat in 1 km Polygon around the wetland.

Calculate: % undisturbed habitat 72 + [(% moderate and low intensity land uses)/2] 6 = 78 %

Undisturbed habitat > 50% of Polygon	points = 3
Undisturbed habitat 10-50% and in 1-3 patches	points = 2
Undisturbed habitat 10-50% and > 3 patches	points = 1
Undisturbed habitat < 10% of 1 km Polygon	points = 0

3

H 2.3. Land use intensity in 1 km Polygon: If

> 50% of 1 km Polygon is high intensity land use	points = (- 2)
≤ 50% of 1 km Polygon is high intensity	points = 0

0

Total for H 2 Add the points in the boxes above 6

Rating of Landscape Potential If score is: _X_ **4-6 = H** ___ **1-3 = M** ___ **< 1 = L** *Record the rating on the first page*

H 3.0. Is the habitat provided by the site valuable to society?

H 3.1. Does the site provide habitat for species valued in laws, regulations, or policies? *Choose only the highest score that applies to the wetland being rated.*

Site meets ANY of the following criteria: points = 2

- X It has 3 or more priority habitats within 100 m (see next page)
- — It provides habitat for Threatened or Endangered species (any plant or animal on the state or federal lists)
- — It is mapped as a location for an individual WDFW priority species
- — It is a Wetland of High Conservation Value as determined by the Department of Natural Resources
- — It has been categorized as an important habitat site in a local or regional comprehensive plan, in a Shoreline Master Plan, or in a watershed plan

Site has 1 or 2 priority habitats (listed on next page) within 100 m points = 1

Site does not meet any of the criteria above points = 0

2

Rating of Value If score is: _X_ **2 = H** ___ **1 = M** ___ **0 = L** *Record the rating on the first page*

Wetland name or number Wetland N

WDFW Priority Habitats

Priority habitats listed by WDFW (see complete descriptions of WDFW priority habitats, and the counties in which they can be found, in: Washington Department of Fish and Wildlife. 2008. Priority Habitat and Species List. Olympia, Washington. 177 pp. http://wdfw.wa.gov/publications/00165/wdfw00165.pdf or access the list from here: http://wdfw.wa.gov/conservation/phs/list/)

Count how many of the following priority habitats are within 330 ft (100 m) of the wetland unit: ***NOTE:*** *This question is independent of the land use between the wetland unit and the priority habitat.*

— **Aspen Stands:** Pure or mixed stands of aspen greater than 1 ac (0.4 ha).

— **Biodiversity Areas and Corridors**: Areas of habitat that are relatively important to various species of native fish and wildlife (*full descriptions in WDFW PHS report*).

— **Herbaceous Balds:** Variable size patches of grass and forbs on shallow soils over bedrock.

— **Old-growth/Mature forests:** Old-growth west of Cascade crest – Stands of at least 2 tree species, forming a multi-layered canopy with occasional small openings; with at least 8 trees/ac (20 trees/ha) > 32 in (81 cm) dbh or > 200 years of age. Mature forests – Stands with average diameters exceeding 21 in (53 cm) dbh; crown cover may be less than 100%; decay, decadence, numbers of snags, and quantity of large downed material is generally less than that found in old-growth; 80-200 years old west of the Cascade crest.

— **Oregon White Oak:** Woodland stands of pure oak or oak/conifer associations where canopy coverage of the oak component is important (*full descriptions in WDFW PHS report p. 158 – see web link above*).

☒ **Riparian**: The area adjacent to aquatic systems with flowing water that contains elements of both aquatic and terrestrial ecosystems which mutually influence each other.

— **Westside Prairies:** Herbaceous, non-forested plant communities that can either take the form of a dry prairie or a wet prairie (*full descriptions in WDFW PHS report p. 161 – see web link above*).

☒ **Instream:** The combination of physical, biological, and chemical processes and conditions that interact to provide functional life history requirements for instream fish and wildlife resources.

— **Nearshore**: Relatively undisturbed nearshore habitats. These include Coastal Nearshore, Open Coast Nearshore, and Puget Sound Nearshore. (*full descriptions of habitats and the definition of relatively undisturbed are in WDFW report – see web link on previous page).*

— **Caves:** A naturally occurring cavity, recess, void, or system of interconnected passages under the earth in soils, rock, ice, or other geological formations and is large enough to contain a human.

— **Cliffs:** Greater than 25 ft (7.6 m) high and occurring below 5000 ft elevation.

— **Talus:** Homogenous areas of rock rubble ranging in average size 0.5 - 6.5 ft (0.15 - 2.0 m), composed of basalt, andesite, and/or sedimentary rock, including riprap slides and mine tailings. May be associated with cliffs.

☒ **Snags and Logs:** Trees are considered snags if they are dead or dying and exhibit sufficient decay characteristics to enable cavity excavation/use by wildlife. Priority snags have a diameter at breast height of > 20 in (51 cm) in western Washington and are > 6.5 ft (2 m) in height. Priority logs are > 12 in (30 cm) in diameter at the largest end, and > 20 ft (6 m) long.

Note: All vegetated wetlands are by definition a priority habitat but are not included in this list because they are addressed elsewhere.

Wetland name or number Wetland N

CATEGORIZATION BASED ON SPECIAL CHARACTERISTICS

Wetland Type *Check off any criteria that apply to the wetland. Circle the category when the appropriate criteria are met.*	**Category**
SC 1.0. Estuarine wetlands Does the wetland meet the following criteria for Estuarine wetlands? — The dominant water regime is tidal, — Vegetated, and — With a salinity greater than 0.5 ppt Yes –Go to **SC 1.1** No= **Not an estuarine wetland**	
SC 1.1. Is the wetland within a National Wildlife Refuge, National Park, National Estuary Reserve, Natural Area Preserve, State Park or Educational, Environmental, or Scientific Reserve designated under WAC 332-30-151? Yes = **Category I** No - Go to **SC 1.2**	**Cat. I** ☐
SC 1.2. Is the wetland unit at least 1 ac in size and meets at least two of the following three conditions? — The wetland is relatively undisturbed (has no diking, ditching, filling, cultivation, grazing, and has less than 10% cover of non-native plant species. (If non-native species are *Spartina*, see page 25) — At least ¾ of the landward edge of the wetland has a 100 ft buffer of shrub, forest, or un-grazed or un-mowed grassland. — The wetland has at least two of the following features: tidal channels, depressions with open water, or contiguous freshwater wetlands. Yes = **Category I** No = **Category II**	**Cat. I** ☐ **Cat. II** ☐
SC 2.0. Wetlands of High Conservation Value (WHCV) SC 2.1. Has the WA Department of Natural Resources updated their website to include the list of Wetlands of High Conservation Value? Yes – Go to **SC 2.2** No – Go to **SC 2.3** SC 2.2. Is the wetland listed on the WDNR database as a Wetland of High Conservation Value? Yes = **Category I** No = **Not a WHCV** SC 2.3. Is the wetland in a Section/Township/Range that contains a Natural Heritage wetland? http://www1.dnr.wa.gov/nhp/refdesk/datasearch/wnhpwetlands.pdf Yes – **Contact WNHP/WDNR and go to SC 2.4** No = **Not a WHCV** SC 2.4. Has WDNR identified the wetland within the S/T/R as a Wetland of High Conservation Value and listed it on their website? Yes = **Category I** No = **Not a WHCV**	**Cat. I** ☐
SC 3.0. Bogs Does the wetland (or any part of the unit) meet both the criteria for soils and vegetation in bogs? *Use the key below.* ***If you answer YES you will still need to rate the wetland based on its functions.*** SC 3.1. Does an area within the wetland unit have organic soil horizons, either peats or mucks, that compose 16 in or more of the first 32 in of the soil profile? Yes – Go to **SC 3.3** No – Go to **SC 3.2** SC 3.2. Does an area within the wetland unit have organic soils, either peats or mucks, that are less than 16 in deep over bedrock, or an impermeable hardpan such as clay or volcanic ash, or that are floating on top of a lake or pond? Yes – Go to **SC 3.3** No = **Is not a bog** SC 3.3. Does an area with peats or mucks have more than 70% cover of mosses at ground level, AND at least a 30% cover of plant species listed in Table 4? Yes = **Is a Category I bog** No – Go to **SC 3.4** **NOTE:** If you are uncertain about the extent of mosses in the understory, you may substitute that criterion by measuring the pH of the water that seeps into a hole dug at least 16 in deep. If the pH is less than 5.0 and the plant species in Table 4 are present, the wetland is a bog. SC 3.4. Is an area with peats or mucks forested (> 30% cover) with Sitka spruce, subalpine fir, western red cedar, western hemlock, lodgepole pine, quaking aspen, Engelmann spruce, or western white pine, AND any of the species (or combination of species) listed in Table 4 provide more than 30% of the cover under the canopy? Yes = **Is a Category I bog** No = **Is not a bog**	**Cat. I** ☐

Wetland name or number Wetland N

SC 4.0. Forested Wetlands Does the wetland have at least 1 contiguous acre of forest that meets one of these criteria for the WA Department of Fish and Wildlife's forests as priority habitats? ***If you answer YES you will still need to rate the wetland based on its functions.*** — **Old-growth forests** (west of Cascade crest): Stands of at least two tree species, forming a multi-layered canopy with occasional small openings; with at least 8 trees/ac (20 trees/ha) that are at least 200 years of age OR have a diameter at breast height (dbh) of 32 in (81 cm) or more. — **Mature forests** (west of the Cascade Crest): Stands where the largest trees are 80- 200 years old OR the species that make up the canopy have an average diameter (dbh) exceeding 21 in (53 cm). Yes = **Category I** No = **Not a forested wetland for this section**	**Cat. I** ☐
SC 5.0. Wetlands in Coastal Lagoons Does the wetland meet all of the following criteria of a wetland in a coastal lagoon? — The wetland lies in a depression adjacent to marine waters that is wholly or partially separated from marine waters by sandbanks, gravel banks, shingle, or, less frequently, rocks — The lagoon in which the wetland is located contains ponded water that is saline or brackish (> 0.5 ppt) during most of the year in at least a portion of the lagoon *(needs to be measured near the bottom)* Yes – Go to **SC 5.1** No = **Not a wetland in a coastal lagoon**	**Cat. I** ☐
SC 5.1. Does the wetland meet all of the following three conditions? — The wetland is relatively undisturbed (has no diking, ditching, filling, cultivation, grazing), and has less than 20% cover of aggressive, opportunistic plant species (see list of species on p. 100). — At least ¾ of the landward edge of the wetland has a 100 ft buffer of shrub, forest, or un-grazed or un-mowed grassland. — The wetland is larger than $^{1}/_{10}$ ac (4350 ft^2) Yes = **Category I** No = **Category II**	**Cat. II** ☐
SC 6.0. Interdunal Wetlands Is the wetland west of the 1889 line (also called the Western Boundary of Upland Ownership or WBUO)? ***If you answer yes you will still need to rate the wetland based on its habitat functions.*** In practical terms that means the following geographic areas: — Long Beach Peninsula: Lands west of SR 103 — Grayland-Westport: Lands west of SR 105 — Ocean Shores-Copalis: Lands west of SR 115 and SR 109 Yes – Go to **SC 6.1** No = **not an interdunal wetland for rating**	**Cat I** ☐
SC 6.1. Is the wetland 1 ac or larger and scores an 8 or 9 for the habitat functions on the form (rates H,H,H or H,H,M for the three aspects of function)? Yes = **Category I** No – Go to **SC 6.2**	**Cat. II** ☐
SC 6.2. Is the wetland 1 ac or larger, or is it in a mosaic of wetlands that is 1 ac or larger? Yes = **Category II** No – Go to **SC 6.3**	**Cat. III** ☐
SC 6.3. Is the unit between 0.1 and 1 ac, or is it in a mosaic of wetlands that is between 0.1 and 1 ac? Yes = **Category III** No = **Category IV**	**Cat. IV** ☐
Category of wetland based on Special Characteristics If you answered No for all types, enter "Not Applicable" on Summary Form	-

Wetland name or number Wetland N

This page left blank intentionally

Wetland name or number Wetland P

RATING SUMMARY – Western Washington

Name of wetland (or ID #): Wetland P Date of site visit: 11/10/21

Rated by M. Porter; A. Pederson Trained by Ecology? X Yes ___No Date of training 2014

HGM Class used for rating Depressional Wetland has multiple HGM classes? X Y ____N

NOTE: **Form is not complete without the figures requested** *(figures can be combined).*

Source of base aerial photo/map Skagit County 2021

OVERALL WETLAND CATEGORY III (based on functions X or special characteristics___)

1. Category of wetland based on FUNCTIONS

_____**Category I** – Total score = 23 - 27

_____**Category II** – Total score = 20 - 22

__X__**Category III** – Total score = 16 - 19

_____**Category IV** – Total score = 9 - 15

FUNCTION	Improving Water Quality	Hydrologic	Habitat	
	Circle the appropriate ratings			
Site Potential	H○ M⊙ L○	H○ M⊙ L○	H○ M○ L⊙	
Landscape Potential	H○ M○ L⊙	H○ M○ L⊙	H⊙ M○ L○	
Value	H⊙ M○ L○	H○ M⊙ L○	H○ M⊙ L○	**TOTAL**
Score Based on Ratings	6	5	6	17

Score for each function based on three ratings *(order of ratings is not important)*

9 = H,H,H
8 = H,H,M
7 = H,H,L
7 = H,M,M
6 = H,M,L
6 = M,M,M
5 = H,L,L
5 = M,M,L
4 = M,L,L
3 = L,L,L

2. Category based on SPECIAL CHARACTERISTICS of wetland

CHARACTERISTIC	CATEGORY	
Estuarine	I II	
Wetland of High Conservation Value	I	
Bog	I	
Mature Forest	I	
Old Growth Forest	I	
Coastal Lagoon	I II	
Interdunal	I II III IV	
None of the above	☒	

Maps and figures required to answer questions correctly for Western Washington

Depressional Wetlands

Map of:	To answer questions:	Figure #
Cowardin plant classes	D 1.3, H 1.1, H 1.4	A
Hydroperiods	D 1.4, H 1.2	B
Location of outlet (*can be added to map of hydroperiods)*	D 1.1, D 4.1	B
Boundary of area within 150 ft of the wetland *(can be added to another figure)*	D 2.2, D 5.2	A
Map of the contributing basin	D 4.3, D 5.3	B
1 km Polygon: Area that extends 1 km from entire wetland edge - including polygons for accessible habitat and undisturbed habitat	H 2.1, H 2.2, H 2.3	C
Screen capture of map of 303(d) listed waters in basin (from Ecology website)	D 3.1, D 3.2	D
Screen capture of list of TMDLs for WRIA in which unit is found (from web)	D 3.3	D

Riverine Wetlands

Map of:	To answer questions:	Figure #
Cowardin plant classes	H 1.1, H 1.4	
Hydroperiods	H 1.2	
Ponded depressions	R 1.1	
Boundary of area within 150 ft of the wetland *(can be added to another figure)*	R 2.4	
Plant cover of trees, shrubs, and herbaceous plants	R 1.2, R 4.2	
Width of unit vs. width of stream *(can be added to another figure)*	R 4.1	
Map of the contributing basin	R 2.2, R 2.3, R 5.2	
1 km Polygon: Area that extends 1 km from entire wetland edge - including polygons for accessible habitat and undisturbed habitat	H 2.1, H 2.2, H 2.3	
Screen capture of map of 303(d) listed waters in basin (from Ecology website)	R 3.1	
Screen capture of list of TMDLs for WRIA in which unit is found (from web)	R 3.2, R 3.3	

Lake Fringe Wetlands

Map of:	To answer questions:	Figure #
Cowardin plant classes	L 1.1, L 4.1, H 1.1, H 1.4	
Plant cover of trees, shrubs, and herbaceous plants	L 1.2	
Boundary of area within 150 ft of the wetland *(can be added to another figure)*	L 2.2	
1 km Polygon: Area that extends 1 km from entire wetland edge - including polygons for accessible habitat and undisturbed habitat	H 2.1, H 2.2, H 2.3	
Screen capture of map of 303(d) listed waters in basin (from Ecology website)	L 3.1, L 3.2	
Screen capture of list of TMDLs for WRIA in which unit is found (from web)	L 3.3	

Slope Wetlands

Map of:	To answer questions:	Figure #
Cowardin plant classes	H 1.1, H 1.4	
Hydroperiods	H 1.2	
Plant cover of **dense** trees, shrubs, and herbaceous plants	S 1.3	
Plant cover of **dense, rigid** trees, shrubs, and herbaceous plants *(can be added to figure above)*	S 4.1	
Boundary of 150 ft buffer (can be added to another figure)	S 2.1, S 5.1	
1 km Polygon: Area that extends 1 km from entire wetland edge - including polygons for accessible habitat and undisturbed habitat	H 2.1, H 2.2, H 2.3	
Screen capture of map of 303(d) listed waters in basin (from Ecology website)	S 3.1, S 3.2	
Screen capture of list of TMDLs for WRIA in which unit is found (from web)	S 3.3	

Wetland name or number Wetland P

HGM Classification of Wetlands in Western Washington

For questions 1-7, the criteria described must apply to the entire unit being rated.

If the hydrologic criteria listed in each question do not apply to the entire unit being rated, you probably have a unit with multiple HGM classes. In this case, identify which hydrologic criteria in questions 1-7 apply, and go to Question 8.

1. Are the water levels in the entire unit usually controlled by tides except during floods?

   NO – go to 2 **YES** – the wetland class is **Tidal Fringe** – go to 1.1

   1.1 Is the salinity of the water during periods of annual low flow below 0.5 ppt (parts per thousand)?

   NO – Saltwater Tidal Fringe (Estuarine) **YES – Freshwater Tidal Fringe**
   *If your wetland can be classified as a Freshwater Tidal Fringe use the forms for **Riverine** wetlands. If it is Saltwater Tidal Fringe it is an **Estuarine** wetland and is not scored. This method **cannot** be used to score functions for estuarine wetlands.*

2. The entire wetland unit is flat and precipitation is the only source (>90%) of water to it. Groundwater and surface water runoff are NOT sources of water to the unit.

   NO – go to 3 **YES** – The wetland class is **Flats**
   *If your wetland can be classified as a Flats wetland, use the form for **Depressional** wetlands.*

3. Does the entire wetland unit **meet all** of the following criteria?
   __The vegetated part of the wetland is on the shores of a body of permanent open water (without any plants on the surface at any time of the year) at least 20 ac (8 ha) in size;
   __At least 30% of the open water area is deeper than 6.6 ft (2 m).

   NO – go to 4 **YES –** The wetland class is **Lake Fringe** (Lacustrine Fringe)

4. Does the entire wetland unit **meet all** of the following criteria?
   ___The wetland is on a slope (*slope can be very gradual*),
   ___The water flows through the wetland in one direction (unidirectional) and usually comes from seeps. It may flow subsurface, as sheetflow, or in a swale without distinct banks,
   ___The water leaves the wetland **without being impounded**.

   NO – go to 5 **YES –** The wetland class is **Slope**

   NOTE: Surface water does not pond in these type of wetlands except occasionally in very small and shallow depressions or behind hummocks (depressions are usually <3 ft diameter and less than 1 ft deep).

5. Does the entire wetland unit **meet all** of the following criteria?
   ___The unit is in a valley, or stream channel, where it gets inundated by overbank flooding from that stream or river,
   ___The overbank flooding occurs at least once every 2 years.

NO – go to 6 **YES** – The wetland class is **Riverine**
NOTE: The Riverine unit can contain depressions that are filled with water when the river is not flooding

6. Is the entire wetland unit in a topographic depression in which water ponds, or is saturated to the surface, at some time during the year? *This means that any outlet, if present, is higher than the interior of the wetland.*

   NO – go to 7 X **YES** – The wetland class is **Depressional**

7. Is the entire wetland unit located in a very flat area with no obvious depression and no overbank flooding? The unit does not pond surface water more than a few inches. The unit seems to be maintained by high groundwater in the area. The wetland may be ditched, but has no obvious natural outlet.

   NO – go to 8 **YES** – The wetland class is **Depressional**

8. Your wetland unit seems to be difficult to classify and probably contains several different HGM classes. For example, seeps at the base of a slope may grade into a riverine floodplain, or a small stream within a Depressional wetland has a zone of flooding along its sides. GO BACK AND IDENTIFY WHICH OF THE HYDROLOGIC REGIMES DESCRIBED IN QUESTIONS 1-7 APPLY TO DIFFERENT AREAS IN THE UNIT (make a rough sketch to help you decide). Use the following table to identify the appropriate class to use for the rating system if you have several HGM classes present within the wetland unit being scored.

   NOTE: Use this table only if the class that is recommended in the second column represents 10% or more of the total area of the wetland unit being rated. If the area of the HGM class listed in column 2 is less than 10% of the unit; classify the wetland using the class that represents more than 90% of the total area.

HGM classes within the wetland unit being rated	HGM class to use in rating
Slope + Riverine	Riverine
Slope + Depressional	Depressional
Slope + Lake Fringe	Lake Fringe
Depressional + Riverine along stream within boundary of depression	Depressional
Depressional + Lake Fringe	Depressional
Riverine + Lake Fringe	Riverine
Salt Water Tidal Fringe and any other class of freshwater wetland	Treat as ESTUARINE

*If you are still unable to determine which of the above criteria apply to your wetland, or if you have **more than 2 HGM classes** within a wetland boundary, classify the wetland as Depressional for the rating.*

Wetland name or number Wetland P

DEPRESSIONAL AND FLATS WETLANDS

Water Quality Functions - Indicators that the site functions to improve water quality

D 1.0. Does the site have the potential to improve water quality?		
D 1.1. Characteristics of surface water outflows from the wetland: Wetland is a depression or flat depression (QUESTION 7 on key) with no surface water leaving it (no outlet). points = 3 Wetland has an intermittently flowing stream or ditch, OR highly constricted permanently flowing outlet. points = 2 Wetland has an unconstricted, or slightly constricted, surface outlet that is permanently flowing points = 1 Wetland is a flat depression (QUESTION 7 on key), whose outlet is a permanently flowing ditch. points = 1		2
D 1.2. The soil 2 in below the surface (or duff layer) is true clay or true organic *(use NRCS definitions).* Yes = 4 No = 0		0
D 1.3. Characteristics and distribution of persistent plants (Emergent, Scrub-shrub, and/or Forested Cowardin classes): Wetland has persistent, ungrazed, plants > 95% of area points = 5 Wetland has persistent, ungrazed, plants > ⅓ of area points = 3 Wetland has persistent, ungrazed plants > $^{1}/_{10}$ of area points = 1 Wetland has persistent, ungrazed plants < $^{1}/_{10}$ of area points = 0		5
D 1.4. Characteristics of seasonal ponding or inundation: *This is the area that is ponded for at least 2 months. See description in manual.* Area seasonally ponded is > ½ total area of wetland points = 4 Area seasonally ponded is > ¼ total area of wetland points = 2 Area seasonally ponded is < ¼ total area of wetland points = 0		2
Total for D 1	Add the points in the boxes above	9

Rating of Site Potential If score is: ___ **12-16 = H** X **6-11 = M** ___ **0-5 = L** *Record the rating on the first page*

D 2.0. Does the landscape have the potential to support the water quality function of the site?		
D 2.1. Does the wetland unit receive stormwater discharges?	Yes = 1 No = 0	0
D 2.2. Is > 10% of the area within 150 ft of the wetland in land uses that generate pollutants?	Yes = 1 No = 0	0
D 2.3. Are there septic systems within 250 ft of the wetland?	Yes = 1 No = 0	0
D 2.4. Are there other sources of pollutants coming into the wetland that are not listed in questions D 2.1-D 2.3? Source_____	Yes = 1 No = 0	0
Total for D 2	Add the points in the boxes above	0

Rating of Landscape Potential If score is: ___ **3 or 4 = H** ___ **1 or 2 = M** X **0 = L** *Record the rating on the first page*

D 3.0. Is the water quality improvement provided by the site valuable to society?		
D 3.1. Does the wetland discharge directly (i.e., within 1 mi) to a stream, river, lake, or marine water that is on the 303(d) list?	Yes = 1 No = 0	1
D 3.2. Is the wetland in a basin or sub-basin where an aquatic resource is on the 303(d) list?	Yes = 1 No = 0	1
D 3.3. Has the site been identified in a watershed or local plan as important for maintaining water quality (*answer YES if there is a TMDL for the basin in which the unit is found*)?	Yes = 2 No = 0	2
Total for D 3	Add the points in the boxes above	4

Rating of Value If score is: X **2-4 = H** ___ **1 = M** ___ **0 = L** *Record the rating on the first page*

Wetland name or number Wetland P

DEPRESSIONAL AND FLATS WETLANDS

Hydrologic Functions - Indicators that the site functions to reduce flooding and stream degradation

D 4.0. Does the site have the potential to reduce flooding and erosion?		
D 4.1. Characteristics of surface water outflows from the wetland: Wetland is a depression or flat depression with no surface water leaving it (no outlet) points = 4 Wetland has an intermittently flowing stream or ditch, OR highly constricted permanently flowing outlet points = 2 Wetland is a flat depression (QUESTION 7 on key), whose outlet is a permanently flowing ditch points = 1 Wetland has an unconstricted, or slightly constricted, surface outlet that is permanently flowing points = 0		2
D 4.2. Depth of storage during wet periods: *Estimate the height of ponding above the bottom of the outlet. For wetlands with no outlet, measure from the surface of permanent water or if dry, the deepest part.* Marks of ponding are 3 ft or more above the surface or bottom of outlet points = 7 Marks of ponding between 2 ft to < 3 ft from surface or bottom of outlet points = 5 Marks are at least 0.5 ft to < 2 ft from surface or bottom of outlet points = 3 The wetland is a "headwater" wetland points = 3 Wetland is flat but has small depressions on the surface that trap water points = 1 Marks of ponding less than 0.5 ft (6 in) points = 0		0
D 4.3. Contribution of the wetland to storage in the watershed: *Estimate the ratio of the area of upstream basin contributing surface water to the wetland to the area of the wetland unit itself.* The area of the basin is less than 10 times the area of the unit points = 5 X The area of the basin is 10 to 100 times the area of the unit points = 3 The area of the basin is more than 100 times the area of the unit points = 0 Entire wetland is in the Flats class points = 5		5
Total for D 4	Add the points in the boxes above	7

Rating of Site Potential If score is: ___ **12-16 = H** X **6-11 = M** ___ **0-5 = L** *Record the rating on the first page*

D 5.0. Does the landscape have the potential to support hydrologic functions of the site?		
D 5.1. Does the wetland receive stormwater discharges?	Yes = 1 No = 0	0
D 5.2. Is >10% of the area within 150 ft of the wetland in land uses that generate excess runoff?	Yes = 1 No = 0	0
D 5.3. Is more than 25% of the contributing basin of the wetland covered with intensive human land uses (residential at >1 residence/ac, urban, commercial, agriculture, etc.)?	Yes = 1 No = 0	0
Total for D 5	Add the points in the boxes above	0

Rating of Landscape Potential If score is: ___ **3 = H** ___ **1 or 2 = M** X **0 = L** *Record the rating on the first page*

D 6.0. Are the hydrologic functions provided by the site valuable to society?		
D 6.1. The unit is in a landscape that has flooding problems. *Choose the description that best matches conditions around the wetland unit being rated. Do not add points. Choose the highest score if more than one condition is met.* The wetland captures surface water that would otherwise flow down-gradient into areas where flooding has damaged human or natural resources (e.g., houses or salmon redds): • Flooding occurs in a sub-basin that is immediately down-gradient of unit. points = 2 • Surface flooding problems are in a sub-basin farther down-gradient. points = 1 X Flooding from groundwater is an issue in the sub-basin. points = 1 The existing or potential outflow from the wetland is so constrained by human or natural conditions that the water stored by the wetland cannot reach areas that flood. *Explain why* _____ points = 0 There are no problems with flooding downstream of the wetland. points = 0		1
D 6.2. Has the site been identified as important for flood storage or flood conveyance in a regional flood control plan?	Yes = 2 No = 0	0
Total for D 6	Add the points in the boxes above	1

Rating of Value If score is: ___ **2-4 = H** X **1 = M** ___ **0 = L** *Record the rating on the first page*

Wetland name or number Wetland P

These questions apply to wetlands of all HGM classes.

HABITAT FUNCTIONS - Indicators that site functions to provide important habitat

H 1.0. Does the site have the potential to provide habitat?

H 1.1. Structure of plant community: *Indicators are Cowardin classes and strata within the Forested class.* Check the Cowardin plant classes in the wetland. *Up to 10 patches may be combined for each class to meet the threshold of ¼ ac or more than 10% of the unit if it is smaller than 2.5 ac. Add the number of structures checked.*

____	Aquatic bed	4 structures or more: points = 4
____	Emergent	3 structures: points = 2
____	Scrub-shrub (areas where shrubs have > 30% cover)	2 structures: points = 1
_X_	Forested (areas where trees have > 30% cover)	1 structure: points = 0

If the unit has a Forested class, check if:

_X_ The Forested class has 3 out of 5 strata (canopy, sub-canopy, shrubs, herbaceous, moss/ground-cover) that each cover 20% within the Forested polygon

1

H 1.2. Hydroperiods

Check the types of water regimes (hydroperiods) present within the wetland. The water regime has to cover more than 10% of the wetland or ¼ ac to count (*see text for descriptions of hydroperiods*).

____	Permanently flooded or inundated	4 or more types present: points = 3
_X_	Seasonally flooded or inundated	3 types present: points = 2
____	Occasionally flooded or inundated	2 types present: points = 1
_X_	Saturated only	1 type present: points = 0
____	Permanently flowing stream or river in, or adjacent to, the wetland	
____	Seasonally flowing stream in, or adjacent to, the wetland	
____	**Lake Fringe wetland**	**2 points**
____	**Freshwater tidal wetland**	**2 points**

1

H 1.3. Richness of plant species

Count the number of plant species in the wetland that cover at least 10 ft^2.


Different patches of the same species can be combined to meet the size threshold and you do not have to name the species. ***Do not include Eurasian milfoil, reed canarygrass, purple loosestrife, Canadian thistle***

If you counted: > 19 species	points = 2
5 - 19 species	points = 1
< 5 species	points = 0

1

H 1.4. Interspersion of habitats

Decide from the diagrams below whether interspersion among Cowardin plants classes (described in H 1.1), or the classes and unvegetated areas (can include open water or mudflats) is high, moderate, low, or none. *If you have four or more plant classes or three classes and open water, the rating is always high.*

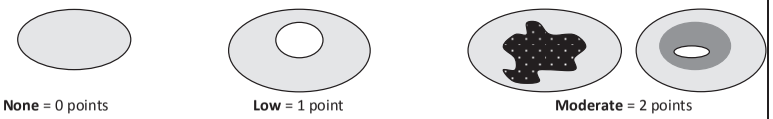

None = 0 points **Low** = 1 point **Moderate** = 2 points

All three diagrams in this row are **HIGH** = 3points



0

Wetland name or number Wetland P

H 1.5. Special habitat features:

Check the habitat features that are present in the wetland. *The number of checks is the number of points.*

_X_ Large, downed, woody debris within the wetland (> 4 in diameter and 6 ft long).

____ Standing snags (dbh > 4 in) within the wetland

____ Undercut banks are present for at least 6.6 ft (2 m) **and/or** overhanging plants extends at least 3.3 ft (1 m) over a stream (or ditch) in, or contiguous with the wetland, for at least 33 ft (10 m)

____ Stable steep banks of fine material that might be used by beaver or muskrat for denning (> 30 degree slope) OR signs of recent beaver activity are present *(cut shrubs or trees that have not yet weathered where wood is exposed)*

____ At least ¼ ac of thin-stemmed persistent plants or woody branches are present in areas that are permanently or seasonally inundated *(structures for egg-laying by amphibians)*

_X_ Invasive plants cover less than 25% of the wetland area in every stratum of plants (*see H 1.1 for list of strata*)

2

Total for H 1	Add the points in the boxes above	5

Rating of Site Potential If score is: ___ **15-18 = H** ___ **7-14 = M** _X_ **0-6 = L** *Record the rating on the first page*

H 2.0. Does the landscape have the potential to support the habitat functions of the site?

H 2.1. Accessible habitat (include *only habitat that directly abuts wetland unit*).

Calculate: % undisturbed habitat 63 + [(% moderate and low intensity land uses)/2] 3 = 66 %

If total accessible habitat is:

> 1/3 (33.3%) of 1 km Polygon	points = 3
20-33% of 1 km Polygon	points = 2
10-19% of 1 km Polygon	points = 1
< 10% of 1 km Polygon	points = 0

3

H 2.2. Undisturbed habitat in 1 km Polygon around the wetland.

Calculate: % undisturbed habitat 74 + [(% moderate and low intensity land uses)/2] 3 = 77 %

Undisturbed habitat > 50% of Polygon	points = 3
Undisturbed habitat 10-50% and in 1-3 patches	points = 2
Undisturbed habitat 10-50% and > 3 patches	points = 1
Undisturbed habitat < 10% of 1 km Polygon	points = 0

3

H 2.3. Land use intensity in 1 km Polygon: If

> 50% of 1 km Polygon is high intensity land use	points = (- 2)
≤ 50% of 1 km Polygon is high intensity	points = 0

0

Total for H 2	Add the points in the boxes above	6

Rating of Landscape Potential If score is: _X_ **4-6 = H** ___ **1-3 = M** ___ **< 1 = L** *Record the rating on the first page*

H 3.0. Is the habitat provided by the site valuable to society?

H 3.1. Does the site provide habitat for species valued in laws, regulations, or policies? *Choose only the highest score that applies to the wetland being rated.*

Site meets ANY of the following criteria: points = 2

- — It has 3 or more priority habitats within 100 m (see next page)
- — It provides habitat for Threatened or Endangered species (any plant or animal on the state or federal lists)
- — It is mapped as a location for an individual WDFW priority species
- — It is a Wetland of High Conservation Value as determined by the Department of Natural Resources
- — It has been categorized as an important habitat site in a local or regional comprehensive plan, in a Shoreline Master Plan, or in a watershed plan

Site has 1 or 2 priority habitats (listed on next page) within 100 m points = 1

Site does not meet any of the criteria above points = 0

1

Rating of Value If score is: ___ **2 = H** _X_ **1 = M** ___ **0 = L** *Record the rating on the first page*

Wetland name or number Wetland P

WDFW Priority Habitats

Priority habitats listed by WDFW (see complete descriptions of WDFW priority habitats, and the counties in which they can be found, in: Washington Department of Fish and Wildlife. 2008. Priority Habitat and Species List. Olympia, Washington. 177 pp. http://wdfw.wa.gov/publications/00165/wdfw00165.pdf or access the list from here: http://wdfw.wa.gov/conservation/phs/list/)

Count how many of the following priority habitats are within 330 ft (100 m) of the wetland unit: ***NOTE:*** *This question is independent of the land use between the wetland unit and the priority habitat.*

— **Aspen Stands:** Pure or mixed stands of aspen greater than 1 ac (0.4 ha).

— **Biodiversity Areas and Corridors**: Areas of habitat that are relatively important to various species of native fish and wildlife (*full descriptions in WDFW PHS report*).

— **Herbaceous Balds:** Variable size patches of grass and forbs on shallow soils over bedrock.

— **Old-growth/Mature forests:** Old-growth west of Cascade crest – Stands of at least 2 tree species, forming a multi-layered canopy with occasional small openings; with at least 8 trees/ac (20 trees/ha) > 32 in (81 cm) dbh or > 200 years of age. Mature forests – Stands with average diameters exceeding 21 in (53 cm) dbh; crown cover may be less than 100%; decay, decadence, numbers of snags, and quantity of large downed material is generally less than that found in old-growth; 80-200 years old west of the Cascade crest.

— **Oregon White Oak:** Woodland stands of pure oak or oak/conifer associations where canopy coverage of the oak component is important (*full descriptions in WDFW PHS report p. 158 – see web link above*).

☒ **Riparian**: The area adjacent to aquatic systems with flowing water that contains elements of both aquatic and terrestrial ecosystems which mutually influence each other.

— **Westside Prairies:** Herbaceous, non-forested plant communities that can either take the form of a dry prairie or a wet prairie (*full descriptions in WDFW PHS report p. 161 – see web link above*).

☒ **Instream:** The combination of physical, biological, and chemical processes and conditions that interact to provide functional life history requirements for instream fish and wildlife resources.

— **Nearshore**: Relatively undisturbed nearshore habitats. These include Coastal Nearshore, Open Coast Nearshore, and Puget Sound Nearshore. (*full descriptions of habitats and the definition of relatively undisturbed are in WDFW report – see web link on previous page).*

— **Caves:** A naturally occurring cavity, recess, void, or system of interconnected passages under the earth in soils, rock, ice, or other geological formations and is large enough to contain a human.

— **Cliffs:** Greater than 25 ft (7.6 m) high and occurring below 5000 ft elevation.

— **Talus:** Homogenous areas of rock rubble ranging in average size 0.5 - 6.5 ft (0.15 - 2.0 m), composed of basalt, andesite, and/or sedimentary rock, including riprap slides and mine tailings. May be associated with cliffs.

— **Snags and Logs:** Trees are considered snags if they are dead or dying and exhibit sufficient decay characteristics to enable cavity excavation/use by wildlife. Priority snags have a diameter at breast height of > 20 in (51 cm) in western Washington and are > 6.5 ft (2 m) in height. Priority logs are > 12 in (30 cm) in diameter at the largest end, and > 20 ft (6 m) long.

Note: All vegetated wetlands are by definition a priority habitat but are not included in this list because they are addressed elsewhere.

Wetland name or number Wetland P

CATEGORIZATION BASED ON SPECIAL CHARACTERISTICS

Wetland Type *Check off any criteria that apply to the wetland. Circle the category when the appropriate criteria are met.*	**Category**
SC 1.0. Estuarine wetlands Does the wetland meet the following criteria for Estuarine wetlands? — The dominant water regime is tidal, — Vegetated, and — With a salinity greater than 0.5 ppt Yes –Go to **SC 1.1** No= **Not an estuarine wetland**	
SC 1.1. Is the wetland within a National Wildlife Refuge, National Park, National Estuary Reserve, Natural Area Preserve, State Park or Educational, Environmental, or Scientific Reserve designated under WAC 332-30-151? Yes = **Category I** No - Go to **SC 1.2**	**Cat. I** ☐
SC 1.2. Is the wetland unit at least 1 ac in size and meets at least two of the following three conditions? — The wetland is relatively undisturbed (has no diking, ditching, filling, cultivation, grazing, and has less than 10% cover of non-native plant species. (If non-native species are *Spartina*, see page 25) — At least ¾ of the landward edge of the wetland has a 100 ft buffer of shrub, forest, or un-grazed or un-mowed grassland. — The wetland has at least two of the following features: tidal channels, depressions with open water, or contiguous freshwater wetlands. Yes = **Category I** No = **Category II**	**Cat. I** ☐ **Cat. II** ☐
SC 2.0. Wetlands of High Conservation Value (WHCV) SC 2.1. Has the WA Department of Natural Resources updated their website to include the list of Wetlands of High Conservation Value? Yes – Go to **SC 2.2** No – Go to **SC 2.3** SC 2.2. Is the wetland listed on the WDNR database as a Wetland of High Conservation Value? Yes = **Category I** No = **Not a WHCV** SC 2.3. Is the wetland in a Section/Township/Range that contains a Natural Heritage wetland? http://www1.dnr.wa.gov/nhp/refdesk/datasearch/wnhpwetlands.pdf Yes – **Contact WNHP/WDNR and go to SC 2.4** No = **Not a WHCV** SC 2.4. Has WDNR identified the wetland within the S/T/R as a Wetland of High Conservation Value and listed it on their website? Yes = **Category I** No = **Not a WHCV**	**Cat. I** ☐
SC 3.0. Bogs Does the wetland (or any part of the unit) meet both the criteria for soils and vegetation in bogs? *Use the key below.* ***If you answer YES you will still need to rate the wetland based on its functions.*** SC 3.1. Does an area within the wetland unit have organic soil horizons, either peats or mucks, that compose 16 in or more of the first 32 in of the soil profile? Yes – Go to **SC 3.3** No – Go to **SC 3.2** SC 3.2. Does an area within the wetland unit have organic soils, either peats or mucks, that are less than 16 in deep over bedrock, or an impermeable hardpan such as clay or volcanic ash, or that are floating on top of a lake or pond? Yes – Go to **SC 3.3** No = **Is not a bog** SC 3.3. Does an area with peats or mucks have more than 70% cover of mosses at ground level, AND at least a 30% cover of plant species listed in Table 4? Yes = **Is a Category I bog** No – Go to **SC 3.4** **NOTE:** If you are uncertain about the extent of mosses in the understory, you may substitute that criterion by measuring the pH of the water that seeps into a hole dug at least 16 in deep. If the pH is less than 5.0 and the plant species in Table 4 are present, the wetland is a bog. SC 3.4. Is an area with peats or mucks forested (> 30% cover) with Sitka spruce, subalpine fir, western red cedar, western hemlock, lodgepole pine, quaking aspen, Engelmann spruce, or western white pine, AND any of the species (or combination of species) listed in Table 4 provide more than 30% of the cover under the canopy? Yes = **Is a Category I bog** No = **Is not a bog**	**Cat. I** ☐

Wetland name or number Wetland P

SC 4.0. Forested Wetlands Does the wetland have at least 1 contiguous acre of forest that meets one of these criteria for the WA Department of Fish and Wildlife's forests as priority habitats? ***If you answer YES you will still need to rate the wetland based on its functions.*** — **Old-growth forests** (west of Cascade crest): Stands of at least two tree species, forming a multi-layered canopy with occasional small openings; with at least 8 trees/ac (20 trees/ha) that are at least 200 years of age OR have a diameter at breast height (dbh) of 32 in (81 cm) or more. — **Mature forests** (west of the Cascade Crest): Stands where the largest trees are 80- 200 years old OR the species that make up the canopy have an average diameter (dbh) exceeding 21 in (53 cm). Yes = **Category I** No = **Not a forested wetland for this section**	**Cat. I** ☐
SC 5.0. Wetlands in Coastal Lagoons Does the wetland meet all of the following criteria of a wetland in a coastal lagoon? — The wetland lies in a depression adjacent to marine waters that is wholly or partially separated from marine waters by sandbanks, gravel banks, shingle, or, less frequently, rocks — The lagoon in which the wetland is located contains ponded water that is saline or brackish (> 0.5 ppt) during most of the year in at least a portion of the lagoon *(needs to be measured near the bottom)* Yes – Go to **SC 5.1** No = **Not a wetland in a coastal lagoon**	**Cat. I** ☐
SC 5.1. Does the wetland meet all of the following three conditions? — The wetland is relatively undisturbed (has no diking, ditching, filling, cultivation, grazing), and has less than 20% cover of aggressive, opportunistic plant species (see list of species on p. 100). — At least ¾ of the landward edge of the wetland has a 100 ft buffer of shrub, forest, or un-grazed or un-mowed grassland. — The wetland is larger than $^{1}/_{10}$ ac (4350 ft^2) Yes = **Category I** No = **Category II**	**Cat. II** ☐
SC 6.0. Interdunal Wetlands Is the wetland west of the 1889 line (also called the Western Boundary of Upland Ownership or WBUO)? ***If you answer yes you will still need to rate the wetland based on its habitat functions.*** In practical terms that means the following geographic areas: — Long Beach Peninsula: Lands west of SR 103 — Grayland-Westport: Lands west of SR 105 — Ocean Shores-Copalis: Lands west of SR 115 and SR 109 Yes – Go to **SC 6.1** No = **not an interdunal wetland for rating**	**Cat I** ☐
SC 6.1. Is the wetland 1 ac or larger and scores an 8 or 9 for the habitat functions on the form (rates H,H,H or H,H,M for the three aspects of function)? Yes = **Category I** No – Go to **SC 6.2**	**Cat. II** ☐
SC 6.2. Is the wetland 1 ac or larger, or is it in a mosaic of wetlands that is 1 ac or larger? Yes = **Category II** No – Go to **SC 6.3**	**Cat. III** ☐
SC 6.3. Is the unit between 0.1 and 1 ac, or is it in a mosaic of wetlands that is between 0.1 and 1 ac? Yes = **Category III** No = **Category IV**	**Cat. IV** ☐
Category of wetland based on Special Characteristics If you answered No for all types, enter "Not Applicable" on Summary Form	-

Wetland name or number Wetland P

This page left blank intentionally

Wetland name or number Wetland R

RATING SUMMARY – Western Washington

Name of wetland (or ID #): Wetland R Date of site visit: 11/10/21

Rated by M. Porter; A. Pederson Trained by Ecology? X Yes ___No Date of training 2014

HGM Class used for rating Depressional Wetland has multiple HGM classes? X Y ____N

NOTE: **Form is not complete without the figures requested** *(figures can be combined).*

Source of base aerial photo/map Skagit County 2021

OVERALL WETLAND CATEGORY III (based on functions X or special characteristics___)

1. Category of wetland based on FUNCTIONS

_____**Category I** – Total score = 23 - 27

_____**Category II** – Total score = 20 - 22

__X__**Category III** – Total score = 16 - 19

_____**Category IV** – Total score = 9 - 15

FUNCTION	Improving Water Quality	Hydrologic	Habitat	
	Circle the appropriate ratings			
Site Potential	H○ M⊙ L○	H○ M⊙ L○	H○ M⊙ L○	
Landscape Potential	H○ M○ L⊙	H○ M○ L⊙	H⊙ M○ L○	
Value	H⊙ M○ L○	H○ M⊙ L○	H○ M⊙ L○	TOTAL
Score Based on Ratings	6	5	7	18

Score for each function based on three ratings *(order of ratings is not important)*

9 = H,H,H
8 = H,H,M
7 = H,H,L
7 = H,M,M
6 = H,M,L
6 = M,M,M
5 = H,L,L
5 = M,M,L
4 = M,L,L
3 = L,L,L

2. Category based on SPECIAL CHARACTERISTICS of wetland

CHARACTERISTIC	CATEGORY	
Estuarine	I II	
Wetland of High Conservation Value	I	
Bog	I	
Mature Forest	I	
Old Growth Forest	I	
Coastal Lagoon	I II	
Interdunal	I II III IV	
None of the above	☒	

Maps and figures required to answer questions correctly for Western Washington

Depressional Wetlands

Map of:	To answer questions:	Figure #
Cowardin plant classes	D 1.3, H 1.1, H 1.4	A
Hydroperiods	D 1.4, H 1.2	B
Location of outlet (*can be added to map of hydroperiods)*	D 1.1, D 4.1	B
Boundary of area within 150 ft of the wetland *(can be added to another figure)*	D 2.2, D 5.2	A
Map of the contributing basin	D 4.3, D 5.3	B
1 km Polygon: Area that extends 1 km from entire wetland edge - including polygons for accessible habitat and undisturbed habitat	H 2.1, H 2.2, H 2.3	C
Screen capture of map of 303(d) listed waters in basin (from Ecology website)	D 3.1, D 3.2	D
Screen capture of list of TMDLs for WRIA in which unit is found (from web)	D 3.3	D

Riverine Wetlands

Map of:	To answer questions:	Figure #
Cowardin plant classes	H 1.1, H 1.4	
Hydroperiods	H 1.2	
Ponded depressions	R 1.1	
Boundary of area within 150 ft of the wetland *(can be added to another figure)*	R 2.4	
Plant cover of trees, shrubs, and herbaceous plants	R 1.2, R 4.2	
Width of unit vs. width of stream *(can be added to another figure)*	R 4.1	
Map of the contributing basin	R 2.2, R 2.3, R 5.2	
1 km Polygon: Area that extends 1 km from entire wetland edge - including polygons for accessible habitat and undisturbed habitat	H 2.1, H 2.2, H 2.3	
Screen capture of map of 303(d) listed waters in basin (from Ecology website)	R 3.1	
Screen capture of list of TMDLs for WRIA in which unit is found (from web)	R 3.2, R 3.3	

Lake Fringe Wetlands

Map of:	To answer questions:	Figure #
Cowardin plant classes	L 1.1, L 4.1, H 1.1, H 1.4	
Plant cover of trees, shrubs, and herbaceous plants	L 1.2	
Boundary of area within 150 ft of the wetland *(can be added to another figure)*	L 2.2	
1 km Polygon: Area that extends 1 km from entire wetland edge - including polygons for accessible habitat and undisturbed habitat	H 2.1, H 2.2, H 2.3	
Screen capture of map of 303(d) listed waters in basin (from Ecology website)	L 3.1, L 3.2	
Screen capture of list of TMDLs for WRIA in which unit is found (from web)	L 3.3	

Slope Wetlands

Map of:	To answer questions:	Figure #
Cowardin plant classes	H 1.1, H 1.4	
Hydroperiods	H 1.2	
Plant cover of **dense** trees, shrubs, and herbaceous plants	S 1.3	
Plant cover of **dense, rigid** trees, shrubs, and herbaceous plants *(can be added to figure above)*	S 4.1	
Boundary of 150 ft buffer (can be added to another figure)	S 2.1, S 5.1	
1 km Polygon: Area that extends 1 km from entire wetland edge - including polygons for accessible habitat and undisturbed habitat	H 2.1, H 2.2, H 2.3	
Screen capture of map of 303(d) listed waters in basin (from Ecology website)	S 3.1, S 3.2	
Screen capture of list of TMDLs for WRIA in which unit is found (from web)	S 3.3	

Wetland name or number Wetland R

HGM Classification of Wetlands in Western Washington

For questions 1-7, the criteria described must apply to the entire unit being rated.

If the hydrologic criteria listed in each question do not apply to the entire unit being rated, you probably have a unit with multiple HGM classes. In this case, identify which hydrologic criteria in questions 1-7 apply, and go to Question 8.

1. Are the water levels in the entire unit usually controlled by tides except during floods?

   NO – go to 2 **YES** – the wetland class is **Tidal Fringe** – go to 1.1

   1.1 Is the salinity of the water during periods of annual low flow below 0.5 ppt (parts per thousand)?

   NO – Saltwater Tidal Fringe (Estuarine) **YES – Freshwater Tidal Fringe**
   *If your wetland can be classified as a Freshwater Tidal Fringe use the forms for **Riverine** wetlands. If it is Saltwater Tidal Fringe it is an **Estuarine** wetland and is not scored. This method **cannot** be used to score functions for estuarine wetlands.*

2. The entire wetland unit is flat and precipitation is the only source (>90%) of water to it. Groundwater and surface water runoff are NOT sources of water to the unit.

   NO – go to 3 **YES** – The wetland class is **Flats**
   *If your wetland can be classified as a Flats wetland, use the form for **Depressional** wetlands.*

3. Does the entire wetland unit **meet all** of the following criteria?
   __The vegetated part of the wetland is on the shores of a body of permanent open water (without any plants on the surface at any time of the year) at least 20 ac (8 ha) in size;
   __At least 30% of the open water area is deeper than 6.6 ft (2 m).

   NO – go to 4 **YES –** The wetland class is **Lake Fringe** (Lacustrine Fringe)

4. Does the entire wetland unit **meet all** of the following criteria?
   X The wetland is on a slope (*slope can be very gradual*),
   X The water flows through the wetland in one direction (unidirectional) and usually comes from seeps. It may flow subsurface, as sheetflow, or in a swale without distinct banks,
   X The water leaves the wetland **without being impounded**.

   NO – go to 5 **YES –** The wetland class is **Slope**

   NOTE: Surface water does not pond in these type of wetlands except occasionally in very small and shallow depressions or behind hummocks (depressions are usually <3 ft diameter and less than 1 ft deep).

5. Does the entire wetland unit **meet all** of the following criteria?
   ___The unit is in a valley, or stream channel, where it gets inundated by overbank flooding from that stream or river,
   ___The overbank flooding occurs at least once every 2 years.

NO – go to 6 **YES** – The wetland class is **Riverine**
NOTE: The Riverine unit can contain depressions that are filled with water when the river is not flooding

6. Is the entire wetland unit in a topographic depression in which water ponds, or is saturated to the surface, at some time during the year? *This means that any outlet, if present, is higher than the interior of the wetland.*

   NO – go to 7 X **YES** – The wetland class is **Depressional**

7. Is the entire wetland unit located in a very flat area with no obvious depression and no overbank flooding? The unit does not pond surface water more than a few inches. The unit seems to be maintained by high groundwater in the area. The wetland may be ditched, but has no obvious natural outlet.

   NO – go to 8 **YES** – The wetland class is **Depressional**

8. Your wetland unit seems to be difficult to classify and probably contains several different HGM classes. For example, seeps at the base of a slope may grade into a riverine floodplain, or a small stream within a Depressional wetland has a zone of flooding along its sides. GO BACK AND IDENTIFY WHICH OF THE HYDROLOGIC REGIMES DESCRIBED IN QUESTIONS 1-7 APPLY TO DIFFERENT AREAS IN THE UNIT (make a rough sketch to help you decide). Use the following table to identify the appropriate class to use for the rating system if you have several HGM classes present within the wetland unit being scored.

   NOTE: Use this table only if the class that is recommended in the second column represents 10% or more of the total area of the wetland unit being rated. If the area of the HGM class listed in column 2 is less than 10% of the unit; classify the wetland using the class that represents more than 90% of the total area.

HGM classes within the wetland unit being rated	HGM class to use in rating
Slope + Riverine	Riverine
Slope + Depressional	Depressional
Slope + Lake Fringe	Lake Fringe
Depressional + Riverine along stream within boundary of depression	Depressional
Depressional + Lake Fringe	Depressional
Riverine + Lake Fringe	Riverine
Salt Water Tidal Fringe and any other class of freshwater wetland	Treat as ESTUARINE

*If you are still unable to determine which of the above criteria apply to your wetland, or if you have **more than 2 HGM classes** within a wetland boundary, classify the wetland as Depressional for the rating.*

Wetland name or number Wetland R

DEPRESSIONAL AND FLATS WETLANDS

Water Quality Functions - Indicators that the site functions to improve water quality

D 1.0. Does the site have the potential to improve water quality?		
D 1.1. Characteristics of surface water outflows from the wetland: Wetland is a depression or flat depression (QUESTION 7 on key) with no surface water leaving it (no outlet). points = 3 Wetland has an intermittently flowing stream or ditch, OR highly constricted permanently flowing outlet. points = 2 Wetland has an unconstricted, or slightly constricted, surface outlet that is permanently flowing points = 1 Wetland is a flat depression (QUESTION 7 on key), whose outlet is a permanently flowing ditch. points = 1		2
D 1.2. The soil 2 in below the surface (or duff layer) is true clay or true organic *(use NRCS definitions).* Yes = 4 No = 0		0
D 1.3. Characteristics and distribution of persistent plants (Emergent, Scrub-shrub, and/or Forested Cowardin classes): Wetland has persistent, ungrazed, plants > 95% of area points = 5 Wetland has persistent, ungrazed, plants > ⅓ of area points = 3 Wetland has persistent, ungrazed plants > $^{1}/_{10}$ of area points = 1 Wetland has persistent, ungrazed plants < $^{1}/_{10}$ of area points = 0		5
D 1.4. Characteristics of seasonal ponding or inundation: *This is the area that is ponded for at least 2 months. See description in manual.* Area seasonally ponded is > ½ total area of wetland points = 4 Area seasonally ponded is > ¼ total area of wetland points = 2 Area seasonally ponded is < ¼ total area of wetland points = 0		2
Total for D 1	Add the points in the boxes above	9

Rating of Site Potential If score is: ___ **12-16 = H** X **6-11 = M** ___ **0-5 = L** *Record the rating on the first page*

D 2.0. Does the landscape have the potential to support the water quality function of the site?		
D 2.1. Does the wetland unit receive stormwater discharges?	Yes = 1 No = 0	0
D 2.2. Is > 10% of the area within 150 ft of the wetland in land uses that generate pollutants?	Yes = 1 No = 0	0
D 2.3. Are there septic systems within 250 ft of the wetland?	Yes = 1 No = 0	0
D 2.4. Are there other sources of pollutants coming into the wetland that are not listed in questions D 2.1-D 2.3? Source_____	Yes = 1 No = 0	0
Total for D 2	Add the points in the boxes above	0

Rating of Landscape Potential If score is: ___ **3 or 4 = H** ___ **1 or 2 = M** X **0 = L** *Record the rating on the first page*

D 3.0. Is the water quality improvement provided by the site valuable to society?		
D 3.1. Does the wetland discharge directly (i.e., within 1 mi) to a stream, river, lake, or marine water that is on the 303(d) list?	Yes = 1 No = 0	1
D 3.2. Is the wetland in a basin or sub-basin where an aquatic resource is on the 303(d) list?	Yes = 1 No = 0	1
D 3.3. Has the site been identified in a watershed or local plan as important for maintaining water quality (*answer YES if there is a TMDL for the basin in which the unit is found*)?	Yes = 2 No = 0	2
Total for D 3	Add the points in the boxes above	4

Rating of Value If score is: X **2-4 = H** ___ **1 = M** ___ **0 = L** *Record the rating on the first page*

Wetland name or number Wetland R

DEPRESSIONAL AND FLATS WETLANDS

Hydrologic Functions - Indicators that the site functions to reduce flooding and stream degradation

D 4.0. Does the site have the potential to reduce flooding and erosion?		
D 4.1. Characteristics of surface water outflows from the wetland: Wetland is a depression or flat depression with no surface water leaving it (no outlet) points = 4 Wetland has an intermittently flowing stream or ditch, OR highly constricted permanently flowing outlet points = 2 Wetland is a flat depression (QUESTION 7 on key), whose outlet is a permanently flowing ditch points = 1 Wetland has an unconstricted, or slightly constricted, surface outlet that is permanently flowing points = 0		2
D 4.2. Depth of storage during wet periods: *Estimate the height of ponding above the bottom of the outlet. For wetlands with no outlet, measure from the surface of permanent water or if dry, the deepest part.* Marks of ponding are 3 ft or more above the surface or bottom of outlet points = 7 Marks of ponding between 2 ft to < 3 ft from surface or bottom of outlet points = 5 Marks are at least 0.5 ft to < 2 ft from surface or bottom of outlet points = 3 X The wetland is a "headwater" wetland points = 3 Wetland is flat but has small depressions on the surface that trap water points = 1 Marks of ponding less than 0.5 ft (6 in) points = 0		3
D 4.3. Contribution of the wetland to storage in the watershed: *Estimate the ratio of the area of upstream basin contributing surface water to the wetland to the area of the wetland unit itself.* The area of the basin is less than 10 times the area of the unit points = 5 The area of the basin is 10 to 100 times the area of the unit points = 3 The area of the basin is more than 100 times the area of the unit points = 0 Entire wetland is in the Flats class points = 5		5
Total for D 4	Add the points in the boxes above	10

Rating of Site Potential If score is: ___ **12-16 = H** X **6-11 = M** ___ **0-5 = L** *Record the rating on the first page*

D 5.0. Does the landscape have the potential to support hydrologic functions of the site?		
D 5.1. Does the wetland receive stormwater discharges?	Yes = 1 No = 0	0
D 5.2. Is >10% of the area within 150 ft of the wetland in land uses that generate excess runoff?	Yes = 1 No = 0	0
D 5.3. Is more than 25% of the contributing basin of the wetland covered with intensive human land uses (residential at >1 residence/ac, urban, commercial, agriculture, etc.)?	Yes = 1 No = 0	0
Total for D 5	Add the points in the boxes above	0

Rating of Landscape Potential If score is: ___ **3 = H** ___ **1 or 2 = M** X **0 = L** *Record the rating on the first page*

D 6.0. Are the hydrologic functions provided by the site valuable to society?		
D 6.1. The unit is in a landscape that has flooding problems. *Choose the description that best matches conditions around the wetland unit being rated. Do not add points. Choose the highest score if more than one condition is met.* The wetland captures surface water that would otherwise flow down-gradient into areas where flooding has damaged human or natural resources (e.g., houses or salmon redds): • Flooding occurs in a sub-basin that is immediately down-gradient of unit. points = 2 • Surface flooding problems are in a sub-basin farther down-gradient. points = 1 X Flooding from groundwater is an issue in the sub-basin. points = 1 The existing or potential outflow from the wetland is so constrained by human or natural conditions that the water stored by the wetland cannot reach areas that flood. *Explain why* _____ points = 0 There are no problems with flooding downstream of the wetland. points = 0		1
D 6.2. Has the site been identified as important for flood storage or flood conveyance in a regional flood control plan?	Yes = 2 No = 0	0
Total for D 6	Add the points in the boxes above	1

Rating of Value If score is: ___ **2-4 = H** X **1 = M** ___ **0 = L** *Record the rating on the first page*

Wetland name or number Wetland R

These questions apply to wetlands of all HGM classes.

HABITAT FUNCTIONS - Indicators that site functions to provide important habitat

H 1.0. Does the site have the potential to provide habitat?

H 1.1. Structure of plant community: *Indicators are Cowardin classes and strata within the Forested class.* Check the Cowardin plant classes in the wetland. *Up to 10 patches may be combined for each class to meet the threshold of ¼ ac or more than 10% of the unit if it is smaller than 2.5 ac. Add the number of structures checked.*

____	Aquatic bed	4 structures or more: points = 4
____	Emergent	3 structures: points = 2
____	Scrub-shrub (areas where shrubs have > 30% cover)	2 structures: points = 1
_X_	Forested (areas where trees have > 30% cover)	1 structure: points = 0

If the unit has a Forested class, check if:

_X_ The Forested class has 3 out of 5 strata (canopy, sub-canopy, shrubs, herbaceous, moss/ground-cover) that each cover 20% within the Forested polygon

1

H 1.2. Hydroperiods

Check the types of water regimes (hydroperiods) present within the wetland. The water regime has to cover more than 10% of the wetland or ¼ ac to count (*see text for descriptions of hydroperiods*).

____	Permanently flooded or inundated	4 or more types present: points = 3
_X_	Seasonally flooded or inundated	3 types present: points = 2
____	Occasionally flooded or inundated	2 types present: points = 1
_X_	Saturated only	1 type present: points = 0
____	Permanently flowing stream or river in, or adjacent to, the wetland	
____	Seasonally flowing stream in, or adjacent to, the wetland	
____	**Lake Fringe wetland**	**2 points**
____	**Freshwater tidal wetland**	**2 points**

1

H 1.3. Richness of plant species

Count the number of plant species in the wetland that cover at least 10 ft^2.


Different patches of the same species can be combined to meet the size threshold and you do not have to name the species. ***Do not include Eurasian milfoil, reed canarygrass, purple loosestrife, Canadian thistle***

If you counted: > 19 species	points = 2
5 - 19 species	points = 1
< 5 species	points = 0

1

H 1.4. Interspersion of habitats

Decide from the diagrams below whether interspersion among Cowardin plants classes (described in H 1.1), or the classes and unvegetated areas (can include open water or mudflats) is high, moderate, low, or none. *If you have four or more plant classes or three classes and open water, the rating is always high.*

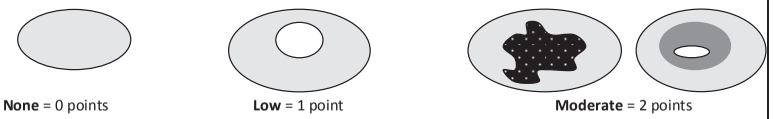

None = 0 points **Low** = 1 point **Moderate** = 2 points

All three diagrams in this row are **HIGH** = 3points



0

Wetland name or number Wetland R

H 1.5. Special habitat features:

Check the habitat features that are present in the wetland. *The number of checks is the number of points.*

_X_ Large, downed, woody debris within the wetland (> 4 in diameter and 6 ft long).

_X_ Standing snags (dbh > 4 in) within the wetland

___ Undercut banks are present for at least 6.6 ft (2 m) **and/or** overhanging plants extends at least 3.3 ft (1 m) over a stream (or ditch) in, or contiguous with the wetland, for at least 33 ft (10 m)

___ Stable steep banks of fine material that might be used by beaver or muskrat for denning (> 30 degree slope) OR signs of recent beaver activity are present *(cut shrubs or trees that have not yet weathered where wood is exposed)*

_X_ At least ¼ ac of thin-stemmed persistent plants or woody branches are present in areas that are permanently or seasonally inundated *(structures for egg-laying by amphibians)*

_X_ Invasive plants cover less than 25% of the wetland area in every stratum of plants (*see H 1.1 for list of strata*)

4

Total for H 1 Add the points in the boxes above 7

Rating of Site Potential If score is: ___ **15-18 = H** _X_ **7-14 = M** ___ **0-6 = L** *Record the rating on the first page*

H 2.0. Does the landscape have the potential to support the habitat functions of the site?

H 2.1. Accessible habitat (include *only habitat that directly abuts wetland unit*).

Calculate: % undisturbed habitat 63 + [(% moderate and low intensity land uses)/2] 3 = 66 %

If total accessible habitat is:	
> 1/3 (33.3%) of 1 km Polygon	points = 3
20-33% of 1 km Polygon	points = 2
10-19% of 1 km Polygon	points = 1
< 10% of 1 km Polygon	points = 0

3

H 2.2. Undisturbed habitat in 1 km Polygon around the wetland.

Calculate: % undisturbed habitat 74 + [(% moderate and low intensity land uses)/2] 3 = 77 %

Undisturbed habitat > 50% of Polygon	points = 3
Undisturbed habitat 10-50% and in 1-3 patches	points = 2
Undisturbed habitat 10-50% and > 3 patches	points = 1
Undisturbed habitat < 10% of 1 km Polygon	points = 0

3

H 2.3. Land use intensity in 1 km Polygon: If

> 50% of 1 km Polygon is high intensity land use	points = (- 2)
≤ 50% of 1 km Polygon is high intensity	points = 0

0

Total for H 2 Add the points in the boxes above 6

Rating of Landscape Potential If score is: _X_ **4-6 = H** ___ **1-3 = M** ___ **< 1 = L** *Record the rating on the first page*

H 3.0. Is the habitat provided by the site valuable to society?

H 3.1. Does the site provide habitat for species valued in laws, regulations, or policies? *Choose only the highest score that applies to the wetland being rated.*

Site meets ANY of the following criteria: points = 2

- It has 3 or more priority habitats within 100 m (see next page)
- It provides habitat for Threatened or Endangered species (any plant or animal on the state or federal lists)
- It is mapped as a location for an individual WDFW priority species
- It is a Wetland of High Conservation Value as determined by the Department of Natural Resources
- It has been categorized as an important habitat site in a local or regional comprehensive plan, in a Shoreline Master Plan, or in a watershed plan

Site has 1 or 2 priority habitats (listed on next page) within 100 m points = 1

Site does not meet any of the criteria above points = 0

1

Rating of Value If score is: ___ **2 = H** _X_ **1 = M** ___ **0 = L** *Record the rating on the first page*

Wetland name or number Wetland R

WDFW Priority Habitats

Priority habitats listed by WDFW (see complete descriptions of WDFW priority habitats, and the counties in which they can be found, in: Washington Department of Fish and Wildlife. 2008. Priority Habitat and Species List. Olympia, Washington. 177 pp. http://wdfw.wa.gov/publications/00165/wdfw00165.pdf or access the list from here: http://wdfw.wa.gov/conservation/phs/list/)

Count how many of the following priority habitats are within 330 ft (100 m) of the wetland unit: ***NOTE:*** *This question is independent of the land use between the wetland unit and the priority habitat.*

— **Aspen Stands:** Pure or mixed stands of aspen greater than 1 ac (0.4 ha).

— **Biodiversity Areas and Corridors**: Areas of habitat that are relatively important to various species of native fish and wildlife (*full descriptions in WDFW PHS report*).

— **Herbaceous Balds:** Variable size patches of grass and forbs on shallow soils over bedrock.

— **Old-growth/Mature forests:** Old-growth west of Cascade crest – Stands of at least 2 tree species, forming a multi-layered canopy with occasional small openings; with at least 8 trees/ac (20 trees/ha) > 32 in (81 cm) dbh or > 200 years of age. Mature forests – Stands with average diameters exceeding 21 in (53 cm) dbh; crown cover may be less than 100%; decay, decadence, numbers of snags, and quantity of large downed material is generally less than that found in old-growth; 80-200 years old west of the Cascade crest.

— **Oregon White Oak:** Woodland stands of pure oak or oak/conifer associations where canopy coverage of the oak component is important (*full descriptions in WDFW PHS report p. 158 – see web link above*).

— **Riparian**: The area adjacent to aquatic systems with flowing water that contains elements of both aquatic and terrestrial ecosystems which mutually influence each other.

— **Westside Prairies:** Herbaceous, non-forested plant communities that can either take the form of a dry prairie or a wet prairie (*full descriptions in WDFW PHS report p. 161 – see web link above*).

— **Instream:** The combination of physical, biological, and chemical processes and conditions that interact to provide functional life history requirements for instream fish and wildlife resources.

— **Nearshore**: Relatively undisturbed nearshore habitats. These include Coastal Nearshore, Open Coast Nearshore, and Puget Sound Nearshore. (*full descriptions of habitats and the definition of relatively undisturbed are in WDFW report – see web link on previous page).*

— **Caves:** A naturally occurring cavity, recess, void, or system of interconnected passages under the earth in soils, rock, ice, or other geological formations and is large enough to contain a human.

— **Cliffs:** Greater than 25 ft (7.6 m) high and occurring below 5000 ft elevation.

— **Talus:** Homogenous areas of rock rubble ranging in average size 0.5 - 6.5 ft (0.15 - 2.0 m), composed of basalt, andesite, and/or sedimentary rock, including riprap slides and mine tailings. May be associated with cliffs.

X **Snags and Logs:** Trees are considered snags if they are dead or dying and exhibit sufficient decay characteristics to enable cavity excavation/use by wildlife. Priority snags have a diameter at breast height of > 20 in (51 cm) in western Washington and are > 6.5 ft (2 m) in height. Priority logs are > 12 in (30 cm) in diameter at the largest end, and > 20 ft (6 m) long.

Note: All vegetated wetlands are by definition a priority habitat but are not included in this list because they are addressed elsewhere.

Wetland name or number Wetland R

CATEGORIZATION BASED ON SPECIAL CHARACTERISTICS

Wetland Type *Check off any criteria that apply to the wetland. Circle the category when the appropriate criteria are met.*	**Category**
SC 1.0. Estuarine wetlands Does the wetland meet the following criteria for Estuarine wetlands? — The dominant water regime is tidal, — Vegetated, and — With a salinity greater than 0.5 ppt Yes –Go to **SC 1.1** No= **Not an estuarine wetland**	
SC 1.1. Is the wetland within a National Wildlife Refuge, National Park, National Estuary Reserve, Natural Area Preserve, State Park or Educational, Environmental, or Scientific Reserve designated under WAC 332-30-151? Yes = **Category I** No - Go to **SC 1.2**	**Cat. I** ☐
SC 1.2. Is the wetland unit at least 1 ac in size and meets at least two of the following three conditions? — The wetland is relatively undisturbed (has no diking, ditching, filling, cultivation, grazing, and has less than 10% cover of non-native plant species. (If non-native species are *Spartina*, see page 25) — At least ¾ of the landward edge of the wetland has a 100 ft buffer of shrub, forest, or un-grazed or un-mowed grassland. — The wetland has at least two of the following features: tidal channels, depressions with open water, or contiguous freshwater wetlands. Yes = **Category I** No = **Category II**	**Cat. I** ☐ **Cat. II** ☐
SC 2.0. Wetlands of High Conservation Value (WHCV) SC 2.1. Has the WA Department of Natural Resources updated their website to include the list of Wetlands of High Conservation Value? Yes – Go to **SC 2.2** No – Go to **SC 2.3** SC 2.2. Is the wetland listed on the WDNR database as a Wetland of High Conservation Value? Yes = **Category I** No = **Not a WHCV** SC 2.3. Is the wetland in a Section/Township/Range that contains a Natural Heritage wetland? http://www1.dnr.wa.gov/nhp/refdesk/datasearch/wnhpwetlands.pdf Yes – **Contact WNHP/WDNR and go to SC 2.4** No = **Not a WHCV** SC 2.4. Has WDNR identified the wetland within the S/T/R as a Wetland of High Conservation Value and listed it on their website? Yes = **Category I** No = **Not a WHCV**	**Cat. I** ☐
SC 3.0. Bogs Does the wetland (or any part of the unit) meet both the criteria for soils and vegetation in bogs? *Use the key below.* ***If you answer YES you will still need to rate the wetland based on its functions.*** SC 3.1. Does an area within the wetland unit have organic soil horizons, either peats or mucks, that compose 16 in or more of the first 32 in of the soil profile? Yes – Go to **SC 3.3** No – Go to **SC 3.2** SC 3.2. Does an area within the wetland unit have organic soils, either peats or mucks, that are less than 16 in deep over bedrock, or an impermeable hardpan such as clay or volcanic ash, or that are floating on top of a lake or pond? Yes – Go to **SC 3.3** No = **Is not a bog** SC 3.3. Does an area with peats or mucks have more than 70% cover of mosses at ground level, AND at least a 30% cover of plant species listed in Table 4? Yes = **Is a Category I bog** No – Go to **SC 3.4** **NOTE:** If you are uncertain about the extent of mosses in the understory, you may substitute that criterion by measuring the pH of the water that seeps into a hole dug at least 16 in deep. If the pH is less than 5.0 and the plant species in Table 4 are present, the wetland is a bog. SC 3.4. Is an area with peats or mucks forested (> 30% cover) with Sitka spruce, subalpine fir, western red cedar, western hemlock, lodgepole pine, quaking aspen, Engelmann spruce, or western white pine, AND any of the species (or combination of species) listed in Table 4 provide more than 30% of the cover under the canopy? Yes = **Is a Category I bog** No = **Is not a bog**	**Cat. I** ☐

Wetland name or number Wetland R

SC 4.0. Forested Wetlands Does the wetland have at least 1 contiguous acre of forest that meets one of these criteria for the WA Department of Fish and Wildlife's forests as priority habitats? ***If you answer YES you will still need to rate the wetland based on its functions.*** — **Old-growth forests** (west of Cascade crest): Stands of at least two tree species, forming a multi-layered canopy with occasional small openings; with at least 8 trees/ac (20 trees/ha) that are at least 200 years of age OR have a diameter at breast height (dbh) of 32 in (81 cm) or more. — **Mature forests** (west of the Cascade Crest): Stands where the largest trees are 80- 200 years old OR the species that make up the canopy have an average diameter (dbh) exceeding 21 in (53 cm). Yes = **Category I** No = **Not a forested wetland for this section**	**Cat. I** ☐
SC 5.0. Wetlands in Coastal Lagoons Does the wetland meet all of the following criteria of a wetland in a coastal lagoon? — The wetland lies in a depression adjacent to marine waters that is wholly or partially separated from marine waters by sandbanks, gravel banks, shingle, or, less frequently, rocks — The lagoon in which the wetland is located contains ponded water that is saline or brackish (> 0.5 ppt) during most of the year in at least a portion of the lagoon *(needs to be measured near the bottom)* Yes – Go to **SC 5.1** No = **Not a wetland in a coastal lagoon**	**Cat. I** ☐
SC 5.1. Does the wetland meet all of the following three conditions? — The wetland is relatively undisturbed (has no diking, ditching, filling, cultivation, grazing), and has less than 20% cover of aggressive, opportunistic plant species (see list of species on p. 100). — At least ⅔ of the landward edge of the wetland has a 100 ft buffer of shrub, forest, or un-grazed or un-mowed grassland. — The wetland is larger than $^{1}/_{10}$ ac (4350 ft^2) Yes = **Category I** No = **Category II**	**Cat. II** ☐
SC 6.0. Interdunal Wetlands Is the wetland west of the 1889 line (also called the Western Boundary of Upland Ownership or WBUO)? ***If you answer yes you will still need to rate the wetland based on its habitat functions.*** In practical terms that means the following geographic areas: — Long Beach Peninsula: Lands west of SR 103 — Grayland-Westport: Lands west of SR 105 — Ocean Shores-Copalis: Lands west of SR 115 and SR 109 Yes – Go to **SC 6.1** No = **not an interdunal wetland for rating**	**Cat I** ☐
SC 6.1. Is the wetland 1 ac or larger and scores an 8 or 9 for the habitat functions on the form (rates H,H,H or H,H,M for the three aspects of function)? Yes = **Category I** No – Go to **SC 6.2**	**Cat. II** ☐
SC 6.2. Is the wetland 1 ac or larger, or is it in a mosaic of wetlands that is 1 ac or larger? Yes = **Category II** No – Go to **SC 6.3**	**Cat. III** ☐
SC 6.3. Is the unit between 0.1 and 1 ac, or is it in a mosaic of wetlands that is between 0.1 and 1 ac? Yes = **Category III** No = **Category IV**	**Cat. IV** ☐
Category of wetland based on Special Characteristics If you answered No for all types, enter "Not Applicable" on Summary Form	-

This page left blank intentionally

Wetland name or number Wetland T

RATING SUMMARY – Western Washington

Name of wetland (or ID #): Wetland T Date of site visit: 11/11/21

Rated by M. Porter; A. Pederson Trained by Ecology? X Yes ___No Date of training 2014

HGM Class used for rating Slope Wetland has multiple HGM classes? ___Y X N

NOTE: **Form is not complete without the figures requested** *(figures can be combined).*

Source of base aerial photo/map Skagit County 2021

OVERALL WETLAND CATEGORY III (based on functions X or special characteristics___)

1. Category of wetland based on FUNCTIONS

_____**Category I** – Total score = 23 - 27

_____**Category II** – Total score = 20 - 22

__X__**Category III** – Total score = 16 - 19

_____**Category IV** – Total score = 9 - 15

FUNCTION	Improving Water Quality	Hydrologic	Habitat	
	Circle the appropriate ratings			
Site Potential	H○ M○ L⊙	H○ M○ L⊙	H○ M⊙ L○	
Landscape Potential	H○ M○ L⊙	H○ M○ L⊙	H⊙ M○ L○	
Value	H⊙ M○ L○	H○ M⊙ L○	H○ M⊙ L○	**TOTAL**
Score Based on Ratings	5	4	7	16

Score for each function based on three ratings *(order of ratings is not important)*

9 = H,H,H
8 = H,H,M
7 = H,H,L
7 = H,M,M
6 = H,M,L
6 = M,M,M
5 = H,L,L
5 = M,M,L
4 = M,L,L
3 = L,L,L

2. Category based on SPECIAL CHARACTERISTICS of wetland

CHARACTERISTIC	CATEGORY	
Estuarine	I II	
Wetland of High Conservation Value	I	
Bog	I	
Mature Forest	I	
Old Growth Forest	I	
Coastal Lagoon	I II	
Interdunal	I II III IV	
None of the above	☒	

Maps and figures required to answer questions correctly for Western Washington

Depressional Wetlands

Map of:	To answer questions:	Figure #
Cowardin plant classes	D 1.3, H 1.1, H 1.4	
Hydroperiods	D 1.4, H 1.2	
Location of outlet (*can be added to map of hydroperiods)*	D 1.1, D 4.1	
Boundary of area within 150 ft of the wetland *(can be added to another figure)*	D 2.2, D 5.2	
Map of the contributing basin	D 4.3, D 5.3	
1 km Polygon: Area that extends 1 km from entire wetland edge - including polygons for accessible habitat and undisturbed habitat	H 2.1, H 2.2, H 2.3	
Screen capture of map of 303(d) listed waters in basin (from Ecology website)	D 3.1, D 3.2	
Screen capture of list of TMDLs for WRIA in which unit is found (from web)	D 3.3	

Riverine Wetlands

Map of:	To answer questions:	Figure #
Cowardin plant classes	H 1.1, H 1.4	
Hydroperiods	H 1.2	
Ponded depressions	R 1.1	
Boundary of area within 150 ft of the wetland *(can be added to another figure)*	R 2.4	
Plant cover of trees, shrubs, and herbaceous plants	R 1.2, R 4.2	
Width of unit vs. width of stream *(can be added to another figure)*	R 4.1	
Map of the contributing basin	R 2.2, R 2.3, R 5.2	
1 km Polygon: Area that extends 1 km from entire wetland edge - including polygons for accessible habitat and undisturbed habitat	H 2.1, H 2.2, H 2.3	
Screen capture of map of 303(d) listed waters in basin (from Ecology website)	R 3.1	
Screen capture of list of TMDLs for WRIA in which unit is found (from web)	R 3.2, R 3.3	

Lake Fringe Wetlands

Map of:	To answer questions:	Figure #
Cowardin plant classes	L 1.1, L 4.1, H 1.1, H 1.4	
Plant cover of trees, shrubs, and herbaceous plants	L 1.2	
Boundary of area within 150 ft of the wetland *(can be added to another figure)*	L 2.2	
1 km Polygon: Area that extends 1 km from entire wetland edge - including polygons for accessible habitat and undisturbed habitat	H 2.1, H 2.2, H 2.3	
Screen capture of map of 303(d) listed waters in basin (from Ecology website)	L 3.1, L 3.2	
Screen capture of list of TMDLs for WRIA in which unit is found (from web)	L 3.3	

Slope Wetlands

Map of:	To answer questions:	Figure #
Cowardin plant classes	H 1.1, H 1.4	A
Hydroperiods	H 1.2	B
Plant cover of **dense** trees, shrubs, and herbaceous plants	S 1.3	A
Plant cover of **dense, rigid** trees, shrubs, and herbaceous plants *(can be added to figure above)*	S 4.1	A
Boundary of 150 ft buffer (can be added to another figure)	S 2.1, S 5.1	A
1 km Polygon: Area that extends 1 km from entire wetland edge - including polygons for accessible habitat and undisturbed habitat	H 2.1, H 2.2, H 2.3	C
Screen capture of map of 303(d) listed waters in basin (from Ecology website)	S 3.1, S 3.2	D
Screen capture of list of TMDLs for WRIA in which unit is found (from web)	S 3.3	D

Wetland name or number Wetland T

HGM Classification of Wetlands in Western Washington

For questions 1-7, the criteria described must apply to the entire unit being rated.

If the hydrologic criteria listed in each question do not apply to the entire unit being rated, you probably have a unit with multiple HGM classes. In this case, identify which hydrologic criteria in questions 1-7 apply, and go to Question 8.

1. Are the water levels in the entire unit usually controlled by tides except during floods?

   NO – go to 2 **YES** – the wetland class is **Tidal Fringe** – go to 1.1

   1.1 Is the salinity of the water during periods of annual low flow below 0.5 ppt (parts per thousand)?

   NO – Saltwater Tidal Fringe (Estuarine) **YES – Freshwater Tidal Fringe**
   *If your wetland can be classified as a Freshwater Tidal Fringe use the forms for **Riverine** wetlands. If it is Saltwater Tidal Fringe it is an **Estuarine** wetland and is not scored. This method **cannot** be used to score functions for estuarine wetlands.*

2. The entire wetland unit is flat and precipitation is the only source (>90%) of water to it. Groundwater and surface water runoff are NOT sources of water to the unit.

   NO – go to 3 **YES** – The wetland class is **Flats**
   *If your wetland can be classified as a Flats wetland, use the form for **Depressional** wetlands.*

3. Does the entire wetland unit **meet all** of the following criteria?
   __The vegetated part of the wetland is on the shores of a body of permanent open water (without any plants on the surface at any time of the year) at least 20 ac (8 ha) in size;
   __At least 30% of the open water area is deeper than 6.6 ft (2 m).

   NO – go to 4 **YES –** The wetland class is **Lake Fringe** (Lacustrine Fringe)

4. Does the entire wetland unit **meet all** of the following criteria?
   X The wetland is on a slope (*slope can be very gradual*),
   X The water flows through the wetland in one direction (unidirectional) and usually comes from seeps. It may flow subsurface, as sheetflow, or in a swale without distinct banks,
   X The water leaves the wetland **without being impounded**.

   NO – go to 5 **YES –** The wetland class is **Slope**

   NOTE: Surface water does not pond in these type of wetlands except occasionally in very small and shallow depressions or behind hummocks (depressions are usually <3 ft diameter and less than 1 ft deep).

5. Does the entire wetland unit **meet all** of the following criteria?
   ___The unit is in a valley, or stream channel, where it gets inundated by overbank flooding from that stream or river,
   ___The overbank flooding occurs at least once every 2 years.

NO – go to 6 **YES** – The wetland class is **Riverine**
NOTE: The Riverine unit can contain depressions that are filled with water when the river is not flooding

6. Is the entire wetland unit in a topographic depression in which water ponds, or is saturated to the surface, at some time during the year? *This means that any outlet, if present, is higher than the interior of the wetland.*

   NO – go to 7 **YES** – The wetland class is **Depressional**

7. Is the entire wetland unit located in a very flat area with no obvious depression and no overbank flooding? The unit does not pond surface water more than a few inches. The unit seems to be maintained by high groundwater in the area. The wetland may be ditched, but has no obvious natural outlet.

   NO – go to 8 **YES** – The wetland class is **Depressional**

8. Your wetland unit seems to be difficult to classify and probably contains several different HGM classes. For example, seeps at the base of a slope may grade into a riverine floodplain, or a small stream within a Depressional wetland has a zone of flooding along its sides. GO BACK AND IDENTIFY WHICH OF THE HYDROLOGIC REGIMES DESCRIBED IN QUESTIONS 1-7 APPLY TO DIFFERENT AREAS IN THE UNIT (make a rough sketch to help you decide). Use the following table to identify the appropriate class to use for the rating system if you have several HGM classes present within the wetland unit being scored.

   NOTE: Use this table only if the class that is recommended in the second column represents 10% or more of the total area of the wetland unit being rated. If the area of the HGM class listed in column 2 is less than 10% of the unit; classify the wetland using the class that represents more than 90% of the total area.

HGM classes within the wetland unit being rated	HGM class to use in rating
Slope + Riverine	Riverine
Slope + Depressional	Depressional
Slope + Lake Fringe	Lake Fringe
Depressional + Riverine along stream within boundary of depression	Depressional
Depressional + Lake Fringe	Depressional
Riverine + Lake Fringe	Riverine
Salt Water Tidal Fringe and any other class of freshwater wetland	Treat as ESTUARINE

*If you are still unable to determine which of the above criteria apply to your wetland, or if you have **more than 2 HGM classes** within a wetland boundary, classify the wetland as Depressional for the rating.*

Wetland name or number Wetland T

SLOPE WETLANDS

Water Quality Functions - Indicators that the site functions to improve water quality

S 1.0. Does the site have the potential to improve water quality?	
S 1.1. Characteristics of the average slope of the wetland: *(a 1% slope has a 1 ft vertical drop in elevation for every 100 ft of horizontal distance)* Slope is 1% or less — points = 3 Slope is > 1%-2% — points = 2 Slope is > 2%-5% — points = 1 Slope is greater than 5% — points = 0	0
S 1.2. The soil 2 in below the surface (or duff layer) is true clay or true organic *(use NRCS definitions)*: Yes = 3 No = 0	0
S 1.3. Characteristics of the plants in the wetland that trap sediments and pollutants: Choose the points appropriate for the description that best fits the plants in the wetland. *Dense means you have trouble seeing the soil surface (>75% cover), and uncut means not grazed or mowed and plants are higher than 6 in.* Dense, uncut, herbaceous plants > 90% of the wetland area — points = 6 Dense, uncut, herbaceous plants > ½ of area — points = 3 Dense, woody, plants > ½ of area — points = 2 Dense, uncut, herbaceous plants > ¼ of area — points = 1 Does not meet any of the criteria above for plants — points = 0	3
Total for S 1 — Add the points in the boxes above	3

Rating of Site Potential If score is: ___**12 = H** ___**6-11 = M** X **0-5 = L** *Record the rating on the first page*

S 2.0. Does the landscape have the potential to support the water quality function of the site?	
S 2.1. Is > 10% of the area within 150 ft on the uphill side of the wetland in land uses that generate pollutants? Yes = 1 No = 0	0
S 2.2. Are there other sources of pollutants coming into the wetland that are not listed in question S 2.1? Other sources _____ Yes = 1 No = 0	0
Total for S 2 — Add the points in the boxes above	0

Rating of Landscape Potential If score is: ___**1-2 = M** X **0 = L** *Record the rating on the first page*

S 3.0. Is the water quality improvement provided by the site valuable to society?	
S 3.1. Does the wetland discharge directly (i.e., within 1 mi) to a stream, river, lake, or marine water that is on the 303(d) list? Yes = 1 No = 0	1
S 3.2. Is the wetland in a basin or sub-basin where water quality is an issue? *At least one aquatic resource in the basin is on the 303(d) list*. Yes = 1 No = 0	1
S 3.3. Has the site been identified in a watershed or local plan as important for maintaining water quality? *Answer YES if there is a TMDL for the basin in which unit is found.* Yes = 2 No = 0	2
Total for S 3 — Add the points in the boxes above	4

Rating of Value If score is: X **2-4 = H** ___**1 = M** ___**0 = L** *Record the rating on the first page*

Wetland name or number Wetland T

SLOPE WETLANDS

Hydrologic Functions - Indicators that the site functions to reduce flooding and stream erosion

S 4.0. Does the site have the potential to reduce flooding and stream erosion?	
S 4.1. Characteristics of plants that reduce the velocity of surface flows during storms: Choose the points appropriate for the description that best fits conditions in the wetland. *Stems of plants should be thick enough (usually > 1/8 in), or dense enough, to remain erect during surface flows.* Dense, uncut, **rigid** plants cover > 90% of the area of the wetland — points = 1 All other conditions — points = 0	0

Rating of Site Potential If score is: ___**1 = M** X **0 = L** *Record the rating on the first page*

S 5.0. Does the landscape have the potential to support the hydrologic functions of the site?	
S 5.1. Is more than 25% of the area within 150 ft upslope of wetland in land uses or cover that generate excess surface runoff? Yes = 1 No = 0	0

Rating of Landscape Potential If score is: ___**1 = M** X **0 = L** *Record the rating on the first page*

S 6.0. Are the hydrologic functions provided by the site valuable to society?	
S 6.1. Distance to the nearest areas downstream that have flooding problems: The sub-basin immediately down-gradient of site has flooding problems that result in damage to human or natural resources (e.g., houses or salmon redds) — points = 2 Surface flooding problems are in a sub-basin farther down-gradient — points = 1 No flooding problems anywhere downstream — points = 0	1
S 6.2. Has the site been identified as important for flood storage or flood conveyance in a regional flood control plan? Yes = 2 No = 0	0
Total for S 6 — Add the points in the boxes above	1

Rating of Value If score is: ___**2-4 = H** X **1 = M** ___**0 = L** *Record the rating on the first page*

NOTES and FIELD OBSERVATIONS:

Wetland name or number Wetland T

These questions apply to wetlands of all HGM classes.

HABITAT FUNCTIONS - Indicators that site functions to provide important habitat

H 1.0. Does the site have the potential to provide habitat?

H 1.1. Structure of plant community: *Indicators are Cowardin classes and strata within the Forested class.* Check the Cowardin plant classes in the wetland. *Up to 10 patches may be combined for each class to meet the threshold of ¼ ac or more than 10% of the unit if it is smaller than 2.5 ac. Add the number of structures checked.*

___	Aquatic bed	4 structures or more: points = 4
___	Emergent	3 structures: points = 2
_X_	Scrub-shrub (areas where shrubs have > 30% cover)	2 structures: points = 1
_X_	Forested (areas where trees have > 30% cover)	1 structure: points = 0

If the unit has a Forested class, check if:

_X_ The Forested class has 3 out of 5 strata (canopy, sub-canopy, shrubs, herbaceous, moss/ground-cover) that each cover 20% within the Forested polygon

2

H 1.2. Hydroperiods

Check the types of water regimes (hydroperiods) present within the wetland. The water regime has to cover more than 10% of the wetland or ¼ ac to count (*see text for descriptions of hydroperiods*).

___	Permanently flooded or inundated	4 or more types present: points = 3
_X_	Seasonally flooded or inundated	3 types present: points = 2
___	Occasionally flooded or inundated	2 types present: points = 1
_X_	Saturated only	1 type present: points = 0
___	Permanently flowing stream or river in, or adjacent to, the wetland	
___	Seasonally flowing stream in, or adjacent to, the wetland	
___	**Lake Fringe wetland**	**2 points**
___	**Freshwater tidal wetland**	**2 points**

1

H 1.3. Richness of plant species

Count the number of plant species in the wetland that cover at least 10 ft^2.


Different patches of the same species can be combined to meet the size threshold and you do not have to name the species. ***Do not include Eurasian milfoil, reed canarygrass, purple loosestrife, Canadian thistle***

If you counted: > 19 species	points = 2
5 - 19 species	points = 1
< 5 species	points = 0

1

H 1.4. Interspersion of habitats

Decide from the diagrams below whether interspersion among Cowardin plants classes (described in H 1.1), or the classes and unvegetated areas (can include open water or mudflats) is high, moderate, low, or none. *If you have four or more plant classes or three classes and open water, the rating is always high.*

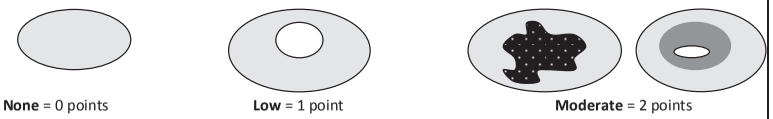

None = 0 points **Low** = 1 point **Moderate** = 2 points

All three diagrams in this row are **HIGH** = 3points



1

Wetland name or number Wetland T

H 1.5. Special habitat features:

Check the habitat features that are present in the wetland. *The number of checks is the number of points.*

_X_ Large, downed, woody debris within the wetland (> 4 in diameter and 6 ft long).

___ Standing snags (dbh > 4 in) within the wetland

___ Undercut banks are present for at least 6.6 ft (2 m) **and/or** overhanging plants extends at least 3.3 ft (1 m) over a stream (or ditch) in, or contiguous with the wetland, for at least 33 ft (10 m)

___ Stable steep banks of fine material that might be used by beaver or muskrat for denning (> 30 degree slope) OR signs of recent beaver activity are present *(cut shrubs or trees that have not yet weathered where wood is exposed)*

___ At least ¼ ac of thin-stemmed persistent plants or woody branches are present in areas that are permanently or seasonally inundated *(structures for egg-laying by amphibians)*

_X_ Invasive plants cover less than 25% of the wetland area in every stratum of plants (*see H 1.1 for list of strata*)

2

Total for H 1 — Add the points in the boxes above: 7

Rating of Site Potential If score is: ___ **15-18 = H** _X_ **7-14 = M** ___ **0-6 = L** *Record the rating on the first page*

H 2.0. Does the landscape have the potential to support the habitat functions of the site?

H 2.1. Accessible habitat (include *only habitat that directly abuts wetland unit*).

Calculate: % undisturbed habitat 63 + [(% moderate and low intensity land uses)/2] 3 = 66 %

If total accessible habitat is:

> 1/3 (33.3%) of 1 km Polygon	points = 3
20-33% of 1 km Polygon	points = 2
10-19% of 1 km Polygon	points = 1
< 10% of 1 km Polygon	points = 0

3

H 2.2. Undisturbed habitat in 1 km Polygon around the wetland.

Calculate: % undisturbed habitat 74 + [(% moderate and low intensity land uses)/2] 3 = 77 %

Undisturbed habitat > 50% of Polygon	points = 3
Undisturbed habitat 10-50% and in 1-3 patches	points = 2
Undisturbed habitat 10-50% and > 3 patches	points = 1
Undisturbed habitat < 10% of 1 km Polygon	points = 0

3

H 2.3. Land use intensity in 1 km Polygon: If

> 50% of 1 km Polygon is high intensity land use	points = (- 2)
≤ 50% of 1 km Polygon is high intensity	points = 0

0

Total for H 2 — Add the points in the boxes above: 6

Rating of Landscape Potential If score is: _X_ **4-6 = H** ___ **1-3 = M** ___ **< 1 = L** *Record the rating on the first page*

H 3.0. Is the habitat provided by the site valuable to society?

H 3.1. Does the site provide habitat for species valued in laws, regulations, or policies? *Choose only the highest score that applies to the wetland being rated.*

Site meets ANY of the following criteria: points = 2

- It has 3 or more priority habitats within 100 m (see next page)
- It provides habitat for Threatened or Endangered species (any plant or animal on the state or federal lists)
- It is mapped as a location for an individual WDFW priority species
- It is a Wetland of High Conservation Value as determined by the Department of Natural Resources
- It has been categorized as an important habitat site in a local or regional comprehensive plan, in a Shoreline Master Plan, or in a watershed plan

Site has 1 or 2 priority habitats (listed on next page) within 100 m points = 1

Site does not meet any of the criteria above points = 0

1

Rating of Value If score is: ___ **2 = H** _X_ **1 = M** ___ **0 = L** *Record the rating on the first page*

Wetland name or number Wetland T

WDFW Priority Habitats

Priority habitats listed by WDFW (see complete descriptions of WDFW priority habitats, and the counties in which they can be found, in: Washington Department of Fish and Wildlife. 2008. Priority Habitat and Species List. Olympia, Washington. 177 pp. http://wdfw.wa.gov/publications/00165/wdfw00165.pdf or access the list from here: http://wdfw.wa.gov/conservation/phs/list/)

Count how many of the following priority habitats are within 330 ft (100 m) of the wetland unit: ***NOTE:*** *This question is independent of the land use between the wetland unit and the priority habitat.*

— **Aspen Stands:** Pure or mixed stands of aspen greater than 1 ac (0.4 ha).

— **Biodiversity Areas and Corridors**: Areas of habitat that are relatively important to various species of native fish and wildlife (*full descriptions in WDFW PHS report*).

— **Herbaceous Balds:** Variable size patches of grass and forbs on shallow soils over bedrock.

— **Old-growth/Mature forests:** Old-growth west of Cascade crest – Stands of at least 2 tree species, forming a multi-layered canopy with occasional small openings; with at least 8 trees/ac (20 trees/ha) > 32 in (81 cm) dbh or > 200 years of age. Mature forests – Stands with average diameters exceeding 21 in (53 cm) dbh; crown cover may be less than 100%; decay, decadence, numbers of snags, and quantity of large downed material is generally less than that found in old-growth; 80-200 years old west of the Cascade crest.

— **Oregon White Oak:** Woodland stands of pure oak or oak/conifer associations where canopy coverage of the oak component is important (*full descriptions in WDFW PHS report p. 158 – see web link above*).

☒ **Riparian**: The area adjacent to aquatic systems with flowing water that contains elements of both aquatic and terrestrial ecosystems which mutually influence each other.

— **Westside Prairies:** Herbaceous, non-forested plant communities that can either take the form of a dry prairie or a wet prairie (*full descriptions in WDFW PHS report p. 161 – see web link above*).

☒ **Instream:** The combination of physical, biological, and chemical processes and conditions that interact to provide functional life history requirements for instream fish and wildlife resources.

— **Nearshore**: Relatively undisturbed nearshore habitats. These include Coastal Nearshore, Open Coast Nearshore, and Puget Sound Nearshore. (*full descriptions of habitats and the definition of relatively undisturbed are in WDFW report – see web link on previous page).*

— **Caves:** A naturally occurring cavity, recess, void, or system of interconnected passages under the earth in soils, rock, ice, or other geological formations and is large enough to contain a human.

— **Cliffs:** Greater than 25 ft (7.6 m) high and occurring below 5000 ft elevation.

— **Talus:** Homogenous areas of rock rubble ranging in average size 0.5 - 6.5 ft (0.15 - 2.0 m), composed of basalt, andesite, and/or sedimentary rock, including riprap slides and mine tailings. May be associated with cliffs.

— **Snags and Logs:** Trees are considered snags if they are dead or dying and exhibit sufficient decay characteristics to enable cavity excavation/use by wildlife. Priority snags have a diameter at breast height of > 20 in (51 cm) in western Washington and are > 6.5 ft (2 m) in height. Priority logs are > 12 in (30 cm) in diameter at the largest end, and > 20 ft (6 m) long.

Note: All vegetated wetlands are by definition a priority habitat but are not included in this list because they are addressed elsewhere.

Wetland name or number Wetland T

CATEGORIZATION BASED ON SPECIAL CHARACTERISTICS

Wetland Type *Check off any criteria that apply to the wetland. Circle the category when the appropriate criteria are met.*	**Category**
SC 1.0. Estuarine wetlands Does the wetland meet the following criteria for Estuarine wetlands? — The dominant water regime is tidal, — Vegetated, and — With a salinity greater than 0.5 ppt Yes –Go to **SC 1.1** No= **Not an estuarine wetland**	
SC 1.1. Is the wetland within a National Wildlife Refuge, National Park, National Estuary Reserve, Natural Area Preserve, State Park or Educational, Environmental, or Scientific Reserve designated under WAC 332-30-151? Yes = **Category I** No - Go to **SC 1.2**	**Cat. I** ☐
SC 1.2. Is the wetland unit at least 1 ac in size and meets at least two of the following three conditions? — The wetland is relatively undisturbed (has no diking, ditching, filling, cultivation, grazing, and has less than 10% cover of non-native plant species. (If non-native species are *Spartina*, see page 25) — At least ¾ of the landward edge of the wetland has a 100 ft buffer of shrub, forest, or un-grazed or un-mowed grassland. — The wetland has at least two of the following features: tidal channels, depressions with open water, or contiguous freshwater wetlands. Yes = **Category I** No = **Category II**	**Cat. I** ☐ **Cat. II** ☐
SC 2.0. Wetlands of High Conservation Value (WHCV) SC 2.1. Has the WA Department of Natural Resources updated their website to include the list of Wetlands of High Conservation Value? Yes – Go to **SC 2.2** No – Go to **SC 2.3** SC 2.2. Is the wetland listed on the WDNR database as a Wetland of High Conservation Value? Yes = **Category I** No = **Not a WHCV** SC 2.3. Is the wetland in a Section/Township/Range that contains a Natural Heritage wetland? http://www1.dnr.wa.gov/nhp/refdesk/datasearch/wnhpwetlands.pdf Yes – **Contact WNHP/WDNR and go to SC 2.4** No = **Not a WHCV** SC 2.4. Has WDNR identified the wetland within the S/T/R as a Wetland of High Conservation Value and listed it on their website? Yes = **Category I** No = **Not a WHCV**	**Cat. I** ☐
SC 3.0. Bogs Does the wetland (or any part of the unit) meet both the criteria for soils and vegetation in bogs? *Use the key below.* ***If you answer YES you will still need to rate the wetland based on its functions.*** SC 3.1. Does an area within the wetland unit have organic soil horizons, either peats or mucks, that compose 16 in or more of the first 32 in of the soil profile? Yes – Go to **SC 3.3** No – Go to **SC 3.2** SC 3.2. Does an area within the wetland unit have organic soils, either peats or mucks, that are less than 16 in deep over bedrock, or an impermeable hardpan such as clay or volcanic ash, or that are floating on top of a lake or pond? Yes – Go to **SC 3.3** No = **Is not a bog** SC 3.3. Does an area with peats or mucks have more than 70% cover of mosses at ground level, AND at least a 30% cover of plant species listed in Table 4? Yes = **Is a Category I bog** No – Go to **SC 3.4** **NOTE:** If you are uncertain about the extent of mosses in the understory, you may substitute that criterion by measuring the pH of the water that seeps into a hole dug at least 16 in deep. If the pH is less than 5.0 and the plant species in Table 4 are present, the wetland is a bog. SC 3.4. Is an area with peats or mucks forested (> 30% cover) with Sitka spruce, subalpine fir, western red cedar, western hemlock, lodgepole pine, quaking aspen, Engelmann spruce, or western white pine, AND any of the species (or combination of species) listed in Table 4 provide more than 30% of the cover under the canopy? Yes = **Is a Category I bog** No = **Is not a bog**	**Cat. I** ☐

Wetland name or number Wetland T

SC 4.0. Forested Wetlands Does the wetland have at least 1 contiguous acre of forest that meets one of these criteria for the WA Department of Fish and Wildlife's forests as priority habitats? ***If you answer YES you will still need to rate the wetland based on its functions.*** — **Old-growth forests** (west of Cascade crest): Stands of at least two tree species, forming a multi-layered canopy with occasional small openings; with at least 8 trees/ac (20 trees/ha) that are at least 200 years of age OR have a diameter at breast height (dbh) of 32 in (81 cm) or more. — **Mature forests** (west of the Cascade Crest): Stands where the largest trees are 80- 200 years old OR the species that make up the canopy have an average diameter (dbh) exceeding 21 in (53 cm). Yes = **Category I** No = **Not a forested wetland for this section**	**Cat. I** ☐
SC 5.0. Wetlands in Coastal Lagoons Does the wetland meet all of the following criteria of a wetland in a coastal lagoon? — The wetland lies in a depression adjacent to marine waters that is wholly or partially separated from marine waters by sandbanks, gravel banks, shingle, or, less frequently, rocks — The lagoon in which the wetland is located contains ponded water that is saline or brackish (> 0.5 ppt) during most of the year in at least a portion of the lagoon *(needs to be measured near the bottom)* Yes – Go to **SC 5.1** No = **Not a wetland in a coastal lagoon**	**Cat. I** ☐
SC 5.1. Does the wetland meet all of the following three conditions? — The wetland is relatively undisturbed (has no diking, ditching, filling, cultivation, grazing), and has less than 20% cover of aggressive, opportunistic plant species (see list of species on p. 100). — At least ¾ of the landward edge of the wetland has a 100 ft buffer of shrub, forest, or un-grazed or un-mowed grassland. — The wetland is larger than $^{1}/_{10}$ ac (4350 ft^2) Yes = **Category I** No = **Category II**	**Cat. II** ☐
SC 6.0. Interdunal Wetlands Is the wetland west of the 1889 line (also called the Western Boundary of Upland Ownership or WBUO)? ***If you answer yes you will still need to rate the wetland based on its habitat functions.*** In practical terms that means the following geographic areas: — Long Beach Peninsula: Lands west of SR 103 — Grayland-Westport: Lands west of SR 105 — Ocean Shores-Copalis: Lands west of SR 115 and SR 109 Yes – Go to **SC 6.1** No = **not an interdunal wetland for rating**	**Cat I** ☐
SC 6.1. Is the wetland 1 ac or larger and scores an 8 or 9 for the habitat functions on the form (rates H,H,H or H,H,M for the three aspects of function)? Yes = **Category I** No – Go to **SC 6.2**	**Cat. II** ☐
SC 6.2. Is the wetland 1 ac or larger, or is it in a mosaic of wetlands that is 1 ac or larger? Yes = **Category II** No – Go to **SC 6.3**	**Cat. III** ☐
SC 6.3. Is the unit between 0.1 and 1 ac, or is it in a mosaic of wetlands that is between 0.1 and 1 ac? Yes = **Category III** No = **Category IV**	**Cat. IV** ☐
Category of wetland based on Special Characteristics If you answered No for all types, enter "Not Applicable" on Summary Form	-

This page left blank intentionally

Wetland name or number Wetland U

RATING SUMMARY – Western Washington

Name of wetland (or ID #): Wetland U Date of site visit: 11/17/21

Rated by M. Porter; A. Pederson Trained by Ecology? X Yes ___No Date of training 2014

HGM Class used for rating Depressional Wetland has multiple HGM classes? X Y ____N

NOTE: **Form is not complete without the figures requested** *(figures can be combined).*

Source of base aerial photo/map Skagit County 2021

OVERALL WETLAND CATEGORY II (based on functions X or special characteristics___)

1. Category of wetland based on FUNCTIONS

_____**Category I** – Total score = 23 - 27

__X__**Category II** – Total score = 20 - 22

_____**Category III** – Total score = 16 - 19

_____**Category IV** – Total score = 9 - 15

FUNCTION	Improving Water Quality	Hydrologic	Habitat	
	Circle the appropriate ratings			
Site Potential	H○ M⊙ L○	H○ M⊙ L○	H○ M⊙ L○	
Landscape Potential	H○ M○ L⊙	H○ M⊙ L○	H⊙ M○ L○	
Value	H⊙ M○ L○	H○ M⊙ L○	H⊙ M○ L○	TOTAL
Score Based on Ratings	6	6	8	20

Score for each function based on three ratings *(order of ratings is not important)*

9 = H,H,H
8 = H,H,M
7 = H,H,L
7 = H,M,M
6 = H,M,L
6 = M,M,M
5 = H,L,L
5 = M,M,L
4 = M,L,L
3 = L,L,L

2. Category based on SPECIAL CHARACTERISTICS of wetland

CHARACTERISTIC	CATEGORY	
Estuarine	I II	
Wetland of High Conservation Value	I	
Bog	I	
Mature Forest	I	
Old Growth Forest	I	
Coastal Lagoon	I II	
Interdunal	I II III IV	
None of the above	☒	

Maps and figures required to answer questions correctly for Western Washington

Depressional Wetlands

Map of:	To answer questions:	Figure #
Cowardin plant classes	D 1.3, H 1.1, H 1.4	A
Hydroperiods	D 1.4, H 1.2	B
Location of outlet (*can be added to map of hydroperiods)*	D 1.1, D 4.1	B
Boundary of area within 150 ft of the wetland *(can be added to another figure)*	D 2.2, D 5.2	A
Map of the contributing basin	D 4.3, D 5.3	B
1 km Polygon: Area that extends 1 km from entire wetland edge - including polygons for accessible habitat and undisturbed habitat	H 2.1, H 2.2, H 2.3	C
Screen capture of map of 303(d) listed waters in basin (from Ecology website)	D 3.1, D 3.2	D
Screen capture of list of TMDLs for WRIA in which unit is found (from web)	D 3.3	D

Riverine Wetlands

Map of:	To answer questions:	Figure #
Cowardin plant classes	H 1.1, H 1.4	
Hydroperiods	H 1.2	
Ponded depressions	R 1.1	
Boundary of area within 150 ft of the wetland *(can be added to another figure)*	R 2.4	
Plant cover of trees, shrubs, and herbaceous plants	R 1.2, R 4.2	
Width of unit vs. width of stream *(can be added to another figure)*	R 4.1	
Map of the contributing basin	R 2.2, R 2.3, R 5.2	
1 km Polygon: Area that extends 1 km from entire wetland edge - including polygons for accessible habitat and undisturbed habitat	H 2.1, H 2.2, H 2.3	
Screen capture of map of 303(d) listed waters in basin (from Ecology website)	R 3.1	
Screen capture of list of TMDLs for WRIA in which unit is found (from web)	R 3.2, R 3.3	

Lake Fringe Wetlands

Map of:	To answer questions:	Figure #
Cowardin plant classes	L 1.1, L 4.1, H 1.1, H 1.4	
Plant cover of trees, shrubs, and herbaceous plants	L 1.2	
Boundary of area within 150 ft of the wetland *(can be added to another figure)*	L 2.2	
1 km Polygon: Area that extends 1 km from entire wetland edge - including polygons for accessible habitat and undisturbed habitat	H 2.1, H 2.2, H 2.3	
Screen capture of map of 303(d) listed waters in basin (from Ecology website)	L 3.1, L 3.2	
Screen capture of list of TMDLs for WRIA in which unit is found (from web)	L 3.3	

Slope Wetlands

Map of:	To answer questions:	Figure #
Cowardin plant classes	H 1.1, H 1.4	
Hydroperiods	H 1.2	
Plant cover of **dense** trees, shrubs, and herbaceous plants	S 1.3	
Plant cover of **dense, rigid** trees, shrubs, and herbaceous plants *(can be added to figure above)*	S 4.1	
Boundary of 150 ft buffer (can be added to another figure)	S 2.1, S 5.1	
1 km Polygon: Area that extends 1 km from entire wetland edge - including polygons for accessible habitat and undisturbed habitat	H 2.1, H 2.2, H 2.3	
Screen capture of map of 303(d) listed waters in basin (from Ecology website)	S 3.1, S 3.2	
Screen capture of list of TMDLs for WRIA in which unit is found (from web)	S 3.3	

Wetland name or number Wetland U

HGM Classification of Wetlands in Western Washington

For questions 1-7, the criteria described must apply to the entire unit being rated.

If the hydrologic criteria listed in each question do not apply to the entire unit being rated, you probably have a unit with multiple HGM classes. In this case, identify which hydrologic criteria in questions 1-7 apply, and go to Question 8.

1. Are the water levels in the entire unit usually controlled by tides except during floods?

   NO – go to 2 **YES** – the wetland class is **Tidal Fringe** – go to 1.1

   1.1 Is the salinity of the water during periods of annual low flow below 0.5 ppt (parts per thousand)?

   NO – Saltwater Tidal Fringe (Estuarine) **YES – Freshwater Tidal Fringe**
   *If your wetland can be classified as a Freshwater Tidal Fringe use the forms for **Riverine** wetlands. If it is Saltwater Tidal Fringe it is an **Estuarine** wetland and is not scored. This method **cannot** be used to score functions for estuarine wetlands.*

2. The entire wetland unit is flat and precipitation is the only source (>90%) of water to it. Groundwater and surface water runoff are NOT sources of water to the unit.

   NO – go to 3 **YES** – The wetland class is **Flats**
   *If your wetland can be classified as a Flats wetland, use the form for **Depressional** wetlands.*

3. Does the entire wetland unit **meet all** of the following criteria?
   __The vegetated part of the wetland is on the shores of a body of permanent open water (without any plants on the surface at any time of the year) at least 20 ac (8 ha) in size;
   __At least 30% of the open water area is deeper than 6.6 ft (2 m).

   NO – go to 4 **YES –** The wetland class is **Lake Fringe** (Lacustrine Fringe)

4. Does the entire wetland unit **meet all** of the following criteria?
   X The wetland is on a slope (*slope can be very gradual*),
   X The water flows through the wetland in one direction (unidirectional) and usually comes from seeps. It may flow subsurface, as sheetflow, or in a swale without distinct banks,
   X The water leaves the wetland **without being impounded**.

   NO – go to 5 **YES –** The wetland class is **Slope**

   NOTE: Surface water does not pond in these type of wetlands except occasionally in very small and shallow depressions or behind hummocks (depressions are usually <3 ft diameter and less than 1 ft deep).

5. Does the entire wetland unit **meet all** of the following criteria?
   ___The unit is in a valley, or stream channel, where it gets inundated by overbank flooding from that stream or river,
   ___The overbank flooding occurs at least once every 2 years.

NO – go to 6 **YES** – The wetland class is **Riverine**
NOTE: The Riverine unit can contain depressions that are filled with water when the river is not flooding

6. Is the entire wetland unit in a topographic depression in which water ponds, or is saturated to the surface, at some time during the year? *This means that any outlet, if present, is higher than the interior of the wetland.*

   NO – go to 7 X **YES** – The wetland class is **Depressional**

7. Is the entire wetland unit located in a very flat area with no obvious depression and no overbank flooding? The unit does not pond surface water more than a few inches. The unit seems to be maintained by high groundwater in the area. The wetland may be ditched, but has no obvious natural outlet.

   NO – go to 8 X **YES** – The wetland class is **Depressional**

8. Your wetland unit seems to be difficult to classify and probably contains several different HGM classes. For example, seeps at the base of a slope may grade into a riverine floodplain, or a small stream within a Depressional wetland has a zone of flooding along its sides. GO BACK AND IDENTIFY WHICH OF THE HYDROLOGIC REGIMES DESCRIBED IN QUESTIONS 1-7 APPLY TO DIFFERENT AREAS IN THE UNIT (make a rough sketch to help you decide). Use the following table to identify the appropriate class to use for the rating system if you have several HGM classes present within the wetland unit being scored.

   NOTE: Use this table only if the class that is recommended in the second column represents 10% or more of the total area of the wetland unit being rated. If the area of the HGM class listed in column 2 is less than 10% of the unit; classify the wetland using the class that represents more than 90% of the total area.

HGM classes within the wetland unit being rated	HGM class to use in rating
Slope + Riverine	Riverine
Slope + Depressional	Depressional
Slope + Lake Fringe	Lake Fringe
Depressional + Riverine along stream within boundary of depression	Depressional
Depressional + Lake Fringe	Depressional
Riverine + Lake Fringe	Riverine
Salt Water Tidal Fringe and any other class of freshwater wetland	Treat as ESTUARINE

*If you are still unable to determine which of the above criteria apply to your wetland, or if you have **more than 2 HGM classes** within a wetland boundary, classify the wetland as Depressional for the rating.*

Wetland name or number Wetland U

DEPRESSIONAL AND FLATS WETLANDS

Water Quality Functions - Indicators that the site functions to improve water quality

D 1.0. Does the site have the potential to improve water quality?		
D 1.1. Characteristics of surface water outflows from the wetland: Wetland is a depression or flat depression (QUESTION 7 on key) with no surface water leaving it (no outlet). points = 3 Wetland has an intermittently flowing stream or ditch, OR highly constricted permanently flowing outlet. points = 2 Wetland has an unconstricted, or slightly constricted, surface outlet that is permanently flowing points = 1 Wetland is a flat depression (QUESTION 7 on key), whose outlet is a permanently flowing ditch. points = 1		2
D 1.2. The soil 2 in below the surface (or duff layer) is true clay or true organic *(use NRCS definitions).* Yes = 4 No = 0		0
D 1.3. Characteristics and distribution of persistent plants (Emergent, Scrub-shrub, and/or Forested Cowardin classes): Wetland has persistent, ungrazed, plants > 95% of area points = 5 Wetland has persistent, ungrazed, plants > ⅓ of area points = 3 Wetland has persistent, ungrazed plants > $^{1}/_{10}$ of area points = 1 Wetland has persistent, ungrazed plants < $^{1}/_{10}$ of area points = 0		5
D 1.4. Characteristics of seasonal ponding or inundation: *This is the area that is ponded for at least 2 months. See description in manual.* Area seasonally ponded is > ½ total area of wetland points = 4 Area seasonally ponded is > ¼ total area of wetland points = 2 Area seasonally ponded is < ¼ total area of wetland points = 0		4
Total for D 1	Add the points in the boxes above	11

Rating of Site Potential If score is: ___ **12-16 = H** X **6-11 = M** ___ **0-5 = L** *Record the rating on the first page*

D 2.0. Does the landscape have the potential to support the water quality function of the site?		
D 2.1. Does the wetland unit receive stormwater discharges?	Yes = 1 No = 0	0
D 2.2. Is > 10% of the area within 150 ft of the wetland in land uses that generate pollutants?	Yes = 1 No = 0	0
D 2.3. Are there septic systems within 250 ft of the wetland?	Yes = 1 No = 0	0
D 2.4. Are there other sources of pollutants coming into the wetland that are not listed in questions D 2.1-D 2.3? Source_____	Yes = 1 No = 0	0
Total for D 2	Add the points in the boxes above	0

Rating of Landscape Potential If score is: ___ **3 or 4 = H** ___ **1 or 2 = M** X **0 = L** *Record the rating on the first page*

D 3.0. Is the water quality improvement provided by the site valuable to society?		
D 3.1. Does the wetland discharge directly (i.e., within 1 mi) to a stream, river, lake, or marine water that is on the 303(d) list?	Yes = 1 No = 0	1
D 3.2. Is the wetland in a basin or sub-basin where an aquatic resource is on the 303(d) list?	Yes = 1 No = 0	1
D 3.3. Has the site been identified in a watershed or local plan as important for maintaining water quality (*answer YES if there is a TMDL for the basin in which the unit is found*)?	Yes = 2 No = 0	2
Total for D 3	Add the points in the boxes above	4

Rating of Value If score is: X **2-4 = H** ___ **1 = M** ___ **0 = L** *Record the rating on the first page*

Wetland name or number Wetland U

DEPRESSIONAL AND FLATS WETLANDS

Hydrologic Functions - Indicators that the site functions to reduce flooding and stream degradation

D 4.0. Does the site have the potential to reduce flooding and erosion?		
D 4.1. Characteristics of surface water outflows from the wetland: Wetland is a depression or flat depression with no surface water leaving it (no outlet) points = 4 Wetland has an intermittently flowing stream or ditch, OR highly constricted permanently flowing outlet points = 2 Wetland is a flat depression (QUESTION 7 on key), whose outlet is a permanently flowing ditch points = 1 Wetland has an unconstricted, or slightly constricted, surface outlet that is permanently flowing points = 0		2
D 4.2. Depth of storage during wet periods: *Estimate the height of ponding above the bottom of the outlet. For wetlands with no outlet, measure from the surface of permanent water or if dry, the deepest part.* Marks of ponding are 3 ft or more above the surface or bottom of outlet points = 7 Marks of ponding between 2 ft to < 3 ft from surface or bottom of outlet points = 5 Marks are at least 0.5 ft to < 2 ft from surface or bottom of outlet points = 3 The wetland is a "headwater" wetland points = 3 Wetland is flat but has small depressions on the surface that trap water points = 1 Marks of ponding less than 0.5 ft (6 in) points = 0		0
D 4.3. Contribution of the wetland to storage in the watershed: *Estimate the ratio of the area of upstream basin contributing surface water to the wetland to the area of the wetland unit itself.* The area of the basin is less than 10 times the area of the unit points = 5 X The area of the basin is 10 to 100 times the area of the unit points = 3 The area of the basin is more than 100 times the area of the unit points = 0 Entire wetland is in the Flats class points = 5		5
Total for D 4	Add the points in the boxes above	7

Rating of Site Potential If score is: ___ **12-16 = H** X **6-11 = M** ___ **0-5 = L** *Record the rating on the first page*

D 5.0. Does the landscape have the potential to support hydrologic functions of the site?		
D 5.1. Does the wetland receive stormwater discharges?	Yes = 1 No = 0	0
D 5.2. Is >10% of the area within 150 ft of the wetland in land uses that generate excess runoff?	Yes = 1 No = 0	1
D 5.3. Is more than 25% of the contributing basin of the wetland covered with intensive human land uses (residential at >1 residence/ac, urban, commercial, agriculture, etc.)?	Yes = 1 No = 0	0
Total for D 5	Add the points in the boxes above	1

Rating of Landscape Potential If score is: ___ **3 = H** X **1 or 2 = M** ___ **0 = L** *Record the rating on the first page*

D 6.0. Are the hydrologic functions provided by the site valuable to society?		
D 6.1. The unit is in a landscape that has flooding problems. *Choose the description that best matches conditions around the wetland unit being rated. Do not add points. Choose the highest score if more than one condition is met.* The wetland captures surface water that would otherwise flow down-gradient into areas where flooding has damaged human or natural resources (e.g., houses or salmon redds): • Flooding occurs in a sub-basin that is immediately down-gradient of unit. points = 2 • Surface flooding problems are in a sub-basin farther down-gradient. points = 1 X Flooding from groundwater is an issue in the sub-basin. points = 1 The existing or potential outflow from the wetland is so constrained by human or natural conditions that the water stored by the wetland cannot reach areas that flood. *Explain why* _____ points = 0 There are no problems with flooding downstream of the wetland. points = 0		1
D 6.2. Has the site been identified as important for flood storage or flood conveyance in a regional flood control plan?	Yes = 2 No = 0	0
Total for D 6	Add the points in the boxes above	1

Rating of Value If score is: ___ **2-4 = H** X **1 = M** ___ **0 = L** *Record the rating on the first page*

Wetland name or number Wetland U

These questions apply to wetlands of all HGM classes.

HABITAT FUNCTIONS - Indicators that site functions to provide important habitat

H 1.0. Does the site have the potential to provide habitat?

H 1.1. Structure of plant community: *Indicators are Cowardin classes and strata within the Forested class.* Check the Cowardin plant classes in the wetland. *Up to 10 patches may be combined for each class to meet the threshold of ¼ ac or more than 10% of the unit if it is smaller than 2.5 ac. Add the number of structures checked.*

___	Aquatic bed	4 structures or more: points = 4
___	Emergent	3 structures: points = 2
_X_	Scrub-shrub (areas where shrubs have > 30% cover)	2 structures: points = 1
_X_	Forested (areas where trees have > 30% cover)	1 structure: points = 0

If the unit has a Forested class, check if:

_X_ The Forested class has 3 out of 5 strata (canopy, sub-canopy, shrubs, herbaceous, moss/ground-cover) that each cover 20% within the Forested polygon

2

H 1.2. Hydroperiods

Check the types of water regimes (hydroperiods) present within the wetland. The water regime has to cover more than 10% of the wetland or ¼ ac to count (*see text for descriptions of hydroperiods*).

___	Permanently flooded or inundated	4 or more types present: points = 3
_X_	Seasonally flooded or inundated	3 types present: points = 2
___	Occasionally flooded or inundated	2 types present: points = 1
_X_	Saturated only	1 type present: points = 0
___	Permanently flowing stream or river in, or adjacent to, the wetland	
___	Seasonally flowing stream in, or adjacent to, the wetland	
___	**Lake Fringe wetland**	**2 points**
___	**Freshwater tidal wetland**	**2 points**

1

H 1.3. Richness of plant species

Count the number of plant species in the wetland that cover at least 10 ft^2.


Different patches of the same species can be combined to meet the size threshold and you do not have to name the species. ***Do not include Eurasian milfoil, reed canarygrass, purple loosestrife, Canadian thistle***

If you counted: > 19 species	points = 2
5 - 19 species	points = 1
< 5 species	points = 0

1

H 1.4. Interspersion of habitats

Decide from the diagrams below whether interspersion among Cowardin plants classes (described in H 1.1), or the classes and unvegetated areas (can include open water or mudflats) is high, moderate, low, or none. *If you have four or more plant classes or three classes and open water, the rating is always high.*

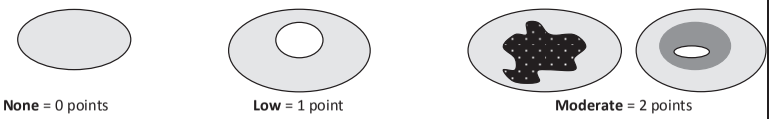

None = 0 points **Low** = 1 point **Moderate** = 2 points

All three diagrams in this row are **HIGH** = 3points



3

Wetland name or number Wetland U

H 1.5. Special habitat features:

Check the habitat features that are present in the wetland. *The number of checks is the number of points.*

_X_ Large, downed, woody debris within the wetland (> 4 in diameter and 6 ft long).

_X_ Standing snags (dbh > 4 in) within the wetland

___ Undercut banks are present for at least 6.6 ft (2 m) **and/or** overhanging plants extends at least 3.3 ft (1 m) over a stream (or ditch) in, or contiguous with the wetland, for at least 33 ft (10 m)

___ Stable steep banks of fine material that might be used by beaver or muskrat for denning (> 30 degree slope) OR signs of recent beaver activity are present *(cut shrubs or trees that have not yet weathered where wood is exposed)*

_X_ At least ¼ ac of thin-stemmed persistent plants or woody branches are present in areas that are permanently or seasonally inundated *(structures for egg-laying by amphibians)*

_X_ Invasive plants cover less than 25% of the wetland area in every stratum of plants (*see H 1.1 for list of strata*)

4

Total for H 1 Add the points in the boxes above 11

Rating of Site Potential If score is: ___ **15-18 = H** _X_ **7-14 = M** ___ **0-6 = L** *Record the rating on the first page*

H 2.0. Does the landscape have the potential to support the habitat functions of the site?

H 2.1. Accessible habitat (include *only habitat that directly abuts wetland unit*).

Calculate: % undisturbed habitat 76 + [(% moderate and low intensity land uses)/2] 6 = 82 %

If total accessible habitat is:	
> 1/3 (33.3%) of 1 km Polygon	points = 3
20-33% of 1 km Polygon	points = 2
10-19% of 1 km Polygon	points = 1
< 10% of 1 km Polygon	points = 0

3

H 2.2. Undisturbed habitat in 1 km Polygon around the wetland.

Calculate: % undisturbed habitat 78 + [(% moderate and low intensity land uses)/2] 6 = 84 %

Undisturbed habitat > 50% of Polygon	points = 3
Undisturbed habitat 10-50% and in 1-3 patches	points = 2
Undisturbed habitat 10-50% and > 3 patches	points = 1
Undisturbed habitat < 10% of 1 km Polygon	points = 0

3

H 2.3. Land use intensity in 1 km Polygon: If

> 50% of 1 km Polygon is high intensity land use	points = (- 2)
≤ 50% of 1 km Polygon is high intensity	points = 0

0

Total for H 2 Add the points in the boxes above 6

Rating of Landscape Potential If score is: _X_ **4-6 = H** ___ **1-3 = M** ___ **< 1 = L** *Record the rating on the first page*

H 3.0. Is the habitat provided by the site valuable to society?

H 3.1. Does the site provide habitat for species valued in laws, regulations, or policies? *Choose only the highest score that applies to the wetland being rated.*

Site meets ANY of the following criteria: points = 2

- X It has 3 or more priority habitats within 100 m (see next page)
- — It provides habitat for Threatened or Endangered species (any plant or animal on the state or federal lists)
- — It is mapped as a location for an individual WDFW priority species
- — It is a Wetland of High Conservation Value as determined by the Department of Natural Resources
- — It has been categorized as an important habitat site in a local or regional comprehensive plan, in a Shoreline Master Plan, or in a watershed plan

Site has 1 or 2 priority habitats (listed on next page) within 100 m points = 1

Site does not meet any of the criteria above points = 0

2

Rating of Value If score is: _X_ **2 = H** ___ **1 = M** ___ **0 = L** *Record the rating on the first page*

Wetland name or number Wetland U

WDFW Priority Habitats

Priority habitats listed by WDFW (see complete descriptions of WDFW priority habitats, and the counties in which they can be found, in: Washington Department of Fish and Wildlife. 2008. Priority Habitat and Species List. Olympia, Washington. 177 pp. http://wdfw.wa.gov/publications/00165/wdfw00165.pdf or access the list from here: http://wdfw.wa.gov/conservation/phs/list/)

Count how many of the following priority habitats are within 330 ft (100 m) of the wetland unit: ***NOTE:*** *This question is independent of the land use between the wetland unit and the priority habitat.*

— **Aspen Stands:** Pure or mixed stands of aspen greater than 1 ac (0.4 ha).

— **Biodiversity Areas and Corridors**: Areas of habitat that are relatively important to various species of native fish and wildlife (*full descriptions in WDFW PHS report*).

— **Herbaceous Balds:** Variable size patches of grass and forbs on shallow soils over bedrock.

— **Old-growth/Mature forests:** Old-growth west of Cascade crest – Stands of at least 2 tree species, forming a multi-layered canopy with occasional small openings; with at least 8 trees/ac (20 trees/ha) > 32 in (81 cm) dbh or > 200 years of age. Mature forests – Stands with average diameters exceeding 21 in (53 cm) dbh; crown cover may be less than 100%; decay, decadence, numbers of snags, and quantity of large downed material is generally less than that found in old-growth; 80-200 years old west of the Cascade crest.

— **Oregon White Oak:** Woodland stands of pure oak or oak/conifer associations where canopy coverage of the oak component is important (*full descriptions in WDFW PHS report p. 158 – see web link above*).

☒ **Riparian**: The area adjacent to aquatic systems with flowing water that contains elements of both aquatic and terrestrial ecosystems which mutually influence each other.

— **Westside Prairies:** Herbaceous, non-forested plant communities that can either take the form of a dry prairie or a wet prairie (*full descriptions in WDFW PHS report p. 161 – see web link above*).

☒ **Instream:** The combination of physical, biological, and chemical processes and conditions that interact to provide functional life history requirements for instream fish and wildlife resources.

— **Nearshore**: Relatively undisturbed nearshore habitats. These include Coastal Nearshore, Open Coast Nearshore, and Puget Sound Nearshore. (*full descriptions of habitats and the definition of relatively undisturbed are in WDFW report – see web link on previous page).*

— **Caves:** A naturally occurring cavity, recess, void, or system of interconnected passages under the earth in soils, rock, ice, or other geological formations and is large enough to contain a human.

— **Cliffs:** Greater than 25 ft (7.6 m) high and occurring below 5000 ft elevation.

— **Talus:** Homogenous areas of rock rubble ranging in average size 0.5 - 6.5 ft (0.15 - 2.0 m), composed of basalt, andesite, and/or sedimentary rock, including riprap slides and mine tailings. May be associated with cliffs.

☒ **Snags and Logs:** Trees are considered snags if they are dead or dying and exhibit sufficient decay characteristics to enable cavity excavation/use by wildlife. Priority snags have a diameter at breast height of > 20 in (51 cm) in western Washington and are > 6.5 ft (2 m) in height. Priority logs are > 12 in (30 cm) in diameter at the largest end, and > 20 ft (6 m) long.

Note: All vegetated wetlands are by definition a priority habitat but are not included in this list because they are addressed elsewhere.

Wetland name or number Wetland U

CATEGORIZATION BASED ON SPECIAL CHARACTERISTICS

Wetland Type *Check off any criteria that apply to the wetland. Circle the category when the appropriate criteria are met.*	**Category**
SC 1.0. Estuarine wetlands Does the wetland meet the following criteria for Estuarine wetlands? — The dominant water regime is tidal, — Vegetated, and — With a salinity greater than 0.5 ppt Yes –Go to **SC 1.1** No= **Not an estuarine wetland**	
SC 1.1. Is the wetland within a National Wildlife Refuge, National Park, National Estuary Reserve, Natural Area Preserve, State Park or Educational, Environmental, or Scientific Reserve designated under WAC 332-30-151? Yes = **Category I** No - Go to **SC 1.2**	**Cat. I** ☐
SC 1.2. Is the wetland unit at least 1 ac in size and meets at least two of the following three conditions? — The wetland is relatively undisturbed (has no diking, ditching, filling, cultivation, grazing, and has less than 10% cover of non-native plant species. (If non-native species are *Spartina*, see page 25) — At least ¾ of the landward edge of the wetland has a 100 ft buffer of shrub, forest, or un-grazed or un-mowed grassland. — The wetland has at least two of the following features: tidal channels, depressions with open water, or contiguous freshwater wetlands. Yes = **Category I** No = **Category II**	**Cat. I** ☐ **Cat. II** ☐
SC 2.0. Wetlands of High Conservation Value (WHCV) SC 2.1. Has the WA Department of Natural Resources updated their website to include the list of Wetlands of High Conservation Value? Yes – Go to **SC 2.2** No – Go to **SC 2.3** SC 2.2. Is the wetland listed on the WDNR database as a Wetland of High Conservation Value? Yes = **Category I** No = **Not a WHCV** SC 2.3. Is the wetland in a Section/Township/Range that contains a Natural Heritage wetland? http://www1.dnr.wa.gov/nhp/refdesk/datasearch/wnhpwetlands.pdf Yes – **Contact WNHP/WDNR and go to SC 2.4** No = **Not a WHCV** SC 2.4. Has WDNR identified the wetland within the S/T/R as a Wetland of High Conservation Value and listed it on their website? Yes = **Category I** No = **Not a WHCV**	**Cat. I** ☐
SC 3.0. Bogs Does the wetland (or any part of the unit) meet both the criteria for soils and vegetation in bogs? *Use the key below.* ***If you answer YES you will still need to rate the wetland based on its functions.*** SC 3.1. Does an area within the wetland unit have organic soil horizons, either peats or mucks, that compose 16 in or more of the first 32 in of the soil profile? Yes – Go to **SC 3.3** No – Go to **SC 3.2** SC 3.2. Does an area within the wetland unit have organic soils, either peats or mucks, that are less than 16 in deep over bedrock, or an impermeable hardpan such as clay or volcanic ash, or that are floating on top of a lake or pond? Yes – Go to **SC 3.3** No = **Is not a bog** SC 3.3. Does an area with peats or mucks have more than 70% cover of mosses at ground level, AND at least a 30% cover of plant species listed in Table 4? Yes = **Is a Category I bog** No – Go to **SC 3.4** **NOTE:** If you are uncertain about the extent of mosses in the understory, you may substitute that criterion by measuring the pH of the water that seeps into a hole dug at least 16 in deep. If the pH is less than 5.0 and the plant species in Table 4 are present, the wetland is a bog. SC 3.4. Is an area with peats or mucks forested (> 30% cover) with Sitka spruce, subalpine fir, western red cedar, western hemlock, lodgepole pine, quaking aspen, Engelmann spruce, or western white pine, AND any of the species (or combination of species) listed in Table 4 provide more than 30% of the cover under the canopy? Yes = **Is a Category I bog** No = **Is not a bog**	**Cat. I** ☐

Wetland name or number Wetland U

SC 4.0. Forested Wetlands Does the wetland have at least 1 contiguous acre of forest that meets one of these criteria for the WA Department of Fish and Wildlife's forests as priority habitats? ***If you answer YES you will still need to rate the wetland based on its functions.*** — **Old-growth forests** (west of Cascade crest): Stands of at least two tree species, forming a multi-layered canopy with occasional small openings; with at least 8 trees/ac (20 trees/ha) that are at least 200 years of age OR have a diameter at breast height (dbh) of 32 in (81 cm) or more. — **Mature forests** (west of the Cascade Crest): Stands where the largest trees are 80- 200 years old OR the species that make up the canopy have an average diameter (dbh) exceeding 21 in (53 cm). Yes = **Category I** No = **Not a forested wetland for this section**	**Cat. I** ☐
SC 5.0. Wetlands in Coastal Lagoons Does the wetland meet all of the following criteria of a wetland in a coastal lagoon? — The wetland lies in a depression adjacent to marine waters that is wholly or partially separated from marine waters by sandbanks, gravel banks, shingle, or, less frequently, rocks — The lagoon in which the wetland is located contains ponded water that is saline or brackish (> 0.5 ppt) during most of the year in at least a portion of the lagoon *(needs to be measured near the bottom)* Yes – Go to **SC 5.1** No = **Not a wetland in a coastal lagoon**	**Cat. I** ☐
SC 5.1. Does the wetland meet all of the following three conditions? — The wetland is relatively undisturbed (has no diking, ditching, filling, cultivation, grazing), and has less than 20% cover of aggressive, opportunistic plant species (see list of species on p. 100). — At least ¾ of the landward edge of the wetland has a 100 ft buffer of shrub, forest, or un-grazed or un-mowed grassland. — The wetland is larger than $^{1}/_{10}$ ac (4350 ft^2) Yes = **Category I** No = **Category II**	**Cat. II** ☐
SC 6.0. Interdunal Wetlands Is the wetland west of the 1889 line (also called the Western Boundary of Upland Ownership or WBUO)? ***If you answer yes you will still need to rate the wetland based on its habitat functions.*** In practical terms that means the following geographic areas: — Long Beach Peninsula: Lands west of SR 103 — Grayland-Westport: Lands west of SR 105 — Ocean Shores-Copalis: Lands west of SR 115 and SR 109 Yes – Go to **SC 6.1** No = **not an interdunal wetland for rating**	**Cat I** ☐
SC 6.1. Is the wetland 1 ac or larger and scores an 8 or 9 for the habitat functions on the form (rates H,H,H or H,H,M for the three aspects of function)? Yes = **Category I** No – Go to **SC 6.2**	**Cat. II** ☐
SC 6.2. Is the wetland 1 ac or larger, or is it in a mosaic of wetlands that is 1 ac or larger? Yes = **Category II** No – Go to **SC 6.3**	**Cat. III** ☐
SC 6.3. Is the unit between 0.1 and 1 ac, or is it in a mosaic of wetlands that is between 0.1 and 1 ac? Yes = **Category III** No = **Category IV**	**Cat. IV** ☐
Category of wetland based on Special Characteristics If you answered No for all types, enter "Not Applicable" on Summary Form	-

Wetland name or number Wetland U

This page left blank intentionally

Wetland name or number Wetland V

RATING SUMMARY – Western Washington

Name of wetland (or ID #): Wetland V Date of site visit: 11/22/21

Rated by M. Porter; A. Pederson Trained by Ecology? X Yes ___No Date of training 2014

HGM Class used for rating Depressional Wetland has multiple HGM classes? ___Y X N

NOTE: **Form is not complete without the figures requested** *(figures can be combined).*

Source of base aerial photo/map Skagit County 2021

OVERALL WETLAND CATEGORY III (based on functions X or special characteristics___)

1. Category of wetland based on FUNCTIONS

_____**Category I** – Total score = 23 - 27

_____**Category II** – Total score = 20 - 22

__X__**Category III** – Total score = 16 - 19

_____**Category IV** – Total score = 9 - 15

FUNCTION	Improving Water Quality	Hydrologic	Habitat	
	Circle the appropriate ratings			
Site Potential	H○ M⊙ L○	H○ M⊙ L○	H○ M○ L⊙	
Landscape Potential	H○ M○ L⊙	H○ M○ L⊙	H⊙ M○ L○	
Value	H⊙ M○ L○	H○ M○ L⊙	H○ M⊙ L○	**TOTAL**
Score Based on Ratings	6	4	6	16

Score for each function based on three ratings *(order of ratings is not important)*

9 = H,H,H
8 = H,H,M
7 = H,H,L
7 = H,M,M
6 = H,M,L
6 = M,M,M
5 = H,L,L
5 = M,M,L
4 = M,L,L
3 = L,L,L

2. Category based on SPECIAL CHARACTERISTICS of wetland

CHARACTERISTIC	CATEGORY	
Estuarine	I II	
Wetland of High Conservation Value	I	
Bog	I	
Mature Forest	I	
Old Growth Forest	I	
Coastal Lagoon	I II	
Interdunal	I II III IV	
None of the above	☒	

Maps and figures required to answer questions correctly for Western Washington

Depressional Wetlands

Map of:	To answer questions:	Figure #
Cowardin plant classes	D 1.3, H 1.1, H 1.4	A
Hydroperiods	D 1.4, H 1.2	B
Location of outlet (*can be added to map of hydroperiods)*	D 1.1, D 4.1	B
Boundary of area within 150 ft of the wetland *(can be added to another figure)*	D 2.2, D 5.2	A
Map of the contributing basin	D 4.3, D 5.3	B
1 km Polygon: Area that extends 1 km from entire wetland edge - including polygons for accessible habitat and undisturbed habitat	H 2.1, H 2.2, H 2.3	C
Screen capture of map of 303(d) listed waters in basin (from Ecology website)	D 3.1, D 3.2	D
Screen capture of list of TMDLs for WRIA in which unit is found (from web)	D 3.3	D

Riverine Wetlands

Map of:	To answer questions:	Figure #
Cowardin plant classes	H 1.1, H 1.4	
Hydroperiods	H 1.2	
Ponded depressions	R 1.1	
Boundary of area within 150 ft of the wetland *(can be added to another figure)*	R 2.4	
Plant cover of trees, shrubs, and herbaceous plants	R 1.2, R 4.2	
Width of unit vs. width of stream *(can be added to another figure)*	R 4.1	
Map of the contributing basin	R 2.2, R 2.3, R 5.2	
1 km Polygon: Area that extends 1 km from entire wetland edge - including polygons for accessible habitat and undisturbed habitat	H 2.1, H 2.2, H 2.3	
Screen capture of map of 303(d) listed waters in basin (from Ecology website)	R 3.1	
Screen capture of list of TMDLs for WRIA in which unit is found (from web)	R 3.2, R 3.3	

Lake Fringe Wetlands

Map of:	To answer questions:	Figure #
Cowardin plant classes	L 1.1, L 4.1, H 1.1, H 1.4	
Plant cover of trees, shrubs, and herbaceous plants	L 1.2	
Boundary of area within 150 ft of the wetland *(can be added to another figure)*	L 2.2	
1 km Polygon: Area that extends 1 km from entire wetland edge - including polygons for accessible habitat and undisturbed habitat	H 2.1, H 2.2, H 2.3	
Screen capture of map of 303(d) listed waters in basin (from Ecology website)	L 3.1, L 3.2	
Screen capture of list of TMDLs for WRIA in which unit is found (from web)	L 3.3	

Slope Wetlands

Map of:	To answer questions:	Figure #
Cowardin plant classes	H 1.1, H 1.4	
Hydroperiods	H 1.2	
Plant cover of **dense** trees, shrubs, and herbaceous plants	S 1.3	
Plant cover of **dense, rigid** trees, shrubs, and herbaceous plants *(can be added to figure above)*	S 4.1	
Boundary of 150 ft buffer (can be added to another figure)	S 2.1, S 5.1	
1 km Polygon: Area that extends 1 km from entire wetland edge - including polygons for accessible habitat and undisturbed habitat	H 2.1, H 2.2, H 2.3	
Screen capture of map of 303(d) listed waters in basin (from Ecology website)	S 3.1, S 3.2	
Screen capture of list of TMDLs for WRIA in which unit is found (from web)	S 3.3	

Wetland name or number Wetland V

HGM Classification of Wetlands in Western Washington

For questions 1-7, the criteria described must apply to the entire unit being rated.

If the hydrologic criteria listed in each question do not apply to the entire unit being rated, you probably have a unit with multiple HGM classes. In this case, identify which hydrologic criteria in questions 1-7 apply, and go to Question 8.

1. Are the water levels in the entire unit usually controlled by tides except during floods?

   NO – go to 2 **YES** – the wetland class is **Tidal Fringe** – go to 1.1

   1.1 Is the salinity of the water during periods of annual low flow below 0.5 ppt (parts per thousand)?

   NO – Saltwater Tidal Fringe (Estuarine) **YES – Freshwater Tidal Fringe**
   *If your wetland can be classified as a Freshwater Tidal Fringe use the forms for **Riverine** wetlands. If it is Saltwater Tidal Fringe it is an **Estuarine** wetland and is not scored. This method **cannot** be used to score functions for estuarine wetlands.*

2. The entire wetland unit is flat and precipitation is the only source (>90%) of water to it. Groundwater and surface water runoff are NOT sources of water to the unit.

   NO – go to 3 **YES** – The wetland class is **Flats**
   *If your wetland can be classified as a Flats wetland, use the form for **Depressional** wetlands.*

3. Does the entire wetland unit **meet all** of the following criteria?
   __The vegetated part of the wetland is on the shores of a body of permanent open water (without any plants on the surface at any time of the year) at least 20 ac (8 ha) in size;
   __At least 30% of the open water area is deeper than 6.6 ft (2 m).

   NO – go to 4 **YES –** The wetland class is **Lake Fringe** (Lacustrine Fringe)

4. Does the entire wetland unit **meet all** of the following criteria?
   ___The wetland is on a slope (*slope can be very gradual*),
   ___The water flows through the wetland in one direction (unidirectional) and usually comes from seeps. It may flow subsurface, as sheetflow, or in a swale without distinct banks,
   ___The water leaves the wetland **without being impounded**.

   NO – go to 5 **YES –** The wetland class is **Slope**

   NOTE: Surface water does not pond in these type of wetlands except occasionally in very small and shallow depressions or behind hummocks (depressions are usually <3 ft diameter and less than 1 ft deep).

5. Does the entire wetland unit **meet all** of the following criteria?
   ___The unit is in a valley, or stream channel, where it gets inundated by overbank flooding from that stream or river,
   ___The overbank flooding occurs at least once every 2 years.

NO – go to 6 **YES** – The wetland class is **Riverine**
NOTE: The Riverine unit can contain depressions that are filled with water when the river is not flooding

6. Is the entire wetland unit in a topographic depression in which water ponds, or is saturated to the surface, at some time during the year? *This means that any outlet, if present, is higher than the interior of the wetland.*

   NO – go to 7 X **YES** – The wetland class is **Depressional**

7. Is the entire wetland unit located in a very flat area with no obvious depression and no overbank flooding? The unit does not pond surface water more than a few inches. The unit seems to be maintained by high groundwater in the area. The wetland may be ditched, but has no obvious natural outlet.

   NO – go to 8 **YES** – The wetland class is **Depressional**

8. Your wetland unit seems to be difficult to classify and probably contains several different HGM classes. For example, seeps at the base of a slope may grade into a riverine floodplain, or a small stream within a Depressional wetland has a zone of flooding along its sides. GO BACK AND IDENTIFY WHICH OF THE HYDROLOGIC REGIMES DESCRIBED IN QUESTIONS 1-7 APPLY TO DIFFERENT AREAS IN THE UNIT (make a rough sketch to help you decide). Use the following table to identify the appropriate class to use for the rating system if you have several HGM classes present within the wetland unit being scored.

   NOTE: Use this table only if the class that is recommended in the second column represents 10% or more of the total area of the wetland unit being rated. If the area of the HGM class listed in column 2 is less than 10% of the unit; classify the wetland using the class that represents more than 90% of the total area.

HGM classes within the wetland unit being rated	HGM class to use in rating
Slope + Riverine	Riverine
Slope + Depressional	Depressional
Slope + Lake Fringe	Lake Fringe
Depressional + Riverine along stream within boundary of depression	Depressional
Depressional + Lake Fringe	Depressional
Riverine + Lake Fringe	Riverine
Salt Water Tidal Fringe and any other class of freshwater wetland	Treat as ESTUARINE

*If you are still unable to determine which of the above criteria apply to your wetland, or if you have **more than 2 HGM classes** within a wetland boundary, classify the wetland as Depressional for the rating.*

Wetland name or number Wetland V

DEPRESSIONAL AND FLATS WETLANDS

Water Quality Functions - Indicators that the site functions to improve water quality

D 1.0. Does the site have the potential to improve water quality?	
D 1.1. Characteristics of surface water outflows from the wetland: Wetland is a depression or flat depression (QUESTION 7 on key) with no surface water leaving it (no outlet). points = 3 Wetland has an intermittently flowing stream or ditch, OR highly constricted permanently flowing outlet. points = 2 Wetland has an unconstricted, or slightly constricted, surface outlet that is permanently flowing points = 1 Wetland is a flat depression (QUESTION 7 on key), whose outlet is a permanently flowing ditch. points = 1	3
D 1.2. The soil 2 in below the surface (or duff layer) is true clay or true organic *(use NRCS definitions).* Yes = 4 No = 0	0
D 1.3. Characteristics and distribution of persistent plants (Emergent, Scrub-shrub, and/or Forested Cowardin classes): Wetland has persistent, ungrazed, plants > 95% of area points = 5 Wetland has persistent, ungrazed, plants > ⅓ of area points = 3 Wetland has persistent, ungrazed plants > $^{1}/_{10}$ of area points = 1 Wetland has persistent, ungrazed plants < $^{1}/_{10}$ of area points = 0	3
D 1.4. Characteristics of seasonal ponding or inundation: *This is the area that is ponded for at least 2 months. See description in manual.* Area seasonally ponded is > ½ total area of wetland points = 4 Area seasonally ponded is > ¼ total area of wetland points = 2 Area seasonally ponded is < ¼ total area of wetland points = 0	4
Total for D 1 Add the points in the boxes above	10

Rating of Site Potential If score is: ___ **12-16 = H** X **6-11 = M** ___ **0-5 = L** *Record the rating on the first page*

D 2.0. Does the landscape have the potential to support the water quality function of the site?	
D 2.1. Does the wetland unit receive stormwater discharges? Yes = 1 No = 0	0
D 2.2. Is > 10% of the area within 150 ft of the wetland in land uses that generate pollutants? Yes = 1 No = 0	0
D 2.3. Are there septic systems within 250 ft of the wetland? Yes = 1 No = 0	0
D 2.4. Are there other sources of pollutants coming into the wetland that are not listed in questions D 2.1-D 2.3? Source_____ Yes = 1 No = 0	0
Total for D 2 Add the points in the boxes above	0

Rating of Landscape Potential If score is: ___ **3 or 4 = H** ___ **1 or 2 = M** X **0 = L** *Record the rating on the first page*

D 3.0. Is the water quality improvement provided by the site valuable to society?	
D 3.1. Does the wetland discharge directly (i.e., within 1 mi) to a stream, river, lake, or marine water that is on the 303(d) list? Yes = 1 No = 0	0
D 3.2. Is the wetland in a basin or sub-basin where an aquatic resource is on the 303(d) list? Yes = 1 No = 0	1
D 3.3. Has the site been identified in a watershed or local plan as important for maintaining water quality (*answer YES if there is a TMDL for the basin in which the unit is found*)? Yes = 2 No = 0	2
Total for D 3 Add the points in the boxes above	3

Rating of Value If score is: X **2-4 = H** ___ **1 = M** ___ **0 = L** *Record the rating on the first page*

Wetland name or number Wetland V

DEPRESSIONAL AND FLATS WETLANDS

Hydrologic Functions - Indicators that the site functions to reduce flooding and stream degradation

D 4.0. Does the site have the potential to reduce flooding and erosion?	
D 4.1. Characteristics of surface water outflows from the wetland: Wetland is a depression or flat depression with no surface water leaving it (no outlet) points = 4 Wetland has an intermittently flowing stream or ditch, OR highly constricted permanently flowing outlet points = 2 Wetland is a flat depression (QUESTION 7 on key), whose outlet is a permanently flowing ditch points = 1 Wetland has an unconstricted, or slightly constricted, surface outlet that is permanently flowing points = 0	4
D 4.2. Depth of storage during wet periods: *Estimate the height of ponding above the bottom of the outlet. For wetlands with no outlet, measure from the surface of permanent water or if dry, the deepest part.* Marks of ponding are 3 ft or more above the surface or bottom of outlet points = 7 Marks of ponding between 2 ft to < 3 ft from surface or bottom of outlet points = 5 Marks are at least 0.5 ft to < 2 ft from surface or bottom of outlet points = 3 The wetland is a "headwater" wetland points = 3 Wetland is flat but has small depressions on the surface that trap water points = 1 Marks of ponding less than 0.5 ft (6 in) points = 0	0
D 4.3. Contribution of the wetland to storage in the watershed: *Estimate the ratio of the area of upstream basin contributing surface water to the wetland to the area of the wetland unit itself.* The area of the basin is less than 10 times the area of the unit points = 5 The area of the basin is 10 to 100 times the area of the unit points = 3 The area of the basin is more than 100 times the area of the unit points = 0 Entire wetland is in the Flats class points = 5	3
Total for D 4 Add the points in the boxes above	7

Rating of Site Potential If score is: ___ **12-16 = H** X **6-11 = M** ___ **0-5 = L** *Record the rating on the first page*

D 5.0. Does the landscape have the potential to support hydrologic functions of the site?	
D 5.1. Does the wetland receive stormwater discharges? Yes = 1 No = 0	0
D 5.2. Is >10% of the area within 150 ft of the wetland in land uses that generate excess runoff? Yes = 1 No = 0	0
D 5.3. Is more than 25% of the contributing basin of the wetland covered with intensive human land uses (residential at >1 residence/ac, urban, commercial, agriculture, etc.)? Yes = 1 No = 0	0
Total for D 5 Add the points in the boxes above	0

Rating of Landscape Potential If score is: ___ **3 = H** ___ **1 or 2 = M** X **0 = L** *Record the rating on the first page*

D 6.0. Are the hydrologic functions provided by the site valuable to society?	
D 6.1. The unit is in a landscape that has flooding problems. *Choose the description that best matches conditions around the wetland unit being rated. Do not add points. Choose the highest score if more than one condition is met.* The wetland captures surface water that would otherwise flow down-gradient into areas where flooding has damaged human or natural resources (e.g., houses or salmon redds): • Flooding occurs in a sub-basin that is immediately down-gradient of unit. points = 2 • Surface flooding problems are in a sub-basin farther down-gradient. points = 1 Flooding from groundwater is an issue in the sub-basin. points = 1 The existing or potential outflow from the wetland is so constrained by human or natural conditions that the water stored by the wetland cannot reach areas that flood. *Explain why* Wetland small, with limited capacity, water would not reach area that flood points = 0 There are no problems with flooding downstream of the wetland. points = 0	0
D 6.2. Has the site been identified as important for flood storage or flood conveyance in a regional flood control plan? Yes = 2 No = 0	0
Total for D 6 Add the points in the boxes above	0

Rating of Value If score is: ___ **2-4 = H** ___ **1 = M** X **0 = L** *Record the rating on the first page*

Wetland name or number Wetland V

These questions apply to wetlands of all HGM classes.

HABITAT FUNCTIONS - Indicators that site functions to provide important habitat

H 1.0. Does the site have the potential to provide habitat?

H 1.1. Structure of plant community: *Indicators are Cowardin classes and strata within the Forested class.* Check the Cowardin plant classes in the wetland. *Up to 10 patches may be combined for each class to meet the threshold of ¼ ac or more than 10% of the unit if it is smaller than 2.5 ac. Add the number of structures checked.*

____	Aquatic bed	4 structures or more: points = 4
____	Emergent	3 structures: points = 2
_X_	Scrub-shrub (areas where shrubs have > 30% cover)	2 structures: points = 1
____	Forested (areas where trees have > 30% cover)	1 structure: points = 0

If the unit has a Forested class, check if:

____ The Forested class has 3 out of 5 strata (canopy, sub-canopy, shrubs, herbaceous, moss/ground-cover) that each cover 20% within the Forested polygon

0

H 1.2. Hydroperiods

Check the types of water regimes (hydroperiods) present within the wetland. The water regime has to cover more than 10% of the wetland or ¼ ac to count (*see text for descriptions of hydroperiods*).

____	Permanently flooded or inundated	4 or more types present: points = 3
_X_	Seasonally flooded or inundated	3 types present: points = 2
____	Occasionally flooded or inundated	2 types present: points = 1
_X_	Saturated only	1 type present: points = 0
____	Permanently flowing stream or river in, or adjacent to, the wetland	
____	Seasonally flowing stream in, or adjacent to, the wetland	
____	**Lake Fringe wetland**	**2 points**
____	**Freshwater tidal wetland**	**2 points**

1

H 1.3. Richness of plant species

Count the number of plant species in the wetland that cover at least 10 ft^2.


Different patches of the same species can be combined to meet the size threshold and you do not have to name the species. ***Do not include Eurasian milfoil, reed canarygrass, purple loosestrife, Canadian thistle***

If you counted: > 19 species	points = 2
5 - 19 species	points = 1
< 5 species	points = 0

1

H 1.4. Interspersion of habitats

Decide from the diagrams below whether interspersion among Cowardin plants classes (described in H 1.1), or the classes and unvegetated areas (can include open water or mudflats) is high, moderate, low, or none. *If you have four or more plant classes or three classes and open water, the rating is always high.*

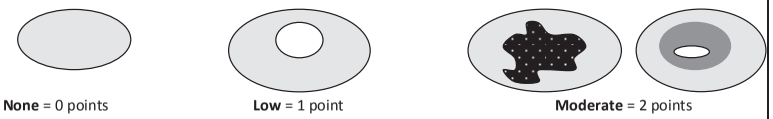

None = 0 points **Low** = 1 point **Moderate** = 2 points

All three diagrams in this row are **HIGH** = 3points



0

Wetland name or number Wetland V

H 1.5. Special habitat features:

Check the habitat features that are present in the wetland. *The number of checks is the number of points.*

- ___ Large, downed, woody debris within the wetland (> 4 in diameter and 6 ft long).
- ____ Standing snags (dbh > 4 in) within the wetland
- ____ Undercut banks are present for at least 6.6 ft (2 m) **and/or** overhanging plants extends at least 3.3 ft (1 m) over a stream (or ditch) in, or contiguous with the wetland, for at least 33 ft (10 m)
- ___ Stable steep banks of fine material that might be used by beaver or muskrat for denning (> 30 degree slope) OR signs of recent beaver activity are present *(cut shrubs or trees that have not yet weathered where wood is exposed)*
- ____ At least ¼ ac of thin-stemmed persistent plants or woody branches are present in areas that are permanently or seasonally inundated *(structures for egg-laying by amphibians)*
- _X_ Invasive plants cover less than 25% of the wetland area in every stratum of plants (*see H 1.1 for list of strata*)

2

Total for H 1 — Add the points in the boxes above: 4

Rating of Site Potential If score is: ___ **15-18 = H** ___ **7-14 = M** _X_ **0-6 = L** *Record the rating on the first page*

H 2.0. Does the landscape have the potential to support the habitat functions of the site?

H 2.1. Accessible habitat (include *only habitat that directly abuts wetland unit*).

Calculate: % undisturbed habitat 66 + [(% moderate and low intensity land uses)/2] 8 = 74 %

If total accessible habitat is:

> 1/3 (33.3%) of 1 km Polygon	points = 3
20-33% of 1 km Polygon	points = 2
10-19% of 1 km Polygon	points = 1
< 10% of 1 km Polygon	points = 0

3

H 2.2. Undisturbed habitat in 1 km Polygon around the wetland.

Calculate: % undisturbed habitat 66 + [(% moderate and low intensity land uses)/2] 8 = 74 %

Undisturbed habitat > 50% of Polygon	points = 3
Undisturbed habitat 10-50% and in 1-3 patches	points = 2
Undisturbed habitat 10-50% and > 3 patches	points = 1
Undisturbed habitat < 10% of 1 km Polygon	points = 0

3

H 2.3. Land use intensity in 1 km Polygon: If

> 50% of 1 km Polygon is high intensity land use	points = (- 2)
≤ 50% of 1 km Polygon is high intensity	points = 0

0

Total for H 2 — Add the points in the boxes above: 6

Rating of Landscape Potential If score is: _X_ **4-6 = H** ___ **1-3 = M** ___ **< 1 = L** *Record the rating on the first page*

H 3.0. Is the habitat provided by the site valuable to society?

H 3.1. Does the site provide habitat for species valued in laws, regulations, or policies? *Choose only the highest score that applies to the wetland being rated.*

Site meets ANY of the following criteria: points = 2

- — It has 3 or more priority habitats within 100 m (see next page)
- — It provides habitat for Threatened or Endangered species (any plant or animal on the state or federal lists)
- — It is mapped as a location for an individual WDFW priority species
- — It is a Wetland of High Conservation Value as determined by the Department of Natural Resources
- — It has been categorized as an important habitat site in a local or regional comprehensive plan, in a Shoreline Master Plan, or in a watershed plan

Site has 1 or 2 priority habitats (listed on next page) within 100 m points = 1

Site does not meet any of the criteria above points = 0

1

Rating of Value If score is: ___ **2 = H** _X_ **1 = M** ___ **0 = L** *Record the rating on the first page*

Wetland name or number Wetland V

WDFW Priority Habitats

Priority habitats listed by WDFW (see complete descriptions of WDFW priority habitats, and the counties in which they can be found, in: Washington Department of Fish and Wildlife. 2008. Priority Habitat and Species List. Olympia, Washington. 177 pp. http://wdfw.wa.gov/publications/00165/wdfw00165.pdf or access the list from here: http://wdfw.wa.gov/conservation/phs/list/)

Count how many of the following priority habitats are within 330 ft (100 m) of the wetland unit: ***NOTE:*** *This question is independent of the land use between the wetland unit and the priority habitat.*

— **Aspen Stands:** Pure or mixed stands of aspen greater than 1 ac (0.4 ha).

— **Biodiversity Areas and Corridors**: Areas of habitat that are relatively important to various species of native fish and wildlife (*full descriptions in WDFW PHS report*).

— **Herbaceous Balds:** Variable size patches of grass and forbs on shallow soils over bedrock.

— **Old-growth/Mature forests:** Old-growth west of Cascade crest – Stands of at least 2 tree species, forming a multi-layered canopy with occasional small openings; with at least 8 trees/ac (20 trees/ha) > 32 in (81 cm) dbh or > 200 years of age. Mature forests – Stands with average diameters exceeding 21 in (53 cm) dbh; crown cover may be less than 100%; decay, decadence, numbers of snags, and quantity of large downed material is generally less than that found in old-growth; 80-200 years old west of the Cascade crest.

— **Oregon White Oak:** Woodland stands of pure oak or oak/conifer associations where canopy coverage of the oak component is important (*full descriptions in WDFW PHS report p. 158 – see web link above*).

— **Riparian**: The area adjacent to aquatic systems with flowing water that contains elements of both aquatic and terrestrial ecosystems which mutually influence each other.

— **Westside Prairies:** Herbaceous, non-forested plant communities that can either take the form of a dry prairie or a wet prairie (*full descriptions in WDFW PHS report p. 161 – see web link above*).

— **Instream:** The combination of physical, biological, and chemical processes and conditions that interact to provide functional life history requirements for instream fish and wildlife resources.

— **Nearshore**: Relatively undisturbed nearshore habitats. These include Coastal Nearshore, Open Coast Nearshore, and Puget Sound Nearshore. (*full descriptions of habitats and the definition of relatively undisturbed are in WDFW report – see web link on previous page).*

— **Caves:** A naturally occurring cavity, recess, void, or system of interconnected passages under the earth in soils, rock, ice, or other geological formations and is large enough to contain a human.

— **Cliffs:** Greater than 25 ft (7.6 m) high and occurring below 5000 ft elevation.

— **Talus:** Homogenous areas of rock rubble ranging in average size 0.5 - 6.5 ft (0.15 - 2.0 m), composed of basalt, andesite, and/or sedimentary rock, including riprap slides and mine tailings. May be associated with cliffs.

X **Snags and Logs:** Trees are considered snags if they are dead or dying and exhibit sufficient decay characteristics to enable cavity excavation/use by wildlife. Priority snags have a diameter at breast height of > 20 in (51 cm) in western Washington and are > 6.5 ft (2 m) in height. Priority logs are > 12 in (30 cm) in diameter at the largest end, and > 20 ft (6 m) long.

Note: All vegetated wetlands are by definition a priority habitat but are not included in this list because they are addressed elsewhere.

Wetland name or number Wetland V

CATEGORIZATION BASED ON SPECIAL CHARACTERISTICS

Wetland Type *Check off any criteria that apply to the wetland. Circle the category when the appropriate criteria are met.*	**Category**
SC 1.0. Estuarine wetlands Does the wetland meet the following criteria for Estuarine wetlands? — The dominant water regime is tidal, — Vegetated, and — With a salinity greater than 0.5 ppt Yes –Go to **SC 1.1** No= **Not an estuarine wetland**	
SC 1.1. Is the wetland within a National Wildlife Refuge, National Park, National Estuary Reserve, Natural Area Preserve, State Park or Educational, Environmental, or Scientific Reserve designated under WAC 332-30-151? Yes = **Category I** No - Go to **SC 1.2**	**Cat. I** ☐
SC 1.2. Is the wetland unit at least 1 ac in size and meets at least two of the following three conditions? — The wetland is relatively undisturbed (has no diking, ditching, filling, cultivation, grazing, and has less than 10% cover of non-native plant species. (If non-native species are *Spartina*, see page 25) — At least ¾ of the landward edge of the wetland has a 100 ft buffer of shrub, forest, or un-grazed or un-mowed grassland. — The wetland has at least two of the following features: tidal channels, depressions with open water, or contiguous freshwater wetlands. Yes = **Category I** No = **Category II**	**Cat. I** ☐ **Cat. II** ☐
SC 2.0. Wetlands of High Conservation Value (WHCV) SC 2.1. Has the WA Department of Natural Resources updated their website to include the list of Wetlands of High Conservation Value? Yes – Go to **SC 2.2** No – Go to **SC 2.3** SC 2.2. Is the wetland listed on the WDNR database as a Wetland of High Conservation Value? Yes = **Category I** No = **Not a WHCV** SC 2.3. Is the wetland in a Section/Township/Range that contains a Natural Heritage wetland? http://www1.dnr.wa.gov/nhp/refdesk/datasearch/wnhpwetlands.pdf Yes – **Contact WNHP/WDNR and go to SC 2.4** No = **Not a WHCV** SC 2.4. Has WDNR identified the wetland within the S/T/R as a Wetland of High Conservation Value and listed it on their website? Yes = **Category I** No = **Not a WHCV**	**Cat. I** ☐
SC 3.0. Bogs Does the wetland (or any part of the unit) meet both the criteria for soils and vegetation in bogs? *Use the key below.* ***If you answer YES you will still need to rate the wetland based on its functions.*** SC 3.1. Does an area within the wetland unit have organic soil horizons, either peats or mucks, that compose 16 in or more of the first 32 in of the soil profile? Yes – Go to **SC 3.3** No – Go to **SC 3.2** SC 3.2. Does an area within the wetland unit have organic soils, either peats or mucks, that are less than 16 in deep over bedrock, or an impermeable hardpan such as clay or volcanic ash, or that are floating on top of a lake or pond? Yes – Go to **SC 3.3** No = **Is not a bog** SC 3.3. Does an area with peats or mucks have more than 70% cover of mosses at ground level, AND at least a 30% cover of plant species listed in Table 4? Yes = **Is a Category I bog** No – Go to **SC 3.4** **NOTE:** If you are uncertain about the extent of mosses in the understory, you may substitute that criterion by measuring the pH of the water that seeps into a hole dug at least 16 in deep. If the pH is less than 5.0 and the plant species in Table 4 are present, the wetland is a bog. SC 3.4. Is an area with peats or mucks forested (> 30% cover) with Sitka spruce, subalpine fir, western red cedar, western hemlock, lodgepole pine, quaking aspen, Engelmann spruce, or western white pine, AND any of the species (or combination of species) listed in Table 4 provide more than 30% of the cover under the canopy? Yes = **Is a Category I bog** No = **Is not a bog**	**Cat. I** ☐

Wetland name or number Wetland V

SC 4.0. Forested Wetlands Does the wetland have at least 1 contiguous acre of forest that meets one of these criteria for the WA Department of Fish and Wildlife's forests as priority habitats? ***If you answer YES you will still need to rate the wetland based on its functions.*** — **Old-growth forests** (west of Cascade crest): Stands of at least two tree species, forming a multi-layered canopy with occasional small openings; with at least 8 trees/ac (20 trees/ha) that are at least 200 years of age OR have a diameter at breast height (dbh) of 32 in (81 cm) or more. — **Mature forests** (west of the Cascade Crest): Stands where the largest trees are 80- 200 years old OR the species that make up the canopy have an average diameter (dbh) exceeding 21 in (53 cm). Yes = **Category I** No = **Not a forested wetland for this section**	**Cat. I** ☐
SC 5.0. Wetlands in Coastal Lagoons Does the wetland meet all of the following criteria of a wetland in a coastal lagoon? — The wetland lies in a depression adjacent to marine waters that is wholly or partially separated from marine waters by sandbanks, gravel banks, shingle, or, less frequently, rocks — The lagoon in which the wetland is located contains ponded water that is saline or brackish (> 0.5 ppt) during most of the year in at least a portion of the lagoon *(needs to be measured near the bottom)* Yes – Go to **SC 5.1** No = **Not a wetland in a coastal lagoon**	**Cat. I** ☐
SC 5.1. Does the wetland meet all of the following three conditions? — The wetland is relatively undisturbed (has no diking, ditching, filling, cultivation, grazing), and has less than 20% cover of aggressive, opportunistic plant species (see list of species on p. 100). — At least ¾ of the landward edge of the wetland has a 100 ft buffer of shrub, forest, or un-grazed or un-mowed grassland. — The wetland is larger than $^{1}/_{10}$ ac (4350 ft^2) Yes = **Category I** No = **Category II**	**Cat. II** ☐
SC 6.0. Interdunal Wetlands Is the wetland west of the 1889 line (also called the Western Boundary of Upland Ownership or WBUO)? ***If you answer yes you will still need to rate the wetland based on its habitat functions.*** In practical terms that means the following geographic areas: — Long Beach Peninsula: Lands west of SR 103 — Grayland-Westport: Lands west of SR 105 — Ocean Shores-Copalis: Lands west of SR 115 and SR 109 Yes – Go to **SC 6.1** No = **not an interdunal wetland for rating**	**Cat I** ☐
SC 6.1. Is the wetland 1 ac or larger and scores an 8 or 9 for the habitat functions on the form (rates H,H,H or H,H,M for the three aspects of function)? Yes = **Category I** No – Go to **SC 6.2**	**Cat. II** ☐
SC 6.2. Is the wetland 1 ac or larger, or is it in a mosaic of wetlands that is 1 ac or larger? Yes = **Category II** No – Go to **SC 6.3**	**Cat. III** ☐
SC 6.3. Is the unit between 0.1 and 1 ac, or is it in a mosaic of wetlands that is between 0.1 and 1 ac? Yes = **Category III** No = **Category IV**	**Cat. IV** ☐
Category of wetland based on Special Characteristics If you answered No for all types, enter "Not Applicable" on Summary Form	-

Wetland name or number Wetland V

This page left blank intentionally

Wetland name or number Wetland W

RATING SUMMARY – Western Washington

Name of wetland (or ID #): Wetland W Date of site visit: 11/22/21

Rated by M. Porter; A. Pederson Trained by Ecology? X Yes ___No Date of training 2014

HGM Class used for rating Depressional Wetland has multiple HGM classes? ___Y X N

NOTE: Form is not complete without the figures requested *(figures can be combined).*

Source of base aerial photo/map Skagit County 2021

OVERALL WETLAND CATEGORY III (based on functions X or special characteristics___)

1. Category of wetland based on FUNCTIONS

_____**Category I** – Total score = 23 - 27

_____**Category II** – Total score = 20 - 22

__X__**Category III** – Total score = 16 - 19

_____**Category IV** – Total score = 9 - 15

FUNCTION	Improving Water Quality	Hydrologic	Habitat	
	Circle the appropriate ratings			
Site Potential	H○ M⊙ L○	H○ M⊙ L○	H○ M○ L⊙	
Landscape Potential	H○ M○ L⊙	H○ M○ L⊙	H⊙ M○ L○	
Value	H⊙ M○ L○	H○ M⊙ L○	H○ M⊙ L○	**TOTAL**
Score Based on Ratings	6	5	6	17

Score for each function based on three ratings *(order of ratings is not important)*

9 = H,H,H
8 = H,H,M
7 = H,H,L
7 = H,M,M
6 = H,M,L
6 = M,M,M
5 = H,L,L
5 = M,M,L
4 = M,L,L
3 = L,L,L

2. Category based on SPECIAL CHARACTERISTICS of wetland

CHARACTERISTIC	CATEGORY	
Estuarine	I II	
Wetland of High Conservation Value	I	
Bog	I	
Mature Forest	I	
Old Growth Forest	I	
Coastal Lagoon	I II	
Interdunal	I II III IV	
None of the above	☒	

Maps and figures required to answer questions correctly for Western Washington

Depressional Wetlands

Map of:	To answer questions:	Figure #
Cowardin plant classes	D 1.3, H 1.1, H 1.4	A
Hydroperiods	D 1.4, H 1.2	B
Location of outlet (*can be added to map of hydroperiods)*	D 1.1, D 4.1	B
Boundary of area within 150 ft of the wetland *(can be added to another figure)*	D 2.2, D 5.2	A
Map of the contributing basin	D 4.3, D 5.3	B
1 km Polygon: Area that extends 1 km from entire wetland edge - including polygons for accessible habitat and undisturbed habitat	H 2.1, H 2.2, H 2.3	C
Screen capture of map of 303(d) listed waters in basin (from Ecology website)	D 3.1, D 3.2	D
Screen capture of list of TMDLs for WRIA in which unit is found (from web)	D 3.3	D

Riverine Wetlands

Map of:	To answer questions:	Figure #
Cowardin plant classes	H 1.1, H 1.4	
Hydroperiods	H 1.2	
Ponded depressions	R 1.1	
Boundary of area within 150 ft of the wetland *(can be added to another figure)*	R 2.4	
Plant cover of trees, shrubs, and herbaceous plants	R 1.2, R 4.2	
Width of unit vs. width of stream *(can be added to another figure)*	R 4.1	
Map of the contributing basin	R 2.2, R 2.3, R 5.2	
1 km Polygon: Area that extends 1 km from entire wetland edge - including polygons for accessible habitat and undisturbed habitat	H 2.1, H 2.2, H 2.3	
Screen capture of map of 303(d) listed waters in basin (from Ecology website)	R 3.1	
Screen capture of list of TMDLs for WRIA in which unit is found (from web)	R 3.2, R 3.3	

Lake Fringe Wetlands

Map of:	To answer questions:	Figure #
Cowardin plant classes	L 1.1, L 4.1, H 1.1, H 1.4	
Plant cover of trees, shrubs, and herbaceous plants	L 1.2	
Boundary of area within 150 ft of the wetland *(can be added to another figure)*	L 2.2	
1 km Polygon: Area that extends 1 km from entire wetland edge - including polygons for accessible habitat and undisturbed habitat	H 2.1, H 2.2, H 2.3	
Screen capture of map of 303(d) listed waters in basin (from Ecology website)	L 3.1, L 3.2	
Screen capture of list of TMDLs for WRIA in which unit is found (from web)	L 3.3	

Slope Wetlands

Map of:	To answer questions:	Figure #
Cowardin plant classes	H 1.1, H 1.4	
Hydroperiods	H 1.2	
Plant cover of **dense** trees, shrubs, and herbaceous plants	S 1.3	
Plant cover of **dense, rigid** trees, shrubs, and herbaceous plants *(can be added to figure above)*	S 4.1	
Boundary of 150 ft buffer (can be added to another figure)	S 2.1, S 5.1	
1 km Polygon: Area that extends 1 km from entire wetland edge - including polygons for accessible habitat and undisturbed habitat	H 2.1, H 2.2, H 2.3	
Screen capture of map of 303(d) listed waters in basin (from Ecology website)	S 3.1, S 3.2	
Screen capture of list of TMDLs for WRIA in which unit is found (from web)	S 3.3	

Wetland name or number Wetland W

HGM Classification of Wetlands in Western Washington

For questions 1-7, the criteria described must apply to the entire unit being rated.

If the hydrologic criteria listed in each question do not apply to the entire unit being rated, you probably have a unit with multiple HGM classes. In this case, identify which hydrologic criteria in questions 1-7 apply, and go to Question 8.

1. Are the water levels in the entire unit usually controlled by tides except during floods?

   NO – go to 2 **YES** – the wetland class is **Tidal Fringe** – go to 1.1

   1.1 Is the salinity of the water during periods of annual low flow below 0.5 ppt (parts per thousand)?

   NO – Saltwater Tidal Fringe (Estuarine) **YES – Freshwater Tidal Fringe**
   *If your wetland can be classified as a Freshwater Tidal Fringe use the forms for **Riverine** wetlands. If it is Saltwater Tidal Fringe it is an **Estuarine** wetland and is not scored. This method **cannot** be used to score functions for estuarine wetlands.*

2. The entire wetland unit is flat and precipitation is the only source (>90%) of water to it. Groundwater and surface water runoff are NOT sources of water to the unit.

   NO – go to 3 **YES** – The wetland class is **Flats**
   *If your wetland can be classified as a Flats wetland, use the form for **Depressional** wetlands.*

3. Does the entire wetland unit **meet all** of the following criteria?
   __The vegetated part of the wetland is on the shores of a body of permanent open water (without any plants on the surface at any time of the year) at least 20 ac (8 ha) in size;
   __At least 30% of the open water area is deeper than 6.6 ft (2 m).

   NO – go to 4 **YES –** The wetland class is **Lake Fringe** (Lacustrine Fringe)

4. Does the entire wetland unit **meet all** of the following criteria?
   ___The wetland is on a slope (*slope can be very gradual*),
   ___The water flows through the wetland in one direction (unidirectional) and usually comes from seeps. It may flow subsurface, as sheetflow, or in a swale without distinct banks,
   ___The water leaves the wetland **without being impounded**.

   NO – go to 5 **YES –** The wetland class is **Slope**

   NOTE: Surface water does not pond in these type of wetlands except occasionally in very small and shallow depressions or behind hummocks (depressions are usually <3 ft diameter and less than 1 ft deep).

5. Does the entire wetland unit **meet all** of the following criteria?
   ___The unit is in a valley, or stream channel, where it gets inundated by overbank flooding from that stream or river,
   ___The overbank flooding occurs at least once every 2 years.

NO – go to 6 **YES** – The wetland class is **Riverine**
NOTE: The Riverine unit can contain depressions that are filled with water when the river is not flooding

6. Is the entire wetland unit in a topographic depression in which water ponds, or is saturated to the surface, at some time during the year? *This means that any outlet, if present, is higher than the interior of the wetland.*

   NO – go to 7 X **YES** – The wetland class is **Depressional**

7. Is the entire wetland unit located in a very flat area with no obvious depression and no overbank flooding? The unit does not pond surface water more than a few inches. The unit seems to be maintained by high groundwater in the area. The wetland may be ditched, but has no obvious natural outlet.

   NO – go to 8 **YES** – The wetland class is **Depressional**

8. Your wetland unit seems to be difficult to classify and probably contains several different HGM classes. For example, seeps at the base of a slope may grade into a riverine floodplain, or a small stream within a Depressional wetland has a zone of flooding along its sides. GO BACK AND IDENTIFY WHICH OF THE HYDROLOGIC REGIMES DESCRIBED IN QUESTIONS 1-7 APPLY TO DIFFERENT AREAS IN THE UNIT (make a rough sketch to help you decide). Use the following table to identify the appropriate class to use for the rating system if you have several HGM classes present within the wetland unit being scored.

   NOTE: Use this table only if the class that is recommended in the second column represents 10% or more of the total area of the wetland unit being rated. If the area of the HGM class listed in column 2 is less than 10% of the unit; classify the wetland using the class that represents more than 90% of the total area.

HGM classes within the wetland unit being rated	HGM class to use in rating
Slope + Riverine	Riverine
Slope + Depressional	Depressional
Slope + Lake Fringe	Lake Fringe
Depressional + Riverine along stream within boundary of depression	Depressional
Depressional + Lake Fringe	Depressional
Riverine + Lake Fringe	Riverine
Salt Water Tidal Fringe and any other class of freshwater wetland	Treat as ESTUARINE

*If you are still unable to determine which of the above criteria apply to your wetland, or if you have **more than 2 HGM classes** within a wetland boundary, classify the wetland as Depressional for the rating.*

Wetland name or number Wetland W

DEPRESSIONAL AND FLATS WETLANDS

Water Quality Functions - Indicators that the site functions to improve water quality

D 1.0. Does the site have the potential to improve water quality?	
D 1.1. Characteristics of surface water outflows from the wetland: Wetland is a depression or flat depression (QUESTION 7 on key) with no surface water leaving it (no outlet). points = 3 Wetland has an intermittently flowing stream or ditch, OR highly constricted permanently flowing outlet. points = 2 Wetland has an unconstricted, or slightly constricted, surface outlet that is permanently flowing points = 1 Wetland is a flat depression (QUESTION 7 on key), whose outlet is a permanently flowing ditch. points = 1	2
D 1.2. The soil 2 in below the surface (or duff layer) is true clay or true organic *(use NRCS definitions).* Yes = 4 No = 0	0
D 1.3. Characteristics and distribution of persistent plants (Emergent, Scrub-shrub, and/or Forested Cowardin classes): Wetland has persistent, ungrazed, plants > 95% of area points = 5 Wetland has persistent, ungrazed, plants > ⅓ of area points = 3 Wetland has persistent, ungrazed plants > $^{1}/_{10}$ of area points = 1 Wetland has persistent, ungrazed plants < $^{1}/_{10}$ of area points = 0	3
D 1.4. Characteristics of seasonal ponding or inundation: *This is the area that is ponded for at least 2 months. See description in manual.* Area seasonally ponded is > ½ total area of wetland points = 4 Area seasonally ponded is > ¼ total area of wetland points = 2 Area seasonally ponded is < ¼ total area of wetland points = 0	4
Total for D 1 Add the points in the boxes above	9

Rating of Site Potential If score is: ___ **12-16 = H** X **6-11 = M** ___ **0-5 = L** *Record the rating on the first page*

D 2.0. Does the landscape have the potential to support the water quality function of the site?	
D 2.1. Does the wetland unit receive stormwater discharges? Yes = 1 No = 0	0
D 2.2. Is > 10% of the area within 150 ft of the wetland in land uses that generate pollutants? Yes = 1 No = 0	0
D 2.3. Are there septic systems within 250 ft of the wetland? Yes = 1 No = 0	0
D 2.4. Are there other sources of pollutants coming into the wetland that are not listed in questions D 2.1-D 2.3? Source_____ Yes = 1 No = 0	0
Total for D 2 Add the points in the boxes above	0

Rating of Landscape Potential If score is: ___ **3 or 4 = H** ___ **1 or 2 = M** X **0 = L** *Record the rating on the first page*

D 3.0. Is the water quality improvement provided by the site valuable to society?	
D 3.1. Does the wetland discharge directly (i.e., within 1 mi) to a stream, river, lake, or marine water that is on the 303(d) list? Yes = 1 No = 0	0
D 3.2. Is the wetland in a basin or sub-basin where an aquatic resource is on the 303(d) list? Yes = 1 No = 0	1
D 3.3. Has the site been identified in a watershed or local plan as important for maintaining water quality (*answer YES if there is a TMDL for the basin in which the unit is found*)? Yes = 2 No = 0	2
Total for D 3 Add the points in the boxes above	3

Rating of Value If score is: X **2-4 = H** ___ **1 = M** ___ **0 = L** *Record the rating on the first page*

Wetland name or number Wetland W

DEPRESSIONAL AND FLATS WETLANDS

Hydrologic Functions - Indicators that the site functions to reduce flooding and stream degradation

D 4.0. Does the site have the potential to reduce flooding and erosion?	
D 4.1. Characteristics of surface water outflows from the wetland: Wetland is a depression or flat depression with no surface water leaving it (no outlet) points = 4 Wetland has an intermittently flowing stream or ditch, OR highly constricted permanently flowing outlet points = 2 Wetland is a flat depression (QUESTION 7 on key), whose outlet is a permanently flowing ditch points = 1 Wetland has an unconstricted, or slightly constricted, surface outlet that is permanently flowing points = 0	2
D 4.2. Depth of storage during wet periods: *Estimate the height of ponding above the bottom of the outlet. For wetlands with no outlet, measure from the surface of permanent water or if dry, the deepest part.* Marks of ponding are 3 ft or more above the surface or bottom of outlet points = 7 Marks of ponding between 2 ft to < 3 ft from surface or bottom of outlet points = 5 Marks are at least 0.5 ft to < 2 ft from surface or bottom of outlet points = 3 X The wetland is a "headwater" wetland points = 3 Wetland is flat but has small depressions on the surface that trap water points = 1 Marks of ponding less than 0.5 ft (6 in) points = 0	3
D 4.3. Contribution of the wetland to storage in the watershed: *Estimate the ratio of the area of upstream basin contributing surface water to the wetland to the area of the wetland unit itself.* The area of the basin is less than 10 times the area of the unit points = 5 The area of the basin is 10 to 100 times the area of the unit points = 3 The area of the basin is more than 100 times the area of the unit points = 0 Entire wetland is in the Flats class points = 5	3
Total for D 4 Add the points in the boxes above	8

Rating of Site Potential If score is: ___ **12-16 = H** X **6-11 = M** ___ **0-5 = L** *Record the rating on the first page*

D 5.0. Does the landscape have the potential to support hydrologic functions of the site?	
D 5.1. Does the wetland receive stormwater discharges? Yes = 1 No = 0	0
D 5.2. Is >10% of the area within 150 ft of the wetland in land uses that generate excess runoff? Yes = 1 No = 0	0
D 5.3. Is more than 25% of the contributing basin of the wetland covered with intensive human land uses (residential at >1 residence/ac, urban, commercial, agriculture, etc.)? Yes = 1 No = 0	0
Total for D 5 Add the points in the boxes above	0

Rating of Landscape Potential If score is: ___ **3 = H** ___ **1 or 2 = M** X **0 = L** *Record the rating on the first page*

D 6.0. Are the hydrologic functions provided by the site valuable to society?	
D 6.1. The unit is in a landscape that has flooding problems. *Choose the description that best matches conditions around the wetland unit being rated. Do not add points. Choose the highest score if more than one condition is met.* The wetland captures surface water that would otherwise flow down-gradient into areas where flooding has damaged human or natural resources (e.g., houses or salmon redds): • Flooding occurs in a sub-basin that is immediately down-gradient of unit. points = 2 • Surface flooding problems are in a sub-basin farther down-gradient. points = 1 X Flooding from groundwater is an issue in the sub-basin. points = 1 The existing or potential outflow from the wetland is so constrained by human or natural conditions that the water stored by the wetland cannot reach areas that flood. *Explain why* _____ points = 0 There are no problems with flooding downstream of the wetland. points = 0	1
D 6.2. Has the site been identified as important for flood storage or flood conveyance in a regional flood control plan? Yes = 2 No = 0	0
Total for D 6 Add the points in the boxes above	1

Rating of Value If score is: ___ **2-4 = H** X **1 = M** ___ **0 = L** *Record the rating on the first page*

Wetland name or number Wetland W

These questions apply to wetlands of all HGM classes.

HABITAT FUNCTIONS - Indicators that site functions to provide important habitat

H 1.0. Does the site have the potential to provide habitat?

H 1.1. Structure of plant community: *Indicators are Cowardin classes and strata within the Forested class.* Check the Cowardin plant classes in the wetland. *Up to 10 patches may be combined for each class to meet the threshold of ¼ ac or more than 10% of the unit if it is smaller than 2.5 ac. Add the number of structures checked.*

____	Aquatic bed	4 structures or more: points = 4
____	Emergent	3 structures: points = 2
_X_	Scrub-shrub (areas where shrubs have > 30% cover)	2 structures: points = 1
____	Forested (areas where trees have > 30% cover)	1 structure: points = 0

If the unit has a Forested class, check if:

____ The Forested class has 3 out of 5 strata (canopy, sub-canopy, shrubs, herbaceous, moss/ground-cover) that each cover 20% within the Forested polygon

0

H 1.2. Hydroperiods

Check the types of water regimes (hydroperiods) present within the wetland. The water regime has to cover more than 10% of the wetland or ¼ ac to count (*see text for descriptions of hydroperiods*).

____	Permanently flooded or inundated	4 or more types present: points = 3
_X_	Seasonally flooded or inundated	3 types present: points = 2
____	Occasionally flooded or inundated	2 types present: points = 1
_X_	Saturated only	1 type present: points = 0
____	Permanently flowing stream or river in, or adjacent to, the wetland	
____	Seasonally flowing stream in, or adjacent to, the wetland	
____	**Lake Fringe wetland**	**2 points**
____	**Freshwater tidal wetland**	**2 points**

1

H 1.3. Richness of plant species

Count the number of plant species in the wetland that cover at least 10 ft^2.


Different patches of the same species can be combined to meet the size threshold and you do not have to name the species. ***Do not include Eurasian milfoil, reed canarygrass, purple loosestrife, Canadian thistle***

If you counted: > 19 species	points = 2
5 - 19 species	points = 1
< 5 species	points = 0

1

H 1.4. Interspersion of habitats

Decide from the diagrams below whether interspersion among Cowardin plants classes (described in H 1.1), or the classes and unvegetated areas (can include open water or mudflats) is high, moderate, low, or none. *If you have four or more plant classes or three classes and open water, the rating is always high.*

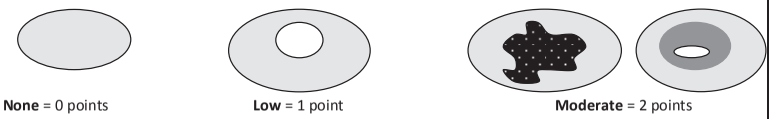

None = 0 points **Low** = 1 point **Moderate** = 2 points

All three diagrams in this row are **HIGH** = 3points



0

Wetland name or number Wetland W

H 1.5. Special habitat features:

Check the habitat features that are present in the wetland. *The number of checks is the number of points.*

- ___ Large, downed, woody debris within the wetland (> 4 in diameter and 6 ft long).
- ____ Standing snags (dbh > 4 in) within the wetland
- ____ Undercut banks are present for at least 6.6 ft (2 m) **and/or** overhanging plants extends at least 3.3 ft (1 m) over a stream (or ditch) in, or contiguous with the wetland, for at least 33 ft (10 m)
- ___ Stable steep banks of fine material that might be used by beaver or muskrat for denning (> 30 degree slope) OR signs of recent beaver activity are present *(cut shrubs or trees that have not yet weathered where wood is exposed)*
- ____ At least ¼ ac of thin-stemmed persistent plants or woody branches are present in areas that are permanently or seasonally inundated *(structures for egg-laying by amphibians)*
- _X_ Invasive plants cover less than 25% of the wetland area in every stratum of plants (*see H 1.1 for list of strata*)

1

Total for H 1 — Add the points in the boxes above: 3

Rating of Site Potential If score is: ___ **15-18 = H** ___ **7-14 = M** _X_ **0-6 = L** *Record the rating on the first page*

H 2.0. Does the landscape have the potential to support the habitat functions of the site?

H 2.1. Accessible habitat (include *only habitat that directly abuts wetland unit*).

Calculate: % undisturbed habitat 66 + [(% moderate and low intensity land uses)/2] 8 = 74 %

If total accessible habitat is:

> 1/3 (33.3%) of 1 km Polygon	points = 3
20-33% of 1 km Polygon	points = 2
10-19% of 1 km Polygon	points = 1
< 10% of 1 km Polygon	points = 0

3

H 2.2. Undisturbed habitat in 1 km Polygon around the wetland.

Calculate: % undisturbed habitat 66 + [(% moderate and low intensity land uses)/2] 8 = 74 %

Undisturbed habitat > 50% of Polygon	points = 3
Undisturbed habitat 10-50% and in 1-3 patches	points = 2
Undisturbed habitat 10-50% and > 3 patches	points = 1
Undisturbed habitat < 10% of 1 km Polygon	points = 0

3

H 2.3. Land use intensity in 1 km Polygon: If

> 50% of 1 km Polygon is high intensity land use	points = (- 2)
≤ 50% of 1 km Polygon is high intensity	points = 0

0

Total for H 2 — Add the points in the boxes above: 6

Rating of Landscape Potential If score is: _X_ **4-6 = H** ___ **1-3 = M** ___ **< 1 = L** *Record the rating on the first page*

H 3.0. Is the habitat provided by the site valuable to society?

H 3.1. Does the site provide habitat for species valued in laws, regulations, or policies? *Choose only the highest score that applies to the wetland being rated.*

Site meets ANY of the following criteria: points = 2

- — It has 3 or more priority habitats within 100 m (see next page)
- — It provides habitat for Threatened or Endangered species (any plant or animal on the state or federal lists)
- — It is mapped as a location for an individual WDFW priority species
- — It is a Wetland of High Conservation Value as determined by the Department of Natural Resources
- — It has been categorized as an important habitat site in a local or regional comprehensive plan, in a Shoreline Master Plan, or in a watershed plan

Site has 1 or 2 priority habitats (listed on next page) within 100 m points = 1

Site does not meet any of the criteria above points = 0

1

Rating of Value If score is: ___ **2 = H** _X_ **1 = M** ___ **0 = L** *Record the rating on the first page*

Wetland name or number Wetland W

WDFW Priority Habitats

Priority habitats listed by WDFW (see complete descriptions of WDFW priority habitats, and the counties in which they can be found, in: Washington Department of Fish and Wildlife. 2008. Priority Habitat and Species List. Olympia, Washington. 177 pp. http://wdfw.wa.gov/publications/00165/wdfw00165.pdf or access the list from here: http://wdfw.wa.gov/conservation/phs/list/)

Count how many of the following priority habitats are within 330 ft (100 m) of the wetland unit: ***NOTE:*** *This question is independent of the land use between the wetland unit and the priority habitat.*

— **Aspen Stands:** Pure or mixed stands of aspen greater than 1 ac (0.4 ha).

— **Biodiversity Areas and Corridors**: Areas of habitat that are relatively important to various species of native fish and wildlife (*full descriptions in WDFW PHS report*).

— **Herbaceous Balds:** Variable size patches of grass and forbs on shallow soils over bedrock.

— **Old-growth/Mature forests:** Old-growth west of Cascade crest – Stands of at least 2 tree species, forming a multi-layered canopy with occasional small openings; with at least 8 trees/ac (20 trees/ha) > 32 in (81 cm) dbh or > 200 years of age. Mature forests – Stands with average diameters exceeding 21 in (53 cm) dbh; crown cover may be less than 100%; decay, decadence, numbers of snags, and quantity of large downed material is generally less than that found in old-growth; 80-200 years old west of the Cascade crest.

— **Oregon White Oak:** Woodland stands of pure oak or oak/conifer associations where canopy coverage of the oak component is important (*full descriptions in WDFW PHS report p. 158 – see web link above*).

— **Riparian**: The area adjacent to aquatic systems with flowing water that contains elements of both aquatic and terrestrial ecosystems which mutually influence each other.

— **Westside Prairies:** Herbaceous, non-forested plant communities that can either take the form of a dry prairie or a wet prairie (*full descriptions in WDFW PHS report p. 161 – see web link above*).

— **Instream:** The combination of physical, biological, and chemical processes and conditions that interact to provide functional life history requirements for instream fish and wildlife resources.

— **Nearshore**: Relatively undisturbed nearshore habitats. These include Coastal Nearshore, Open Coast Nearshore, and Puget Sound Nearshore. (*full descriptions of habitats and the definition of relatively undisturbed are in WDFW report – see web link on previous page).*

— **Caves:** A naturally occurring cavity, recess, void, or system of interconnected passages under the earth in soils, rock, ice, or other geological formations and is large enough to contain a human.

— **Cliffs:** Greater than 25 ft (7.6 m) high and occurring below 5000 ft elevation.

— **Talus:** Homogenous areas of rock rubble ranging in average size 0.5 - 6.5 ft (0.15 - 2.0 m), composed of basalt, andesite, and/or sedimentary rock, including riprap slides and mine tailings. May be associated with cliffs.

X **Snags and Logs:** Trees are considered snags if they are dead or dying and exhibit sufficient decay characteristics to enable cavity excavation/use by wildlife. Priority snags have a diameter at breast height of > 20 in (51 cm) in western Washington and are > 6.5 ft (2 m) in height. Priority logs are > 12 in (30 cm) in diameter at the largest end, and > 20 ft (6 m) long.

Note: All vegetated wetlands are by definition a priority habitat but are not included in this list because they are addressed elsewhere.

Wetland name or number Wetland W

CATEGORIZATION BASED ON SPECIAL CHARACTERISTICS

Wetland Type *Check off any criteria that apply to the wetland. Circle the category when the appropriate criteria are met.*	**Category**
SC 1.0. Estuarine wetlands Does the wetland meet the following criteria for Estuarine wetlands? — The dominant water regime is tidal, — Vegetated, and — With a salinity greater than 0.5 ppt Yes –Go to **SC 1.1** No= **Not an estuarine wetland**	
SC 1.1. Is the wetland within a National Wildlife Refuge, National Park, National Estuary Reserve, Natural Area Preserve, State Park or Educational, Environmental, or Scientific Reserve designated under WAC 332-30-151? Yes = **Category I** No - Go to **SC 1.2**	**Cat. I** ☐
SC 1.2. Is the wetland unit at least 1 ac in size and meets at least two of the following three conditions? — The wetland is relatively undisturbed (has no diking, ditching, filling, cultivation, grazing, and has less than 10% cover of non-native plant species. (If non-native species are *Spartina*, see page 25) — At least ¾ of the landward edge of the wetland has a 100 ft buffer of shrub, forest, or un-grazed or un-mowed grassland. — The wetland has at least two of the following features: tidal channels, depressions with open water, or contiguous freshwater wetlands. Yes = **Category I** No = **Category II**	**Cat. I** ☐ **Cat. II** ☐
SC 2.0. Wetlands of High Conservation Value (WHCV) SC 2.1. Has the WA Department of Natural Resources updated their website to include the list of Wetlands of High Conservation Value? Yes – Go to **SC 2.2** No – Go to **SC 2.3** SC 2.2. Is the wetland listed on the WDNR database as a Wetland of High Conservation Value? Yes = **Category I** No = **Not a WHCV** SC 2.3. Is the wetland in a Section/Township/Range that contains a Natural Heritage wetland? http://www1.dnr.wa.gov/nhp/refdesk/datasearch/wnhpwetlands.pdf Yes – **Contact WNHP/WDNR and go to SC 2.4** No = **Not a WHCV** SC 2.4. Has WDNR identified the wetland within the S/T/R as a Wetland of High Conservation Value and listed it on their website? Yes = **Category I** No = **Not a WHCV**	**Cat. I** ☐
SC 3.0. Bogs Does the wetland (or any part of the unit) meet both the criteria for soils and vegetation in bogs? *Use the key below.* ***If you answer YES you will still need to rate the wetland based on its functions.*** SC 3.1. Does an area within the wetland unit have organic soil horizons, either peats or mucks, that compose 16 in or more of the first 32 in of the soil profile? Yes – Go to **SC 3.3** No – Go to **SC 3.2** SC 3.2. Does an area within the wetland unit have organic soils, either peats or mucks, that are less than 16 in deep over bedrock, or an impermeable hardpan such as clay or volcanic ash, or that are floating on top of a lake or pond? Yes – Go to **SC 3.3** No = **Is not a bog** SC 3.3. Does an area with peats or mucks have more than 70% cover of mosses at ground level, AND at least a 30% cover of plant species listed in Table 4? Yes = **Is a Category I bog** No – Go to **SC 3.4** **NOTE:** If you are uncertain about the extent of mosses in the understory, you may substitute that criterion by measuring the pH of the water that seeps into a hole dug at least 16 in deep. If the pH is less than 5.0 and the plant species in Table 4 are present, the wetland is a bog. SC 3.4. Is an area with peats or mucks forested (> 30% cover) with Sitka spruce, subalpine fir, western red cedar, western hemlock, lodgepole pine, quaking aspen, Engelmann spruce, or western white pine, AND any of the species (or combination of species) listed in Table 4 provide more than 30% of the cover under the canopy? Yes = **Is a Category I bog** No = **Is not a bog**	**Cat. I** ☐

SC 4.0. Forested Wetlands Does the wetland have at least 1 contiguous acre of forest that meets one of these criteria for the WA Department of Fish and Wildlife's forests as priority habitats? ***If you answer YES you will still need to rate the wetland based on its functions.*** — **Old-growth forests** (west of Cascade crest): Stands of at least two tree species, forming a multi-layered canopy with occasional small openings; with at least 8 trees/ac (20 trees/ha) that are at least 200 years of age OR have a diameter at breast height (dbh) of 32 in (81 cm) or more. — **Mature forests** (west of the Cascade Crest): Stands where the largest trees are 80- 200 years old OR the species that make up the canopy have an average diameter (dbh) exceeding 21 in (53 cm). Yes = **Category I** No = **Not a forested wetland for this section**	**Cat. I** ☐
SC 5.0. Wetlands in Coastal Lagoons Does the wetland meet all of the following criteria of a wetland in a coastal lagoon? — The wetland lies in a depression adjacent to marine waters that is wholly or partially separated from marine waters by sandbanks, gravel banks, shingle, or, less frequently, rocks — The lagoon in which the wetland is located contains ponded water that is saline or brackish (> 0.5 ppt) during most of the year in at least a portion of the lagoon *(needs to be measured near the bottom)* Yes – Go to **SC 5.1** No = **Not a wetland in a coastal lagoon**	**Cat. I** ☐
SC 5.1. Does the wetland meet all of the following three conditions? — The wetland is relatively undisturbed (has no diking, ditching, filling, cultivation, grazing), and has less than 20% cover of aggressive, opportunistic plant species (see list of species on p. 100). — At least ⅔ of the landward edge of the wetland has a 100 ft buffer of shrub, forest, or un-grazed or un-mowed grassland. — The wetland is larger than $^{1}/_{10}$ ac (4350 ft^2) Yes = **Category I** No = **Category II**	**Cat. II** ☐
SC 6.0. Interdunal Wetlands Is the wetland west of the 1889 line (also called the Western Boundary of Upland Ownership or WBUO)? ***If you answer yes you will still need to rate the wetland based on its habitat functions.*** In practical terms that means the following geographic areas: — Long Beach Peninsula: Lands west of SR 103 — Grayland-Westport: Lands west of SR 105 — Ocean Shores-Copalis: Lands west of SR 115 and SR 109 Yes – Go to **SC 6.1** No = **not an interdunal wetland for rating**	**Cat I** ☐
SC 6.1. Is the wetland 1 ac or larger and scores an 8 or 9 for the habitat functions on the form (rates H,H,H or H,H,M for the three aspects of function)? Yes = **Category I** No – Go to **SC 6.2**	**Cat. II** ☐
SC 6.2. Is the wetland 1 ac or larger, or is it in a mosaic of wetlands that is 1 ac or larger? Yes = **Category II** No – Go to **SC 6.3**	**Cat. III** ☐
SC 6.3. Is the unit between 0.1 and 1 ac, or is it in a mosaic of wetlands that is between 0.1 and 1 ac? Yes = **Category III** No = **Category IV**	**Cat. IV** ☐
Category of wetland based on Special Characteristics If you answered No for all types, enter "Not Applicable" on Summary Form	-

This page left blank intentionally

Wetland name or number Wetland X

RATING SUMMARY – Western Washington

Name of wetland (or ID #): Wetland X Date of site visit: 11/22/21

Rated by M. Porter; A. Pederson Trained by Ecology? X Yes ___No Date of training 2014

HGM Class used for rating Slope Wetland has multiple HGM classes? ___Y X N

NOTE: **Form is not complete without the figures requested** *(figures can be combined).*

Source of base aerial photo/map Skagit County 2021

OVERALL WETLAND CATEGORY IV (based on functions X or special characteristics___)

1. Category of wetland based on FUNCTIONS

_____**Category I** – Total score = 23 - 27

_____**Category II** – Total score = 20 - 22

_____**Category III** – Total score = 16 - 19

X **Category IV** – Total score = 9 - 15

FUNCTION	Improving Water Quality	Hydrologic	Habitat	
	Circle the appropriate ratings			
Site Potential	H○ M○ L⊙	H○ M○ L⊙	H○ M○ L⊙	
Landscape Potential	H○ M○ L⊙	H○ M○ L⊙	H⊙ M○ L○	
Value	H⊙ M○ L○	H○ M⊙ L○	H○ M○ L⊙	**TOTAL**
Score Based on Ratings	5	4	5	14

Score for each function based on three ratings *(order of ratings is not important)*

9 = H,H,H
8 = H,H,M
7 = H,H,L
7 = H,M,M
6 = H,M,L
6 = M,M,M
5 = H,L,L
5 = M,M,L
4 = M,L,L
3 = L,L,L

2. Category based on SPECIAL CHARACTERISTICS of wetland

CHARACTERISTIC	CATEGORY	
Estuarine	I II	
Wetland of High Conservation Value	I	
Bog	I	
Mature Forest	I	
Old Growth Forest	I	
Coastal Lagoon	I II	
Interdunal	I II III IV	
None of the above	☒	

Maps and figures required to answer questions correctly for Western Washington

Depressional Wetlands

Map of:	To answer questions:	Figure #
Cowardin plant classes	D 1.3, H 1.1, H 1.4	
Hydroperiods	D 1.4, H 1.2	
Location of outlet (*can be added to map of hydroperiods)*	D 1.1, D 4.1	
Boundary of area within 150 ft of the wetland *(can be added to another figure)*	D 2.2, D 5.2	
Map of the contributing basin	D 4.3, D 5.3	
1 km Polygon: Area that extends 1 km from entire wetland edge - including polygons for accessible habitat and undisturbed habitat	H 2.1, H 2.2, H 2.3	
Screen capture of map of 303(d) listed waters in basin (from Ecology website)	D 3.1, D 3.2	
Screen capture of list of TMDLs for WRIA in which unit is found (from web)	D 3.3	

Riverine Wetlands

Map of:	To answer questions:	Figure #
Cowardin plant classes	H 1.1, H 1.4	
Hydroperiods	H 1.2	
Ponded depressions	R 1.1	
Boundary of area within 150 ft of the wetland *(can be added to another figure)*	R 2.4	
Plant cover of trees, shrubs, and herbaceous plants	R 1.2, R 4.2	
Width of unit vs. width of stream *(can be added to another figure)*	R 4.1	
Map of the contributing basin	R 2.2, R 2.3, R 5.2	
1 km Polygon: Area that extends 1 km from entire wetland edge - including polygons for accessible habitat and undisturbed habitat	H 2.1, H 2.2, H 2.3	
Screen capture of map of 303(d) listed waters in basin (from Ecology website)	R 3.1	
Screen capture of list of TMDLs for WRIA in which unit is found (from web)	R 3.2, R 3.3	

Lake Fringe Wetlands

Map of:	To answer questions:	Figure #
Cowardin plant classes	L 1.1, L 4.1, H 1.1, H 1.4	
Plant cover of trees, shrubs, and herbaceous plants	L 1.2	
Boundary of area within 150 ft of the wetland *(can be added to another figure)*	L 2.2	
1 km Polygon: Area that extends 1 km from entire wetland edge - including polygons for accessible habitat and undisturbed habitat	H 2.1, H 2.2, H 2.3	
Screen capture of map of 303(d) listed waters in basin (from Ecology website)	L 3.1, L 3.2	
Screen capture of list of TMDLs for WRIA in which unit is found (from web)	L 3.3	

Slope Wetlands

Map of:	To answer questions:	Figure #
Cowardin plant classes	H 1.1, H 1.4	A
Hydroperiods	H 1.2	B
Plant cover of **dense** trees, shrubs, and herbaceous plants	S 1.3	A
Plant cover of **dense, rigid** trees, shrubs, and herbaceous plants *(can be added to figure above)*	S 4.1	A
Boundary of 150 ft buffer (can be added to another figure)	S 2.1, S 5.1	A
1 km Polygon: Area that extends 1 km from entire wetland edge - including polygons for accessible habitat and undisturbed habitat	H 2.1, H 2.2, H 2.3	C
Screen capture of map of 303(d) listed waters in basin (from Ecology website)	S 3.1, S 3.2	D
Screen capture of list of TMDLs for WRIA in which unit is found (from web)	S 3.3	D

Wetland name or number Wetland X

HGM Classification of Wetlands in Western Washington

For questions 1-7, the criteria described must apply to the entire unit being rated.

If the hydrologic criteria listed in each question do not apply to the entire unit being rated, you probably have a unit with multiple HGM classes. In this case, identify which hydrologic criteria in questions 1-7 apply, and go to Question 8.

1. Are the water levels in the entire unit usually controlled by tides except during floods?

   NO – go to 2 **YES** – the wetland class is **Tidal Fringe** – go to 1.1

   1.1 Is the salinity of the water during periods of annual low flow below 0.5 ppt (parts per thousand)?

   NO – Saltwater Tidal Fringe (Estuarine) **YES – Freshwater Tidal Fringe**
   *If your wetland can be classified as a Freshwater Tidal Fringe use the forms for **Riverine** wetlands. If it is Saltwater Tidal Fringe it is an **Estuarine** wetland and is not scored. This method **cannot** be used to score functions for estuarine wetlands.*

2. The entire wetland unit is flat and precipitation is the only source (>90%) of water to it. Groundwater and surface water runoff are NOT sources of water to the unit.

   NO – go to 3 **YES** – The wetland class is **Flats**
   *If your wetland can be classified as a Flats wetland, use the form for **Depressional** wetlands.*

3. Does the entire wetland unit **meet all** of the following criteria?
   __The vegetated part of the wetland is on the shores of a body of permanent open water (without any plants on the surface at any time of the year) at least 20 ac (8 ha) in size;
   __At least 30% of the open water area is deeper than 6.6 ft (2 m).

   NO – go to 4 **YES –** The wetland class is **Lake Fringe** (Lacustrine Fringe)

4. Does the entire wetland unit **meet all** of the following criteria?
   X The wetland is on a slope (*slope can be very gradual*),
   X The water flows through the wetland in one direction (unidirectional) and usually comes from seeps. It may flow subsurface, as sheetflow, or in a swale without distinct banks,
   X The water leaves the wetland **without being impounded**.

   NO – go to 5 **YES –** The wetland class is **Slope**

   NOTE: Surface water does not pond in these type of wetlands except occasionally in very small and shallow depressions or behind hummocks (depressions are usually <3 ft diameter and less than 1 ft deep).

5. Does the entire wetland unit **meet all** of the following criteria?
   ___The unit is in a valley, or stream channel, where it gets inundated by overbank flooding from that stream or river,
   ___The overbank flooding occurs at least once every 2 years.

NO – go to 6 **YES** – The wetland class is **Riverine**
NOTE: The Riverine unit can contain depressions that are filled with water when the river is not flooding

6. Is the entire wetland unit in a topographic depression in which water ponds, or is saturated to the surface, at some time during the year? *This means that any outlet, if present, is higher than the interior of the wetland.*

   NO – go to 7 **YES** – The wetland class is **Depressional**

7. Is the entire wetland unit located in a very flat area with no obvious depression and no overbank flooding? The unit does not pond surface water more than a few inches. The unit seems to be maintained by high groundwater in the area. The wetland may be ditched, but has no obvious natural outlet.

   NO – go to 8 **YES** – The wetland class is **Depressional**

8. Your wetland unit seems to be difficult to classify and probably contains several different HGM classes. For example, seeps at the base of a slope may grade into a riverine floodplain, or a small stream within a Depressional wetland has a zone of flooding along its sides. GO BACK AND IDENTIFY WHICH OF THE HYDROLOGIC REGIMES DESCRIBED IN QUESTIONS 1-7 APPLY TO DIFFERENT AREAS IN THE UNIT (make a rough sketch to help you decide). Use the following table to identify the appropriate class to use for the rating system if you have several HGM classes present within the wetland unit being scored.

   NOTE: Use this table only if the class that is recommended in the second column represents 10% or more of the total area of the wetland unit being rated. If the area of the HGM class listed in column 2 is less than 10% of the unit; classify the wetland using the class that represents more than 90% of the total area.

HGM classes within the wetland unit being rated	HGM class to use in rating
Slope + Riverine	Riverine
Slope + Depressional	Depressional
Slope + Lake Fringe	Lake Fringe
Depressional + Riverine along stream within boundary of depression	Depressional
Depressional + Lake Fringe	Depressional
Riverine + Lake Fringe	Riverine
Salt Water Tidal Fringe and any other class of freshwater wetland	Treat as ESTUARINE

*If you are still unable to determine which of the above criteria apply to your wetland, or if you have **more than 2 HGM classes** within a wetland boundary, classify the wetland as Depressional for the rating.*

Wetland name or number Wetland X

SLOPE WETLANDS

Water Quality Functions - Indicators that the site functions to improve water quality

S 1.0. Does the site have the potential to improve water quality?	
S 1.1. Characteristics of the average slope of the wetland: *(a 1% slope has a 1 ft vertical drop in elevation for every 100 ft of horizontal distance)* Slope is 1% or less — points = 3 Slope is > 1%-2% — points = 2 Slope is > 2%-5% — points = 1 Slope is greater than 5% — points = 0	0
S 1.2. The soil 2 in below the surface (or duff layer) is true clay or true organic *(use NRCS definitions)*: Yes = 3 No = 0	0
S 1.3. Characteristics of the plants in the wetland that trap sediments and pollutants: Choose the points appropriate for the description that best fits the plants in the wetland. *Dense means you have trouble seeing the soil surface (>75% cover), and uncut means not grazed or mowed and plants are higher than 6 in.* Dense, uncut, herbaceous plants > 90% of the wetland area — points = 6 Dense, uncut, herbaceous plants > ½ of area — points = 3 Dense, woody, plants > ½ of area — points = 2 Dense, uncut, herbaceous plants > ¼ of area — points = 1 Does not meet any of the criteria above for plants — points = 0	3
Total for S 1 — Add the points in the boxes above	3

Rating of Site Potential If score is: ___**12 = H** ___**6-11 = M** X **0-5 = L** *Record the rating on the first page*

S 2.0. Does the landscape have the potential to support the water quality function of the site?	
S 2.1. Is > 10% of the area within 150 ft on the uphill side of the wetland in land uses that generate pollutants? Yes = 1 No = 0	0
S 2.2. Are there other sources of pollutants coming into the wetland that are not listed in question S 2.1? Other sources _____ Yes = 1 No = 0	0
Total for S 2 — Add the points in the boxes above	0

Rating of Landscape Potential If score is: ___**1-2 = M** X **0 = L** *Record the rating on the first page*

S 3.0. Is the water quality improvement provided by the site valuable to society?	
S 3.1. Does the wetland discharge directly (i.e., within 1 mi) to a stream, river, lake, or marine water that is on the 303(d) list? Yes = 1 No = 0	1
S 3.2. Is the wetland in a basin or sub-basin where water quality is an issue? *At least one aquatic resource in the basin is on the 303(d) list*. Yes = 1 No = 0	1
S 3.3. Has the site been identified in a watershed or local plan as important for maintaining water quality? *Answer YES if there is a TMDL for the basin in which unit is found.* Yes = 2 No = 0	2
Total for S 3 — Add the points in the boxes above	4

Rating of Value If score is: X **2-4 = H** ___**1 = M** ___**0 = L** *Record the rating on the first page*

Wetland name or number Wetland X

SLOPE WETLANDS

Hydrologic Functions - Indicators that the site functions to reduce flooding and stream erosion

S 4.0. Does the site have the potential to reduce flooding and stream erosion?	
S 4.1. Characteristics of plants that reduce the velocity of surface flows during storms: Choose the points appropriate for the description that best fits conditions in the wetland. *Stems of plants should be thick enough (usually > 1/8 in), or dense enough, to remain erect during surface flows.* Dense, uncut, **rigid** plants cover > 90% of the area of the wetland — points = 1 All other conditions — points = 0	0

Rating of Site Potential If score is: ___**1 = M** X **0 = L** *Record the rating on the first page*

S 5.0. Does the landscape have the potential to support the hydrologic functions of the site?	
S 5.1. Is more than 25% of the area within 150 ft upslope of wetland in land uses or cover that generate excess surface runoff? Yes = 1 No = 0	0

Rating of Landscape Potential If score is: ___**1 = M** X **0 = L** *Record the rating on the first page*

S 6.0. Are the hydrologic functions provided by the site valuable to society?	
S 6.1. Distance to the nearest areas downstream that have flooding problems: The sub-basin immediately down-gradient of site has flooding problems that result in damage to human or natural resources (e.g., houses or salmon redds) — points = 2 Surface flooding problems are in a sub-basin farther down-gradient — points = 1 No flooding problems anywhere downstream — points = 0	1
S 6.2. Has the site been identified as important for flood storage or flood conveyance in a regional flood control plan? Yes = 2 No = 0	0
Total for S 6 — Add the points in the boxes above	1

Rating of Value If score is: ___**2-4 = H** X **1 = M** ___**0 = L** *Record the rating on the first page*

NOTES and FIELD OBSERVATIONS:

Wetland name or number Wetland X

These questions apply to wetlands of all HGM classes.

HABITAT FUNCTIONS - Indicators that site functions to provide important habitat

H 1.0. Does the site have the potential to provide habitat?

H 1.1. Structure of plant community: *Indicators are Cowardin classes and strata within the Forested class.* Check the Cowardin plant classes in the wetland. *Up to 10 patches may be combined for each class to meet the threshold of ¼ ac or more than 10% of the unit if it is smaller than 2.5 ac. Add the number of structures checked.*

____	Aquatic bed	4 structures or more: points = 4
____	Emergent	3 structures: points = 2
_X_	Scrub-shrub (areas where shrubs have > 30% cover)	2 structures: points = 1
____	Forested (areas where trees have > 30% cover)	1 structure: points = 0

If the unit has a Forested class, check if:

____ The Forested class has 3 out of 5 strata (canopy, sub-canopy, shrubs, herbaceous, moss/ground-cover) that each cover 20% within the Forested polygon

0

H 1.2. Hydroperiods

Check the types of water regimes (hydroperiods) present within the wetland. The water regime has to cover more than 10% of the wetland or ¼ ac to count (*see text for descriptions of hydroperiods*).

____	Permanently flooded or inundated	4 or more types present: points = 3
____	Seasonally flooded or inundated	3 types present: points = 2
____	Occasionally flooded or inundated	2 types present: points = 1
_X_	Saturated only	1 type present: points = 0
____	Permanently flowing stream or river in, or adjacent to, the wetland	
____	Seasonally flowing stream in, or adjacent to, the wetland	
____	**Lake Fringe wetland**	**2 points**
____	**Freshwater tidal wetland**	**2 points**

0

H 1.3. Richness of plant species

Count the number of plant species in the wetland that cover at least 10 ft^2.


Different patches of the same species can be combined to meet the size threshold and you do not have to name the species. ***Do not include Eurasian milfoil, reed canarygrass, purple loosestrife, Canadian thistle***

If you counted: > 19 species	points = 2
5 - 19 species	points = 1
< 5 species	points = 0

1

H 1.4. Interspersion of habitats

Decide from the diagrams below whether interspersion among Cowardin plants classes (described in H 1.1), or the classes and unvegetated areas (can include open water or mudflats) is high, moderate, low, or none. *If you have four or more plant classes or three classes and open water, the rating is always high.*

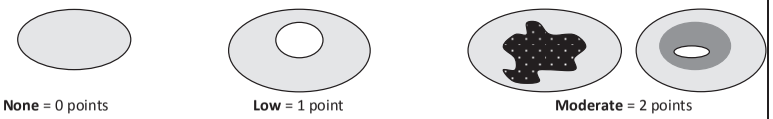

None = 0 points **Low** = 1 point **Moderate** = 2 points

All three diagrams in this row are **HIGH** = 3points



0

Wetland name or number Wetland X

H 1.5. Special habitat features:

Check the habitat features that are present in the wetland. *The number of checks is the number of points.*

___ Large, downed, woody debris within the wetland (> 4 in diameter and 6 ft long).
___ Standing snags (dbh > 4 in) within the wetland
___ Undercut banks are present for at least 6.6 ft (2 m) **and/or** overhanging plants extends at least 3.3 ft (1 m) over a stream (or ditch) in, or contiguous with the wetland, for at least 33 ft (10 m)
___ Stable steep banks of fine material that might be used by beaver or muskrat for denning (> 30 degree slope) OR signs of recent beaver activity are present *(cut shrubs or trees that have not yet weathered where wood is exposed)*
___ At least ¼ ac of thin-stemmed persistent plants or woody branches are present in areas that are permanently or seasonally inundated *(structures for egg-laying by amphibians)*
_X_ Invasive plants cover less than 25% of the wetland area in every stratum of plants (*see H 1.1 for list of strata*)

1

Total for H 1 — Add the points in the boxes above: 2

Rating of Site Potential If score is: ___ **15-18 = H** ___ **7-14 = M** _X_ **0-6 = L** *Record the rating on the first page*

H 2.0. Does the landscape have the potential to support the habitat functions of the site?

H 2.1. Accessible habitat (include *only habitat that directly abuts wetland unit*).

Calculate: % undisturbed habitat 66 + [(% moderate and low intensity land uses)/2] 8 = 74 %

If total accessible habitat is:

> 1/3 (33.3%) of 1 km Polygon	points = 3
20-33% of 1 km Polygon	points = 2
10-19% of 1 km Polygon	points = 1
< 10% of 1 km Polygon	points = 0

3

H 2.2. Undisturbed habitat in 1 km Polygon around the wetland.

Calculate: % undisturbed habitat 66 + [(% moderate and low intensity land uses)/2] 8 = 74 %

Undisturbed habitat > 50% of Polygon	points = 3
Undisturbed habitat 10-50% and in 1-3 patches	points = 2
Undisturbed habitat 10-50% and > 3 patches	points = 1
Undisturbed habitat < 10% of 1 km Polygon	points = 0

3

H 2.3. Land use intensity in 1 km Polygon: If

> 50% of 1 km Polygon is high intensity land use	points = (- 2)
≤ 50% of 1 km Polygon is high intensity	points = 0

0

Total for H 2 — Add the points in the boxes above: 6

Rating of Landscape Potential If score is: _X_ **4-6 = H** ___ **1-3 = M** ___ **< 1 = L** *Record the rating on the first page*

H 3.0. Is the habitat provided by the site valuable to society?

H 3.1. Does the site provide habitat for species valued in laws, regulations, or policies? *Choose only the highest score that applies to the wetland being rated.*

Site meets ANY of the following criteria: points = 2

— It has 3 or more priority habitats within 100 m (see next page)
— It provides habitat for Threatened or Endangered species (any plant or animal on the state or federal lists)
— It is mapped as a location for an individual WDFW priority species
— It is a Wetland of High Conservation Value as determined by the Department of Natural Resources
— It has been categorized as an important habitat site in a local or regional comprehensive plan, in a Shoreline Master Plan, or in a watershed plan

Site has 1 or 2 priority habitats (listed on next page) within 100 m points = 1

Site does not meet any of the criteria above points = 0

0

Rating of Value If score is: ___ **2 = H** ___ **1 = M** _X_ **0 = L** *Record the rating on the first page*

Wetland name or number Wetland X

WDFW Priority Habitats

Priority habitats listed by WDFW (see complete descriptions of WDFW priority habitats, and the counties in which they can be found, in: Washington Department of Fish and Wildlife. 2008. Priority Habitat and Species List. Olympia, Washington. 177 pp. http://wdfw.wa.gov/publications/00165/wdfw00165.pdf or access the list from here: http://wdfw.wa.gov/conservation/phs/list/)

Count how many of the following priority habitats are within 330 ft (100 m) of the wetland unit: ***NOTE:*** *This question is independent of the land use between the wetland unit and the priority habitat.*

— **Aspen Stands:** Pure or mixed stands of aspen greater than 1 ac (0.4 ha).

— **Biodiversity Areas and Corridors**: Areas of habitat that are relatively important to various species of native fish and wildlife (*full descriptions in WDFW PHS report*).

— **Herbaceous Balds:** Variable size patches of grass and forbs on shallow soils over bedrock.

— **Old-growth/Mature forests:** Old-growth west of Cascade crest – Stands of at least 2 tree species, forming a multi-layered canopy with occasional small openings; with at least 8 trees/ac (20 trees/ha) > 32 in (81 cm) dbh or > 200 years of age. Mature forests – Stands with average diameters exceeding 21 in (53 cm) dbh; crown cover may be less than 100%; decay, decadence, numbers of snags, and quantity of large downed material is generally less than that found in old-growth; 80-200 years old west of the Cascade crest.

— **Oregon White Oak:** Woodland stands of pure oak or oak/conifer associations where canopy coverage of the oak component is important (*full descriptions in WDFW PHS report p. 158 – see web link above*).

— **Riparian**: The area adjacent to aquatic systems with flowing water that contains elements of both aquatic and terrestrial ecosystems which mutually influence each other.

— **Westside Prairies:** Herbaceous, non-forested plant communities that can either take the form of a dry prairie or a wet prairie (*full descriptions in WDFW PHS report p. 161 – see web link above*).

— **Instream:** The combination of physical, biological, and chemical processes and conditions that interact to provide functional life history requirements for instream fish and wildlife resources.

— **Nearshore**: Relatively undisturbed nearshore habitats. These include Coastal Nearshore, Open Coast Nearshore, and Puget Sound Nearshore. (*full descriptions of habitats and the definition of relatively undisturbed are in WDFW report – see web link on previous page).*

— **Caves:** A naturally occurring cavity, recess, void, or system of interconnected passages under the earth in soils, rock, ice, or other geological formations and is large enough to contain a human.

— **Cliffs:** Greater than 25 ft (7.6 m) high and occurring below 5000 ft elevation.

— **Talus:** Homogenous areas of rock rubble ranging in average size 0.5 - 6.5 ft (0.15 - 2.0 m), composed of basalt, andesite, and/or sedimentary rock, including riprap slides and mine tailings. May be associated with cliffs.

— **Snags and Logs:** Trees are considered snags if they are dead or dying and exhibit sufficient decay characteristics to enable cavity excavation/use by wildlife. Priority snags have a diameter at breast height of > 20 in (51 cm) in western Washington and are > 6.5 ft (2 m) in height. Priority logs are > 12 in (30 cm) in diameter at the largest end, and > 20 ft (6 m) long.

Note: All vegetated wetlands are by definition a priority habitat but are not included in this list because they are addressed elsewhere.

Wetland name or number Wetland X

CATEGORIZATION BASED ON SPECIAL CHARACTERISTICS

Wetland Type *Check off any criteria that apply to the wetland. Circle the category when the appropriate criteria are met.*	**Category**
SC 1.0. Estuarine wetlands Does the wetland meet the following criteria for Estuarine wetlands? — The dominant water regime is tidal, — Vegetated, and — With a salinity greater than 0.5 ppt Yes –Go to **SC 1.1** No= **Not an estuarine wetland**	
SC 1.1. Is the wetland within a National Wildlife Refuge, National Park, National Estuary Reserve, Natural Area Preserve, State Park or Educational, Environmental, or Scientific Reserve designated under WAC 332-30-151? Yes = **Category I** No - Go to **SC 1.2**	**Cat. I** ☐
SC 1.2. Is the wetland unit at least 1 ac in size and meets at least two of the following three conditions? — The wetland is relatively undisturbed (has no diking, ditching, filling, cultivation, grazing, and has less than 10% cover of non-native plant species. (If non-native species are *Spartina*, see page 25) — At least ¾ of the landward edge of the wetland has a 100 ft buffer of shrub, forest, or un-grazed or un-mowed grassland. — The wetland has at least two of the following features: tidal channels, depressions with open water, or contiguous freshwater wetlands. Yes = **Category I** No = **Category II**	**Cat. I** ☐ **Cat. II** ☐
SC 2.0. Wetlands of High Conservation Value (WHCV) SC 2.1. Has the WA Department of Natural Resources updated their website to include the list of Wetlands of High Conservation Value? Yes – Go to **SC 2.2** No – Go to **SC 2.3** SC 2.2. Is the wetland listed on the WDNR database as a Wetland of High Conservation Value? Yes = **Category I** No = **Not a WHCV** SC 2.3. Is the wetland in a Section/Township/Range that contains a Natural Heritage wetland? http://www1.dnr.wa.gov/nhp/refdesk/datasearch/wnhpwetlands.pdf Yes – **Contact WNHP/WDNR and go to SC 2.4** No = **Not a WHCV** SC 2.4. Has WDNR identified the wetland within the S/T/R as a Wetland of High Conservation Value and listed it on their website? Yes = **Category I** No = **Not a WHCV**	**Cat. I** ☐
SC 3.0. Bogs Does the wetland (or any part of the unit) meet both the criteria for soils and vegetation in bogs? *Use the key below.* ***If you answer YES you will still need to rate the wetland based on its functions.*** SC 3.1. Does an area within the wetland unit have organic soil horizons, either peats or mucks, that compose 16 in or more of the first 32 in of the soil profile? Yes – Go to **SC 3.3** No – Go to **SC 3.2** SC 3.2. Does an area within the wetland unit have organic soils, either peats or mucks, that are less than 16 in deep over bedrock, or an impermeable hardpan such as clay or volcanic ash, or that are floating on top of a lake or pond? Yes – Go to **SC 3.3** No = **Is not a bog** SC 3.3. Does an area with peats or mucks have more than 70% cover of mosses at ground level, AND at least a 30% cover of plant species listed in Table 4? Yes = **Is a Category I bog** No – Go to **SC 3.4** **NOTE:** If you are uncertain about the extent of mosses in the understory, you may substitute that criterion by measuring the pH of the water that seeps into a hole dug at least 16 in deep. If the pH is less than 5.0 and the plant species in Table 4 are present, the wetland is a bog. SC 3.4. Is an area with peats or mucks forested (> 30% cover) with Sitka spruce, subalpine fir, western red cedar, western hemlock, lodgepole pine, quaking aspen, Engelmann spruce, or western white pine, AND any of the species (or combination of species) listed in Table 4 provide more than 30% of the cover under the canopy? Yes = **Is a Category I bog** No = **Is not a bog**	**Cat. I** ☐

SC 4.0. Forested Wetlands Does the wetland have at least 1 contiguous acre of forest that meets one of these criteria for the WA Department of Fish and Wildlife's forests as priority habitats? ***If you answer YES you will still need to rate the wetland based on its functions.*** — **Old-growth forests** (west of Cascade crest): Stands of at least two tree species, forming a multi-layered canopy with occasional small openings; with at least 8 trees/ac (20 trees/ha) that are at least 200 years of age OR have a diameter at breast height (dbh) of 32 in (81 cm) or more. — **Mature forests** (west of the Cascade Crest): Stands where the largest trees are 80- 200 years old OR the species that make up the canopy have an average diameter (dbh) exceeding 21 in (53 cm). Yes = **Category I** No = **Not a forested wetland for this section**	**Cat. I** ☐
SC 5.0. Wetlands in Coastal Lagoons Does the wetland meet all of the following criteria of a wetland in a coastal lagoon? — The wetland lies in a depression adjacent to marine waters that is wholly or partially separated from marine waters by sandbanks, gravel banks, shingle, or, less frequently, rocks — The lagoon in which the wetland is located contains ponded water that is saline or brackish (> 0.5 ppt) during most of the year in at least a portion of the lagoon *(needs to be measured near the bottom)* Yes – Go to **SC 5.1** No = **Not a wetland in a coastal lagoon**	**Cat. I** ☐
SC 5.1. Does the wetland meet all of the following three conditions? — The wetland is relatively undisturbed (has no diking, ditching, filling, cultivation, grazing), and has less than 20% cover of aggressive, opportunistic plant species (see list of species on p. 100). — At least ¾ of the landward edge of the wetland has a 100 ft buffer of shrub, forest, or un-grazed or un-mowed grassland. — The wetland is larger than $^{1}/_{10}$ ac (4350 ft^2) Yes = **Category I** No = **Category II**	**Cat. II** ☐
SC 6.0. Interdunal Wetlands Is the wetland west of the 1889 line (also called the Western Boundary of Upland Ownership or WBUO)? ***If you answer yes you will still need to rate the wetland based on its habitat functions.*** In practical terms that means the following geographic areas: — Long Beach Peninsula: Lands west of SR 103 — Grayland-Westport: Lands west of SR 105 — Ocean Shores-Copalis: Lands west of SR 115 and SR 109 Yes – Go to **SC 6.1** No = **not an interdunal wetland for rating**	**Cat I** ☐
SC 6.1. Is the wetland 1 ac or larger and scores an 8 or 9 for the habitat functions on the form (rates H,H,H or H,H,M for the three aspects of function)? Yes = **Category I** No – Go to **SC 6.2**	**Cat. II** ☐
SC 6.2. Is the wetland 1 ac or larger, or is it in a mosaic of wetlands that is 1 ac or larger? Yes = **Category II** No – Go to **SC 6.3**	**Cat. III** ☐
SC 6.3. Is the unit between 0.1 and 1 ac, or is it in a mosaic of wetlands that is between 0.1 and 1 ac? Yes = **Category III** No = **Category IV**	**Cat. IV** ☐
Category of wetland based on Special Characteristics If you answered No for all types, enter "Not Applicable" on Summary Form	-

This page left blank intentionally

Wetland name or number Wetland Y

RATING SUMMARY – Western Washington

Name of wetland (or ID #): Wetland Y Date of site visit: 11/22/21

Rated by M. Porter; A. Pederson Trained by Ecology? X Yes ___No Date of training 2014

HGM Class used for rating Slope Wetland has multiple HGM classes? ___Y X N

NOTE: Form is not complete without the figures requested *(figures can be combined).*

Source of base aerial photo/map Skagit County 2021

OVERALL WETLAND CATEGORY IV (based on functions X or special characteristics___)

1. Category of wetland based on FUNCTIONS

_____**Category I** – Total score = 23 - 27

_____**Category II** – Total score = 20 - 22

_____**Category III** – Total score = 16 - 19

X **Category IV** – Total score = 9 - 15

FUNCTION	Improving Water Quality	Hydrologic	Habitat	
	Circle the appropriate ratings			
Site Potential	H○ M○ L⊙	H○ M○ L⊙	H○ M○ L⊙	
Landscape Potential	H○ M○ L⊙	H○ M○ L⊙	H⊙ M○ L○	
Value	H⊙ M○ L○	H○ M⊙ L○	H○ M○ L⊙	TOTAL
Score Based on Ratings	5	4	5	14

Score for each function based on three ratings *(order of ratings is not important)*

9 = H,H,H
8 = H,H,M
7 = H,H,L
7 = H,M,M
6 = H,M,L
6 = M,M,M
5 = H,L,L
5 = M,M,L
4 = M,L,L
3 = L,L,L

2. Category based on SPECIAL CHARACTERISTICS of wetland

CHARACTERISTIC	CATEGORY	
Estuarine	I II	
Wetland of High Conservation Value	I	
Bog	I	
Mature Forest	I	
Old Growth Forest	I	
Coastal Lagoon	I II	
Interdunal	I II III IV	
None of the above	☒	

Maps and figures required to answer questions correctly for Western Washington

Depressional Wetlands

Map of:	To answer questions:	Figure #
Cowardin plant classes	D 1.3, H 1.1, H 1.4	
Hydroperiods	D 1.4, H 1.2	
Location of outlet (*can be added to map of hydroperiods)*	D 1.1, D 4.1	
Boundary of area within 150 ft of the wetland *(can be added to another figure)*	D 2.2, D 5.2	
Map of the contributing basin	D 4.3, D 5.3	
1 km Polygon: Area that extends 1 km from entire wetland edge - including polygons for accessible habitat and undisturbed habitat	H 2.1, H 2.2, H 2.3	
Screen capture of map of 303(d) listed waters in basin (from Ecology website)	D 3.1, D 3.2	
Screen capture of list of TMDLs for WRIA in which unit is found (from web)	D 3.3	

Riverine Wetlands

Map of:	To answer questions:	Figure #
Cowardin plant classes	H 1.1, H 1.4	
Hydroperiods	H 1.2	
Ponded depressions	R 1.1	
Boundary of area within 150 ft of the wetland *(can be added to another figure)*	R 2.4	
Plant cover of trees, shrubs, and herbaceous plants	R 1.2, R 4.2	
Width of unit vs. width of stream *(can be added to another figure)*	R 4.1	
Map of the contributing basin	R 2.2, R 2.3, R 5.2	
1 km Polygon: Area that extends 1 km from entire wetland edge - including polygons for accessible habitat and undisturbed habitat	H 2.1, H 2.2, H 2.3	
Screen capture of map of 303(d) listed waters in basin (from Ecology website)	R 3.1	
Screen capture of list of TMDLs for WRIA in which unit is found (from web)	R 3.2, R 3.3	

Lake Fringe Wetlands

Map of:	To answer questions:	Figure #
Cowardin plant classes	L 1.1, L 4.1, H 1.1, H 1.4	
Plant cover of trees, shrubs, and herbaceous plants	L 1.2	
Boundary of area within 150 ft of the wetland *(can be added to another figure)*	L 2.2	
1 km Polygon: Area that extends 1 km from entire wetland edge - including polygons for accessible habitat and undisturbed habitat	H 2.1, H 2.2, H 2.3	
Screen capture of map of 303(d) listed waters in basin (from Ecology website)	L 3.1, L 3.2	
Screen capture of list of TMDLs for WRIA in which unit is found (from web)	L 3.3	

Slope Wetlands

Map of:	To answer questions:	Figure #
Cowardin plant classes	H 1.1, H 1.4	A
Hydroperiods	H 1.2	B
Plant cover of **dense** trees, shrubs, and herbaceous plants	S 1.3	A
Plant cover of **dense, rigid** trees, shrubs, and herbaceous plants *(can be added to figure above)*	S 4.1	A
Boundary of 150 ft buffer (can be added to another figure)	S 2.1, S 5.1	A
1 km Polygon: Area that extends 1 km from entire wetland edge - including polygons for accessible habitat and undisturbed habitat	H 2.1, H 2.2, H 2.3	C
Screen capture of map of 303(d) listed waters in basin (from Ecology website)	S 3.1, S 3.2	D
Screen capture of list of TMDLs for WRIA in which unit is found (from web)	S 3.3	D

Wetland name or number Wetland Y

HGM Classification of Wetlands in Western Washington

For questions 1-7, the criteria described must apply to the entire unit being rated.

If the hydrologic criteria listed in each question do not apply to the entire unit being rated, you probably have a unit with multiple HGM classes. In this case, identify which hydrologic criteria in questions 1-7 apply, and go to Question 8.

1. Are the water levels in the entire unit usually controlled by tides except during floods?

   NO – go to 2 **YES** – the wetland class is **Tidal Fringe** – go to 1.1

   1.1 Is the salinity of the water during periods of annual low flow below 0.5 ppt (parts per thousand)?

   NO – Saltwater Tidal Fringe (Estuarine) **YES – Freshwater Tidal Fringe**
   *If your wetland can be classified as a Freshwater Tidal Fringe use the forms for **Riverine** wetlands. If it is Saltwater Tidal Fringe it is an **Estuarine** wetland and is not scored. This method **cannot** be used to score functions for estuarine wetlands.*

2. The entire wetland unit is flat and precipitation is the only source (>90%) of water to it. Groundwater and surface water runoff are NOT sources of water to the unit.

   NO – go to 3 **YES** – The wetland class is **Flats**
   *If your wetland can be classified as a Flats wetland, use the form for **Depressional** wetlands.*

3. Does the entire wetland unit **meet all** of the following criteria?
   __The vegetated part of the wetland is on the shores of a body of permanent open water (without any plants on the surface at any time of the year) at least 20 ac (8 ha) in size;
   __At least 30% of the open water area is deeper than 6.6 ft (2 m).

   NO – go to 4 **YES –** The wetland class is **Lake Fringe** (Lacustrine Fringe)

4. Does the entire wetland unit **meet all** of the following criteria?
   X The wetland is on a slope (*slope can be very gradual*),
   X The water flows through the wetland in one direction (unidirectional) and usually comes from seeps. It may flow subsurface, as sheetflow, or in a swale without distinct banks,
   X The water leaves the wetland **without being impounded**.

   NO – go to 5 **YES –** The wetland class is **Slope**

   NOTE: Surface water does not pond in these type of wetlands except occasionally in very small and shallow depressions or behind hummocks (depressions are usually <3 ft diameter and less than 1 ft deep).

5. Does the entire wetland unit **meet all** of the following criteria?
   ___The unit is in a valley, or stream channel, where it gets inundated by overbank flooding from that stream or river,
   ___The overbank flooding occurs at least once every 2 years.

NO – go to 6 **YES** – The wetland class is **Riverine**
NOTE: The Riverine unit can contain depressions that are filled with water when the river is not flooding

6. Is the entire wetland unit in a topographic depression in which water ponds, or is saturated to the surface, at some time during the year? *This means that any outlet, if present, is higher than the interior of the wetland.*

   NO – go to 7 **YES** – The wetland class is **Depressional**

7. Is the entire wetland unit located in a very flat area with no obvious depression and no overbank flooding? The unit does not pond surface water more than a few inches. The unit seems to be maintained by high groundwater in the area. The wetland may be ditched, but has no obvious natural outlet.

   NO – go to 8 **YES** – The wetland class is **Depressional**

8. Your wetland unit seems to be difficult to classify and probably contains several different HGM classes. For example, seeps at the base of a slope may grade into a riverine floodplain, or a small stream within a Depressional wetland has a zone of flooding along its sides. GO BACK AND IDENTIFY WHICH OF THE HYDROLOGIC REGIMES DESCRIBED IN QUESTIONS 1-7 APPLY TO DIFFERENT AREAS IN THE UNIT (make a rough sketch to help you decide). Use the following table to identify the appropriate class to use for the rating system if you have several HGM classes present within the wetland unit being scored.

   NOTE: Use this table only if the class that is recommended in the second column represents 10% or more of the total area of the wetland unit being rated. If the area of the HGM class listed in column 2 is less than 10% of the unit; classify the wetland using the class that represents more than 90% of the total area.

HGM classes within the wetland unit being rated	HGM class to use in rating
Slope + Riverine	Riverine
Slope + Depressional	Depressional
Slope + Lake Fringe	Lake Fringe
Depressional + Riverine along stream within boundary of depression	Depressional
Depressional + Lake Fringe	Depressional
Riverine + Lake Fringe	Riverine
Salt Water Tidal Fringe and any other class of freshwater wetland	Treat as ESTUARINE

*If you are still unable to determine which of the above criteria apply to your wetland, or if you have **more than 2 HGM classes** within a wetland boundary, classify the wetland as Depressional for the rating.*

Wetland name or number Wetland Y

SLOPE WETLANDS

Water Quality Functions - Indicators that the site functions to improve water quality

S 1.0. Does the site have the potential to improve water quality?	
S 1.1. Characteristics of the average slope of the wetland: *(a 1% slope has a 1 ft vertical drop in elevation for every 100 ft of horizontal distance)* Slope is 1% or less — points = 3 Slope is > 1%-2% — points = 2 Slope is > 2%-5% — points = 1 Slope is greater than 5% — points = 0	2
S 1.2. The soil 2 in below the surface (or duff layer) is true clay or true organic *(use NRCS definitions)*: Yes = 3 No = 0	0
S 1.3. Characteristics of the plants in the wetland that trap sediments and pollutants: Choose the points appropriate for the description that best fits the plants in the wetland. *Dense means you have trouble seeing the soil surface (>75% cover), and uncut means not grazed or mowed and plants are higher than 6 in.* Dense, uncut, herbaceous plants > 90% of the wetland area — points = 6 Dense, uncut, herbaceous plants > ½ of area — points = 3 Dense, woody, plants > ½ of area — points = 2 Dense, uncut, herbaceous plants > ¼ of area — points = 1 Does not meet any of the criteria above for plants — points = 0	2
Total for S 1 — Add the points in the boxes above	4

Rating of Site Potential If score is: ___**12 = H** ___**6-11 = M** X **0-5 = L** *Record the rating on the first page*

S 2.0. Does the landscape have the potential to support the water quality function of the site?	
S 2.1. Is > 10% of the area within 150 ft on the uphill side of the wetland in land uses that generate pollutants? Yes = 1 No = 0	0
S 2.2. Are there other sources of pollutants coming into the wetland that are not listed in question S 2.1? Other sources _____ Yes = 1 No = 0	0
Total for S 2 — Add the points in the boxes above	0

Rating of Landscape Potential If score is: ___**1-2 = M** X **0 = L** *Record the rating on the first page*

S 3.0. Is the water quality improvement provided by the site valuable to society?	
S 3.1. Does the wetland discharge directly (i.e., within 1 mi) to a stream, river, lake, or marine water that is on the 303(d) list? Yes = 1 No = 0	0
S 3.2. Is the wetland in a basin or sub-basin where water quality is an issue? *At least one aquatic resource in the basin is on the 303(d) list*. Yes = 1 No = 0	1
S 3.3. Has the site been identified in a watershed or local plan as important for maintaining water quality? *Answer YES if there is a TMDL for the basin in which unit is found.* Yes = 2 No = 0	2
Total for S 3 — Add the points in the boxes above	3

Rating of Value If score is: X **2-4 = H** ___**1 = M** ___**0 = L** *Record the rating on the first page*

Wetland name or number Wetland Y

SLOPE WETLANDS

Hydrologic Functions - Indicators that the site functions to reduce flooding and stream erosion

S 4.0. Does the site have the potential to reduce flooding and stream erosion?	
S 4.1. Characteristics of plants that reduce the velocity of surface flows during storms: Choose the points appropriate for the description that best fits conditions in the wetland. *Stems of plants should be thick enough (usually > 1/8 in), or dense enough, to remain erect during surface flows.* Dense, uncut, **rigid** plants cover > 90% of the area of the wetland — points = 1 All other conditions — points = 0	0

Rating of Site Potential If score is: ___**1 = M** X **0 = L** *Record the rating on the first page*

S 5.0. Does the landscape have the potential to support the hydrologic functions of the site?	
S 5.1. Is more than 25% of the area within 150 ft upslope of wetland in land uses or cover that generate excess surface runoff? Yes = 1 No = 0	0

Rating of Landscape Potential If score is: ___**1 = M** X **0 = L** *Record the rating on the first page*

S 6.0. Are the hydrologic functions provided by the site valuable to society?	
S 6.1. Distance to the nearest areas downstream that have flooding problems: The sub-basin immediately down-gradient of site has flooding problems that result in damage to human or natural resources (e.g., houses or salmon redds) — points = 2 Surface flooding problems are in a sub-basin farther down-gradient — points = 1 No flooding problems anywhere downstream — points = 0	1
S 6.2. Has the site been identified as important for flood storage or flood conveyance in a regional flood control plan? Yes = 2 No = 0	0
Total for S 6 — Add the points in the boxes above	1

Rating of Value If score is: ___**2-4 = H** X **1 = M** ___**0 = L** *Record the rating on the first page*

NOTES and FIELD OBSERVATIONS:

Wetland name or number Wetland Y

These questions apply to wetlands of all HGM classes.

HABITAT FUNCTIONS - Indicators that site functions to provide important habitat

H 1.0. Does the site have the potential to provide habitat?

H 1.1. Structure of plant community: *Indicators are Cowardin classes and strata within the Forested class.* Check the Cowardin plant classes in the wetland. *Up to 10 patches may be combined for each class to meet the threshold of ¼ ac or more than 10% of the unit if it is smaller than 2.5 ac. Add the number of structures checked.*

____	Aquatic bed	4 structures or more: points = 4
____	Emergent	3 structures: points = 2
_X_	Scrub-shrub (areas where shrubs have > 30% cover)	2 structures: points = 1
____	Forested (areas where trees have > 30% cover)	1 structure: points = 0

If the unit has a Forested class, check if:

____ The Forested class has 3 out of 5 strata (canopy, sub-canopy, shrubs, herbaceous, moss/ground-cover) that each cover 20% within the Forested polygon

0

H 1.2. Hydroperiods

Check the types of water regimes (hydroperiods) present within the wetland. The water regime has to cover more than 10% of the wetland or ¼ ac to count (*see text for descriptions of hydroperiods*).

____	Permanently flooded or inundated	4 or more types present: points = 3
_X_	Seasonally flooded or inundated	3 types present: points = 2
____	Occasionally flooded or inundated	2 types present: points = 1
_X_	Saturated only	1 type present: points = 0
____	Permanently flowing stream or river in, or adjacent to, the wetland	
____	Seasonally flowing stream in, or adjacent to, the wetland	
____	**Lake Fringe wetland**	**2 points**
____	**Freshwater tidal wetland**	**2 points**

1

H 1.3. Richness of plant species

Count the number of plant species in the wetland that cover at least 10 ft^2.


Different patches of the same species can be combined to meet the size threshold and you do not have to name the species. ***Do not include Eurasian milfoil, reed canarygrass, purple loosestrife, Canadian thistle***

If you counted: > 19 species	points = 2
5 - 19 species	points = 1
< 5 species	points = 0

1

H 1.4. Interspersion of habitats

Decide from the diagrams below whether interspersion among Cowardin plants classes (described in H 1.1), or the classes and unvegetated areas (can include open water or mudflats) is high, moderate, low, or none. *If you have four or more plant classes or three classes and open water, the rating is always high.*

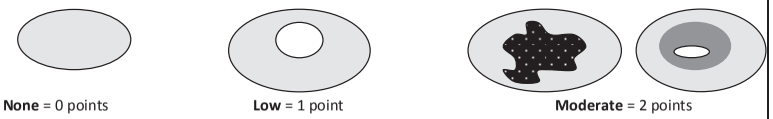

None = 0 points **Low** = 1 point **Moderate** = 2 points

All three diagrams in this row are **HIGH** = 3points



0

Wetland name or number Wetland Y

H 1.5. Special habitat features:

Check the habitat features that are present in the wetland. *The number of checks is the number of points.*

- ___ Large, downed, woody debris within the wetland (> 4 in diameter and 6 ft long).
- ____ Standing snags (dbh > 4 in) within the wetland
- ____ Undercut banks are present for at least 6.6 ft (2 m) **and/or** overhanging plants extends at least 3.3 ft (1 m) over a stream (or ditch) in, or contiguous with the wetland, for at least 33 ft (10 m)
- ___ Stable steep banks of fine material that might be used by beaver or muskrat for denning (> 30 degree slope) OR signs of recent beaver activity are present *(cut shrubs or trees that have not yet weathered where wood is exposed)*
- ____ At least ¼ ac of thin-stemmed persistent plants or woody branches are present in areas that are permanently or seasonally inundated *(structures for egg-laying by amphibians)*
- _X_ Invasive plants cover less than 25% of the wetland area in every stratum of plants (*see H 1.1 for list of strata*)

1

Total for H 1	Add the points in the boxes above	3

Rating of Site Potential If score is: ___ **15-18 = H** ___ **7-14 = M** _X_ **0-6 = L** *Record the rating on the first page*

H 2.0. Does the landscape have the potential to support the habitat functions of the site?

H 2.1. Accessible habitat (include *only habitat that directly abuts wetland unit*).

Calculate: % undisturbed habitat 66 + [(% moderate and low intensity land uses)/2] 8 = 74 %

If total accessible habitat is:

> 1/3 (33.3%) of 1 km Polygon	points = 3
20-33% of 1 km Polygon	points = 2
10-19% of 1 km Polygon	points = 1
< 10% of 1 km Polygon	points = 0

3

H 2.2. Undisturbed habitat in 1 km Polygon around the wetland.

Calculate: % undisturbed habitat 66 + [(% moderate and low intensity land uses)/2] 8 = 74 %

Undisturbed habitat > 50% of Polygon	points = 3
Undisturbed habitat 10-50% and in 1-3 patches	points = 2
Undisturbed habitat 10-50% and > 3 patches	points = 1
Undisturbed habitat < 10% of 1 km Polygon	points = 0

3

H 2.3. Land use intensity in 1 km Polygon: If

> 50% of 1 km Polygon is high intensity land use	points = (- 2)
≤ 50% of 1 km Polygon is high intensity	points = 0

0

Total for H 2	Add the points in the boxes above	6

Rating of Landscape Potential If score is: _X_ **4-6 = H** ___ **1-3 = M** ___ **< 1 = L** *Record the rating on the first page*

H 3.0. Is the habitat provided by the site valuable to society?

H 3.1. Does the site provide habitat for species valued in laws, regulations, or policies? *Choose only the highest score that applies to the wetland being rated.*

Site meets ANY of the following criteria: points = 2

- — It has 3 or more priority habitats within 100 m (see next page)
- — It provides habitat for Threatened or Endangered species (any plant or animal on the state or federal lists)
- — It is mapped as a location for an individual WDFW priority species
- — It is a Wetland of High Conservation Value as determined by the Department of Natural Resources
- — It has been categorized as an important habitat site in a local or regional comprehensive plan, in a Shoreline Master Plan, or in a watershed plan

Site has 1 or 2 priority habitats (listed on next page) within 100 m points = 1

Site does not meet any of the criteria above points = 0

0

Rating of Value If score is: ___ **2 = H** ___ **1 = M** _X_ **0 = L** *Record the rating on the first page*

Wetland name or number Wetland Y

WDFW Priority Habitats

Priority habitats listed by WDFW (see complete descriptions of WDFW priority habitats, and the counties in which they can be found, in: Washington Department of Fish and Wildlife. 2008. Priority Habitat and Species List. Olympia, Washington. 177 pp. http://wdfw.wa.gov/publications/00165/wdfw00165.pdf or access the list from here: http://wdfw.wa.gov/conservation/phs/list/)

Count how many of the following priority habitats are within 330 ft (100 m) of the wetland unit: ***NOTE:*** *This question is independent of the land use between the wetland unit and the priority habitat.*

— **Aspen Stands:** Pure or mixed stands of aspen greater than 1 ac (0.4 ha).

— **Biodiversity Areas and Corridors**: Areas of habitat that are relatively important to various species of native fish and wildlife (*full descriptions in WDFW PHS report*).

— **Herbaceous Balds:** Variable size patches of grass and forbs on shallow soils over bedrock.

— **Old-growth/Mature forests:** Old-growth west of Cascade crest – Stands of at least 2 tree species, forming a multi-layered canopy with occasional small openings; with at least 8 trees/ac (20 trees/ha) > 32 in (81 cm) dbh or > 200 years of age. Mature forests – Stands with average diameters exceeding 21 in (53 cm) dbh; crown cover may be less than 100%; decay, decadence, numbers of snags, and quantity of large downed material is generally less than that found in old-growth; 80-200 years old west of the Cascade crest.

— **Oregon White Oak:** Woodland stands of pure oak or oak/conifer associations where canopy coverage of the oak component is important (*full descriptions in WDFW PHS report p. 158 – see web link above*).

— **Riparian**: The area adjacent to aquatic systems with flowing water that contains elements of both aquatic and terrestrial ecosystems which mutually influence each other.

— **Westside Prairies:** Herbaceous, non-forested plant communities that can either take the form of a dry prairie or a wet prairie (*full descriptions in WDFW PHS report p. 161 – see web link above*).

— **Instream:** The combination of physical, biological, and chemical processes and conditions that interact to provide functional life history requirements for instream fish and wildlife resources.

— **Nearshore**: Relatively undisturbed nearshore habitats. These include Coastal Nearshore, Open Coast Nearshore, and Puget Sound Nearshore. (*full descriptions of habitats and the definition of relatively undisturbed are in WDFW report – see web link on previous page).*

— **Caves:** A naturally occurring cavity, recess, void, or system of interconnected passages under the earth in soils, rock, ice, or other geological formations and is large enough to contain a human.

— **Cliffs:** Greater than 25 ft (7.6 m) high and occurring below 5000 ft elevation.

— **Talus:** Homogenous areas of rock rubble ranging in average size 0.5 - 6.5 ft (0.15 - 2.0 m), composed of basalt, andesite, and/or sedimentary rock, including riprap slides and mine tailings. May be associated with cliffs.

— **Snags and Logs:** Trees are considered snags if they are dead or dying and exhibit sufficient decay characteristics to enable cavity excavation/use by wildlife. Priority snags have a diameter at breast height of > 20 in (51 cm) in western Washington and are > 6.5 ft (2 m) in height. Priority logs are > 12 in (30 cm) in diameter at the largest end, and > 20 ft (6 m) long.

Note: All vegetated wetlands are by definition a priority habitat but are not included in this list because they are addressed elsewhere.

Wetland name or number Wetland Y

CATEGORIZATION BASED ON SPECIAL CHARACTERISTICS

Wetland Type *Check off any criteria that apply to the wetland. Circle the category when the appropriate criteria are met.*	**Category**
SC 1.0. Estuarine wetlands Does the wetland meet the following criteria for Estuarine wetlands? — The dominant water regime is tidal, — Vegetated, and — With a salinity greater than 0.5 ppt Yes –Go to **SC 1.1** No= **Not an estuarine wetland**	
SC 1.1. Is the wetland within a National Wildlife Refuge, National Park, National Estuary Reserve, Natural Area Preserve, State Park or Educational, Environmental, or Scientific Reserve designated under WAC 332-30-151? Yes = **Category I** No - Go to **SC 1.2**	**Cat. I** ☐
SC 1.2. Is the wetland unit at least 1 ac in size and meets at least two of the following three conditions? — The wetland is relatively undisturbed (has no diking, ditching, filling, cultivation, grazing, and has less than 10% cover of non-native plant species. (If non-native species are *Spartina*, see page 25) — At least ¾ of the landward edge of the wetland has a 100 ft buffer of shrub, forest, or un-grazed or un-mowed grassland. — The wetland has at least two of the following features: tidal channels, depressions with open water, or contiguous freshwater wetlands. Yes = **Category I** No = **Category II**	**Cat. I** ☐ **Cat. II** ☐
SC 2.0. Wetlands of High Conservation Value (WHCV) SC 2.1. Has the WA Department of Natural Resources updated their website to include the list of Wetlands of High Conservation Value? Yes – Go to **SC 2.2** No – Go to **SC 2.3** SC 2.2. Is the wetland listed on the WDNR database as a Wetland of High Conservation Value? Yes = **Category I** No = **Not a WHCV** SC 2.3. Is the wetland in a Section/Township/Range that contains a Natural Heritage wetland? http://www1.dnr.wa.gov/nhp/refdesk/datasearch/wnhpwetlands.pdf Yes – **Contact WNHP/WDNR and go to SC 2.4** No = **Not a WHCV** SC 2.4. Has WDNR identified the wetland within the S/T/R as a Wetland of High Conservation Value and listed it on their website? Yes = **Category I** No = **Not a WHCV**	**Cat. I** ☐
SC 3.0. Bogs Does the wetland (or any part of the unit) meet both the criteria for soils and vegetation in bogs? *Use the key below.* ***If you answer YES you will still need to rate the wetland based on its functions.*** SC 3.1. Does an area within the wetland unit have organic soil horizons, either peats or mucks, that compose 16 in or more of the first 32 in of the soil profile? Yes – Go to **SC 3.3** No – Go to **SC 3.2** SC 3.2. Does an area within the wetland unit have organic soils, either peats or mucks, that are less than 16 in deep over bedrock, or an impermeable hardpan such as clay or volcanic ash, or that are floating on top of a lake or pond? Yes – Go to **SC 3.3** No = **Is not a bog** SC 3.3. Does an area with peats or mucks have more than 70% cover of mosses at ground level, AND at least a 30% cover of plant species listed in Table 4? Yes = **Is a Category I bog** No – Go to **SC 3.4** **NOTE:** If you are uncertain about the extent of mosses in the understory, you may substitute that criterion by measuring the pH of the water that seeps into a hole dug at least 16 in deep. If the pH is less than 5.0 and the plant species in Table 4 are present, the wetland is a bog. SC 3.4. Is an area with peats or mucks forested (> 30% cover) with Sitka spruce, subalpine fir, western red cedar, western hemlock, lodgepole pine, quaking aspen, Engelmann spruce, or western white pine, AND any of the species (or combination of species) listed in Table 4 provide more than 30% of the cover under the canopy? Yes = **Is a Category I bog** No = **Is not a bog**	**Cat. I** ☐

Wetland name or number Wetland Y

SC 4.0. Forested Wetlands Does the wetland have at least 1 contiguous acre of forest that meets one of these criteria for the WA Department of Fish and Wildlife's forests as priority habitats? ***If you answer YES you will still need to rate the wetland based on its functions.*** — **Old-growth forests** (west of Cascade crest): Stands of at least two tree species, forming a multi-layered canopy with occasional small openings; with at least 8 trees/ac (20 trees/ha) that are at least 200 years of age OR have a diameter at breast height (dbh) of 32 in (81 cm) or more. — **Mature forests** (west of the Cascade Crest): Stands where the largest trees are 80- 200 years old OR the species that make up the canopy have an average diameter (dbh) exceeding 21 in (53 cm). Yes = **Category I** No = **Not a forested wetland for this section**	**Cat. I** ☐
SC 5.0. Wetlands in Coastal Lagoons Does the wetland meet all of the following criteria of a wetland in a coastal lagoon? — The wetland lies in a depression adjacent to marine waters that is wholly or partially separated from marine waters by sandbanks, gravel banks, shingle, or, less frequently, rocks — The lagoon in which the wetland is located contains ponded water that is saline or brackish (> 0.5 ppt) during most of the year in at least a portion of the lagoon *(needs to be measured near the bottom)* Yes – Go to **SC 5.1** No = **Not a wetland in a coastal lagoon**	**Cat. I** ☐
SC 5.1. Does the wetland meet all of the following three conditions? — The wetland is relatively undisturbed (has no diking, ditching, filling, cultivation, grazing), and has less than 20% cover of aggressive, opportunistic plant species (see list of species on p. 100). — At least ¾ of the landward edge of the wetland has a 100 ft buffer of shrub, forest, or un-grazed or un-mowed grassland. — The wetland is larger than $^{1}/_{10}$ ac (4350 ft^2) Yes = **Category I** No = **Category II**	**Cat. II** ☐
SC 6.0. Interdunal Wetlands Is the wetland west of the 1889 line (also called the Western Boundary of Upland Ownership or WBUO)? ***If you answer yes you will still need to rate the wetland based on its habitat functions.*** In practical terms that means the following geographic areas: — Long Beach Peninsula: Lands west of SR 103 — Grayland-Westport: Lands west of SR 105 — Ocean Shores-Copalis: Lands west of SR 115 and SR 109 Yes – Go to **SC 6.1** No = **not an interdunal wetland for rating**	**Cat I** ☐
SC 6.1. Is the wetland 1 ac or larger and scores an 8 or 9 for the habitat functions on the form (rates H,H,H or H,H,M for the three aspects of function)? Yes = **Category I** No – Go to **SC 6.2**	**Cat. II** ☐
SC 6.2. Is the wetland 1 ac or larger, or is it in a mosaic of wetlands that is 1 ac or larger? Yes = **Category II** No – Go to **SC 6.3**	**Cat. III** ☐
SC 6.3. Is the unit between 0.1 and 1 ac, or is it in a mosaic of wetlands that is between 0.1 and 1 ac? Yes = **Category III** No = **Category IV**	**Cat. IV** ☐
Category of wetland based on Special Characteristics If you answered No for all types, enter "Not Applicable" on Summary Form	-

Wetland name or number Wetland Y

This page left blank intentionally

Wetland name or number Wetland Z

RATING SUMMARY – Western Washington

Name of wetland (or ID #): Wetland Z Date of site visit: 11/22/21

Rated by M. Porter; A. Pederson Trained by Ecology? X Yes ___No Date of training 2014

HGM Class used for rating Depressional Wetland has multiple HGM classes? ___Y X N

NOTE: Form is not complete without the figures requested *(figures can be combined).*

Source of base aerial photo/map Skagit County 2021

OVERALL WETLAND CATEGORY IV (based on functions X or special characteristics___)

1. Category of wetland based on FUNCTIONS

_____**Category I** – Total score = 23 - 27

_____**Category II** – Total score = 20 - 22

__X__**Category III** – Total score = 16 - 19

_____**Category IV** – Total score = 9 - 15

FUNCTION	Improving Water Quality	Hydrologic	Habitat	
	Circle the appropriate ratings			
Site Potential	H○ M⊙ L○	H○ M⊙ L○	H○ M○ L⊙	
Landscape Potential	H○ M○ L⊙	H○ M○ L⊙	H⊙ M○ L○	
Value	H⊙ M○ L○	H○ M○ L⊙	H○ M○ L⊙	**TOTAL**
Score Based on Ratings	6	4	5	15

Score for each function based on three ratings *(order of ratings is not important)*

9 = H,H,H
8 = H,H,M
7 = H,H,L
7 = H,M,M
6 = H,M,L
6 = M,M,M
5 = H,L,L
5 = M,M,L
4 = M,L,L
3 = L,L,L

2. Category based on SPECIAL CHARACTERISTICS of wetland

CHARACTERISTIC	CATEGORY	
Estuarine	I II	
Wetland of High Conservation Value	I	
Bog	I	
Mature Forest	I	
Old Growth Forest	I	
Coastal Lagoon	I II	
Interdunal	I II III IV	
None of the above	☒	

Maps and figures required to answer questions correctly for Western Washington

Depressional Wetlands

Map of:	To answer questions:	Figure #
Cowardin plant classes	D 1.3, H 1.1, H 1.4	A
Hydroperiods	D 1.4, H 1.2	B
Location of outlet (*can be added to map of hydroperiods)*	D 1.1, D 4.1	B
Boundary of area within 150 ft of the wetland *(can be added to another figure)*	D 2.2, D 5.2	A
Map of the contributing basin	D 4.3, D 5.3	B
1 km Polygon: Area that extends 1 km from entire wetland edge - including polygons for accessible habitat and undisturbed habitat	H 2.1, H 2.2, H 2.3	C
Screen capture of map of 303(d) listed waters in basin (from Ecology website)	D 3.1, D 3.2	D
Screen capture of list of TMDLs for WRIA in which unit is found (from web)	D 3.3	D

Riverine Wetlands

Map of:	To answer questions:	Figure #
Cowardin plant classes	H 1.1, H 1.4	
Hydroperiods	H 1.2	
Ponded depressions	R 1.1	
Boundary of area within 150 ft of the wetland *(can be added to another figure)*	R 2.4	
Plant cover of trees, shrubs, and herbaceous plants	R 1.2, R 4.2	
Width of unit vs. width of stream *(can be added to another figure)*	R 4.1	
Map of the contributing basin	R 2.2, R 2.3, R 5.2	
1 km Polygon: Area that extends 1 km from entire wetland edge - including polygons for accessible habitat and undisturbed habitat	H 2.1, H 2.2, H 2.3	
Screen capture of map of 303(d) listed waters in basin (from Ecology website)	R 3.1	
Screen capture of list of TMDLs for WRIA in which unit is found (from web)	R 3.2, R 3.3	

Lake Fringe Wetlands

Map of:	To answer questions:	Figure #
Cowardin plant classes	L 1.1, L 4.1, H 1.1, H 1.4	
Plant cover of trees, shrubs, and herbaceous plants	L 1.2	
Boundary of area within 150 ft of the wetland *(can be added to another figure)*	L 2.2	
1 km Polygon: Area that extends 1 km from entire wetland edge - including polygons for accessible habitat and undisturbed habitat	H 2.1, H 2.2, H 2.3	
Screen capture of map of 303(d) listed waters in basin (from Ecology website)	L 3.1, L 3.2	
Screen capture of list of TMDLs for WRIA in which unit is found (from web)	L 3.3	

Slope Wetlands

Map of:	To answer questions:	Figure #
Cowardin plant classes	H 1.1, H 1.4	
Hydroperiods	H 1.2	
Plant cover of **dense** trees, shrubs, and herbaceous plants	S 1.3	
Plant cover of **dense, rigid** trees, shrubs, and herbaceous plants *(can be added to figure above)*	S 4.1	
Boundary of 150 ft buffer (can be added to another figure)	S 2.1, S 5.1	
1 km Polygon: Area that extends 1 km from entire wetland edge - including polygons for accessible habitat and undisturbed habitat	H 2.1, H 2.2, H 2.3	
Screen capture of map of 303(d) listed waters in basin (from Ecology website)	S 3.1, S 3.2	
Screen capture of list of TMDLs for WRIA in which unit is found (from web)	S 3.3	

Wetland name or number Wetland Z

HGM Classification of Wetlands in Western Washington

For questions 1-7, the criteria described must apply to the entire unit being rated.

If the hydrologic criteria listed in each question do not apply to the entire unit being rated, you probably have a unit with multiple HGM classes. In this case, identify which hydrologic criteria in questions 1-7 apply, and go to Question 8.

1. Are the water levels in the entire unit usually controlled by tides except during floods?

   NO – go to 2 **YES** – the wetland class is **Tidal Fringe** – go to 1.1

   1.1 Is the salinity of the water during periods of annual low flow below 0.5 ppt (parts per thousand)?

   NO – Saltwater Tidal Fringe (Estuarine) **YES – Freshwater Tidal Fringe**
   *If your wetland can be classified as a Freshwater Tidal Fringe use the forms for **Riverine** wetlands. If it is Saltwater Tidal Fringe it is an **Estuarine** wetland and is not scored. This method **cannot** be used to score functions for estuarine wetlands.*

2. The entire wetland unit is flat and precipitation is the only source (>90%) of water to it. Groundwater and surface water runoff are NOT sources of water to the unit.

   NO – go to 3 **YES** – The wetland class is **Flats**
   *If your wetland can be classified as a Flats wetland, use the form for **Depressional** wetlands.*

3. Does the entire wetland unit **meet all** of the following criteria?
   __The vegetated part of the wetland is on the shores of a body of permanent open water (without any plants on the surface at any time of the year) at least 20 ac (8 ha) in size;
   __At least 30% of the open water area is deeper than 6.6 ft (2 m).

   NO – go to 4 **YES –** The wetland class is **Lake Fringe** (Lacustrine Fringe)

4. Does the entire wetland unit **meet all** of the following criteria?
   ___The wetland is on a slope (*slope can be very gradual*),
   ___The water flows through the wetland in one direction (unidirectional) and usually comes from seeps. It may flow subsurface, as sheetflow, or in a swale without distinct banks,
   ___The water leaves the wetland **without being impounded**.

   NO – go to 5 **YES –** The wetland class is **Slope**

   NOTE: Surface water does not pond in these type of wetlands except occasionally in very small and shallow depressions or behind hummocks (depressions are usually <3 ft diameter and less than 1 ft deep).

5. Does the entire wetland unit **meet all** of the following criteria?
   ___The unit is in a valley, or stream channel, where it gets inundated by overbank flooding from that stream or river,
   ___The overbank flooding occurs at least once every 2 years.

NO – go to 6 **YES** – The wetland class is **Riverine**
NOTE: The Riverine unit can contain depressions that are filled with water when the river is not flooding

6. Is the entire wetland unit in a topographic depression in which water ponds, or is saturated to the surface, at some time during the year? *This means that any outlet, if present, is higher than the interior of the wetland.*

   NO – go to 7 X **YES** – The wetland class is **Depressional**

7. Is the entire wetland unit located in a very flat area with no obvious depression and no overbank flooding? The unit does not pond surface water more than a few inches. The unit seems to be maintained by high groundwater in the area. The wetland may be ditched, but has no obvious natural outlet.

   NO – go to 8 **YES** – The wetland class is **Depressional**

8. Your wetland unit seems to be difficult to classify and probably contains several different HGM classes. For example, seeps at the base of a slope may grade into a riverine floodplain, or a small stream within a Depressional wetland has a zone of flooding along its sides. GO BACK AND IDENTIFY WHICH OF THE HYDROLOGIC REGIMES DESCRIBED IN QUESTIONS 1-7 APPLY TO DIFFERENT AREAS IN THE UNIT (make a rough sketch to help you decide). Use the following table to identify the appropriate class to use for the rating system if you have several HGM classes present within the wetland unit being scored.

   NOTE: Use this table only if the class that is recommended in the second column represents 10% or more of the total area of the wetland unit being rated. If the area of the HGM class listed in column 2 is less than 10% of the unit; classify the wetland using the class that represents more than 90% of the total area.

HGM classes within the wetland unit being rated	HGM class to use in rating
Slope + Riverine	Riverine
Slope + Depressional	Depressional
Slope + Lake Fringe	Lake Fringe
Depressional + Riverine along stream within boundary of depression	Depressional
Depressional + Lake Fringe	Depressional
Riverine + Lake Fringe	Riverine
Salt Water Tidal Fringe and any other class of freshwater wetland	Treat as ESTUARINE

*If you are still unable to determine which of the above criteria apply to your wetland, or if you have **more than 2 HGM classes** within a wetland boundary, classify the wetland as Depressional for the rating.*

Wetland name or number Wetland Z

DEPRESSIONAL AND FLATS WETLANDS

Water Quality Functions - Indicators that the site functions to improve water quality

D 1.0. Does the site have the potential to improve water quality?	
D 1.1. Characteristics of surface water outflows from the wetland: Wetland is a depression or flat depression (QUESTION 7 on key) with no surface water leaving it (no outlet). points = 3 Wetland has an intermittently flowing stream or ditch, OR highly constricted permanently flowing outlet. points = 2 Wetland has an unconstricted, or slightly constricted, surface outlet that is permanently flowing points = 1 Wetland is a flat depression (QUESTION 7 on key), whose outlet is a permanently flowing ditch. points = 1	3
D 1.2. The soil 2 in below the surface (or duff layer) is true clay or true organic *(use NRCS definitions).* Yes = 4 No = 0	0
D 1.3. Characteristics and distribution of persistent plants (Emergent, Scrub-shrub, and/or Forested Cowardin classes): Wetland has persistent, ungrazed, plants > 95% of area points = 5 Wetland has persistent, ungrazed, plants > ⅓ of area points = 3 Wetland has persistent, ungrazed plants > $^{1}/_{10}$ of area points = 1 Wetland has persistent, ungrazed plants < $^{1}/_{10}$ of area points = 0	5
D 1.4. Characteristics of seasonal ponding or inundation: *This is the area that is ponded for at least 2 months. See description in manual.* Area seasonally ponded is > ½ total area of wetland points = 4 Area seasonally ponded is > ¼ total area of wetland points = 2 Area seasonally ponded is < ¼ total area of wetland points = 0	0
Total for D 1 Add the points in the boxes above	8

Rating of Site Potential If score is: ___ **12-16 = H** X **6-11 = M** ___ **0-5 = L** *Record the rating on the first page*

D 2.0. Does the landscape have the potential to support the water quality function of the site?	
D 2.1. Does the wetland unit receive stormwater discharges? Yes = 1 No = 0	0
D 2.2. Is > 10% of the area within 150 ft of the wetland in land uses that generate pollutants? Yes = 1 No = 0	0
D 2.3. Are there septic systems within 250 ft of the wetland? Yes = 1 No = 0	0
D 2.4. Are there other sources of pollutants coming into the wetland that are not listed in questions D 2.1-D 2.3? Source_____ Yes = 1 No = 0	0
Total for D 2 Add the points in the boxes above	0

Rating of Landscape Potential If score is: ___ **3 or 4 = H** ___ **1 or 2 = M** X **0 = L** *Record the rating on the first page*

D 3.0. Is the water quality improvement provided by the site valuable to society?	
D 3.1. Does the wetland discharge directly (i.e., within 1 mi) to a stream, river, lake, or marine water that is on the 303(d) list? Yes = 1 No = 0	0
D 3.2. Is the wetland in a basin or sub-basin where an aquatic resource is on the 303(d) list? Yes = 1 No = 0	1
D 3.3. Has the site been identified in a watershed or local plan as important for maintaining water quality (*answer YES if there is a TMDL for the basin in which the unit is found*)? Yes = 2 No = 0	2
Total for D 3 Add the points in the boxes above	3

Rating of Value If score is: X **2-4 = H** ___ **1 = M** ___ **0 = L** *Record the rating on the first page*

Wetland name or number Wetland Z

DEPRESSIONAL AND FLATS WETLANDS

Hydrologic Functions - Indicators that the site functions to reduce flooding and stream degradation

D 4.0. Does the site have the potential to reduce flooding and erosion?	
D 4.1. Characteristics of surface water outflows from the wetland: Wetland is a depression or flat depression with no surface water leaving it (no outlet) points = 4 Wetland has an intermittently flowing stream or ditch, OR highly constricted permanently flowing outlet points = 2 Wetland is a flat depression (QUESTION 7 on key), whose outlet is a permanently flowing ditch points = 1 Wetland has an unconstricted, or slightly constricted, surface outlet that is permanently flowing points = 0	4
D 4.2. Depth of storage during wet periods: *Estimate the height of ponding above the bottom of the outlet. For wetlands with no outlet, measure from the surface of permanent water or if dry, the deepest part.* Marks of ponding are 3 ft or more above the surface or bottom of outlet points = 7 Marks of ponding between 2 ft to < 3 ft from surface or bottom of outlet points = 5 Marks are at least 0.5 ft to < 2 ft from surface or bottom of outlet points = 3 The wetland is a "headwater" wetland points = 3 Wetland is flat but has small depressions on the surface that trap water points = 1 Marks of ponding less than 0.5 ft (6 in) points = 0	0
D 4.3. Contribution of the wetland to storage in the watershed: *Estimate the ratio of the area of upstream basin contributing surface water to the wetland to the area of the wetland unit itself.* The area of the basin is less than 10 times the area of the unit points = 5 X The area of the basin is 10 to 100 times the area of the unit points = 3 The area of the basin is more than 100 times the area of the unit points = 0 Entire wetland is in the Flats class points = 5	5
Total for D 4 Add the points in the boxes above	9

Rating of Site Potential If score is: ___ **12-16 = H** X **6-11 = M** ___ **0-5 = L** *Record the rating on the first page*

D 5.0. Does the landscape have the potential to support hydrologic functions of the site?	
D 5.1. Does the wetland receive stormwater discharges? Yes = 1 No = 0	0
D 5.2. Is >10% of the area within 150 ft of the wetland in land uses that generate excess runoff? Yes = 1 No = 0	0
D 5.3. Is more than 25% of the contributing basin of the wetland covered with intensive human land uses (residential at >1 residence/ac, urban, commercial, agriculture, etc.)? Yes = 1 No = 0	0
Total for D 5 Add the points in the boxes above	0

Rating of Landscape Potential If score is: ___ **3 = H** ___ **1 or 2 = M** X **0 = L** *Record the rating on the first page*

D 6.0. Are the hydrologic functions provided by the site valuable to society?	
D 6.1. The unit is in a landscape that has flooding problems. *Choose the description that best matches conditions around the wetland unit being rated. Do not add points. Choose the highest score if more than one condition is met.* The wetland captures surface water that would otherwise flow down-gradient into areas where flooding has damaged human or natural resources (e.g., houses or salmon redds): • Flooding occurs in a sub-basin that is immediately down-gradient of unit. points = 2 • Surface flooding problems are in a sub-basin farther down-gradient. points = 1 Flooding from groundwater is an issue in the sub-basin. points = 1 The existing or potential outflow from the wetland is so constrained by human or natural conditions that the water stored by the wetland cannot reach areas that flood. *Explain why* Wetland small, with limited capacity, water would not reach area that flood points = 0 There are no problems with flooding downstream of the wetland. points = 0	0
D 6.2. Has the site been identified as important for flood storage or flood conveyance in a regional flood control plan? Yes = 2 No = 0	0
Total for D 6 Add the points in the boxes above	0

Rating of Value If score is: ___ **2-4 = H** ___ **1 = M** X **0 = L** *Record the rating on the first page*

Wetland name or number Wetland Z

These questions apply to wetlands of all HGM classes.

HABITAT FUNCTIONS - Indicators that site functions to provide important habitat

H 1.0. Does the site have the potential to provide habitat?

H 1.1. Structure of plant community: *Indicators are Cowardin classes and strata within the Forested class.* Check the Cowardin plant classes in the wetland. *Up to 10 patches may be combined for each class to meet the threshold of ¼ ac or more than 10% of the unit if it is smaller than 2.5 ac. Add the number of structures checked.*

____	Aquatic bed	4 structures or more: points = 4
____	Emergent	3 structures: points = 2
_X_	Scrub-shrub (areas where shrubs have > 30% cover)	2 structures: points = 1
____	Forested (areas where trees have > 30% cover)	1 structure: points = 0

If the unit has a Forested class, check if:

____ The Forested class has 3 out of 5 strata (canopy, sub-canopy, shrubs, herbaceous, moss/ground-cover) that each cover 20% within the Forested polygon

0

H 1.2. Hydroperiods

Check the types of water regimes (hydroperiods) present within the wetland. The water regime has to cover more than 10% of the wetland or ¼ ac to count (*see text for descriptions of hydroperiods*).

____	Permanently flooded or inundated	4 or more types present: points = 3
____	Seasonally flooded or inundated	3 types present: points = 2
____	Occasionally flooded or inundated	2 types present: points = 1
_X_	Saturated only	1 type present: points = 0
____	Permanently flowing stream or river in, or adjacent to, the wetland	
____	Seasonally flowing stream in, or adjacent to, the wetland	
____	**Lake Fringe wetland**	**2 points**
____	**Freshwater tidal wetland**	**2 points**

0

H 1.3. Richness of plant species

Count the number of plant species in the wetland that cover at least 10 ft^2.


Different patches of the same species can be combined to meet the size threshold and you do not have to name the species. ***Do not include Eurasian milfoil, reed canarygrass, purple loosestrife, Canadian thistle***

If you counted: > 19 species	points = 2
5 - 19 species	points = 1
< 5 species	points = 0

1

H 1.4. Interspersion of habitats

Decide from the diagrams below whether interspersion among Cowardin plants classes (described in H 1.1), or the classes and unvegetated areas (can include open water or mudflats) is high, moderate, low, or none. *If you have four or more plant classes or three classes and open water, the rating is always high.*

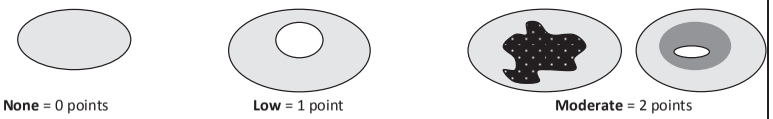

None = 0 points **Low** = 1 point **Moderate** = 2 points

All three diagrams in this row are **HIGH** = 3points



0

Wetland name or number Wetland Z

H 1.5. Special habitat features:

Check the habitat features that are present in the wetland. *The number of checks is the number of points.*

- ___ Large, downed, woody debris within the wetland (> 4 in diameter and 6 ft long).
- ___ Standing snags (dbh > 4 in) within the wetland
- ___ Undercut banks are present for at least 6.6 ft (2 m) **and/or** overhanging plants extends at least 3.3 ft (1 m) over a stream (or ditch) in, or contiguous with the wetland, for at least 33 ft (10 m)
- ___ Stable steep banks of fine material that might be used by beaver or muskrat for denning (> 30 degree slope) OR signs of recent beaver activity are present *(cut shrubs or trees that have not yet weathered where wood is exposed)*
- ___ At least ¼ ac of thin-stemmed persistent plants or woody branches are present in areas that are permanently or seasonally inundated *(structures for egg-laying by amphibians)*
- _X_ Invasive plants cover less than 25% of the wetland area in every stratum of plants (*see H 1.1 for list of strata*)

1

Total for H 1 — Add the points in the boxes above: 2

Rating of Site Potential If score is: ___ **15-18 = H** ___ **7-14 = M** _X_ **0-6 = L** *Record the rating on the first page*

H 2.0. Does the landscape have the potential to support the habitat functions of the site?

H 2.1. Accessible habitat (include *only habitat that directly abuts wetland unit*).

Calculate: % undisturbed habitat 66 + [(% moderate and low intensity land uses)/2] 8 = 74 %

If total accessible habitat is:	
> 1/3 (33.3%) of 1 km Polygon	points = 3
20-33% of 1 km Polygon	points = 2
10-19% of 1 km Polygon	points = 1
< 10% of 1 km Polygon	points = 0

3

H 2.2. Undisturbed habitat in 1 km Polygon around the wetland.

Calculate: % undisturbed habitat 66 + [(% moderate and low intensity land uses)/2] 8 = 74 %

Undisturbed habitat > 50% of Polygon	points = 3
Undisturbed habitat 10-50% and in 1-3 patches	points = 2
Undisturbed habitat 10-50% and > 3 patches	points = 1
Undisturbed habitat < 10% of 1 km Polygon	points = 0

3

H 2.3. Land use intensity in 1 km Polygon: If

> 50% of 1 km Polygon is high intensity land use	points = (- 2)
≤ 50% of 1 km Polygon is high intensity	points = 0

0

Total for H 2 — Add the points in the boxes above: 6

Rating of Landscape Potential If score is: _X_ **4-6 = H** ___ **1-3 = M** ___ **< 1 = L** *Record the rating on the first page*

H 3.0. Is the habitat provided by the site valuable to society?

H 3.1. Does the site provide habitat for species valued in laws, regulations, or policies? *Choose only the highest score that applies to the wetland being rated.*

Site meets ANY of the following criteria: points = 2

- — It has 3 or more priority habitats within 100 m (see next page)
- — It provides habitat for Threatened or Endangered species (any plant or animal on the state or federal lists)
- — It is mapped as a location for an individual WDFW priority species
- — It is a Wetland of High Conservation Value as determined by the Department of Natural Resources
- — It has been categorized as an important habitat site in a local or regional comprehensive plan, in a Shoreline Master Plan, or in a watershed plan

Site has 1 or 2 priority habitats (listed on next page) within 100 m points = 1

Site does not meet any of the criteria above points = 0

0

Rating of Value If score is: ___ **2 = H** ___ **1 = M** _X_ **0 = L** *Record the rating on the first page*

Wetland name or number Wetland Z

WDFW Priority Habitats

Priority habitats listed by WDFW (see complete descriptions of WDFW priority habitats, and the counties in which they can be found, in: Washington Department of Fish and Wildlife. 2008. Priority Habitat and Species List. Olympia, Washington. 177 pp. http://wdfw.wa.gov/publications/00165/wdfw00165.pdf or access the list from here: http://wdfw.wa.gov/conservation/phs/list/)

Count how many of the following priority habitats are within 330 ft (100 m) of the wetland unit: ***NOTE:*** *This question is independent of the land use between the wetland unit and the priority habitat.*

— **Aspen Stands:** Pure or mixed stands of aspen greater than 1 ac (0.4 ha).

— **Biodiversity Areas and Corridors**: Areas of habitat that are relatively important to various species of native fish and wildlife (*full descriptions in WDFW PHS report*).

— **Herbaceous Balds:** Variable size patches of grass and forbs on shallow soils over bedrock.

— **Old-growth/Mature forests:** Old-growth west of Cascade crest – Stands of at least 2 tree species, forming a multi-layered canopy with occasional small openings; with at least 8 trees/ac (20 trees/ha) > 32 in (81 cm) dbh or > 200 years of age. Mature forests – Stands with average diameters exceeding 21 in (53 cm) dbh; crown cover may be less than 100%; decay, decadence, numbers of snags, and quantity of large downed material is generally less than that found in old-growth; 80-200 years old west of the Cascade crest.

— **Oregon White Oak:** Woodland stands of pure oak or oak/conifer associations where canopy coverage of the oak component is important (*full descriptions in WDFW PHS report p. 158 – see web link above*).

— **Riparian**: The area adjacent to aquatic systems with flowing water that contains elements of both aquatic and terrestrial ecosystems which mutually influence each other.

— **Westside Prairies:** Herbaceous, non-forested plant communities that can either take the form of a dry prairie or a wet prairie (*full descriptions in WDFW PHS report p. 161 – see web link above*).

— **Instream:** The combination of physical, biological, and chemical processes and conditions that interact to provide functional life history requirements for instream fish and wildlife resources.

— **Nearshore**: Relatively undisturbed nearshore habitats. These include Coastal Nearshore, Open Coast Nearshore, and Puget Sound Nearshore. (*full descriptions of habitats and the definition of relatively undisturbed are in WDFW report – see web link on previous page).*

— **Caves:** A naturally occurring cavity, recess, void, or system of interconnected passages under the earth in soils, rock, ice, or other geological formations and is large enough to contain a human.

— **Cliffs:** Greater than 25 ft (7.6 m) high and occurring below 5000 ft elevation.

— **Talus:** Homogenous areas of rock rubble ranging in average size 0.5 - 6.5 ft (0.15 - 2.0 m), composed of basalt, andesite, and/or sedimentary rock, including riprap slides and mine tailings. May be associated with cliffs.

— **Snags and Logs:** Trees are considered snags if they are dead or dying and exhibit sufficient decay characteristics to enable cavity excavation/use by wildlife. Priority snags have a diameter at breast height of > 20 in (51 cm) in western Washington and are > 6.5 ft (2 m) in height. Priority logs are > 12 in (30 cm) in diameter at the largest end, and > 20 ft (6 m) long.

Note: All vegetated wetlands are by definition a priority habitat but are not included in this list because they are addressed elsewhere.

Wetland name or number Wetland Z


CATEGORIZATION BASED ON SPECIAL CHARACTERISTICS

Wetland Type *Check off any criteria that apply to the wetland. Circle the category when the appropriate criteria are met.*	**Category**
SC 1.0. Estuarine wetlands Does the wetland meet the following criteria for Estuarine wetlands? — The dominant water regime is tidal, — Vegetated, and — With a salinity greater than 0.5 ppt Yes –Go to **SC 1.1** No= **Not an estuarine wetland**	
SC 1.1. Is the wetland within a National Wildlife Refuge, National Park, National Estuary Reserve, Natural Area Preserve, State Park or Educational, Environmental, or Scientific Reserve designated under WAC 332-30-151? Yes = **Category I** No - Go to **SC 1.2**	**Cat. I** ☐
SC 1.2. Is the wetland unit at least 1 ac in size and meets at least two of the following three conditions? — The wetland is relatively undisturbed (has no diking, ditching, filling, cultivation, grazing, and has less than 10% cover of non-native plant species. (If non-native species are *Spartina*, see page 25) — At least ¾ of the landward edge of the wetland has a 100 ft buffer of shrub, forest, or un-grazed or un-mowed grassland. — The wetland has at least two of the following features: tidal channels, depressions with open water, or contiguous freshwater wetlands. Yes = **Category I** No = **Category II**	**Cat. I** ☐ **Cat. II** ☐
SC 2.0. Wetlands of High Conservation Value (WHCV) SC 2.1. Has the WA Department of Natural Resources updated their website to include the list of Wetlands of High Conservation Value? Yes – Go to **SC 2.2** No – Go to **SC 2.3** SC 2.2. Is the wetland listed on the WDNR database as a Wetland of High Conservation Value? Yes = **Category I** No = **Not a WHCV** SC 2.3. Is the wetland in a Section/Township/Range that contains a Natural Heritage wetland? http://www1.dnr.wa.gov/nhp/refdesk/datasearch/wnhpwetlands.pdf Yes – **Contact WNHP/WDNR and go to SC 2.4** No = **Not a WHCV** SC 2.4. Has WDNR identified the wetland within the S/T/R as a Wetland of High Conservation Value and listed it on their website? Yes = **Category I** No = **Not a WHCV**	**Cat. I** ☐
SC 3.0. Bogs Does the wetland (or any part of the unit) meet both the criteria for soils and vegetation in bogs? *Use the key below.* ***If you answer YES you will still need to rate the wetland based on its functions.*** SC 3.1. Does an area within the wetland unit have organic soil horizons, either peats or mucks, that compose 16 in or more of the first 32 in of the soil profile? Yes – Go to **SC 3.3** No – Go to **SC 3.2** SC 3.2. Does an area within the wetland unit have organic soils, either peats or mucks, that are less than 16 in deep over bedrock, or an impermeable hardpan such as clay or volcanic ash, or that are floating on top of a lake or pond? Yes – Go to **SC 3.3** No = **Is not a bog** SC 3.3. Does an area with peats or mucks have more than 70% cover of mosses at ground level, AND at least a 30% cover of plant species listed in Table 4? Yes = **Is a Category I bog** No – Go to **SC 3.4** **NOTE:** If you are uncertain about the extent of mosses in the understory, you may substitute that criterion by measuring the pH of the water that seeps into a hole dug at least 16 in deep. If the pH is less than 5.0 and the plant species in Table 4 are present, the wetland is a bog. SC 3.4. Is an area with peats or mucks forested (> 30% cover) with Sitka spruce, subalpine fir, western red cedar, western hemlock, lodgepole pine, quaking aspen, Engelmann spruce, or western white pine, AND any of the species (or combination of species) listed in Table 4 provide more than 30% of the cover under the canopy? Yes = **Is a Category I bog** No = **Is not a bog**	**Cat. I** ☐


Wetland name or number Wetland Z

SC 4.0. Forested Wetlands Does the wetland have at least 1 contiguous acre of forest that meets one of these criteria for the WA Department of Fish and Wildlife's forests as priority habitats? ***If you answer YES you will still need to rate the wetland based on its functions.*** — **Old-growth forests** (west of Cascade crest): Stands of at least two tree species, forming a multi-layered canopy with occasional small openings; with at least 8 trees/ac (20 trees/ha) that are at least 200 years of age OR have a diameter at breast height (dbh) of 32 in (81 cm) or more. — **Mature forests** (west of the Cascade Crest): Stands where the largest trees are 80- 200 years old OR the species that make up the canopy have an average diameter (dbh) exceeding 21 in (53 cm). Yes = **Category I** No = **Not a forested wetland for this section**	**Cat. I** ☐
SC 5.0. Wetlands in Coastal Lagoons Does the wetland meet all of the following criteria of a wetland in a coastal lagoon? — The wetland lies in a depression adjacent to marine waters that is wholly or partially separated from marine waters by sandbanks, gravel banks, shingle, or, less frequently, rocks — The lagoon in which the wetland is located contains ponded water that is saline or brackish (> 0.5 ppt) during most of the year in at least a portion of the lagoon *(needs to be measured near the bottom)* Yes – Go to **SC 5.1** No = **Not a wetland in a coastal lagoon**	**Cat. I** ☐
SC 5.1. Does the wetland meet all of the following three conditions? — The wetland is relatively undisturbed (has no diking, ditching, filling, cultivation, grazing), and has less than 20% cover of aggressive, opportunistic plant species (see list of species on p. 100). — At least ¾ of the landward edge of the wetland has a 100 ft buffer of shrub, forest, or un-grazed or un-mowed grassland. — The wetland is larger than $^{1}/_{10}$ ac (4350 ft^2) Yes = **Category I** No = **Category II**	**Cat. II** ☐
SC 6.0. Interdunal Wetlands Is the wetland west of the 1889 line (also called the Western Boundary of Upland Ownership or WBUO)? ***If you answer yes you will still need to rate the wetland based on its habitat functions.*** In practical terms that means the following geographic areas: — Long Beach Peninsula: Lands west of SR 103 — Grayland-Westport: Lands west of SR 105 — Ocean Shores-Copalis: Lands west of SR 115 and SR 109 Yes – Go to **SC 6.1** No = **not an interdunal wetland for rating**	**Cat I** ☐
SC 6.1. Is the wetland 1 ac or larger and scores an 8 or 9 for the habitat functions on the form (rates H,H,H or H,H,M for the three aspects of function)? Yes = **Category I** No – Go to **SC 6.2**	**Cat. II** ☐
SC 6.2. Is the wetland 1 ac or larger, or is it in a mosaic of wetlands that is 1 ac or larger? Yes = **Category II** No – Go to **SC 6.3**	**Cat. III** ☐
SC 6.3. Is the unit between 0.1 and 1 ac, or is it in a mosaic of wetlands that is between 0.1 and 1 ac? Yes = **Category III** No = **Category IV**	**Cat. IV** ☐
Category of wetland based on Special Characteristics If you answered No for all types, enter "Not Applicable" on Summary Form	-


This page left blank intentionally

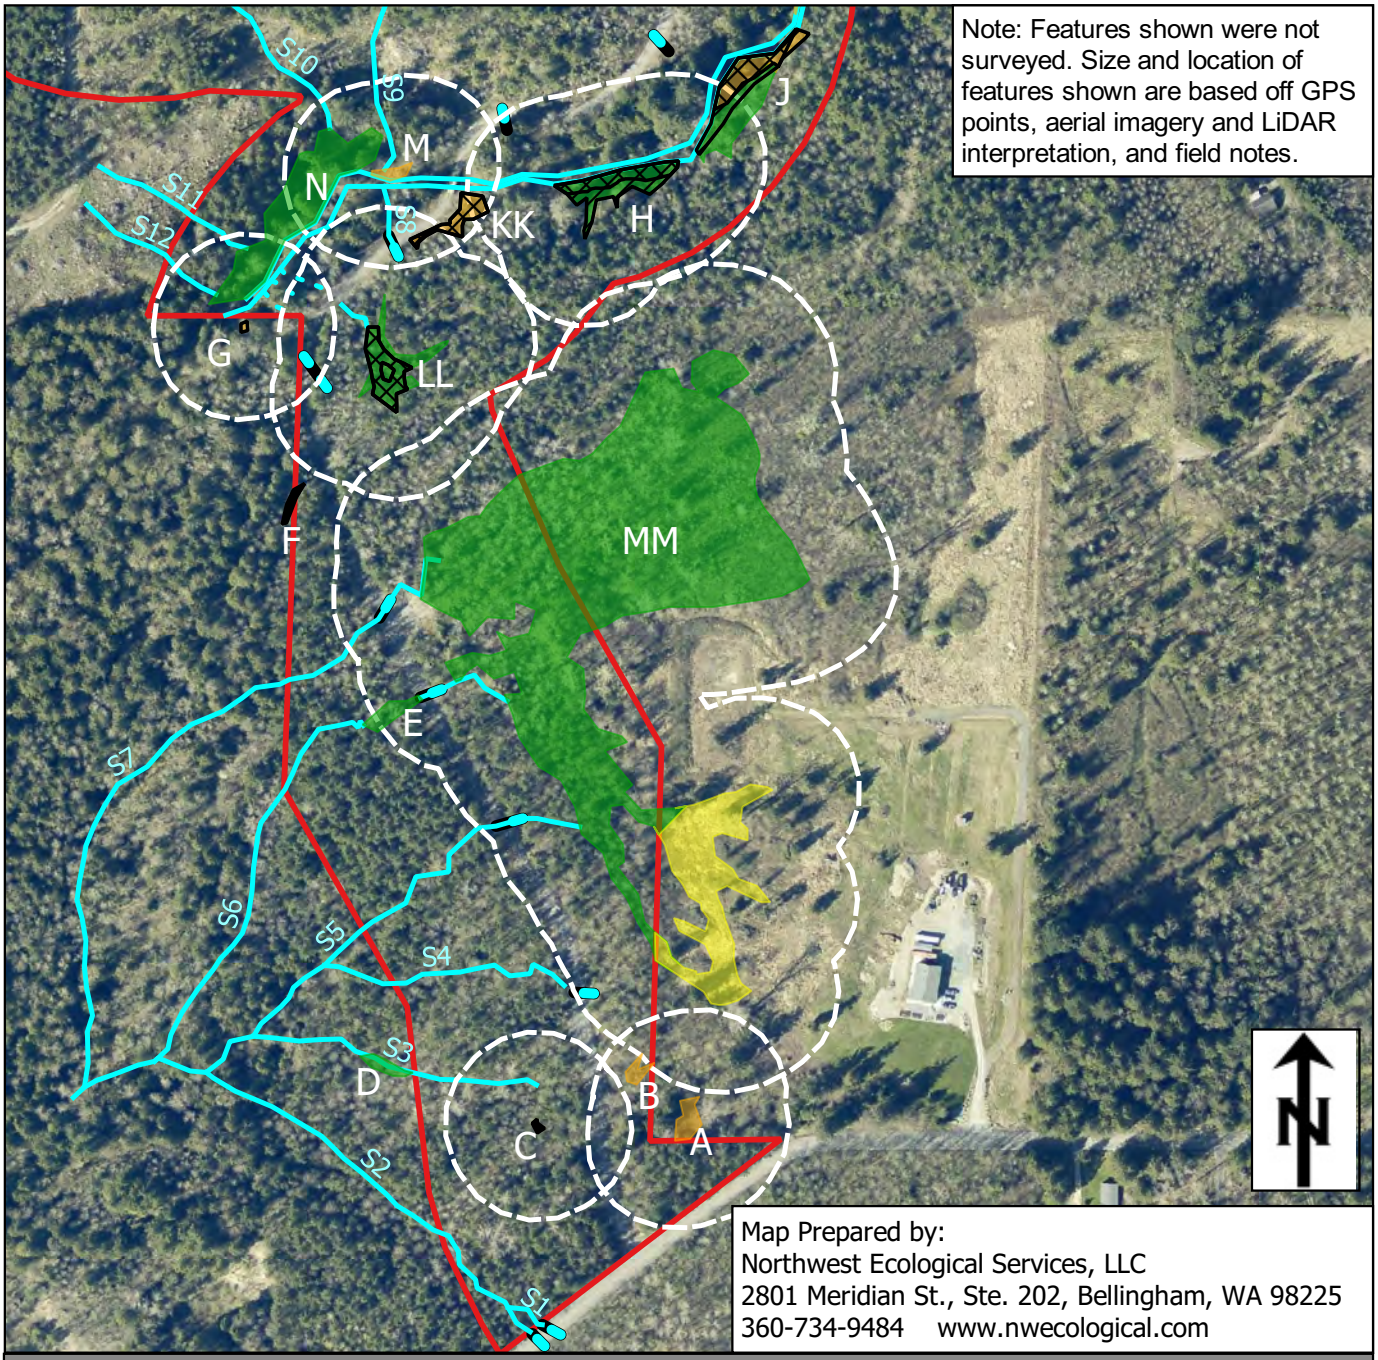


Ecological Northwest	**Wetland Rating Map (Vegetation)** **Grip Road Gravel Mine Project** **Critical Areas Assessment**	**Attachment A1-1** **DEC 2021**

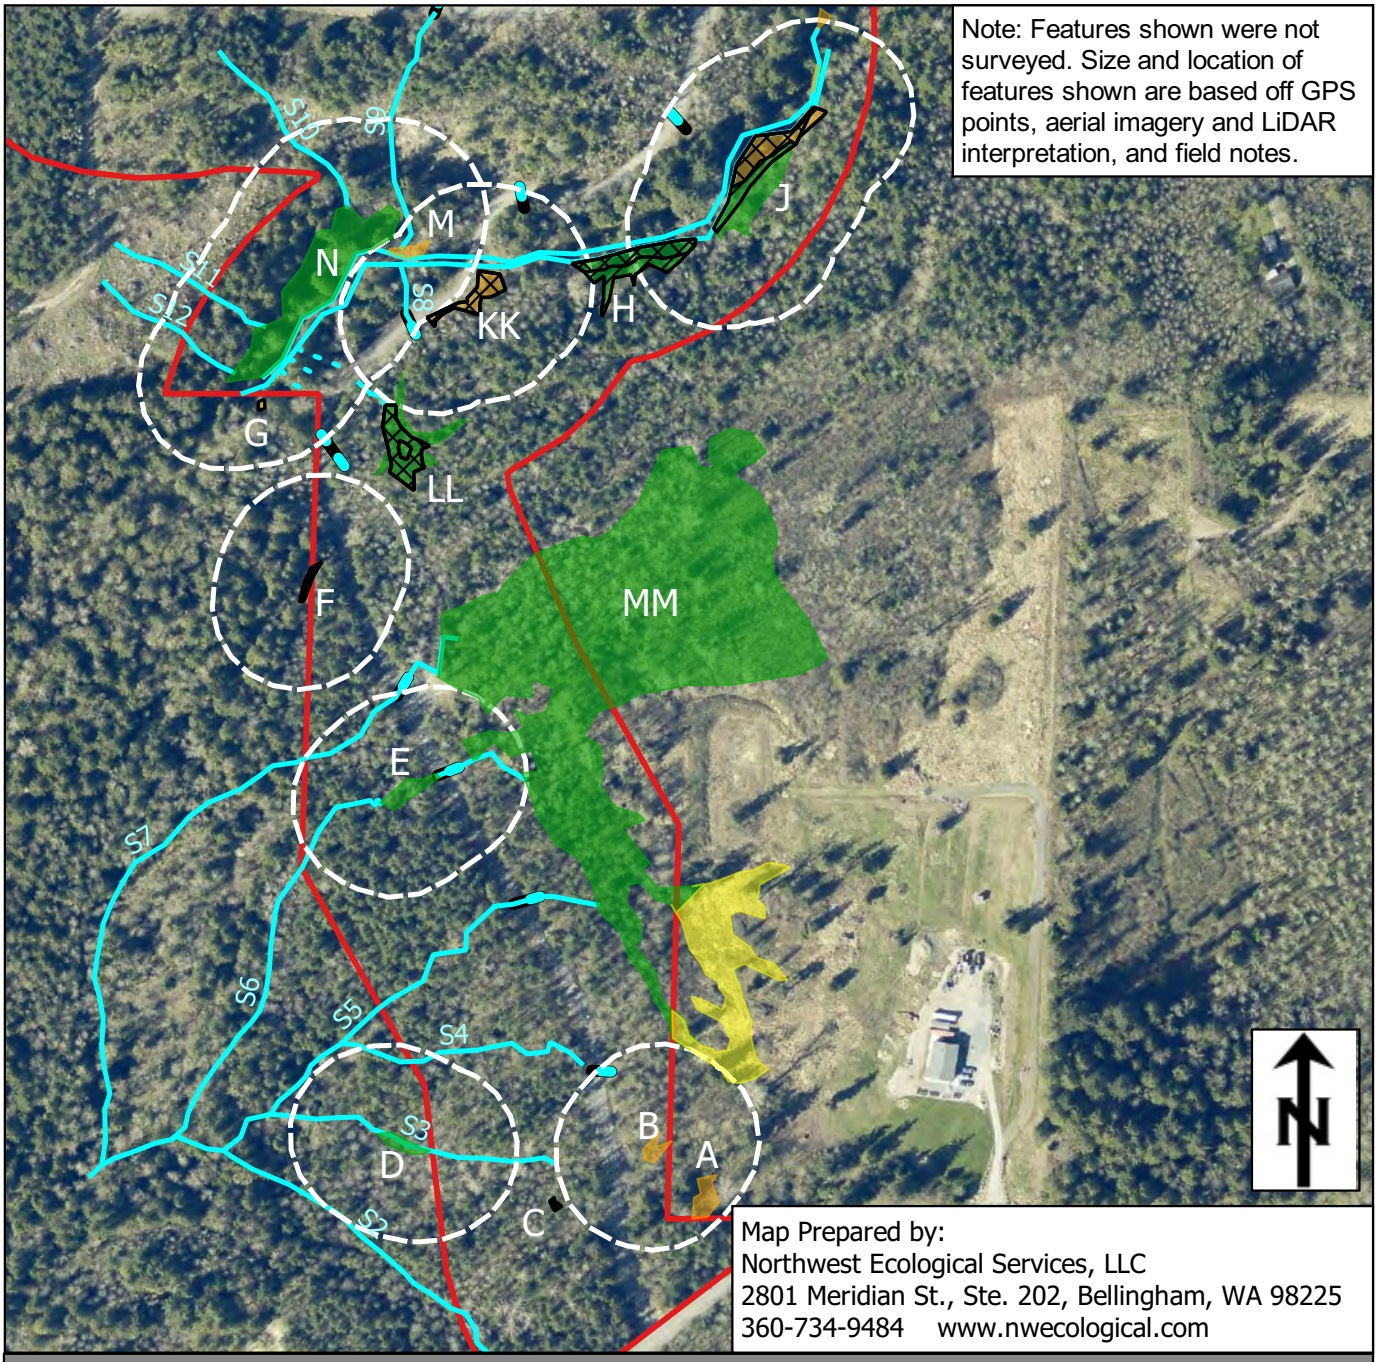


Ecological Northwest	**Wetland Rating Map (Vegetation)** **Grip Road Gravel Mine Project** **Critical Areas Assessment**	**Attachment A1-2** **DEC 2021**

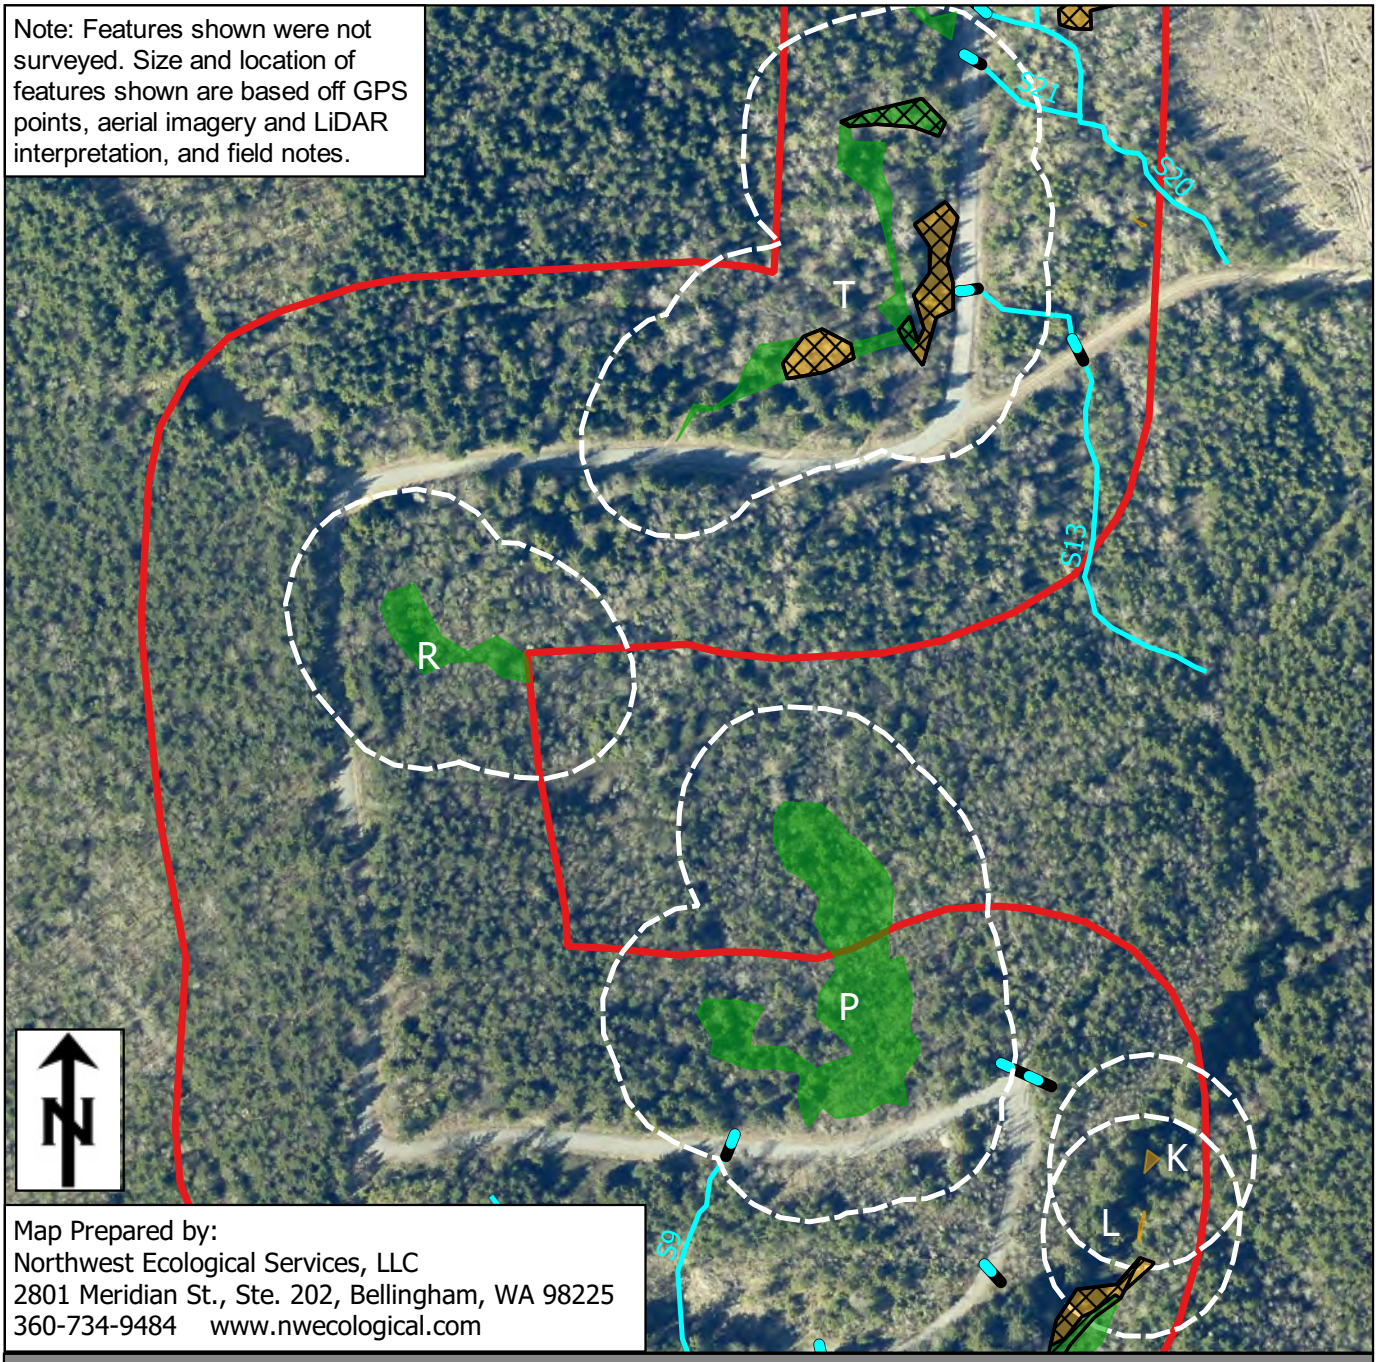


NORTHWEST COLOGICAL	**Wetland Rating Map (Vegetation)** **Grip Road Gravel Mine Project** **Critical Areas Assessment**	**Attachment A2** **DEC 2021**

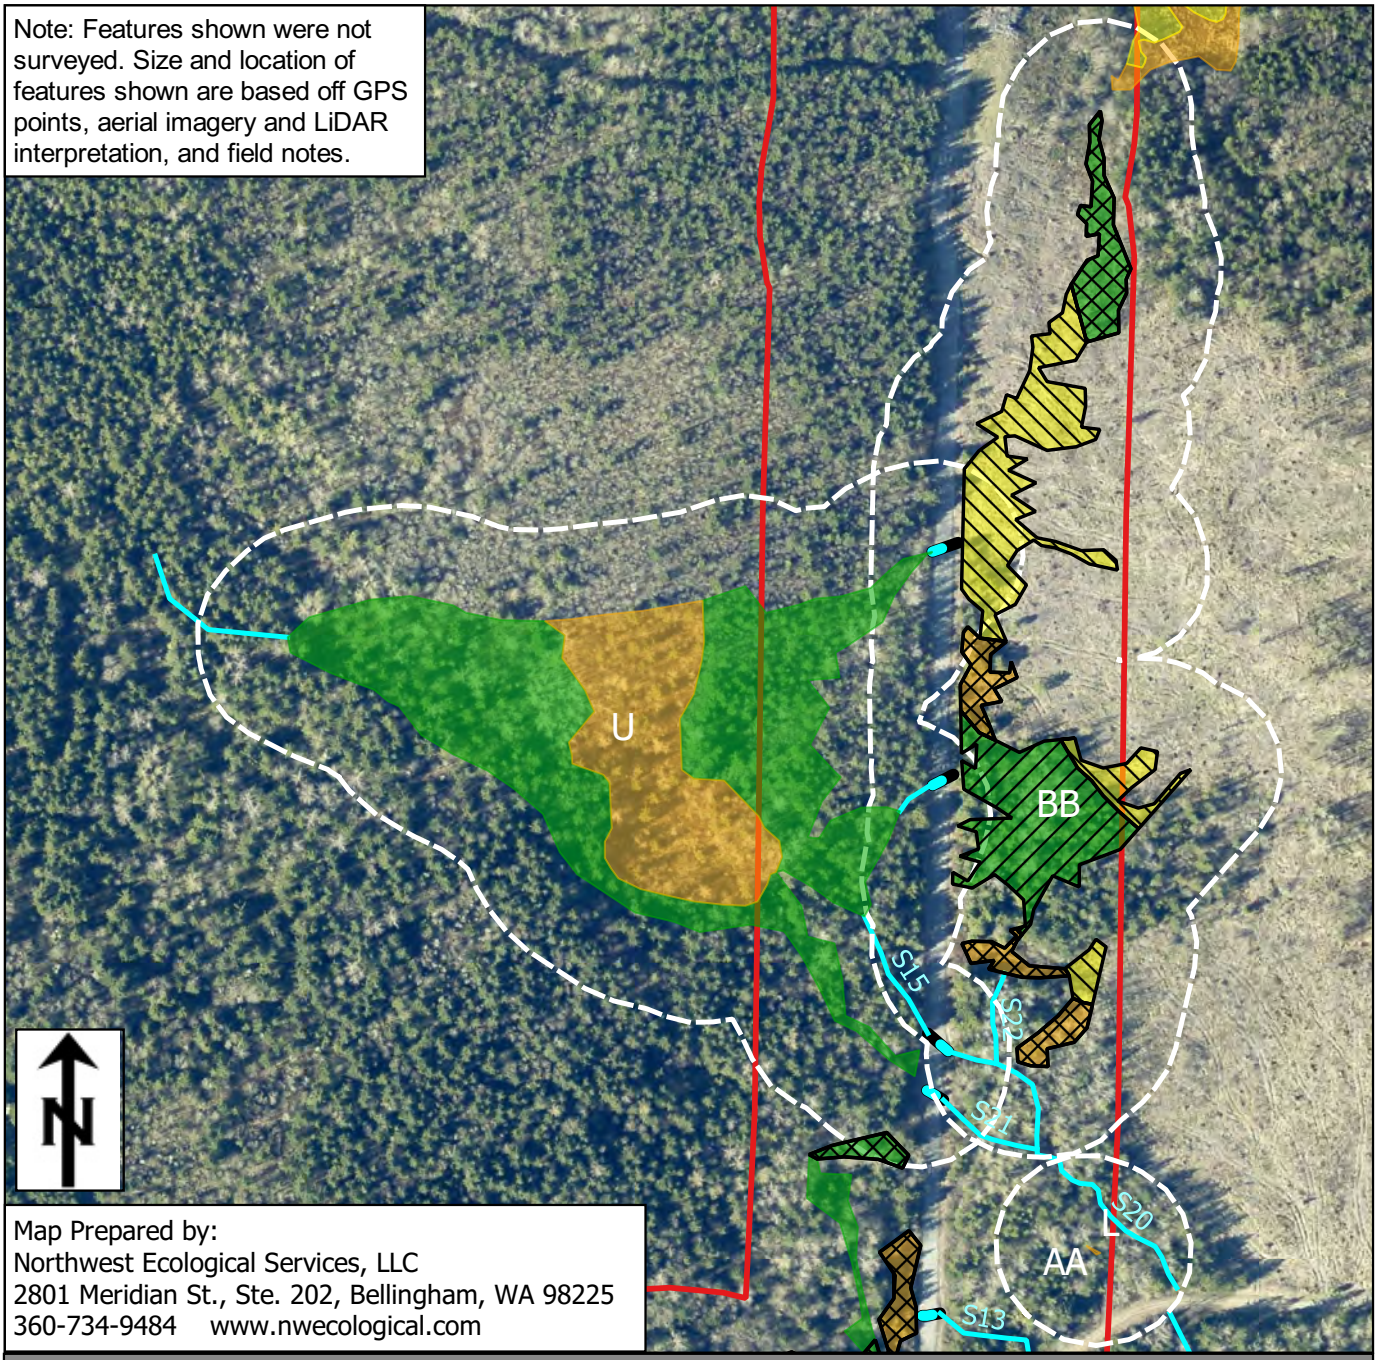


NORTHWEST ECOLOGICAL	**Wetland Rating Map (Vegetation)** **Grip Road Gravel Mine Project** **Critical Areas Assessment**	**Attachment A3** **DEC 2021**

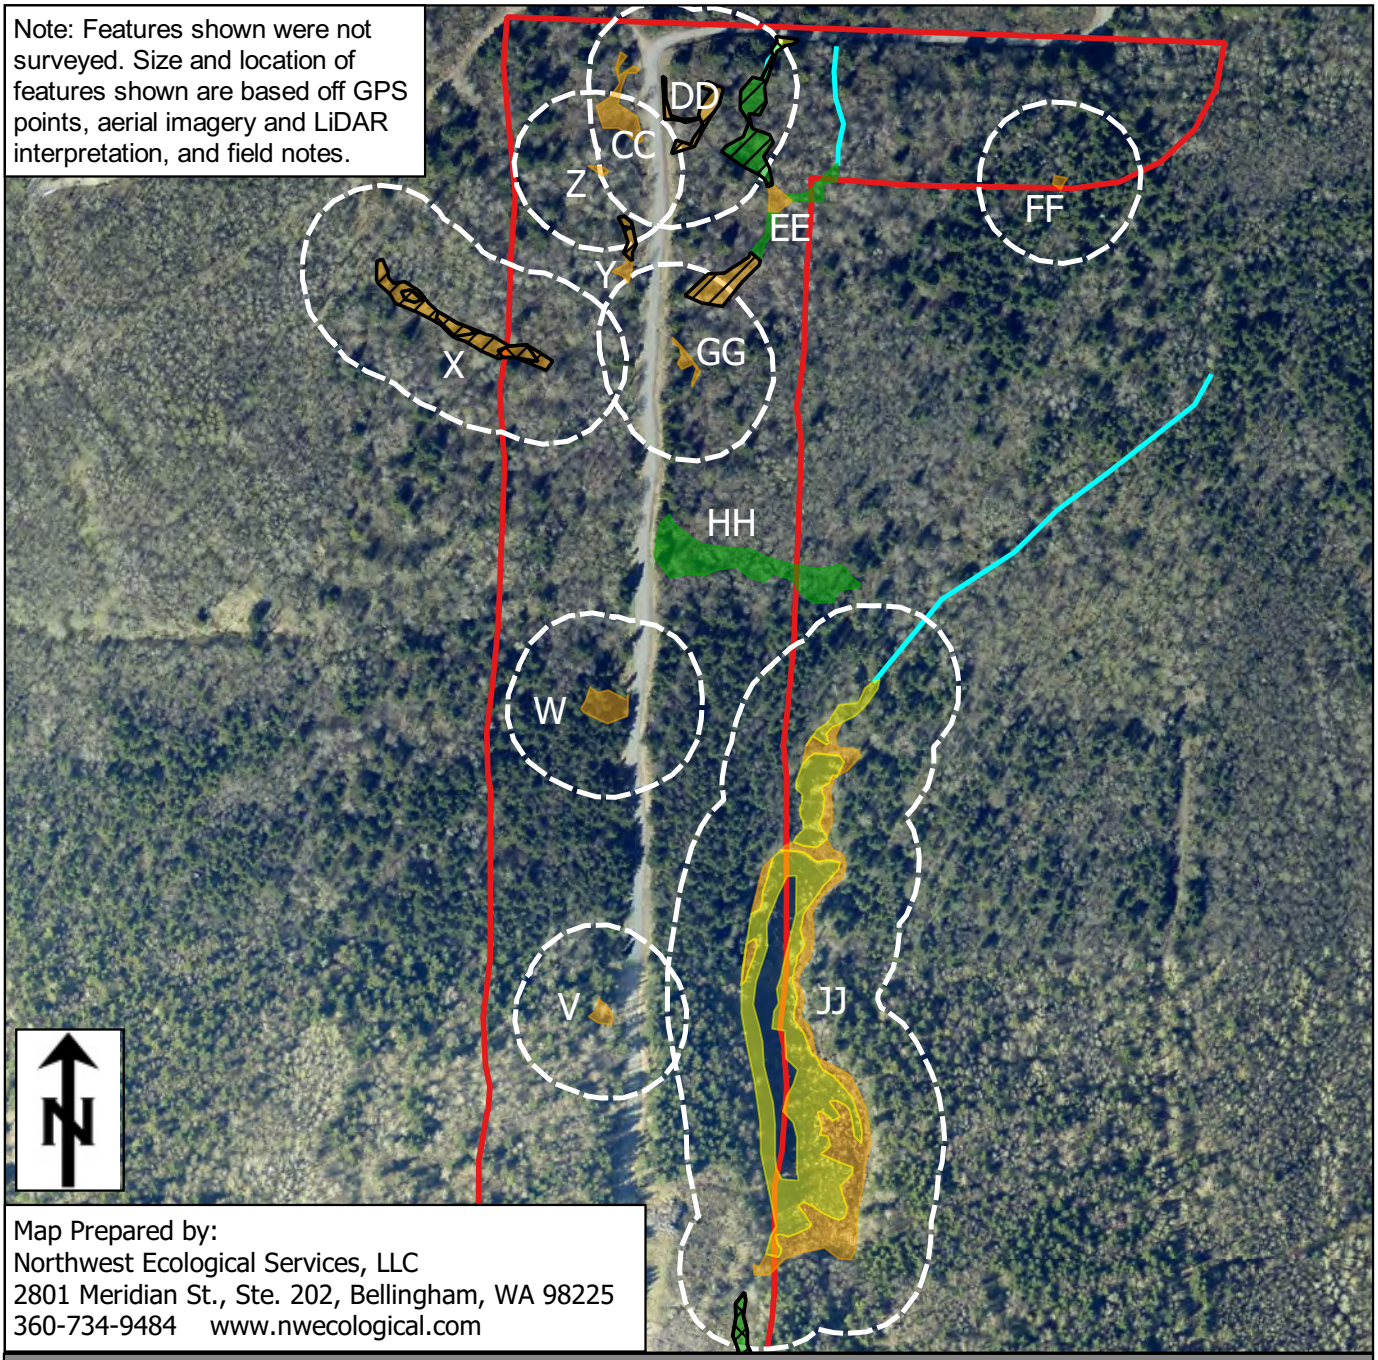


NORTHWEST ECOLOGICAL	**Wetland Rating Map (Vegetation)** **Grip Road Gravel Mine Project** **Critical Areas Assessment**	**Attachment A4-1** **DEC 2021**

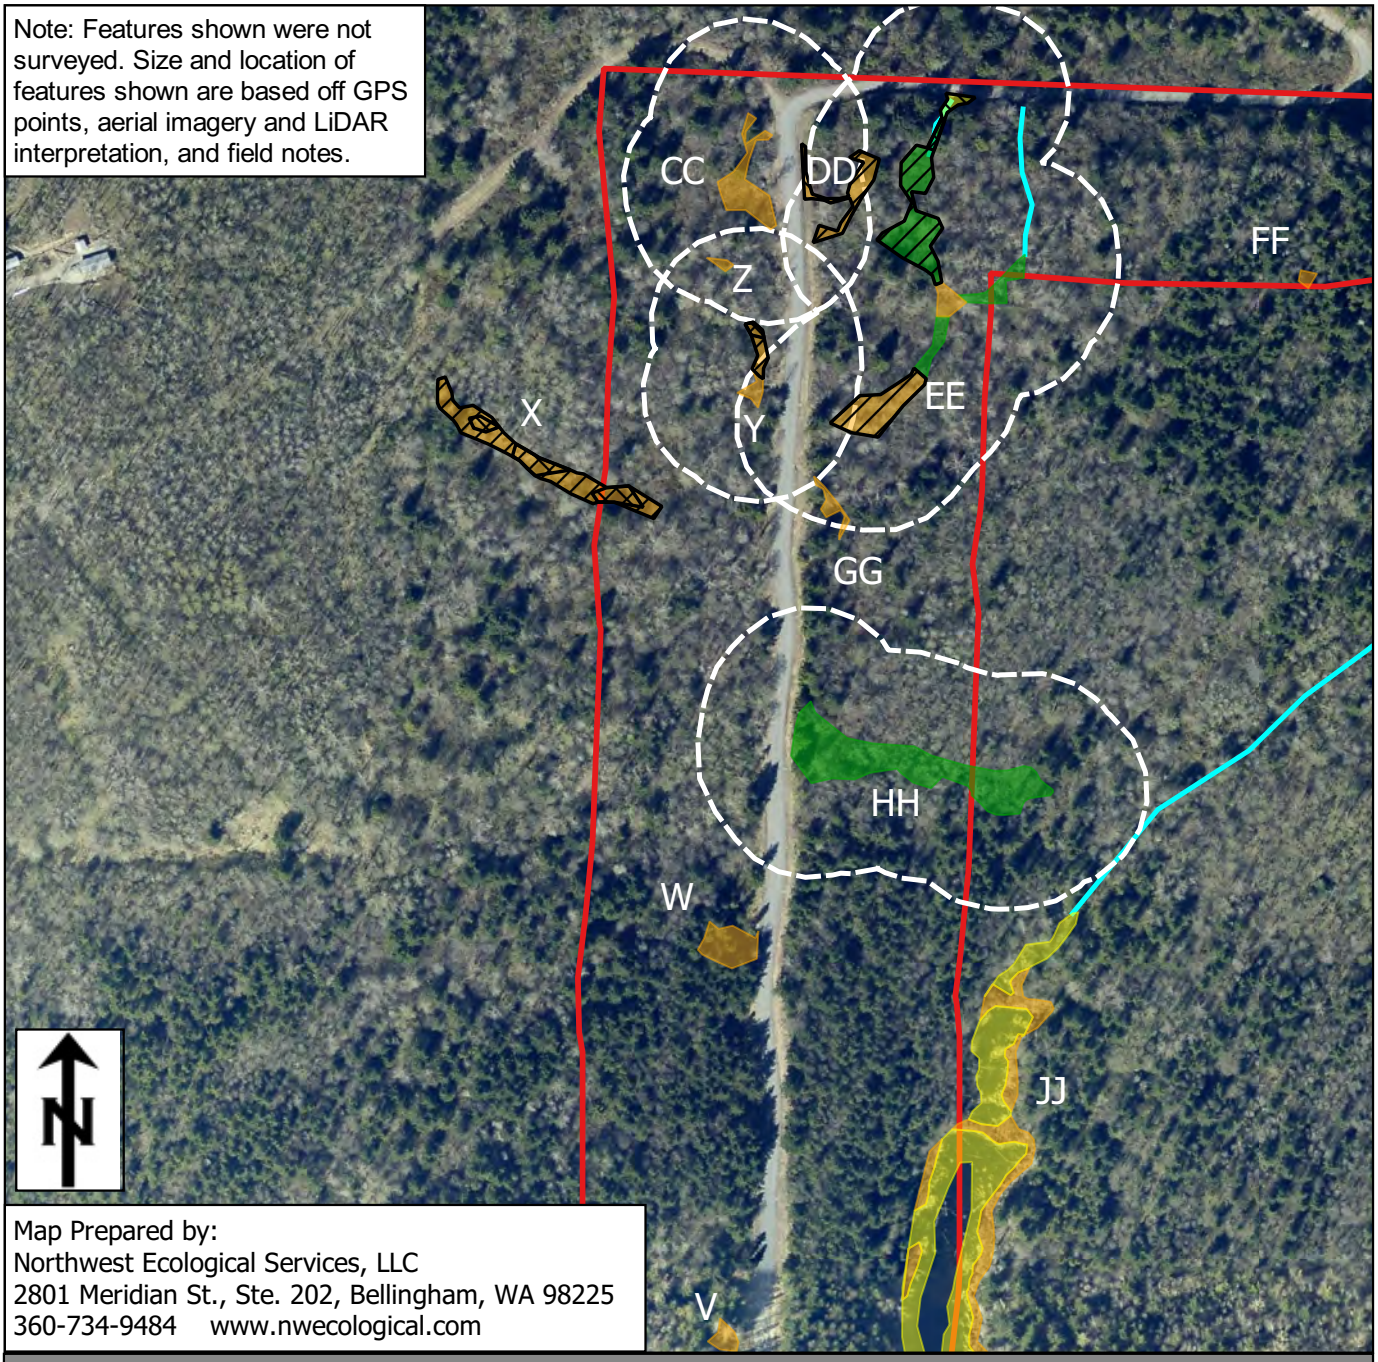


NORTHWEST ECOLOGICAL	**Wetland Rating Map (Vegetation)** **Grip Road Gravel Mine Project** **Critical Areas Assessment**	**Attachment A4-2** **DEC 2021**

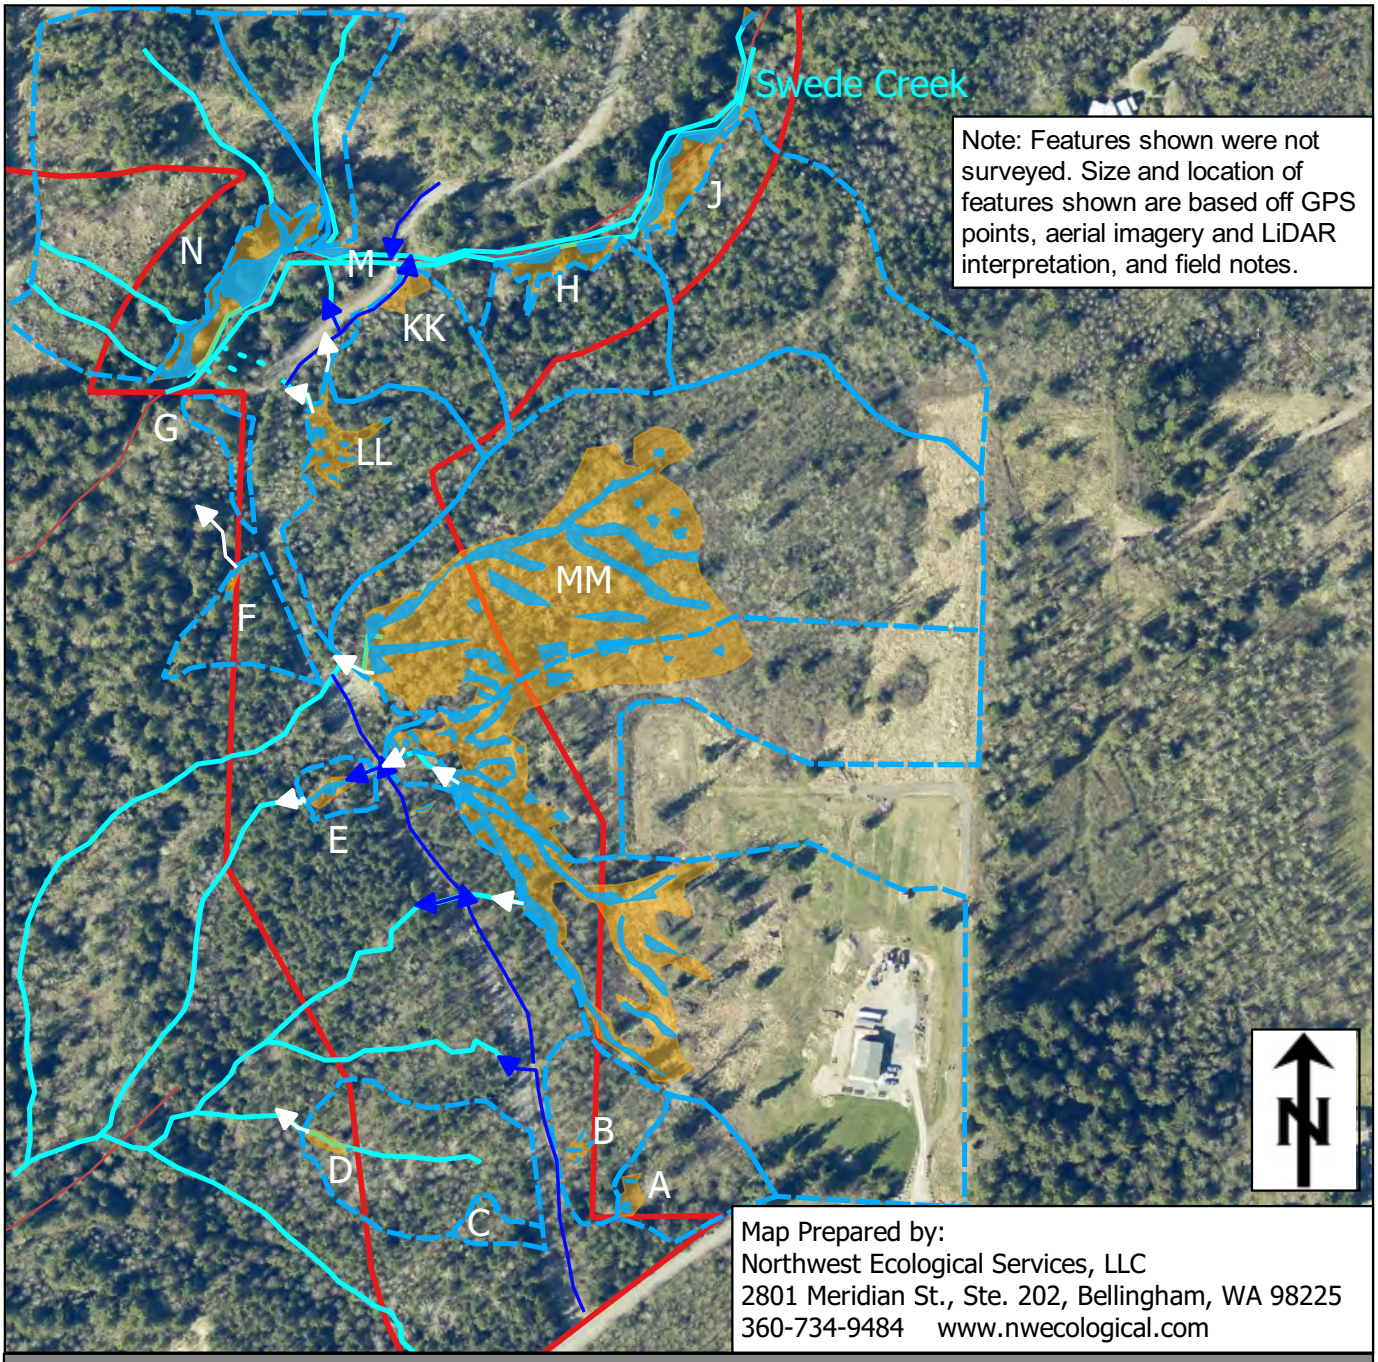


Ecological Northwest	**Wetland Rating Map (Hydrology)** **Grip Road Gravel Mine Project Critical Areas Assessment**	**Attachment B1** **DEC 2021**

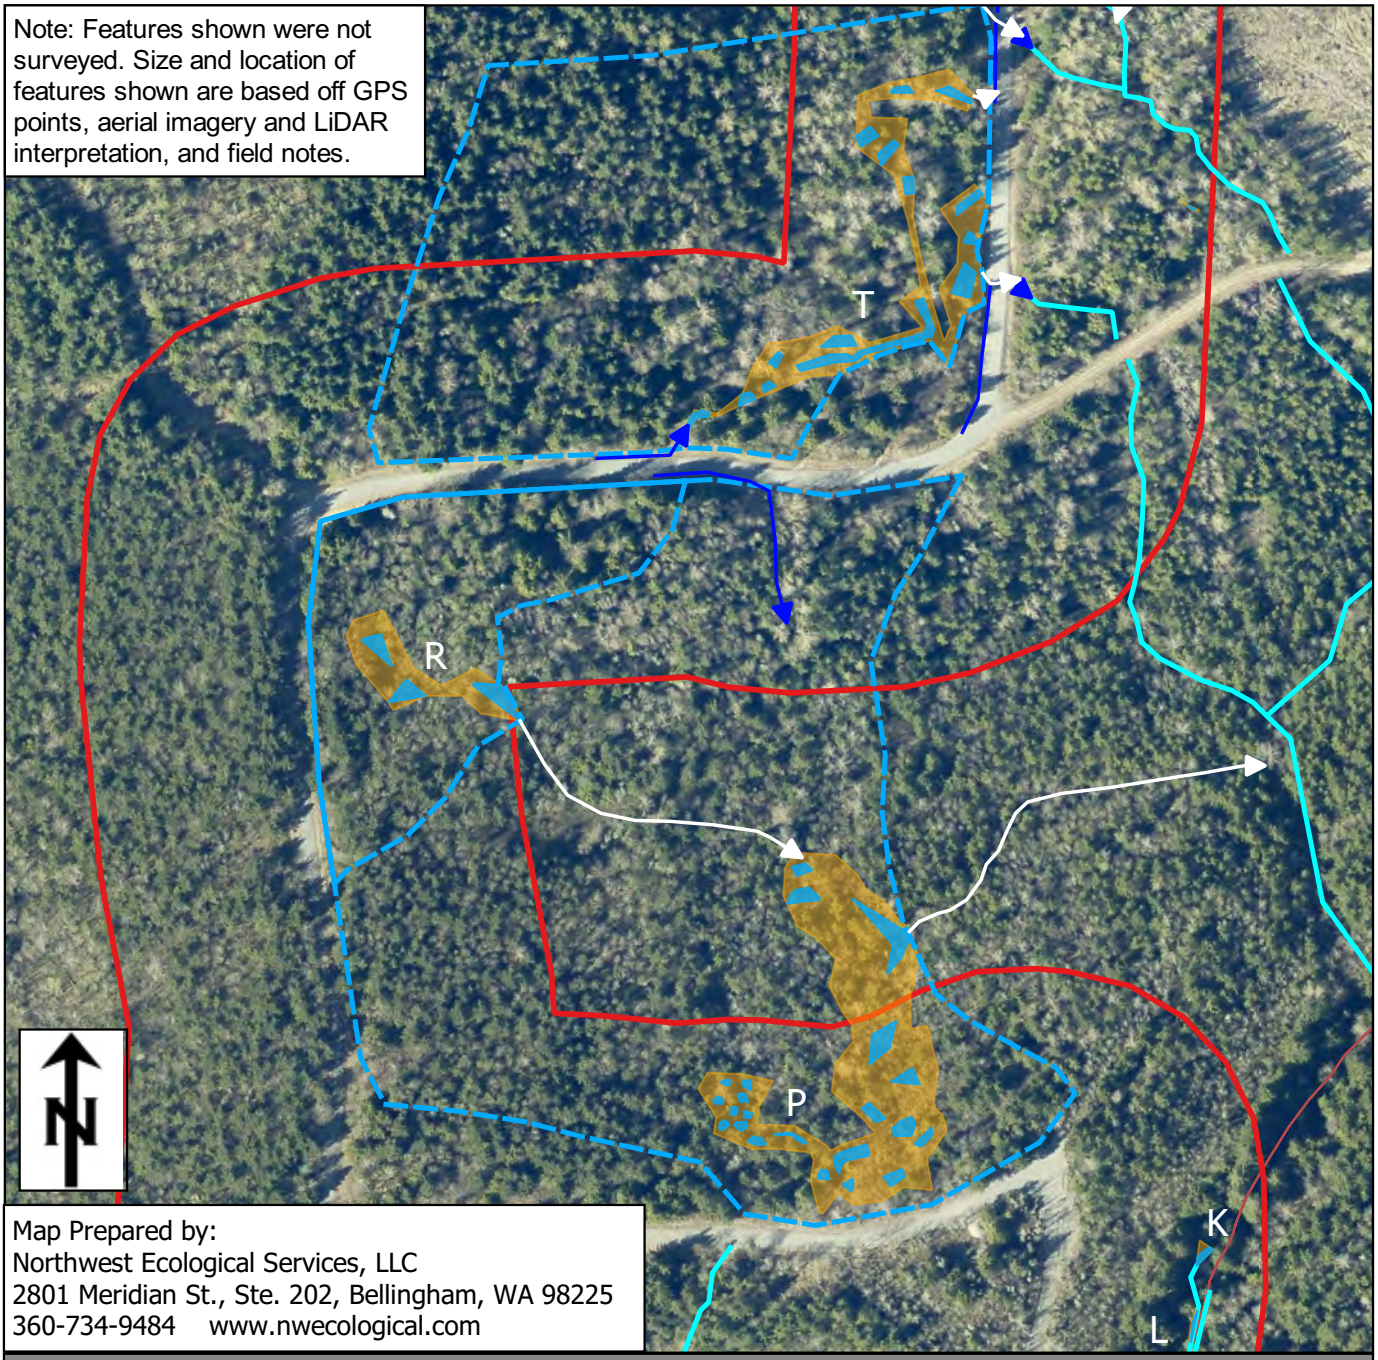


COLOGICAL ORTHWEST	**Wetland Rating Map (Hydrology)** **Grip Road Gravel Mine Project** **Critical Areas Assessment**	**Attachment B2** **DEC 2021**

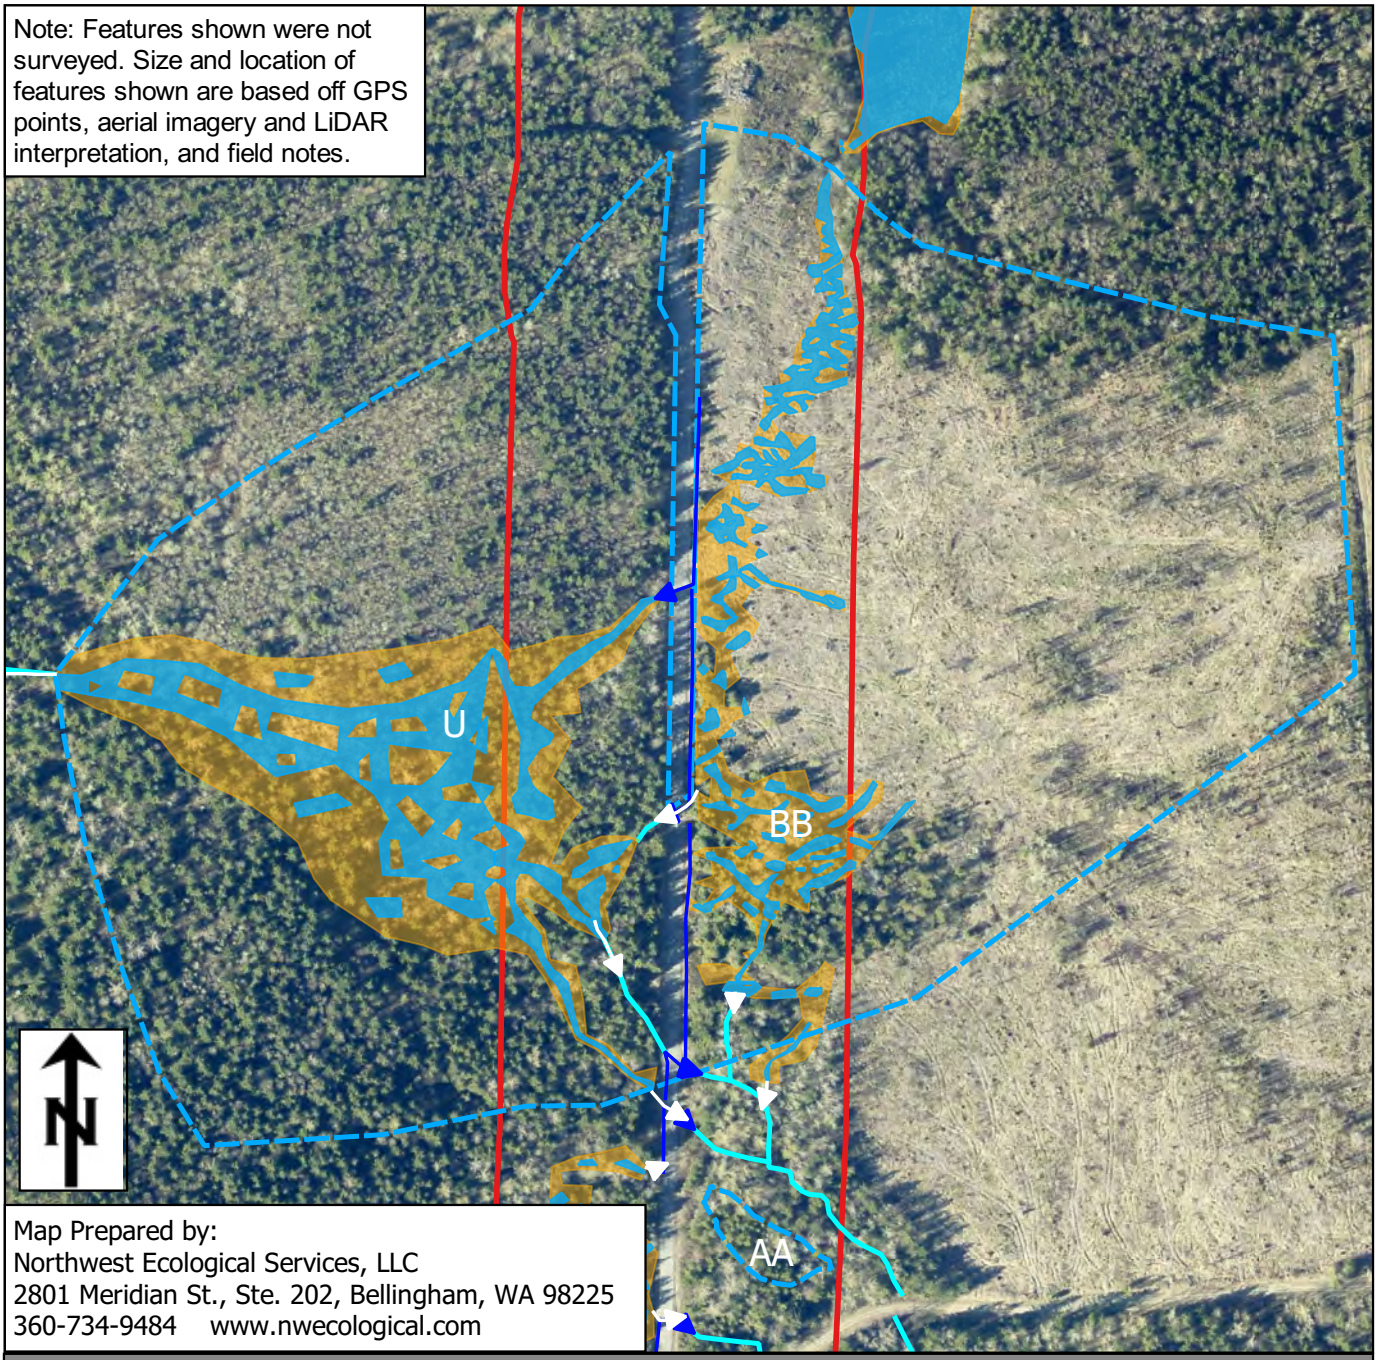


COLOGICAL ORTHWEST	**Wetland Rating Map (Hydrology)** **Grip Road Gravel Mine Project** **Critical Areas Assessment**	**Attachment B3** **DEC 2021**

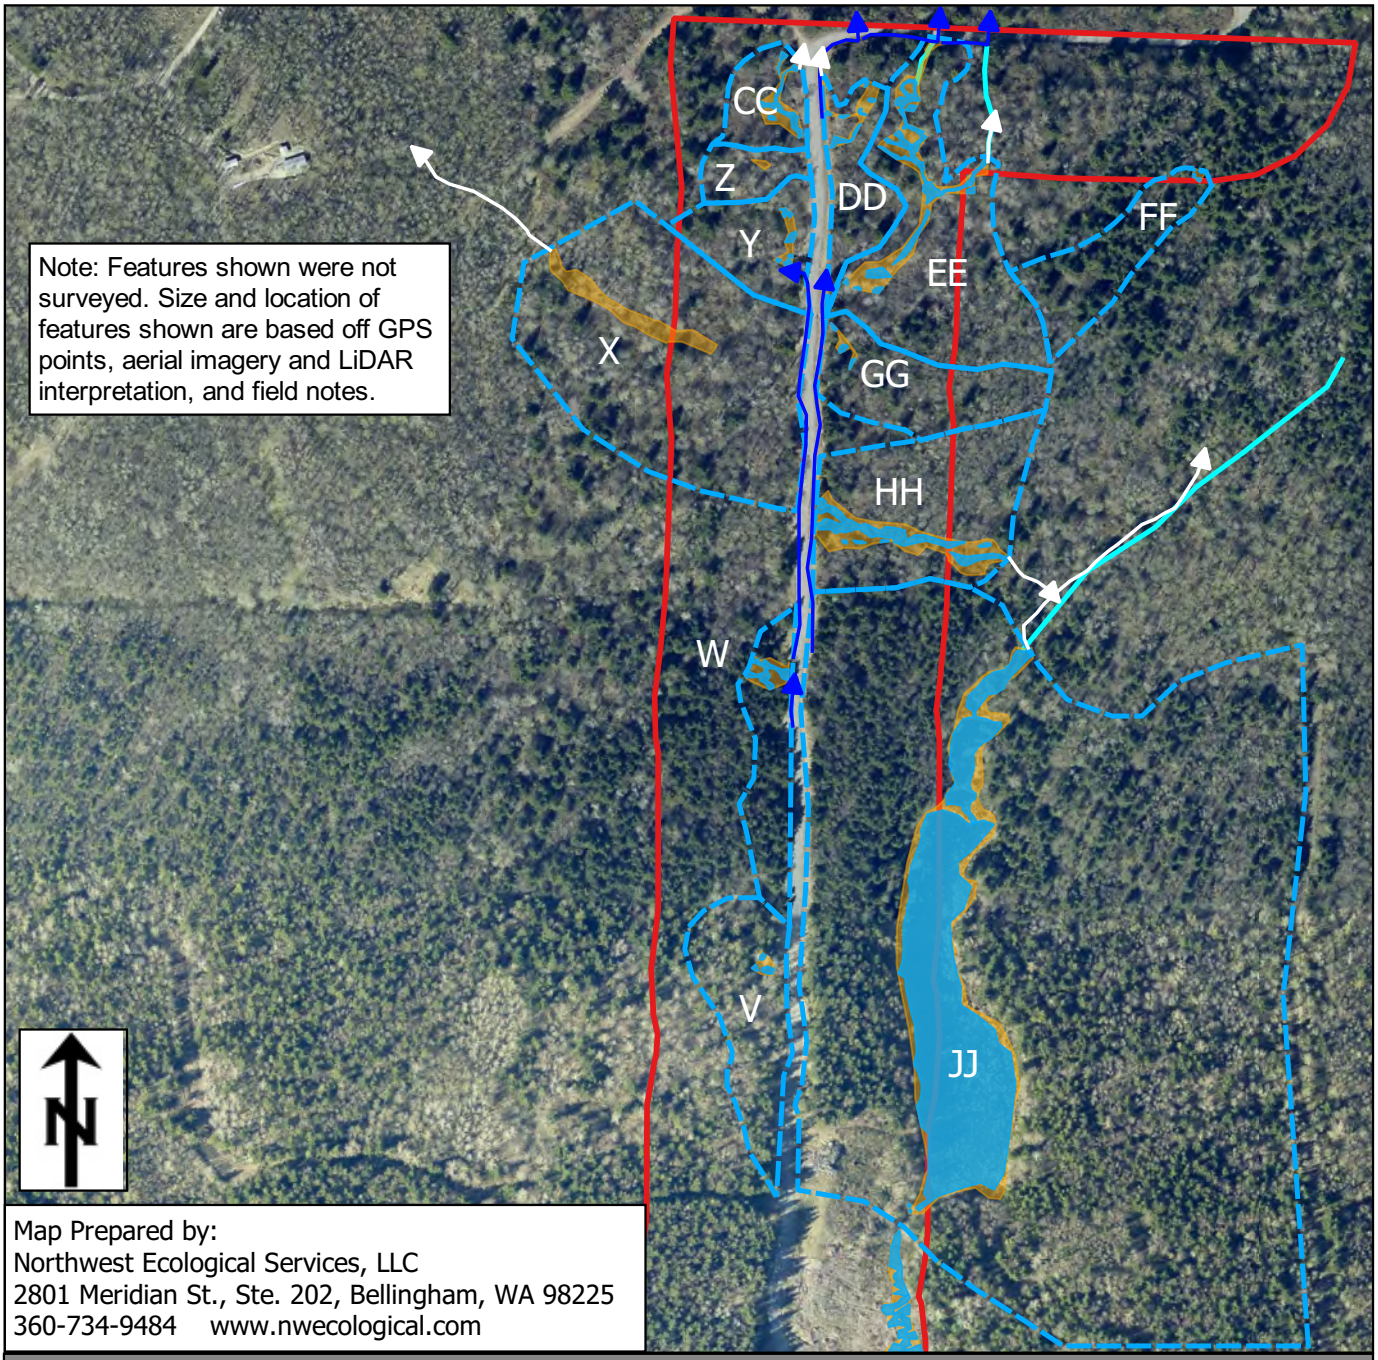


ORTHWEST COLOGICAL	**Wetland Rating Map (Hydrology)** **Grip Road Gravel Mine Project** **Critical Areas Assessment**	**Attachment B4** **DEC 2021**

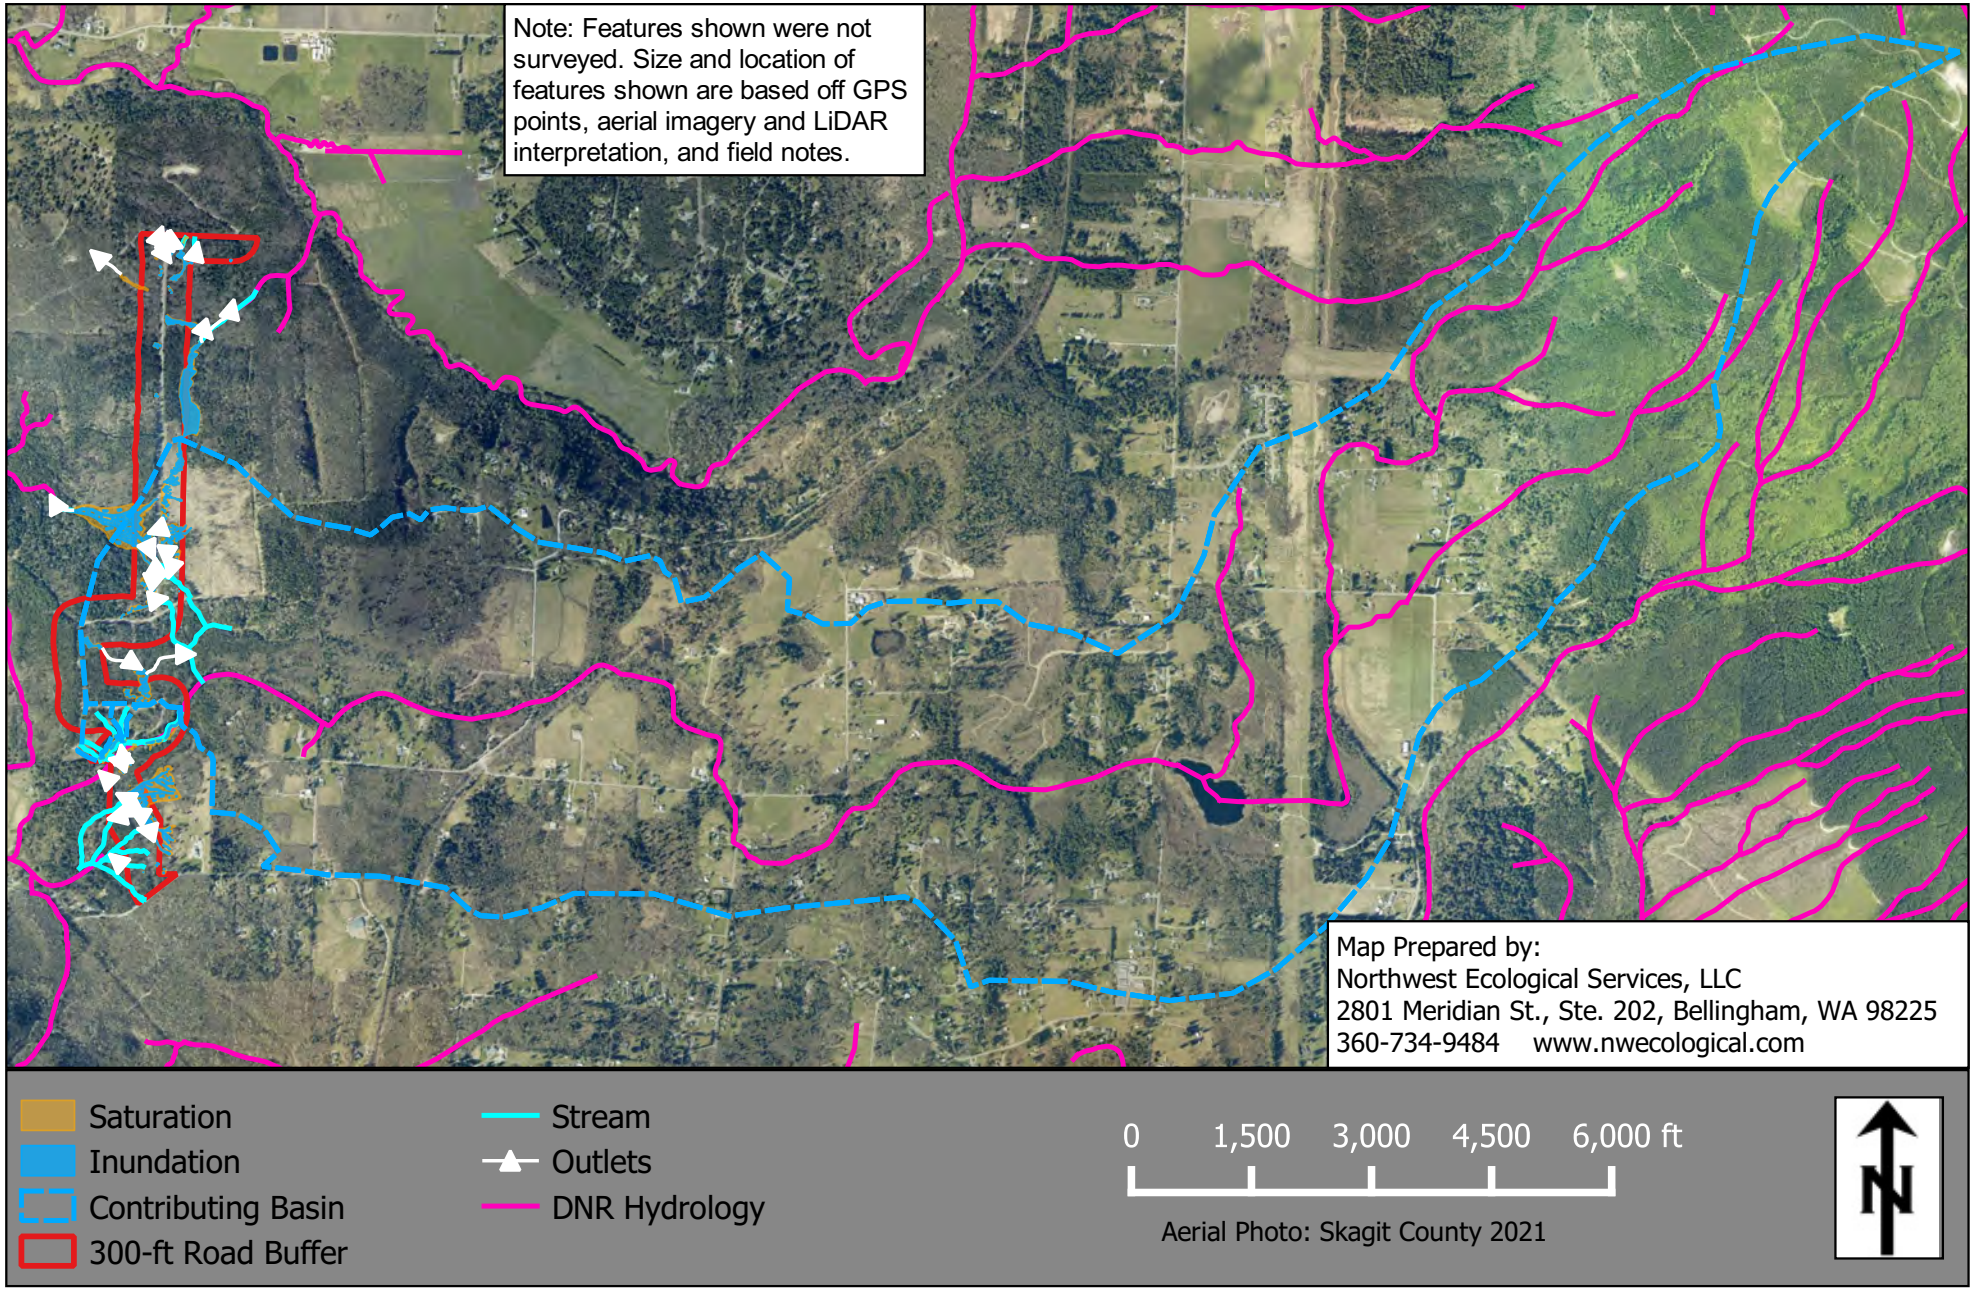


COLOGICAL / ORTHWEST	**Wetland Rating Map (Hydrology)** **Grip Road Gravel Mine Project** **Critical Areas Assessment**	**Attachment B5** **DEC 2021**

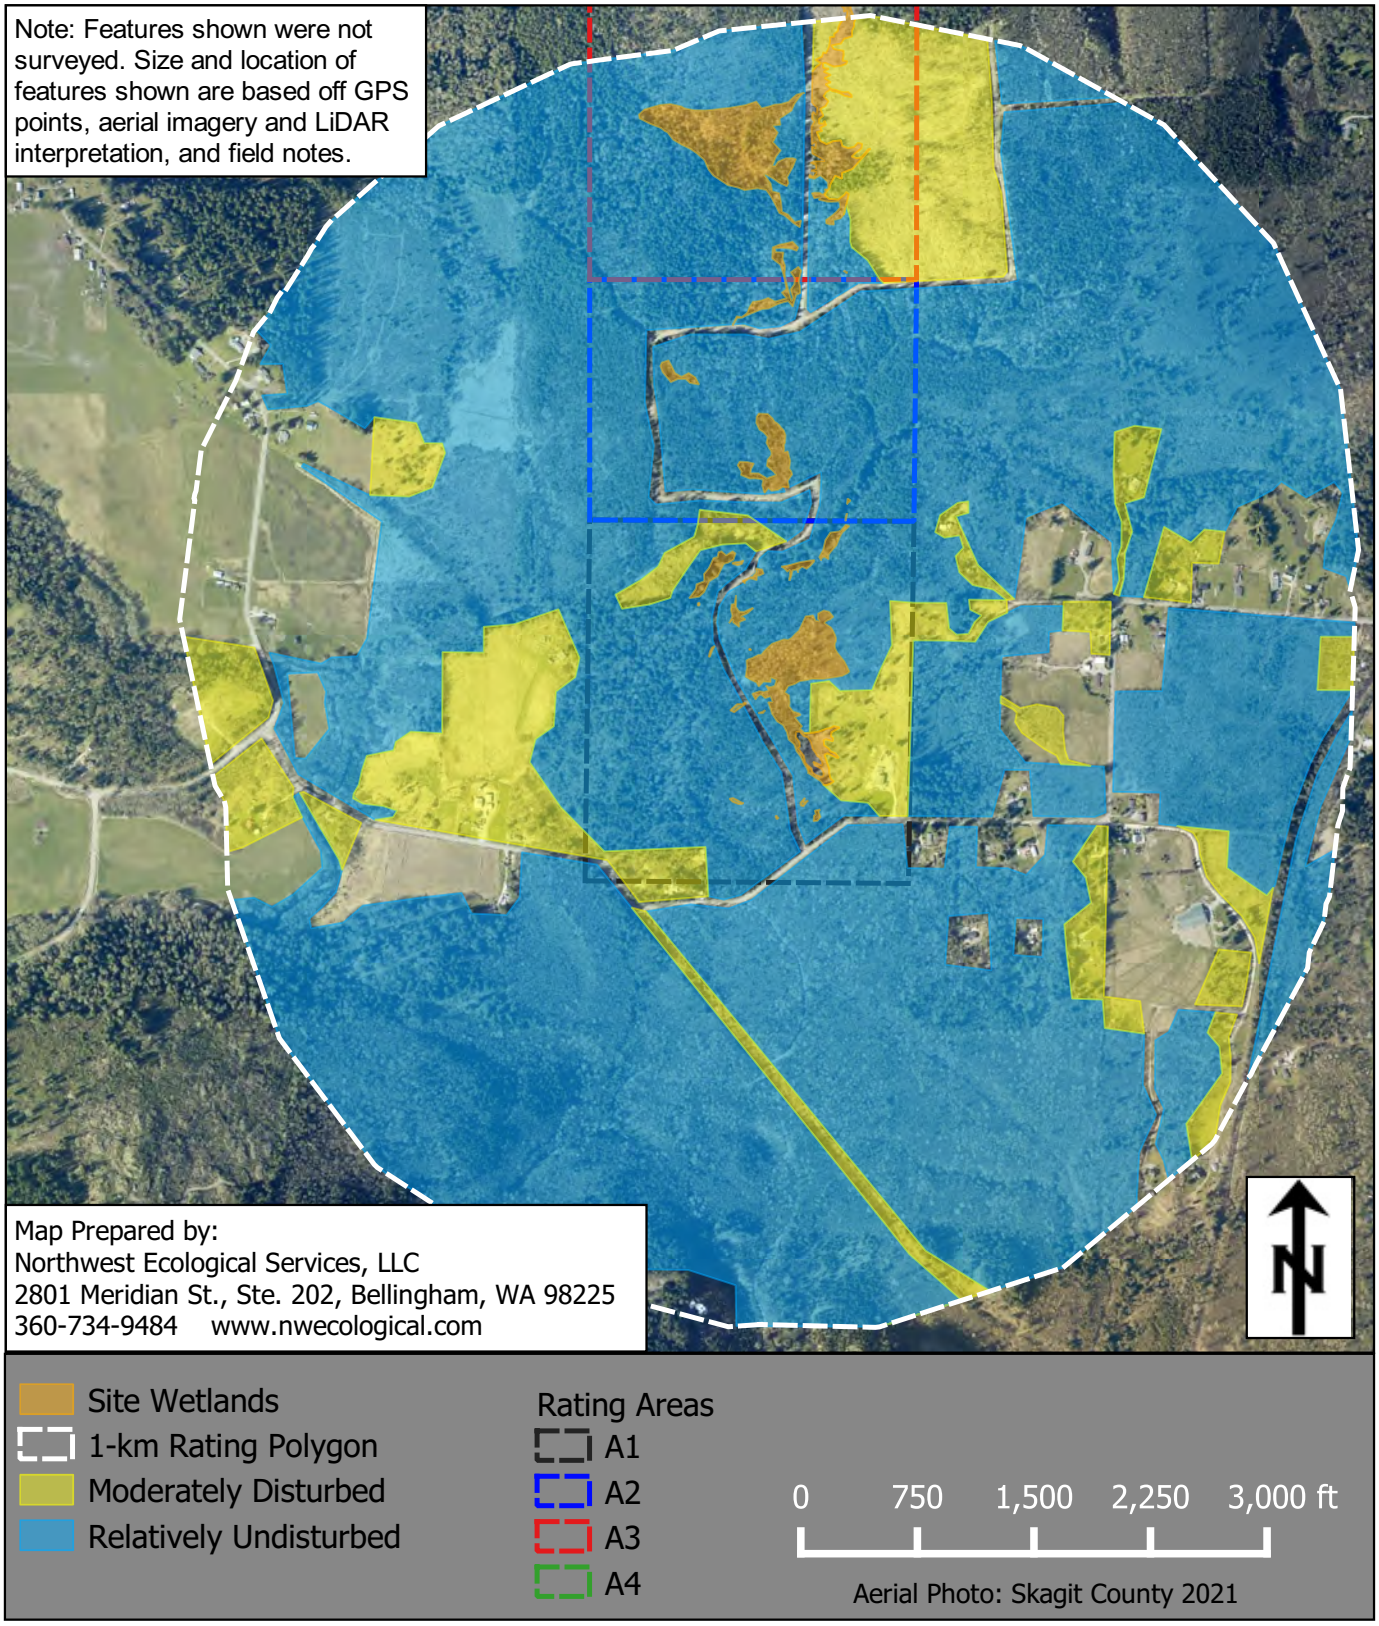


COLOGICAL ORTHWEST	**Wetland Rating Map (Land Use)** **Grip Road Gravel Mine Project** **Critical Areas Assessment**	**Attachment C1** **DEC 2021**

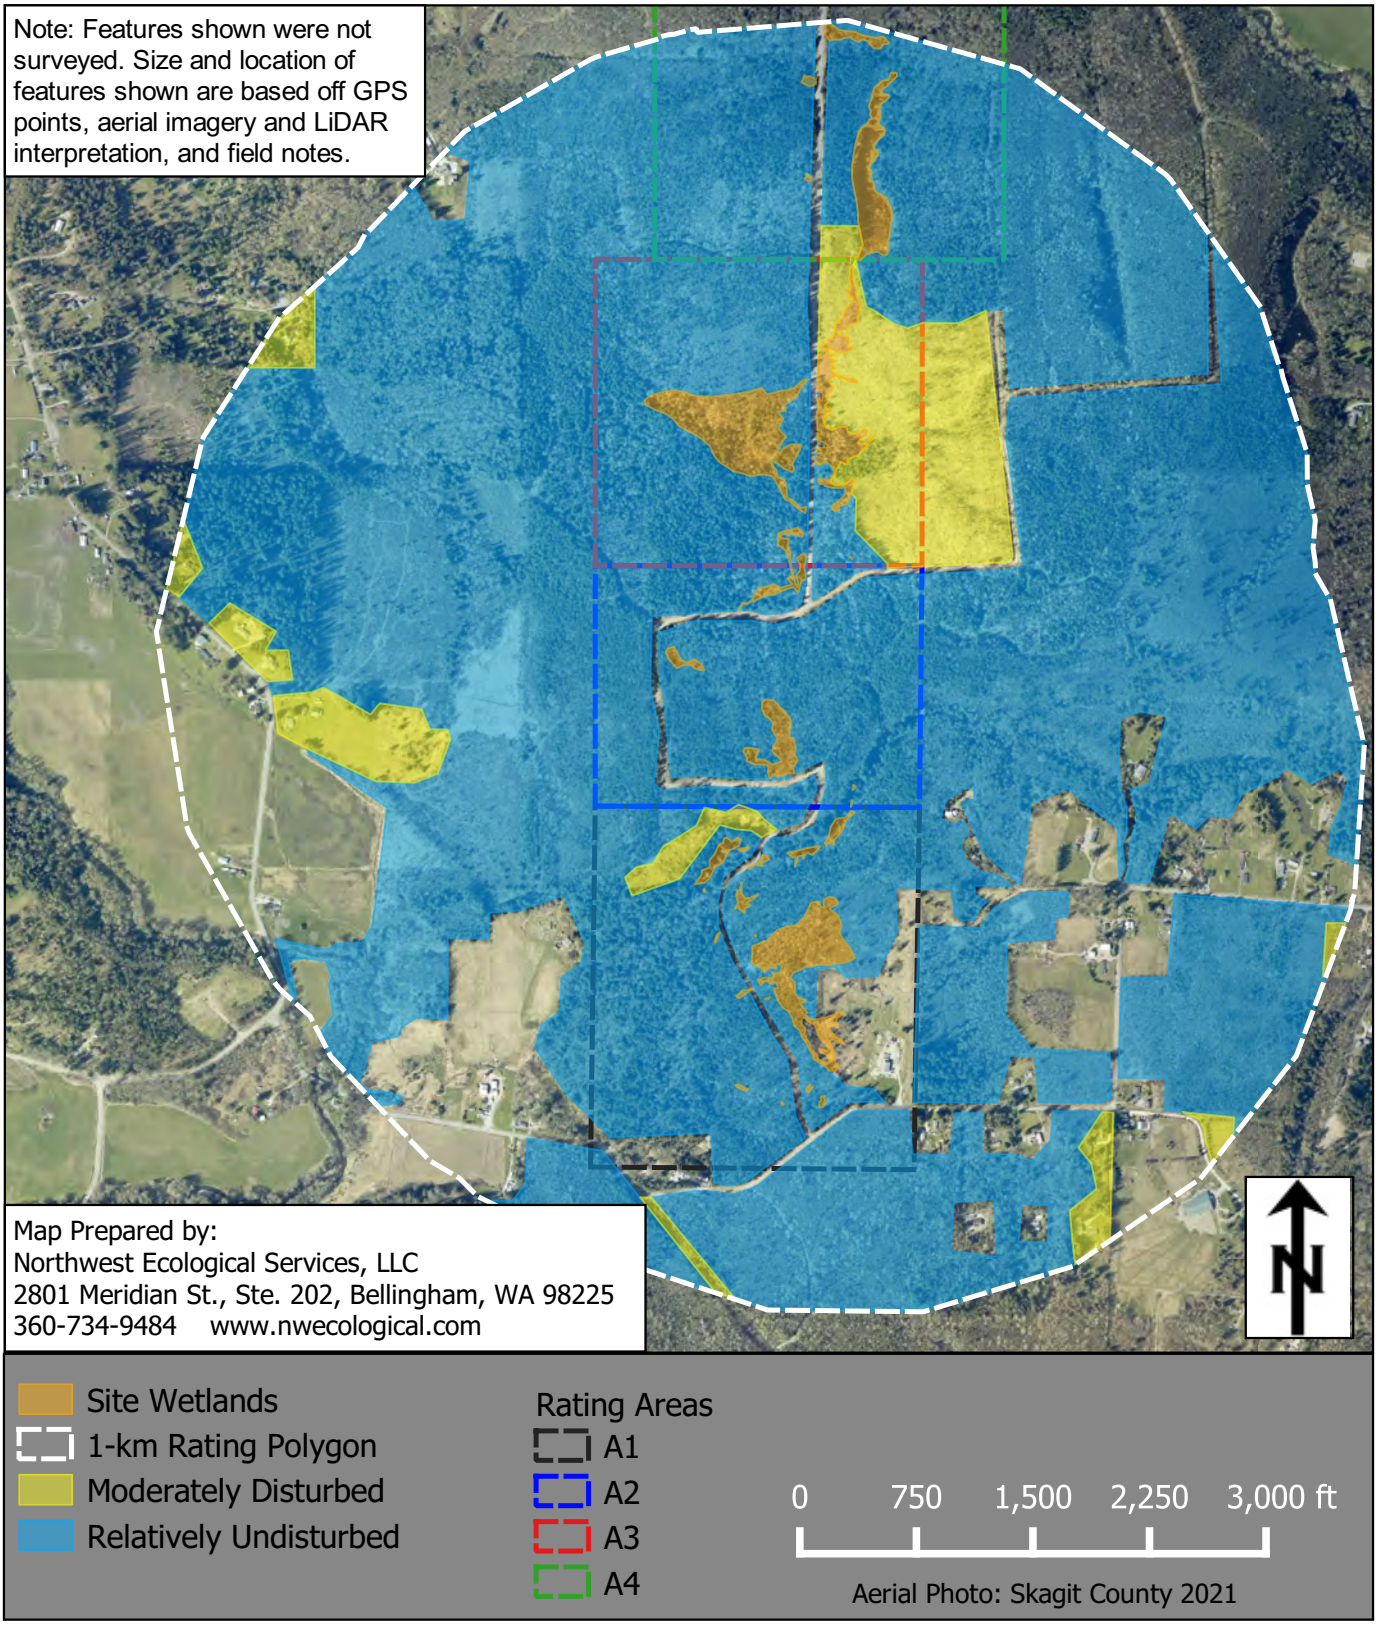


COLOGICAL ORTHWEST	**Wetland Rating Map (Land Use)** **Grip Road Gravel Mine Project** **Critical Areas Assessment**	**Attachment C2** **DEC 2021**

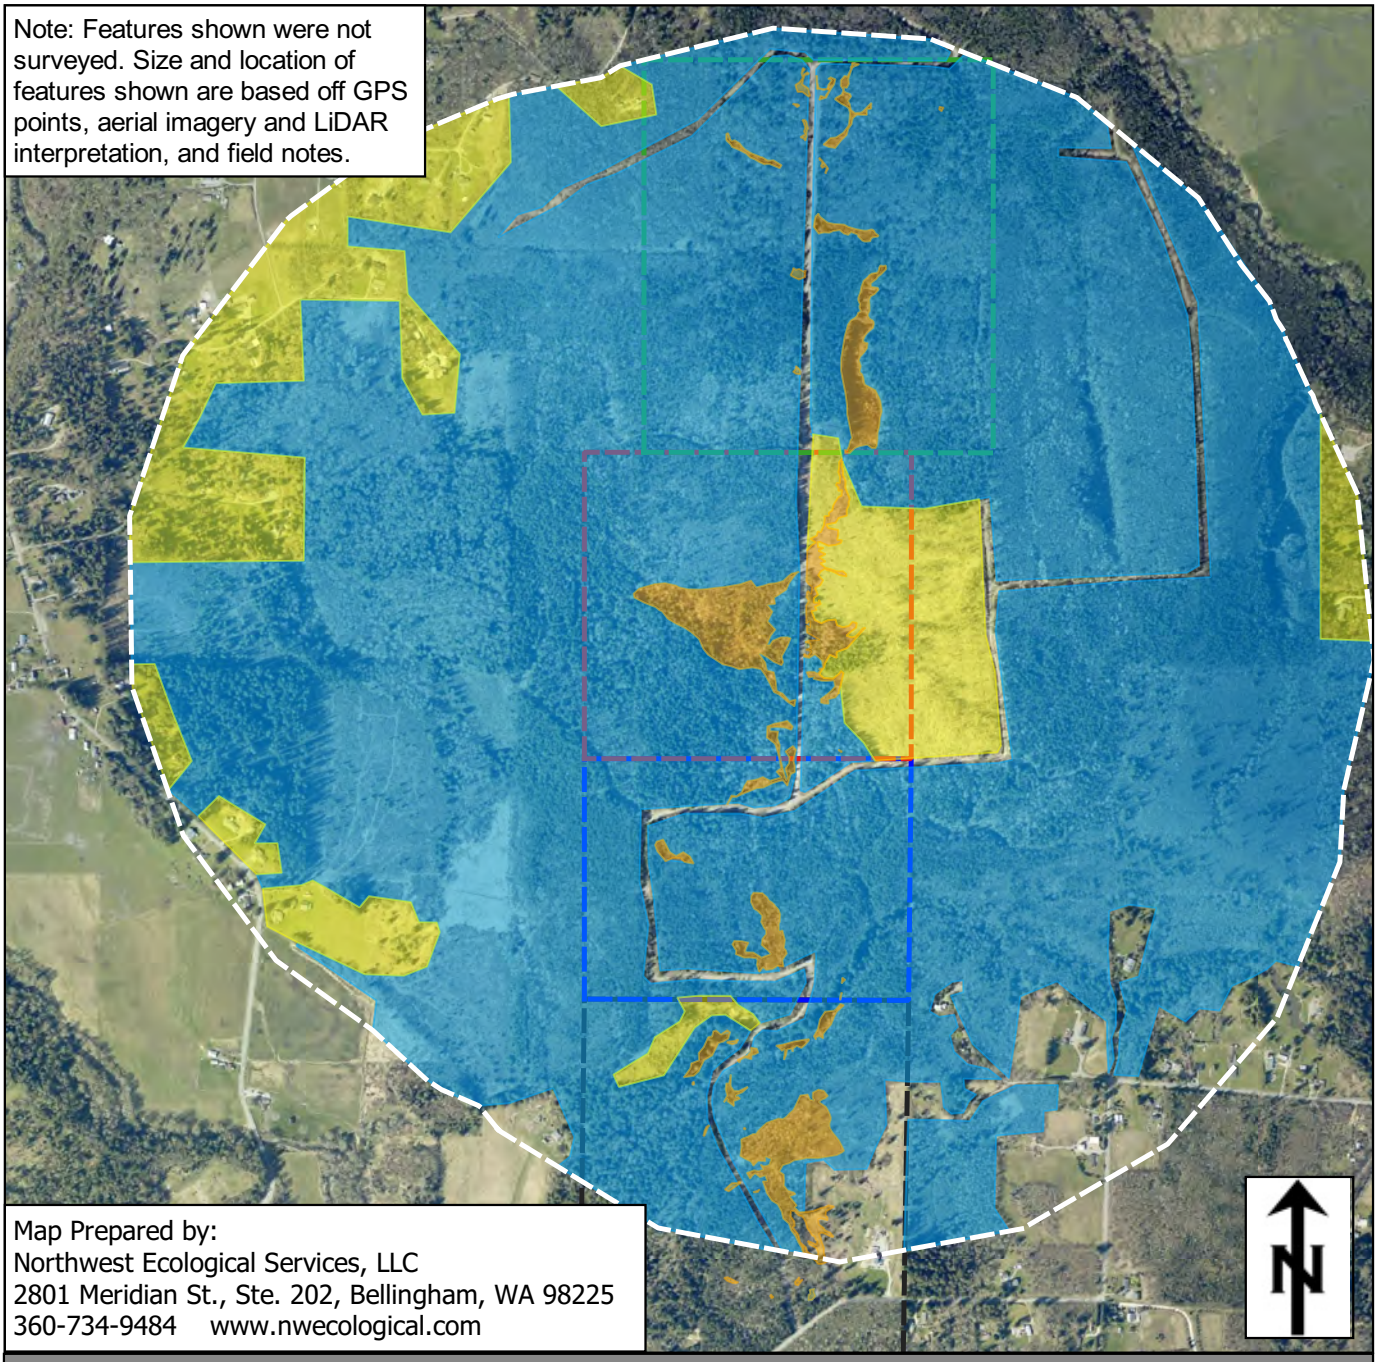

COLOGICAL ORTHWEST	**Wetland Rating Map (Land Use)** **Grip Road Gravel Mine Project** **Critical Areas Assessment**	**Attachment C3** **DEC 2021**

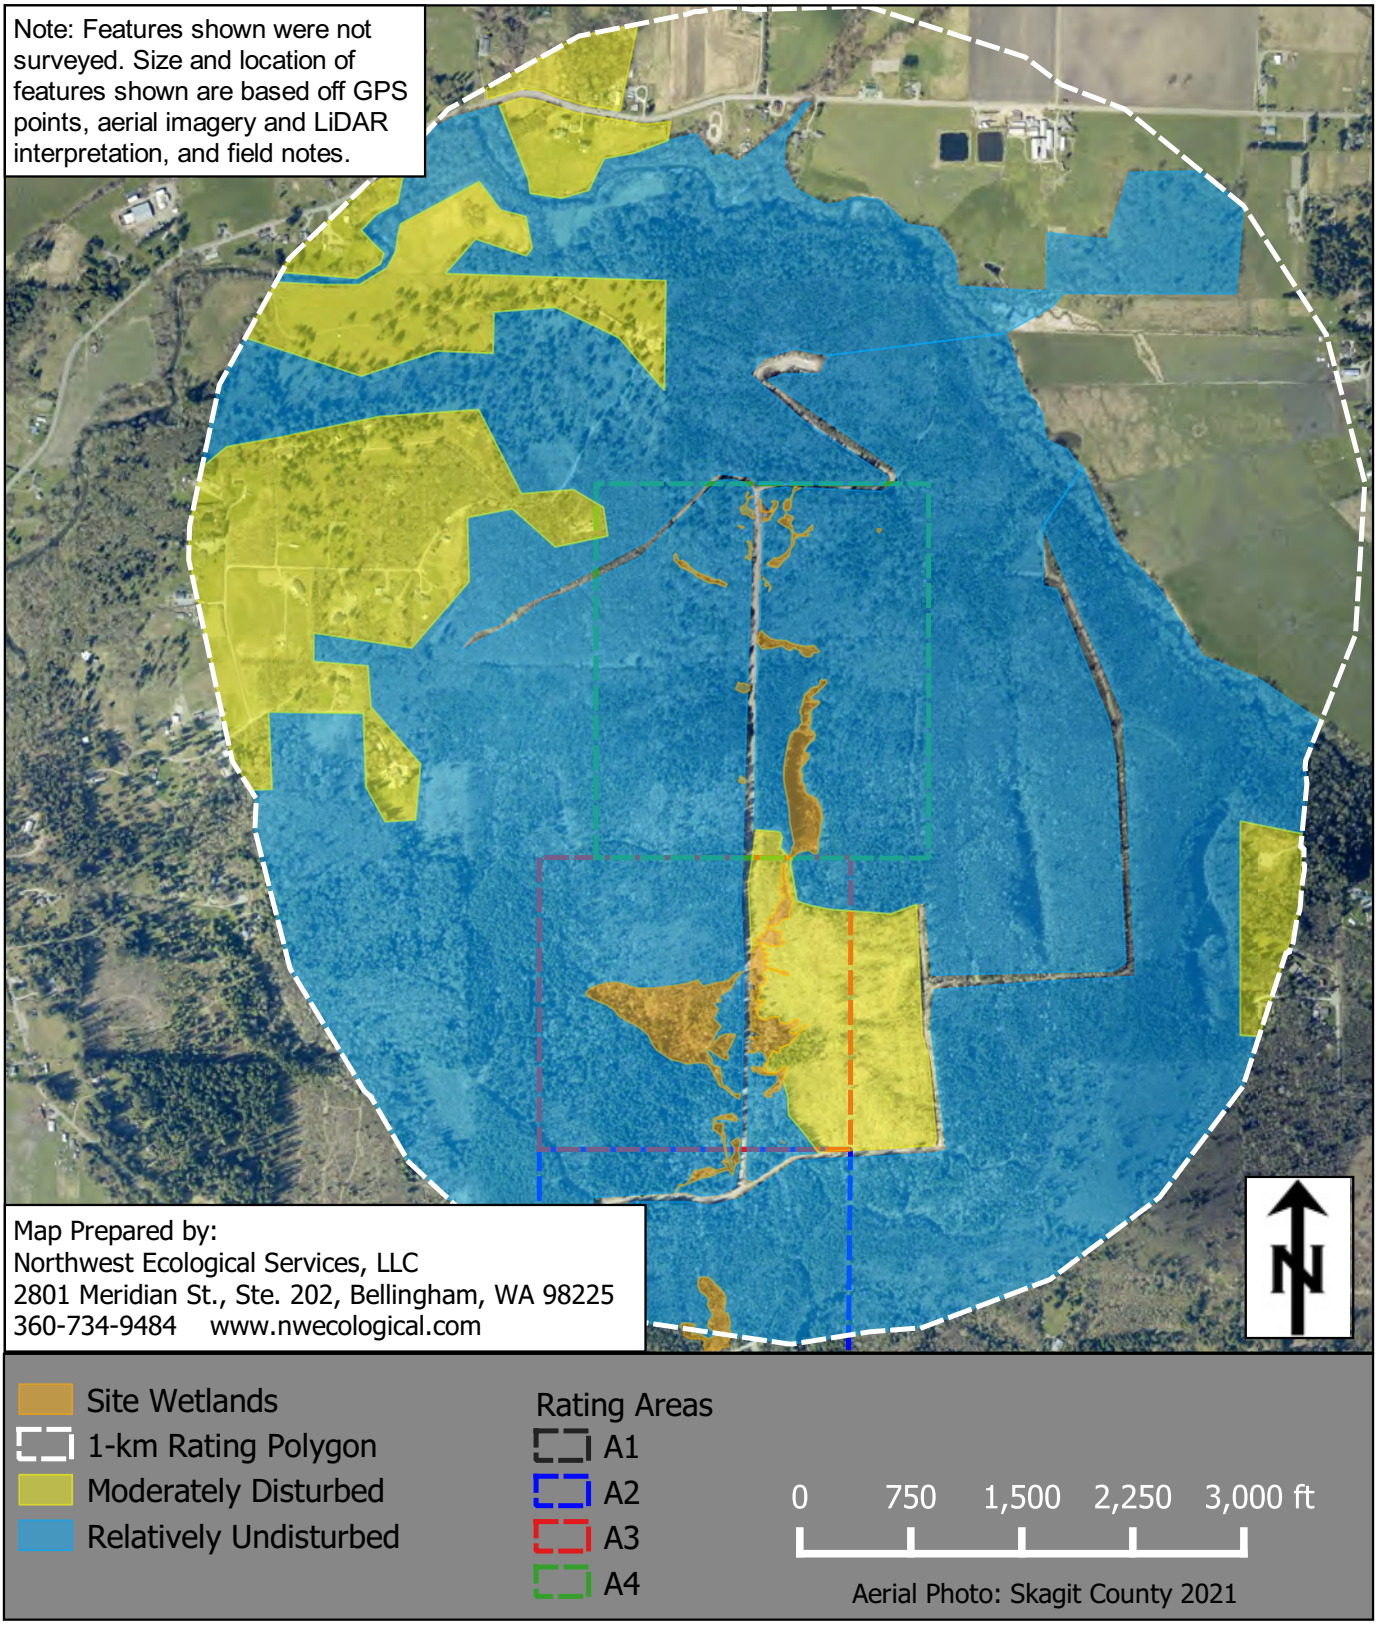

COLOGICAL ORTHWEST	**Wetland Rating Map (Land Use)** **Grip Road Gravel Mine Project** **Critical Areas Assessment**	**Attachment C4** **DEC 2021**

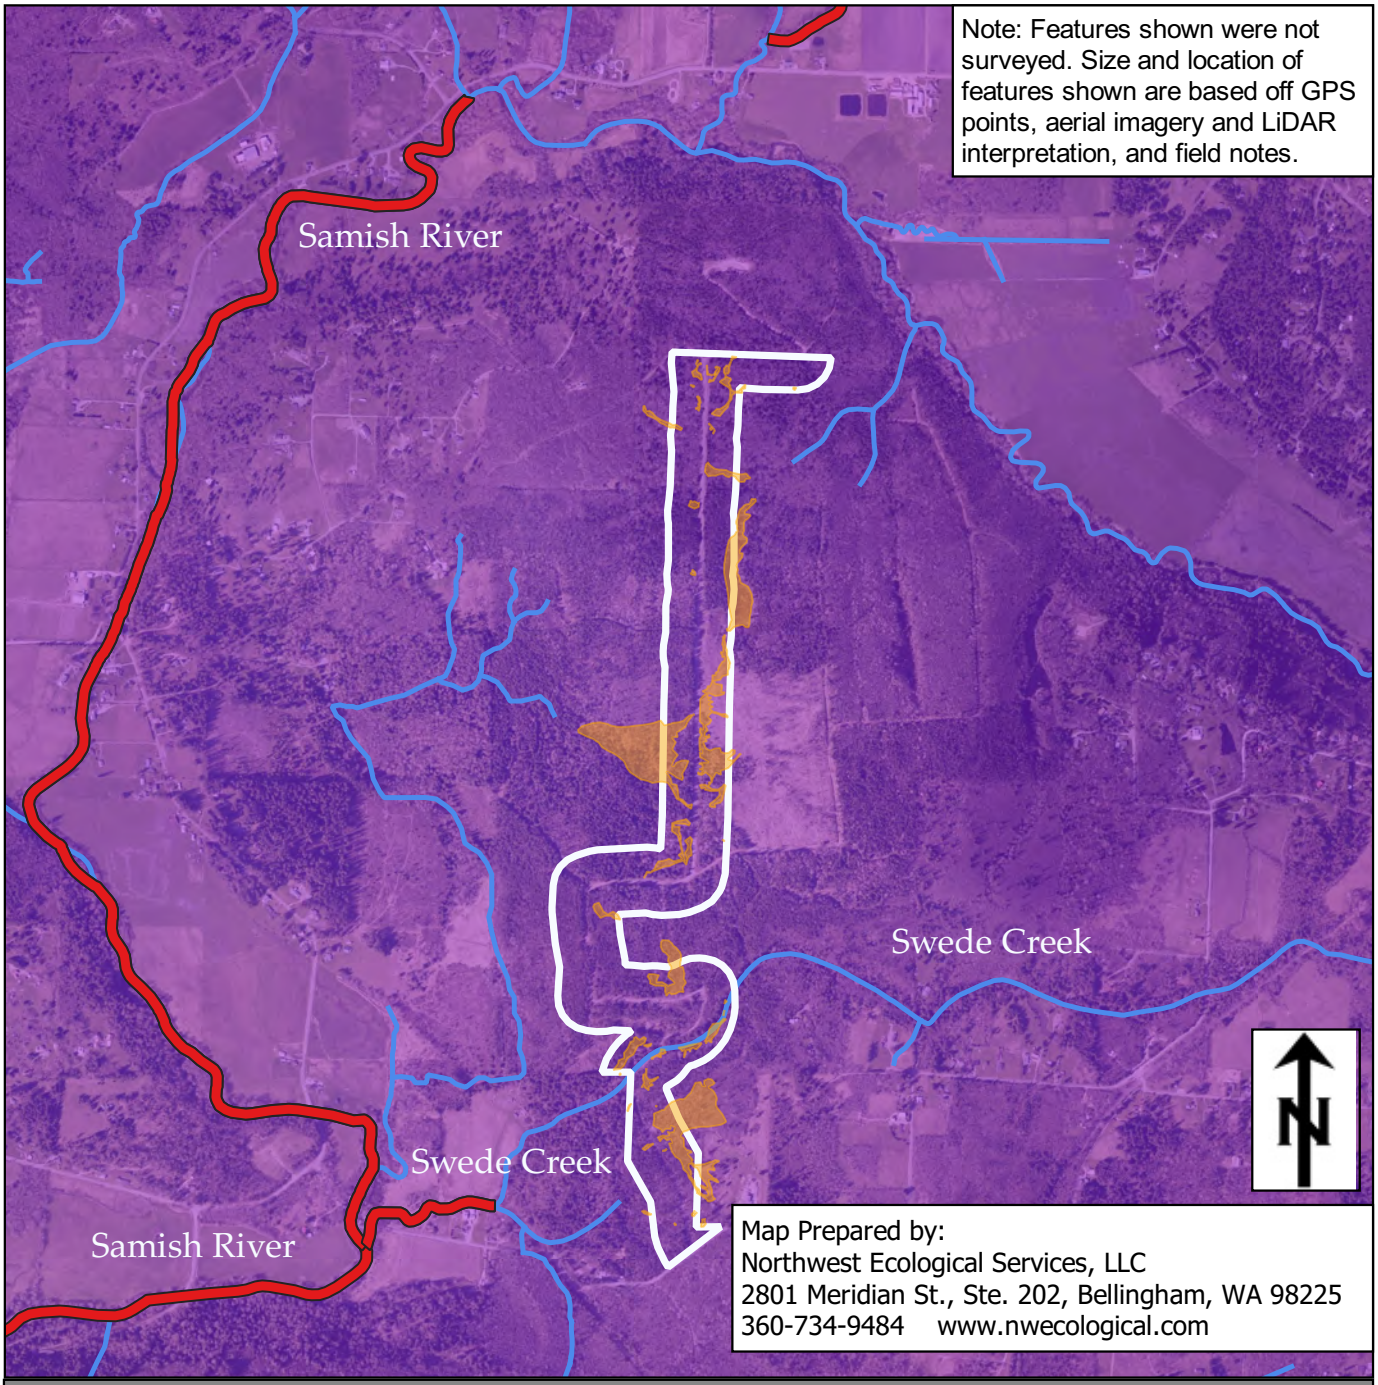

COLOGICAL ORTHWEST	**Wetland Rating Map (Land Use)** **Grip Road Gravel Mine Project** **Critical Areas Assessment**	**Attachment D** **DEC 2021**

received
12.21.2021
AC





IMPACT ASSESSMENT & MITIGATION PLAN

GRIP ROAD GRAVEL MINE
SKAGIT COUNTY, WA

DECEMBER 2021

NW ECOLOGICAL SERVICES
2801 Meridian St, Suite 202, Bellingham, WA 98225
nwecological.com | t 360.734.9484

EXECUTIVE SUMMARY

Northwest Ecological Services, LLC (NES) was retained to complete an impact assessment and mitigation plan for a proposed project located in unincorporated Skagit County, Washington. This report describes existing conditions, analyzes proposed impacts, and as needed presents mitigating actions based on the current design that will maintain, protect and/or enhance existing critical areas and associated buffer functions in accordance with applicable environmental regulations.

This report is intended for inclusion with future development permit submissions to Skagit County (County), the U.S. Army Corps of Engineers (Corps), Washington State Department of Ecology (WDOE), and the Washington Department of Fish and Wildlife (WDFW) as may be required.

The project area is located north of Grip Road, east of the intersection of Grip and Prairie Road (Section 03, Township 35, Range 04; Section 34, Township 36, Range 04; Section 27, Township 36, Range 04W.M.). The review area is part of a larger approximately 735-acre tract of land that is under single ownership and managed as natural resource land- forestry. Miles Sand and Gravel has proposed conversion of a portion of this forestry land to a gravel mine.

The mine location is approximately 2.2 miles north of Grip Road, and south of the Samish River. Materials from the proposed gravel mine will be transported from the mine via an existing gravel roadway that was installed and has been used for past forestry management of the properties. Skagit County has determined that use of the haul road to transport material from the mine site constitutes a change of use and may result in potential impacts to functions and values of adjacent critical area and their buffers and has required a critical area assessment pursuant to Skagit County Code (SCC) 14.24.060.

The NES assessment does not include construction or use of the mine site, but rather impacts associated with the use of the roadway to transport materials from the mine site only.

Per Skagit County requirement, NES performed a critical area assessment for land within 300-ft of the approximately 2.2 mile long haul road. Graham- Bunting Associates (GBA) prepared a wetland delineation and fish and wildlife assessment of the mine site in 2015 with an addendum in 2017.

Currently the NES review area is undeveloped and forested and has been actively managed in forestry for decades. The haul road vicinity was reviewed for critical areas by NES in November and early December of 2021. A total of 36 wetlands, one fish bearing stream (Swede Creek), and 21 seasonal, non-fish bearing streams are present within 300 feet of the roadway.

Swede Creek is mapped by WDFW as fish bearing, with the presence of multiple species of salmonids and trout, a number of which are state or federally listed species. Oregon spotted frog (*Rana pretiosa*) critical habitat is mapped approximately 700 feet northeast of the site in the Samish River and associated wetlands. The only wetland within the review area that meets the habitat needs for this species and contains potential habitat for Oregon spotted frog is Wetland JJ. This wetland also has a downstream connection via an offsite stream to mapped critical

habitat associated with the Samish River. No Oregon spotted frogs were observed in Wetland JJ during the site visits. However, our observations were limited to one day in this area, and to limited to observations along one edge of the wetland.

The haul road is currently gravel, and the drive surface is approximately 20 to 25 feet wide on average. Ditches border both sides, meeting Skagit County road standards. The project does not include expansion of the road footprint, but the steeper section of roadway from the bridge across Swede Creek to the north need to be resurfaced (paved) to meet road safety standards. This is anticipated to include paving of approximately 500 linear feet of road.

The proposed change in use does not extend the footprint of the road prism. Due to the length of time the road has been present, no actions proposed outside the existing road prism, and continued similar use, no new direct impacts to wetlands, steams, or buffers are anticipated.

The use of the haul road to transport material from the proposed gravel mine will result in a greater number of trips per day than compared to the existing forestry practice. This additional traffic may potentially result in indirect impacts to water quality and potentially wildlife functions associated with site critical areas or their buffers. However, these indirect impacts are anticipated to be minor for reasons stated herein. To minimize indirect impacts, mitigation measures recommended include the following actions:

- During resurfacing- establish erosion control and BMP's to ensure protection of downstream waters.
- Haul trucks shall be maintained in good working condition such that petroleum products or other harmful chemicals are not leaked into adjacent critical areas.
- During operation of the mine, maintain existing forested vegetation adjacent to the roadway, particularly in wetlands and buffers. This forested buffer along the road provides water quality filtration of surface waters prior to entering adjacent wetlands and streams and provides a buffer and screening for wildlife using the interior of the site.
- Review the proposal for compliance with applicable County/ State stormwater management requirements.

NES QUALIFICATIONS

NES is a specialized service-oriented environmental consulting firm based in Bellingham, Washington. We provide a range of biological services to both the public and private sectors. Our services include: wetland assessments, biological assessments, wetland restoration and mitigation plans, natural resource analysis, environmental regulatory compliance, landscape and ecological design, and environmental impact assessment of plants, animals, fish and sensitive habitats. NES professionals have performed wetland and biological assessments over 33,000 acres [1991-2020] in Whatcom, Skagit, Island, Snohomish, and King Counties.

NES staff qualifications summary:

- Molly Porter is an ecologist with NES and has provided environmental services within the north Puget Sound area since 2004. Ms. Porter obtained a Bachelor of Science in Environmental Science from Huxley College of the Environment at Western Washington University (WWU). She is certified through SWS as a PWS, #2064.
- Collin Van Slyke is an ecologist with NES, providing environmental services for projects throughout the north Puget Sound since 2014. Mr. Van Slyke obtained a Bachelor of Science in Environmental Science from Huxley College of the Environment at Western Washington University. He is certified through SWS as a PWS, #3129.
- Candice Trusty is an ecologist with NES and has been providing environmental services within the north Puget Sound since 2019. Ms. Trusty obtained a Bachelor of Science in Environmental Science from Huxley College of the Environment at Western Washington University. Her experience includes the assessment of wetland and fish & wildlife critical areas, fish removal, biological surveying, and habitat restoration. She is certified through SWS as a WPIT.
- Michael Whitehurst is an ecologist with NES. Mr. Whitehurst obtained a Bachelor of Science in Marine Biology from the University of West Florida and certificate in wetland science and management from the University of Washington. His experience includes marine and freshwater organism identification, marine and terrestrial botany, and water quality sampling and analysis.
- Alexandre Pederson is an ecologist with NES with a Bachelor of Science in Ecological Engineering from Oregon State University. His experience includes bioremediation, watershed and stormwater management, and sampling and analysis of biological, chemical, and physical properties of soils.

DISCLAIMER

Wetland, stream, and lake delineations and determinations are based upon protocols defined in manuals and publications produced by federal, state and local agencies. The wetland methodology used in this report is consistent with methods described in the Regional Supplement to the Corps of Engineers Wetland Delineation Manual: Western Mountains, Valleys, and Coast Region (Corps, 2010) and the Corps of Engineers Wetland Delineation Manual (Environmental Laboratory, 1987), as required by WAC 173-22-035. The findings were based on observations of conditions at the time of the site visit(s).

Mitigation plans are developed to meet local regulations. This report does not guarantee agency concurrence or permit approval. This plan requires local agency concurrence prior to implementation. The recommendations are based on conditions at the time of the site visit(s) and development plans provided by the Client and Client representatives. Although the plan is carefully designed to facilitate success, no guarantees are given that the project will meet all performance standards. Project success depends on many unforeseen and uncontrollable events, achieving success can be greatly improved through:

- Ensuring a qualified ecologist is on site during mitigation project construction
- Installing the mitigation project as specified in this report
- Maintaining the mitigation project as specified in this report (ideally by a landscape professional that specializes in restoration and/or wetland mitigation)
- Implementing any recommended contingency measures in a timely manner

This report is provided for the use and named recipient only and is not intended for use by other parties for any purpose. This report does not guarantee agency concurrence or permit approval.

TABLE OF CONTENTS

EXECUTIVE SUMMARY ..... **i**

NES QUALIFICATIONS ..... **iii**

DISCLAIMER ..... **v**

1.0 INTRODUCTION **1**

1.1 Scope of Work 1

1.2 Project Location 1

1.3 Project Overview & Background 2

2.0 BASELINE INFORMATION **3**

2.1 Existing Conditions 3

2.2 Wetlands 3

2.3 Streams, Lakes, and HCAs 6

2.4 Regulatory Summary 7

3.0 IMPACT ASSESSMENT **10**

3.1 Proposed Design Plan 10

3.2 Code Compliance 10

3.3 Mitigation Sequencing 11

3.4 Proposed Critical Areas Impacts 12

3.5 Impact Analysis 13

4.0 MITIGATION **19**

APPENDICES

A: REFERENCES

B: FIGURES

1. VICINITY MAP
2. AERIAL PHOTOGRAPH AND PROJECT AREA
3. PROPOSED ROAD RESURFACING AREA
4. WETLAND & STREAM MAP OVERVIEW WITH LIDAR DETAIL
5. WETLAND & STREAM MAP DETAIL- AREA 1
6. WETLAND & STREAM MAP DETAIL- AREA 2
7. WETLAND & STREAM MAP DETAIL- AREA 3
8. WETLAND & STREAM MAP DETAIL- AREA 4
9. WETLAND & STREAM MAP DETAIL- AREA 5

C: HAUL ROAD ASBUILT DRAWINGS

1.0 INTRODUCTION

1.1 Scope of Work


Northwest Ecological Services, LLC (NES) was retained to complete an impact assessment and mitigation plan for a proposed project in unincorporated Skagit County, Washington. This report describes existing conditions, analyzes proposed impacts, and as needed presents mitigating actions based on the current design that will maintain, protect and/or enhance existing critical areas and associated buffers in accordance with applicable environmental regulations.

This report is intended for inclusion with future development permit submissions to Skagit County (County), the U.S. Army Corps of Engineers (Corps), Washington State Department of Ecology (WDOE), and the Washington Department of Fish and Wildlife (WDFW) as may be required.

Project Applicant
Miles Sand & Gravel Company
400 Valley Avenue NE Puyallup, WA 98372
T: 253.833.3705
Email: milesap@gravelpits.com

Project Representative:
Dan Cox, Miles Sand and Gravel
P.O. Box 280, Mount Vernon, WA 98273
T: 360.757.3121
Email: dan.cox@miles.rocks

Report prepared by NES staff:
Molly Porter, PWS #2064
Alexandre Pederson
Northwest Ecological Services, LLC
2801 Meridian Street, Suite 202, Bellingham, WA 98225
T: 360.743.9484
Email: molly@nwecological.com
alex@nwecological.com

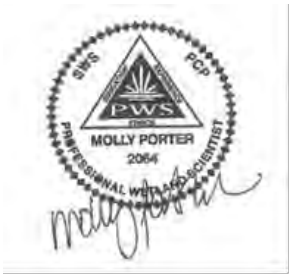

1.2 Project Location

The project area is located north of Grip Road, east of the intersection of Grip and Prairie Road (Section 03, Township 35, Range 04; Section 34, Township 36, Range 04; Section 27, Township 36, Range 04W.M.) (Figure 1, Appendix B). The NES review area encompasses approximately 143-acres within portions of parcels: P35704, P125622, P125623, P125624, P125625, P125626, P125627, P125628, P125629, P125630, P125631, P125632, P125633, P125646, P125647, and

P125648. An aerial photograph of the review area and surrounding landscape is included as Figure 2 (Appendix B). Only areas owned by the applicant were directly accessed.

1.3 Project Overview & Background

The project area is part of a larger approximately 735-acre tract of land that is under single ownership and managed as natural resource land- forestry. Miles Sand and Gravel has proposed conversion of a portion of this forestry land to a gravel mine. As part of the permit review process, Skagit County has requested a critical area review along the existing gravel forestry road that is proposed to be used to transport gravel from the mine site. Per Skagit County requirement, NES has performed a critical area assessment for land within 300-ft of the approximately 2.2 mile long haul road. NES review does not include the mine site itself. Graham- Bunting Associates (GBA) prepared a wetland delineation and fish and wildlife assessment of the mine site in 2015 with an addendum in 2017.

The subject parcels are zoned rural resources- natural resource lands. The proposed project includes development of an approximate 68-acre gravel mine within the larger 735-acre property. The mine location is approximately 2.2 miles north of Grip Road, and south of the Samish River. The subject property is currently in actively managed forestry and has been for some time. Prior to current ownership the properties were owned by the Trillium Corporation, who also managed the land in forestry.

Materials from the proposed gravel mine will be transported from the mine via an existing gravel roadway that was installed for and has been used for past forestry management of the properties.

The project does not include expansion of the road footprint, but the steeper section of roadway (with a more than 12 percent slope) from the bridge across Swede Creek to the north needs to be resurfaced to meet road safety standards. This is anticipated to include paving approximately 500 linear feet of road. An as-built of the entire existing roadway is included in Appendix C. The area to be resurfaced is detailed in Figure 3 (Appendix B).

During local permitting, Skagit County has determined that use of the haul road to transport material from the mine site constitutes a change of use and may result in potential impacts to functions and values of adjacent critical area and their buffers and has required a critical area assessment pursuant to Skagit County Code (SCC) 14.24.060.

The NES assessment does not include construction or use of the mine site, but rather impacts associated with the use of the roadway to transport materials from the mine site only.

2.0 BASELINE INFORMATION

The haul road vicinity was reviewed for critical areas by NES in 2021. The following is a summary of that report, for more detail please refer to the 2021 critical areas report (NES, 2021).

2.1 Existing Conditions

The property is currently forested and the review area is undeveloped with the exception of the existing gravel access road, a few parking pullouts, and bridge crossing Swede Creek. A number of smaller, less frequently used gravel roads extend from the main road. The properties are managed in forestry, and have been used in this capacity for decades. The majority of the area along the roadway has not been harvested for some time (since the late 1990's according to aerial photograph review), with exception of two areas totaling approximately 42-acres that appear to have been harvested in 2018.

Topography onsite is variable. Steeper slopes are present along the ravine containing Swede Creek and west of the road in Area 3 (Figure 7, Appendix B). LiDAR can be seen in Figure 4 (Appendix B).

The review area contains wetlands and streams as detailed below. Potential geo-hazard areas have been addressed by others.

2.2 Wetlands

NES identified 36 wetlands within the vicinity of the roadway (Figures 4 to 9, Appendix B). Table 1 provides a classification summary for the identified wetlands. For additional detail refer to the 2021 NES critical area report.

Table 1. Wetland Classification Summary

Wetland	Hydrogeomorphic Class	Cowardin Classification	Size
A	Depressional	PSS	2261 sq. ft.
AA	Depressional	PSS	78 sq. ft.
B	Depressional	PSS	1049 sq. ft.
BB	Slope	PFO/PSS/PEM	2.5 acres
C	Slope	PSS	213 sq. ft.
CC	Depressional	PSS	5696 sq. ft.
D	Riverine	RFO	1501 sq. ft. *
DD	Slope	PSS	4202 sq. ft.
E	Riverine	RFO	2357 sq. ft.
EE	Slope	PFO/PSS	0.5 acres
F	Slope	PSS	681 sq. ft.
FF	Depressional	PSS	497 sq. ft.
G	Slope	PSS	173 sq. ft.
GG	Depressional	PSS	1154 sq. ft.
H	Slope	PFO	7987 sq. ft.
HH	Depressional	PFO	0.5 acres *
J	Slope	PFO/PSS	0.3 acres
JJ	Depressional	PSS/PEM	3.7 acres *
K	Riverine	RSS	391 sq. ft.
KK	Slope	PSS	3142 sq. ft.
L	Riverine	RSS	207 sq. ft
LL	Slope	PFO	0.2 acres
M	Riverine	RSS	1054 sq. ft.
MM	Depressional	PFO/PEM	6.0 acres *
N	Riverine	RFO	0.5 acres
NN	Depressional	PFO	213 sq. ft.
P	Depressional	PFO	1.6 acres *
PP	Depressional	PFO	77 sq. ft.
R	Depressional	PFO	0.3 acres
T	Slope	PFO/PSS	0.8 acres
U	Depressional	PFO/PSS	7.9 acres *
V	Depressional	PSS	1387 sq. ft.
W	Depressional	PSS	4667 sq. ft.
X	Slope	PSS	0.3 acres *
Y	Slope	PSS	840 sq. ft.
Z	Depressional	PSS	402 sq. ft.

(PSS: Palustrine Scrub Shrub, PFO: Palustrine Forested, PEM: Palustrine Emergent,
RFO: Riverine Forested, RSS: Riverine Scrub-shrub)
* total area is estimated due to the wetland extending off-site

NES rated site wetlands using the current WDOE wetland rating system and Table 2 summarizes the results.

Table 2. Wetland Rating and Functional Assessment

Wetland	Improving Water Quality	Hydrologic	Habitat	Total Score	WDOE Category
A, B	M/L/H (6)	L/L/L (3)	L/H/M (6)	**15**	**IV**
C, F	L/L/H (5)	L/L/L (3)	L/H/M (6)	**14**	**IV**
D, E, K, L, M	M/L/H (6)	M/M/M (6)	L/H/H (7)	**19**	**III**
N	M/M/H (7)	M/M/M (6)	M/H/H (8)	**21**	**II**
G	M/L/H (6)	L/L/M (4)	L/H/M (6)	**16**	**III**
H, LL	L/L/H (5)	L/L/M (4)	L/H/H (7)	**16**	**III**
J	L/L/H (5)	L/L/M (4)	M/H/H (8)	**17**	**III**
P, W	M/L/H (6)	M/L/M (5)	L/H/M (6)	**17**	**III**
R	M/L/H (6)	M/L/M (5)	M/H/M (7)	**18**	**III**
T, EE	L/L/H (5)	L/L/M (4)	M/H/M (7)	**16**	**III**
U	M/L/H (6)	M/M/M (6)	M/H/H (8)	**20**	**II**
V	M/L/H (6)	M/L/L (4)	L/H/M (6)	**16**	**III**
X, Y	L/L/H (5)	L/L/M (4)	L/H/L (5)	**14**	**IV**
Z, GG	M/L/H (6)	M/L/L (4)	L/H/L (5)	**15**	**IV**
AA	L/L/H (5)	M/L/M (5)	L/H/L (5)	**15**	**IV**
BB	M/L/H (6)	L/M/M (5)	M/H/M (7)	**18**	**III**
CC	M/L/H (6)	M/L/M (5)	L/H/L (5)	**16**	**III**
DD	L/L/H (5)	L/L/M (4)	L/H/M (6)	**15**	**IV**
FF	M/L/H (6)	L/L/L (3)	L/H/L (5)	**14**	**IV**
HH, KK	M/L/H (6)	M/L/M (5)	L/H/H (7)	**18**	**III**
JJ	M/L/H (6)	H/L/M (6)	M/H/H (8)	**20**	**II**
MM/NN/PP	M/L/H (6)	M/M/M (6)	M/H/H (8)	**20**	**II**

Site potential score /landscape potential score/ value score (total points for function)
L=Low; M=Moderate, H=High

2.3 Streams, Lakes, and HCAs

No lakes or frequently flooded areas are present within the vicinity of the site.

Swede Creek, a fish bearing stream bisects the southern portion of the site (Figure 4 and 6, Appendix B). NES mapped 21 smaller, seasonal streams within the vicinity as well (Figures 3 to 9, Appendix B). Only Swede Creek is mapped as fish bearing. The smaller tributary streams are not mapped as fish bearing and generally are small or on steeper slopes and do not appear likely to support fish populations.

Fish and Wildlife habitat conservation areas (HCAs) or protected species potentially present in the vicinity include a variety of salmonids in Swede Creek. WDFW mapping indicates the stream as mapped with: documented spawning habitat for coho salmon (*Oncorhynchus kisutch*); documented presence of steelhead salmon (*O. mykiss*) and cutthroat trout (*O. clarki clarki*); and the stream is mapped as gradient accessible to Chinook (*O. tshawytscha*), pink (*O. gorbuscha*), and chum salmon (*O. keta*)- with documented chum 0.2 miles downstream of the onsite bridge.

Steelhead, Chinook, chum, and coho salmonid are documented downstream in the Samish River. A partial fish passage barrier (culvert) is mapped downstream under Grip Road, just before Swede Creek flows into the river.

Puget Sound Chinook and steelhead salmon are federally listed as a Threatened species and steelhead salmon are listed as a Candidate species in Washington State. All of the species listed above are state Priority Species by Washington State.

Oregon spotted frog (*Rana pretiosa*) is a native species that can be found in Skagit County. This species is listed as federally Threatened and Endangered by Washington State. Critical habitat is present approximately 700 feet northeast of the review area associated with the Samish River and adjacent wetlands. Habitat for Oregon spotted frog is potentially present in one wetland within the site (Wetland JJ) and this wetland appears to have a surface connection to critical habitat. Frogs were not observed in Wetland JJ but observations were limited to one day in this area, and to limited to observations along one edge of the wetland.

Pileated woodpecker *(Dryocopus pileatus*) excavations were observed in one location mid-site. Pileated woodpecker are a Priority species in Washington State.

2.4 Regulatory Summary

Agencies with regulatory authority over the site wetlands and streams are summarized in Tables 3 and 4.

Table 3. Critical Areas Summary- Wetlands

Feature		Regulatory Authority				Corps Hydrology Classification	Regulated Buffer (ft)
	WDOE Category (habitat points)	Skagit County	Corps	WDOE	WDFW		
Wetlands A, B, DD	IV (6)	X	X	X		Adjacent to RPW	40
Wetlands C, F	IV (6)			X		Isolated	NA
Wetlands D, E, H, K, L, M, BB, EE, KK, LL	III (7)	X	X	X	X	Abutting an RPW	110
Wetlands G, P	III (6)	X	X	X		Adjacent to RPW	110
Wetlands N, U, JJ, MM, NN, PP	II (8)	X	X	X	X	Abutting an RPW	225
Wetlands R, T, HH	III (7)	X	X	X		Adjacent to RPW	110
Wetland J	III (8)	X	X	X	X	Abutting an RPW	110
Wetlands V, W	III (6)	X		X		Isolated	110
Wetlands X, GG	IV (5)	X	X	X		Adjacent to RPW	40
Wetlands Y, Z, AA, FF	IV (5)			X		Isolated	NA
Wetland CC	III (5)	X	X	X		Adjacent to RPW	110

NA = Not anticipated to be regulated by Skagit County

Table 4. Critical Areas Summary- Streams

Feature		Regulatory Authority				Corps Hydrology Classification	Regulated Buffer (ft)
	Stream Type	Skagit County	Corps	WDOE	WDFW		
Swede Creek	F	X	X	X	X	RPW	150
Streams 1-18, 20-22	Ns	X	X	X	X	RPW	50

F= Fish Bearing

2.4.1 Local- Skagit County CAO

The review area contains the following wetlands, streams, and/or HCAs under the jurisdiction of the Skagit County CAO:

- Wetlands A, B, D, E, G, H, J, K, L, M, N, P, R, T, U, V, W, X, BB, CC, DD, EE, GG, HH, JJ, KK, LL, MM, NN, and PP
- Swede Creek
- Streams 1-18 and 20-22

Skagit County regulates all wetlands, with the exception of Category III and IV wetlands smaller than 1,000 sq. ft. that do not provide suitably significant or unique characteristics as defined by the CAO (SCC 14.24.230(6)(a)). Under the 2014 Wetland Rating System, Wetlands C, F, Y, Z, AA, and FF are Category IV or III wetlands with five or six habitat points, and appear to be smaller than 1,000 sq. ft. These wetlands appear to meet the criteria listed in SCC 14.24.230(6)(a), therefore, **Skagit County does not appear to regulate Wetlands C, F, Y, Z, AA, and FF.** Other wetlands (G, K, L, MM, and PP) also meet the category and size threshold but contain unique characteristics listed in SCC 143.230(6)(a), such as location in a riparian corridor, and are therefore anticipated to be regulated by the County.

Skagit County Code states that Category III and IV wetlands between 1,000 and 4,000 sq. ft. are exempt from the mitigation sequencing requirement to avoid impacts, provided that they meet the criteria listed in SCC 14.24.230(6)(a), and that project impacts are fully mitigated. **Wetlands A, B, V, and GG appear to be less than 4,000 sq. ft. and therefore exempt from the mitigation sequencing requirement of avoidance.**

Skagit County requires a buffer around regulated critical areas to protect functions. The buffer must remain naturally vegetated except where it can be enhanced to improve functions. Buffer widths vary depending on wetland Category, wildlife habitat score, and proposed land use impact. Forestry is considered a low intensity land use under SCC 14.24.230 but commercial use is considered high.

Section 5.2.2 of the GBA report (GBA 2015) describes their approach to the proposed land use intensity impact and argues that a moderate land use intensity should apply to the proposed gravel mine rather than a high land use impact. Their logic appears sound and was originally

approved by Skagit County. Land use impact associated with the haul road is also likely to be less than that of the mine site itself, as the road is pre-existing.

Skagit County issued a forest practice conversation permit and SEPA determination for the project, based on the moderate intensity land use, but this has been withdrawn. Based on the past determination the buffers stated in this report are those for a moderate intensity land use impact. If a high intensity land use impact is applied buffers will be larger.

The remaining wetlands (Wetlands D, E, G, H, J, K, L, M, N, P, T, Y, U, W, X, BB, CC, DD, EE, HH, JJ, KK, LL, and MM) are greater than 4,000 sq. ft. or provide suitably significant or unique characteristics as defined by the CAO [SCC 14.24.230[6)(a)]. **Buffers according to SCC 14.24.230(1)(b) using a combination of standard or optional wetland buffers, with a moderate land use impact are shown in Table 3**.

Skagit County requires a fish and wildlife HCA site assessment for any project within 200 feet of streams and rivers (SCC 14.24.520). Riparian buffers associated with site rivers and streams are based on DNR water type, according to SCC 14.24.530(1)(c). DNR mapping within this site only includes Swede Creek. The smaller streams are not mapped but meet the criteria of seasonal, non-fish bearing streams and are anticipated to be regulated by the County as such. **Buffers anticipated for streams within this site are shown in Table 4.** Seeps in the bank of Swede Creek are not listed in Table 4. The County may also regulate these features, potentially as seasonal, non-fish bearing streams. If so a 50-foot buffer would apply.

Skagit County requires that buildings and other structures are **setback a minimum of 15 feet from the edge of critical area buffers to allow for a maintenance corridor**, or from the critical areas where no buffer is required (SCC 14.24.080[4]). Uses allowed within the 15-foot maintenance corridor include: landscaping with non-invasive species; uncovered decks; building overhangs up to 18 inches; impervious surfaces such as driveways and patios, provided that they may be subject to special drainage provisions; and trails.

2.4.2 State and Federal

Activities altering wetlands, streams, and other regulated water bodies may require permit authorization from the Corps under Section 404 of the federal Clean Water Act (CWA) (33 U.S.C. § 1251 et seq.) and Section 10 of the Rivers and Harbors Act of 1899 (33 U.S.C. § 401). The Corps appears to have jurisdiction over wetlands and streams as stated above in Tables 3 and 4.

WDOE has authority over discharge into all wetlands (including isolated wetlands) and streams and can impose buffers and compensatory mitigation for impacts. WDOE reviews all permits received by the Corps for 401 Water Quality Certification. WDOE requires an "individual" review of all wetland disturbances greater than one-half acre or those that require additional review. Water Quality Certification is required for all Individual Permit applications.

The WDFW requires issuance of a Hydraulic Project Approval (HPA) prior to any activities that may directly or indirectly affect streams or associated wetlands. WDFW is anticipated to have jurisdiction of Swede Creek and potentially contributing tributaries and wetlands.

Only the aforementioned agencies have the authority to make jurisdictional determinations.

3.0 IMPACT ASSESSMENT

3.1 Proposed Design Plan

As previously described in Section 1.3, the proposed project does not include any construction or expansion of the roadway outside of the existing developed road prism. Rather this assessment considers potential impacts associated with the change in use of the haul road to a road used to transport mine materials, and the potential road resurfacing shown in Figure 3 (Appendix B).

3.2 Code Compliance

Skagit County has required a critical area review for the proposed project pursuant to SCC 14.24.060. and 14.24.080. The following section summarizes criteria from SCC 14.24.080 and includes details on how the proposed project is meeting each.

(i) Project description that includes a detailed narrative describing the project, its relationship to the critical area and its potential impact to the critical area; and

A project description was included above in Section 1.3. Potential impacts to site critical areas are discussed below in Section 3.4.

(ii) A copy of the site plan for the project proposal including a map to scale depicting critical areas, buffers, the development proposal, and any areas to be cleared; and

The existing road is shown in Figure 2 (Appendix B) and in the as built drawings in Appendix C. The proposal areas to be resurfaced are shown in Figure 3 (Appendix B).

(iii) Identification and characterization of all critical areas and buffers adjacent to the proposed project area; and

All wetland, streams, and HCAs in the vicinity of the haul road are detailed in the NES 2021 critical area report and are shown in Figures 3 to 9 (Appendix B).

(iv) An assessment of the probable cumulative impacts to critical areas resulting from development of the site and the proposed development; and

Potential impacts to site critical areas, including cumulative impacts are discussed below in Section 3.4.

(v) A description of the proposed stormwater management plan for the development and consideration of impacts to drainage alterations; and

Based on our understanding, a stormwater plan has not been required to date. No earthwork, grading, or resulting alterations/ impacts to drainages have been proposed.

(vi) A description of efforts made to apply mitigation sequencing pursuant to Subsection (6)(b) of this Section; and

Mitigation sequencing has been adhered to as described in Section 3.3.

(vii) A proposed mitigation plan including land use restrictions and landowner management, maintenance and monitoring responsibilities; and

The project does not include any direct wetland, stream, or buffer impact. Therefore, traditional mitigation measures such as wetland or buffer enhancement have not been presented.

The use of the haul road to transport material from the proposed gravel mine will result in a greater number of trips per day than compared to the existing forestry practice. This is anticipated to potentially result in indirect impacts to water quality and potentially wildlife functions associated with site critical areas or their buffers (as discussed below). These indirect impacts are anticipated to be minor. Mitigation measures have been recommended to minimize indirect impacts, as described in Section 4.0.

(viii) Regulatory analysis including a discussion of any Federal, State, Tribal, and/or local requirements, including but not limited to the Shoreline Management Master Program, or special management recommendations which have been developed for species and/or habitats located on the site.

Streams within the project vicinity do not appear to be regulated under the SMP. Swede Creek is not listed as a Shoreline stream in the Skagit County SMP. All other agencies with regulatory authority over site wetlands and streams have been included in both the critical area assessment and summarized in Tables 3 and 4.

No direct impacts to wetlands or streams have been proposed. The change of use and minor resurfacing of the roadway does not appear to require permits for wetland/ stream impact from the Corps, WDOE, or WDFW. However, stormwater requirements by both the County and/ or WDOE may apply, which is outside of our purview.

(ix) If necessary, designate a maintenance corridor to provide an area for construction and maintenance of buildings and other structures. The standard width of the maintenance corridor shall be 15 feet. This distance may be modified with approval of the Administrative Official.

n/a- no building or structures are proposed.

3.3 Mitigation Sequencing

The Skagit County CAO requires projects demonstrate adherence to a specific sequence of actions termed "mitigation sequencing" before impacting regulated critical areas (SCC 14.24.080). The proposed project applied mitigation sequencing as summarized below:

- **Avoid**. The project avoids direct wetland and streams impacts.
- **Minimize**. The property has been managed as natural resource land for many years. The current proposal continues this use but pivots from forestry to mineral extraction. The existing haul road will be used. Use of this existing road limits additional impacts and land disturbance that would be associated with a new road.
- **Rectify**. Activity at the proposed mine site is anticipated to occur over 20 to 25 years. While this is an extended time frame it is not a permanent change in use. The mine site

area is proposed to be restored upon project completion and the entire area will be then again managed in forestry.

- **Reduce or eliminate through preservation or maintenance**. The project shall comply with stormwater requirements and shall adhere to BMPs during resurfacing.
- **Compensate**. Recommendations for mitigating actions to limit indirect impacts to critical area functions are included in Section 4.0

3.4 Proposed Critical Areas Impacts

3.4.1 Wetland Impacts

No direct wetland impacts are proposed.

3.4.2 Stream Impacts

No direct stream impacts or work below the OHWM of a stream are proposed.

3.4.3 Buffer Impacts

No buffer impacts are proposed. Other than the 500 linear feet of road resurfacing, the project does not include any construction or modification to anything in a buffer or direct buffer impact. The area to be resurfaced is entirely within the existing road prism, which is partially in a buffer, but this area is currently gravel, functionally impervious, and provides no buffer function in the current condition.

The existing haul road currently is at least partially within the buffer of Wetlands E, H, M, N, P, R, T, U, V, W, Z, BB, CC, D, EE, HH, and JJ. The road does not overlap with the regulated buffer of Wetlands A, B, D, G, J, K, L, and X.

The existing haul road currently is at least partially within the buffer of Swede Creek and Streams 4 to 9, 13 to 18, 20 and 21. The road does not overlap with the regulated buffer of Streams 1, 2, 3, 10, 11, 12, or 22.

3.4.4 Indirect Impacts

Because the road is an existing impact, and proposed use is consistent with the current use, no direct impacts are anticipated. However, the County has requested consideration of this change of use in frequency of vehicular traffic and an analysis of if this constitutes a new functional or indirect wetland or buffer impact. This is discussed in detail below.

DN Traffic Consultants prepared a traffic study for the project in 2019 (DN Traffic, 2019). Their report states during use of the road for mine material transport, anticipated traffic counts on the haul road may result in an average of 46 trips per day during the anticipated 260 days per year of operation.

3.5 Impact Analysis

The proposed change in use has the potential to indirectly impact wetland, stream, and/or buffer functions due to these features existing within the project vicinity. The following sections provide an analysis of the potential impacts associated with the project.

3.5.1 Water Quality/Run-off Filtration

Existing Condition:

In general, the site wetlands provide moderate water quality function. The site depressional wetlands all contains seasonally ponded areas that allow for settling of particulates. All site wetlands contain some cover of dense vegetation that is able to provide filtration and uptake, but in many wetlands dense herbaceous vegetation that could further increase this function is lacking or limited. Slope wetlands have a more limited potential to provide water quality improvement functions due to the gradient which limits retention time and the ability for particulates to settle. The site wetlands currently do not have the opportunity to provide water quality improvement functions as they are located in a forested setting and the contributing basins generally do not include development containing potentially polluted runoff.

The Samish Bay Watershed has a TMDL for water quality issues associated with bacteria, and downstream surface waters of Swede Creek and the Samish River are 303d listed waters for dissolved oxygen and temperature. Therefore, the water quality improvement functions provided by site critical areas and buffers are of value.

Wetland/ stream buffers generally provide moderate to high water quality functions. Smaller portions of the site have steeper slopes, which limits retention time and the ability for settling or filtering of particulates. However, the majority of the buffers are forested and contain woody and herbaceous vegetation, duff, and loamy soils that are able to provide filtration and uptake of pollutants. Tree canopy extends over all streams and wetlands, with the exception of smaller portions of Wetlands BB and MM, providing thermal protection and cooling of surface waters.

The existing road is compact gravel that is functionally impervious and provides no water quality improvement functions.

Potential Impact:

The majority of water quality impacts to adjacent wetlands and buffers occurred with installation of the roadway some time ago when the road was cleared, graded, compacted, and developed.

Surface runoff from the existing road drains to adjacent ditches along the majority of the length, which then drain in various directions. Most wetlands in the review area do not receive runoff from ditches adjacent to the road. Those that do include Wetlands M, T, U, W, and Y, and Wetlands E and D via Streams 6 and 3 respectively. Swede Creek and Streams 3, 4, 5, 6, 7, 8, 9, 13, 15, 20 and 21 all also receive direct runoff from ditches adjacent to the haul road, and Streams 1 and 2 receive runoff from Grip Road.

The proposed change in use is not anticipated to result in a significant reduction of the water quality improvement function because no vegetation removal and no new impervious surfaces

are proposed. The gravel road is already functionally impervious, providing no water quality improvement, and paving is not anticipated to alter this condition in terms of water quality function.

The change in use from forestry to the gravel mine is anticipated to result in increased traffic on the road. This additional traffic has the potential to increase pollutants from vehicles if they are not properly maintained.

The proposed project is not anticipated to increase water quality concerns related to temperature, bacteria, or dissolved oxygen. Vegetation cover will be maintained, providing cover and shading to surface waters. The project does not include actions that would increase bacterial loads in the watershed. The project does not include actions that would decrease dissolved oxygen such as removing riparian vegetation that could increase water temperatures, increasing nutrient pollution that would cause excess algal growth, or creating point sources of pollution such as sewage effluent.

As with all projects, temporary disturbances during construction have the potential to increase turbidity and runoff during construction. Construction best management practices (BMPs) and temporary erosion and sediment control (TESC) measures are expected to minimize the potential for temporary erosion and sedimentation.

Mitigated Determination:

No direct wetland, stream, or buffer impacts have been presented; therefore no mitigation actions have been included.

Indirect impacts to downstream water quality may occur during the construction/ resurfacing of the road, and potentially due to increased traffic and pollutants traffic generates. To mitigate for these actions the following mitigation actions are recommended:

- During resurfacing- establish erosion control and best management practices (BMP's) to ensure protection of downstream waters.
- Haul trucks shall be maintained in good working condition such that petroleum products or other harmful chemicals are not leaked into adjacent critical areas.
- During operation of the mine site, maintain existing vegetation around roadways, particularly in wetland/ stream buffers. This forested buffer provides filtration of surface waters and is important to protect water quality prior to entering adjacent wetlands and streams.
- Review the project for compliance with applicable County and State stormwater management requirements. Preparation of a stormwater management plan is outside of our purview. Inclusion of stormwater management generally provides treatment of runoff from roads and other pollutant generating surfaces in order to protect water quality in downstream surface waters, including streams and wetlands.

3.5.2 Hydrology

Existing Condition:

In general, the site wetlands provide low to moderate hydrologic function. Those with low function generally include the smaller isolated wetlands that provide little flood storage, or slope wetlands that again have a limited capacity to provide water storage and retention during storm events. The large depressional and riverine wetlands generally provide a higher (but still moderate) hydrology function. In particular Wetlands U, BB, JJ, and MM are larger, have intermittently flowing outlets and therefore have an increased storage capacity. The contributing basins for site wetlands are mostly forested and do not have an elevated level of surface runoff.

Wetland/ stream buffers generally provide moderate protection of hydrologic function. The buffers are primarily forested and in most areas they have a dense, multi-layer canopy. This woody vegetation has the ability to provide hydrology functions through rainwater interception, water uptake within plant biomass, and ability to slow surface flows during flood events.

Hydrology functions provided by the site are of value due to documented downstream flooding in the Samish River.

Potential Impact:

As stated above, surface runoff from the existing road drains to adjacent ditches along the majority of the length, which then drain in various directions including into a number of wetlands and streams. This flow path will not be altered, and no impacts to wetland hydrology or instream flows are anticipated.

The proposed change in use is not anticipated to result in an indirect impact to hydrology functions. No vegetation removal or no new impervious surfaces are proposed. No grading or alteration of flow path is proposed. Runoff from the gravel road will continue in its established flow path.

The change in use from forestry trucks to the gravel trucks may result in increased use and traffic on the road but this is not anticipated to result in any impacts to site hydrology or wetland/buffer hydrology functions.

Mitigated Determination:

No impacts to hydrologic functions have been proposed, therefore no mitigation has been presented.

3.5.3 Thermal Protection

Existing Condition:

Vegetation can provide important functions in moderating temperatures within a stream, lake, or wetland, and contribute food sources and cover to aquatic organisms. The majority of the site, including wetlands, wetland buffer, and the stream buffers are well forested, which

provides a high level of thermal protection, with the exception of the recently logged area around Wetland BB.

Potential Impact:

The project does not include any vegetation removal. Therefore no impacts to thermal protection functions are anticipated.

Mitigated Determination:

No impacts to thermal protection functions have been proposed, therefore no mitigation has been presented.

3.5.4 Fish and Wildlife Habitat

Existing Condition:

In general, site wetlands provide moderate to high wildlife habitat functions. Much of this function is due to the location within a larger undisturbed landscape and connectivity to multiple other habitats including streams, riparian corridors, and presence of Priority habitat features (LWD) in the vicinity. Due to past logging, species diversity within many of the site wetlands is limited. Much of the site has revegetated with a palate of similar species and lacks diversity in species and hydroperiods, and many wetlands are limited to a single vegetation class, limiting habitat complexity.

Many of the site wetlands contain habitat features such as large woody debris (LWD). But again, due to past logging, with the exception of wetlands along the riparian corridor, most of these pieces of LWD are fairly small and quantities are limited. Wetlands with higher quality wildlife habitat include Wetlands J, N, U, MM, and Wetland JJ in particular. Wetland JJ has been altered by beaver (*Castor canadensis*) activity and contains habitat not available elsewhere within the review area.

Wetland and stream buffers also generally provide moderate to high wildlife habitat function. The buffers are generally forested with a multi-layer canopy and habitat features such as snags and large woody debris- some meeting the WDFW definition of Priority habitat features. Some areas along the edge of the roadway have thickets of invasive species primarily blackberry (*Rubus armenicus or R. laciniatus*), but away from the road edge invasive cover in other areas is relatively low. The buffers are generally well vegetated, but diversity is moderate with similar habitat and species throughout the project area.

Multiple species of salmonids are mapped and assumed present in Swede Creek. These include state and federally listed species. The majority of other seasonal streams throughout the site are quite small and some are quite steep, and do not appear likely to support fish populations.

Amphibian breeding habitat is limited for most site wetlands, mainly due to slopes and/or shallow ponding in most areas. However, amphibian breeding habitat appears present in Wetlands JJ, R, U, V, W, CC and smaller pockets within a few other site wetlands (Wetland N, P, T, BB, and MM).

Suitable habitat for Oregon spotted frog is present in Wetland JJ and this wetland appears to have a surface connection to critical habitat mapped approximately 700 feet northeast of the review area. Oregon spotted frogs were not observed in Wetland JJ but observations were limited to one day in this area, and limited to observations along one edge of the wetland.

The review area contains habitat which may potentially be utilized by deer, coyote (*Canis latrans*), cougar (*Puma concolor*), birds of prey, songbirds, and a variety of smaller mammals.

Potential Impact:

The project does not include vegetation removal or expansion of the developed footprint. During operation of the mine, it is anticipated that the existing habitat within the site will remain in its current condition, therefore, the project is not anticipated to result in a significant indirect impact to fish or wildlife habitat functions.

Again, the change in use from forestry trucks to the gravel trucks may result in increased use and traffic on the road. Based on our understanding of the traffic study, the traffic levels are anticipated to be less than the level of service capacity on Grip Road and are not anticipated to generate traffic related impacts. This increase in vehicle traffic may detour wildlife from the area immediately around the roadway when trucks are present. This may result in minor modifications to how wildlife are using the site but is not anticipated to deter use of this habitat all together.

The traffic study states that peak hours of use will likely occur between 9am and 3pm, which avoids higher traffic counts during dusk/ dawn. While use of the haul road can be allowed at any time without significant impacts to wildlife, this scheduling minimizes trips during the dawn and dusk hours when many wildlife species are more active and may be moving throughout the site, and is anticipated to reduce potential conflicts with wildlife.

Furthermore, wildlife species that have been observed or are mapped in this vicinity do not include any that are listed (other than Oregon spotted frogs as previously discussed) or those that are particularly sensitive to some level of human presence. Species that were observed or are anticipated to use this site include deer, coyotes, birds of prey, songbirds, and smaller mammals. These species all commonly utilize habitat mixed with some level of human presence. Therefore, these species are not likely to be deterred from using the available habitat even with the additional road traffic. Outside of the roadway and mine site, approximately 664 acres remain within the site that will continue to provide available wildlife habitat.

Oregon spotted frog is a highly aquatic species and are always found associated with a perennial water source. Even if they are present in Wetland JJ, the road is 200 feet or more from the wetland and the change of use on the road does not impact available habitat within the wetland or the majority of its buffer. Nor is the road located in the vicinity of the stream connection between Wetland JJ and mapped critical habitat.

No instream impacts below the OWHM are proposed, therefore no impact to fish habitat is anticipated.

Mitigated Determination:

No direct impacts to wetland/ stream/ or buffer habitat are anticipated, therefore no mitigation has been presented.

In order to minimize wildlife habitat impacts due to indirect effects the following is recommended:

- During operation or the mine, maintain established vegetation along the roadway in order to provide a buffer and screening for wildlife using the interior of the site.

3.5.5 Cumulative Impacts

Existing Condition:

The site is within a fairly rural area within Skagit County. Many properties within this area remain forested, and a mostly forested corridor exists to the north including Anderson Mountain all the way to Lake Whatcom, only broken by development along Prairie Road and South Bay Drive; and south to Butler Hill only broken the development along Grip Road. Overall, development in the vicinity of the site is generally rural and includes single family homes on forested acreage. However much of the land in this area is in forestry or is managed by the Department of Natural Resources (DNR).

Potential Impact:

One of the primary concerns of cumulative impacts to forested habitat is fragmentation. Intrusion into larger forested blocks has the potential to sever migratory corridors for wildlife.

Like many of the remaining forested blocks in Skagit County, this area is susceptible, and is likely already experiencing some level of cumulative impacts resulting from habitat fragmentation from the sum of multiple individual development projects.

The road does not contribute to further habitat fragmentation, as it is pre-existing and was developed for the use in natural resource management of this area (forestry) some time ago.

Water quality in downstream water resources is also susceptible to cumulative impacts due to the sum of multiple projects built in a watershed. As previously mentioned, the project does not include elements that would further exacerbate existing water quality issues related to temperature, bacteria, or dissolved oxygen impairments. Also as stated above, it is recommended that the project shall include review for stormwater management, per County and WDOE requirements, to avoid additional downstream water quality impacts.

Cumulative impacts analysis also generally includes addressing items that could reasonably occur in the foreseeable future as a result of the proposed project. These are referred to as interrelated or interdependent actions/ impacts. This is generally applicable to projects that for example build new roads or create new lots via short plats where additional impact would likely occur due to construction of homes or businesses along new roadway, or impacts for homes installed on newly platted lots. The mine is the primary project, and increased use of the road by haul trucks would be the interrelated action. No additional interrelated actions are anticipated due to the proposed project.

Mitigated Determination:

No additional impacts were identified that will result from cumulative impacts associated with this project. Therefore, no additional mitigation measures have been presented.

4.0 MITIGATION

The project does not include any direct wetland, stream, or buffer impact. Therefore, traditional mitigation measures such as wetland or buffer enhancement have not been presented.

The use of the haul road to transport material from the proposed gravel mine will result in a greater number of trips per day compared to the existing forestry practice. This may potentially result in indirect impacts to water quality and potentially wildlife functions associated with site critical areas or their buffers. For the reasons previously mentioned these indirect impacts are anticipated to be minor. However, the following mitigation measures have been recommended:

- During resurfacing- establish erosion control and BMP's to ensure protection of downstream waters.
- Haul trucks shall be maintained in good working condition such that petroleum products or other harmful chemicals are not leaked into adjacent critical areas.
- During operation of the mine, maintain existing forested vegetation adjacent to the roadway, particularly in wetlands and buffers. This forested buffer along the road provides water quality filtration of surface waters prior to entering adjacent wetlands and streams and provides a buffer and screening for wildlife using the interior of the site.
- Review the proposal for compliance with applicable County/ State stormwater management requirements.

In summary, the project avoids direct critical area impacts, has followed mitigation sequencing to avoid/ minimize impacts, and has presented mitigation actions in order to offset or minimize indirect impacts to wetland or wetland/stream buffers functions and appear to meet requirements in SCC 14.24.

APPENDIX A: REFERENCES

References

Brinson, M. 1993. *A Hydrogeomorphic Classification for Wetlands*. U.S. Army Corps of Engineers, Washington D.C. Tech. Report WRP-DE-4.

DN Traffic Consultants. 2019. Grip Road Gravel Pit Traffic Study.

Graham- Bunting Associates. 2017. Addendum to Fish and Wildlife Site Assessment: Parcels 50155, 125644, 125645.

Graham- Graham- Bunting Associates. 2015. Fish and Wildlife Site Assessment: Parcels 50155, 125644, 125645.

Google Maps. 2021. Available online at [https://www.google.com/maps/] accessed November 2021.

Hruby, T. 2014. Washington *State Wetlands Rating System for Western Washington, 2014 Update*. Washington State Department of Ecology Publication #14-06-029. Olympia, WA.

Northwest Ecological Services (NES). 2021. *Critical Area Assessment for the Grip Road Gravel Mine*. Northwest Ecological Services, LLC. Bellingham, WA

Skagit County. 2021c. *The Skagit County Code: Critical Areas Ordinance.* Chapter 14.24. Skagit County, WA. Available online at [https://www.codepublishing.com/WA/SkagitCounty/#!/SkagitCounty14/SkagitCounty1424.html#14.24]


U.S. Fish and Wildlife Service. 2021a. Oregon Spotted Frog, Critical Habitat Map. Available Online at [https://www.fws.gov/wafwo/Documents/maps/OSFCritHab/OSFfCH2016Unit03_SamishRiverOrtho.pdf]


U.S. Fish and Wildlife Service. 2021b. Oregon Spotted Frog Species Profile. Available Online at [https://www.fws.gov/wafwo/articles.cfm?id=149489589]

State Department of Ecology. 2008. *Using the Wetland Rating System in Compensatory Mitigation*. Washington State Department of Ecology Publication #08-06-009. Olympia, WA.


Washington State Department of Ecology, U.S. Army Corps of Engineers Seattle District, and U.S. Environmental Protection Agency Region 10. (2021). Wetland Mitigation in Washington State–Part 1: Agency Policies and Guidance (Version 2). Washington State Department of Ecology Publication #21-06-003

APPENDIX B: FIGURES

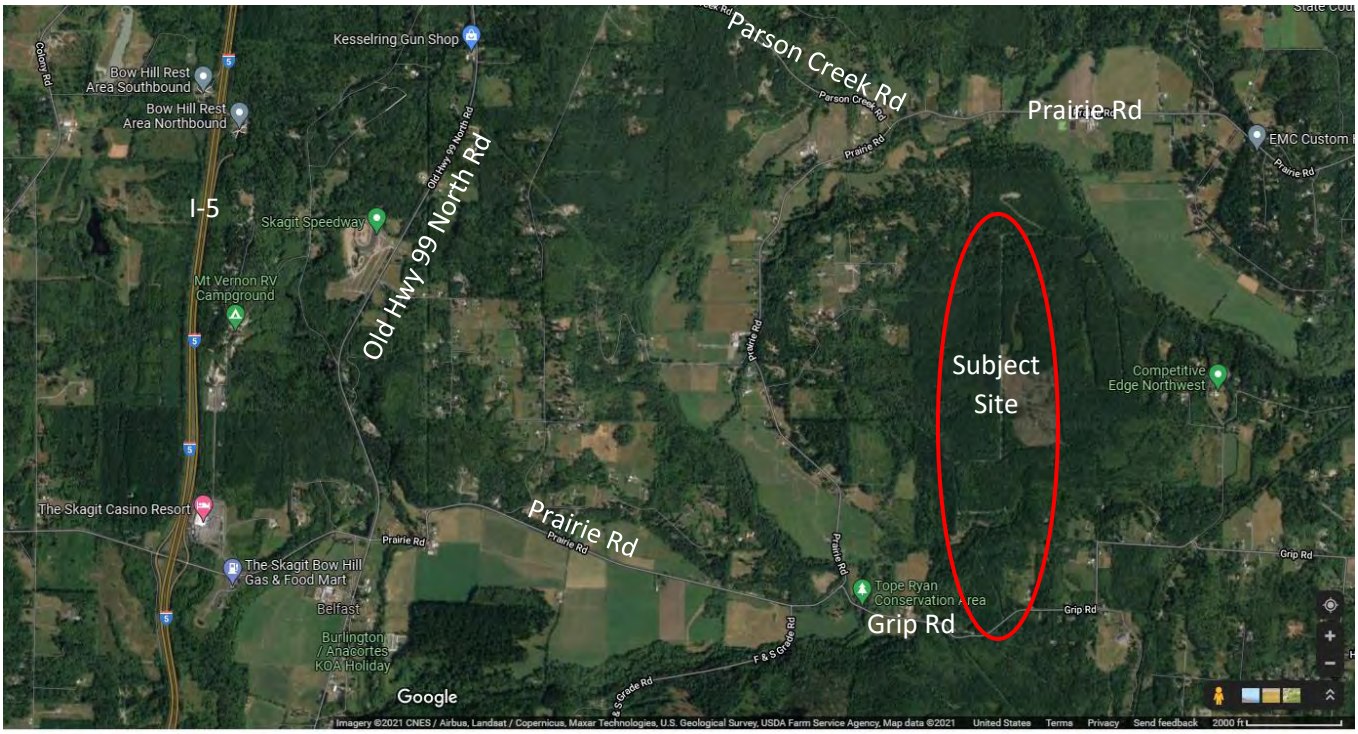

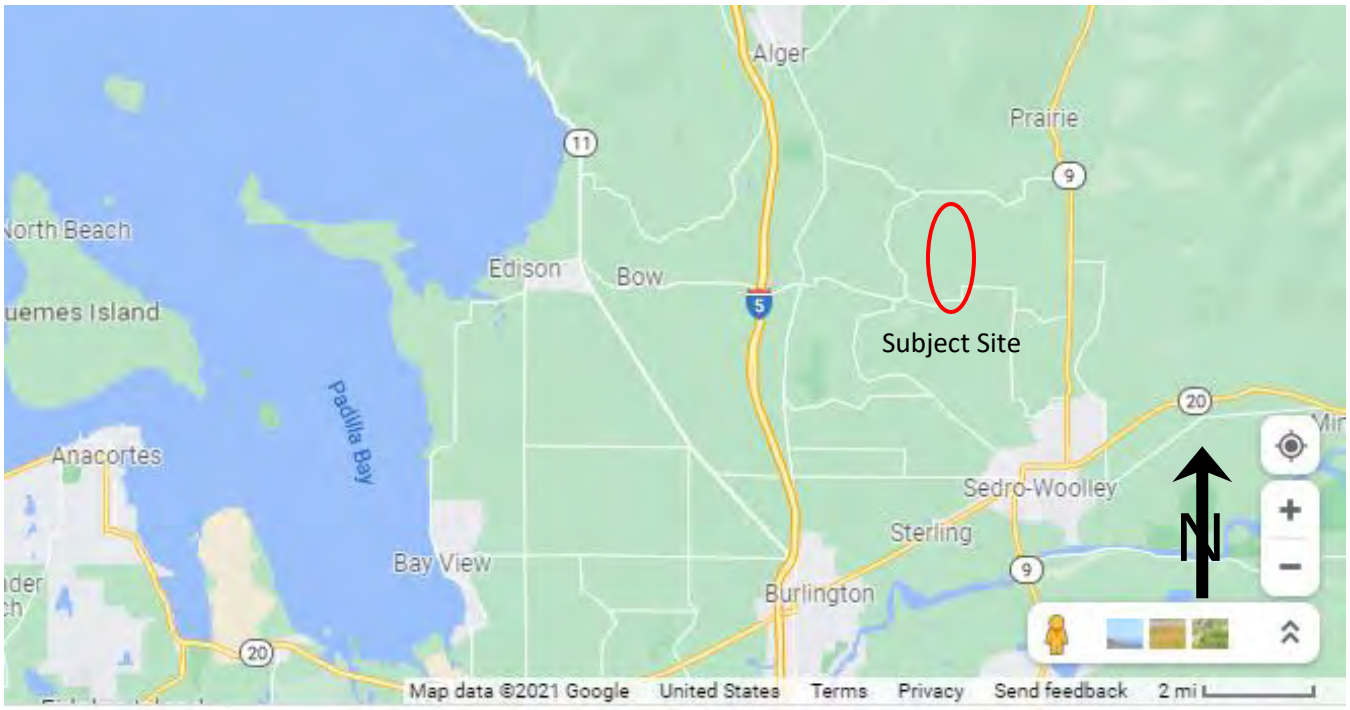

ECOLOGICAL NORTHWEST	**Vicinity Map (Google Maps)** **Grip Road Gravel Mine** **Impact Assessment & Mitigation Plan**	**Figure 1** **DEC 2021**

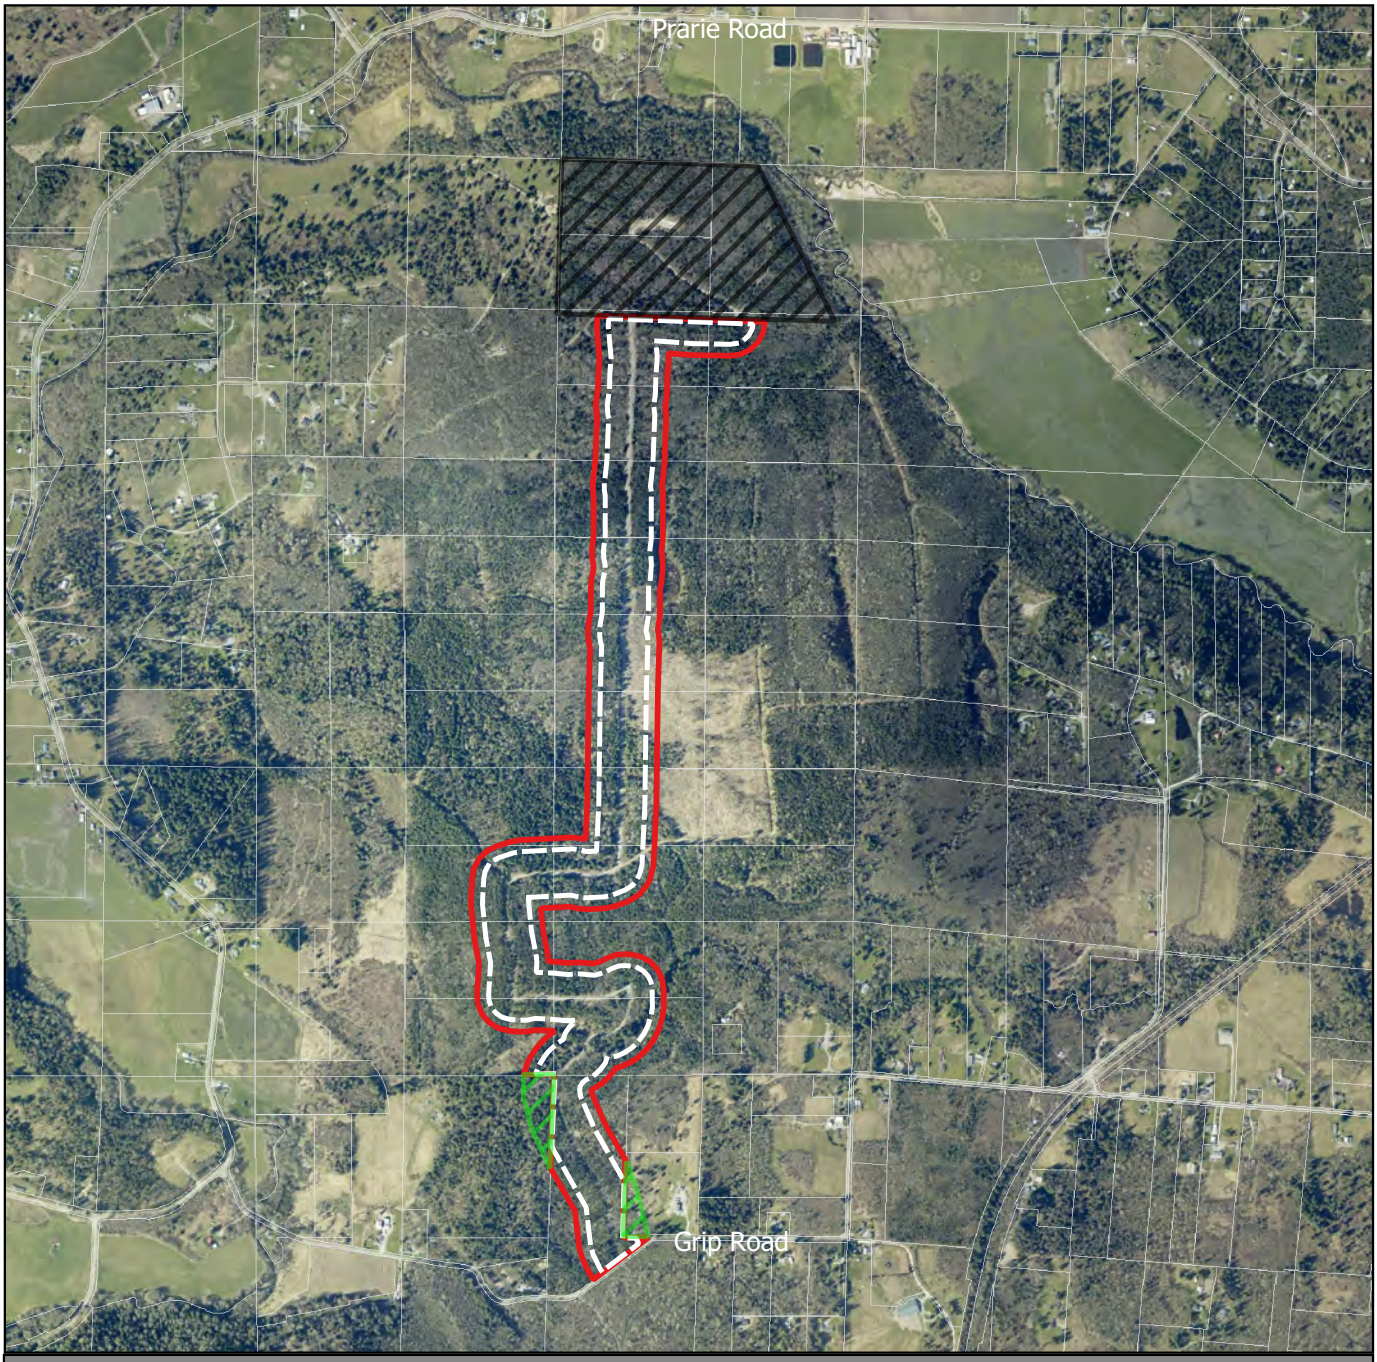


Mine Area (Approx.)
300-ft Review Area for wetlands
200-ft Review Area for streams
Area within 300 ft but remote review only

0 750 1,500 2,250 3,000 ft


Aerial Photo: Skagit County 2021

N


COLOGICAL ORTHWEST	**2021 Aerial Photograph with Review Area** **Grip Road Gravel Mine** **Impact Assessment & Mitigation Plan**	**Figure 2** **DEC 2021**

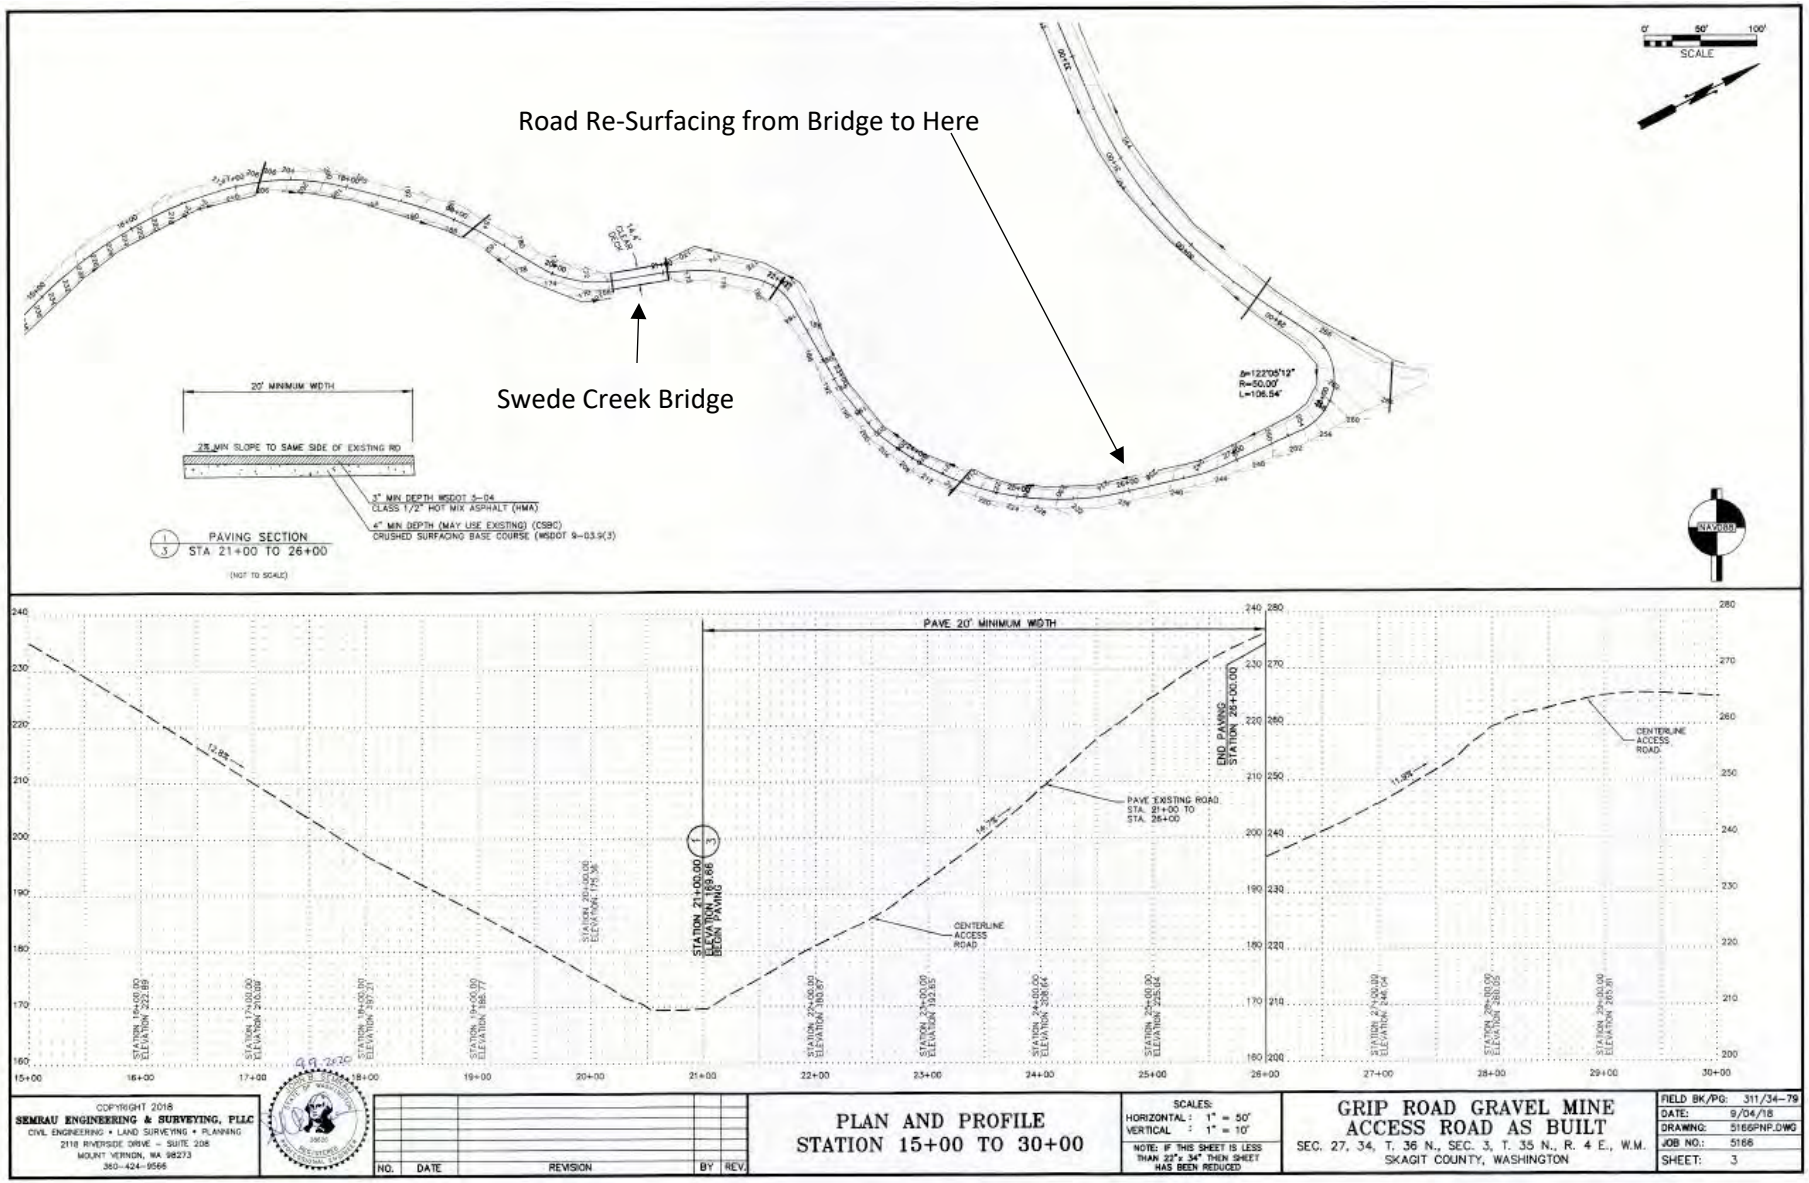


ECOLOGICAL NORTHWEST	**Road Re-Surfacing Extent** **(Semrau Engineering & Surveying PLLC)** **Grip Road Gravel Mine** **Impact Assessment & Mitigation Plan**	**Figure 3** **DEC 2021**

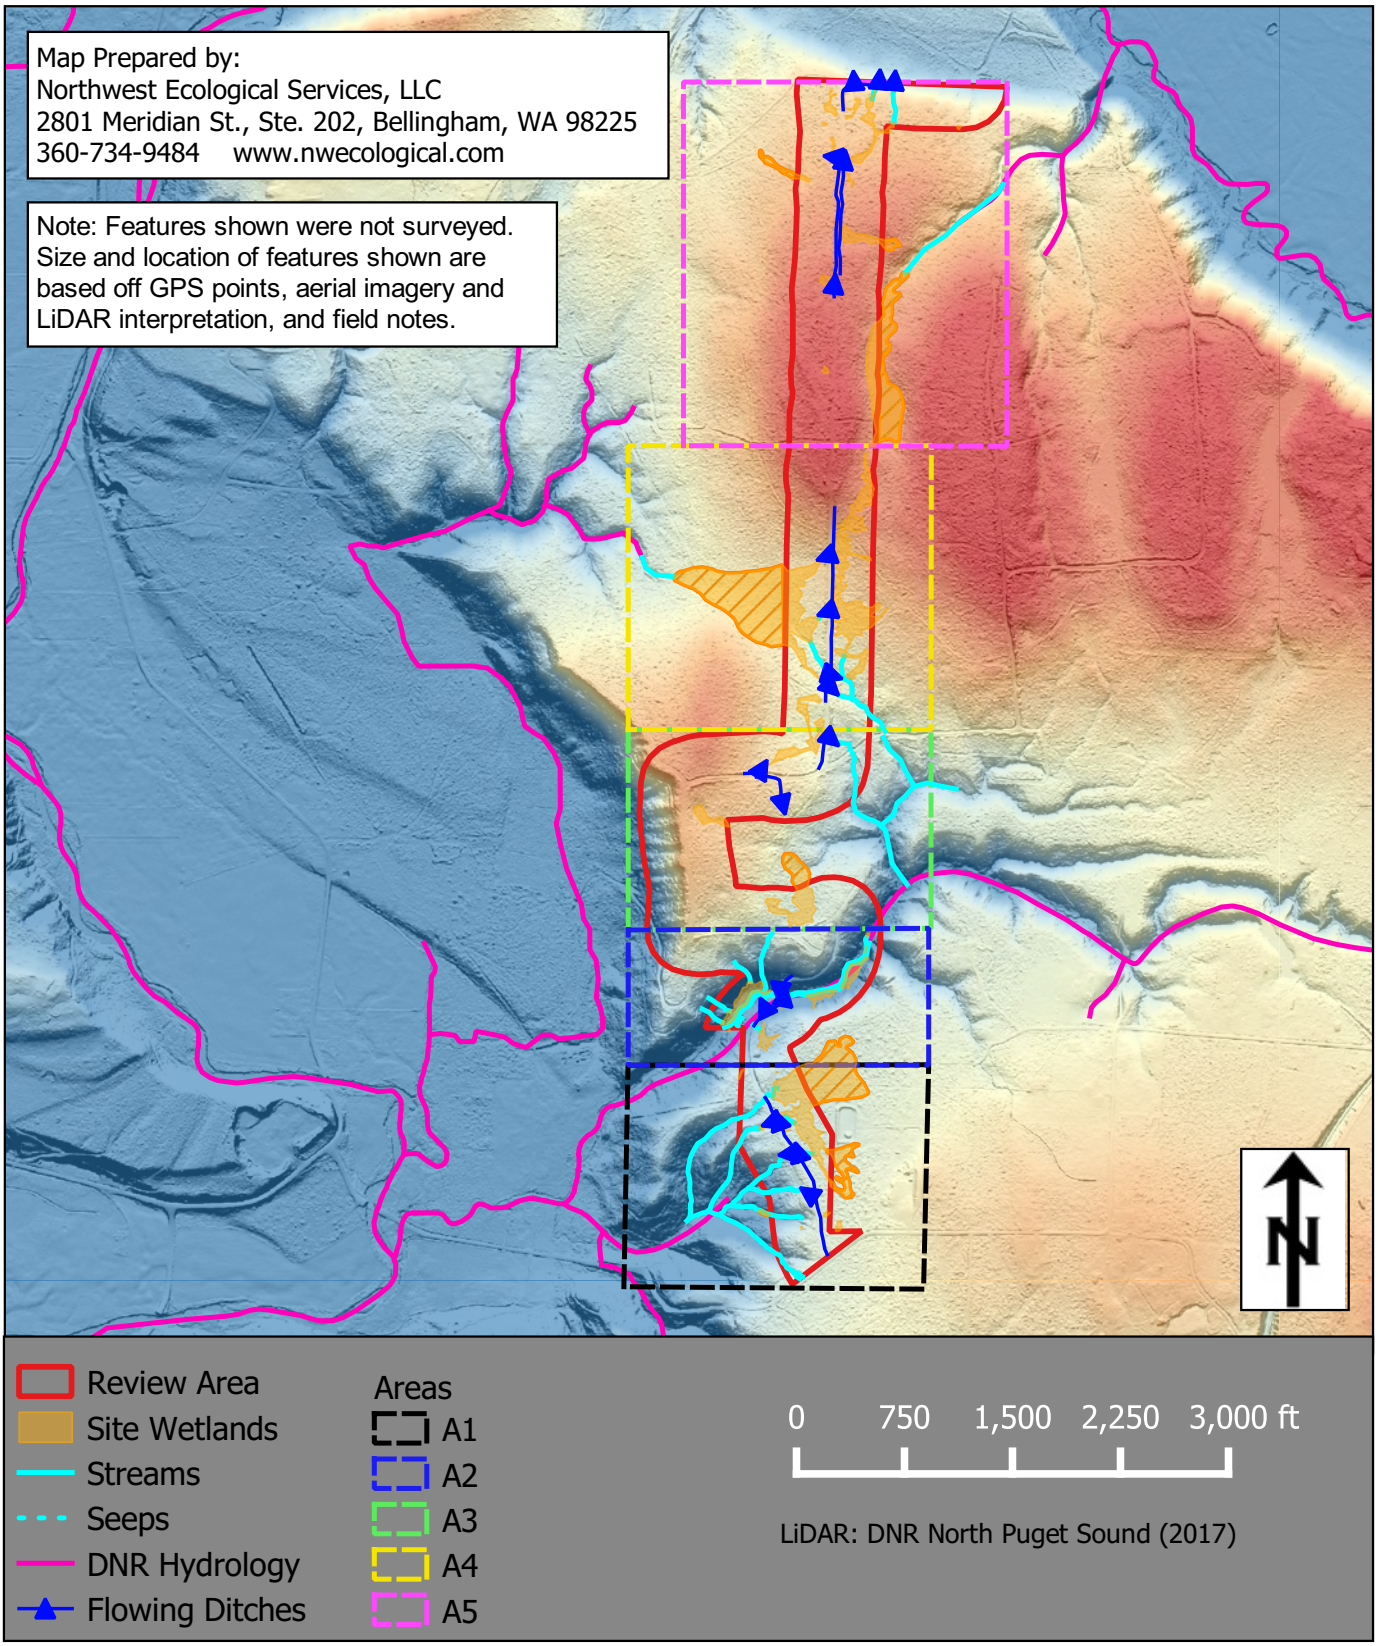


COLOGICAL ORTHWEST	**Wetland/ Stream Map (Overview with LiDAR)** **Grip Road Gravel Mine** **Impact Assessment & Mitigation Plan**	**Figure 4** **DEC 2021**

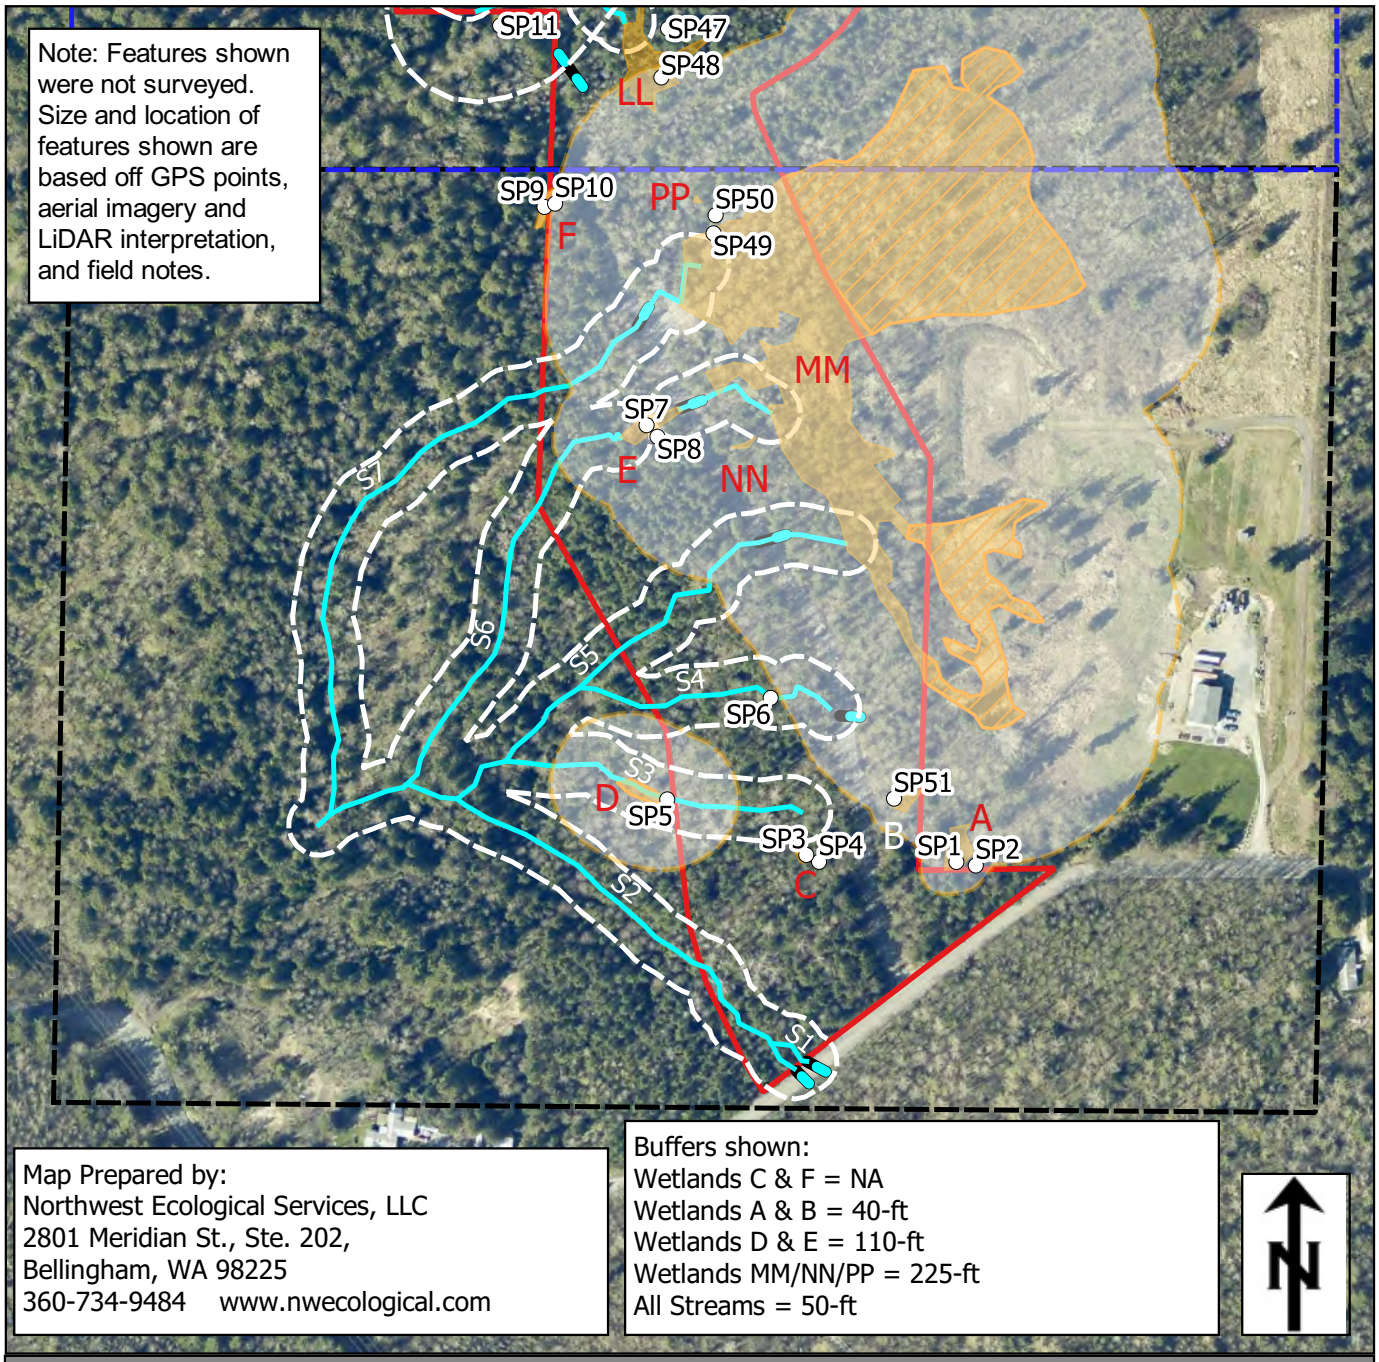


Ecological Northwest	**Wetland/ Stream Detail Map (Area 1)** **Grip Road Gravel Mine** **Impact Assessment & Mitigation Plan**	**Figure 5** **DEC 2021**

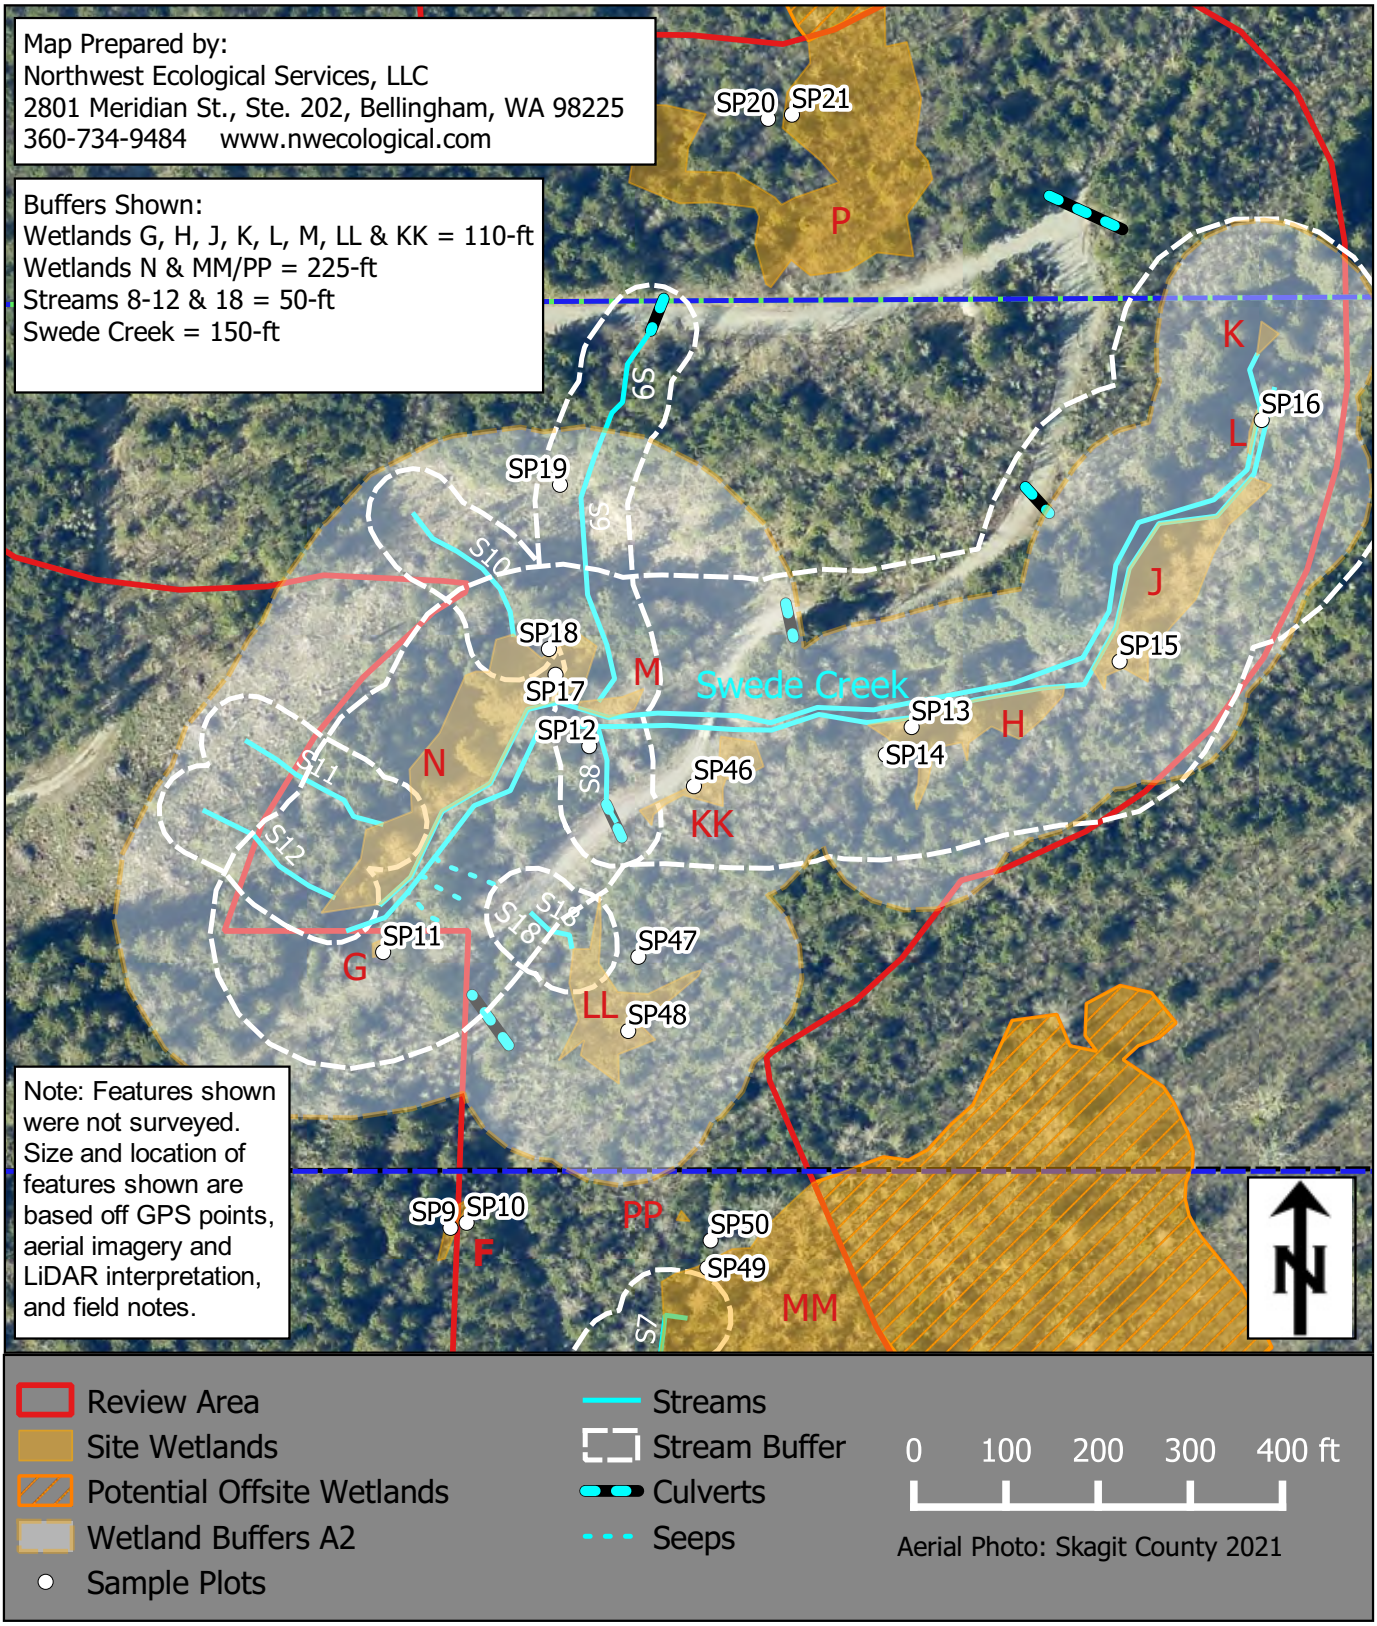


Ecological Northwest	**Wetland /Stream Detail Map (Area 2- Swede Creek Vicinity)** **Grip Road Gravel Mine** **Impact Assessment & Mitigation Plan**	**Figure 6** **DEC 2021**

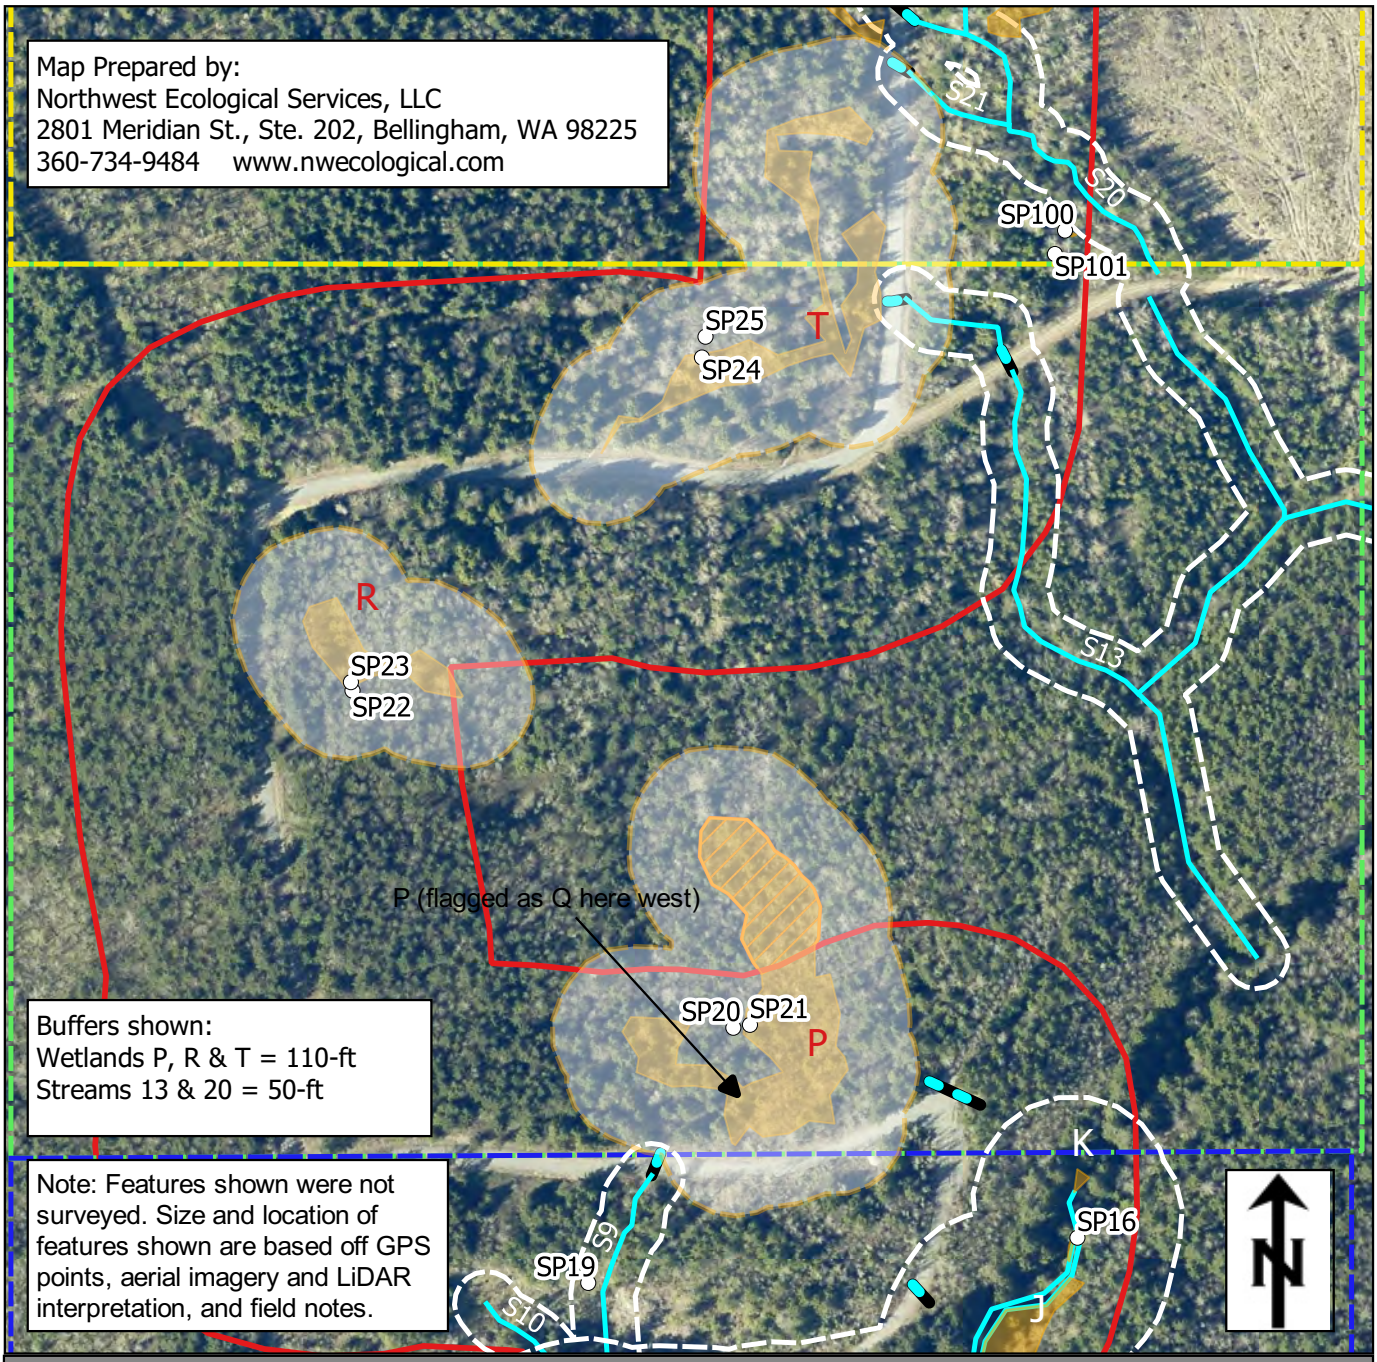

Ecological Northwest	**Wetland/ Stream Detail Map (Area 3- curve north of Swede Ck)** **Grip Road Gravel Mine** **Impact Assessment & Mitigation Plan**	**Figure 7** **DEC 2021**

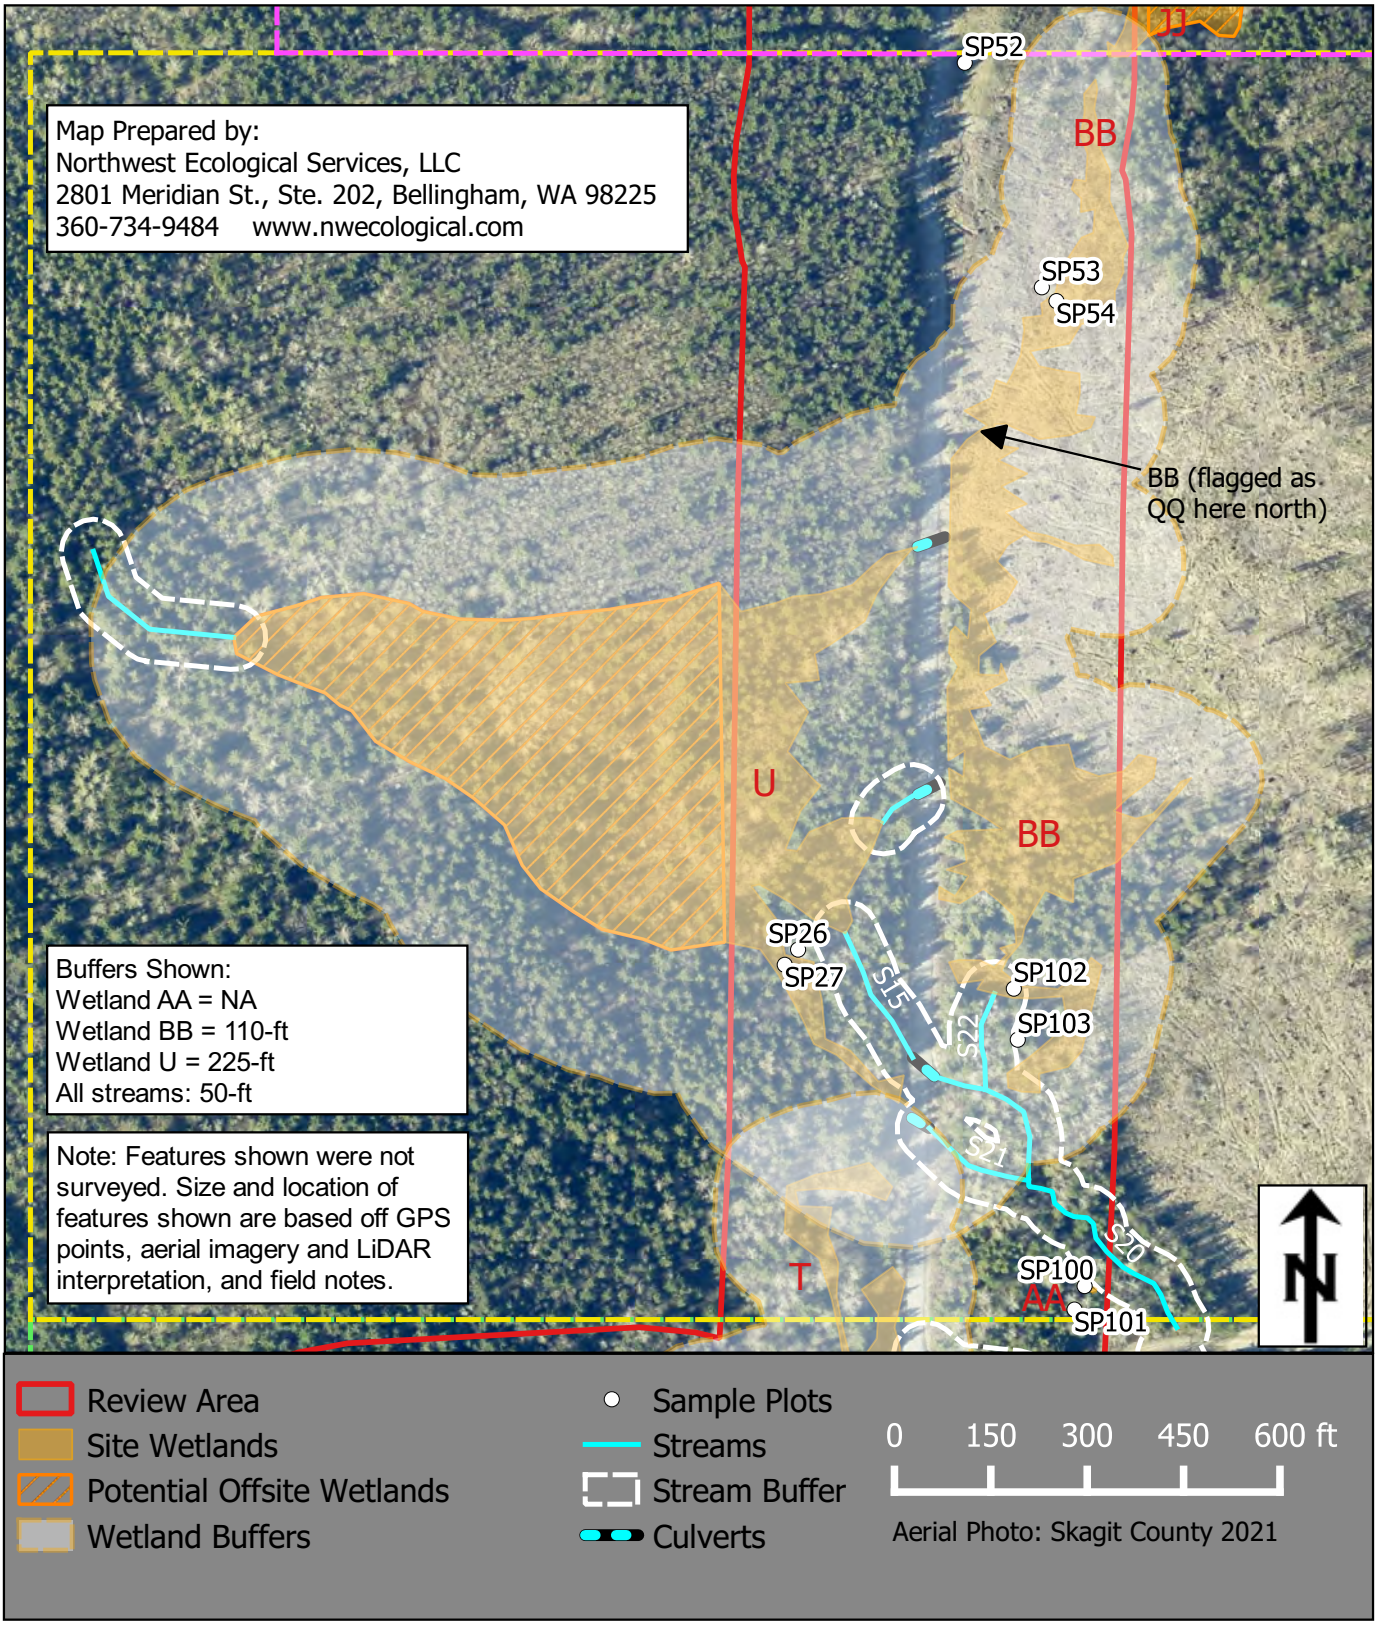


Ecological Northwest	**Wetland/ Stream Detail Map (Area 4)** **Grip Road Gravel Mine** **Impact Assessment & Mitigation Plan**	**Figure 8** **DEC 2021**

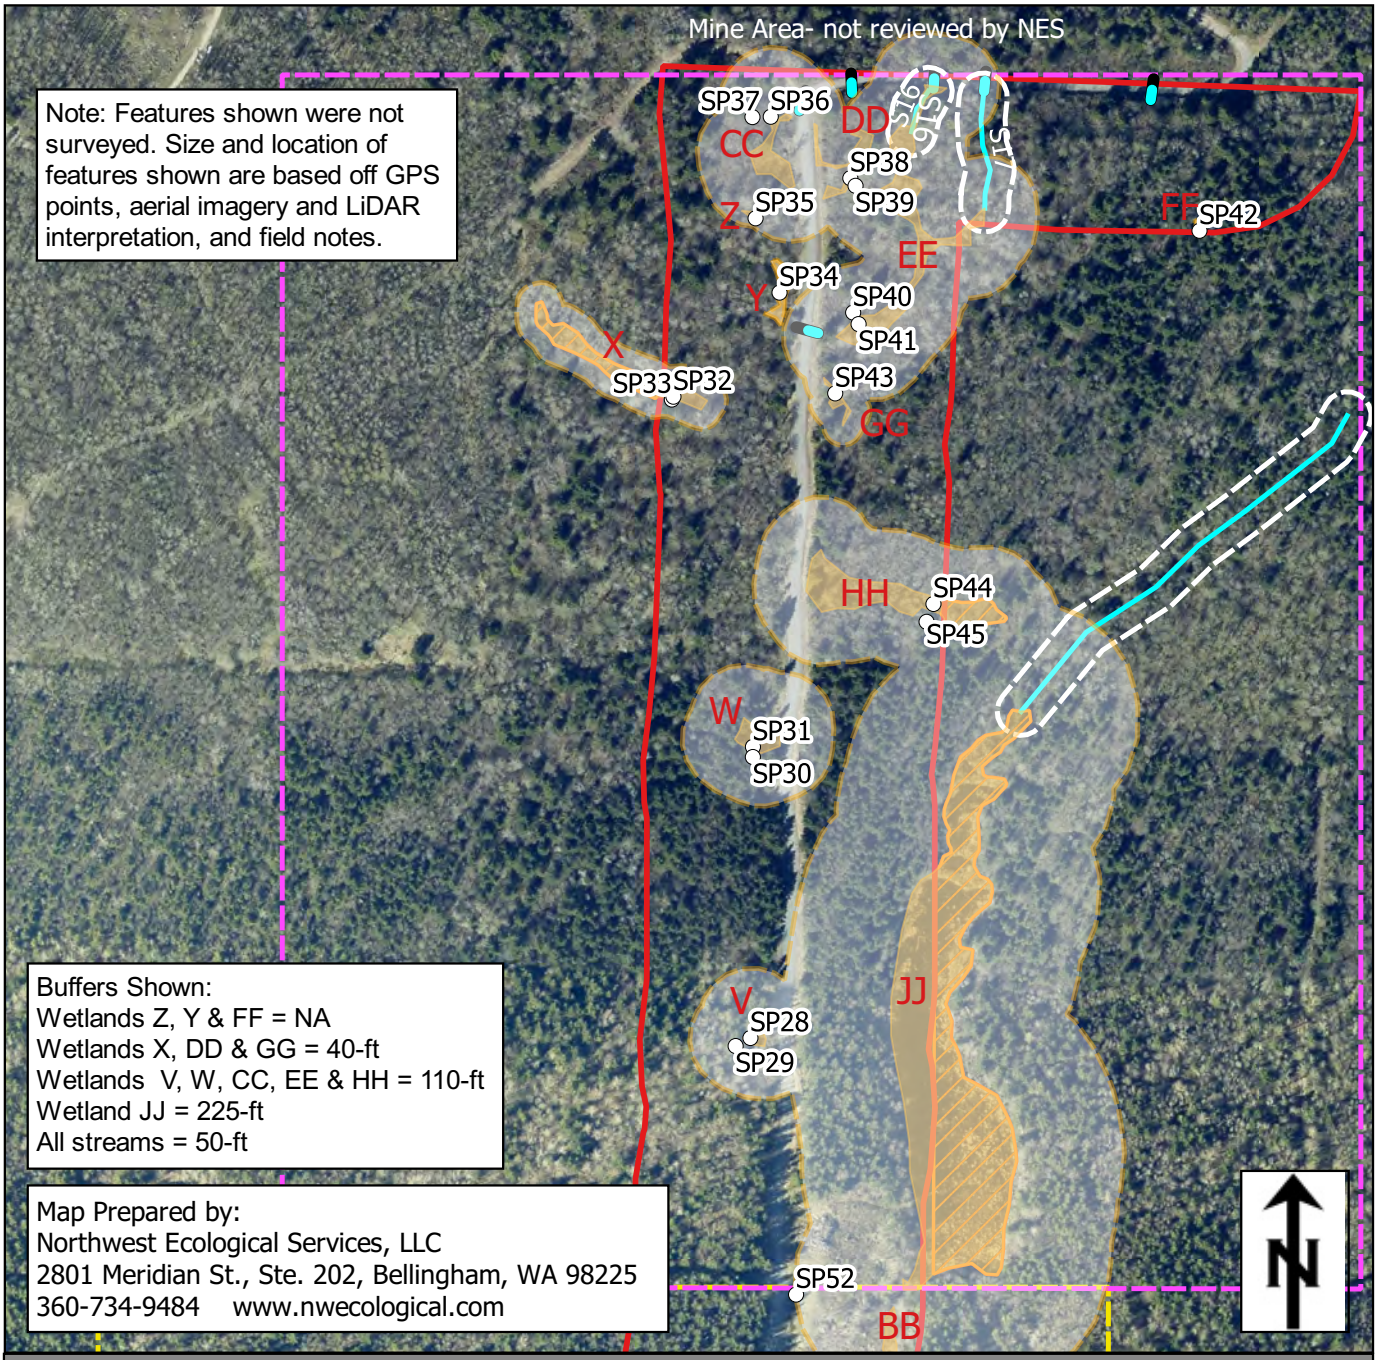


Ecological Northwest	**Wetland/ Stream Detail Map (Area 5- north)** **Grip Road Gravel Mine** **Impact Assessment & Mitigation Plan**	**Figure 9** **DEC 2021**

APPENDIX C: HAUL ROAD ASBUILT

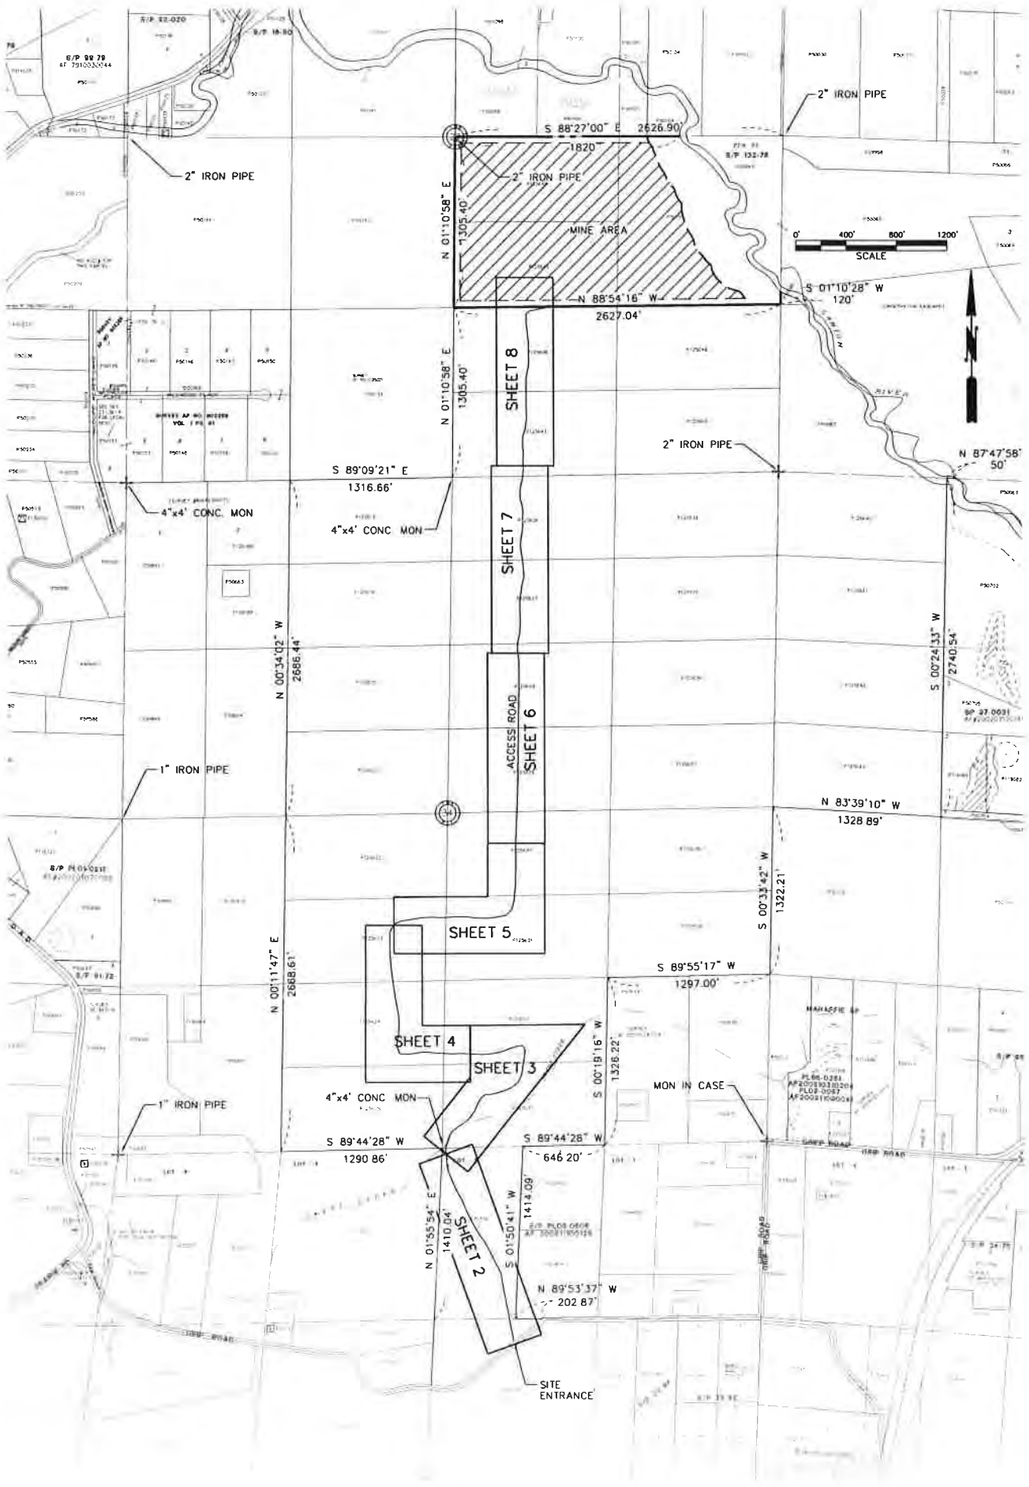


GRIP ROAD GRAVEL MINE
ACCESS ROAD AS BUILT
SECTIONS 27 & 34, TOWNSHIP 36 NORTH, RANGE 4 EAST, W.M.
SECTION 3, TOWNSHIP 35 NORTH, RANGE 4 EAST, W.M.
SKAGIT COUNTY, WASHINGTON

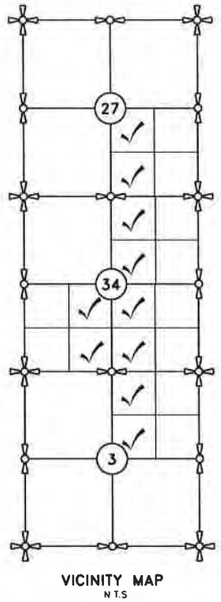

VICINITY MAP
N.T.S



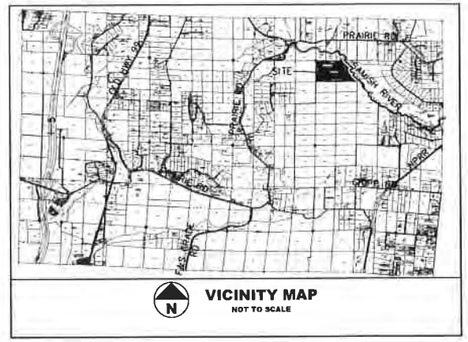

VICINITY MAP
NOT TO SCALE

APPLICANT/OWNER

MILES SAND AND GRAVEL
663 PEASE ROAD
BURLINGTON, WA 98233
CONTACT: DAN COX
TEL: (360) 757-3121

CIVIL ENGINEER/SURVEYOR

SEMRAU ENGINEERING AND SURVEYING
2118 RIVERSIDE DRIVE SUITE 208
MOUNT VERNON, WA 98273
CONTACT: JOHN B. SEMRAU P.E. & P.L.S.
TEL: (360) 424-9566

SURVEY NOTES:

1 MERIDIAN: ASSUMED, BASED ON RECORDED SURVEYS

2 DATUM: NAVD88, FROM RTK GPS

3 CONTOURS AND FEATURES FROM TOPOGRAPHIC SURVEY BY STANDARD FIELD TRAVERSE

4, NO UTILITY RESEARCH OR LOCATE SERVICE USED ONLY VISIBLE UTILITIES SHOWN

5 THE PURPOSE OF THIS SURVEY WAS FOR AS CONSTRUCTED ROADWAY RECORDS, AS REQUESTED BY MILES SAND AND GRAVEL

6 INSTRUMENTATION USED ON THIS THIS SURVEY:
LEICA MS50 THEODOLITE DISTANCE METER
LEICA VIVA 14 GPS/GNSS RECEIVERS

7 EXCEPT AS SPECIFICALLY STATED OR SHOWN ON THIS SURVEY MAP, THIS SURVEY DOES NOT PURPORT TO REFLECT ALL OF THE FOLLOWING WHICH MAY BE APPLICABLE TO THE SUBJECT REAL ESTATE: EASEMENTS, BUILDING SETBACKS LINES, RESTRICTIVE COVENANTS, SUBDIVISION RESTRICTIONS, ZONING OR OTHER LAND-USE REGULATIONS AND ANY OTHER FACTS THAT AN ACCURATE AND CURRENT TITLE SEARCH MAY DISCLOSE

TABLE OF CONTENTS

SHEET NO.	DRAWING TITLE
1	CONTENTS AND VICINITY MAP
2	STATION 0+00 TO STATION 15+00
3	STATION 15+00 TO STATION 30+00
4	STATION 30+00 TO STATION 45+00
5	STATION 45+00 TO STATION 60+00
6	STATION 60+00 TO STATION 75+00
7	STATION 75+00 TO STATION 90+00
8	STATION 90+00 TO STATION 105+00
9	CROSS-SECTIONS
10	SIGNAGE PLAN STATION 15+00 TO 30+00

NAVD88


DRAWING FILE: 5166CSAB.DWG 9/04/18


9.13.18

SHEET 1 OF 10

CONTENTS AND VICINITY MAP
GRIP ROAD GRAVEL MINE ACCESS ROAD AS BUILT
SECTIONS 27 & 34, T. 36 N., R. 4 E., W.M.
SECTION 3, T. 35 N., R. 4 E., W.M.
SKAGIT COUNTY, WASHINGTON

DATUM:	NAVD 88	SEMRAU ENGINEERING & SURVEYING SURVEYING - ENGINEERING - PLANNING MOUNT VERNON, WA 98273 360-424-9566	SCALE: 1"= 600'
MERIDIAN:	ASSUMED		JOB NO. 5166

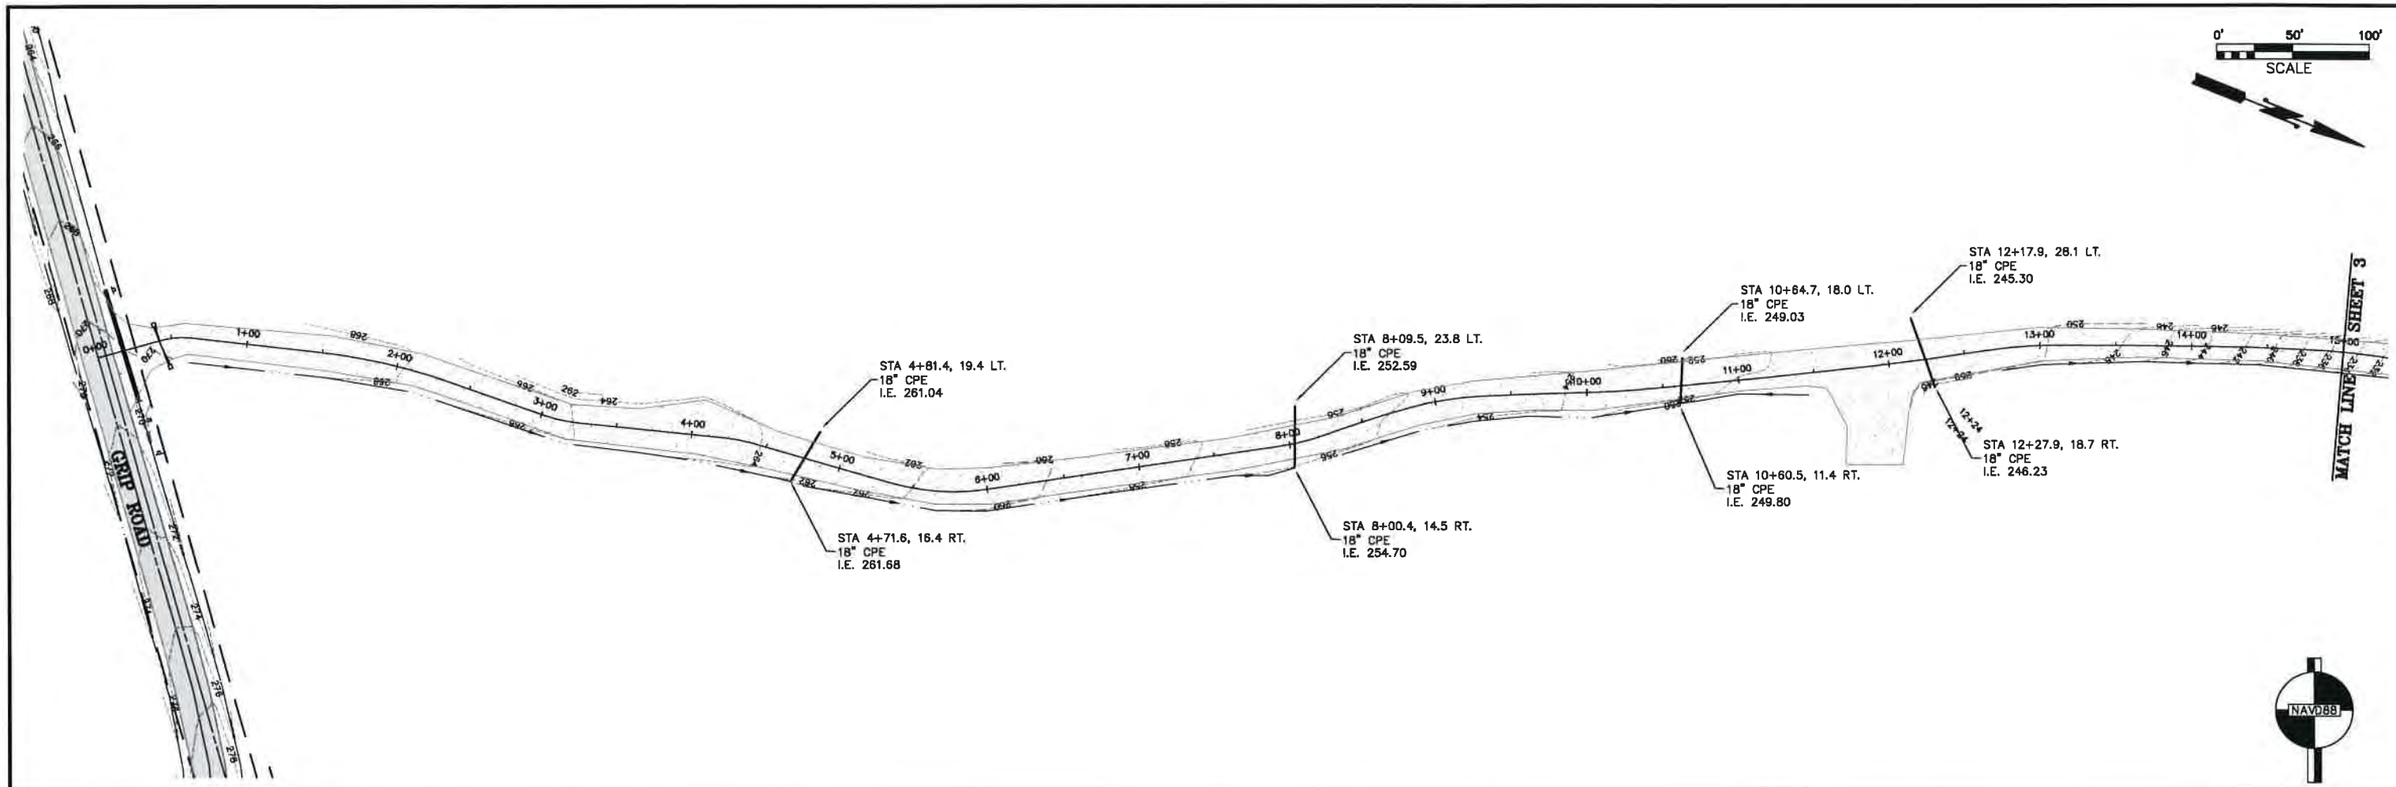

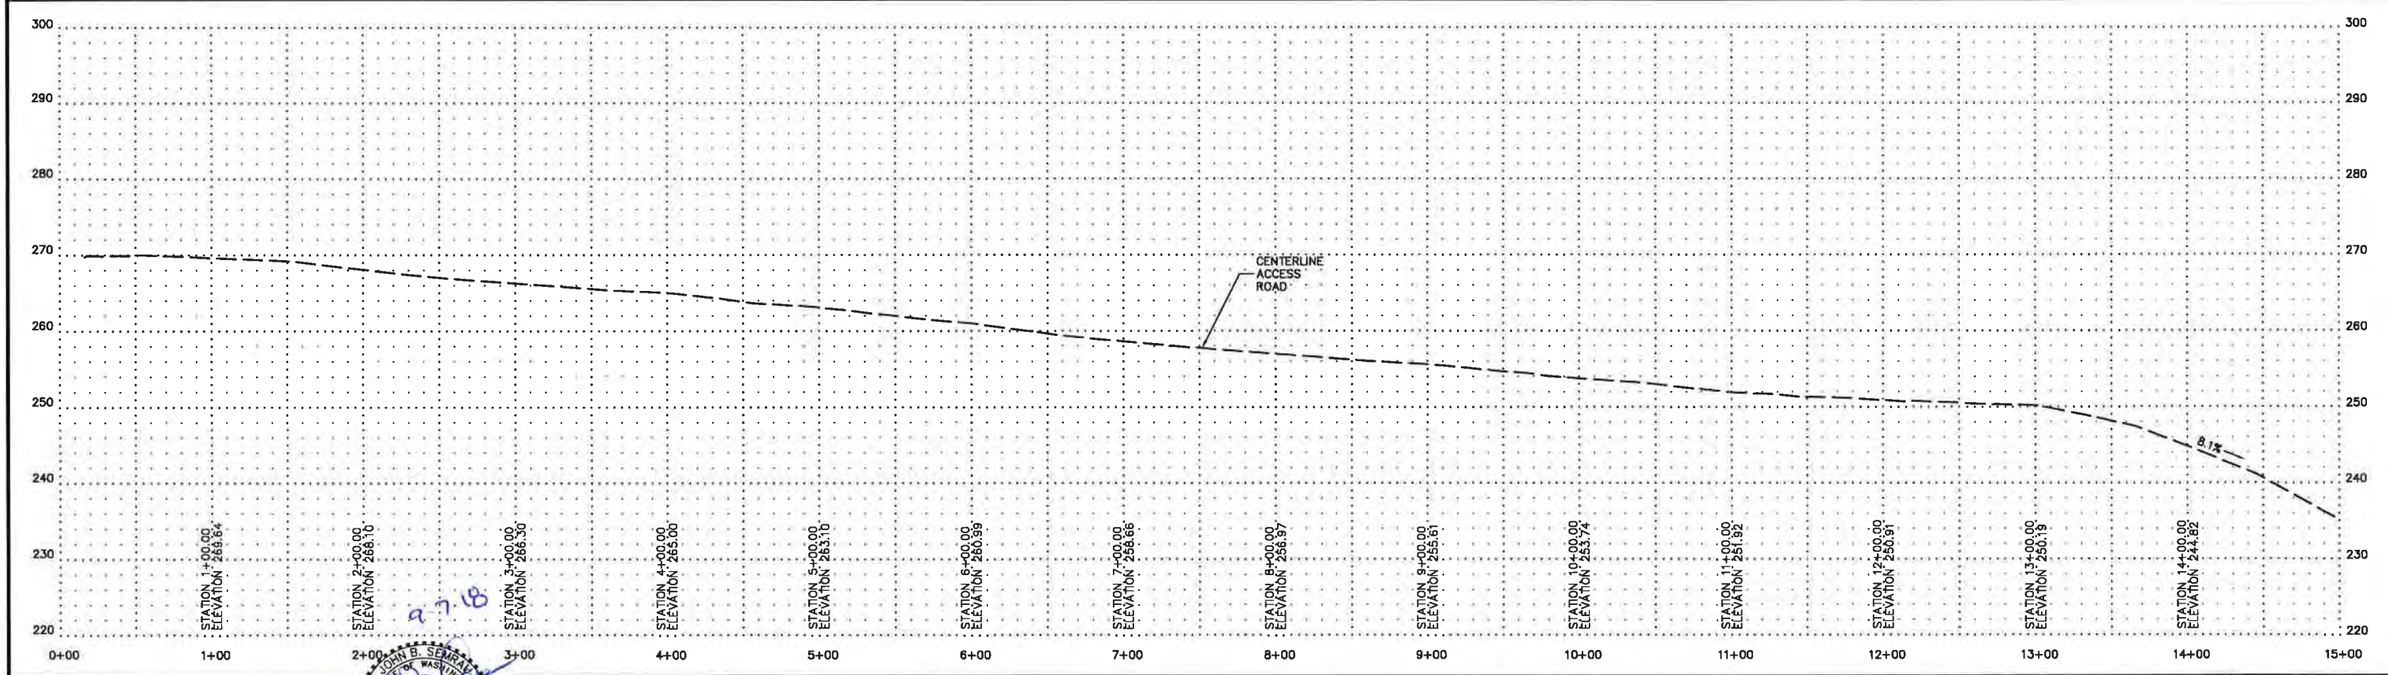

COPYRIGHT 2018

SEMRAU ENGINEERING & SURVEYING, PLLC
CIVIL ENGINEERING • LAND SURVEYING • PLANNING
2118 RIVERSIDE DRIVE – SUITE 208
MOUNT VERNON, WA 98273
360-424-9566

JOHN B. SEMRAU STATE OF WASHINGTON 28628 REGISTERED PROFESSIONAL ENGINEER

9.7.18

NO.	DATE	REVISION	BY	REV.

PLAN AND PROFILE
STATION 0+00 TO 15+00


SCALES:
HORIZONTAL : 1" = 50'
VERTICAL : 1" = 10'

NOTE: IF THIS SHEET IS LESS THAN 22"x 34" THEN SHEET HAS BEEN REDUCED

GRIP ROAD GRAVEL MINE ACCESS ROAD AS BUILT


SEC. 27, 34, T. 36 N., SEC. 3, T. 35 N., R. 4 E., W.M.
SKAGIT COUNTY, WASHINGTON

FIELD BK/PG:	311/34-79
DATE:	9/04/18
DRAWING:	5166PNP.DWG
JOB NO.:	5166
SHEET:	2

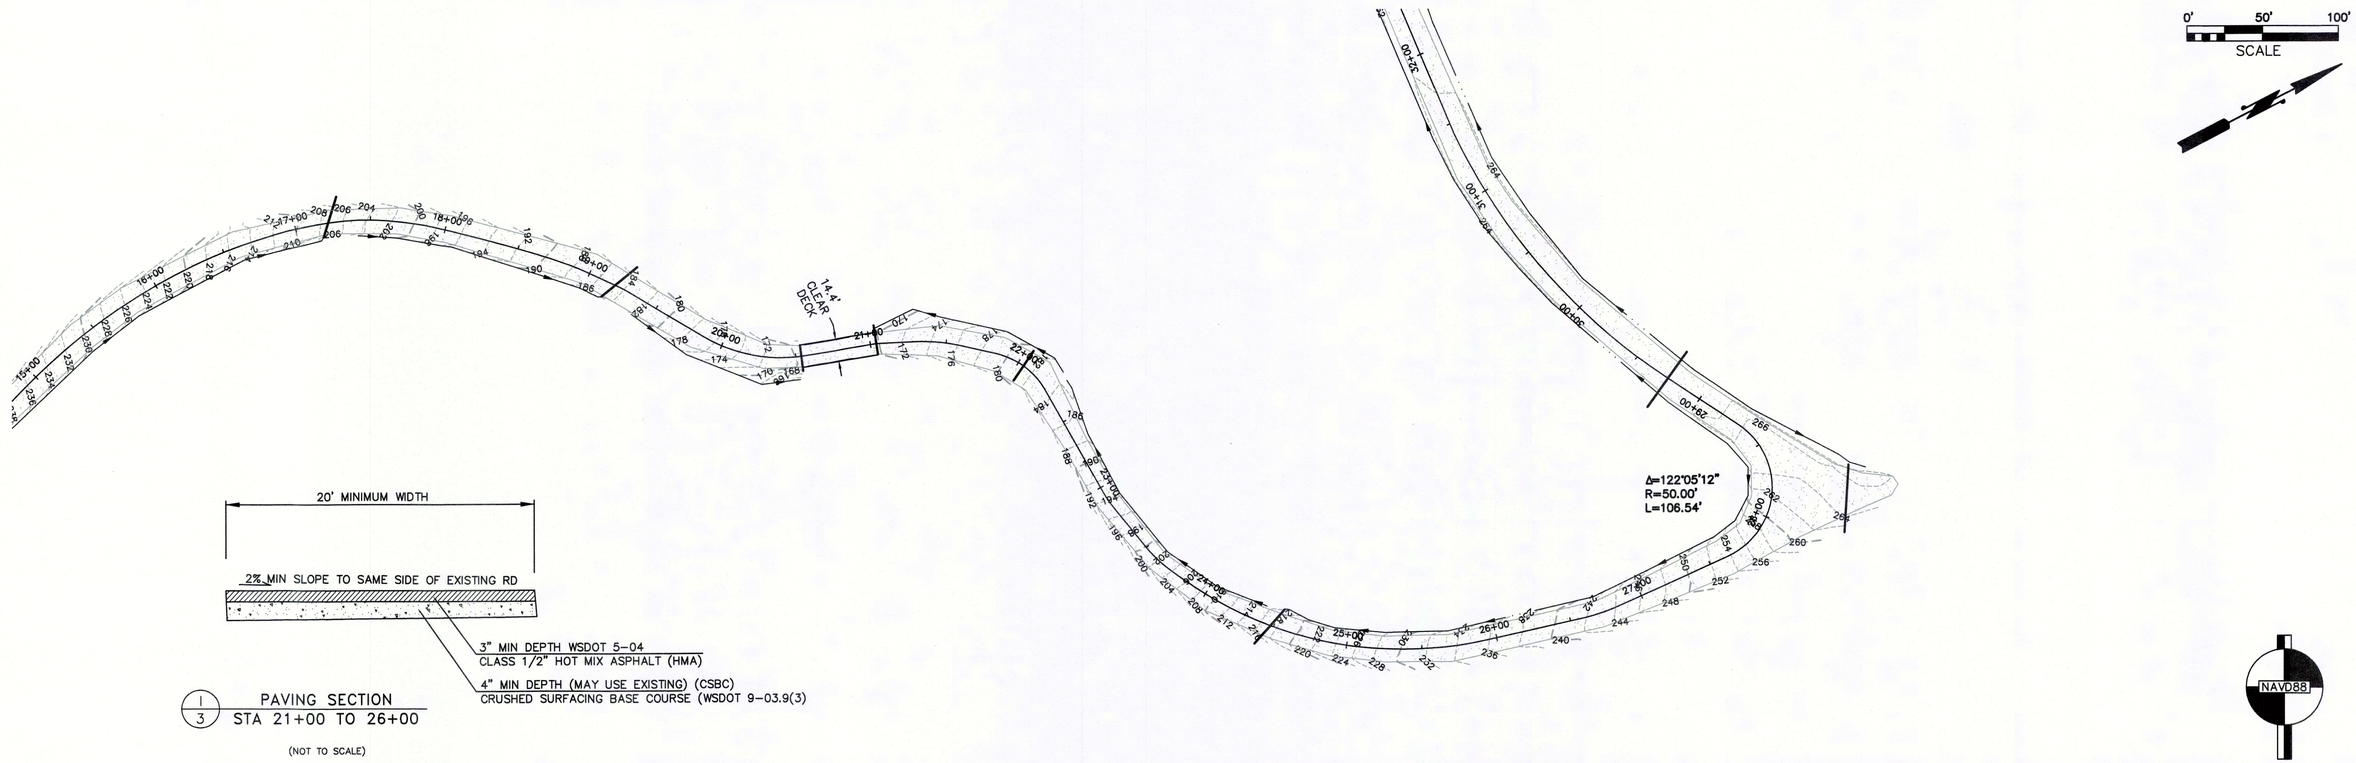

1/3 PAVING SECTION
STA 21+00 TO 26+00

(NOT TO SCALE)

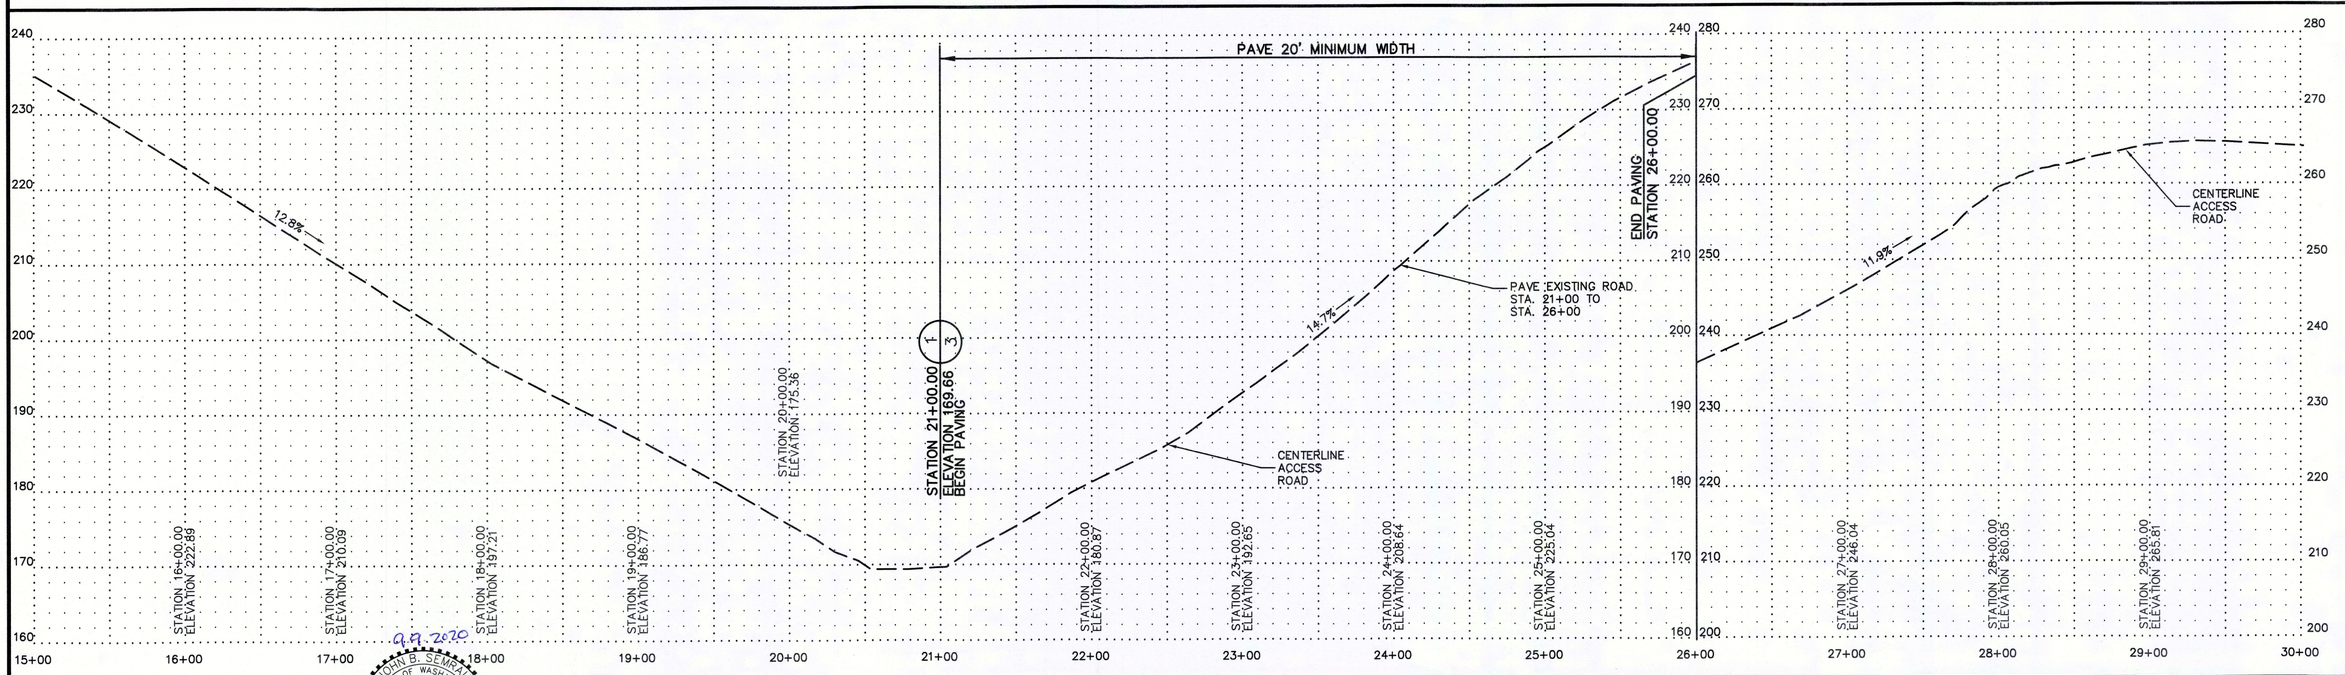

COPYRIGHT 2018
SEMRAU ENGINEERING & SURVEYING, PLLC
CIVIL ENGINEERING • LAND SURVEYING • PLANNING
2118 RIVERSIDE DRIVE – SUITE 208
MOUNT VERNON, WA 98273
360-424-9566

Q.7.2020
JOHN B. SEMRAU
STATE OF WASHINGTON
28626
REGISTERED
PROFESSIONAL ENGINEER

NO.	DATE	REVISION	BY	REV.


PLAN AND PROFILE
STATION 15+00 TO 30+00


SCALES:
HORIZONTAL : 1" = 50'
VERTICAL : 1" = 10'


NOTE: IF THIS SHEET IS LESS THAN 22"x 34" THEN SHEET HAS BEEN REDUCED

GRIP ROAD GRAVEL MINE
ACCESS ROAD AS BUILT
SEC. 27, 34, T. 36 N., SEC. 3, T. 35 N., R. 4 E., W.M.
SKAGIT COUNTY, WASHINGTON

FIELD BK/PG:	311/34-79
DATE:	9/04/18
DRAWING:	5166PNP.DWG
JOB NO.:	5166
SHEET:	3

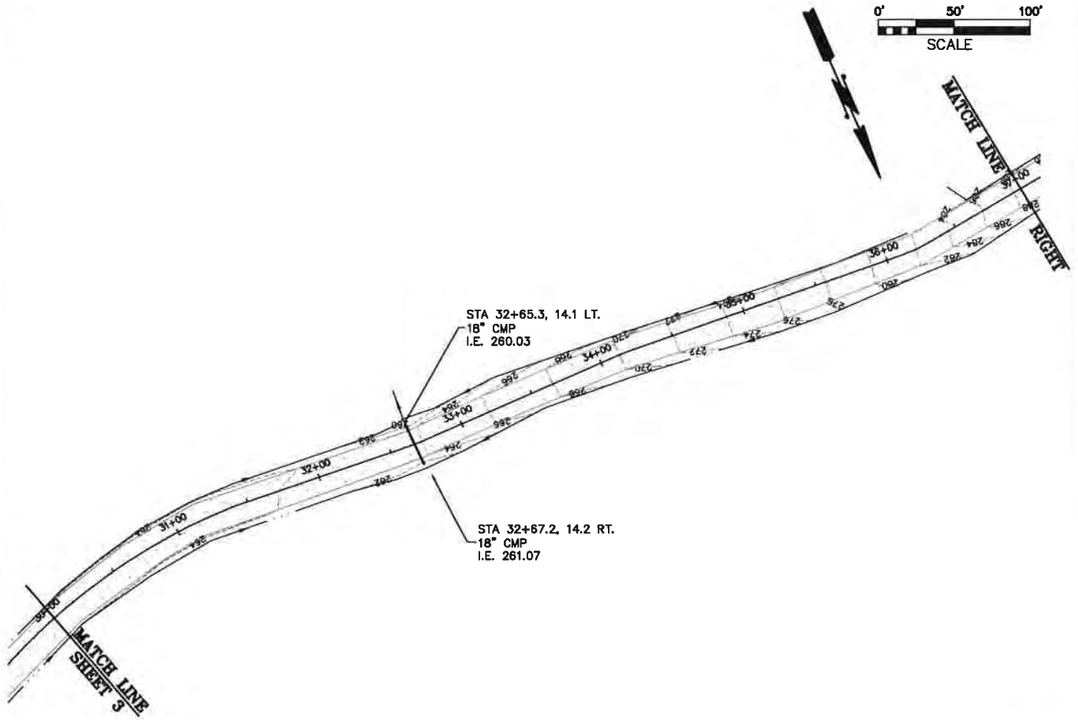

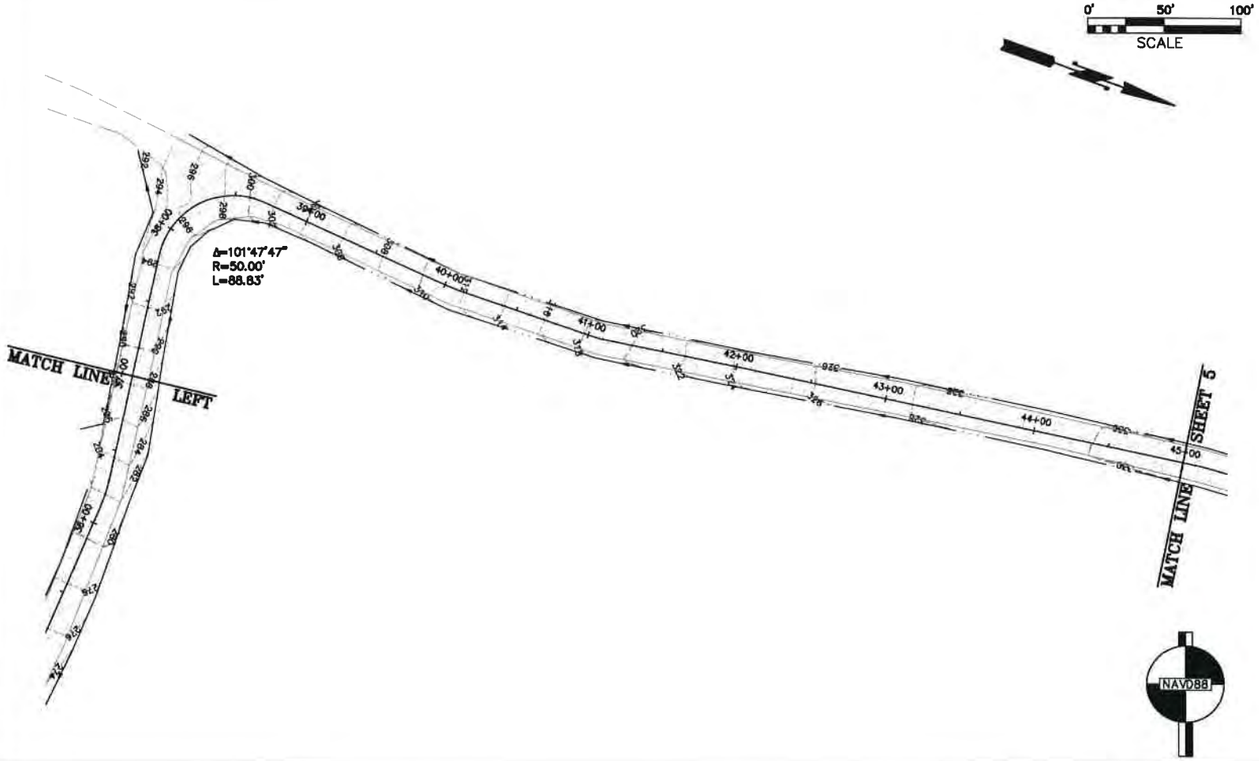

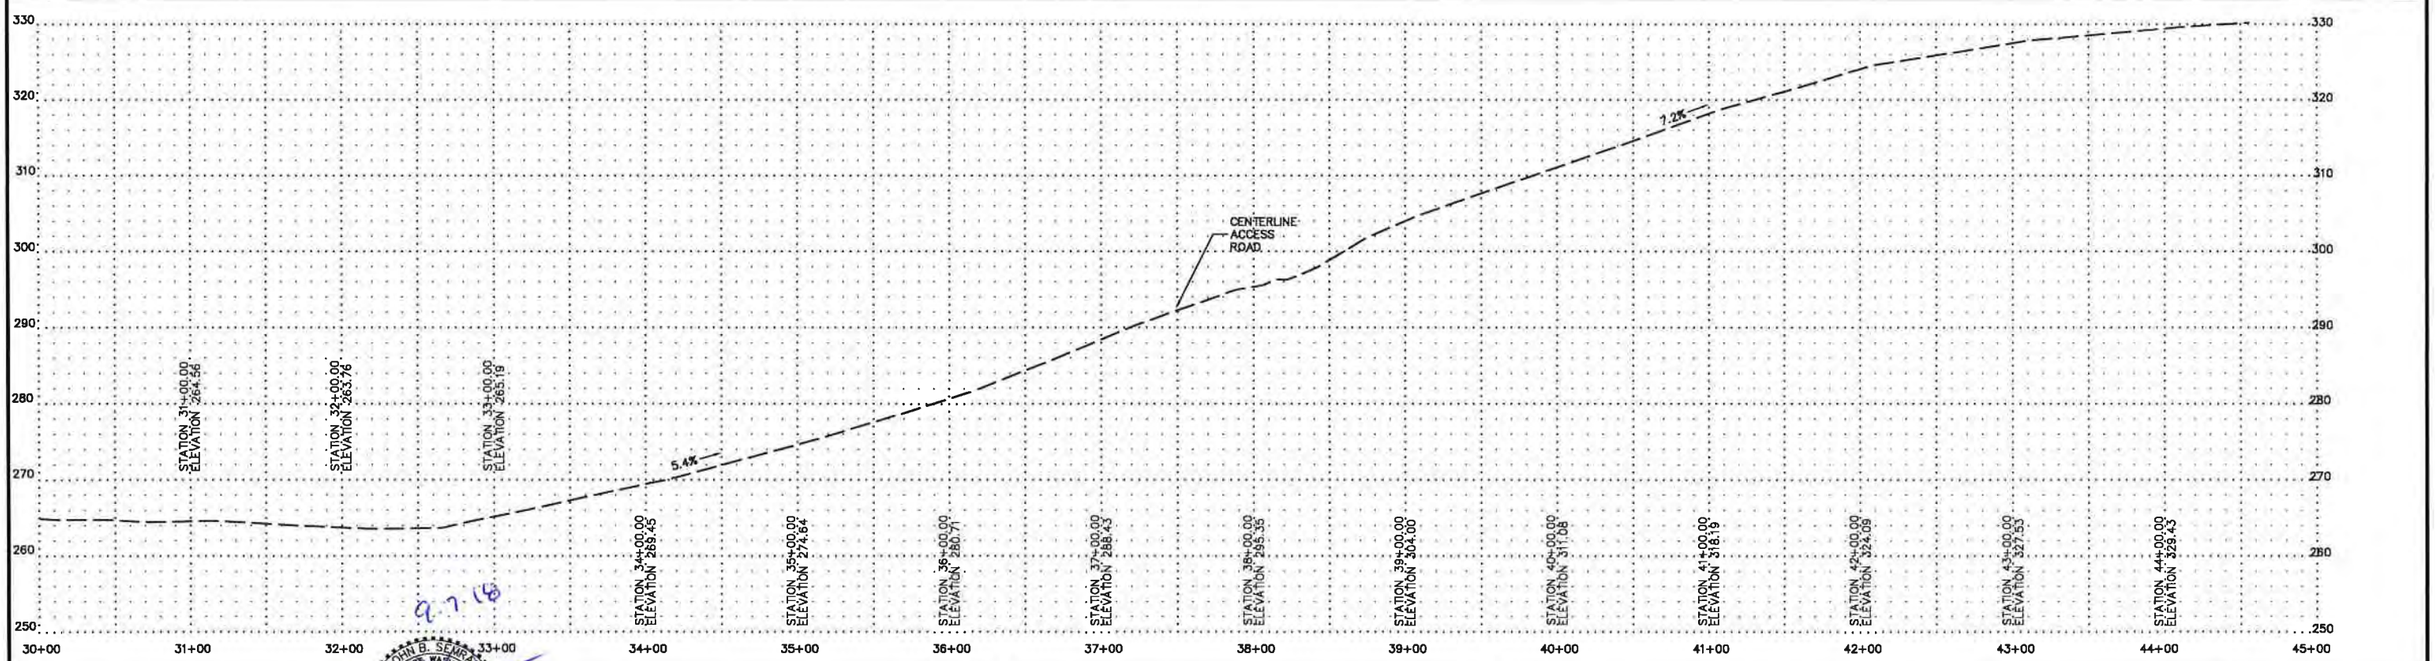

COPYRIGHT 2018

SEMRAU ENGINEERING & SURVEYING, PLLC
CIVIL ENGINEERING • LAND SURVEYING • PLANNING
2118 RIVERSIDE DRIVE – SUITE 208
MOUNT VERNON, WA 98273
360-424-9566

JOHN B. SEMRAU — STATE OF WASHINGTON — 28625 — REGISTERED PROFESSIONAL ENGINEER

9.7.18

NO.	DATE	REVISION	BY	REV.

PLAN AND PROFILE
STATION 30+00 TO 45+00


SCALES:
HORIZONTAL : 1" = 50'
VERTICAL : 1" = 10'


NOTE: IF THIS SHEET IS LESS THAN 22"x 34" THEN SHEET HAS BEEN REDUCED

GRIP ROAD GRAVEL MINE ACCESS ROAD AS BUILT

SEC. 27, 34, T. 36 N., SEC. 3, T. 35 N., R. 4 E., W.M.
SKAGIT COUNTY, WASHINGTON

FIELD BK/PG:	311/34-79
DATE:	9/04/18
DRAWING:	5166PNP.DWG
JOB NO.:	5166
SHEET:	4

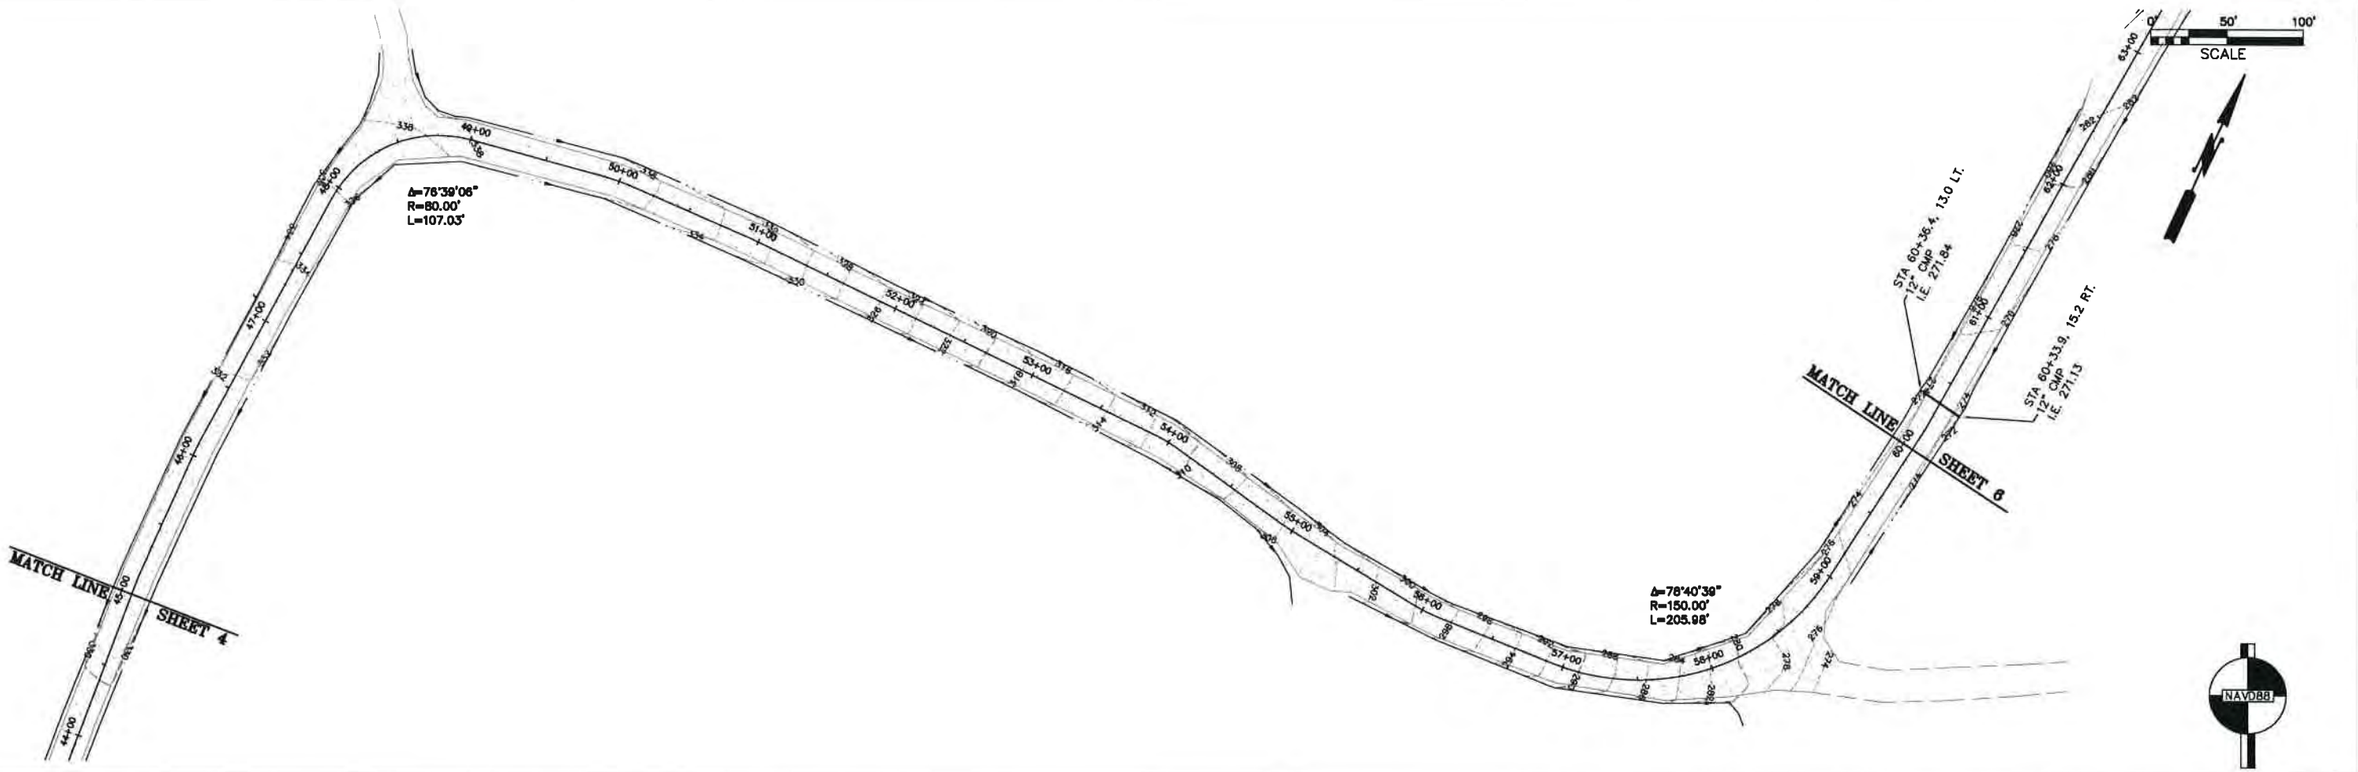

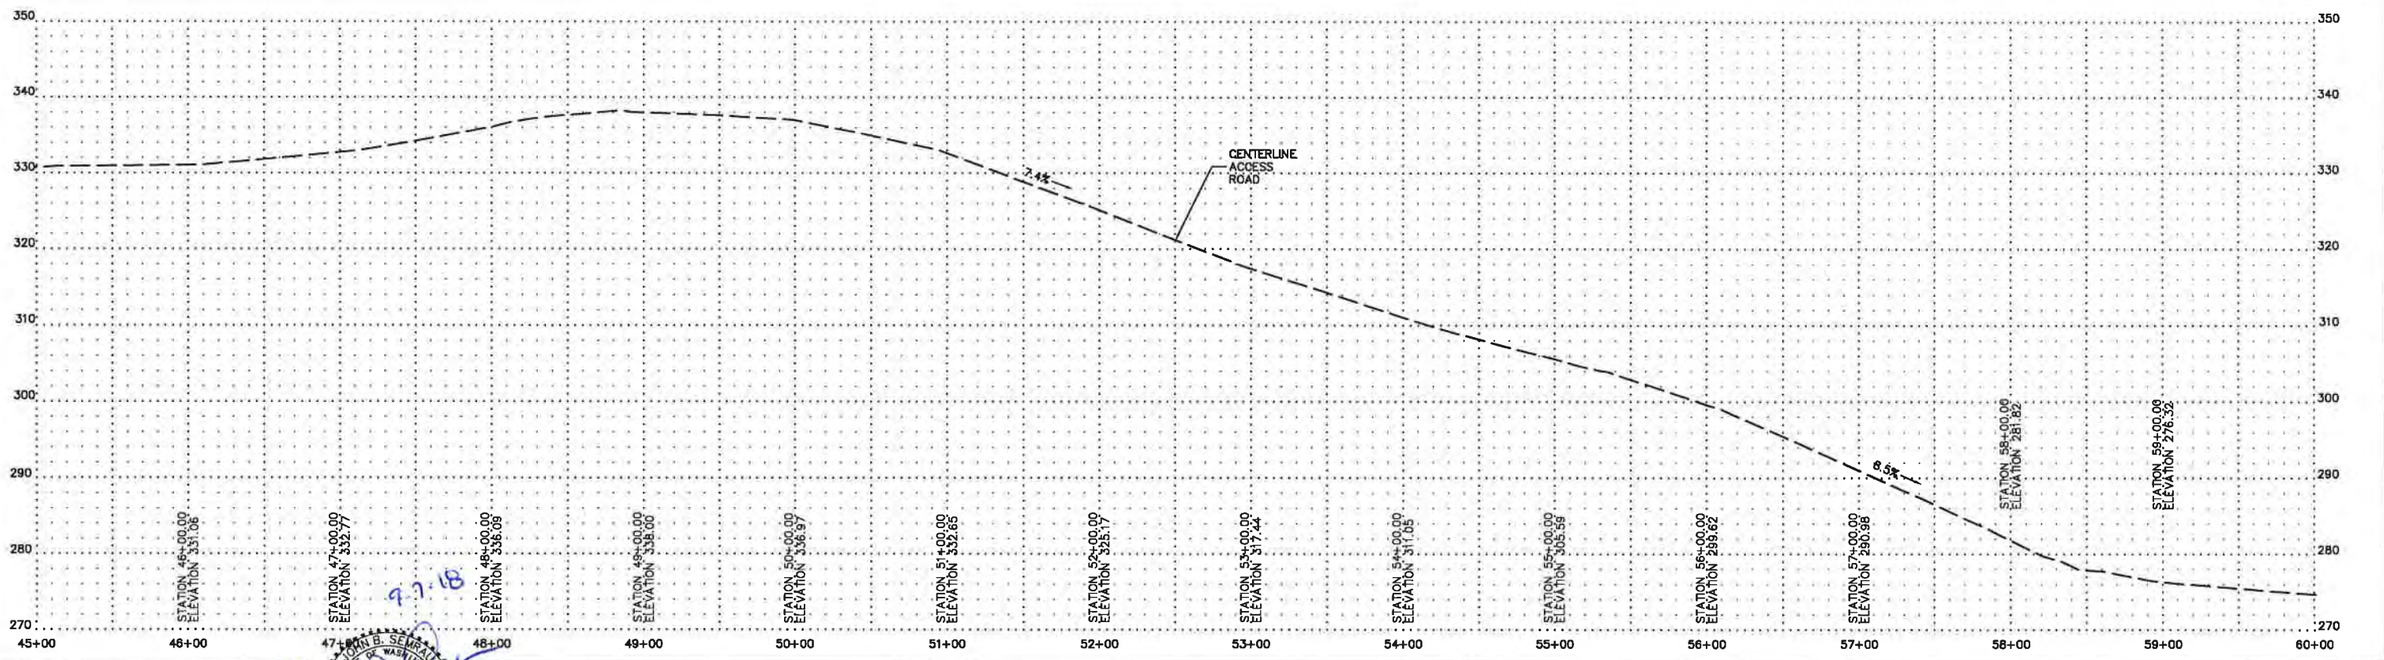

COPYRIGHT 2018
SEMRAU ENGINEERING & SURVEYING, PLLC
CIVIL ENGINEERING • LAND SURVEYING • PLANNING
2118 RIVERSIDE DRIVE – SUITE 208
MOUNT VERNON, WA 98273
360-424-9566

JOHN B. SEMRAU
STATE OF WASHINGTON
28626
REGISTERED
PROFESSIONAL ENGINEER
9.7.18


NO.	DATE	REVISION	BY	REV.


PLAN AND PROFILE
STATION 45+00 TO 60+00

SCALES:
HORIZONTAL : 1" = 50'
VERTICAL : 1" = 10'
NOTE: IF THIS SHEET IS LESS THAN 22"x 34" THEN SHEET HAS BEEN REDUCED

GRIP ROAD GRAVEL MINE
ACCESS ROAD AS BUILT
SEC. 27, 34, T. 36 N., SEC. 3, T. 35 N., R. 4 E., W.M.
SKAGIT COUNTY, WASHINGTON

FIELD BK/PG:	311/34-79
DATE:	9/04/18
DRAWING:	5166PNP.DWG
JOB NO.:	5166
SHEET:	5

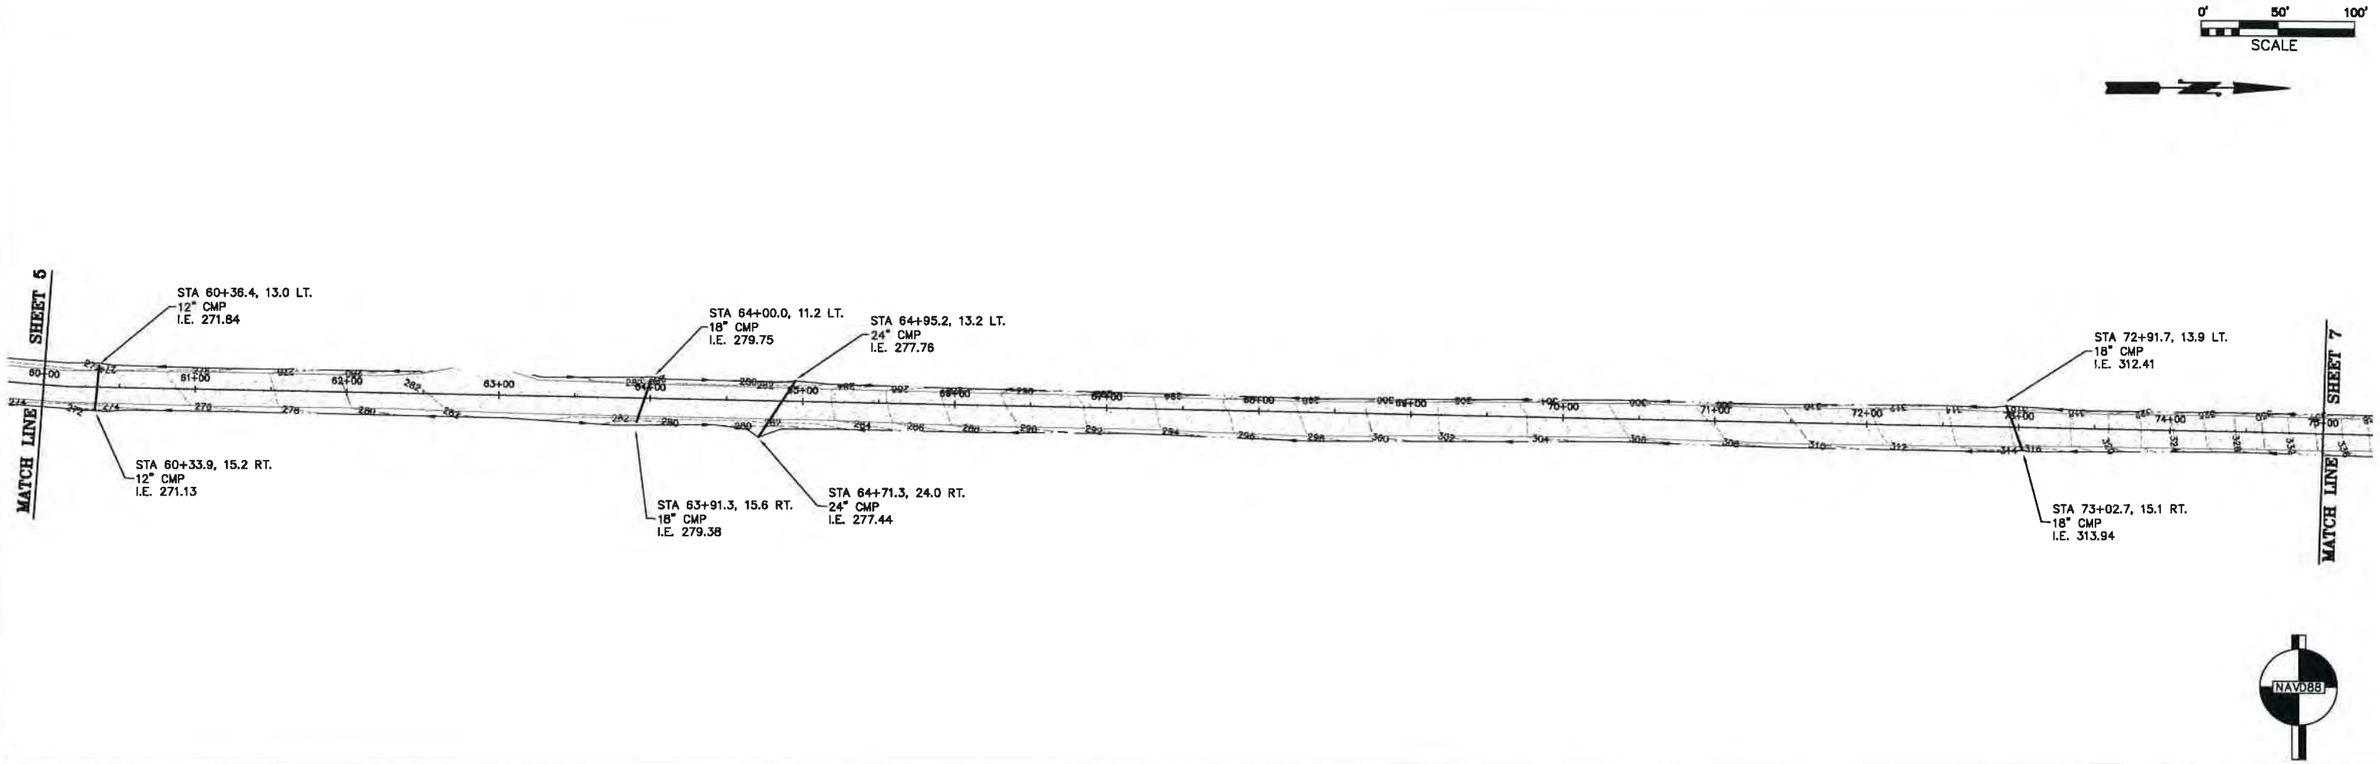

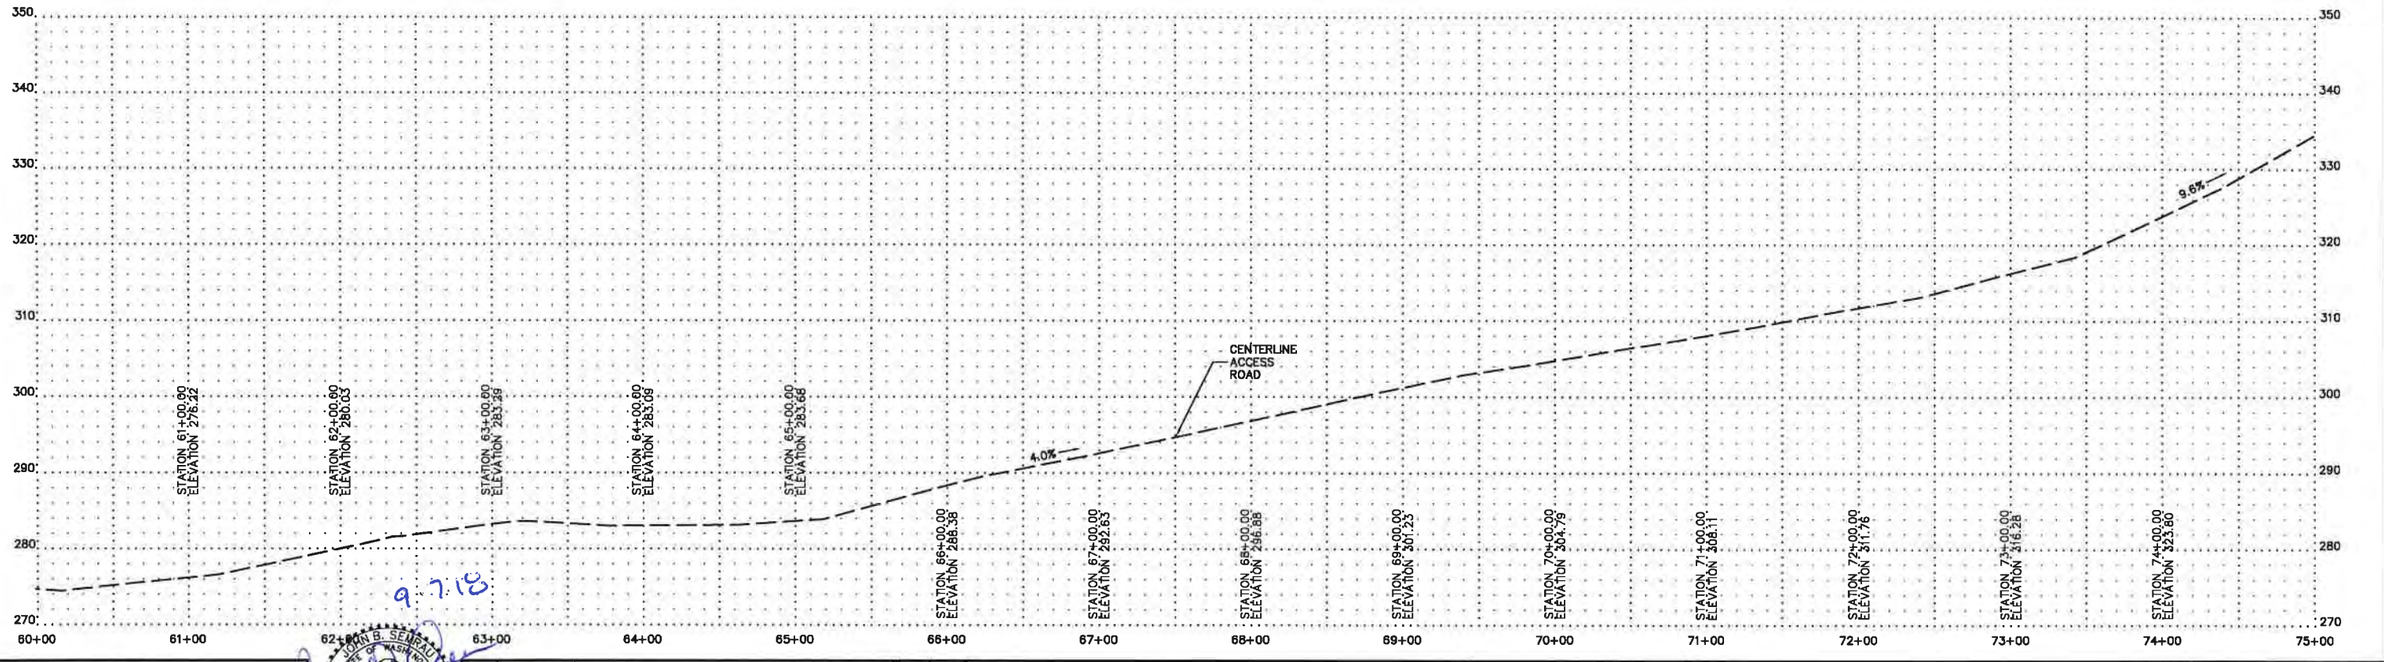

COPYRIGHT 2018
SEMRAU ENGINEERING & SURVEYING, PLLC
CIVIL ENGINEERING • LAND SURVEYING • PLANNING
2118 RIVERSIDE DRIVE – SUITE 208
MOUNT VERNON, WA 98273
360-424-9566

JOHN B. SEMRAU
STATE OF WASHINGTON
28626
REGISTERED
PROFESSIONAL ENGINEER

9.7.18


NO.	DATE	REVISION	BY	REV.


PLAN AND PROFILE
STATION 60+00 TO 75+00

SCALES:
HORIZONTAL : 1" = 50'
VERTICAL : 1" = 10'
NOTE: IF THIS SHEET IS LESS THAN 22"x 34" THEN SHEET HAS BEEN REDUCED

GRIP ROAD GRAVEL MINE
ACCESS ROAD AS BUILT
SEC. 27, 34, T. 36 N., SEC. 3, T. 35 N., R. 4 E., W.M.
SKAGIT COUNTY, WASHINGTON

FIELD BK/PG:	311/34-79
DATE:	9/04/18
DRAWING:	5166PNP.DWG
JOB NO.:	5166
SHEET:	6

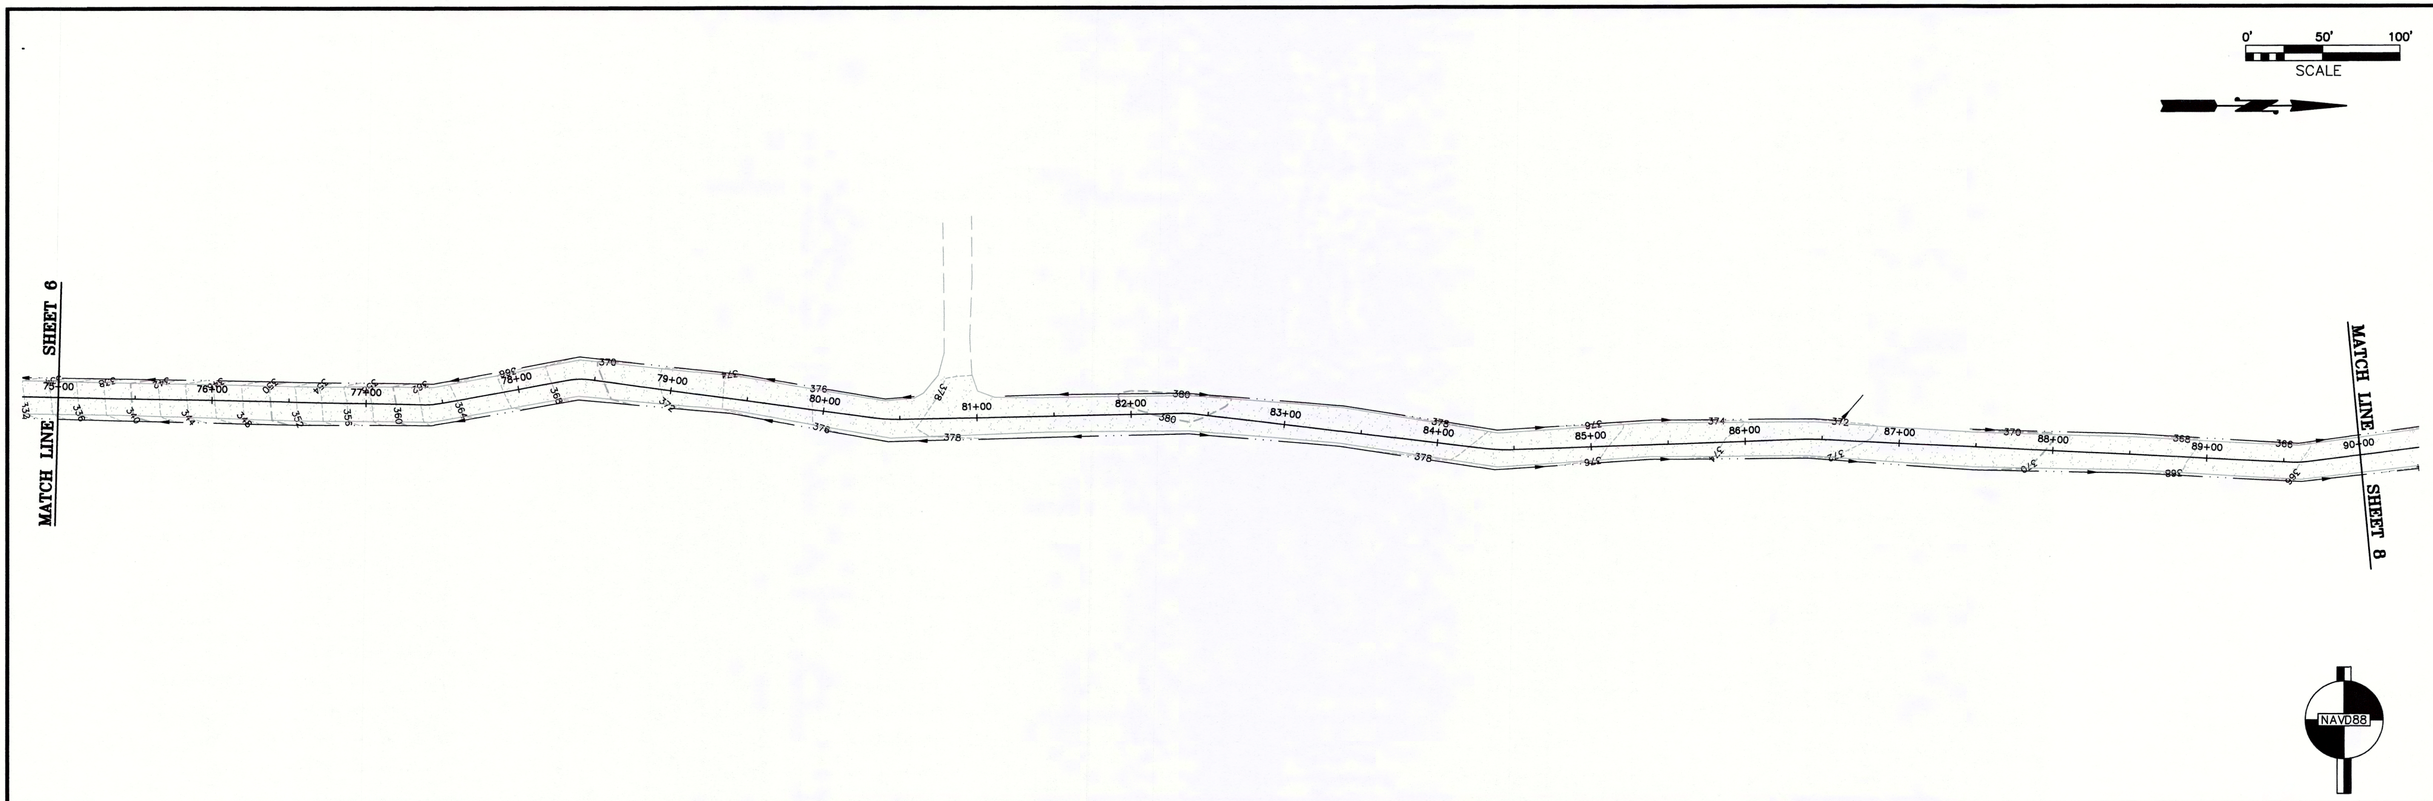

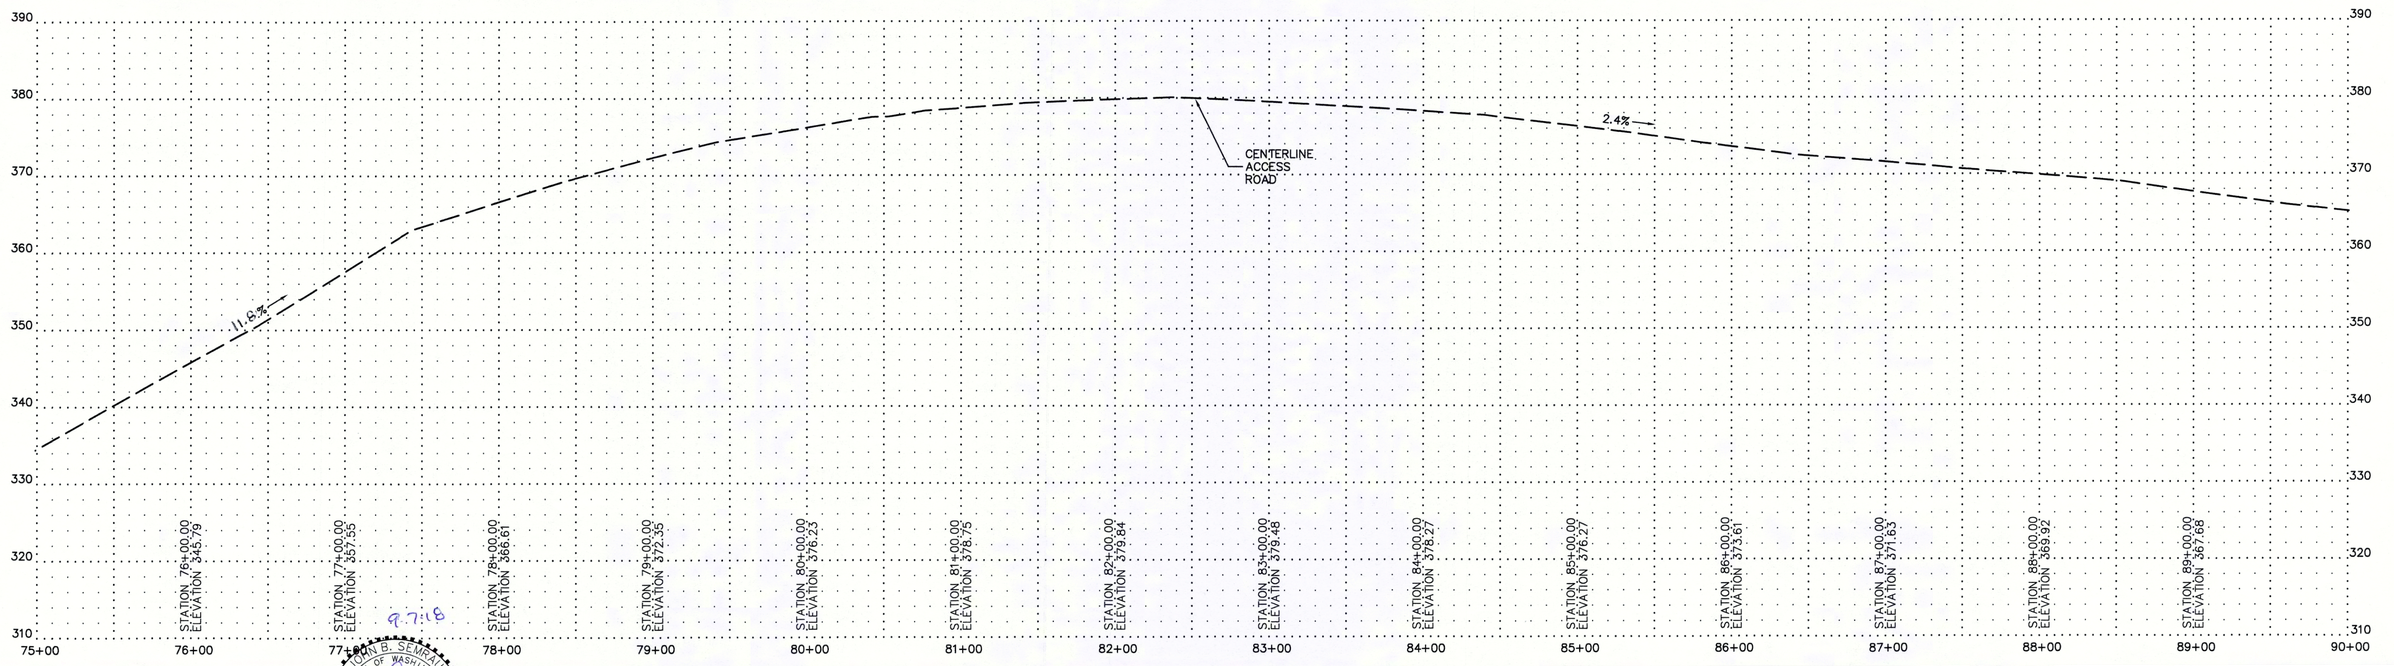

COPYRIGHT 2018

SEMRAU ENGINEERING & SURVEYING, PLLC
CIVIL ENGINEERING • LAND SURVEYING • PLANNING
2118 RIVERSIDE DRIVE – SUITE 208
MOUNT VERNON, WA 98273
360-424-9566

JOHN E. SEMRAU
STATE OF WASHINGTON
28626
REGISTERED
PROFESSIONAL ENGINEER
9.7.18

NO.	DATE	REVISION	BY	REV.
1	6.7.19	CORRECT SLOPE 76+00 TO 77+00	JBS	

PLAN AND PROFILE
STATION 75+00 TO 90+00


SCALES:
HORIZONTAL : 1" = 50'
VERTICAL : 1" = 10'


NOTE: IF THIS SHEET IS LESS THAN 22"x 34" THEN SHEET HAS BEEN REDUCED

GRIP ROAD GRAVEL MINE ACCESS ROAD AS BUILT

SEC. 27, 34, T. 36 N., SEC. 3, T. 35 N., R. 4 E., W.M.
SKAGIT COUNTY, WASHINGTON

FIELD BK/PG:	311/34-79
DATE:	9/04/18
DRAWING:	5166PNP.DWG
JOB NO.:	5166
SHEET:	7

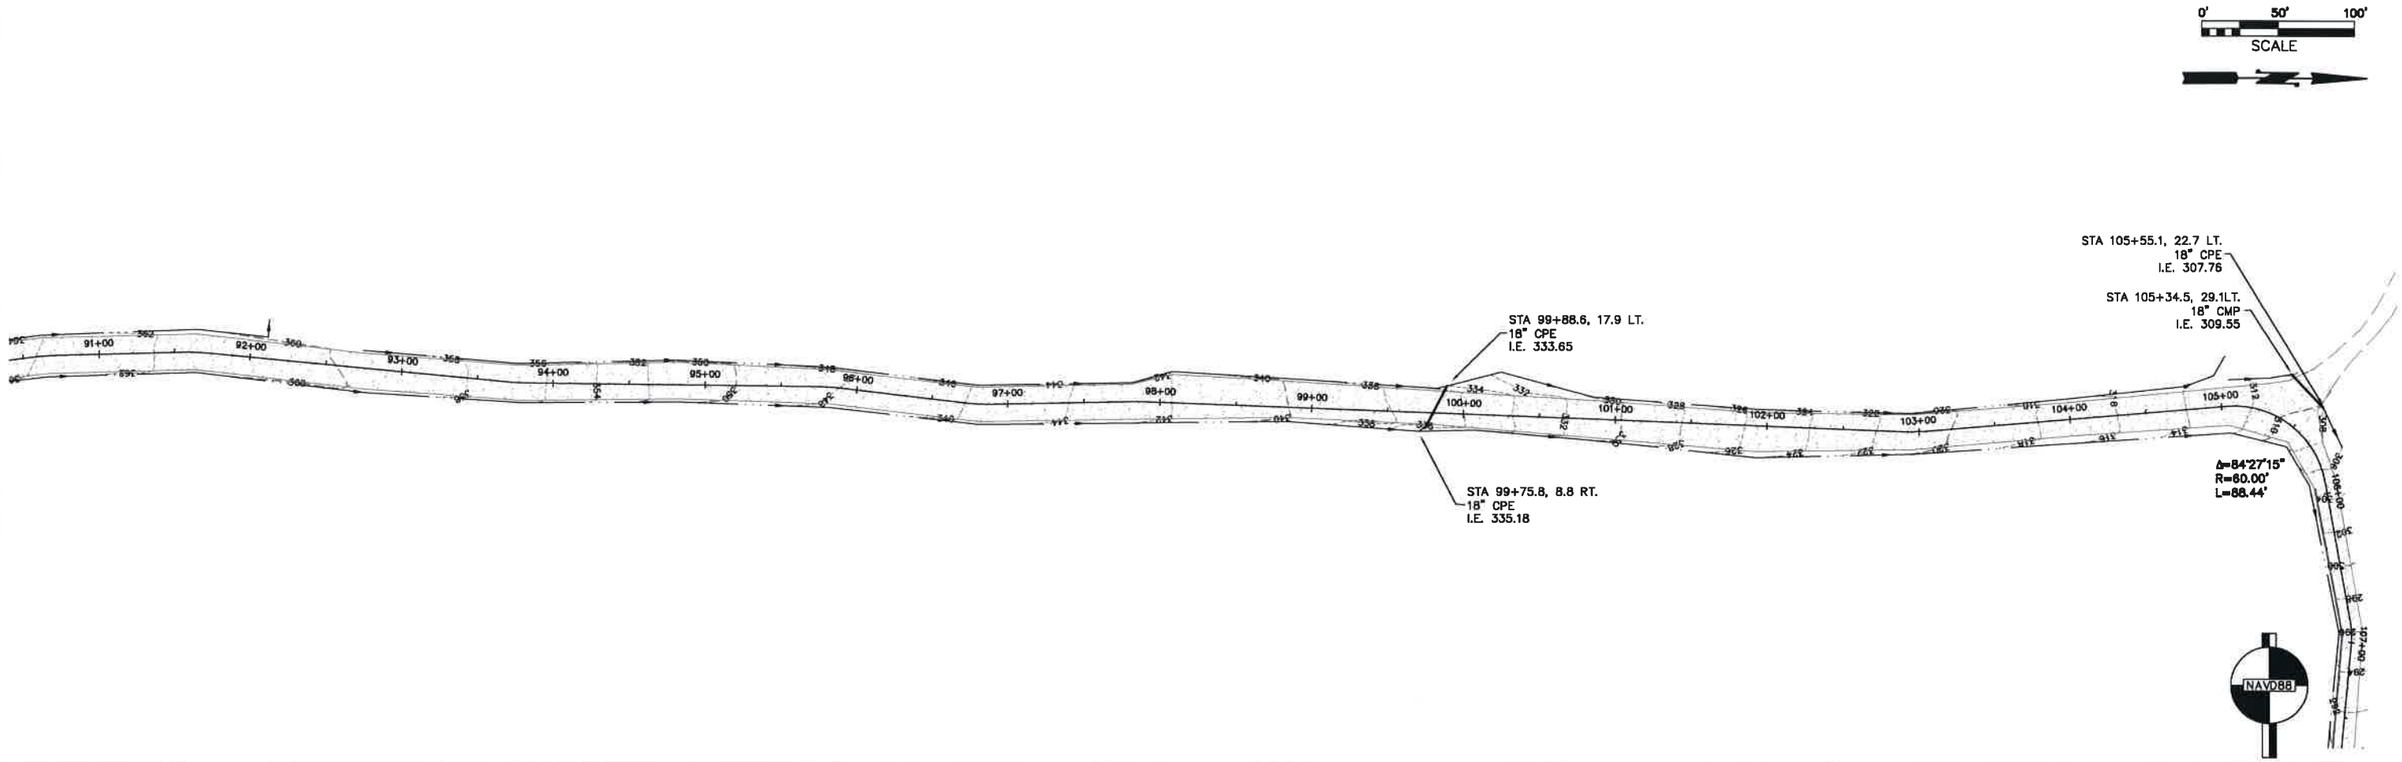

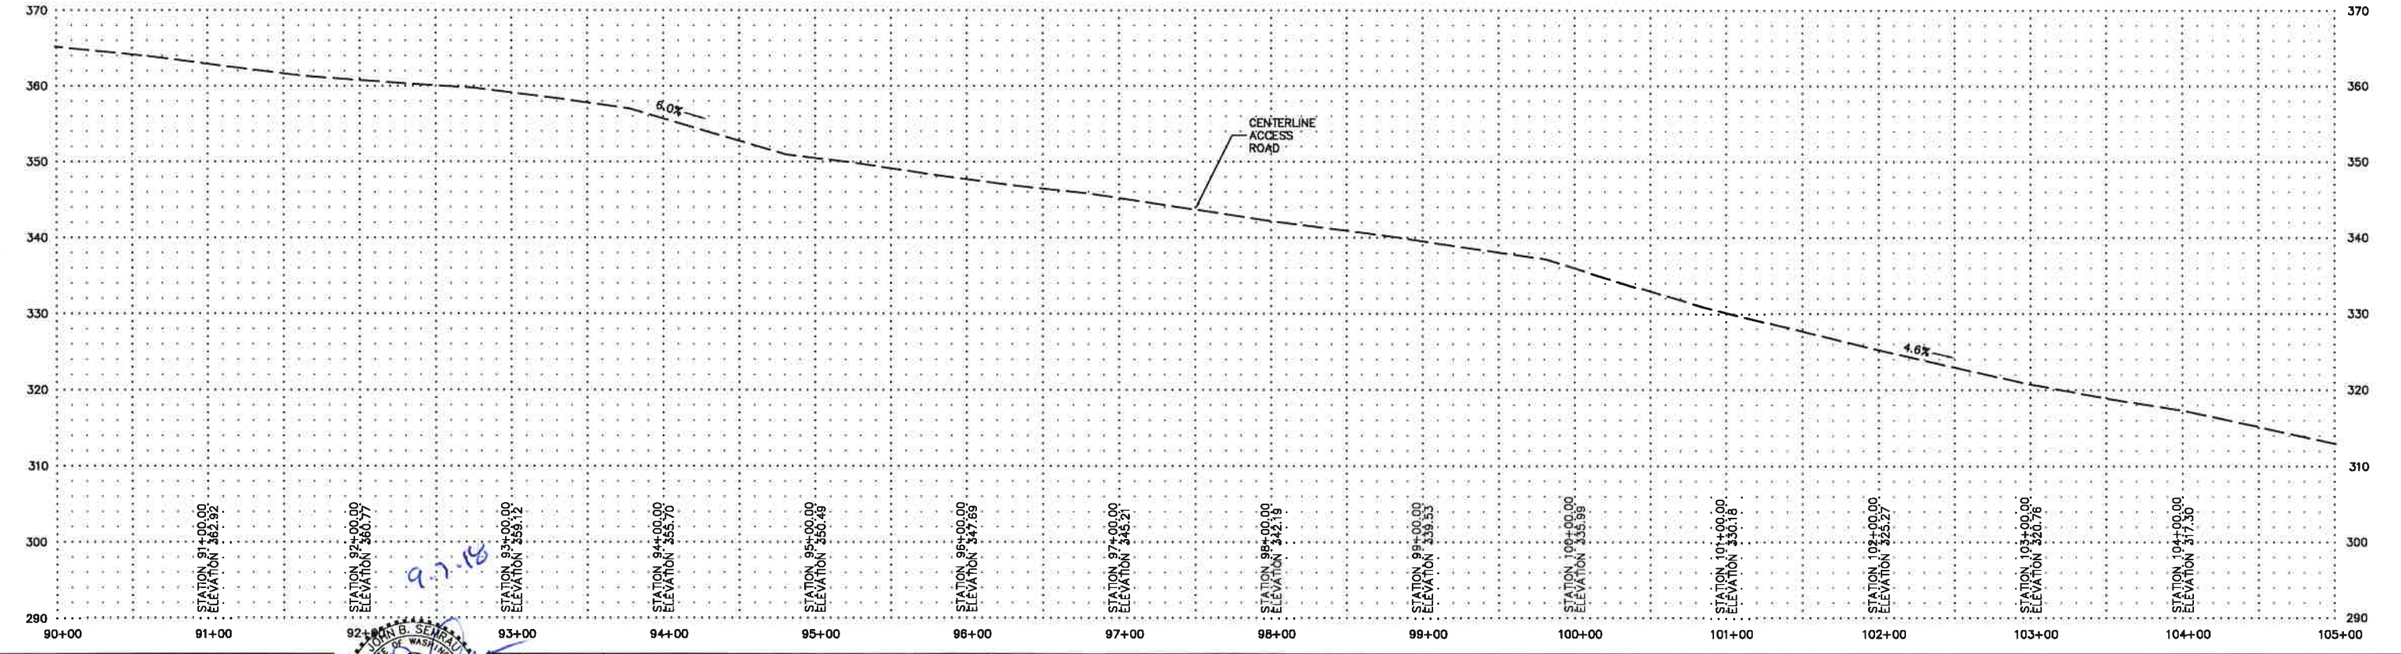

COPYRIGHT 2018
SEMRAU ENGINEERING & SURVEYING, PLLC
CIVIL ENGINEERING • LAND SURVEYING • PLANNING
2118 RIVERSIDE DRIVE – SUITE 208
MOUNT VERNON, WA 98273
360-424-9566

THOMAS B. SEMRAU
STATE OF WASHINGTON
28626
REGISTERED
PROFESSIONAL ENGINEER

9-7-18

NO.	DATE	REVISION	BY	REV.


PLAN AND PROFILE
STATION 90+00 TO 105+00


SCALES:
HORIZONTAL : 1" = 50'
VERTICAL : 1" = 10'


NOTE: IF THIS SHEET IS LESS THAN 22"x 34" THEN SHEET HAS BEEN REDUCED


GRIP ROAD GRAVEL MINE
ACCESS ROAD AS BUILT
SEC. 27, 34, T. 36 N., SEC. 3, T. 35 N., R. 4 E., W.M.
SKAGIT COUNTY, WASHINGTON


FIELD BK/PG:	311/34-79
DATE:	9/04/18
DRAWING:	5166PNP.DWG
JOB NO.:	5166
SHEET:	8

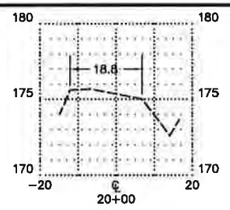


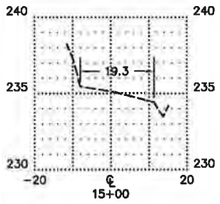


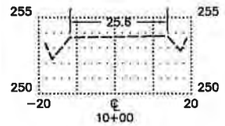


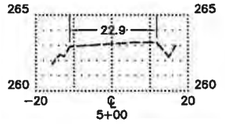


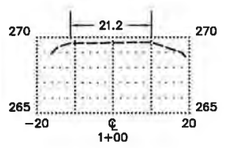


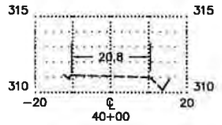


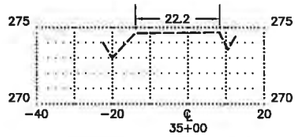


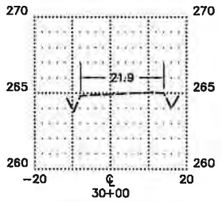


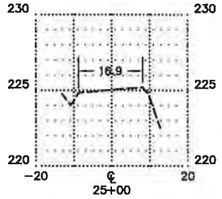


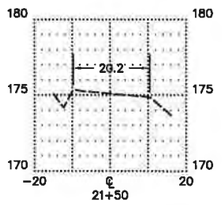


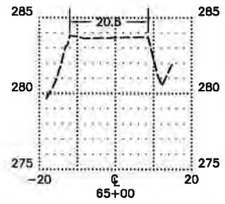


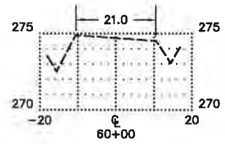


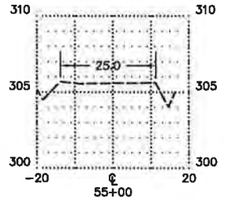


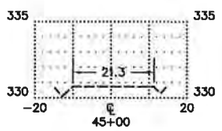


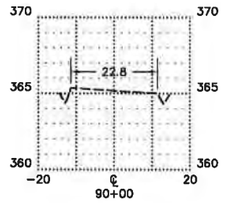


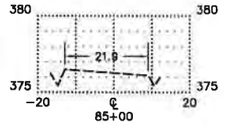


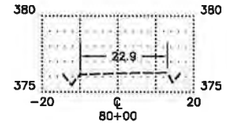


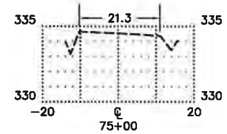

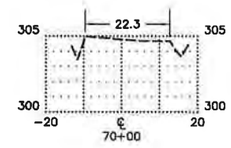

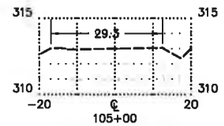

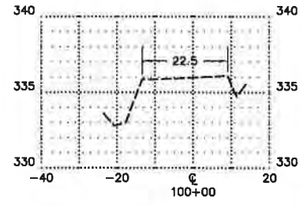

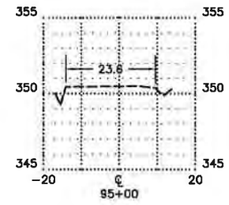



9.7.18

COPYRIGHT 2018

SEMRAU ENGINEERING & SURVEYING, PLLC
CIVIL ENGINEERING • LAND SURVEYING • PLANNING
2118 RIVERSIDE DRIVE – SUITE 208
MOUNT VERNON, WA 98273
360-424-9566

JOHN B. SEMRAU — STATE OF WASHINGTON — 28626 — REGISTERED PROFESSIONAL ENGINEER

NO.	DATE	REVISION	BY	REV.

CROSS SECTIONS


SCALES:
HORIZONTAL : 1" = 20'
VERTICAL : 1" = 5'

NOTE: IF THIS SHEET IS LESS THAN 22"x 34" THEN SHEET HAS BEEN REDUCED

GRIP ROAD GRAVEL MINE ACCESS ROAD AS BUILT

SEC. 27, 34, T. 36 N., SEC. 3, T. 35 N., R. 4 E., W.M.
SKAGIT COUNTY, WASHINGTON

FIELD BK/PG:	311/34-79
DATE:	9/04/18
DRAWING:	5166PNP.DWG
JOB NO.:	5166
SHEET:	9

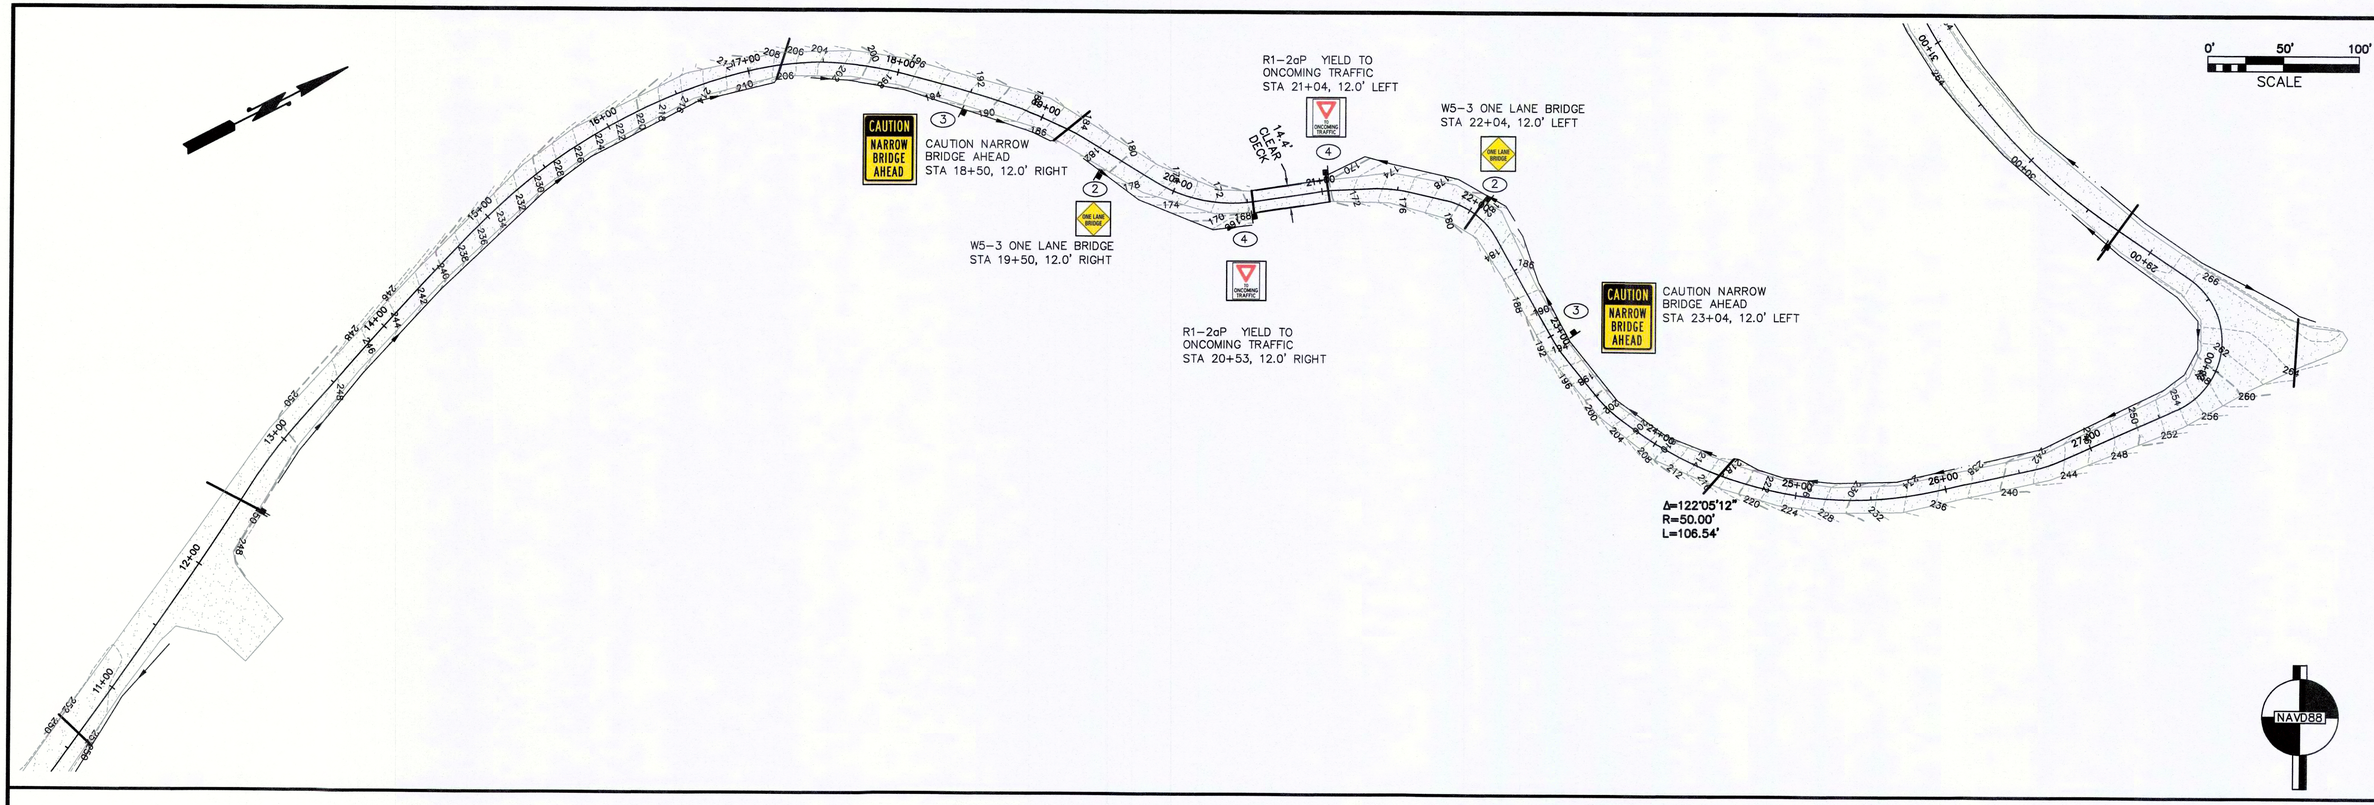

SIGN LEGEND

① R1-1 STOP
30" X 30"

② W5-3 ONE LANE BRIDGE
36" X 36"

③ CAUTION NARROW BRIDGE AHEAD

④ R1-2aP YIELD TO ONCOMING TRAFFIC

10-28-2020

COPYRIGHT 2018

SEMRAU ENGINEERING & SURVEYING, PLLC
CIVIL ENGINEERING • LAND SURVEYING • PLANNING
2118 RIVERSIDE DRIVE – SUITE 208
MOUNT VERNON, WA 98273
360-424-9566

JOHN B. SEMRAU — STATE OF WASHINGTON — 28626 — REGISTERED PROFESSIONAL ENGINEER

NO.	DATE	REVISION	BY	REV.

SIGNAGE PLAN
STATION 15+00 TO 30+00

SCALES:
HORIZONTAL : 1" = 50'
VERTICAL : 1" = 10'

NOTE: IF THIS SHEET IS LESS THAN 22"x 34" THEN SHEET HAS BEEN REDUCED

GRIP ROAD GRAVEL MINE ACCESS ROAD AS BUILT
SEC. 27, 34, T. 36 N., SEC. 3, T. 35 N., R. 4 E., W.M.
SKAGIT COUNTY, WASHINGTON

FIELD BK/PG:	311/34-79
DATE:	10/28/20
DRAWING:	5166PNP.DWG
JOB NO.:	5166
SHEET:	10