133433

9406030068

25
3
26
53

JERRY McINTURFF
SKAGIT COUNTY AUDITOR

94 JUN -3 P1 22

RECORDED ___ FILED
REQUEST OF Leonard Boudinot & Skodje

BASIS OF BEARINGS

PLAT OF PRESSENTIN CREEK WILDERNESS, DIVISION NO. 1, AS RECORDED IN VOLUME 8 OF PLATS, PAGE 47. SOUTHWEST CORNER SECTION 13 TO SOUTH QUARTER CORNER SECTION 13 AS SHOWN HEREON BEARS S 89° 23' 30" E.

NOTE

METES AND BOUNDS DESCRIPTIONS WERE PREPARED FOR EACH LOT IN THIS SHORT PLAT AND ARE AVAILABLE ON RECORD AT THE SKAGIT COUNTY PLANNING DEPARTMENT.

THIS SURVEY WAS PERFORMED IN THE FIELD USING A LIETZ SET 4A ELECTRONIC TOTAL STATION.

LEGAL DESCRIPTION

LOTS "A" THROUGH "D" INCLUSIVE, AS SHOWN ON SHORT PLAT 32-72, APPROVED MAY 17, 1972, RECORDS OF SKAGIT COUNTY, WASHINGTON.

TOGETHER WITH THE TRACT DESCRIBED IN SUPERIOR COURT CAUSE No. 33683 DATED SEPTEMBER 17, 1973.

VICINITY MAP

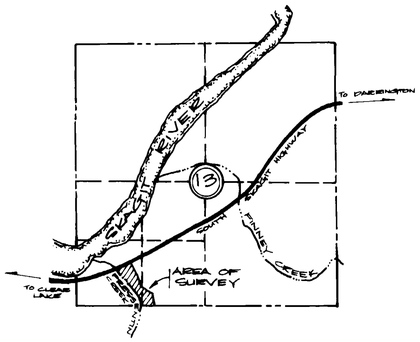

SECTION 13,
TOWNSHIP 35 NORTH,
RANGE 7 EAST,
W.M.

N

SCALE
1" = 100'
0' 50' 100' 200'

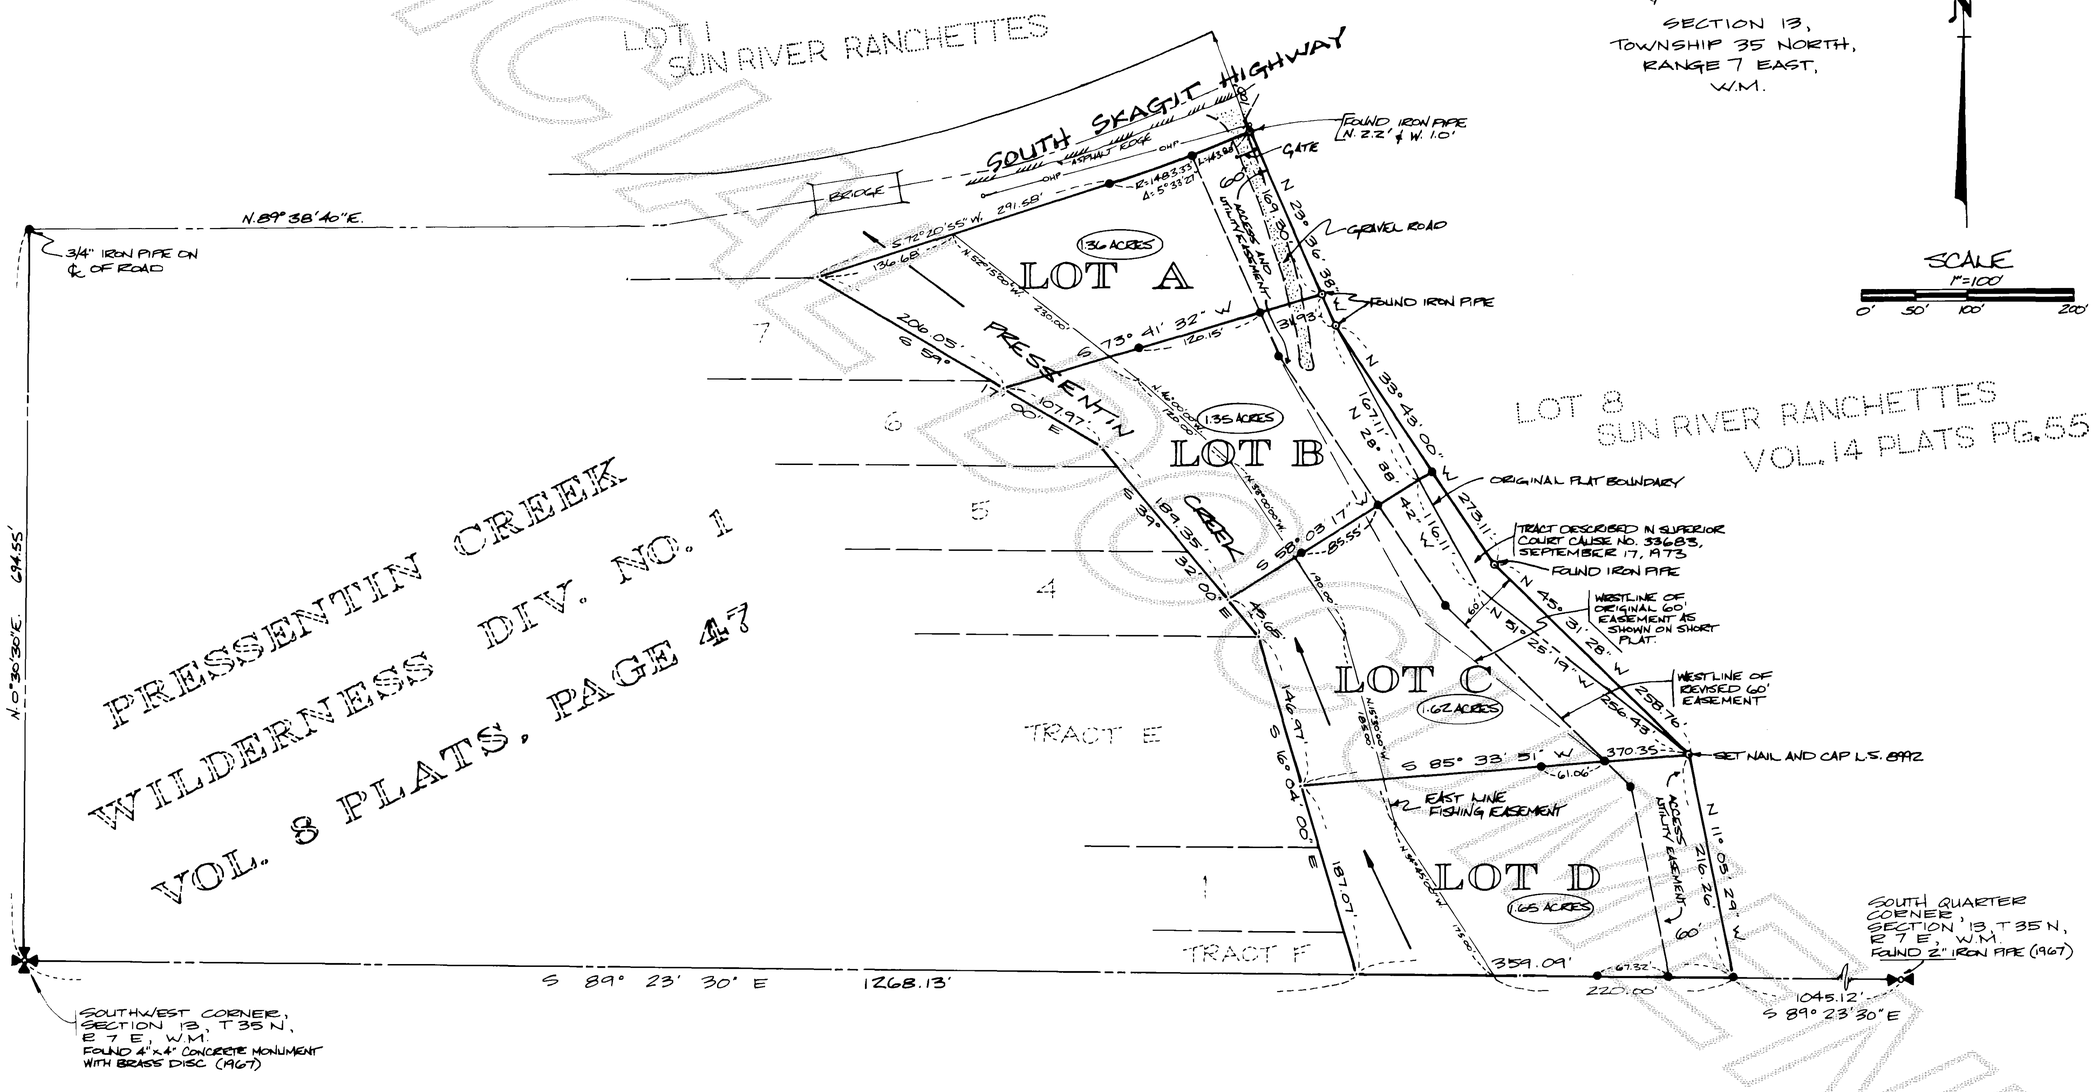

SURVEYOR'S CERTIFICATE

This map correctly represents a survey made by me or under my direction in conformance with the requirements of the Survey Recording Act, at the request of KEITH MACOMBER

JEFFREY A. SKODJE, P.L.S.
Certificate No. 19645 Date 6-3-94

JEFFREY A. SKODJE, REGISTERED PROFESSIONAL LAND SURVEYOR, STATE OF WASHINGTON
FEB. 19, 1985
FEB. 19, 1985
FEB. 19, 1985