Return to:

_____

_____

_____

200105180123
, Skagit County Auditor
5/18/2001 Page 1 of 2 1:09:33PM

PROTECTED CRITICAL AREA SITE PLAN

Grantor/Owner: Leslee Thomas

Grantee: PUBLIC

Site Address: 20236 Hill Vue Street

Property ID #: P 99947 Assessors Tax Account #: 4559-000-038-0007

Legal Description: Sec. 33 Twp. 35 Rng. 4 / Plat Name Brown & McMillan Div 2 Lot 38

Permit/Activity #: BP01-0322

PROTECTED CRITICAL AREA (PCA) is to be left undisturbed in a natural state. No clearing, grading, filling, logging or removal of woody material, building, construction or road construction of any kind or planting of non-native vegetation is allowed within the PCA areas except as specifically permitted by Skagit County on a case-by-case basis consistent with Skagit County Code 14.24.

Representations on this site plan may be approximations only and should not be used for purposes other than for determining general locations of critical areas. Development activities beyond the scope of this plan may require additional studies and approvals.

The above references to "Grantor" and "Grantee" shall not be construed as a transfer of property ownership and are used solely for filing with the County Auditor.

Owner: Leslee Thomas Leslee Thomas Date: 5/18/01

On this day personally appeared before me Leslee Thomas known to be the individual described herein and acknowledged to me that she signed the same as her free and voluntary act and deed for the uses and purposes therein mentioned.

Mary Joanne Ostlund, Notary Public in and for the State of Washington, residing at Washington Date: May 18, 2001

MARY JOANNE OSTLUND
NOTARY PUBLIC
STATE OF WASHINGTON
COMMISSION EXPIRES
2-1-2003

UNOFFICIAL DOCUMENT

THOMAS PROPERTY WETLAND/STREAM LOCATION MAP

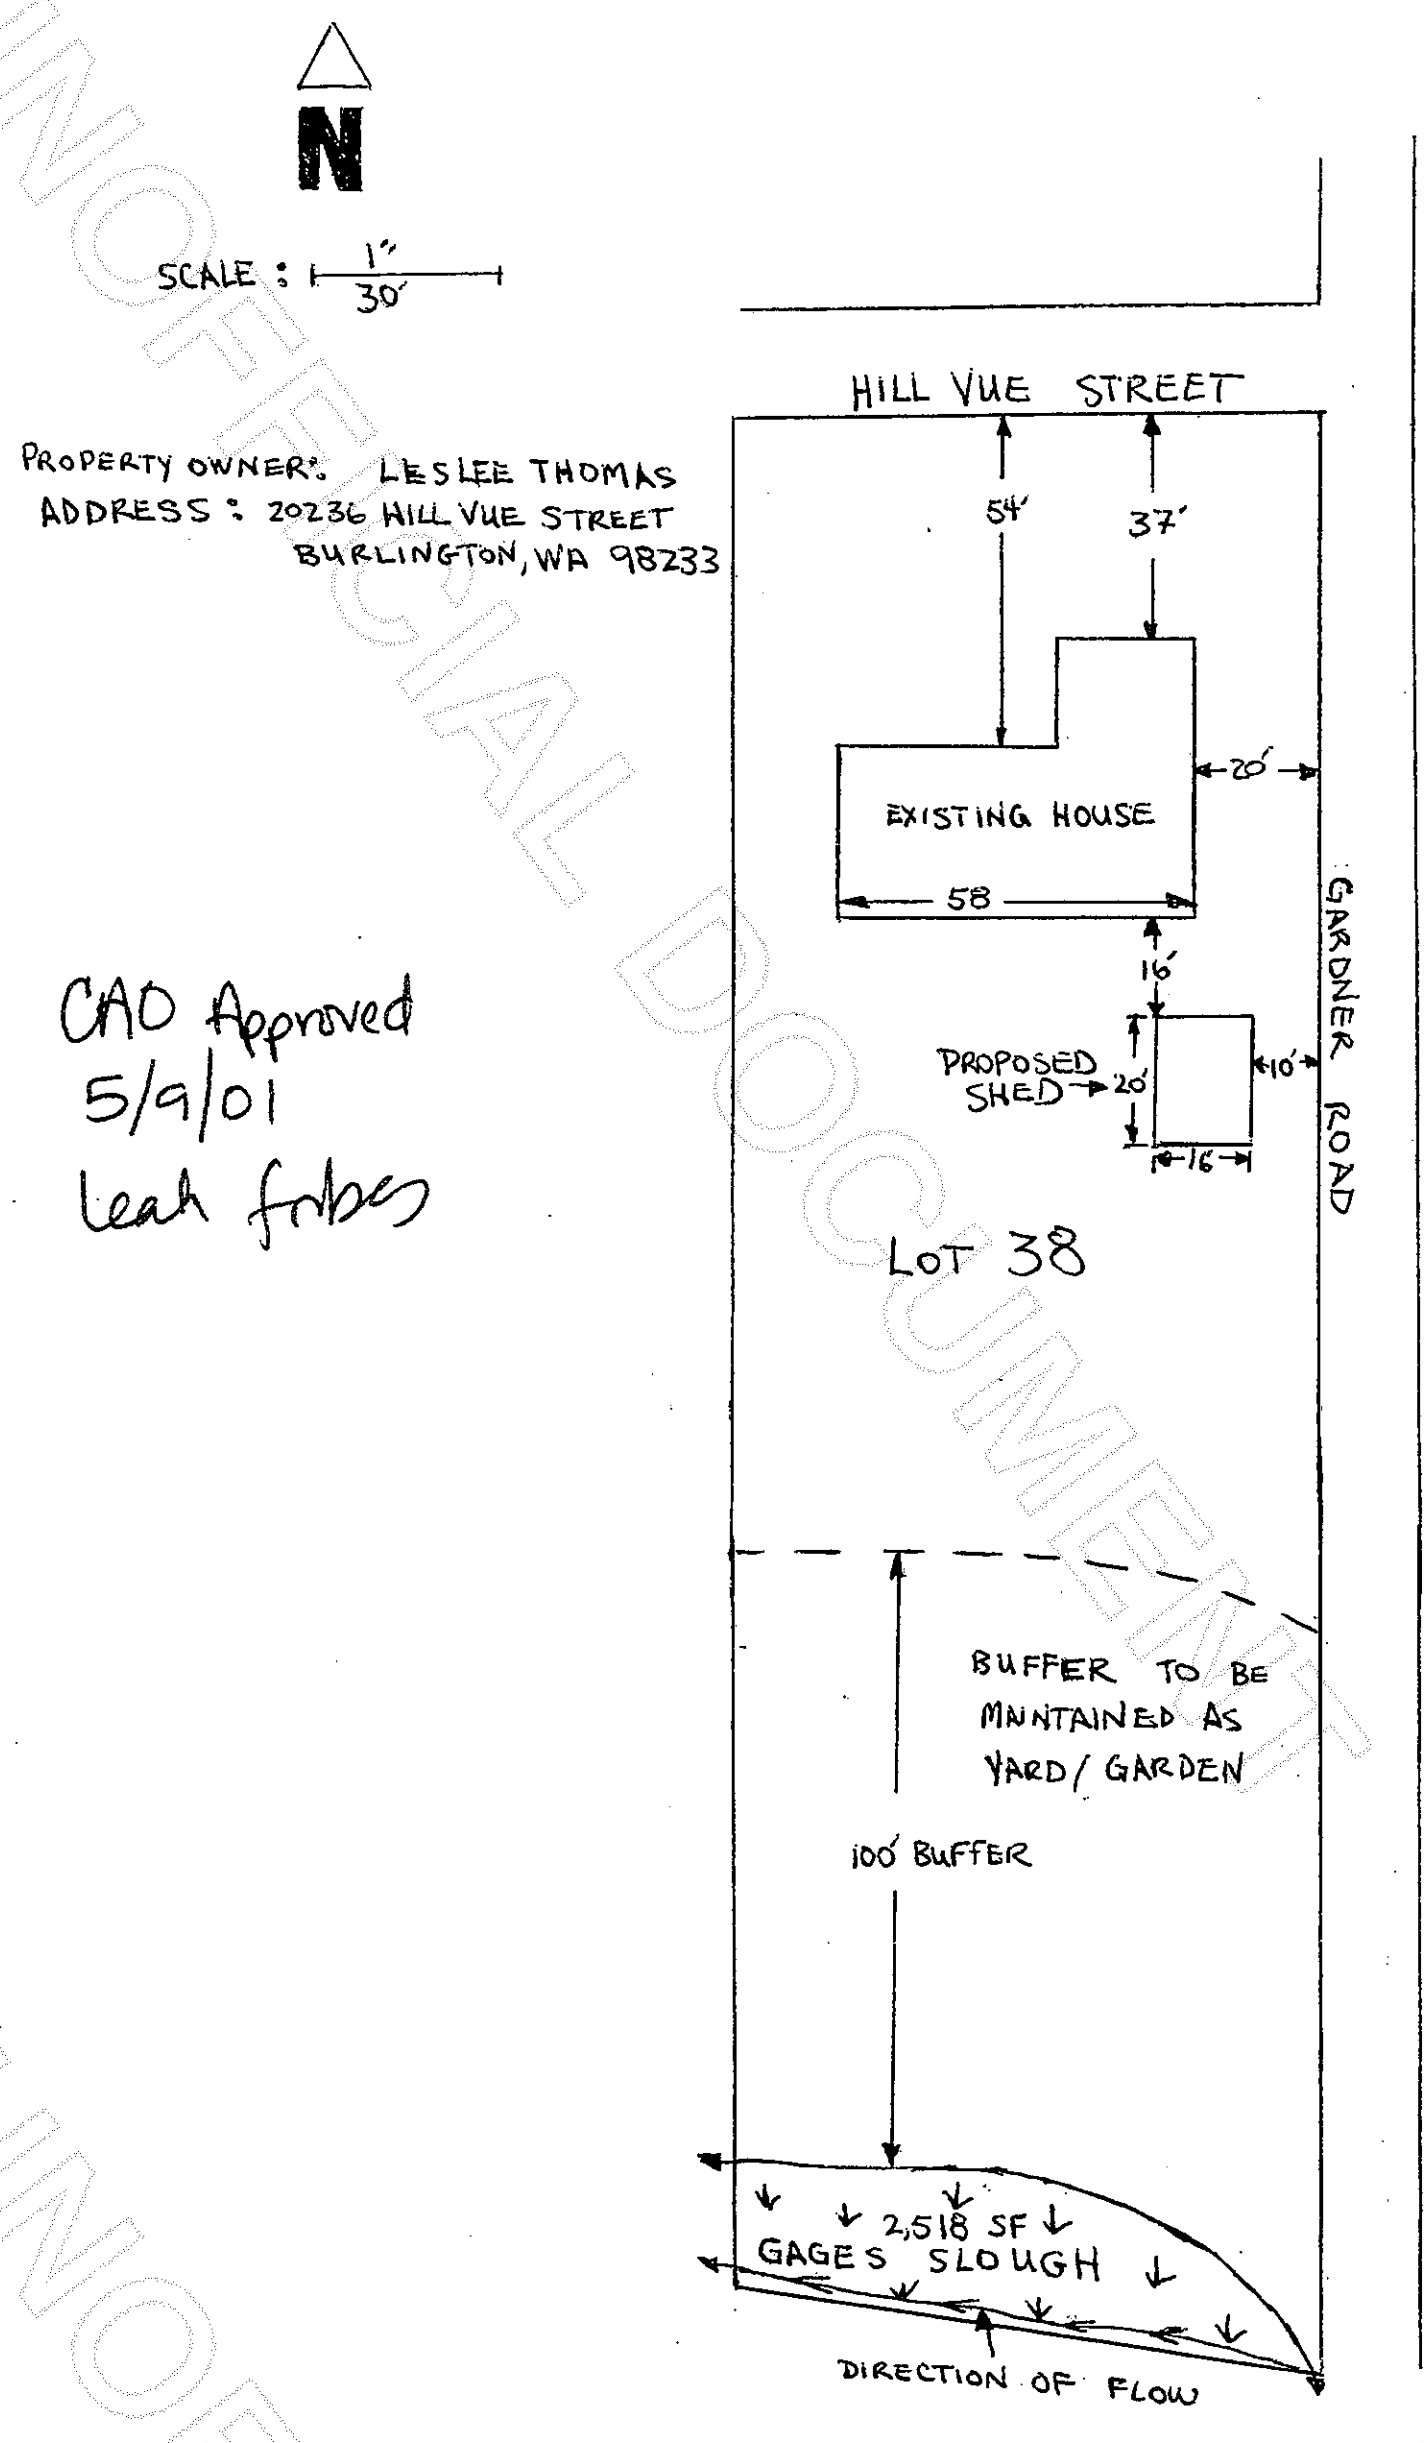

CAO Approved
5/9/01
Leah Forbes

UNOFFICIAL DOCUMENT