Return to:

_____

_____

_____

200206040046
Skagit County Auditor
6/4/2002 Page 1 of 3 10:57AM

UNOFFICIAL DOCUMENT

PROTECTED CRITICAL AREA SITE PLAN

Grantor/Owner: McIntyre Trust c/o John Ward

Grantee: PUBLIC

Site Address: 29163 Circus Road

Property ID #: P 38916 Assessors Tax Account #: 350512-3-001-0011

Legal Description: Sec. 12 Twp. 35 Rng. 5 / Plat Name _____ Lot _____

Permit/Activity #: BP02-0461

PROTECTED CRITICAL AREA (PCA) is to be left undisturbed in a natural state. No clearing, grading, filling, logging or removal of woody material, building, construction or road construction of any kind or planting of non-native vegetation is allowed within the PCA areas except as specifically permitted by Skagit County on a case-by-case basis consistent with Skagit County Code 14.24.

Representations on this site plan may be approximations only and should not be used for purposes other than for determining general locations of critical areas. Development activities beyond the scope of this plan may require additional studies and approvals.

The above references to "Grantor" and "Grantee" shall not be construed as a transfer of property ownership and are used solely for filing with the County Auditor.

Owner: Patrick J Helgeson Date: 4 June 2002

On this day personally appeared before me Patrick Helgeson known to be the individual described herein and acknowledged to me that he signed the same as his free and voluntary act and deed for the uses and purposes therein mentioned.

Tish Campbell, Notary Public and for the State of Washington, residing at Mount Vernon WA Date: 06/04/02

TISH CAMPBELL
NOTARY PUBLIC
STATE OF WASHINGTON
MY COMMISSION EXPIRES
8-2-2004

UNOFFICIAL DOCUMENT

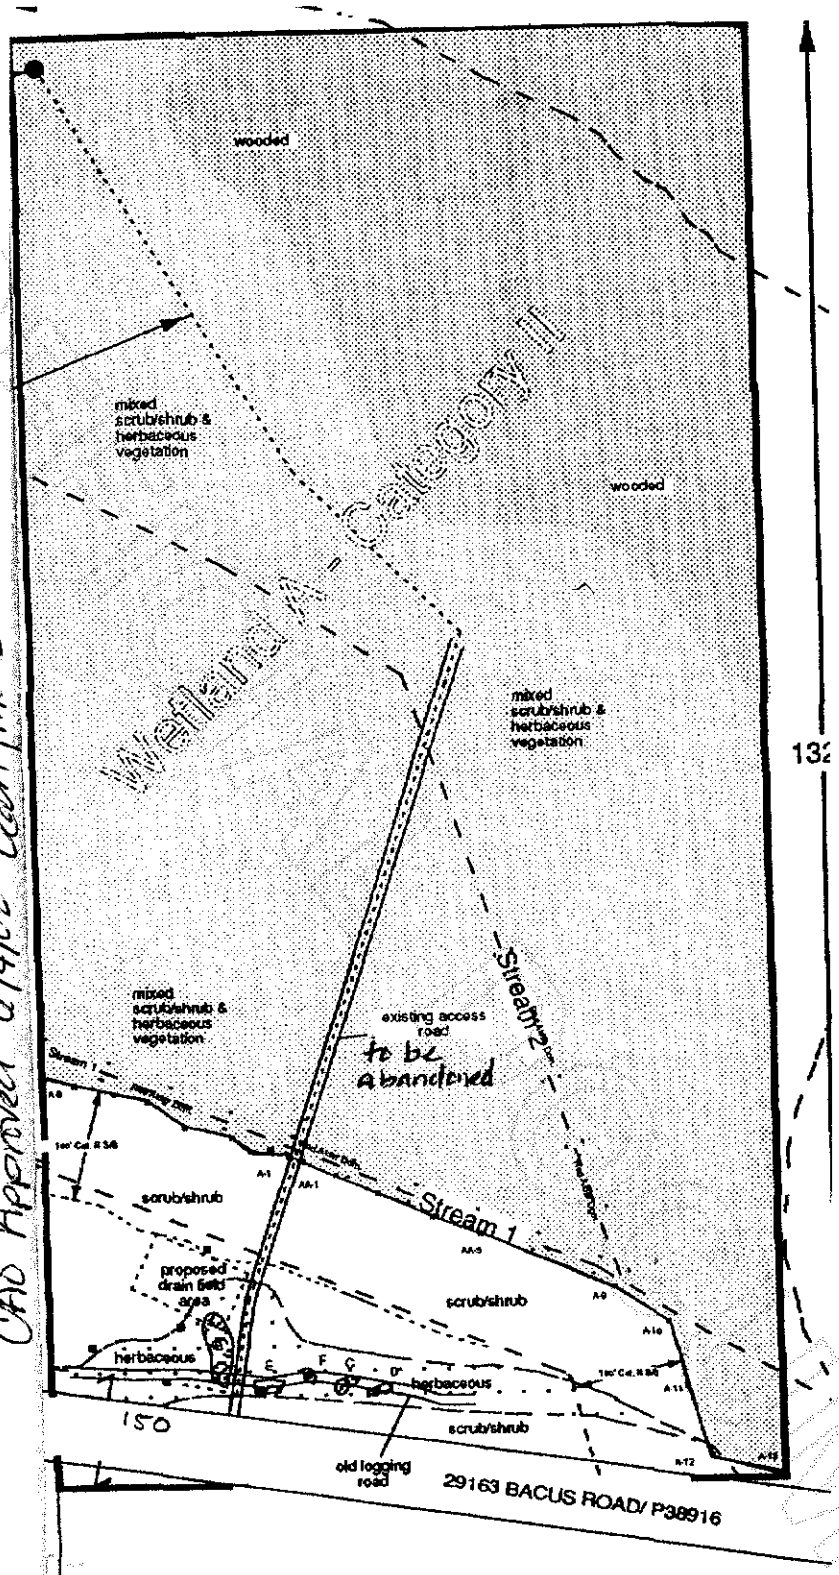

CAO Approved 6/4/02 Leah Fikes

Key to Wetland Flagging and Soil Log Holes

A= AA-1 to AA-5 and A-1 to A8 SL 7 ~ 709,500 square feet = ~16.3 acres
B= B-1 to B-12 SL 2 ~1,200 square feet
C= C-1 to C-6, SL 5 ~ 200 square feet
D= D-1 to D-5, SL 6 ~ 140 square feet
E= E-1 to E-6, SL 3 ~ 290 square feet
F-1 to F-6, SL 4 ~ 100 square feet

NSIONS AND LOCATIONS SHOWN ARE AF

200206040046
Skagit County Auditor
6/4/2002 Page 2 of 3 10:57AM

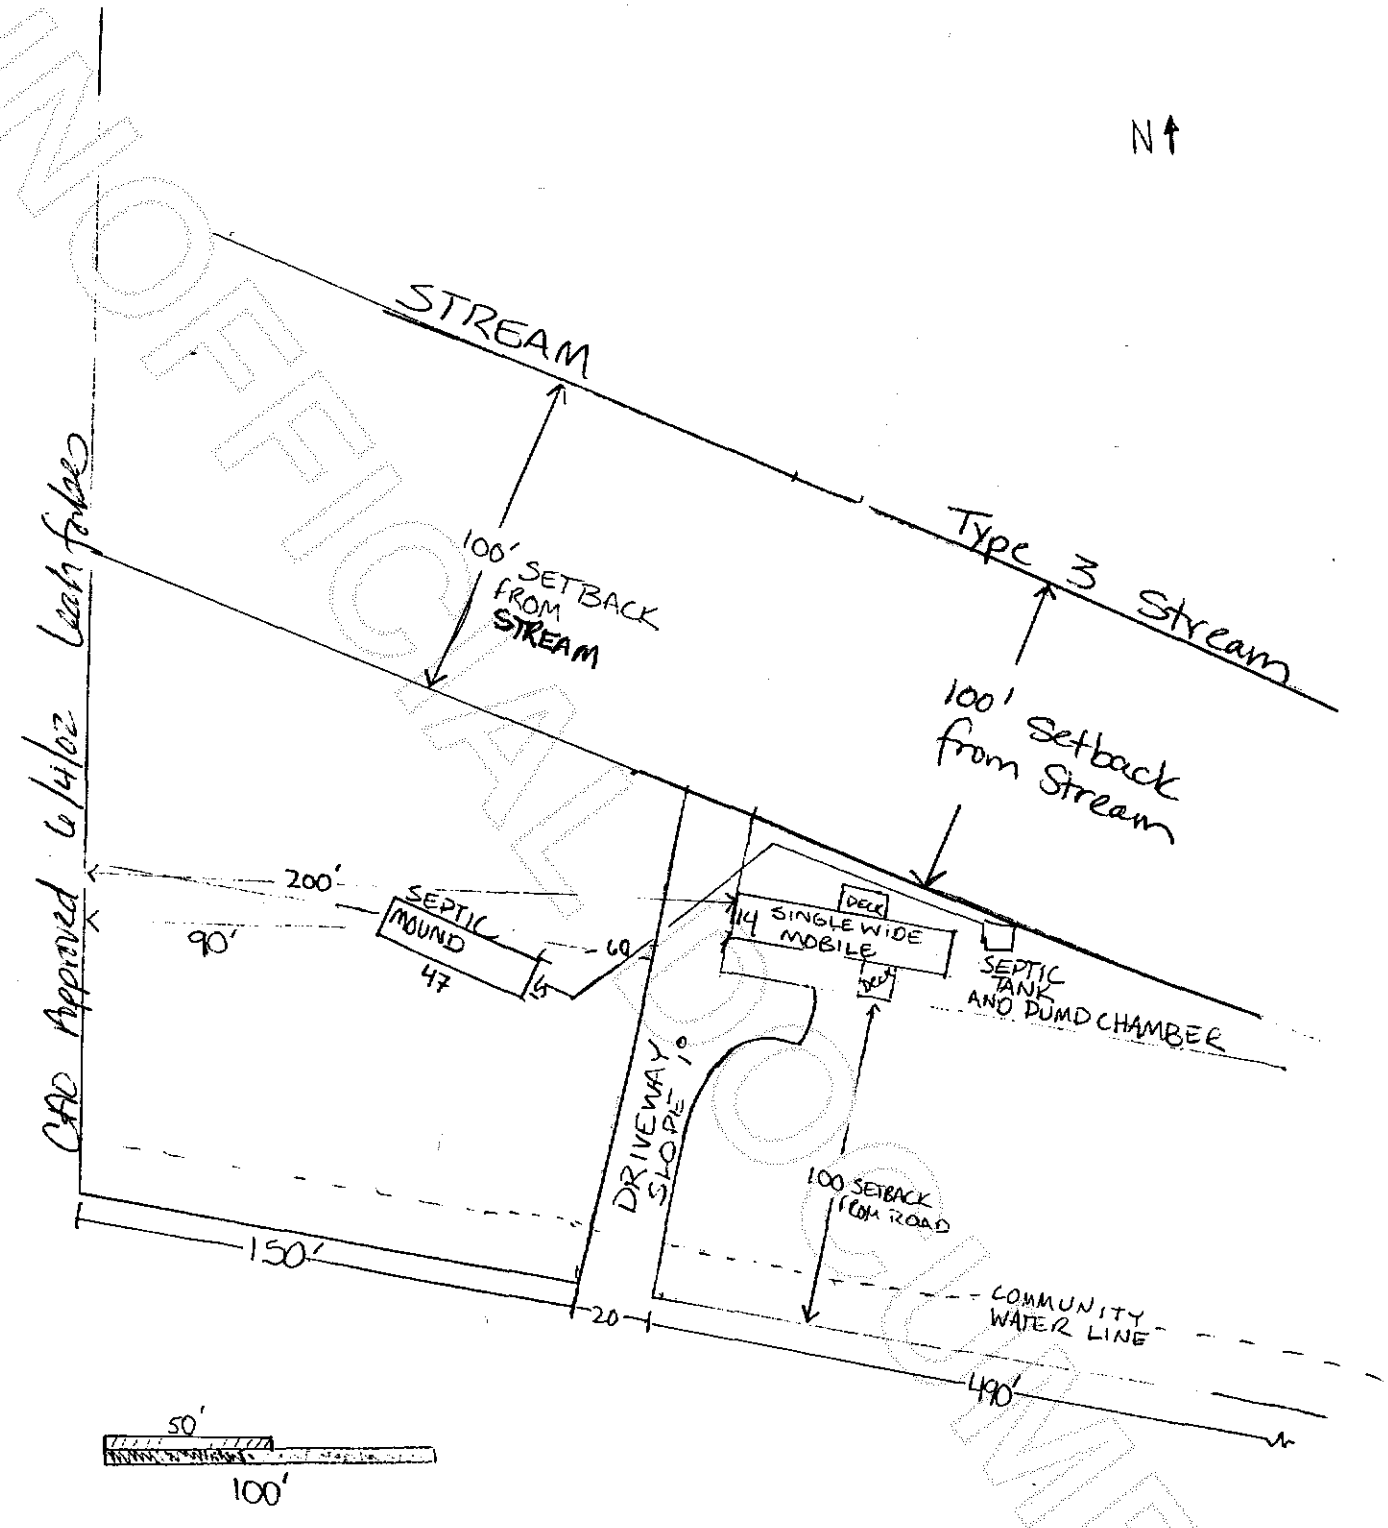

UNOFFICIAL DOCUMENT