200509220008
Skagit County Auditor
9/22/2005 Page 1 of 1 9:06AM

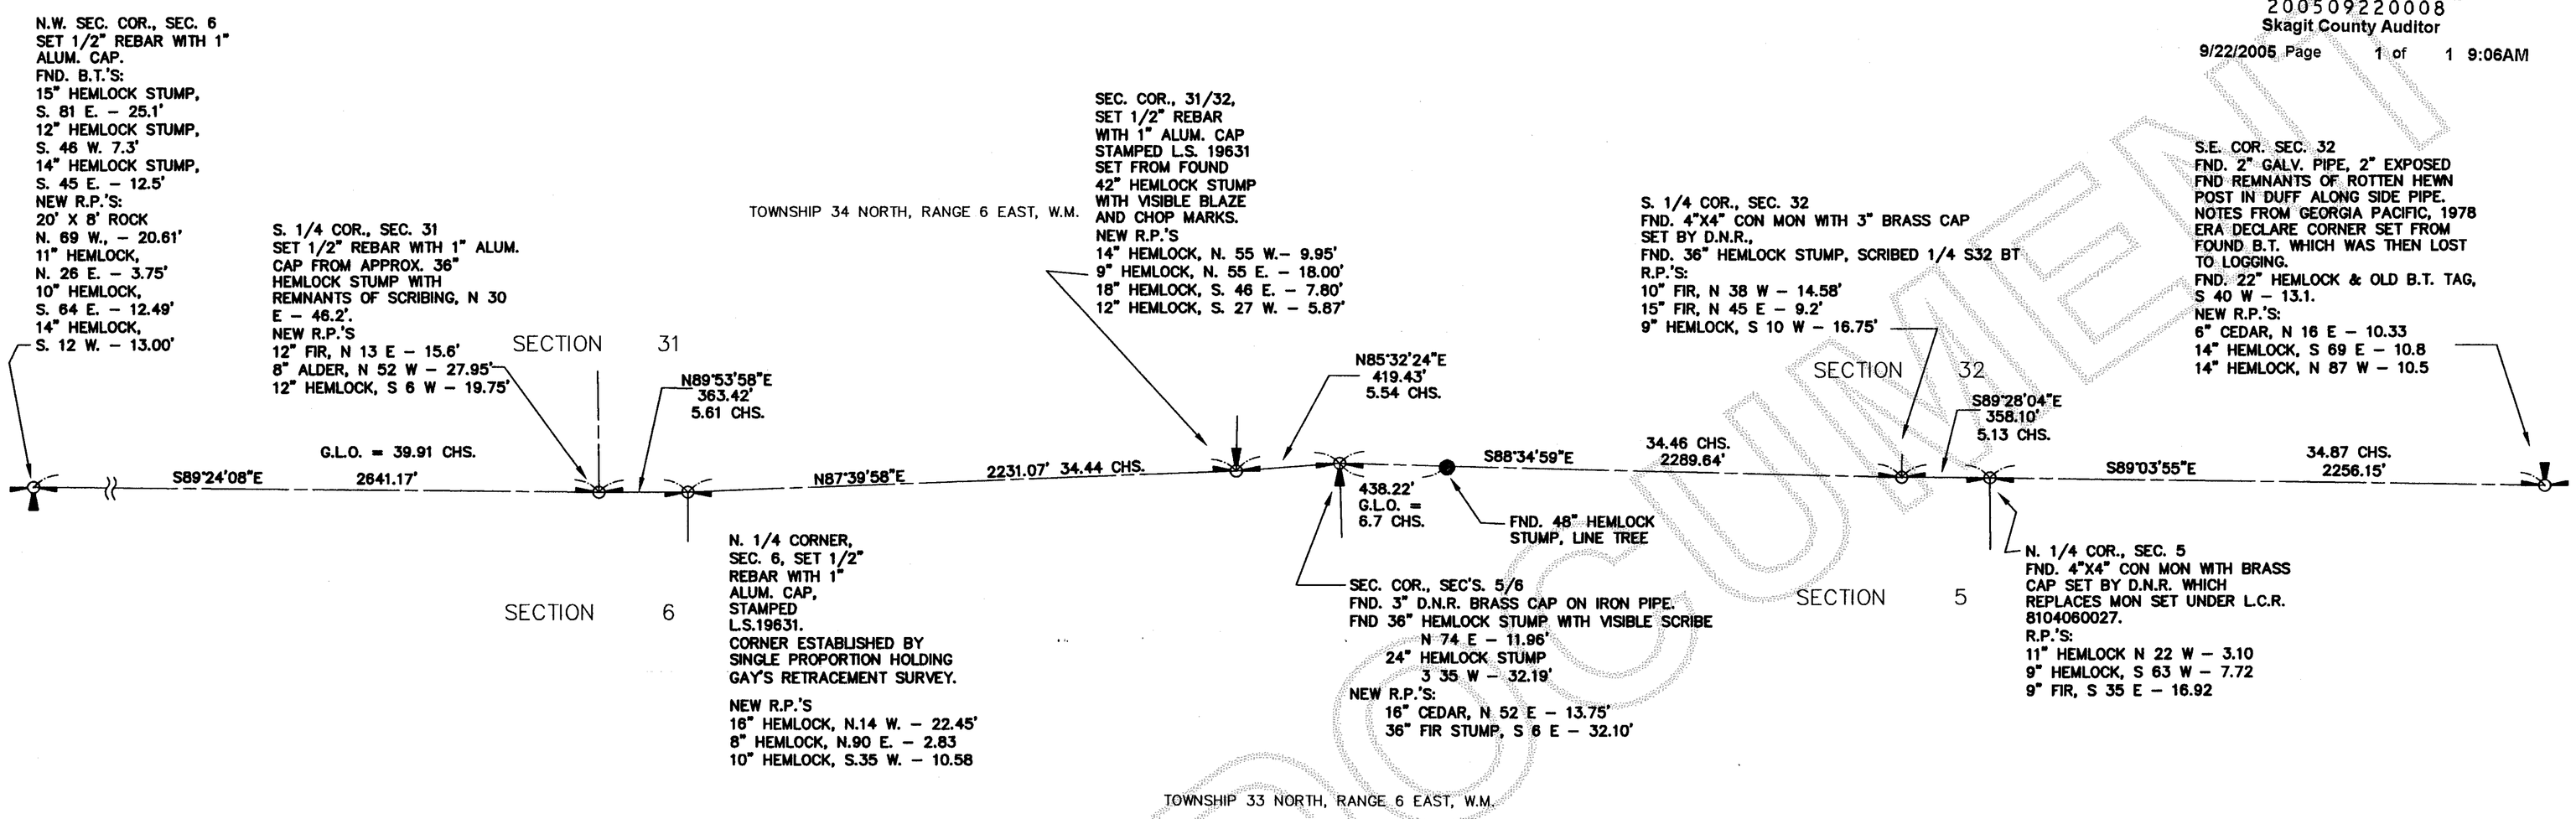

THIS SURVEY WAS PREFORMED TO RECOVER ALL CORNERS BETWEEN THE NORTHWEST CORNER OF SECTION 6, T. 33 N., R.6 E.,W.M. AND THE SOUTHEAST CORNER OF SECTION 32, T.34 N., R.6 E., W.M.. INITIAL SURVEY OF THIS LINE WAS BY ALEX REYNOLDS IN 1891 AND RETRACED IN 1900 BY HENRY GAY.

THIS SURVEY INCLUDES REVIEW OF THE G.L.O. NOTES OF THE ABOVE SURVEYORS, INFORMATION SUPPLIED BY MID VALLEY WHICH INCLUDES RECORDS FROM GEORGIA PACIFIC AND OUR OWN SEARCH AND TIES TO POINTS SHOWN HEREON.

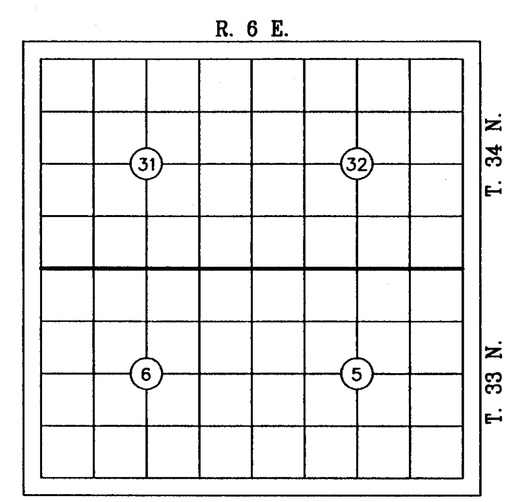

NOTE:
BOUNDARIES ESTABLISHED PER THIS SURVEY MAY NOT CONFORM TO EXISTING LINES OF OCCUPATION AND FENCE LINES AND COULD RESULT IN POSSIBLE BOUNDARY DISPUTES.

GRAPHIC SCALE

500 0 250 500 1000

1 inch = 500 ft.
BASIS OF BEARINGS: SOLAR OBSERVATION

THIS SURVEY DOES NOT PURPORT TO SHOW ALL EASEMENTS OF RECORD OR OTHERWISE.
- SURVEY INSTRUMENT USED: 5" LIETZ SET4A
- SURVEY PROCEDURE: CLOSED TRAVERSE
- SURVEY PRECISION: EXCEEDS 1:10,000

AUDITOR'S FILE #_____

Survey For
MID VALLEY RESOURCES

Survey By (360)-435-5551
Cascade Surveying & Engineering, Inc.
P.O. BOX 326, ARLINGTON, WASHINGTON, 98223 (105 EAST DIVISION STREET)

WILLIAM J. LLOYD — STATE OF WASHINGTON — 19631 — REGISTERED PROFESSIONAL LAND SURVEYOR — EXPIRES: 03-01-06
9-21-05

RECORDING CERTIFICATE
FILED FOR RECORD BY:
CASCADE SURVEYING & ENGINEERING, INC.
THIS 22 DAY OF SEPT, 2005 A.D., AT 9:06
MINUTES PAST ____ O'CLOCK A.M. AND RECORDED
UNDER AUDITOR'S FILE NO. 200509220008 RECORDS OF
SKAGIT COUNTY, WASHINGTON.
N Brummett
COUNTY AUDITOR
DEPUTY AUDITOR

SURVEYOR'S CERTIFICATE
THIS MAP CORRECTLY REPRESENTS A SURVEY MADE BY ME OR UNDER MY DIRECTION IN CONFORMANCE WITH THE REQUIREMENTS OF THE SURVEY RECORDING ACT, AT THE REQUEST OF CLIENT THIS DATE DAY OF MONTH, 2005.
REGISTERED LAND SURVEYOR L.S. NO 19631

SCALE: 1"=500'
DRAWN BY: WJL/LAF
CHECKED BY: WJL
DATE: 1/27/2005
JOB #: 15512
F.B. #: SN. 660

UNOFFICIAL DOCUMENT