200810060120
Skagit County Auditor
10/6/2008 Page 1 of 1 3:21PM

J. Youngquist by: MJ
Skagit County Auditor
Auditor's Certificate

Survey Notes

This survey has been prepared from a closed random traverse using an electronic instrument measuring angles to 3 seconds of arc and distances rounded to hundredths of feet.

The purpose of this survey has been to locate, describe and to set monuments to mark the existing lines and corners of the below described property.

Basis of Bearings Assumed bearing between monuments on Q Avenue as shown.

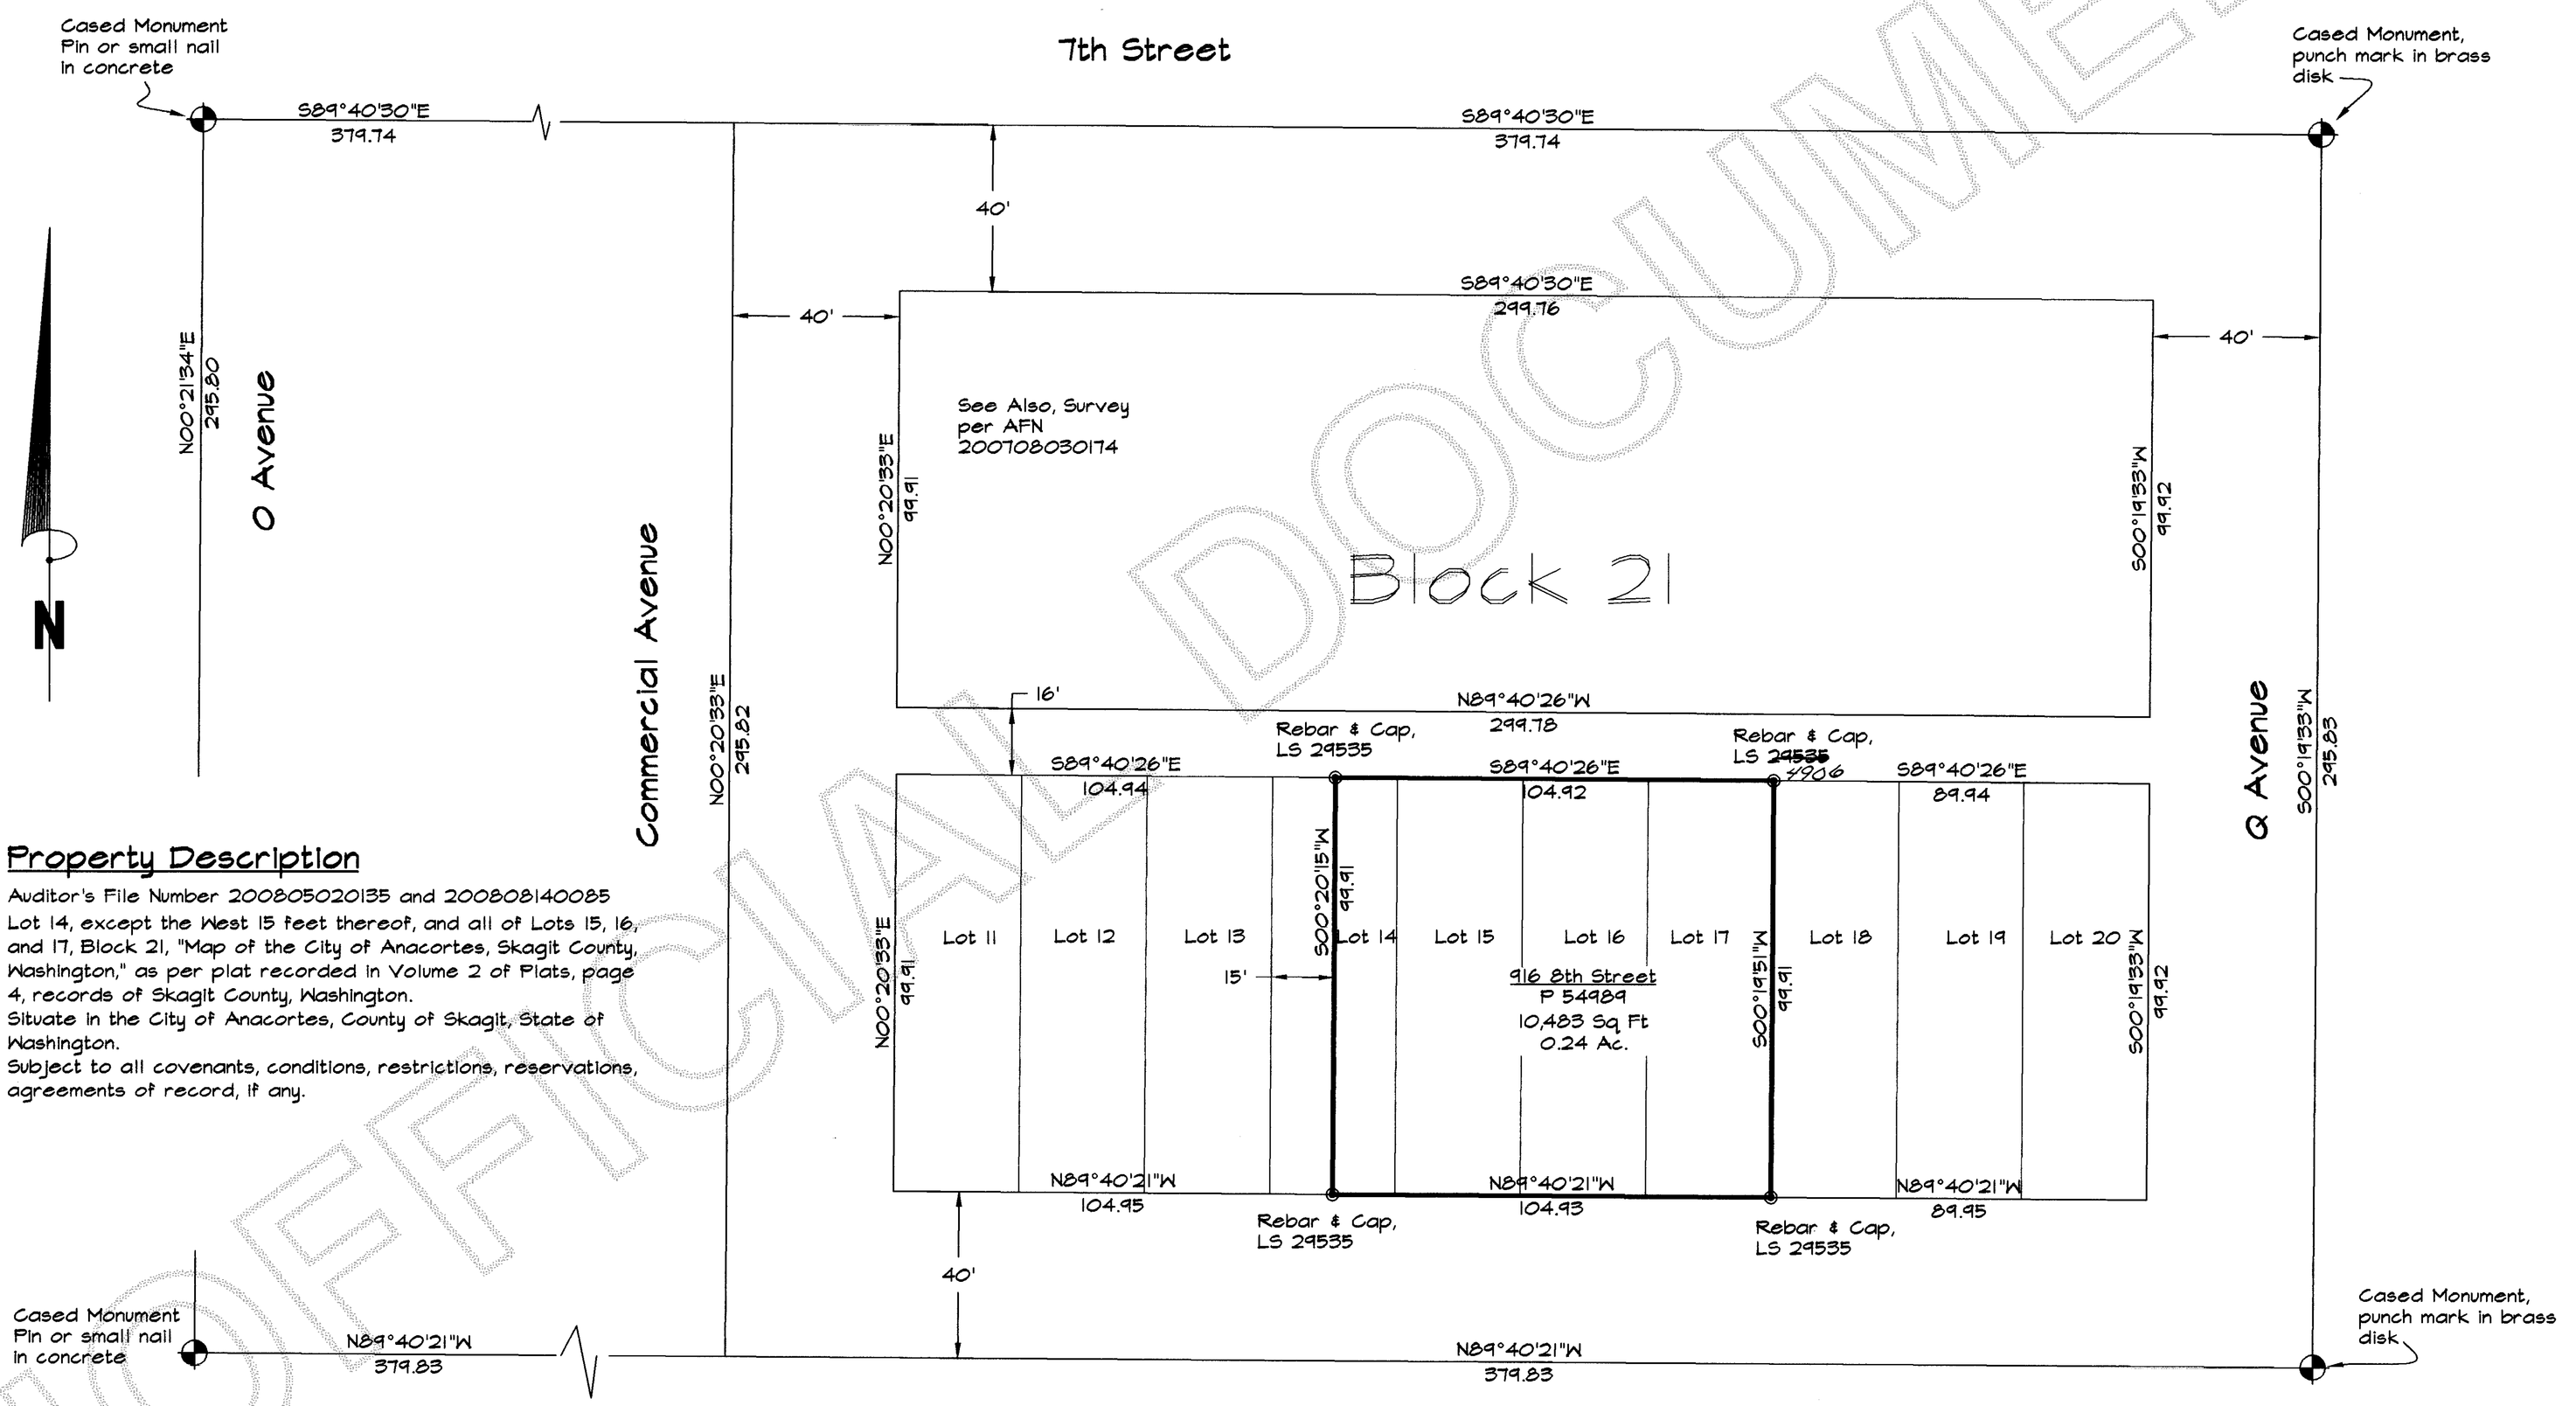

Property Description

Auditor's File Number 200805020135 and 200808140085
Lot 14, except the West 15 feet thereof, and all of Lots 15, 16, and 17, Block 21, "Map of the City of Anacortes, Skagit County, Washington," as per plat recorded in Volume 2 of Plats, page 4, records of Skagit County, Washington.
Situate in the City of Anacortes, County of Skagit, State of Washington.
Subject to all covenants, conditions, restrictions, reservations, agreements of record, if any.

Graphic Scale

30 0 15 30 60

1 inch = 30 feet

ROBERT F PARRISH
STATE OF WASHINGTON
29535
REGISTERED
PROFESSIONAL LAND SURVEYOR
EXPIRES 12/01/08

EXPIRES 12-1-8

Surveyor's Certificate

This map correctly represents a survey made by me or under my direction in conformance with the requirements of the Survey Recording Act at the request of Tung Chin Chung and Chou Chin Yeh owners of property in Skagit County, Washington in September, 2008.

Certificate No. 29535

FILE NAME: 809-445			
SCALE: 1" = 30'			
DATE OF PLAN: 7-31-06			
DRAWN BY: RFP			
F.B. No. 29			
QUARTER	SECTION	TOWNSHIP	RANGE
SW	18	35N	2E

Record of Survey

PREPARED FOR:
TUNG CHIN CHUNG and
CHOU CHIN YEH

PLS
Parrish Land Surveying
PO Box 314, Lopez, Washington 98261
Anacortes (360) 588-1467 email parrish@rockisland.com

UNOFFICIAL DOCUMENT