201504160015
Skagit County Auditor $138.00
4/16/2015 Page 1 of 1 8:38AM

GRAPHIC SCALE

200 0 100 200 400

1 inch = 200 ft.

BASIS OF BEARINGS: LINE BETWEEN S1/4 COR. & N1/4 COR. PER SURVEY A.F. NO. 980807009

THIS SURVEY DOES NOT PURPORT TO SHOW ALL EASEMENTS OF RECORD OR OTHERWISE.
SURVEY INSTRUMENT USED: SOKKIA SET 5
SURVEY INSTRUMENT USED: TOPCON DS
SURVEY PROCEDURE: CLOSED TRAVERSE
SURVEY PRECISION: THIS SURVEY EXCEEDS FIELD TRAVERSE REQUIREMENTS OF WAC 332-130-090

LEGEND:

- DENOTES 1/2" X 24" REBAR & CAP #LS19631 SET THIS SURVEY UNLESS OTHERWISE NOTED
- DENOTES 1/2" BAR & CAP #LS19645 UNLESS OTHERWISE NOTED
- DENOTES WOOD FENCE
- DENOTES CHAIN-LINK FENCE
- DENOTES LINES FLAGGED FOR LOGGING

NOTE:
FOR ADDITIONAL SUBDIVISION INFORMATION, SEE SURVEY RECORDED UNDER AUDITOR'S FILE No. 980807009, RECORDS OF SKAGIT COUNTY, WASHINGTON.

NOTE:
BOUNDARIES ESTABLISHED PER THIS SURVEY MAY NOT CONFORM TO EXISTING LINES OF OCCUPATION AND FENCE LINES AND COULD RESULT IN POSSIBLE BOUNDARY DISPUTES.

LEGAL DESCRIPTION:

PARCEL A
THE EAST HALF OF THE SOUTHEAST QUARTER OF THE SOUTHWEST QUARTER OF SECTION 35, TOWNSHIP 34 NORTH, RANGE 4 EAST, W.M.

SITUATE IN THE COUNTY OF SKAGIT, STATE OF WASHINGTON.

PARCEL B
THE WEST HALF OF THE SOUTHWEST QUARTER OF THE SOUTHEAST QUARTER OF SECTION 35, TOWNSHIP 34 NORTH, RANGE 4 EAST, W.M.

SITUATE IN THE COUNTY OF SKAGIT, STATE OF WASHINGTON.

PARCEL C
THE SOUTH HALF OF THE EAST HALF OF THE SOUTHWEST QUARTER OF THE SOUTHEAST QUARTER OF SECTION 35, TOWNSHIP 34 NORTH, RANGE 4 EAST, W.M.

SITUATE IN THE COUNTY OF SKAGIT, STATE OF WASHINGTON.

PARCEL D
THE SOUTH 15.00 FEET OF THE NORTH HALF OF THE EAST HALF OF THE SOUTHWEST QUARTER OF THE SOUTHEAST QUARTER OF SECTION 35, TOWNSHIP 34 NORTH, RANGE 4 EAST, W.M.

TOGETHER WITH THE SOUTH 15.00 FEET OF THE NORTH HALF OF THE SOUTHEAST QUARTER OF THE SOUTHEAST QUARTER OF SAID SUBDIVISION LYING WESTERLY OF AMICK ROAD.

SITUATE IN THE COUNTY OF SKAGIT, STATE OF WASHINGTON.

PARCEL E
THE SOUTH 30.00 FEET OF THE SOUTHEAST QUARTER OF THE SOUTHEAST QUARTER OF SECTION 35, TOWNSHIP 34 NORTH, RANGE 4 EAST, W.M. LYING WESTERLY OF AMICK ROAD.

SITUATE IN THE COUNTY OF SKAGIT, STATE OF WASHINGTON.

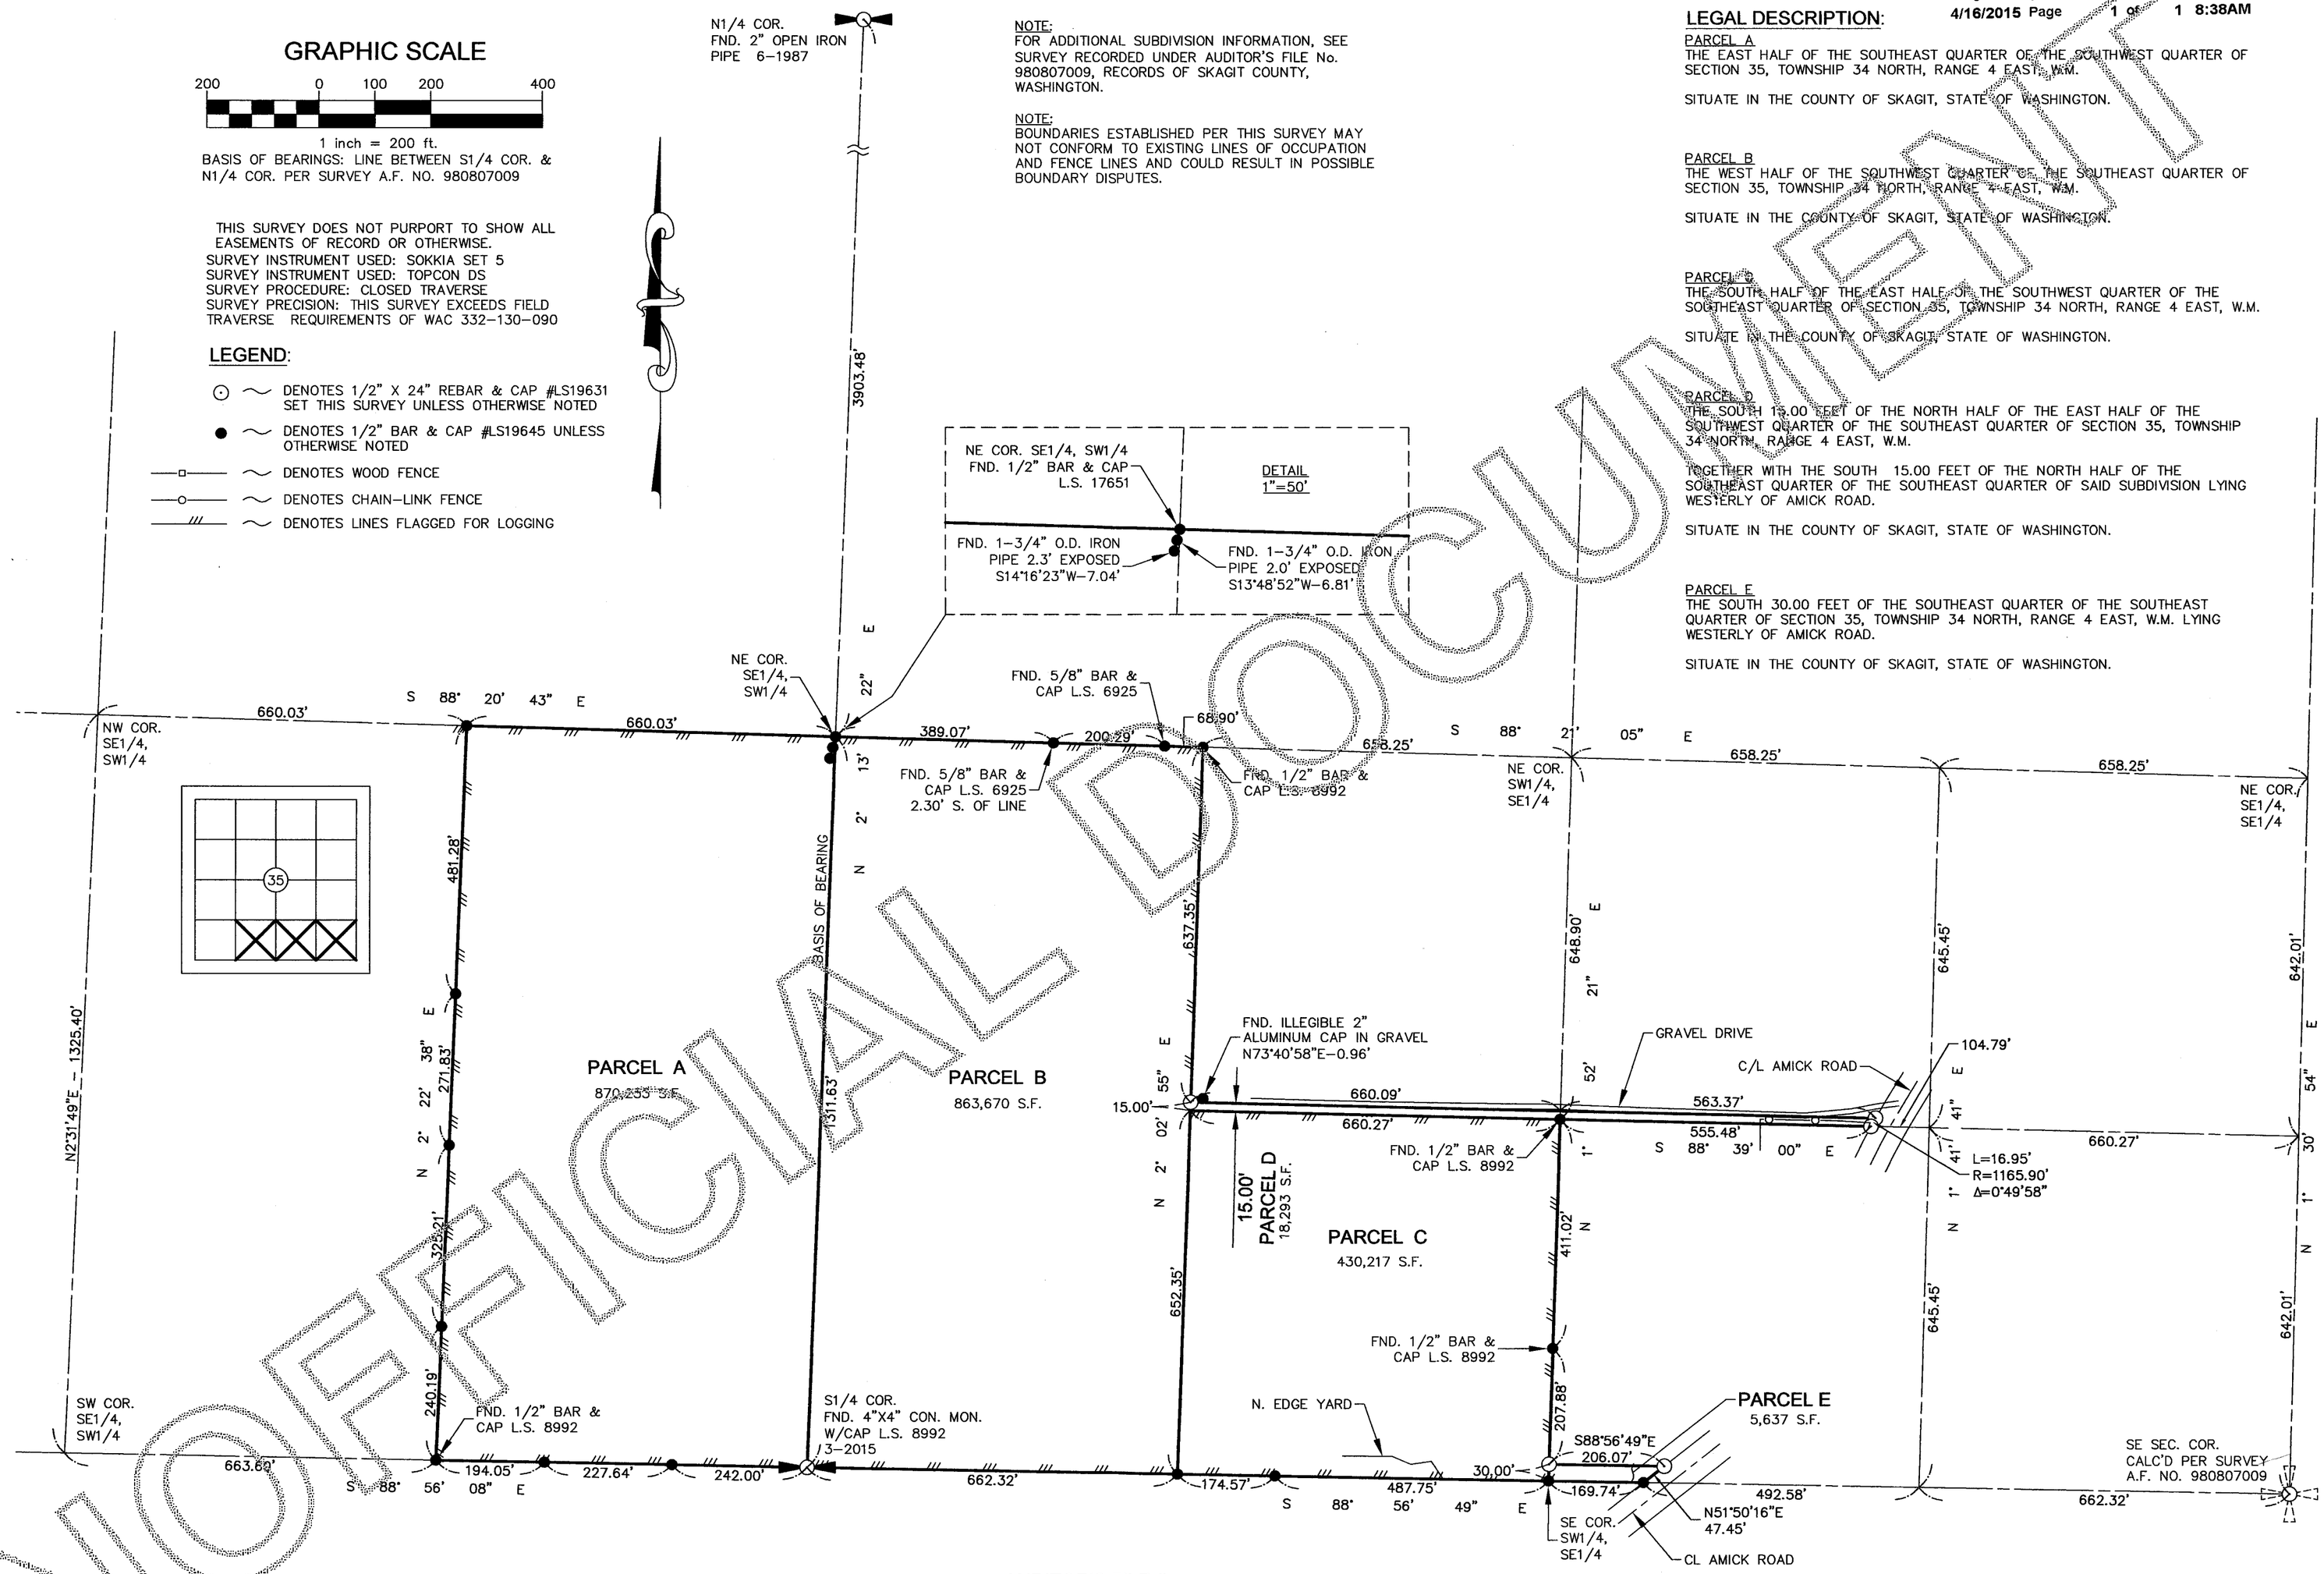

PORT.IN SE1/4, SW1/4 & SW1/4, SE1/4 & SE1/4, SE1/4, SEC.35, TWP.34N, RGE.4E, W.M.

AUDITOR'S FILE #_____

Survey For:
ALICIA MEYER

Survey By: (360)-435-5551
Cascade Surveying & Engineering, Inc.
P.O. BOX 326, ARLINGTON, WASHINGTON, 98223 (105 EAST DIVISION STREET)

3-24-15
WILLIAM J. LLOYD — STATE OF WASHINGTON — 19631 — REGISTERED PROFESSIONAL LAND SURVEYOR

RECORDING CERTIFICATE
FILED FOR RECORD BY:
CASCADE SURVEYING & ENGINEERING, INC.
THIS 16 DAY OF April, 2015 A.D., AT 38 MINUTES PAST 8 O'CLOCK A M, AND RECORDED UNDER AUDITOR'S FILE NO. 201504160015, RECORDS OF SKAGIT COUNTY, WASHINGTON.
COUNTY AUDITOR / DEPUTY AUDITOR

SURVEYOR'S CERTIFICATE
THIS MAP CORRECTLY REPRESENTS A SURVEY MADE BY ME OR UNDER MY DIRECTION IN CONFORMANCE WITH THE REQUIREMENTS OF THE SURVEY RECORDING ACT, AT THE REQUEST OF ALICIA MEYER THIS 18TH DAY OF MARCH, 2015.
REGISTERED LAND SURVEYOR L.S. NO 19631

SCALE: 1"=200'
DRAWN BY: LAF
CHECKED BY: WJL
DATE: 3/18/2015
JOB #: 20420
F.B. #: SK. 64

UNOFFICIAL DOCUMENT