AUDITOR'S CERTIFICATE

201805140115

05/14/2018 02:44 PM Pages: 1 of 1 Fees: $158.00
Skagit County Auditor

COUNTY AUDITOR OR DEPUTY AUDITOR

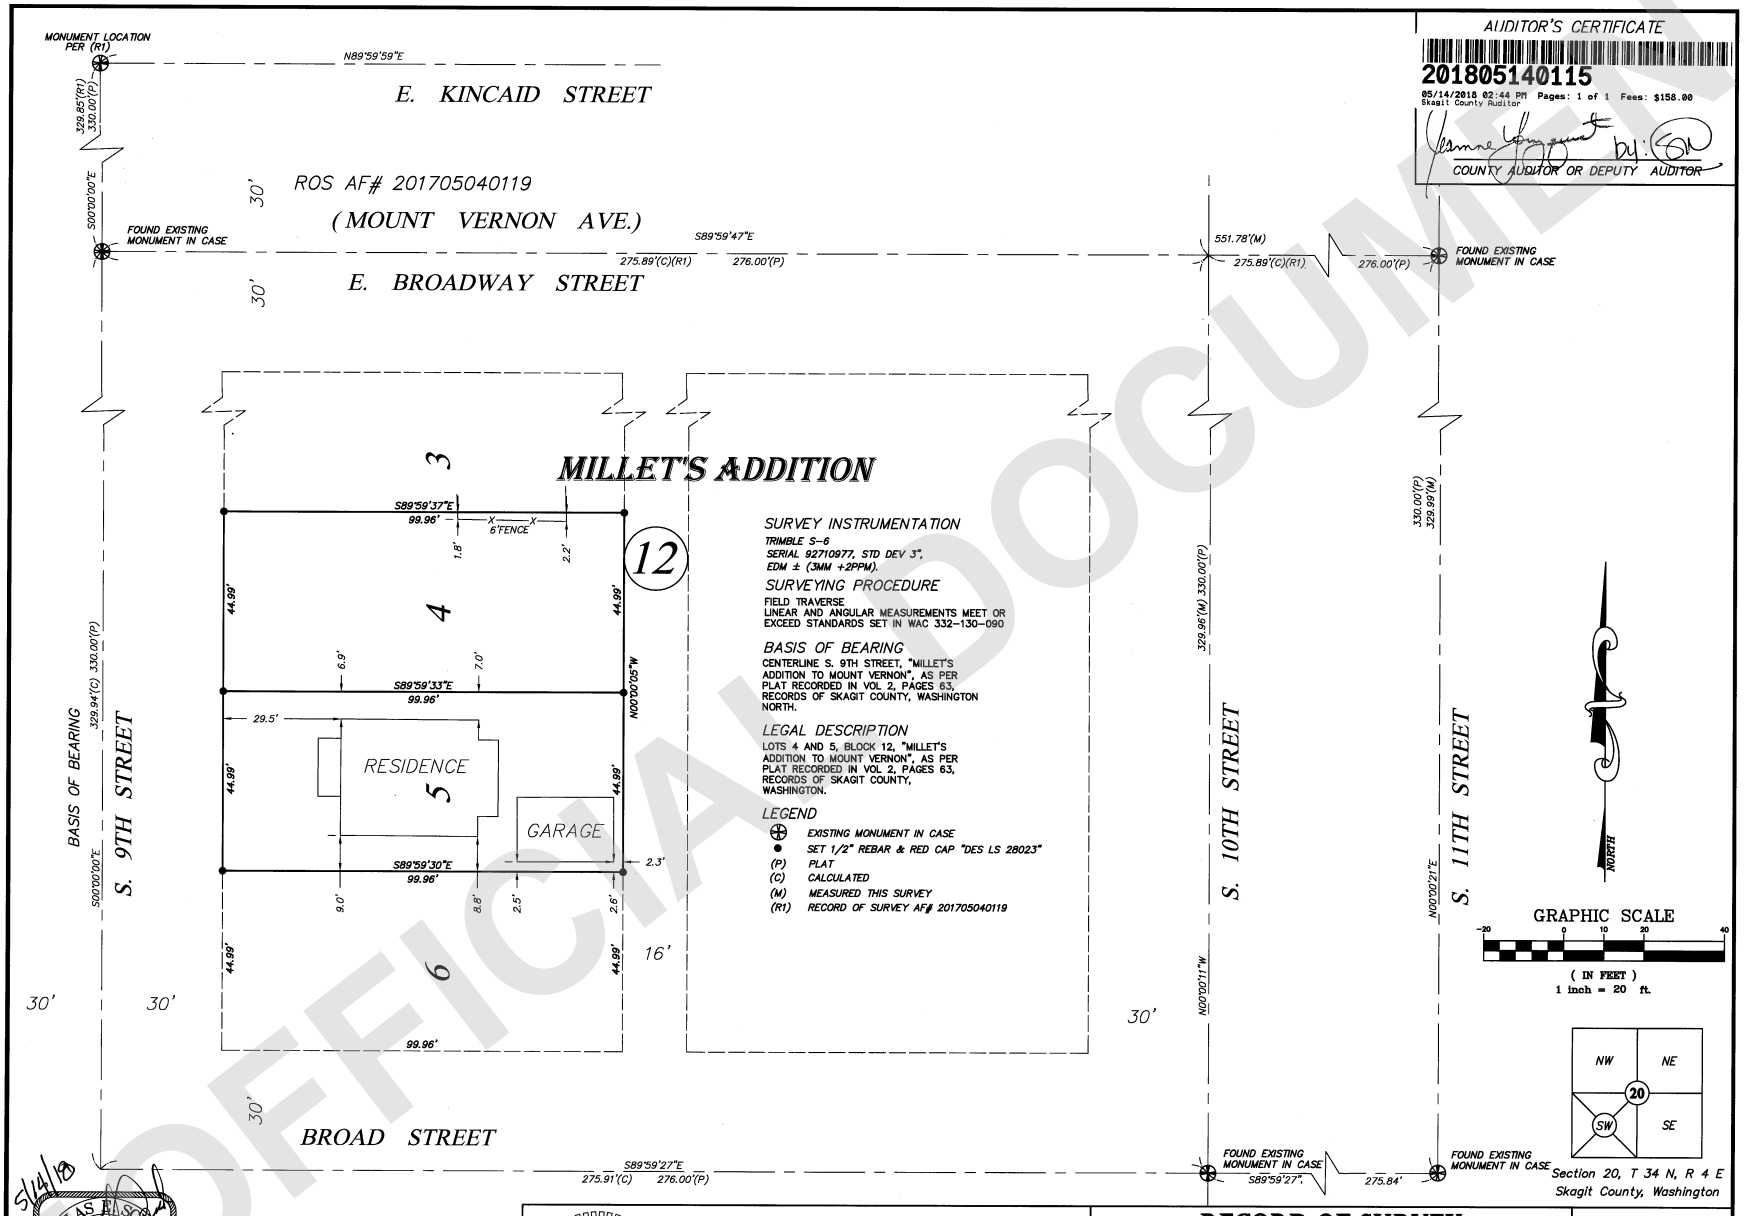

SURVEY INSTRUMENTATION

TRIMBLE S-6
SERIAL 92710977, STD DEV 3",
EDM ± (3MM +2PPM).

SURVEYING PROCEDURE

FIELD TRAVERSE
LINEAR AND ANGULAR MEASUREMENTS MEET OR EXCEED STANDARDS SET IN WAC 332-130-090

BASIS OF BEARING

CENTERLINE S. 9TH STREET, "MILLET'S ADDITION TO MOUNT VERNON", AS PER PLAT RECORDED IN VOL 2, PAGES 63, RECORDS OF SKAGIT COUNTY, WASHINGTON NORTH.

LEGAL DESCRIPTION

LOTS 4 AND 5, BLOCK 12, "MILLET'S ADDITION TO MOUNT VERNON", AS PER PLAT RECORDED IN VOL 2, PAGES 63, RECORDS OF SKAGIT COUNTY, WASHINGTON.

LEGEND

- EXISTING MONUMENT IN CASE
- SET 1/2" REBAR & RED CAP "DES LS 28023"
- (P) PLAT
- (C) CALCULATED
- (M) MEASURED THIS SURVEY
- (R1) RECORD OF SURVEY AF# 201705040119

DOUGLAS E. SCHWIND
STATE OF WASHINGTON
28023
REGISTERED
PROFESSIONAL LAND SURVEYOR
EXPIRES 12/19/19

5/4/18

SURVEYOR'S CERTIFICATE

THIS MAP CORRECTLY REPRESENTS A SURVEY MADE BY ME OR UNDER MY DIRECTION IN CONFORMATION WITH THE REQUIREMENTS OF THE SURVEY RECORDING ACT AT THE REQUEST OF:

Chris Sandberg IN May 20 18

CERTIFICATE NO. 28023

NORTHWEST DATUM & DESIGN
CIVIL ENGINEERING AND SURVEYING SOLUTIONS

2209 MONICA DRIVE
MOUNT VERNON, WASHINGTON 98273
PH: (360) 424-4865

DOUGLAS E. SCHWIND P.E., P.L.S.

RECORD OF SURVEY

Lots 4&5, Block 12, Millet's Add. to Mount Vernon
SURVEY in a portion of the SW 1/4 of
Section 20, T. 34 N., R. 4 E. WM

for:

Investments Unlimited

in Mount Vernon, Washington

PROJECT 18024-INV. UNL.
DRAWING 18024.dwg
DRAWN BY mid
CHECKED BY des
DATE May 8, 2018
SHEET 1 OF 1

Z:\Projects\2018\18024-Investments Unlimited\dwg\18024.dwg May 14, 2018 - 12:34pm

UNOFFICIAL DOCUMENT