A DEPENDENT RESURVEY of the North & East lines of the NE.1/4 of SECTION 1, T33N R7E, W.M. for Weyerhaeuser Company as situated within SKAGIT COUNTY, WASHINGTON

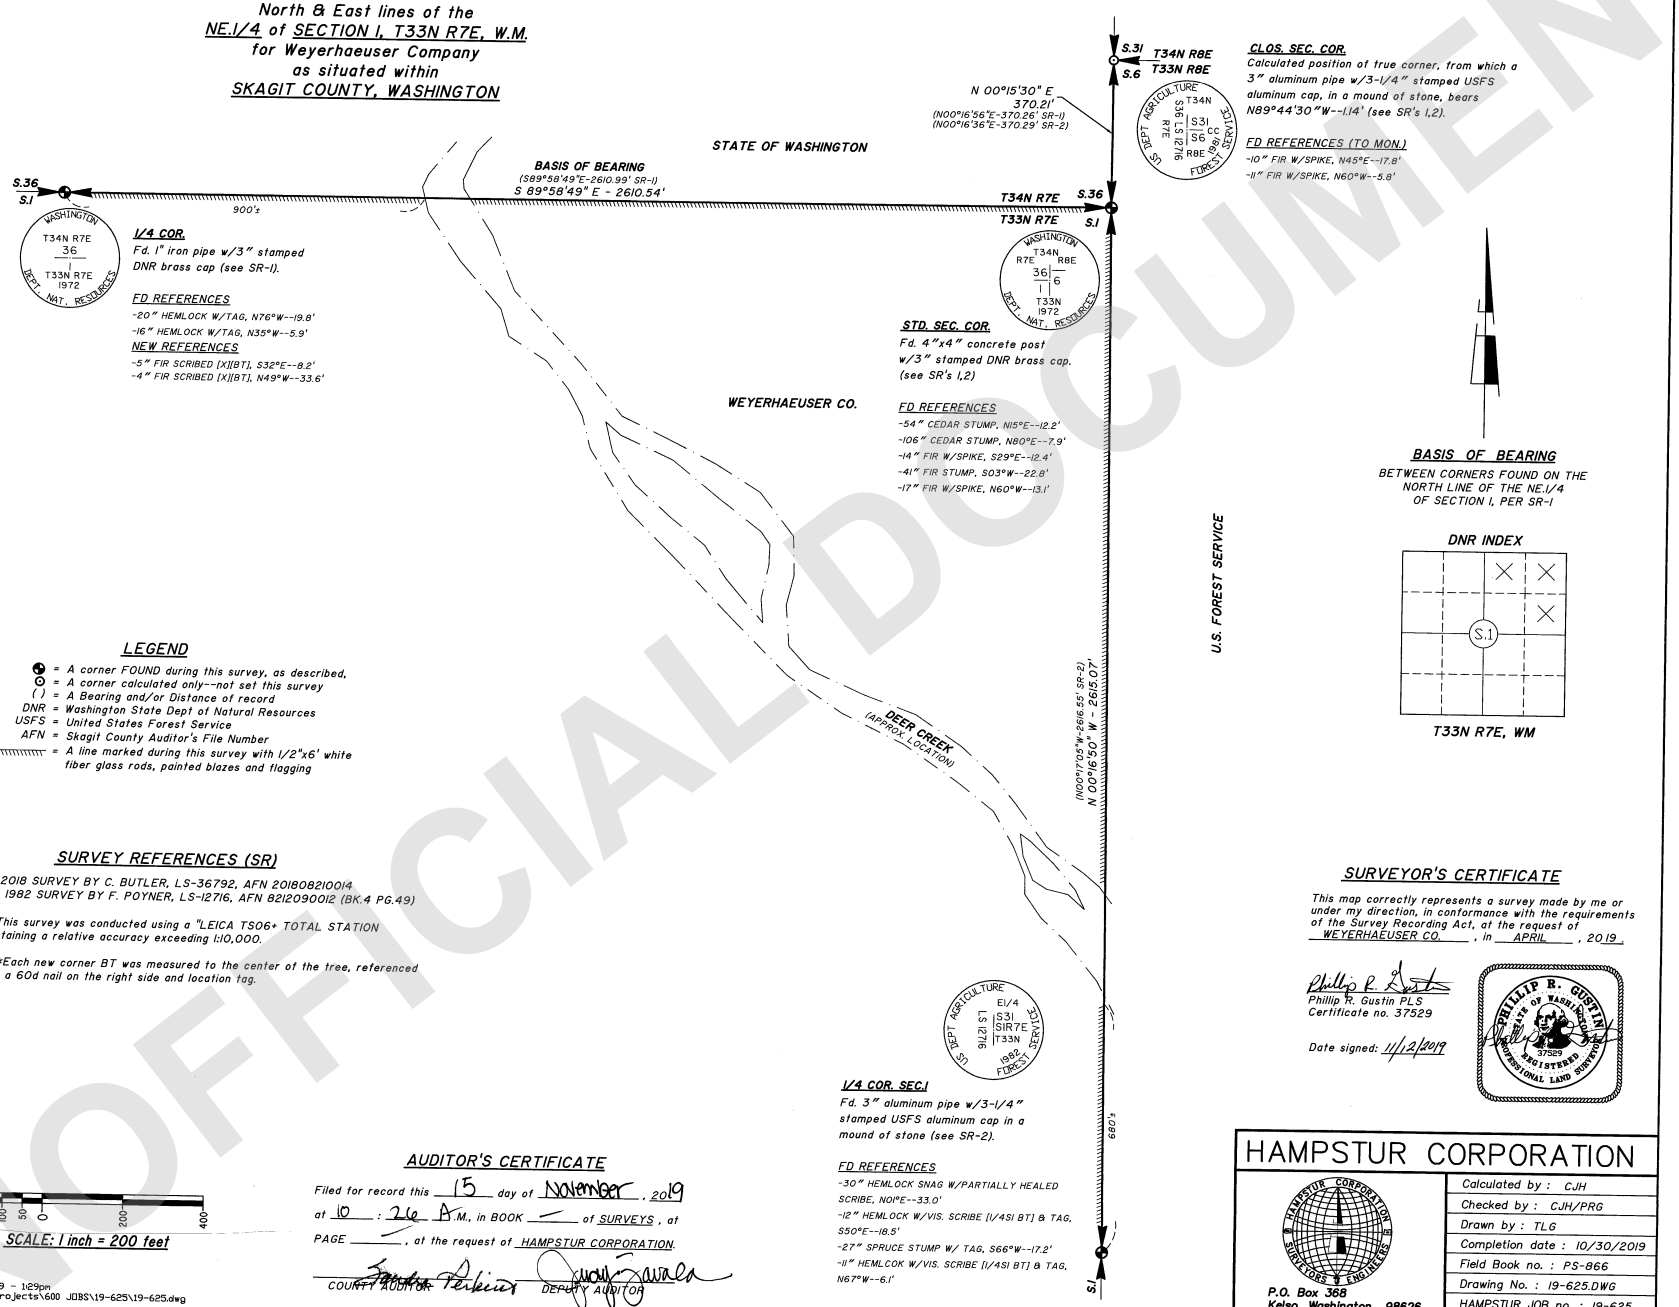

1/4 COR.

Fd. 1" iron pipe w/3" stamped DNR brass cap (see SR-1).

FD REFERENCES

-20" HEMLOCK W/TAG, N76°W--19.8'
-16" HEMLOCK W/TAG, N35°W--5.9'

NEW REFERENCES

-5" FIR SCRIBED [X][BT], S32°E--8.2'
-4" FIR SCRIBED [X][BT], N49°W--33.6'

STD. SEC. COR.

Fd. 4"x4" concrete post w/3" stamped DNR brass cap. (see SR's 1,2)

FD REFERENCES

-54" CEDAR STUMP, N15°E--12.2'
-106" CEDAR STUMP, N80°E--7.9'
-14" FIR W/SPIKE, S29°E--12.4'
-41" FIR STUMP, S03°W--22.8'
-17" FIR W/SPIKE, N60°W--13.1'

CLOS. SEC. COR.

Calculated position of true corner, from which a 3" aluminum pipe w/3-1/4" stamped USFS aluminum cap, in a mound of stone, bears N89°44'30"W--1.14' (see SR's 1,2).

FD REFERENCES (TO MON.)

-10" FIR W/SPIKE, N45°E--17.8'
-11" FIR W/SPIKE, N60°W--5.8'

BASIS OF BEARING

BETWEEN CORNERS FOUND ON THE NORTH LINE OF THE NE.1/4 OF SECTION 1, PER SR-1

LEGEND

= A corner FOUND during this survey, as described,
= A corner calculated only--not set this survey
( ) = A Bearing and/or Distance of record
DNR = Washington State Dept of Natural Resources
USFS = United States Forest Service
AFN = Skagit County Auditor's File Number
= A line marked during this survey with 1/2"x6' white fiber glass rods, painted blazes and flagging

SURVEY REFERENCES (SR)

1) 2018 SURVEY BY C. BUTLER, LS-36792, AFN 201808210014
2) 1982 SURVEY BY F. POYNER, LS-12716, AFN 8212090012 (BK.4 PG.49)

*This survey was conducted using a "LEICA TS06+ TOTAL STATION obtaining a relative accuracy exceeding 1:10,000.

**Each new corner BT was measured to the center of the tree, referenced by a 60d nail on the right side and location tag.

1/4 COR. SEC.1

Fd. 3" aluminum pipe w/3-1/4" stamped USFS aluminum cap in a mound of stone (see SR-2).

FD REFERENCES

-30" HEMLOCK SNAG W/PARTIALLY HEALED SCRIBE, N01°E--33.0'
-12" HEMLOCK W/VIS. SCRIBE [1/4S1 BT] & TAG, S50°E--18.5'
-27" SPRUCE STUMP W/ TAG, S66°W--17.2'
-11" HEMLCOK W/VIS. SCRIBE [1/4S1 BT] & TAG, N67°W--6.1'

SURVEYOR'S CERTIFICATE

This map correctly represents a survey made by me or under my direction, in conformance with the requirements of the Survey Recording Act, at the request of WEYERHAEUSER CO., in APRIL, 2019.

Phillip R. Gustin PLS
Certificate no. 37529

Date signed: 11/12/2019

PHILLIP R. GUSTIN — STATE OF WASHINGTON — 37529 — REGISTERED PROFESSIONAL LAND SURVEYOR

AUDITOR'S CERTIFICATE

Filed for record this 15 day of November, 2019 at 10 : 26 A.M., in BOOK — of SURVEYS, at PAGE —, at the request of HAMPSTUR CORPORATION.

COUNTY AUDITOR — DEPUTY AUDITOR

SCALE: 1 inch = 200 feet

200 150 100 50 0 200 400

Nov 12, 2019 - 1:29pm
C:\Carlson Projects\600 JOBS\19-625\19-625.dwg

HAMPSTUR CORPORATION

HAMPSTUR CORPORATION — SURVEYORS & ENGINEERS

P.O. Box 368
Kelso, Washington 98626
Phone: (360) 423-8166

Calculated by :	CJH
Checked by :	CJH/PRG
Drawn by :	TLG
Completion date :	10/30/2019
Field Book no. :	PS-866
Drawing No. :	19-625.DWG
HAMPSTUR JOB no. :	19-625
Sheet no.	1 of 1

201911150045
11/15/2019 10:26 AM Pages: 1 of 1 Fees: $187.50
SKAGIT COUNTY, WASH

UNOFFICIAL DOCUMENT