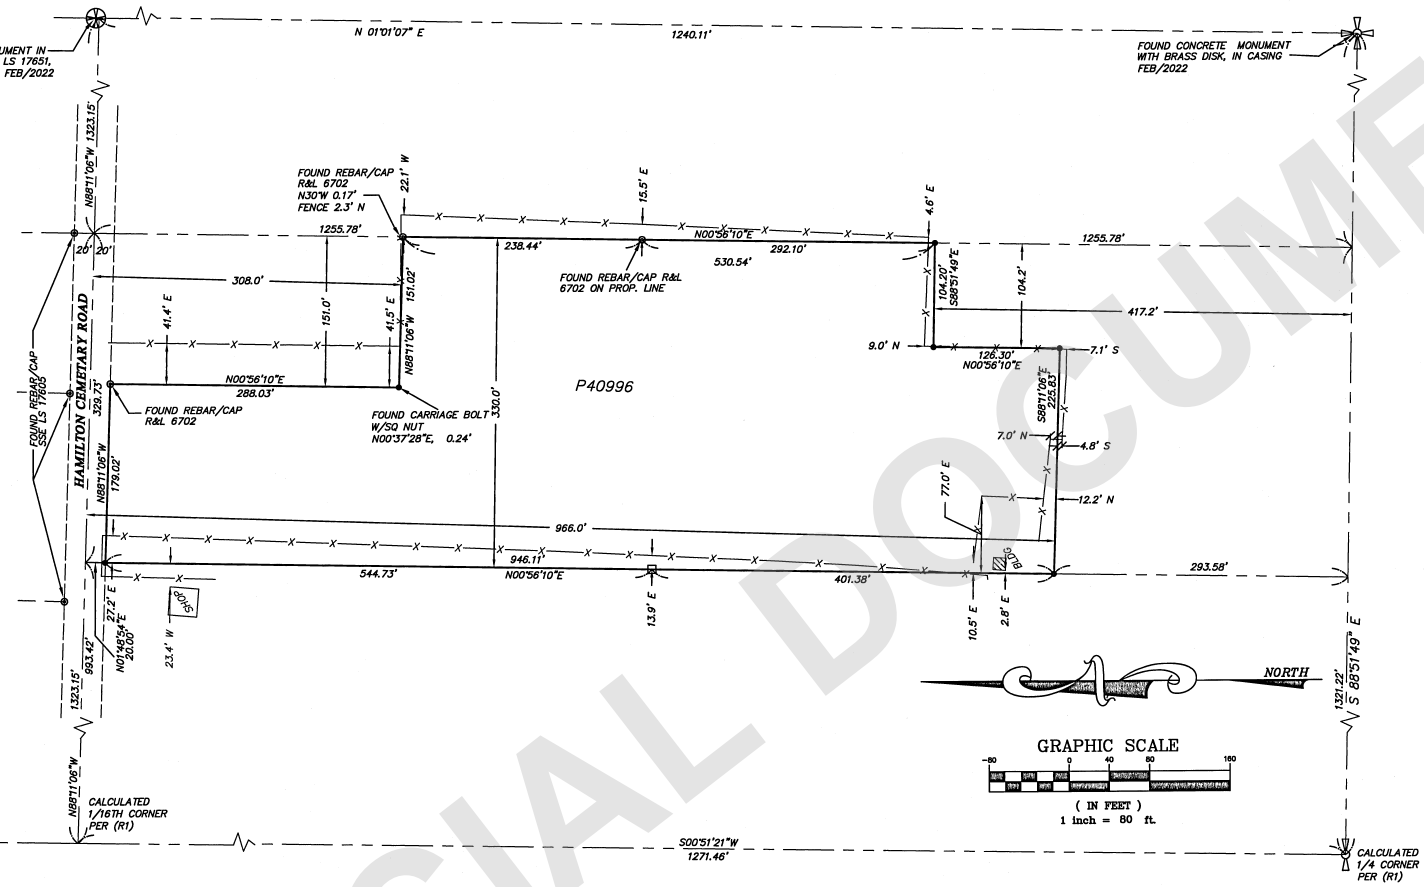


2/21/2022

DOUGLAS E. SCHWIND — STATE OF WASHINGTON — 28023 — REGISTERED PROFESSIONAL LAND SURVEYOR

SURVEYOR'S CERTIFICATE

THIS MAP CORRECTLY REPRESENTS A SURVEY MADE BY ME OR UNDER MY DIRECTION IN CONFORMATION WITH THE REQUIREMENTS OF THE SURVEY RECORDING ACT AT THE REQUEST OF: Aaron Kesterson IN Feb. 2022

CERTIFICATE NO. 28023

| NW | NE |
|---|---|
| SW | SE |

10

Section 10, T 35 N, R 6 E
Skagit County, Washington

**NORTHWEST DATUM & DESIGN**
CIVIL ENGINEERING AND SURVEYING SOLUTIONS

2209 MONICA DRIVE
MOUNT VERNON, WASHINGTON 98273
PH: (360) 424-4865

DOUGLAS E. SCHWIND P.E., P.L.S.

# RECORD OF SURVEY

SURVEY in the SW 1/4 of the SE 1/4 of Section 10, T. 35 N., R. 6 E. WM

for:

**Aaron Kesterson**

in Hamilton, Washington

RECORDING CERTIFICATE

FILED FOR RECORD AT THE REQUEST OF Northwest Datum & Design THIS 23 DAY OF February 20 22 AT 3:40 AM/PM AND RECORDED UNDER AUDITOR'S FILE NO. 202202230104 RECORDS OF SKAGIT COUNTY, WASHINGTON.

COUNTY AUDITOR — DEPUTY AUDITOR

PROJECT 21048-Kesterson
DRAWING 21048.dwg
DRAWN BY mid
CHECKED BY des
DATE Jan. 25, 2022
**SHEET 1 OF 1**

202202230104
02/23/2022 03:40 PM Pages: 1 of 1 Fees: $287.50
Skagit County Auditor

Z:\Projects\2021\21048-AaronKesterson\dwg\21048.dwg Feb 18, 2022 - 11:35am

UNOFFICIAL DOCUMENT