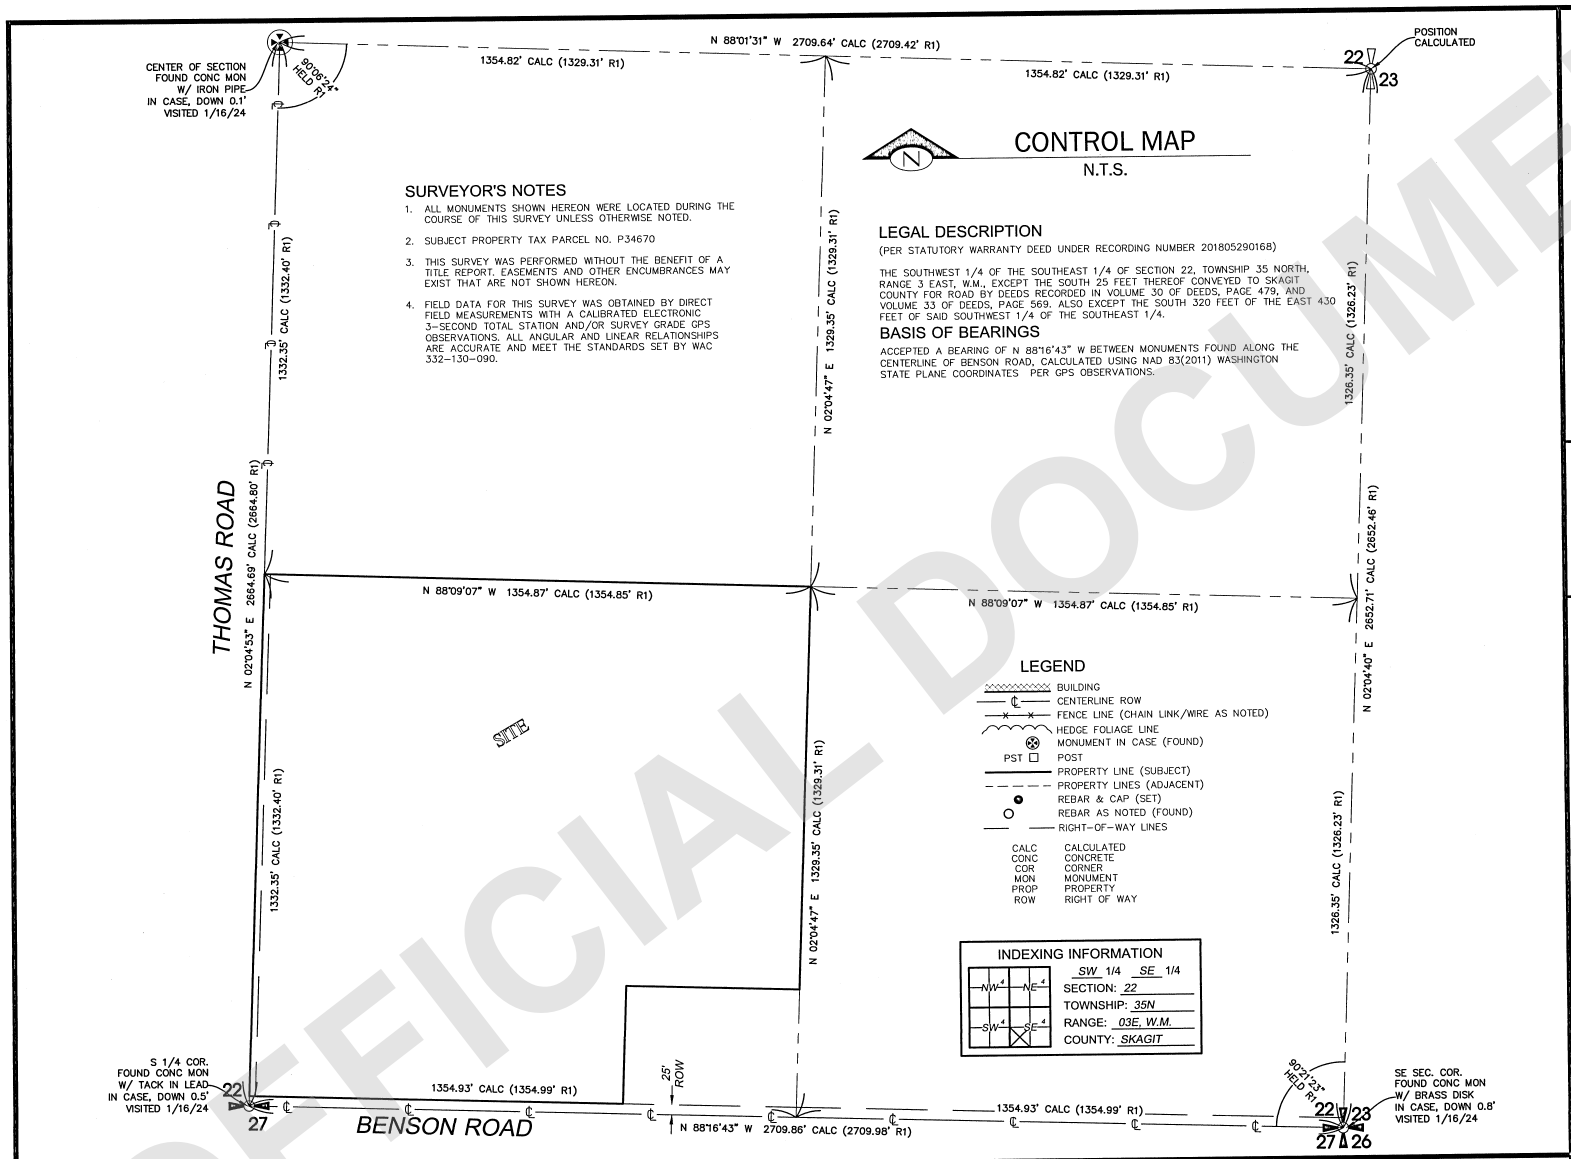

RECORDER'S CERTIFICATE

FILED FOR RECORD THIS 19 DAY OF August 2024 AT 9:00 A.M.

IN BOOK ___ OF SURVEYS. AT PAGE ___, AT THE REQUEST

OF TERRANE, INC.

Sandra Perkins — MANAGER

Joan Bavala — SUPT. OF RECORDS

SURVEYOR'S CERTIFICATE

THIS MAP CORRECTLY REPRESENTS A SURVEY MADE BY ME OR UNDER MY DIRECTION IN CONFORMANCE WITH THE REQUIREMENTS OF THE SURVEY RECORDING ACT AT THE REQUEST OF KENT HUTCHISON IN JULY OF 2024.

JEFFREY PASON SAVAGE CERTIFICATE NO. 52088 — 07/29/2024 DATE

REFERENCES

R1. RECORD OF SURVEY, AUDITOR'S FILE NO. 200502160072, RECORDS OF SKAGIT COUNTY, WASHINGTON.

TERRANE
11235 SE 6th St, Suite 130
Bellevue, WA 98004
p: 425-458-4488 | e: info@terrane.net

REGISTERED PROFESSIONAL LAND SURVEYOR — JEFFREY PASON SAVAGE — STATE OF WASHINGTON — 52088

RECORD OF SURVEY
9997 THOMAS ROAD

9997 THOMAS ROAD
PARCEL NO. P34670

WA 98232

BOW

JOB NO.:	240100
DATE:	07/29/24
DRAFTED BY:	VLJ
CHECKED BY:	JPS
SCALE:	N.T.S.
	1 OF 2

202408190021
08/19/2024 08:00 AM Pages: 1 of 2 Fees: $428.50
Skagit County Auditor
UNOFFICIAL DOCUMENT

UNOFFICIAL DOCUMENT

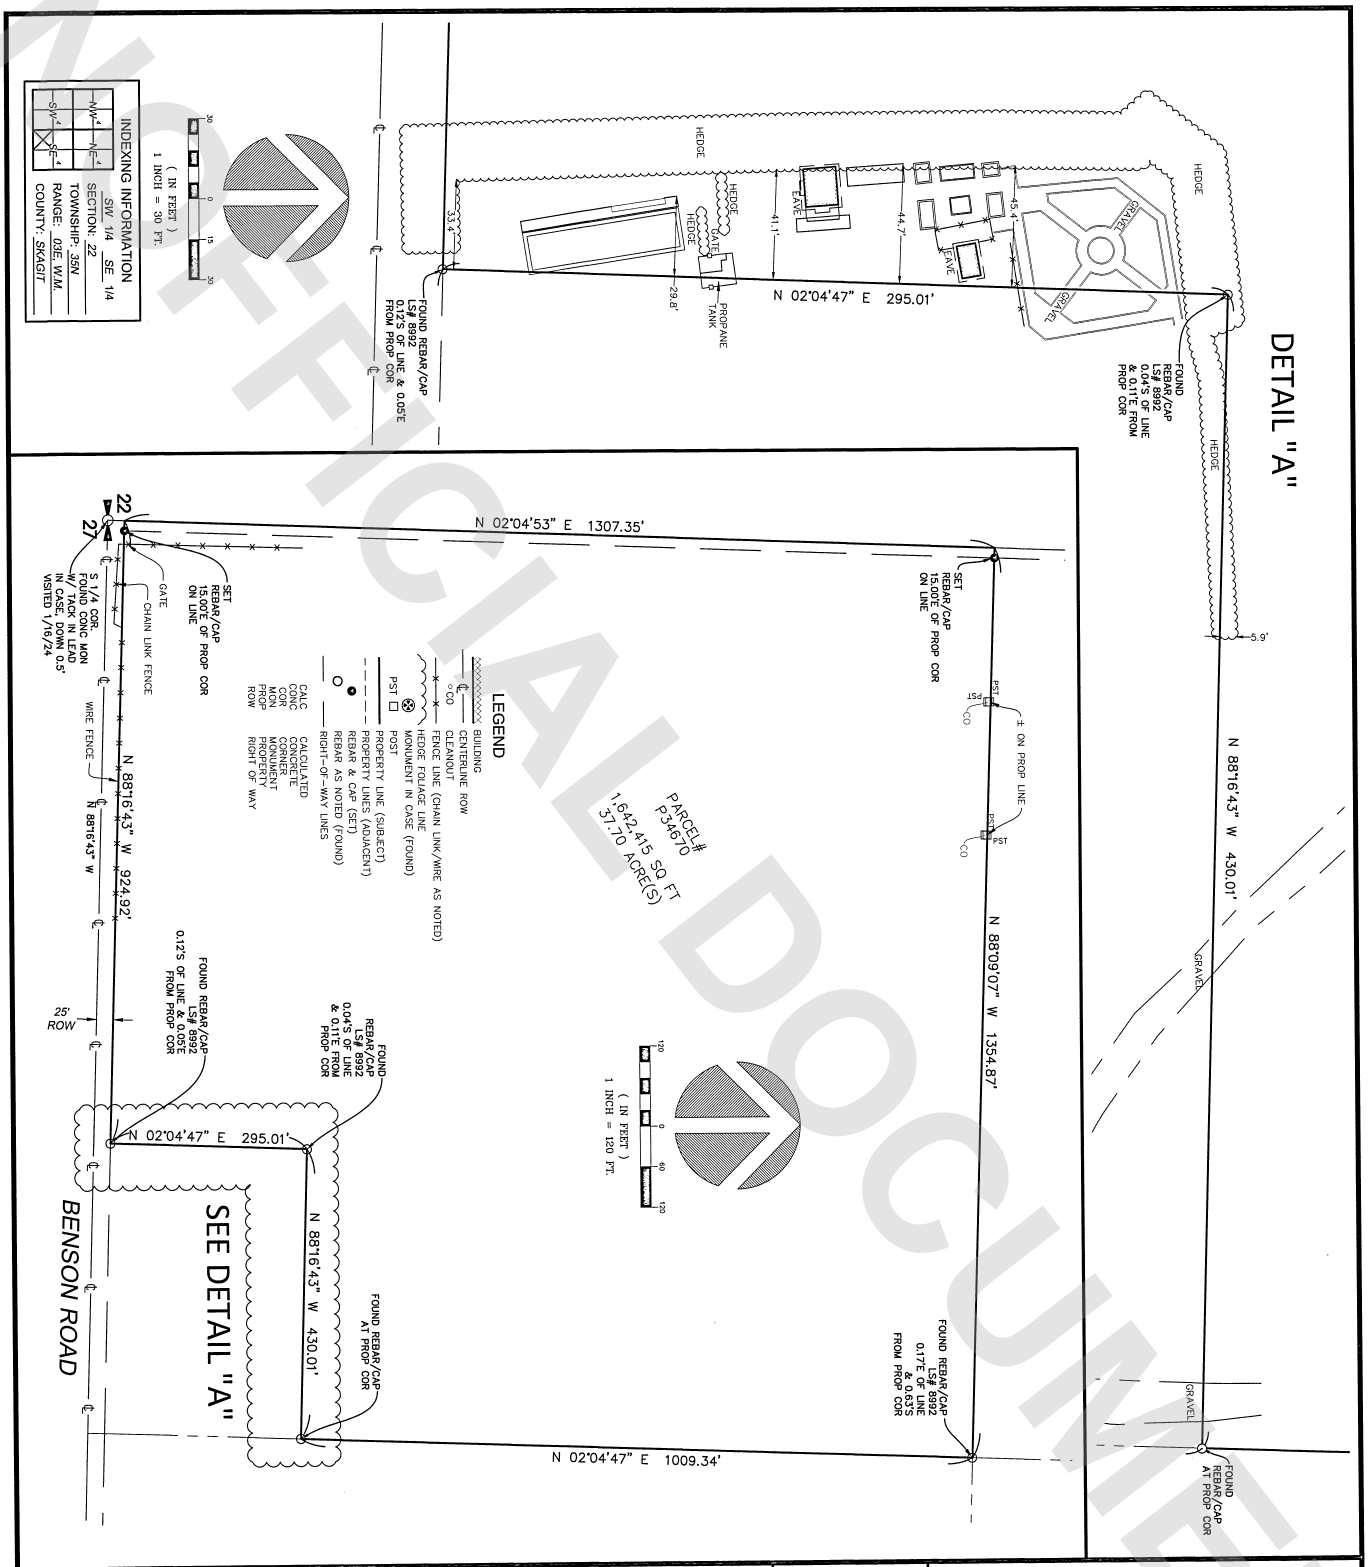

RECORD OF SURVEY
9997 THOMAS ROAD

9997 THOMAS ROAD
PARCEL NO. P34670

BOW WA 98232

JEFFREY PASON SAUCE
STATE OF WASHINGTON
52088
REGISTERED PROFESSIONAL LAND SURVEYOR
07/29/2024

TERRANE
11235 SE 6th St, Suite 130
Bellevue, WA 98004
p: 425-458-4488 | e: info@terrane.net

JOB NO.:	240100
DATE:	07/29/24
DRAFTED BY:	VLJ
CHECKED BY:	JPS
SCALE:	1" = 120'
	2 OF 2